


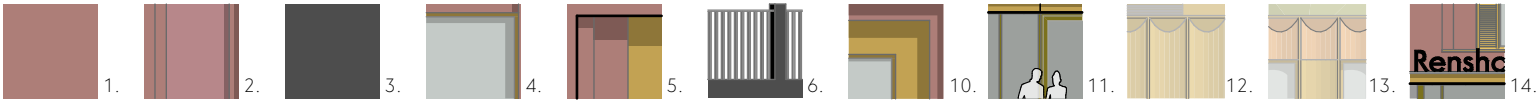

Materials Key

- Red Multi-brick - running bond
- Light red brick - stack bond
- Black brick - running bond
- High performance aluminium window units, double glazed, with perforated side panel. External colour to match spandrel panel.
- Recessed brick panel reveal detail
- Brick boundary wall, with black brick piers and PPC metal railings, colour: black.

- Anodised Metal spandrel panel to windows.
- High performance aluminium entrance glazing, double glazed. External colour to match spandrel panel.
- Anodised metal scalloped cladding.
- Anodised metal scalloped cladding with perforations (to match perforations to windows).
- Glazed entrance canopy with metal frame / hangers and signage, colour to match windows frames and metal cladding



This drawing is the property of GWP Architecture. Copyright is reserved by them and the drawing is issued on the condition that it is not copied, reproduced, retained, or disclosed to any unauthorised person, either wholly or in part, without the consent in writing of GWP Architecture.

All drawings and specifications should be read in conjunction with the project health and safety plan, any possible conflicts should be presented to the Planning Coordinator.

All work to be carried out in accordance with current Building Regulations.

Contractors must verify all dimensions at the job before commencing any work or making shop drawings!

Written dimensions should be taken. Do not scale off drawing. Do not take digital dimensions from this drawing.

Any discrepancies to be reported to the Architect.



Scale - 1:150 @A3

Rev	Date	Comment	Dr	Ch
P06	05.11.24	Fourth floor cladding and window finishes updated	JW	TA
P05	10.09.24	Updated as Studio scheme	TA	RT
P04	09.08.24	Updated as planning comment	TA	RT
P03	08.05.24	Updated as planning comment	TA	RT
P02	21.03.24	Updated to cluster scheme	TA	RT
P01	20.02.24	First Issue	TA	RT

Volume/Model/CAU/5442337-Renshaw House_Manchester/A_Architects/GWP/Model/Renshaw House_Manchester - (544)2337-GWP-01-XX-M3-A-RenshawHouse-StudioReducedHeightOption2-P11.pln

GWP Job Reference (544)2337

Job Title Renshaw House, Hyde

Client Mia James Construction

Proposed South-East Elevation

Name (544)2337-GWP-01-ZZ-DR-A-(PA)-0019

Scale 1:150@A3 Revision P06

Drawn/Checked TA / RT First Issue 20.02.24

Drawing Status A - Approval



CHARTERED ARCHITECTS
INTERIOR DESIGNERS
SPACE PLANNERS
PROJECT MANAGERS
LANDSCAPE ARCHITECTS

Bracken House, Lidgett Lane, Leeds LS8 1PQ
+44(0)113 266 6044 (f) | +44(0)113 268 1859 (f)
architecture@gwp-arch.com | www.gwp-arch.com