
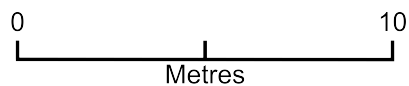


12 Shireoak Road - Site Plan

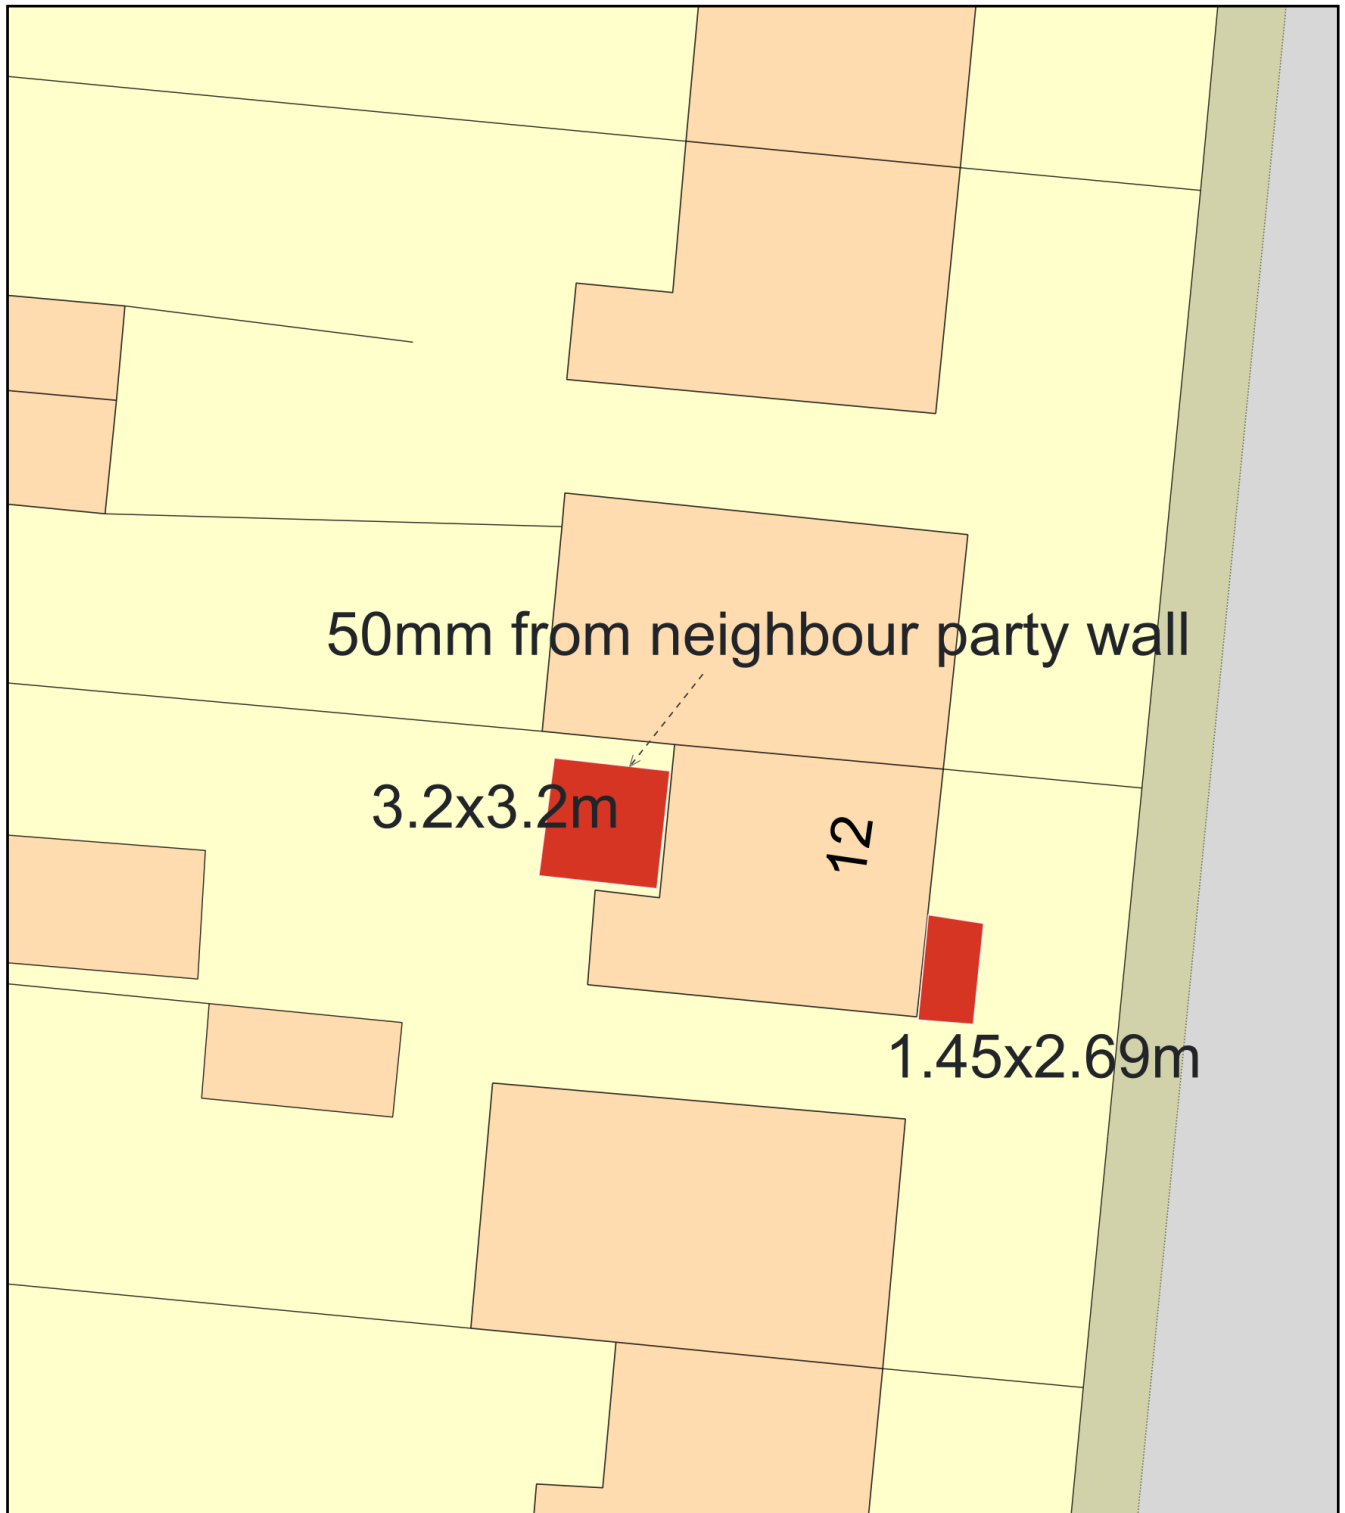

Plan Produced for: Harry Vann

Date Produced: 13 Sep 2024

Plan Reference Number: TQRQM24257164343882

Scale: 1:200 @ A4