


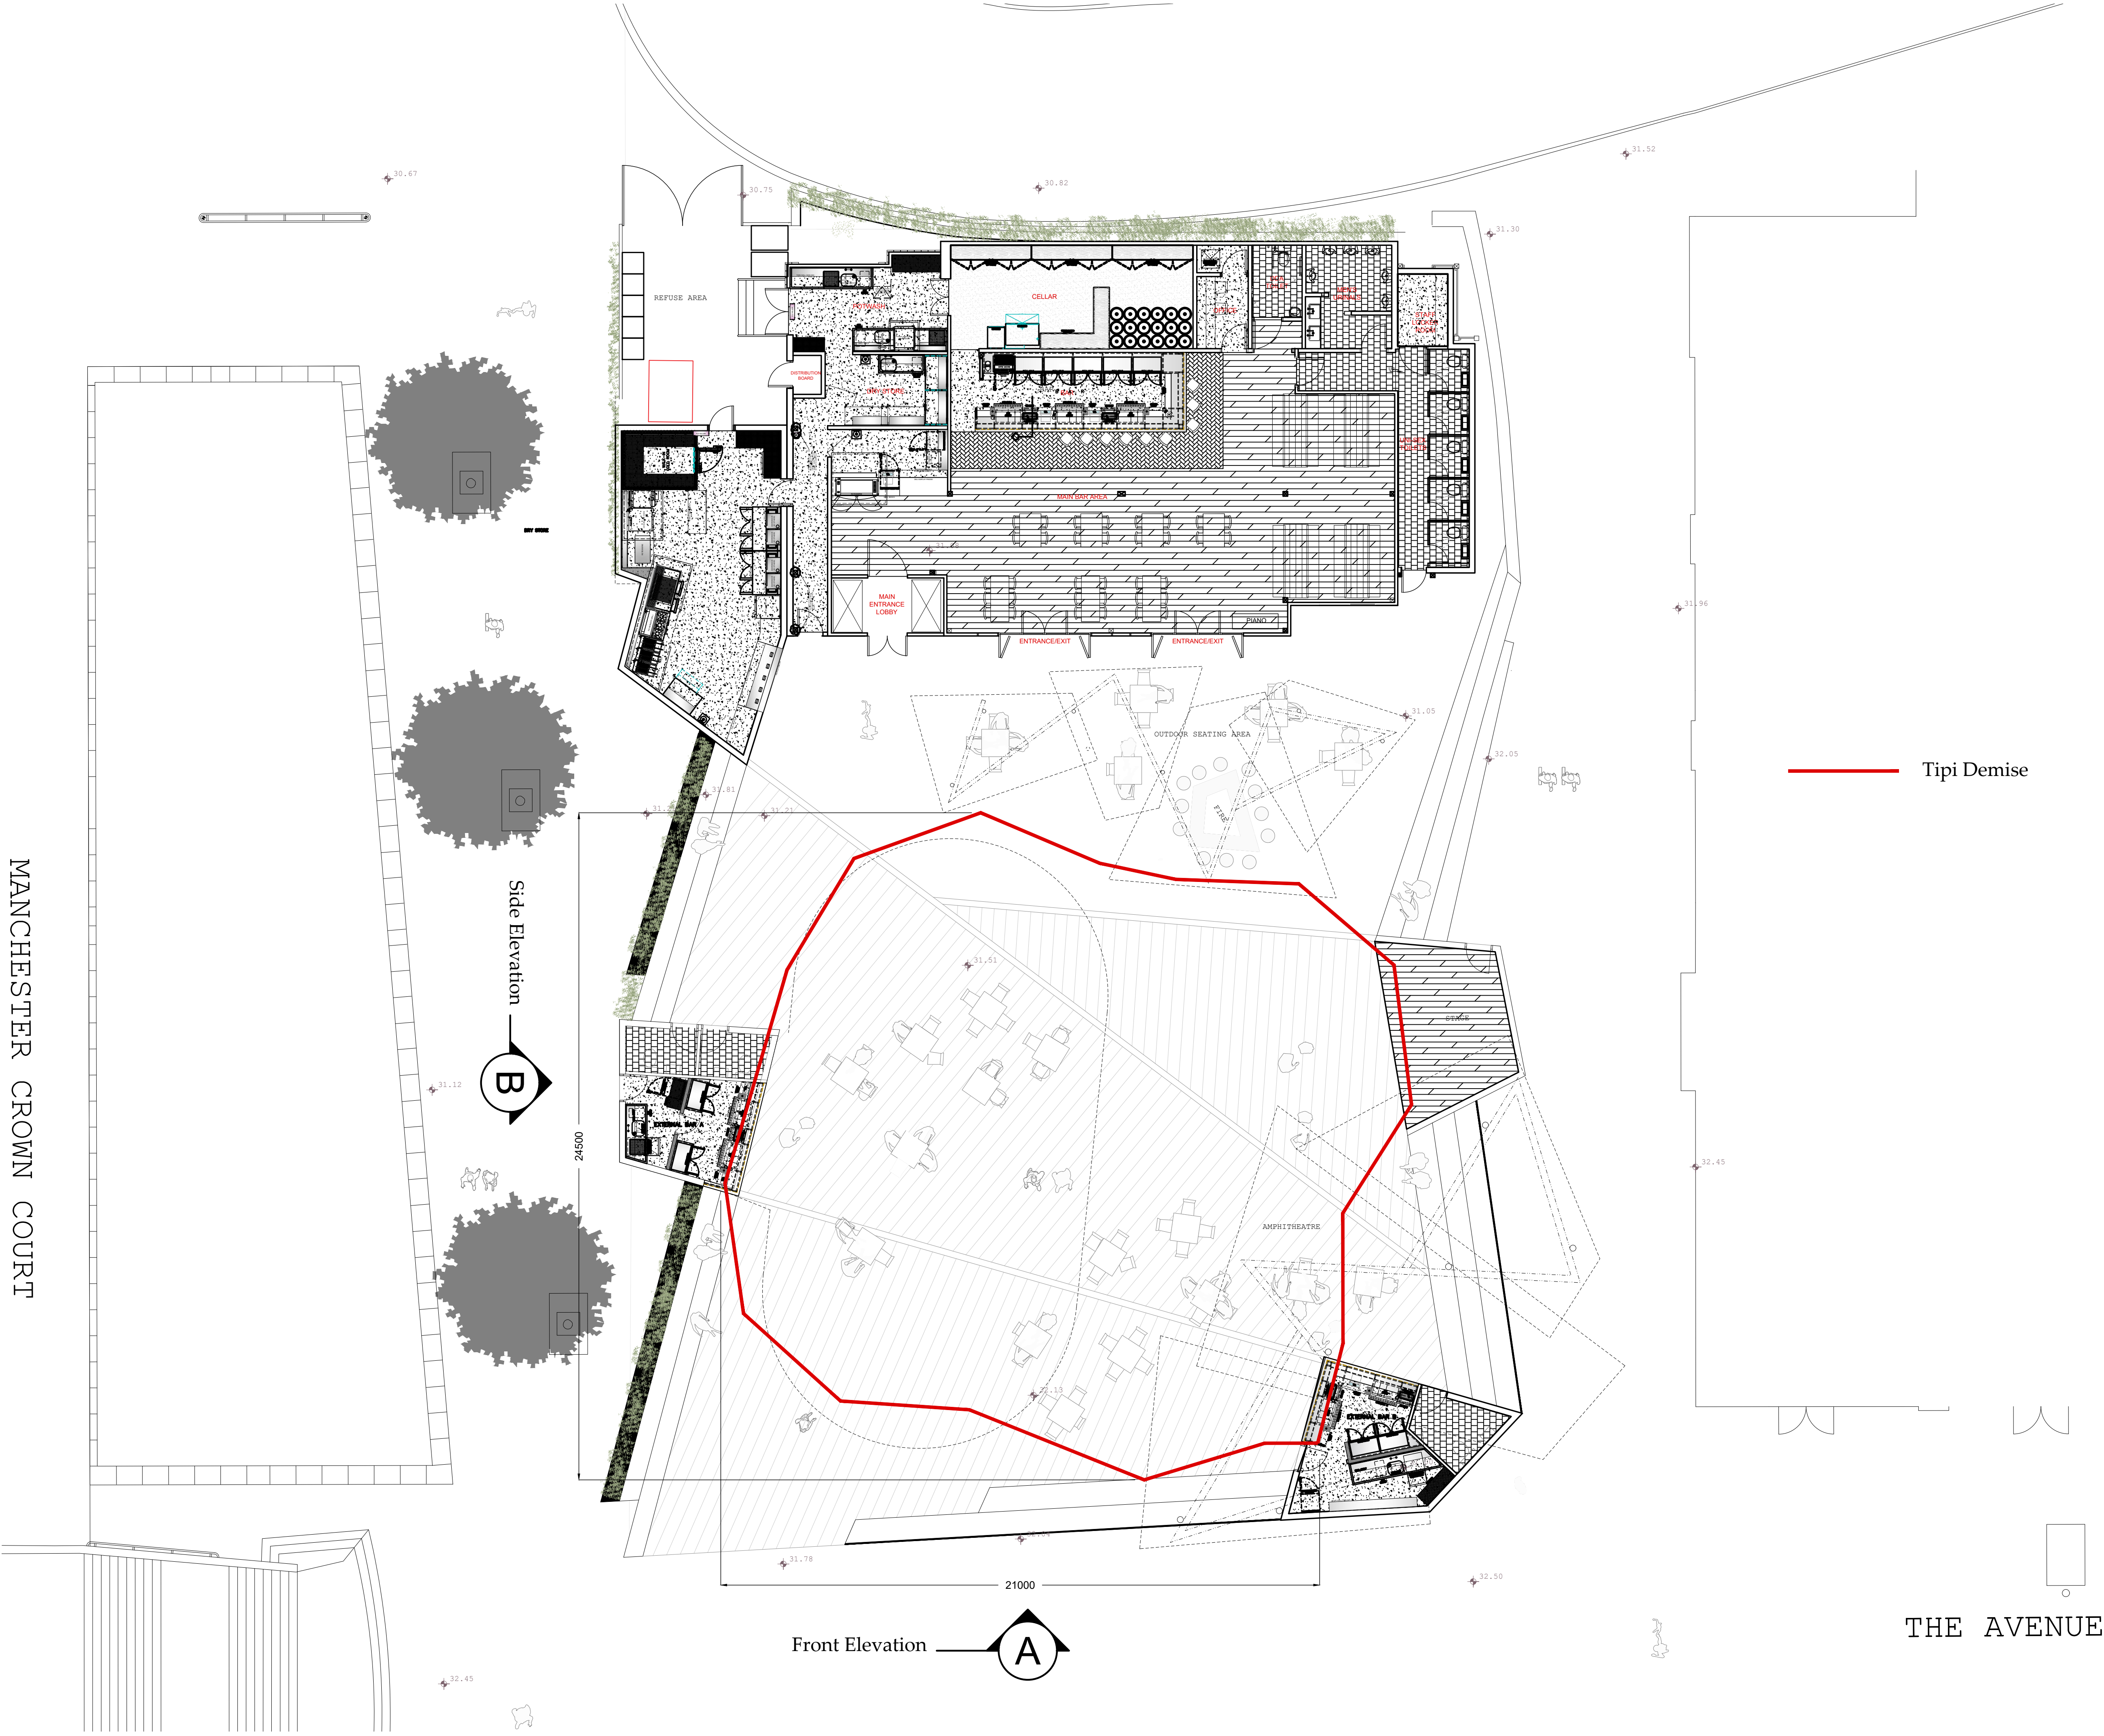

Do not scale off this drawing. All dimensions to be checked on site prior to manufacture and construction. This drawing is the property of The New World Trading Company and should not be reproduced without permission. All discrepancies to be brought to the attention of the designer immediately. This drawing to be read in conjunction with the specification / bill of quantities and related drawings.

REVISIONS				
REV	DESCRIPTION	DATE	DB	CB
	DESCRIPTION	DDMMYYYY	DB	

TENDER

PROJECT DETAILS	
The Oast House, Crown Square, Manchester	
DRAWING TITLE	
Proposed Tipi Site Plan 2024	
DRAWN BY	
Amber Sacco	
DATE	SCALE
24/07/2024	1:100 @ A1
DRAWING NO	REVISION
NW-TOH-Tipi2024-001	

THE
NEW WORLD TRADING Co.
2 MALT STREET KNUTSFORD
CHESHIRE WA16 6ES
01565 213 213
property@nwtc.co.uk