

DDA ACCESS STRATEGY

- Take Lift Downwards

Take Lift Upwards
- ROUTE A


Primary Route: Leave Padel F&B facility at Street level, turn right and enter the Treehouse hotel through the DDA Automatic Doors at ground floor. Proceed into the hotel reception lobby via entrance foyer and cross through the reception area to the platform lift. Travel down approx. 900mm to the lift core level and enter any one of the three passenger lifts available. Take the lift up one floor to Mezzanine Level. At the Mezzanine Level leave the lift and turn right through two sets of doors, follow by two further right turns. Follow the corridor to the end and turn left through, one set of doors, then through the first door on the left. Turn right and then enter the service lift on the left. Take the lift down two floors to Lower Ground Level. At the Lower Ground Floor Level leave the lift and go straight ahead, cross the service road and turn right, travel for approx. 20m and enter the Padel Court area via the set of double doors.

ROUTE B


Alternative Route, only to be used if Padel Courts are operational before Hotel: Leave Padel F&B facility at Street level and turn right. Follow the Blackfriars Street footpath for approx.40m towards the car park entrance. Turn right and follow the car park access route down to the Lower Ground Level staying to the right before taking a right turn onto the service road, travel straight ahead for approx. 30m then turn right and enter the Padel Court area via the set of double doors.

ROUTE C


Alternative Route, only to be both Route A & B are unavailable: Leave Padel F&B facility at Street level and turn Left. Follow the Blackfriars Street towards Deansgate and cross Deansgate to access the far side footpath. Travel down Deansgate towards Manchester Cathedral passing alongside Deansgate No.1. When adjacent with Harvey Nichols cross Deansgate once again in the opposite direction and re-enter the site via the service road. Follow the service road and turn left into the undercroft. Travel along the covered part of the service road for approx. 40m and enter the Padel Court area via the set of double doors on the left.

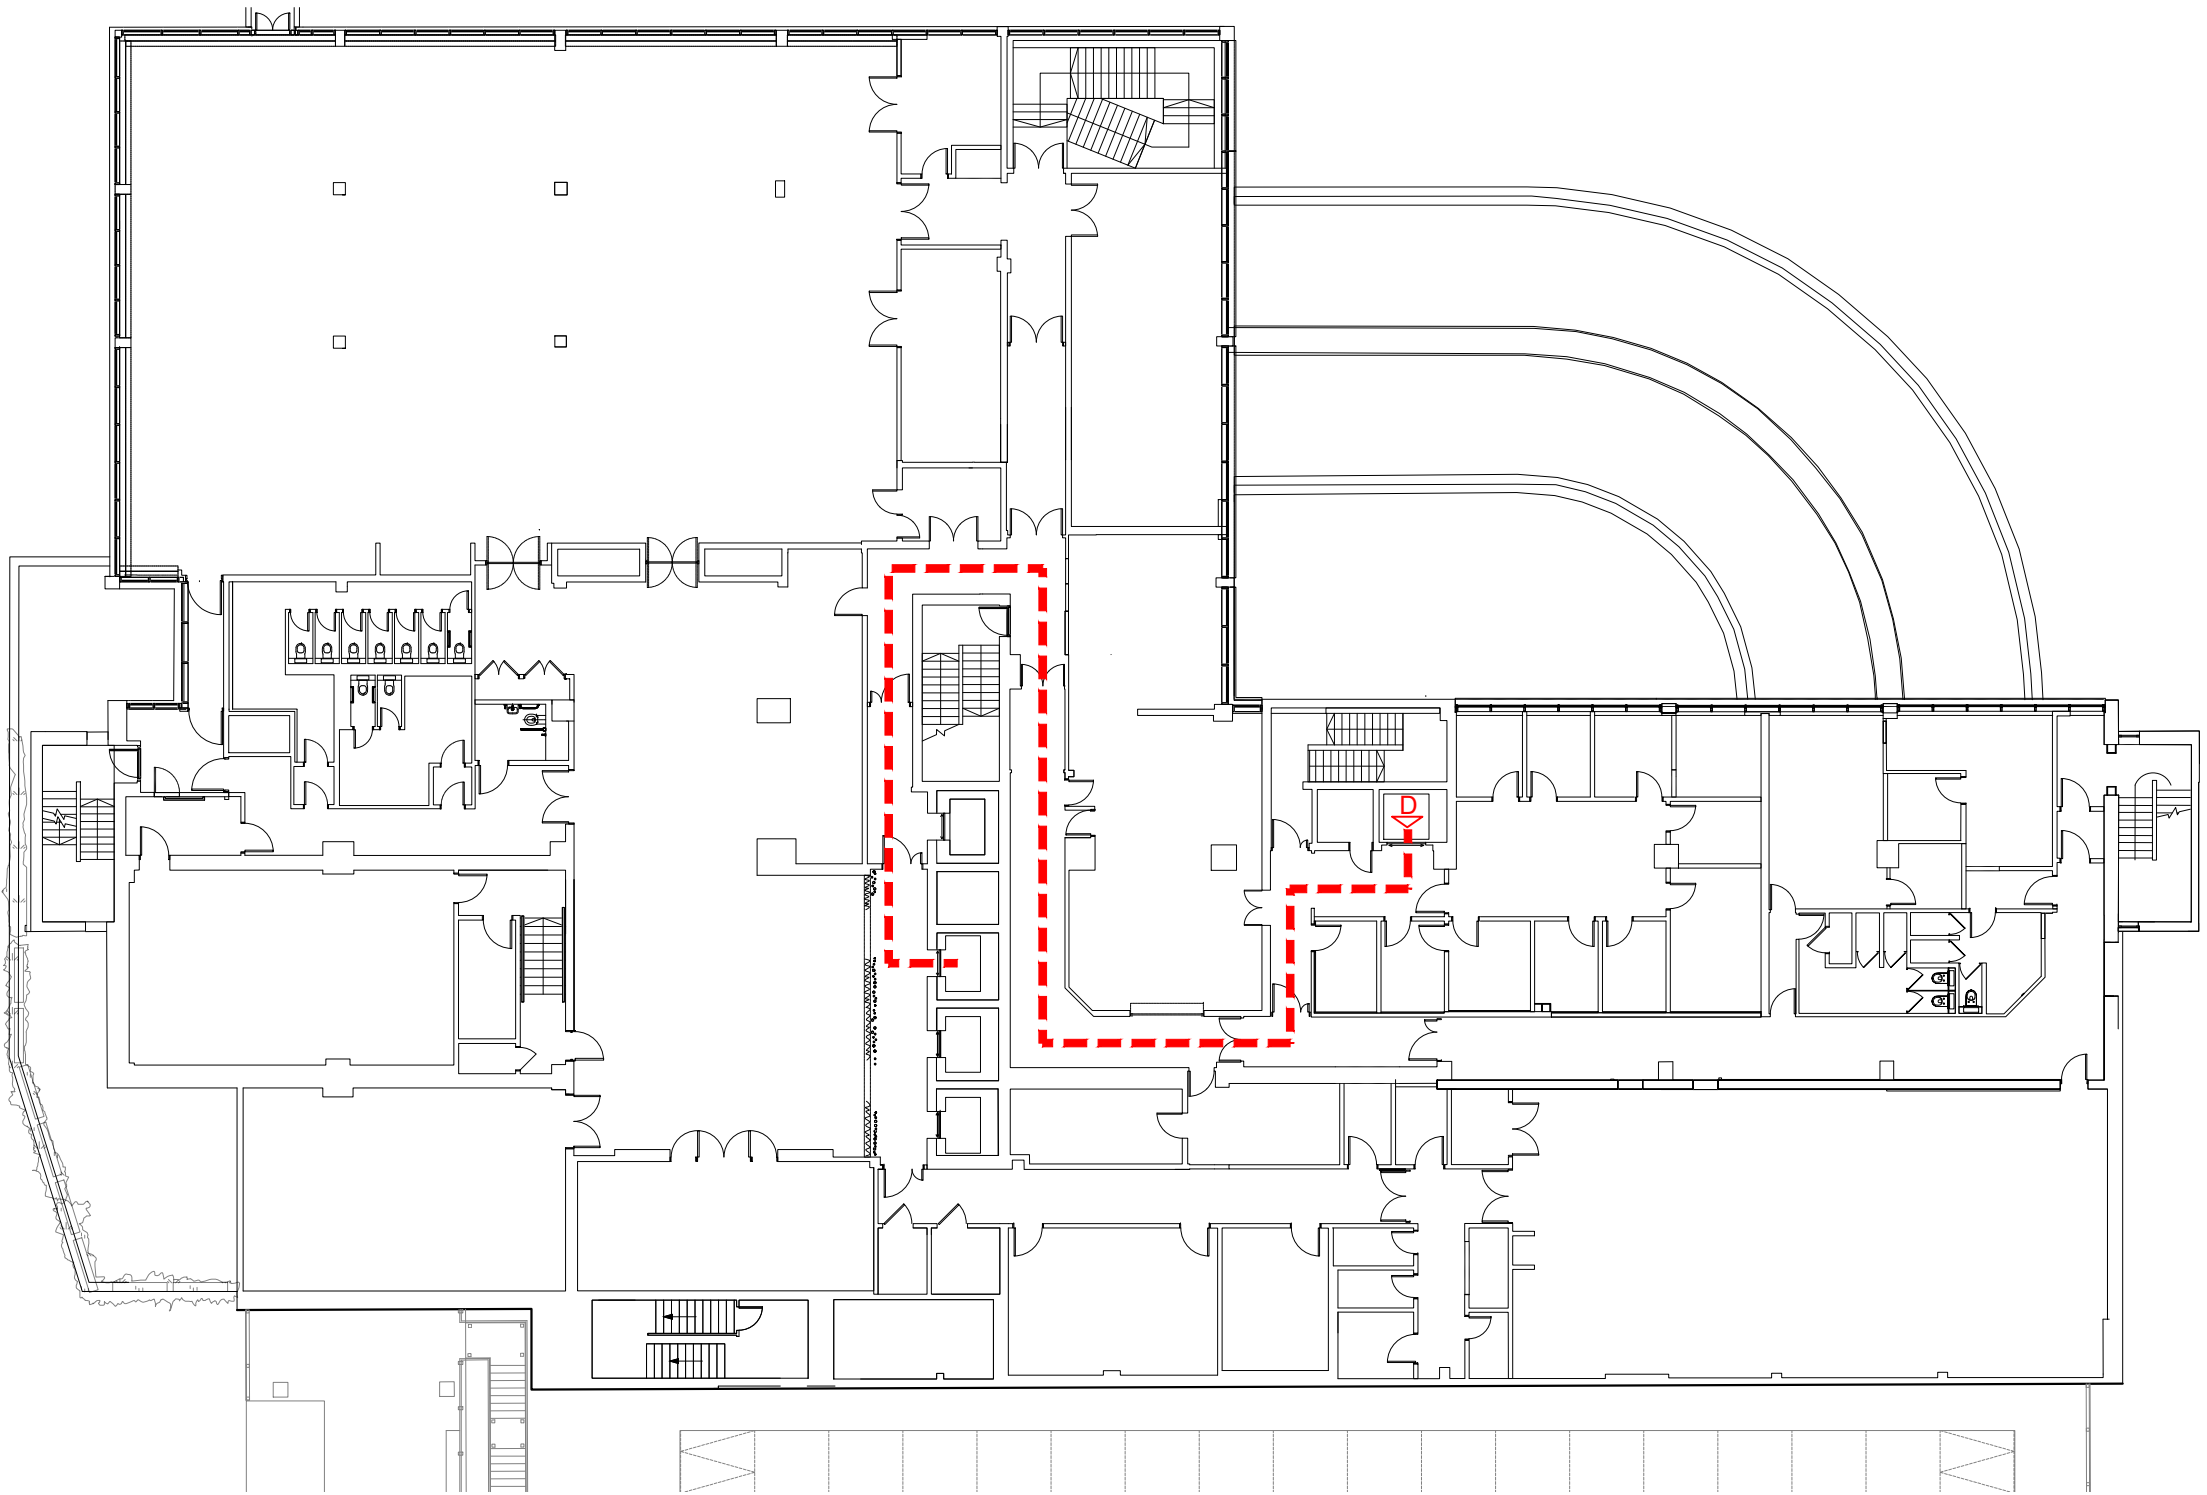

Proposed Mezzanine Level

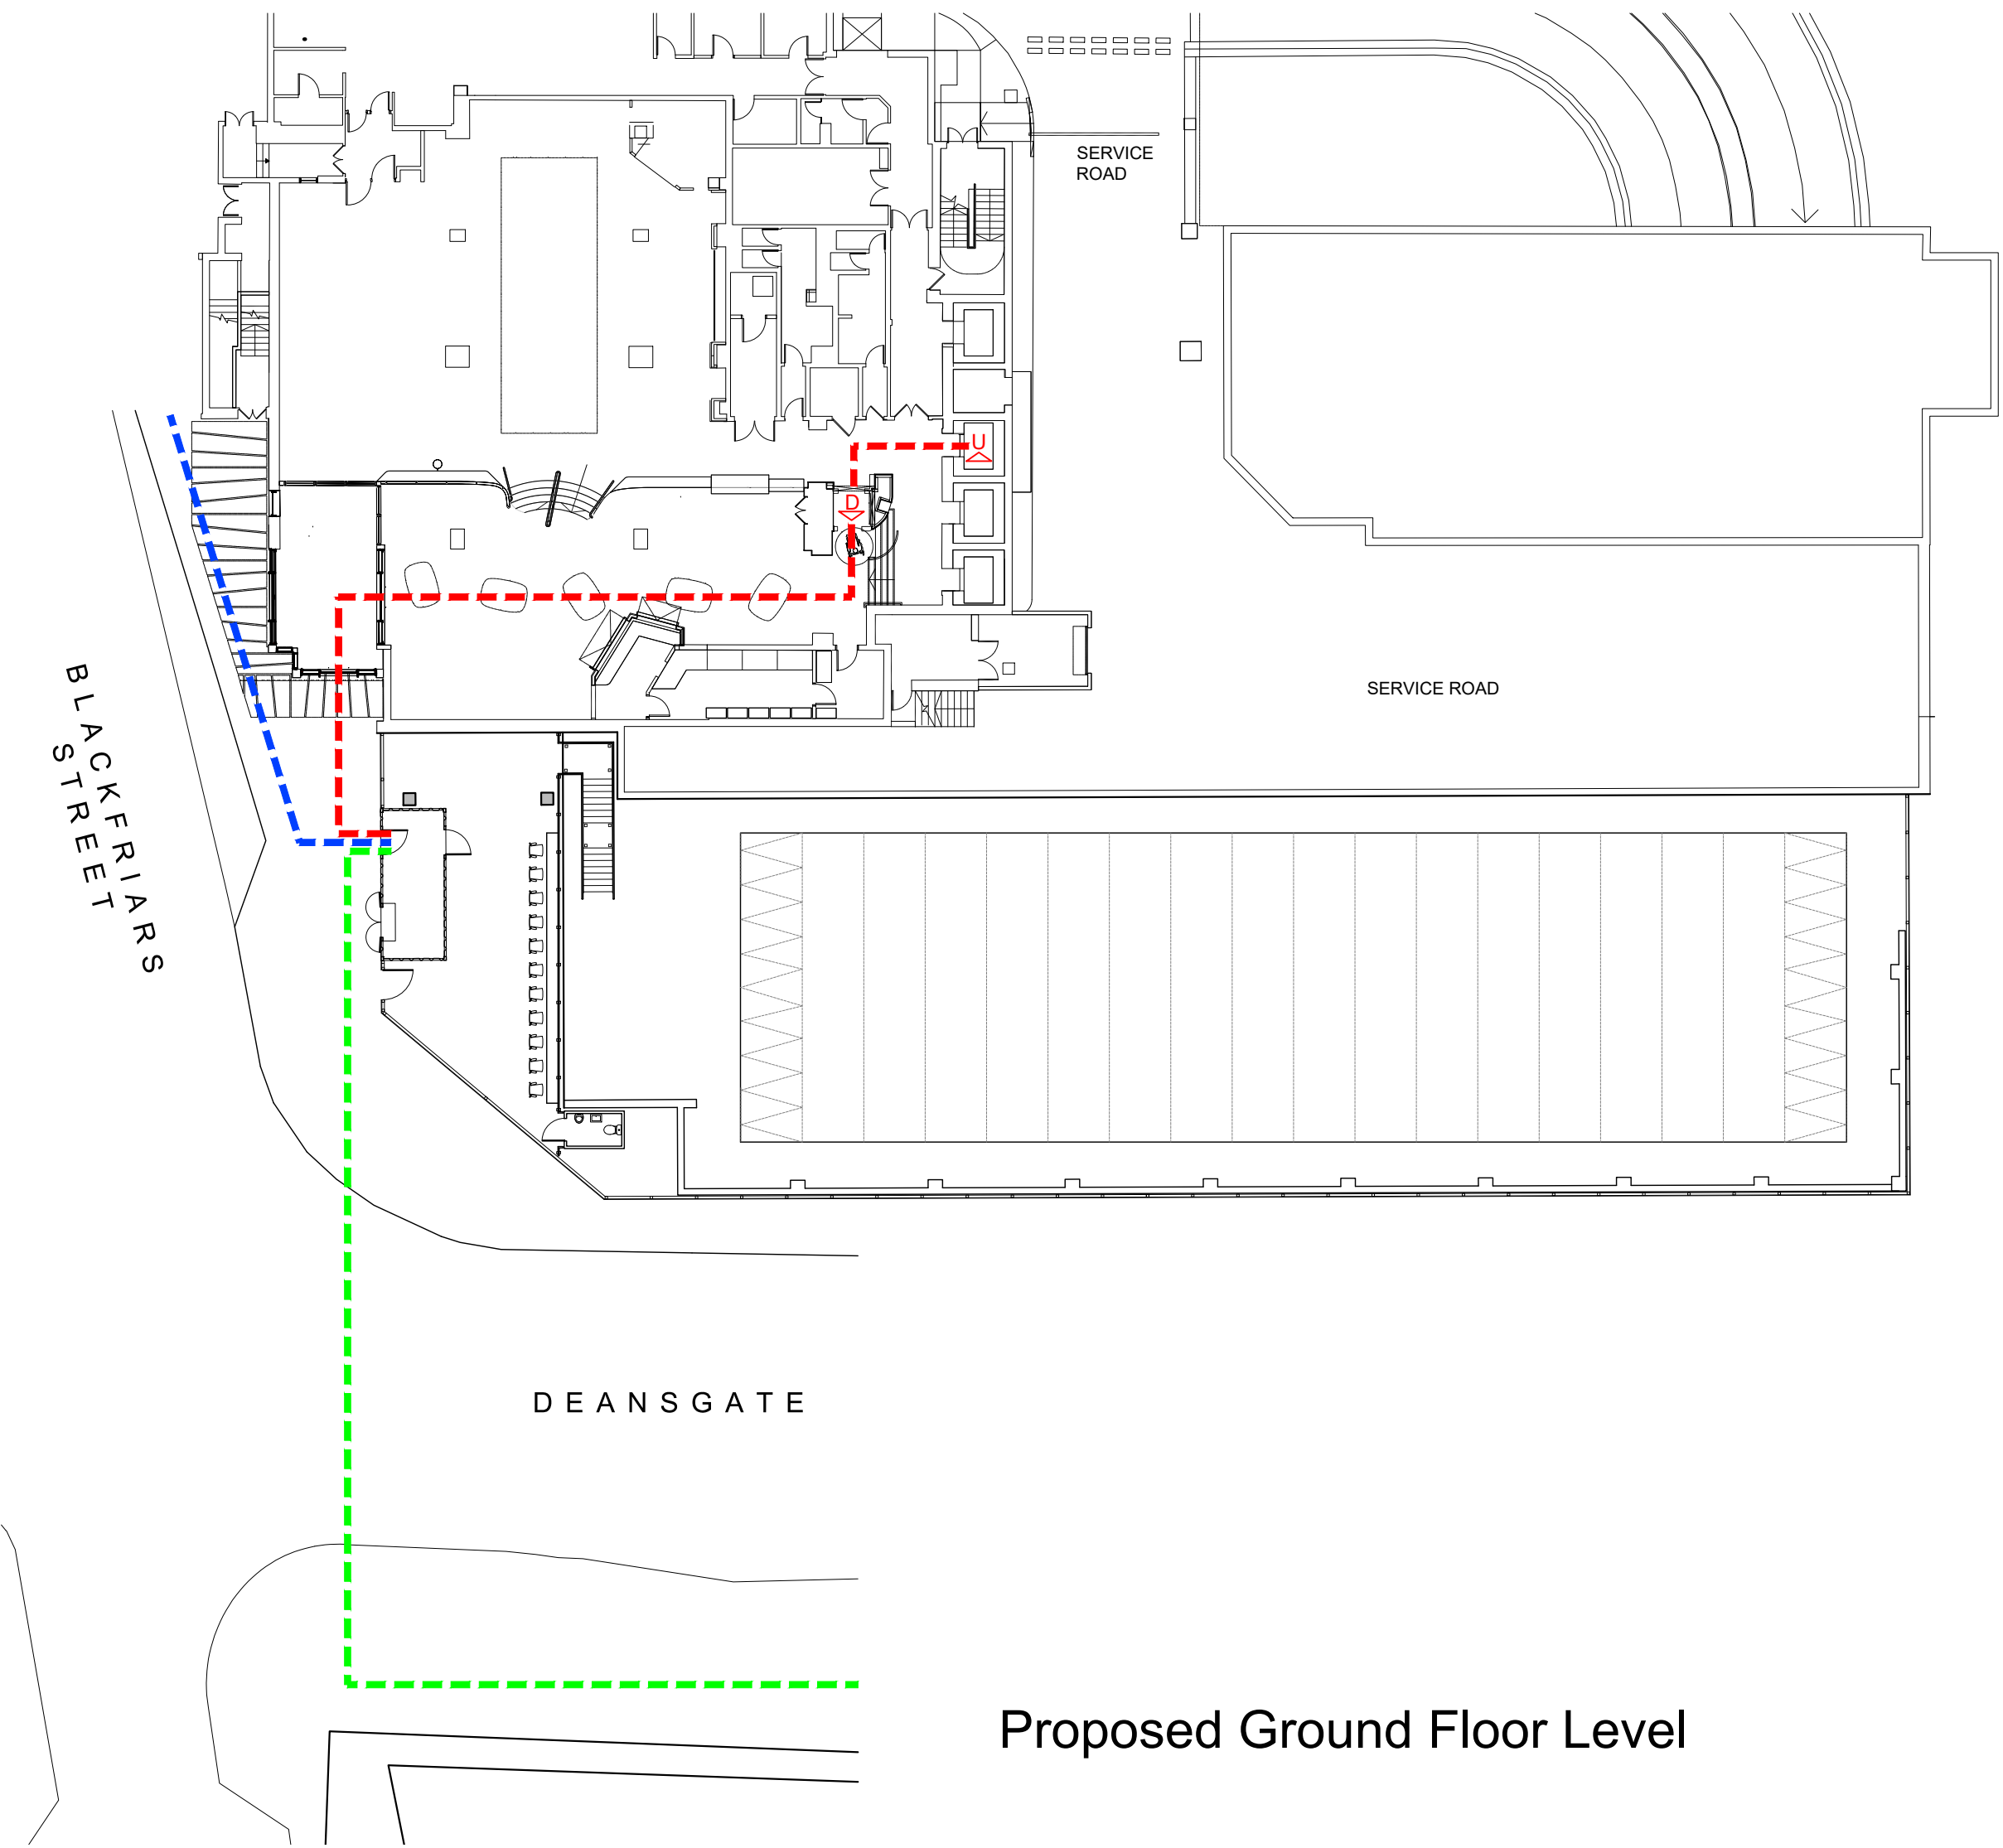

Proposed Ground Floor Level

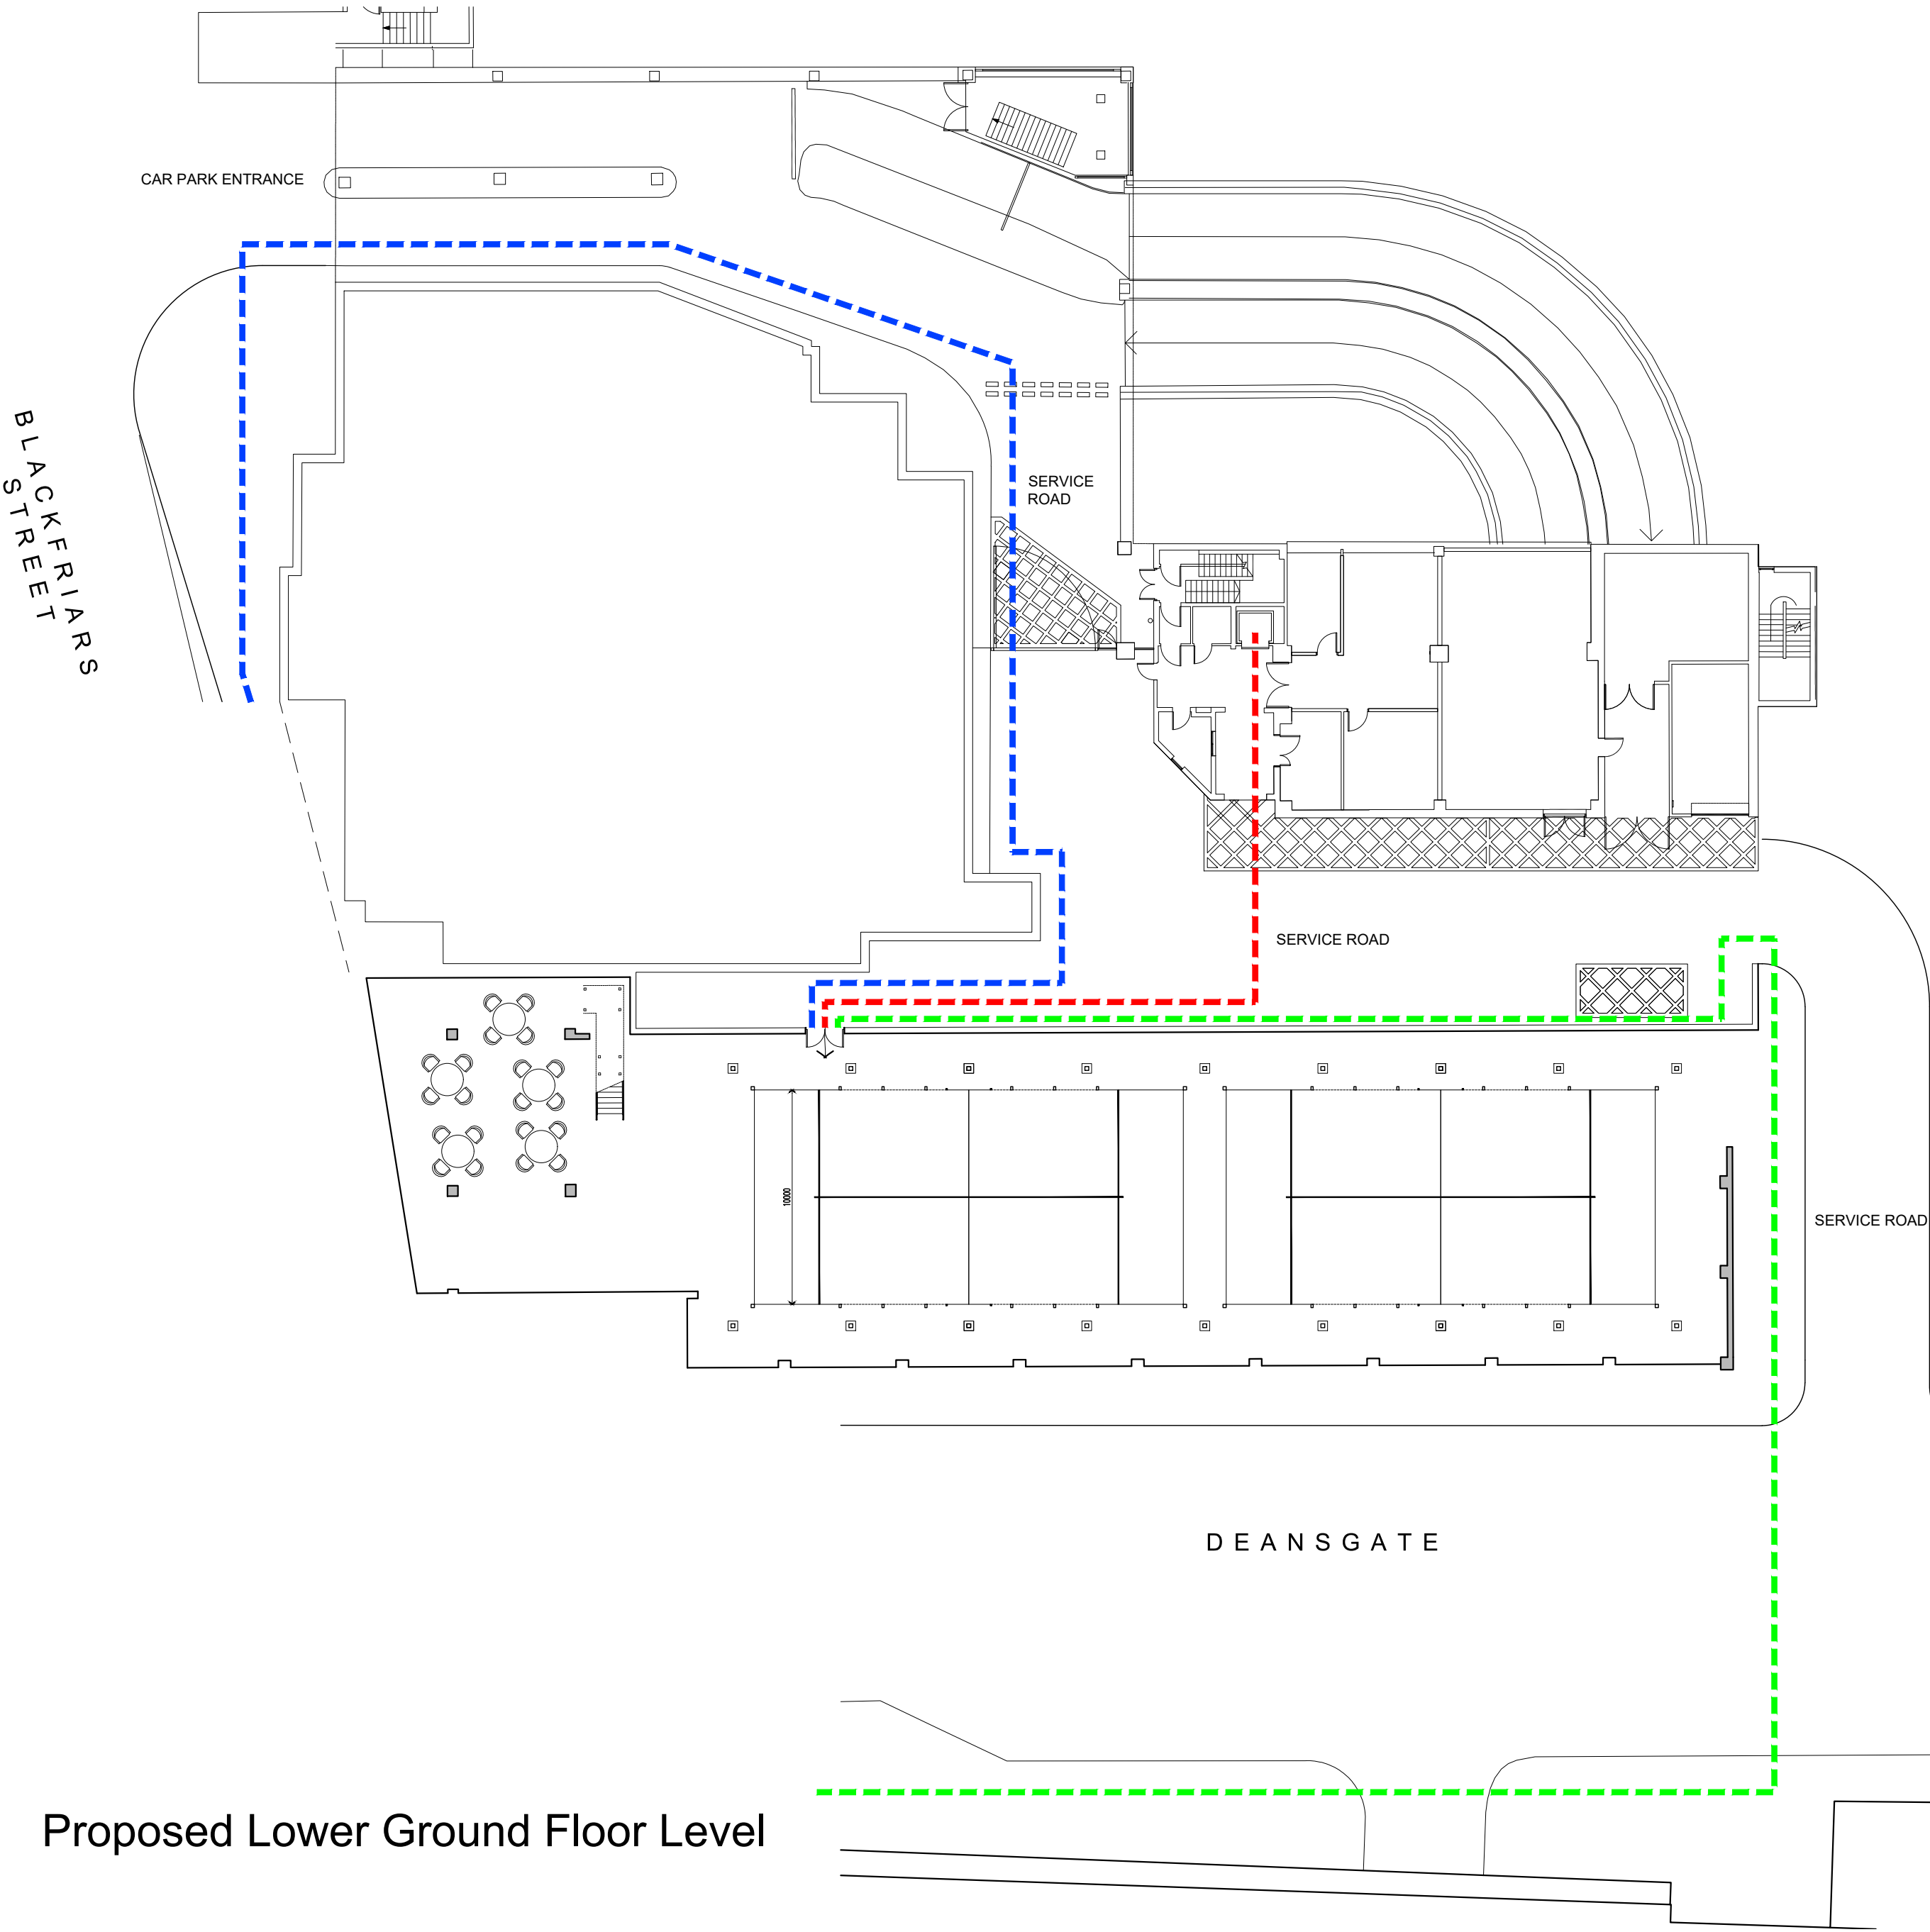

Proposed Lower Ground Floor Level

Rev	Description	Date	By
Status:	Planning		
Client:	Property Alliance Group		
Contract:	New Padel Court Development Premier House Deansgate, Manchester		
Drawing:	Proposed Floor Plans DDA Access Strategy		
Drawing No:	AS858-08	Revision:	Scales:
Drawn:	DMR	Checked:	1:100@A1
		Date:	Aug'24