
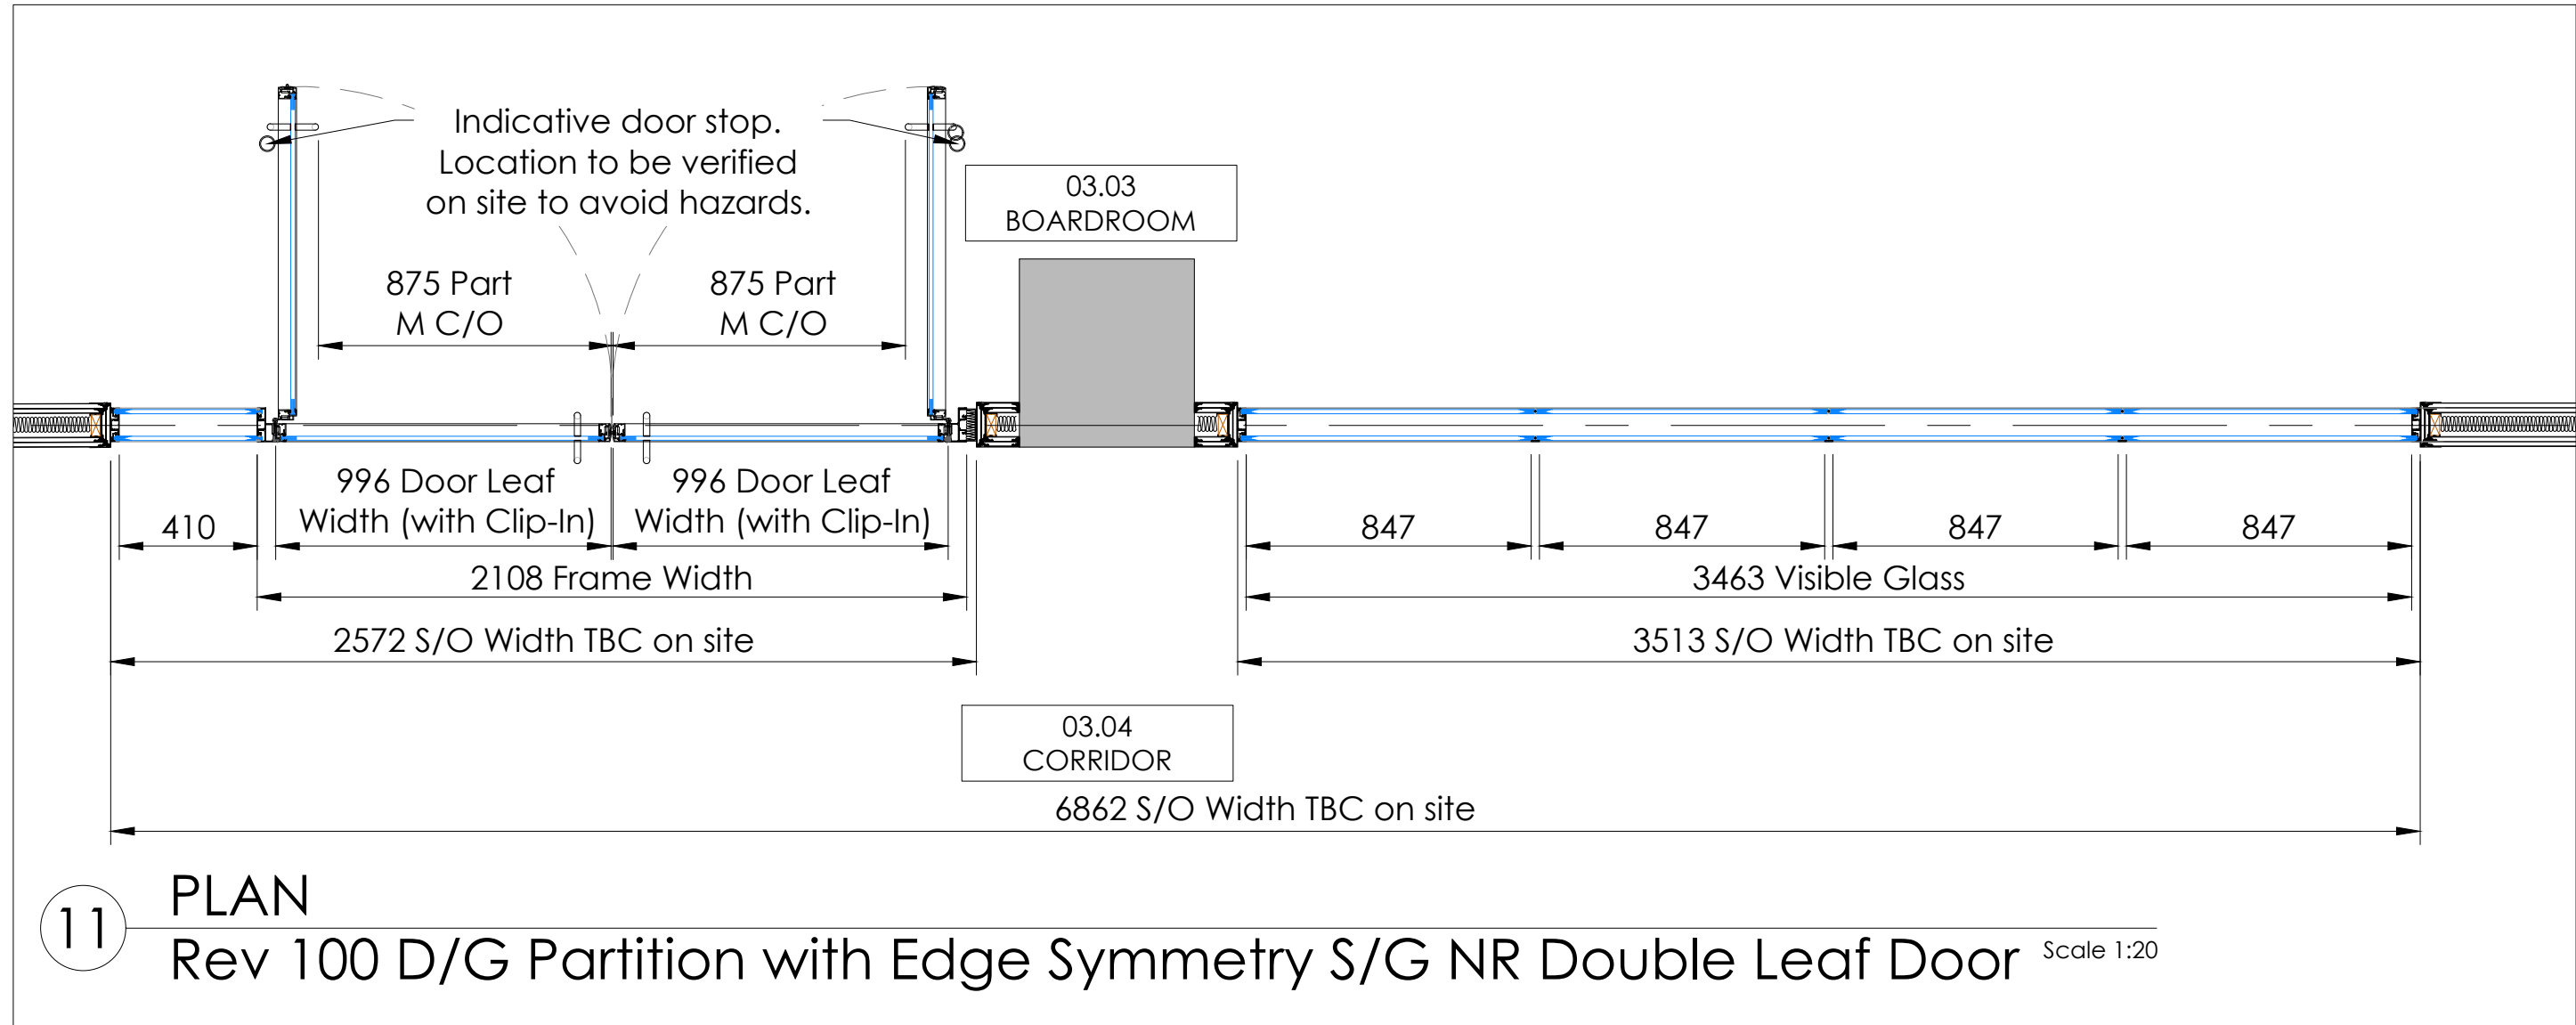
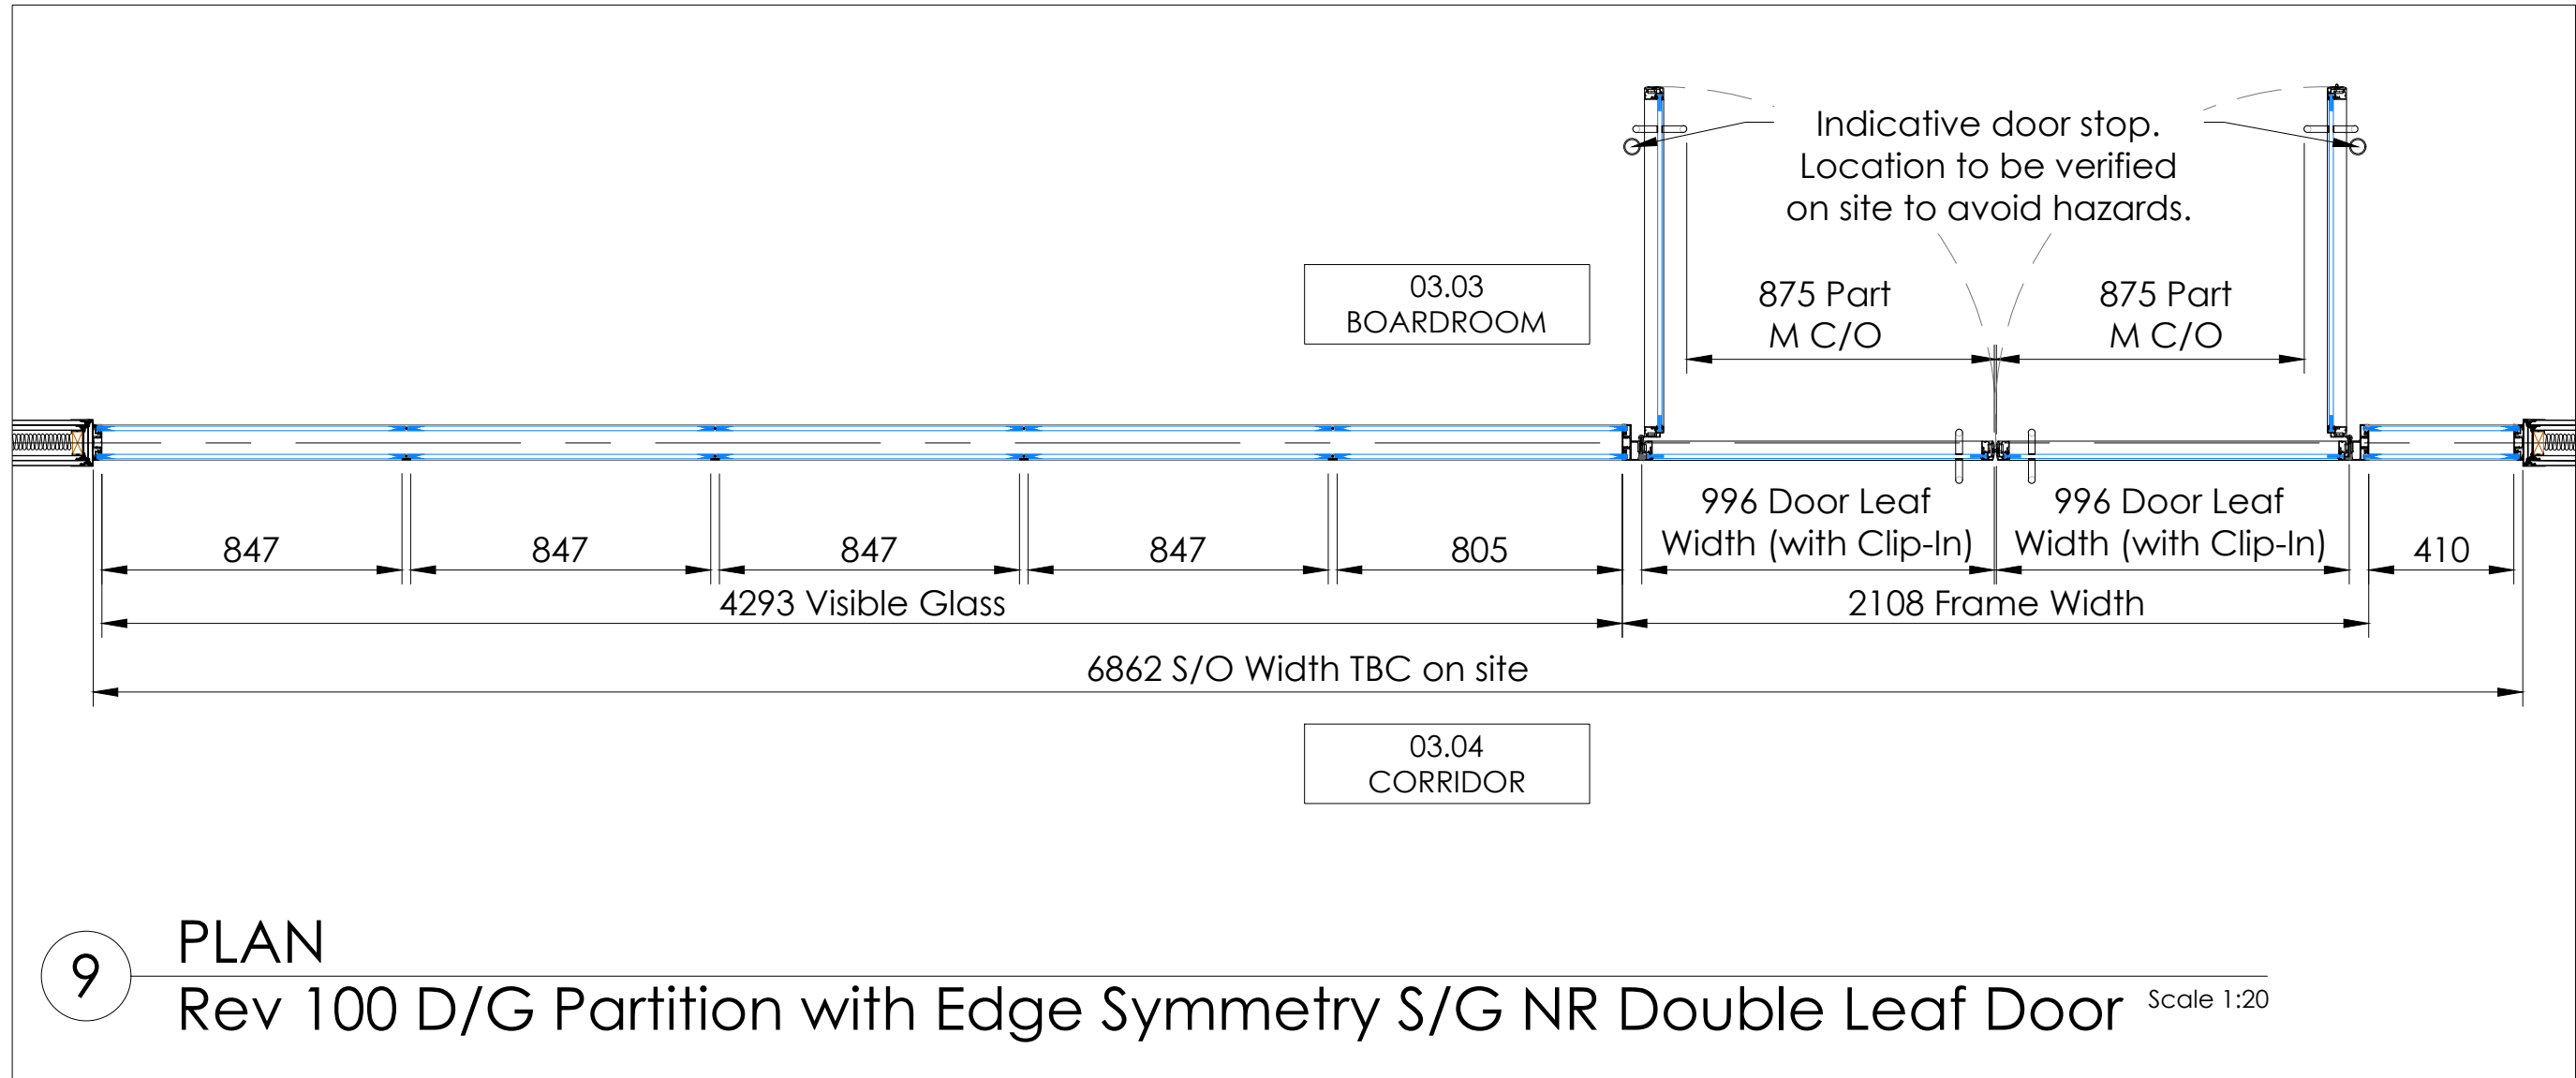
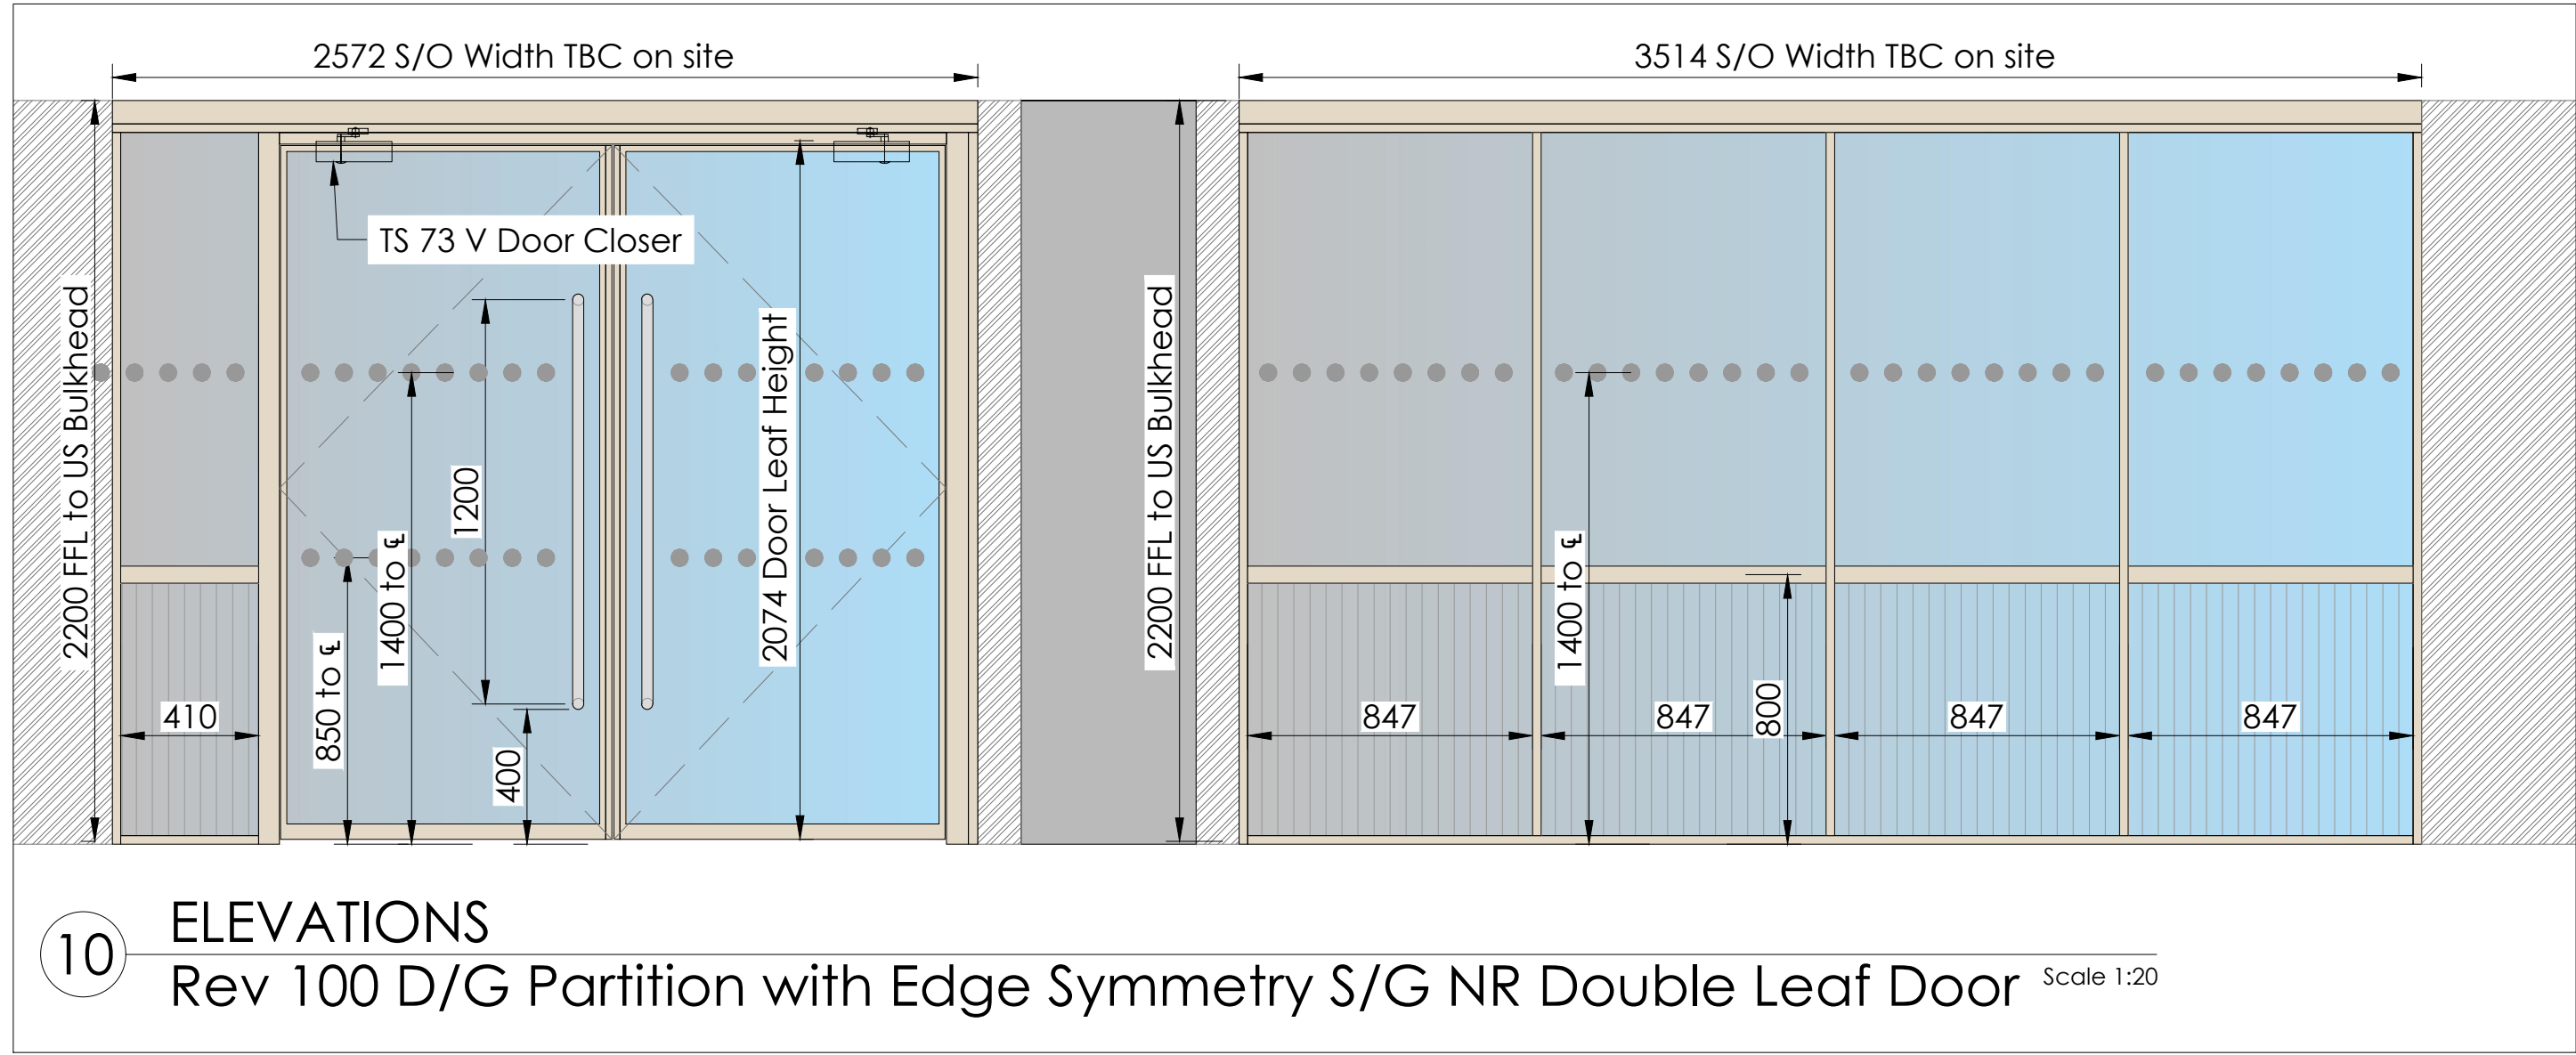
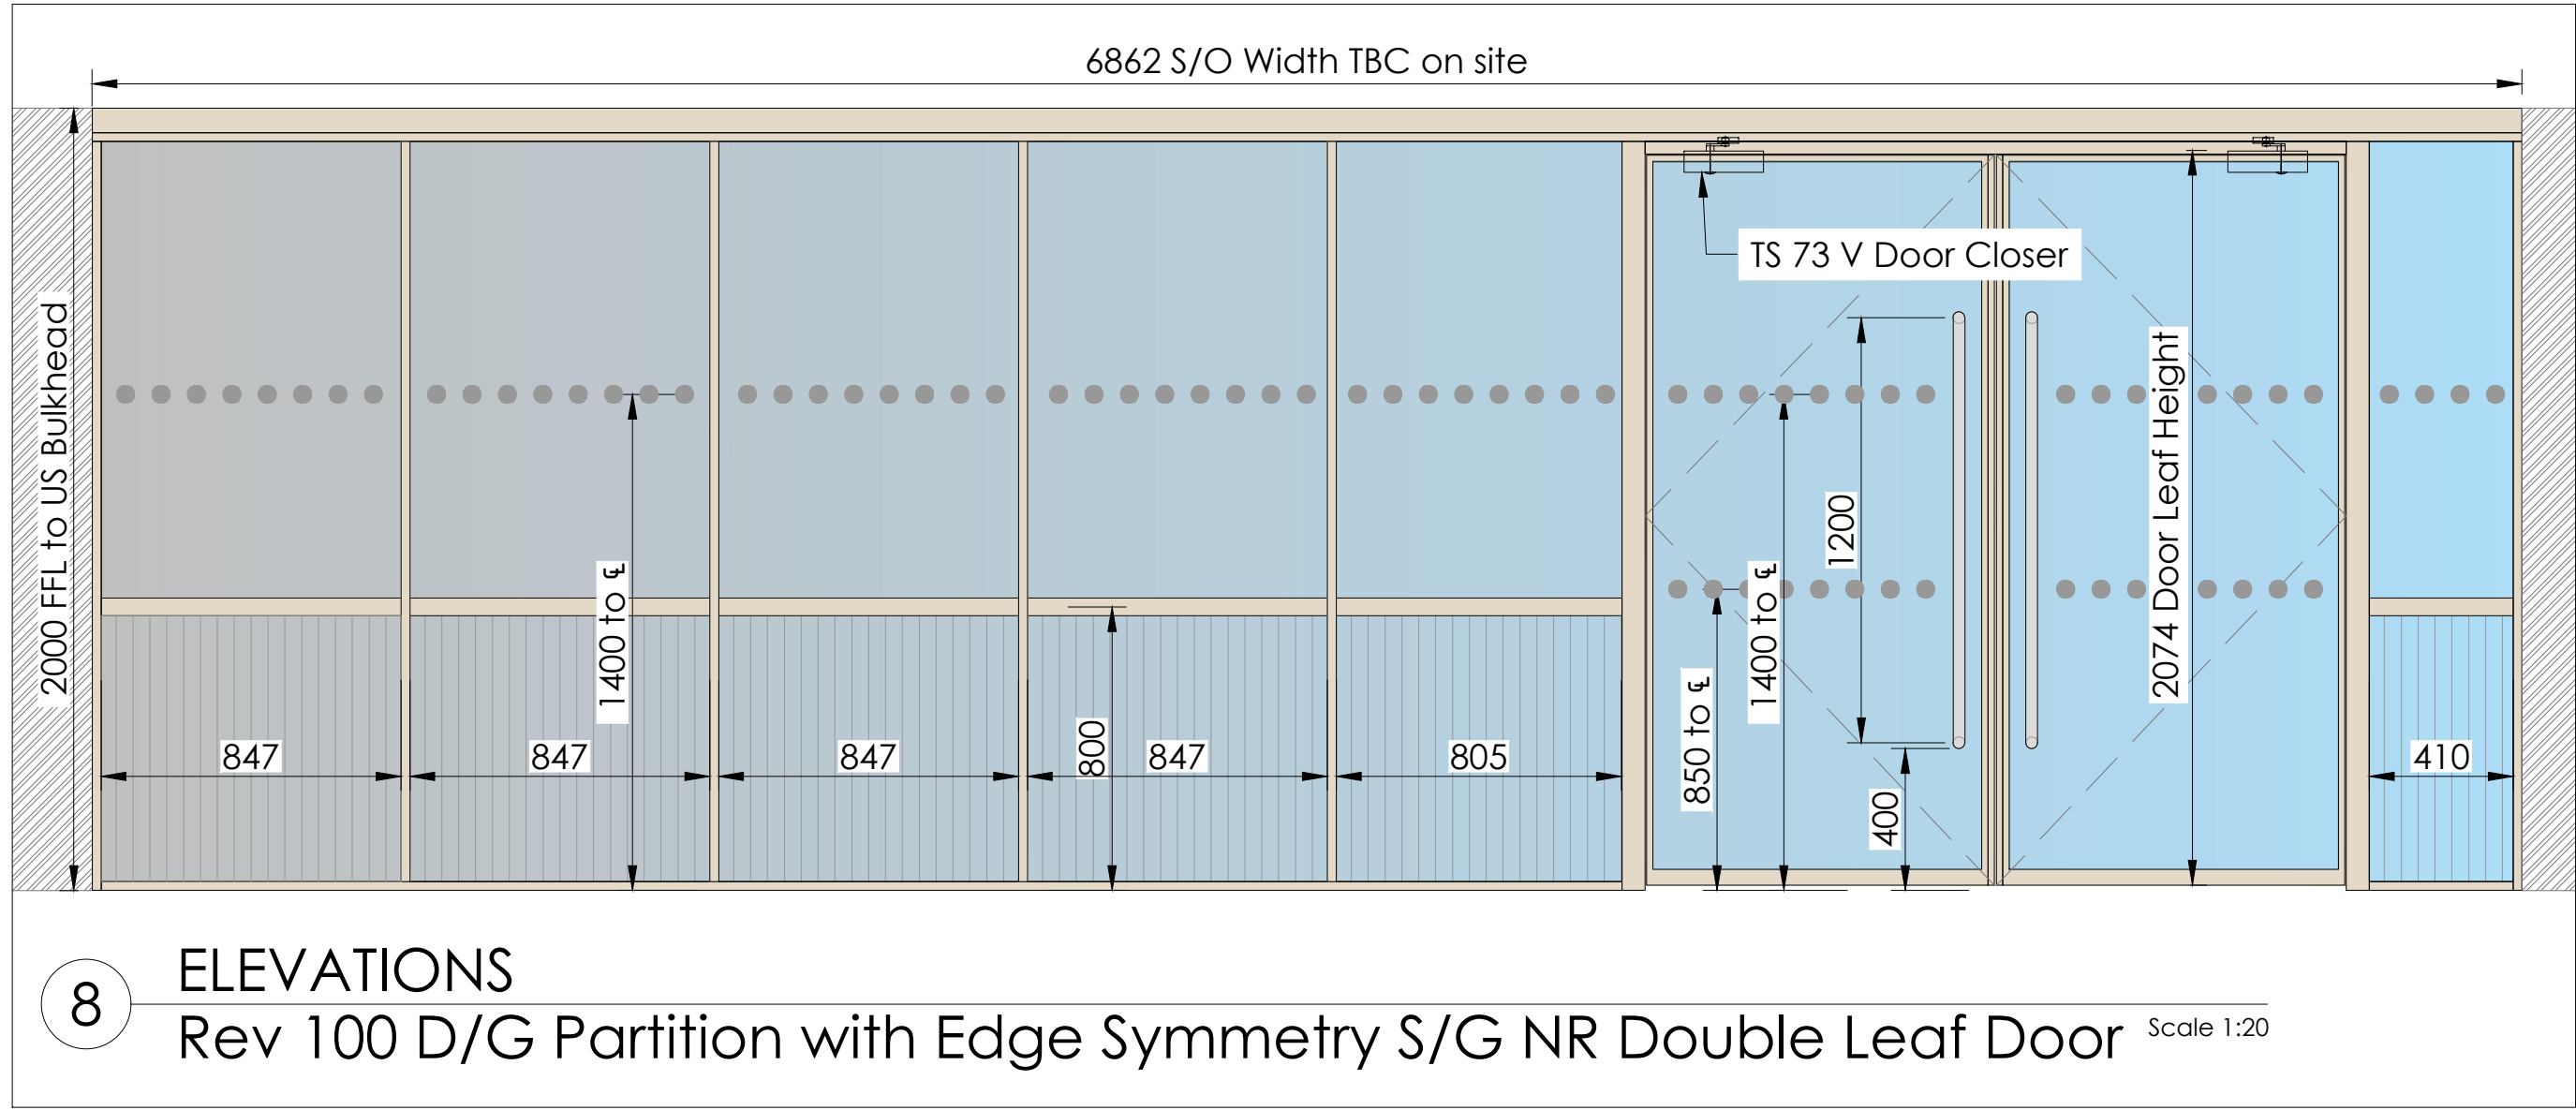
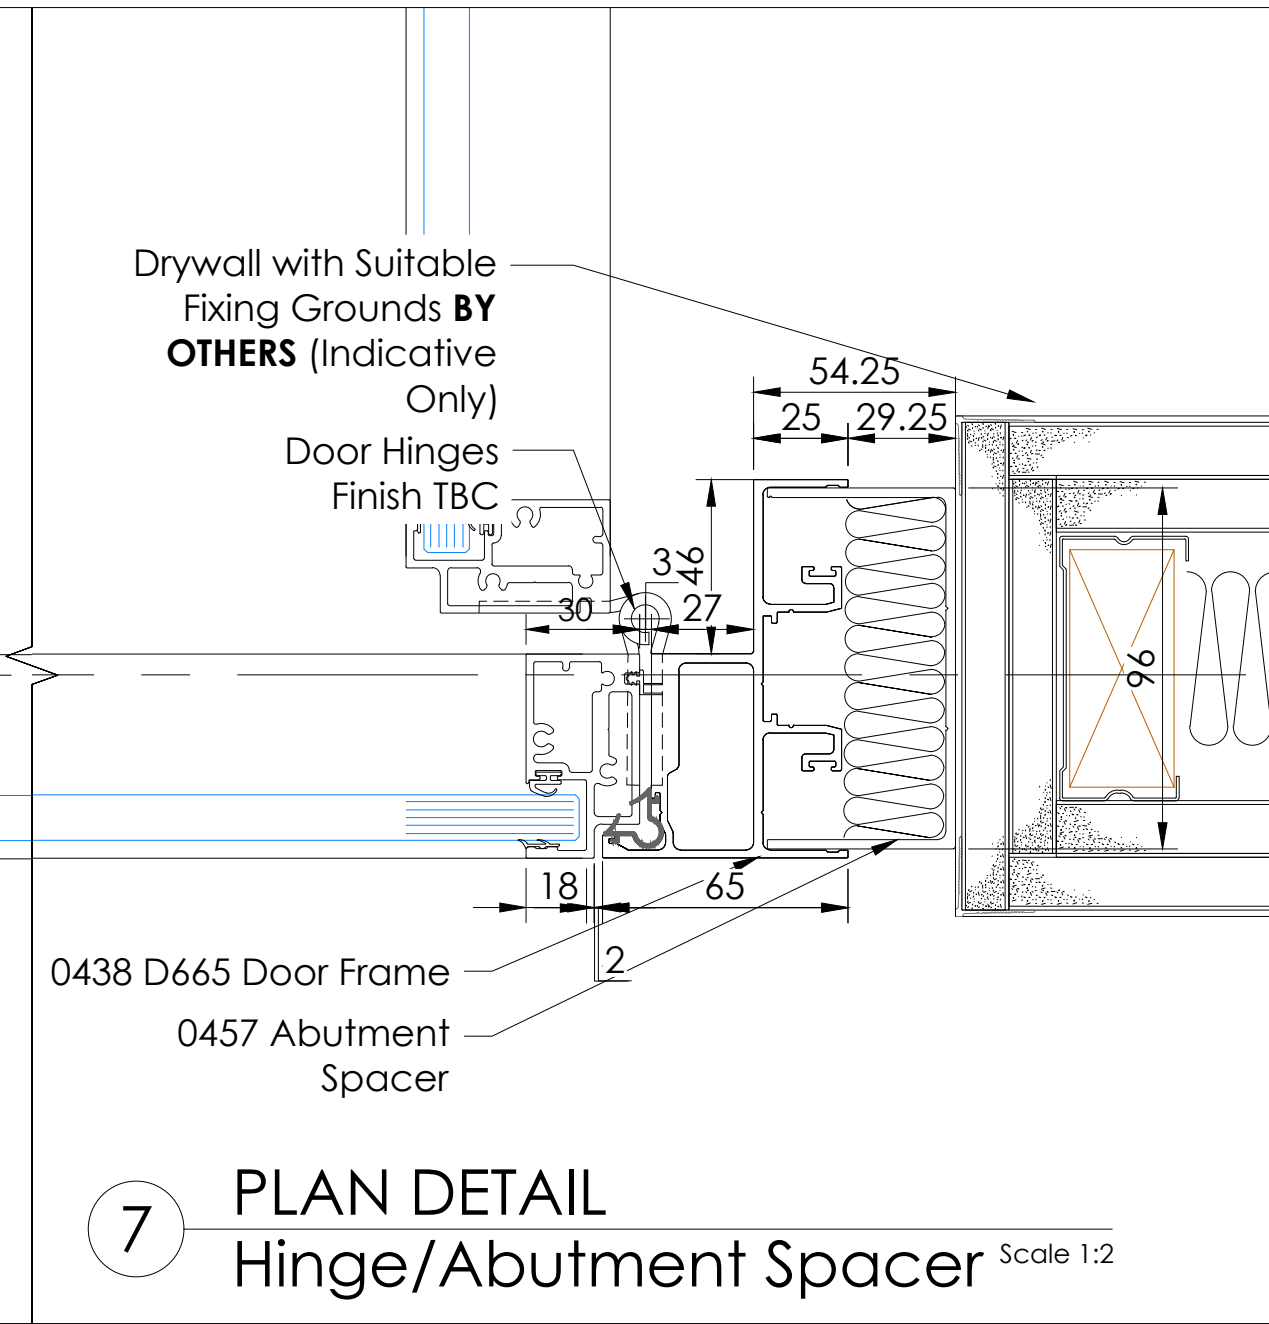
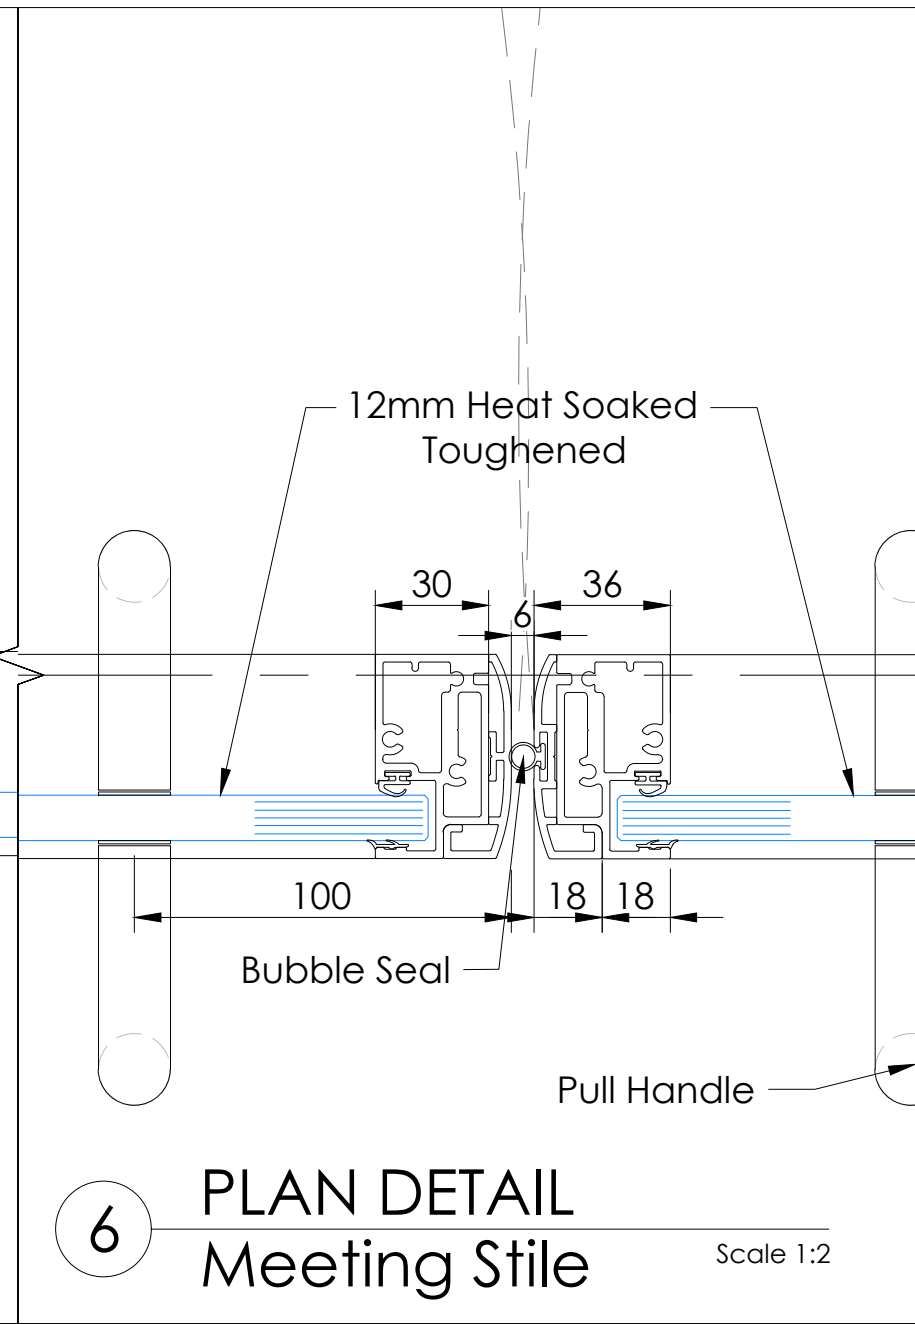
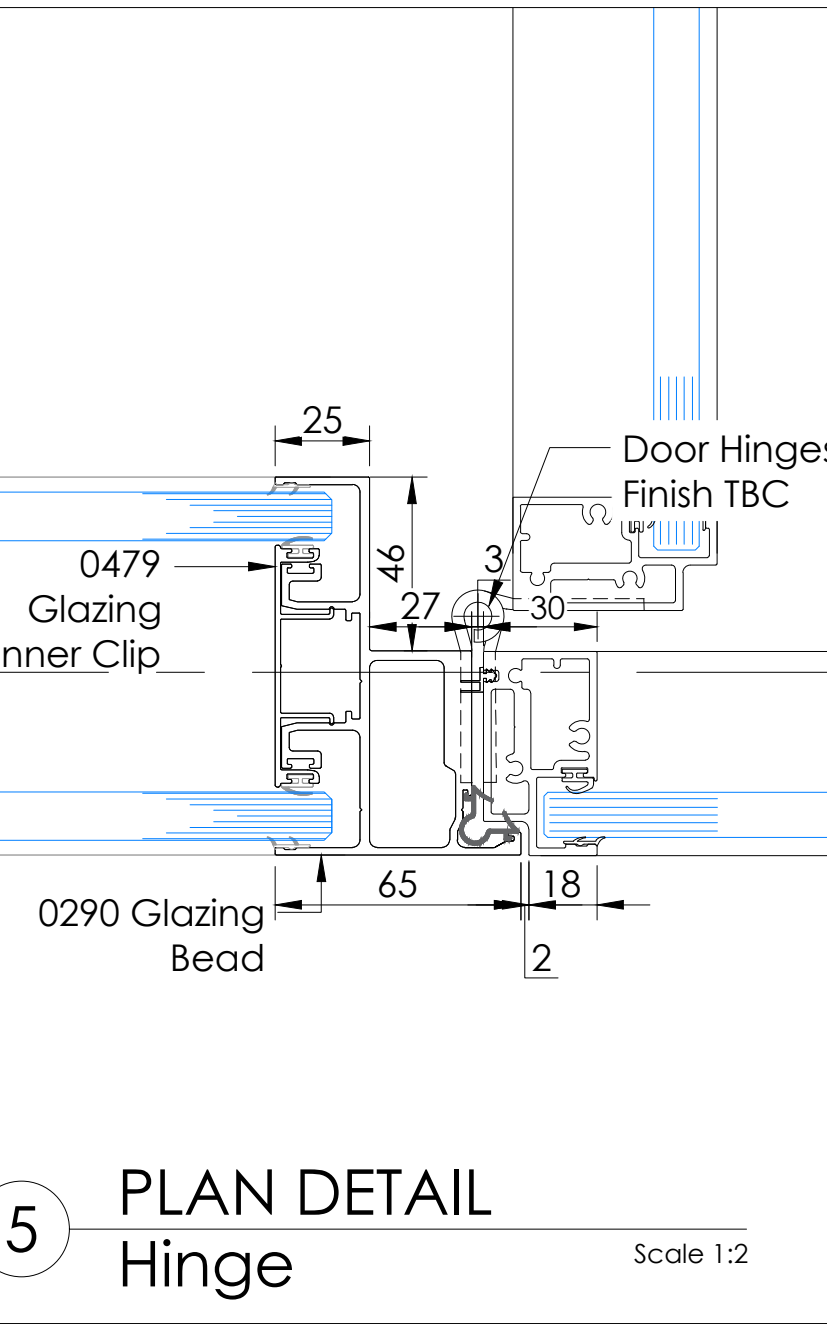
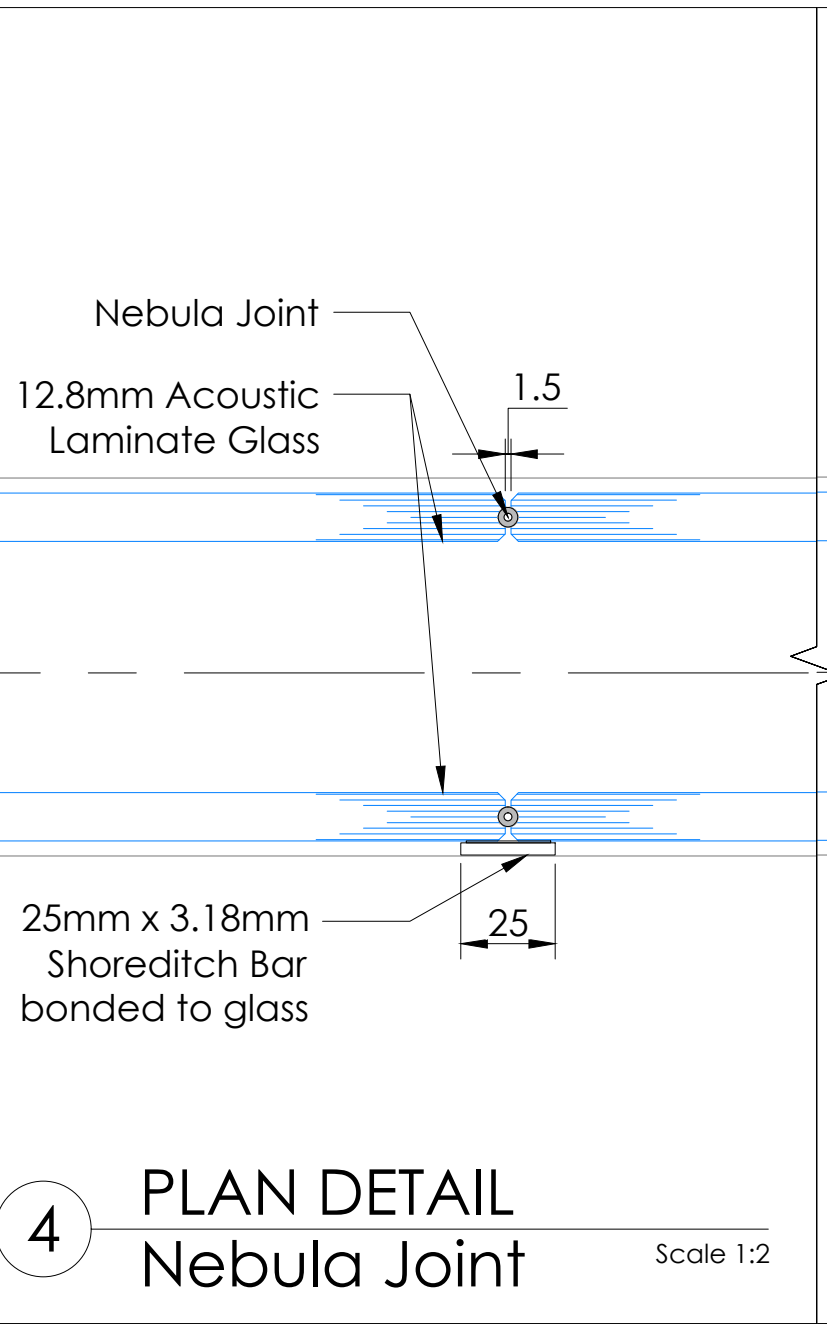
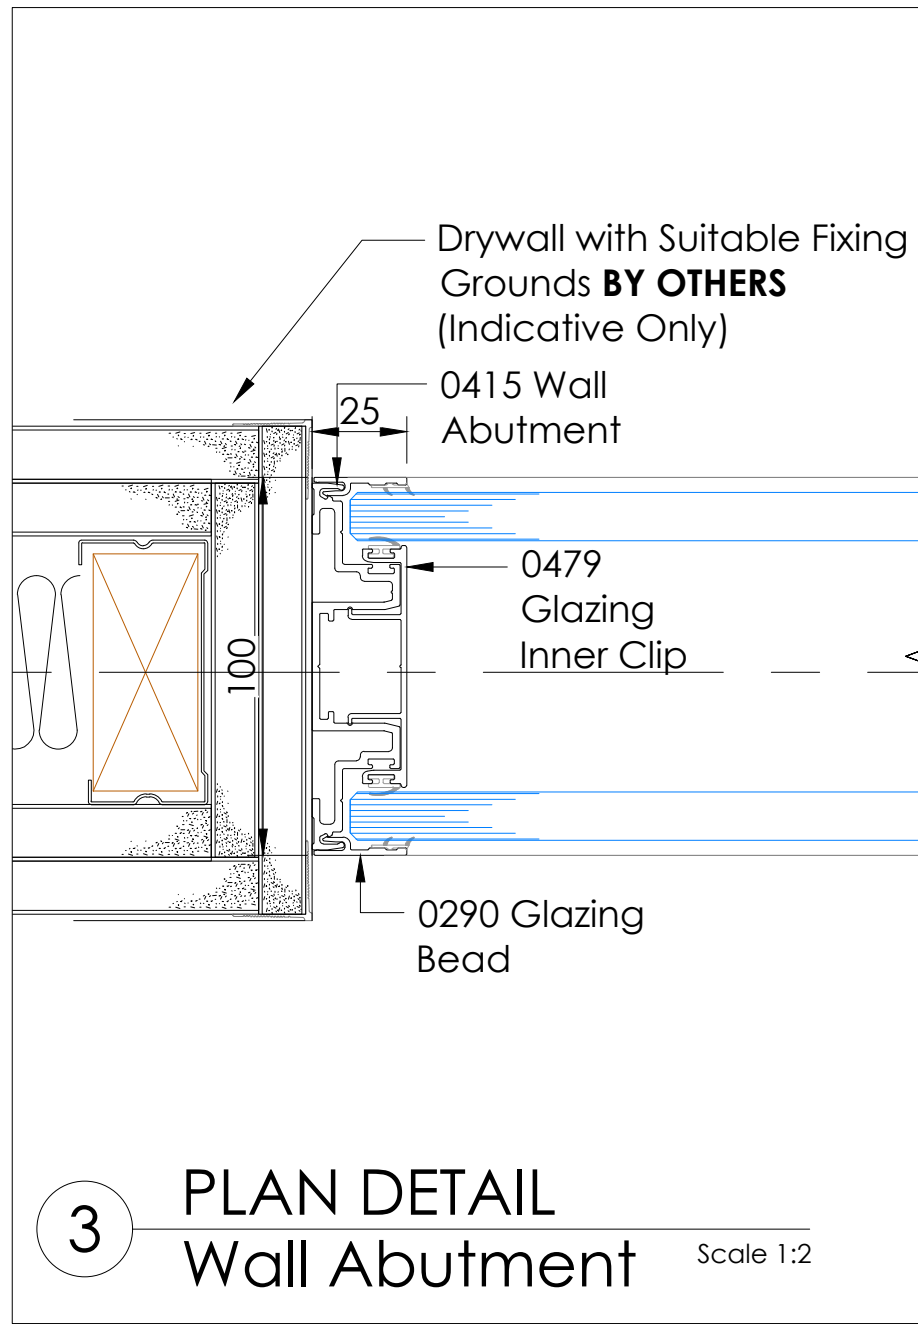
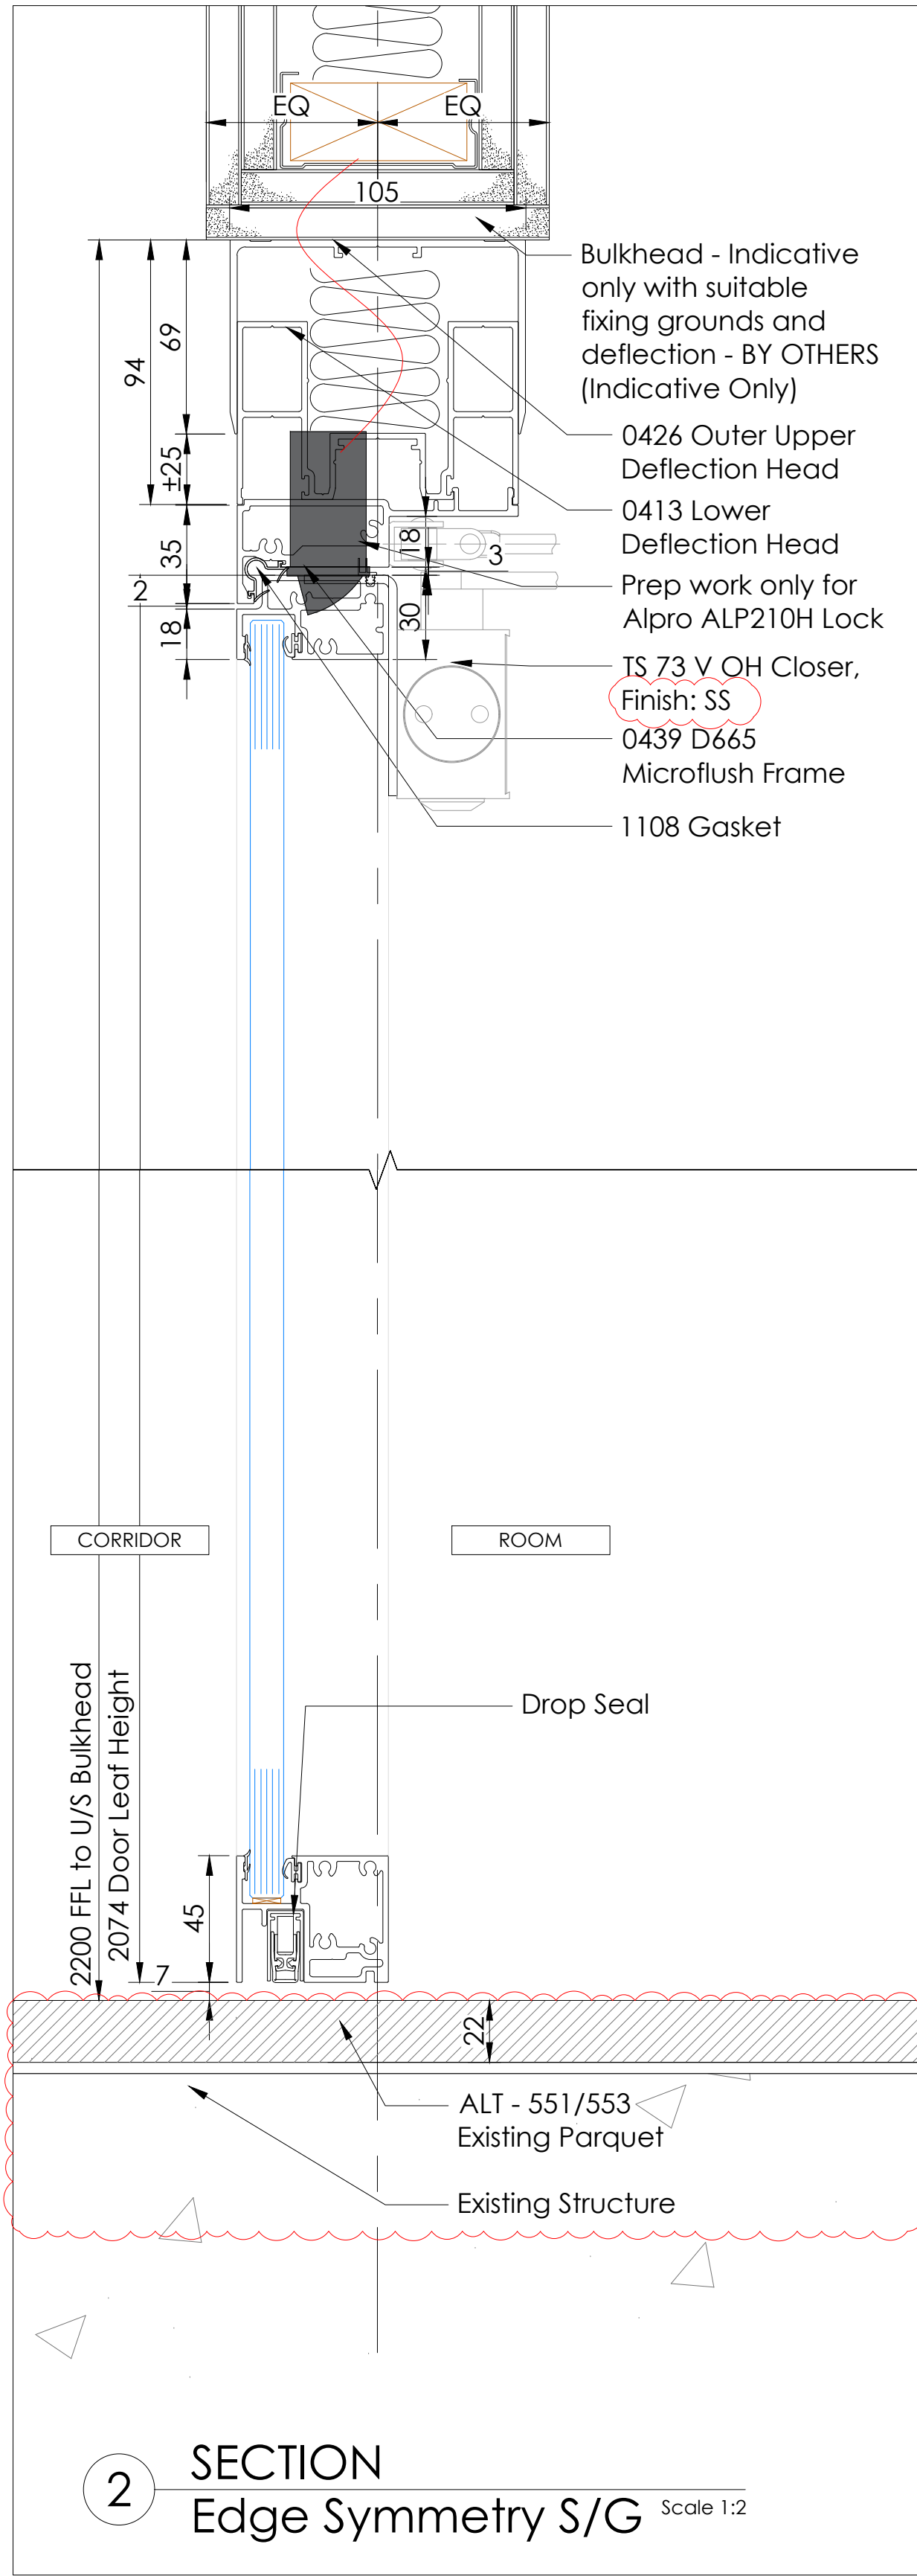


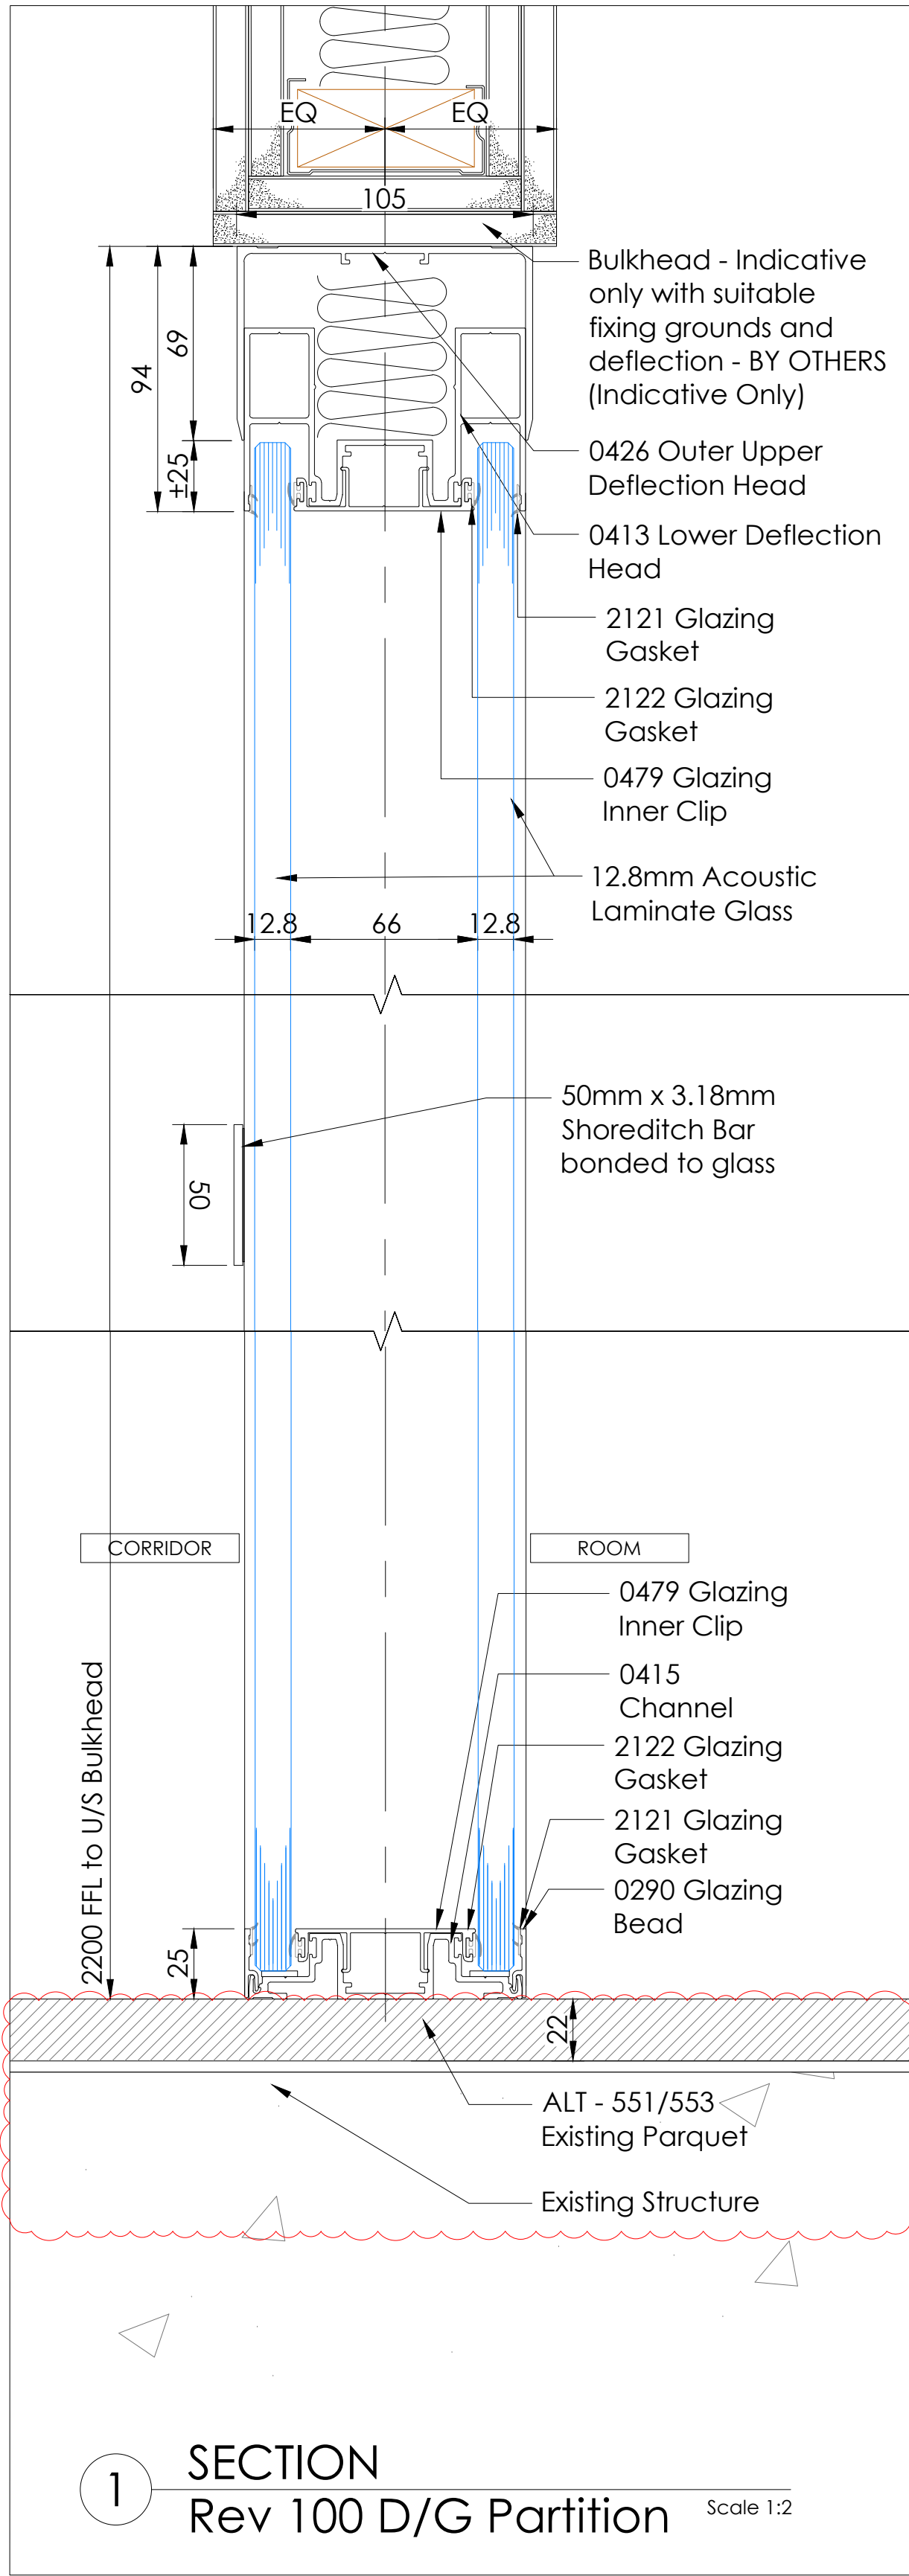

Safety Health & Environmental Information Box

Construction Risks
This project uses only materials that have been used in this manner before. From a Designer viewpoint, Optima do not envisage any specific Construction issues to communicate.

Maintenance / Cleaning Risks
Optima, in the main, provide office partitioning. The components (specifically the glass are tested to the relevant national or international standards of the day). As such, CLEANING and MAINTENANCE of this product reveal no specific risks. However, Optima would point out that all persons involved with maintenance and cleaning should themselves be subject to their own employer's specific risk assessment process. Special care should be taken if working at height. In such cases the regulations of the day apply. Optima do not recommend any loadings against its products.

Demolition / Adaptation Risks
From the viewpoint of a Designer, Optima have identified no significant risks for demolition and adaptation. However, the usual risk assessments are presumed as implemented by the company proposing demolition and/or adaptation.

Environmental / Recycling
Much of the Optima range of project is relocate-able. See original terms and conditions for clarification. Environmental issues are subject to the law of the day.

In addition to the hazards / risks normally associated with the types of work detailed on this drawing take note of the following:
It is assumed that all work on the drawing will be carried out by a competent contractor working where appropriate, to an approved method statement.

General Information Table	
Type Reference	
Partition	Door
Revolution 100 D/G	Edge Symmetry S/G
Floors	Level 03
Reference No.	
Partition No.	Door No.
--	D03.05 and D03.55
Acoustic Rating	
Partition	Door
Rw51dB	Rw33dB Estimated, (with Bubble Seal)
Ironmongery Set Reference	REFER TO OPTIMA'S DOOR SCHEDULE
Framework Finish	
Partition	Door
RAL 1013	RAL 1013
Door Leaf Finish	RAL 1013/Glass
Trim finish	RAL 1013
Deflection	±25mm
Upper Deflection Head Finish	RAL 1013
Lower Deflection Head Finish	RAL 1013
Structural Loads	N/A
Glass Specification	
Partition	Door
2 x 12.8mm thick acoustic laminate	12mm thick heat soaked toughened
Manifestation	Part K Manifestation BY OTHERS (Indicative Only) (See Manifestation Statement) - Reeded Manifestation
Manifestation Statement	
Manifestation size and height guidelines are set out in Building Standards Part K. Regulations. The Shoreditch bars applied to the glass may fall outside the recommendations and require approval from Building Control.	

P03	02.07.24	Amended as per comments, issue for final approval	NK	AMC	ACR
P02	18.06.24	Status C - Amended as per comments	NK	AMC	RH
P01	24.05.24	First Issue	NK	AMC	CM
Rev	Date	Description	Dr	App	Ck

GA Reference Colour:

Status:

For Approval

Optima

© Optima Products Ltd.

OPTIMA CONTRACTING LIMITED
COURTYARD HOUSE
WEST END ROAD
BUCKINGHAMSHIRE
HP11 2GB

Tel: +44 (0) 1494 492600
Web: www.optimasystems.com

PART OF THE OPTIMA GROUP
Project Number:
50489

Project Name:
Sunlight House Refurbishment, Manchester

Title:
Revolution 100 D/G
Partition with Edge Symmetry S/G
NR Double Leaf Door (Shoreditch Edition)

Scale @ A0: 1:2/1:20
Drawing No.: 50489-OPN-ZZ-03-DR-X-0002
Revision:
P03