




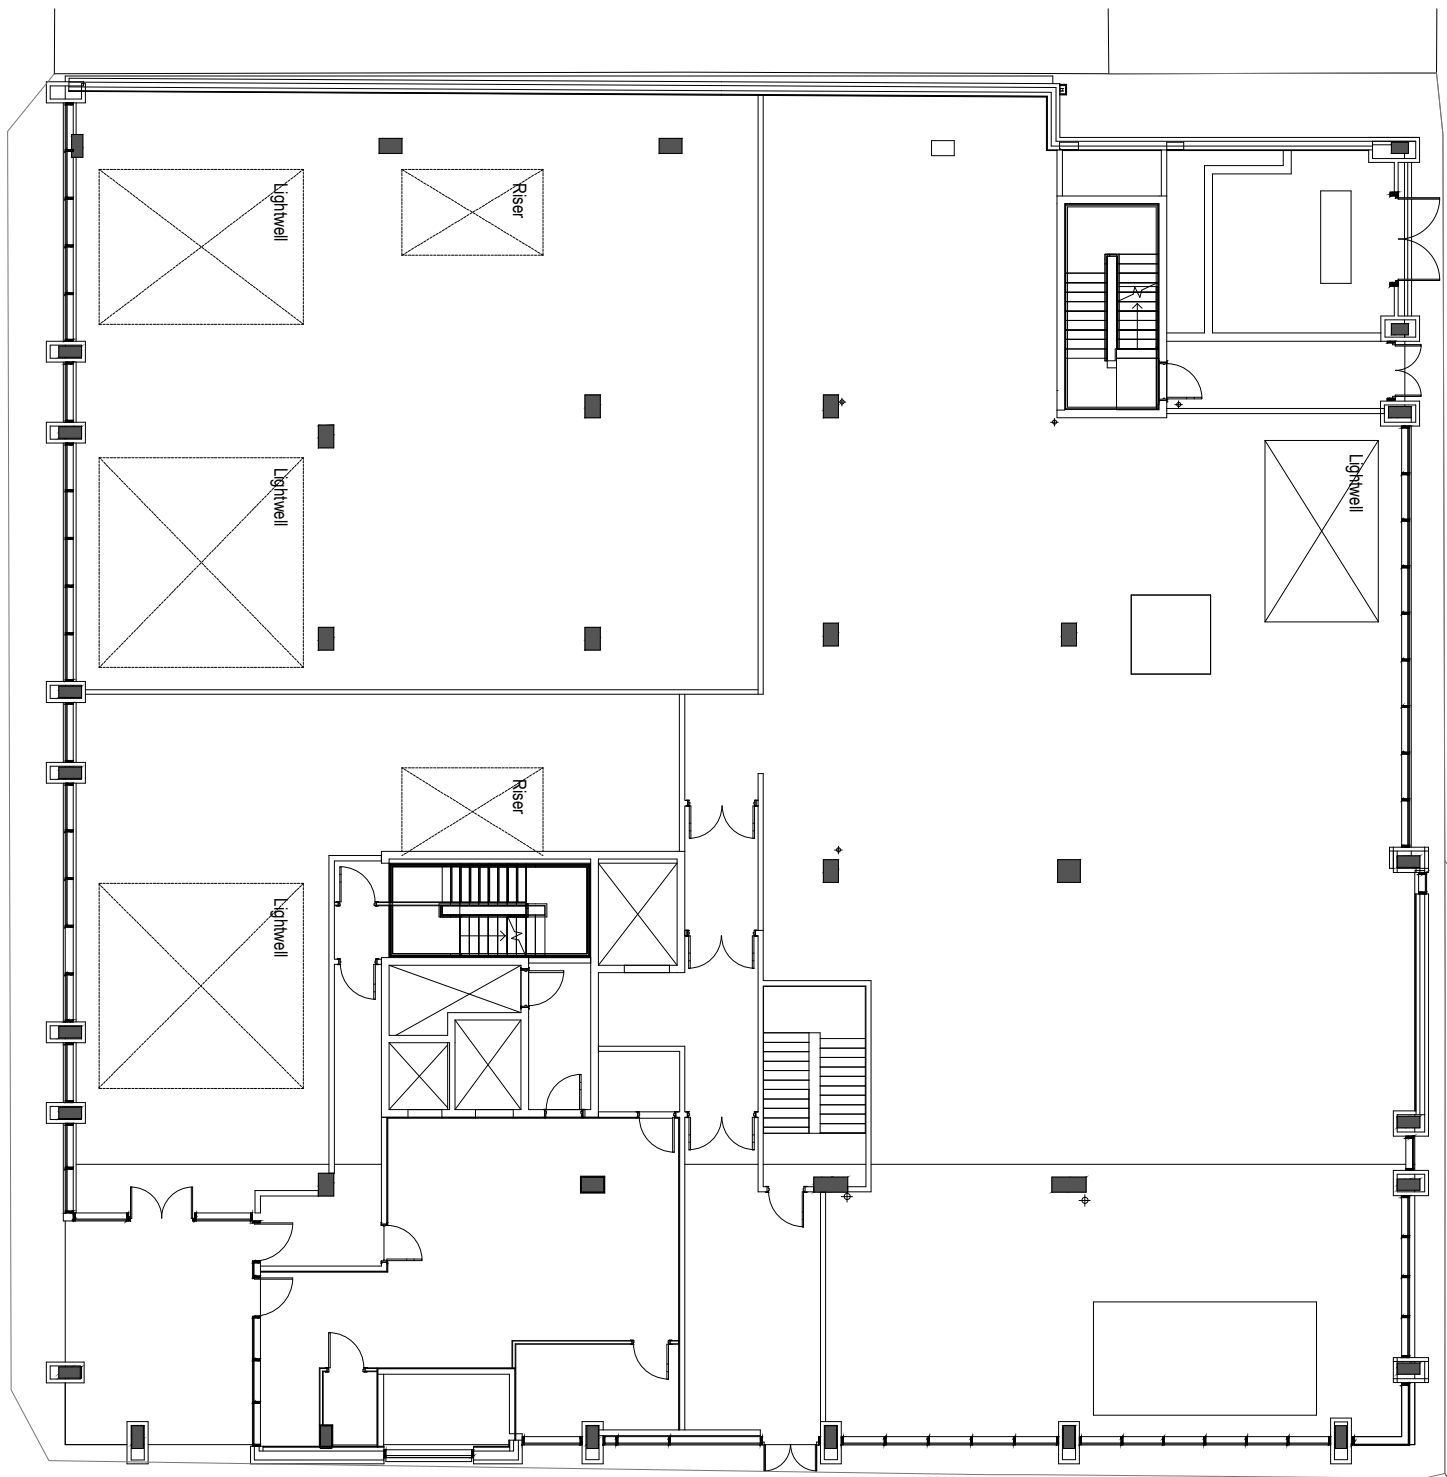

Existing Building / Floor Plan
Scale 1:200 @ A2

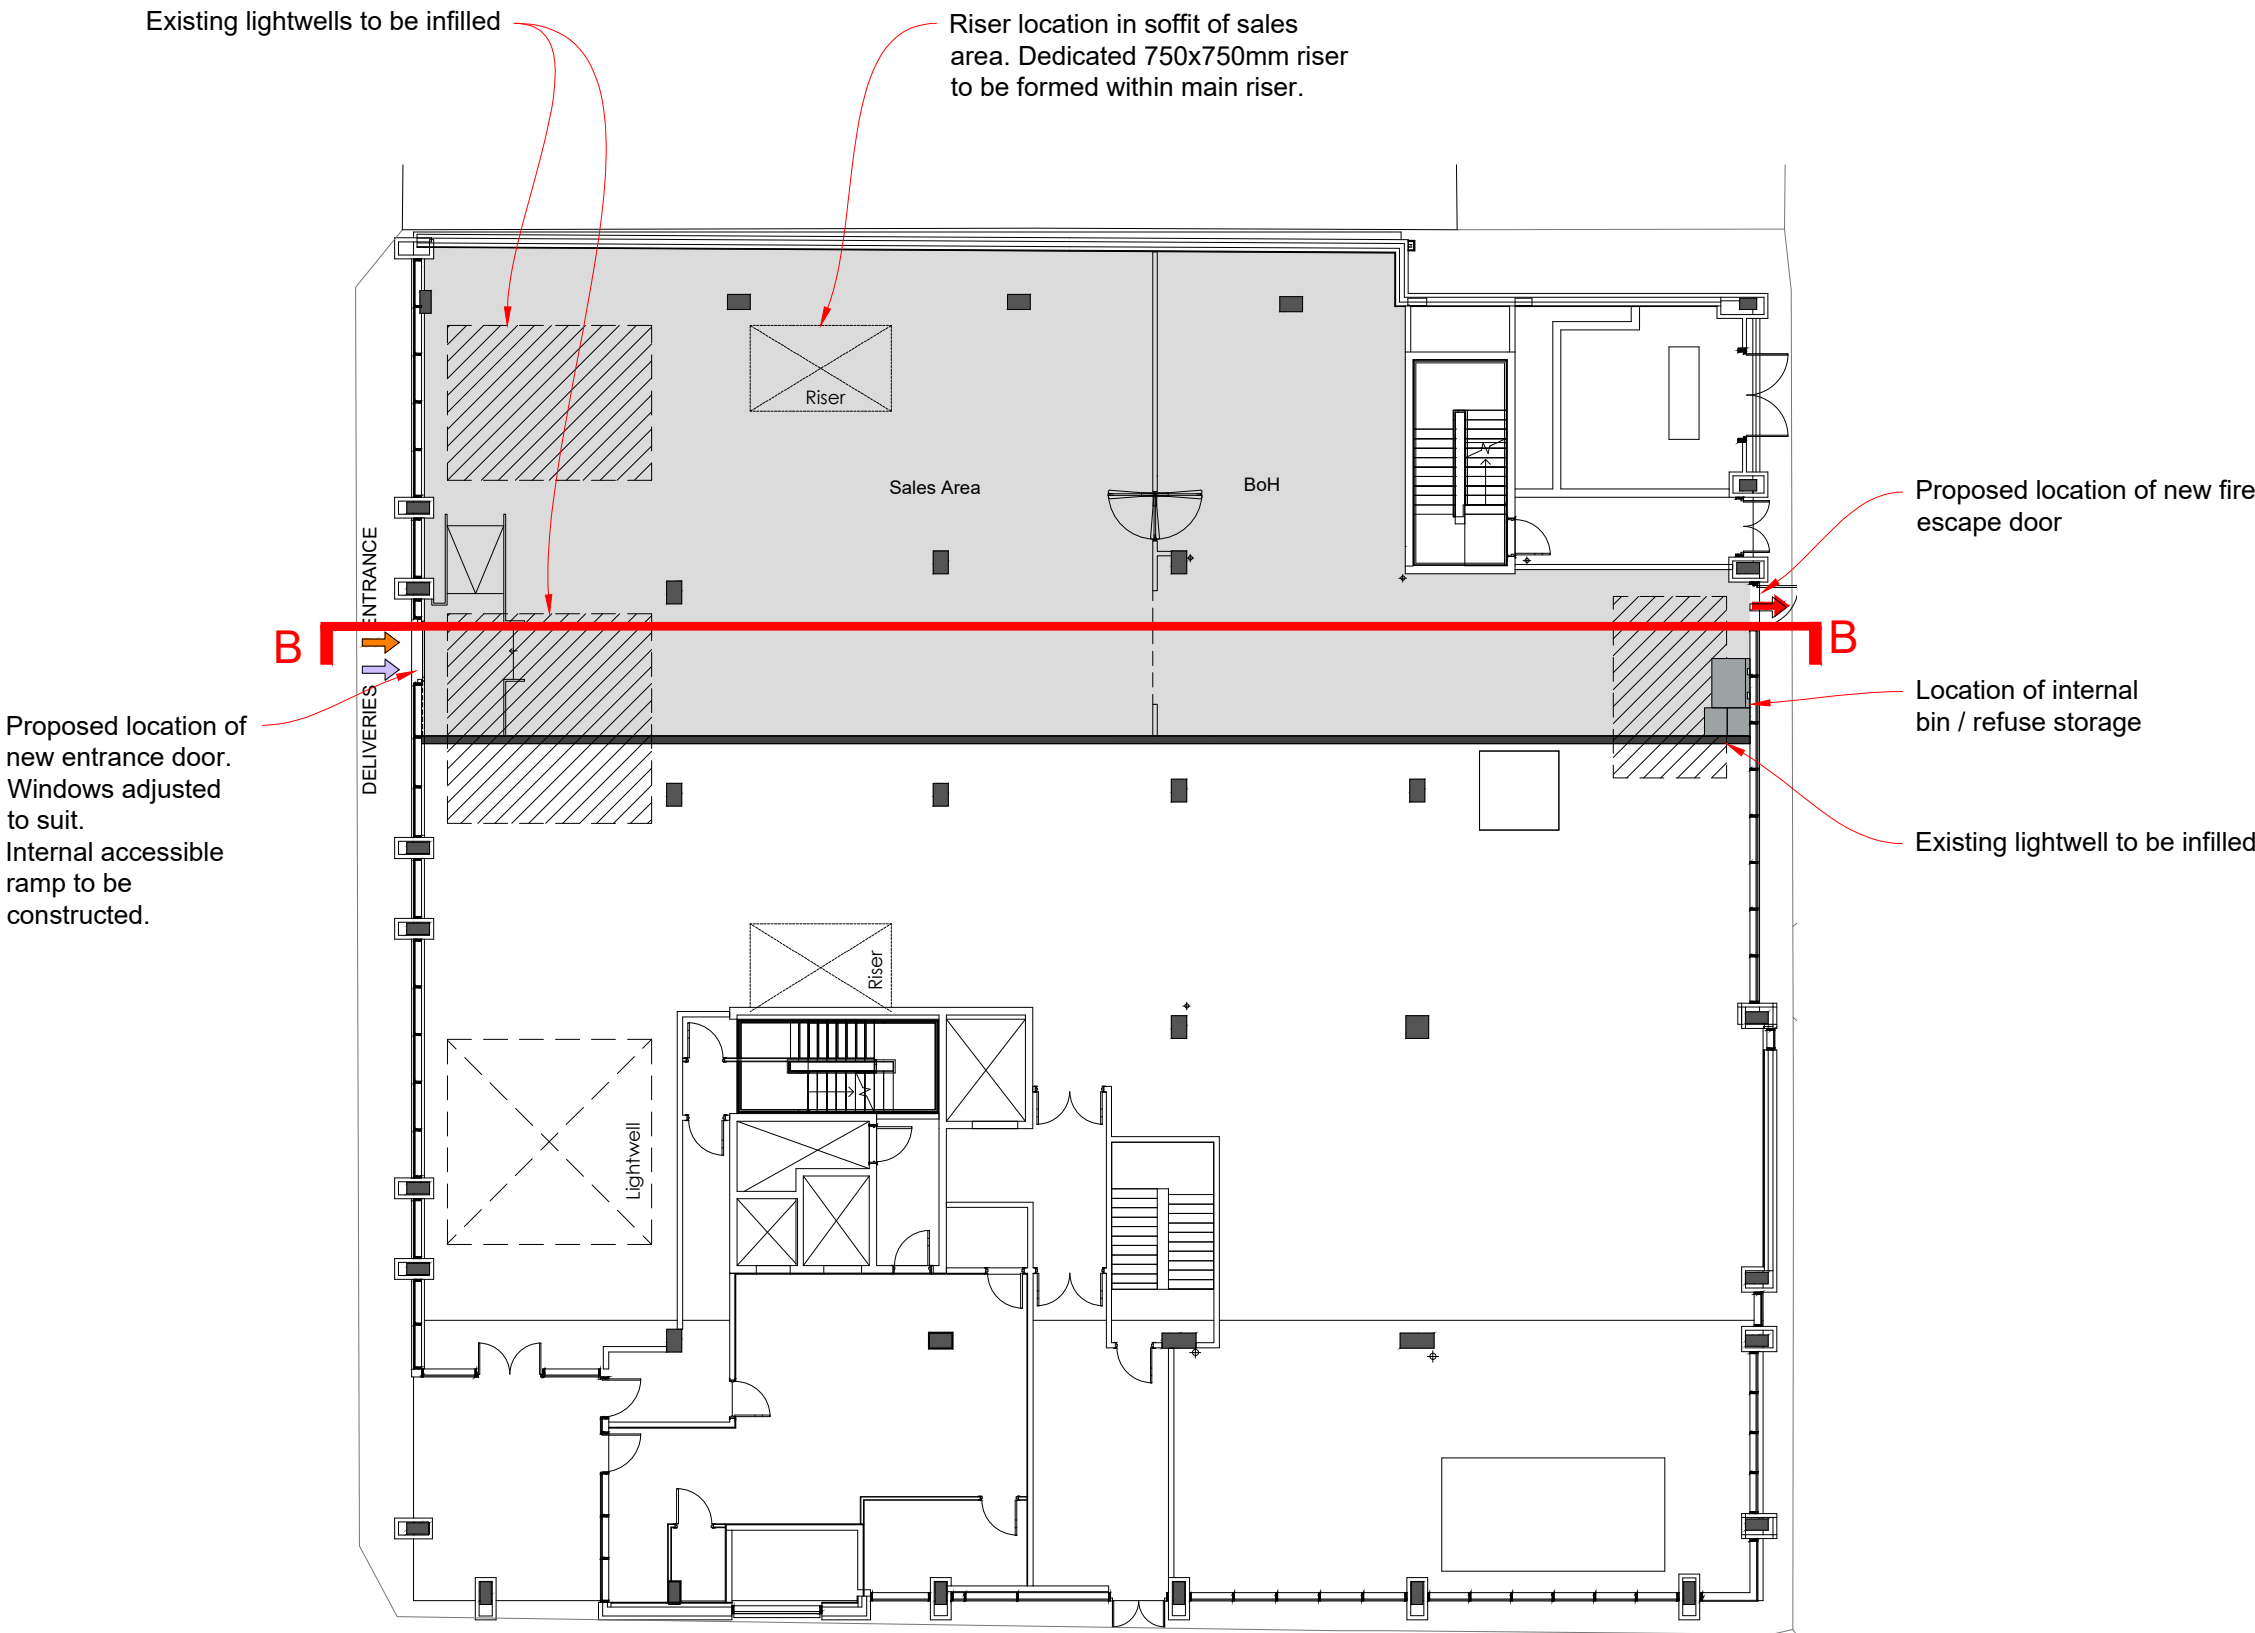

Proposed Building / Floor Plan
Scale 1:200 @ A2

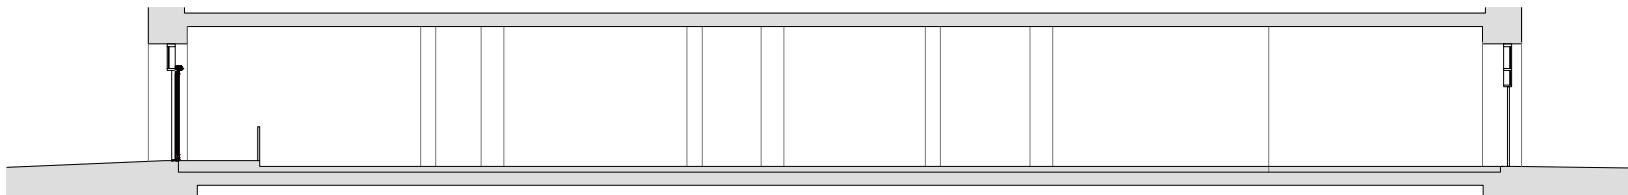

Proposed Section BB
Scale 1:200 @ A2

REV. DESCRIPTION A A1/A2 added to the drawing as requested by the client officer B A1/A2 removed and internal ramp added to the entrance door - Section Added		DATE 04.06.24 03.07.24		INITIALS BB BB		</
--	--	---	--	---	--	--