


PROPOSED FIRST FLOOR PLAN
1:100 @ A1

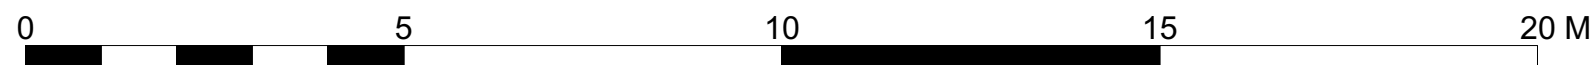

© Copyright Ollier Smurthwaite Architects

IMPORTANT NOTES:

G	09/04/24	AMENDED PLOT 1.14
F	13/03/24	REVISED REAR ELEVATION TO REMOVE OVERLOOKING
E	11.10.23	ADDITION OF EXTRUDING WINDOWS & WALL PULLED IN ON UPPER LEVELS
D	10.10.22	ROOF TERRACES REMOVED
C	04.04.22	REMOVED WINTER GARDENS
B	28.03.22	AMENDED PRIVAT TERRACE
REVISION	DATE	DESCRIPTION

CLIENT: VIEWS	
PROJECT: NEW RESIDENTIAL DEVELOPMENT	
ADDRESS: 98 WILMSLOW ROAD, RUSHOLME	
DRAWING TITLE: PROPOSED FIRST FLOOR PLAN	
SCALE: 1:100 @ A1	DATE: APRIL 2021
DRAWING NO: A454_P_101G	

OLLIER SMURTHWAITE ARCHITECTS
40 King Street, Manchester, M2 6BA
T 0161 883 0838
F 0161 883 0839
E mail@olliersmurthwaite.com