


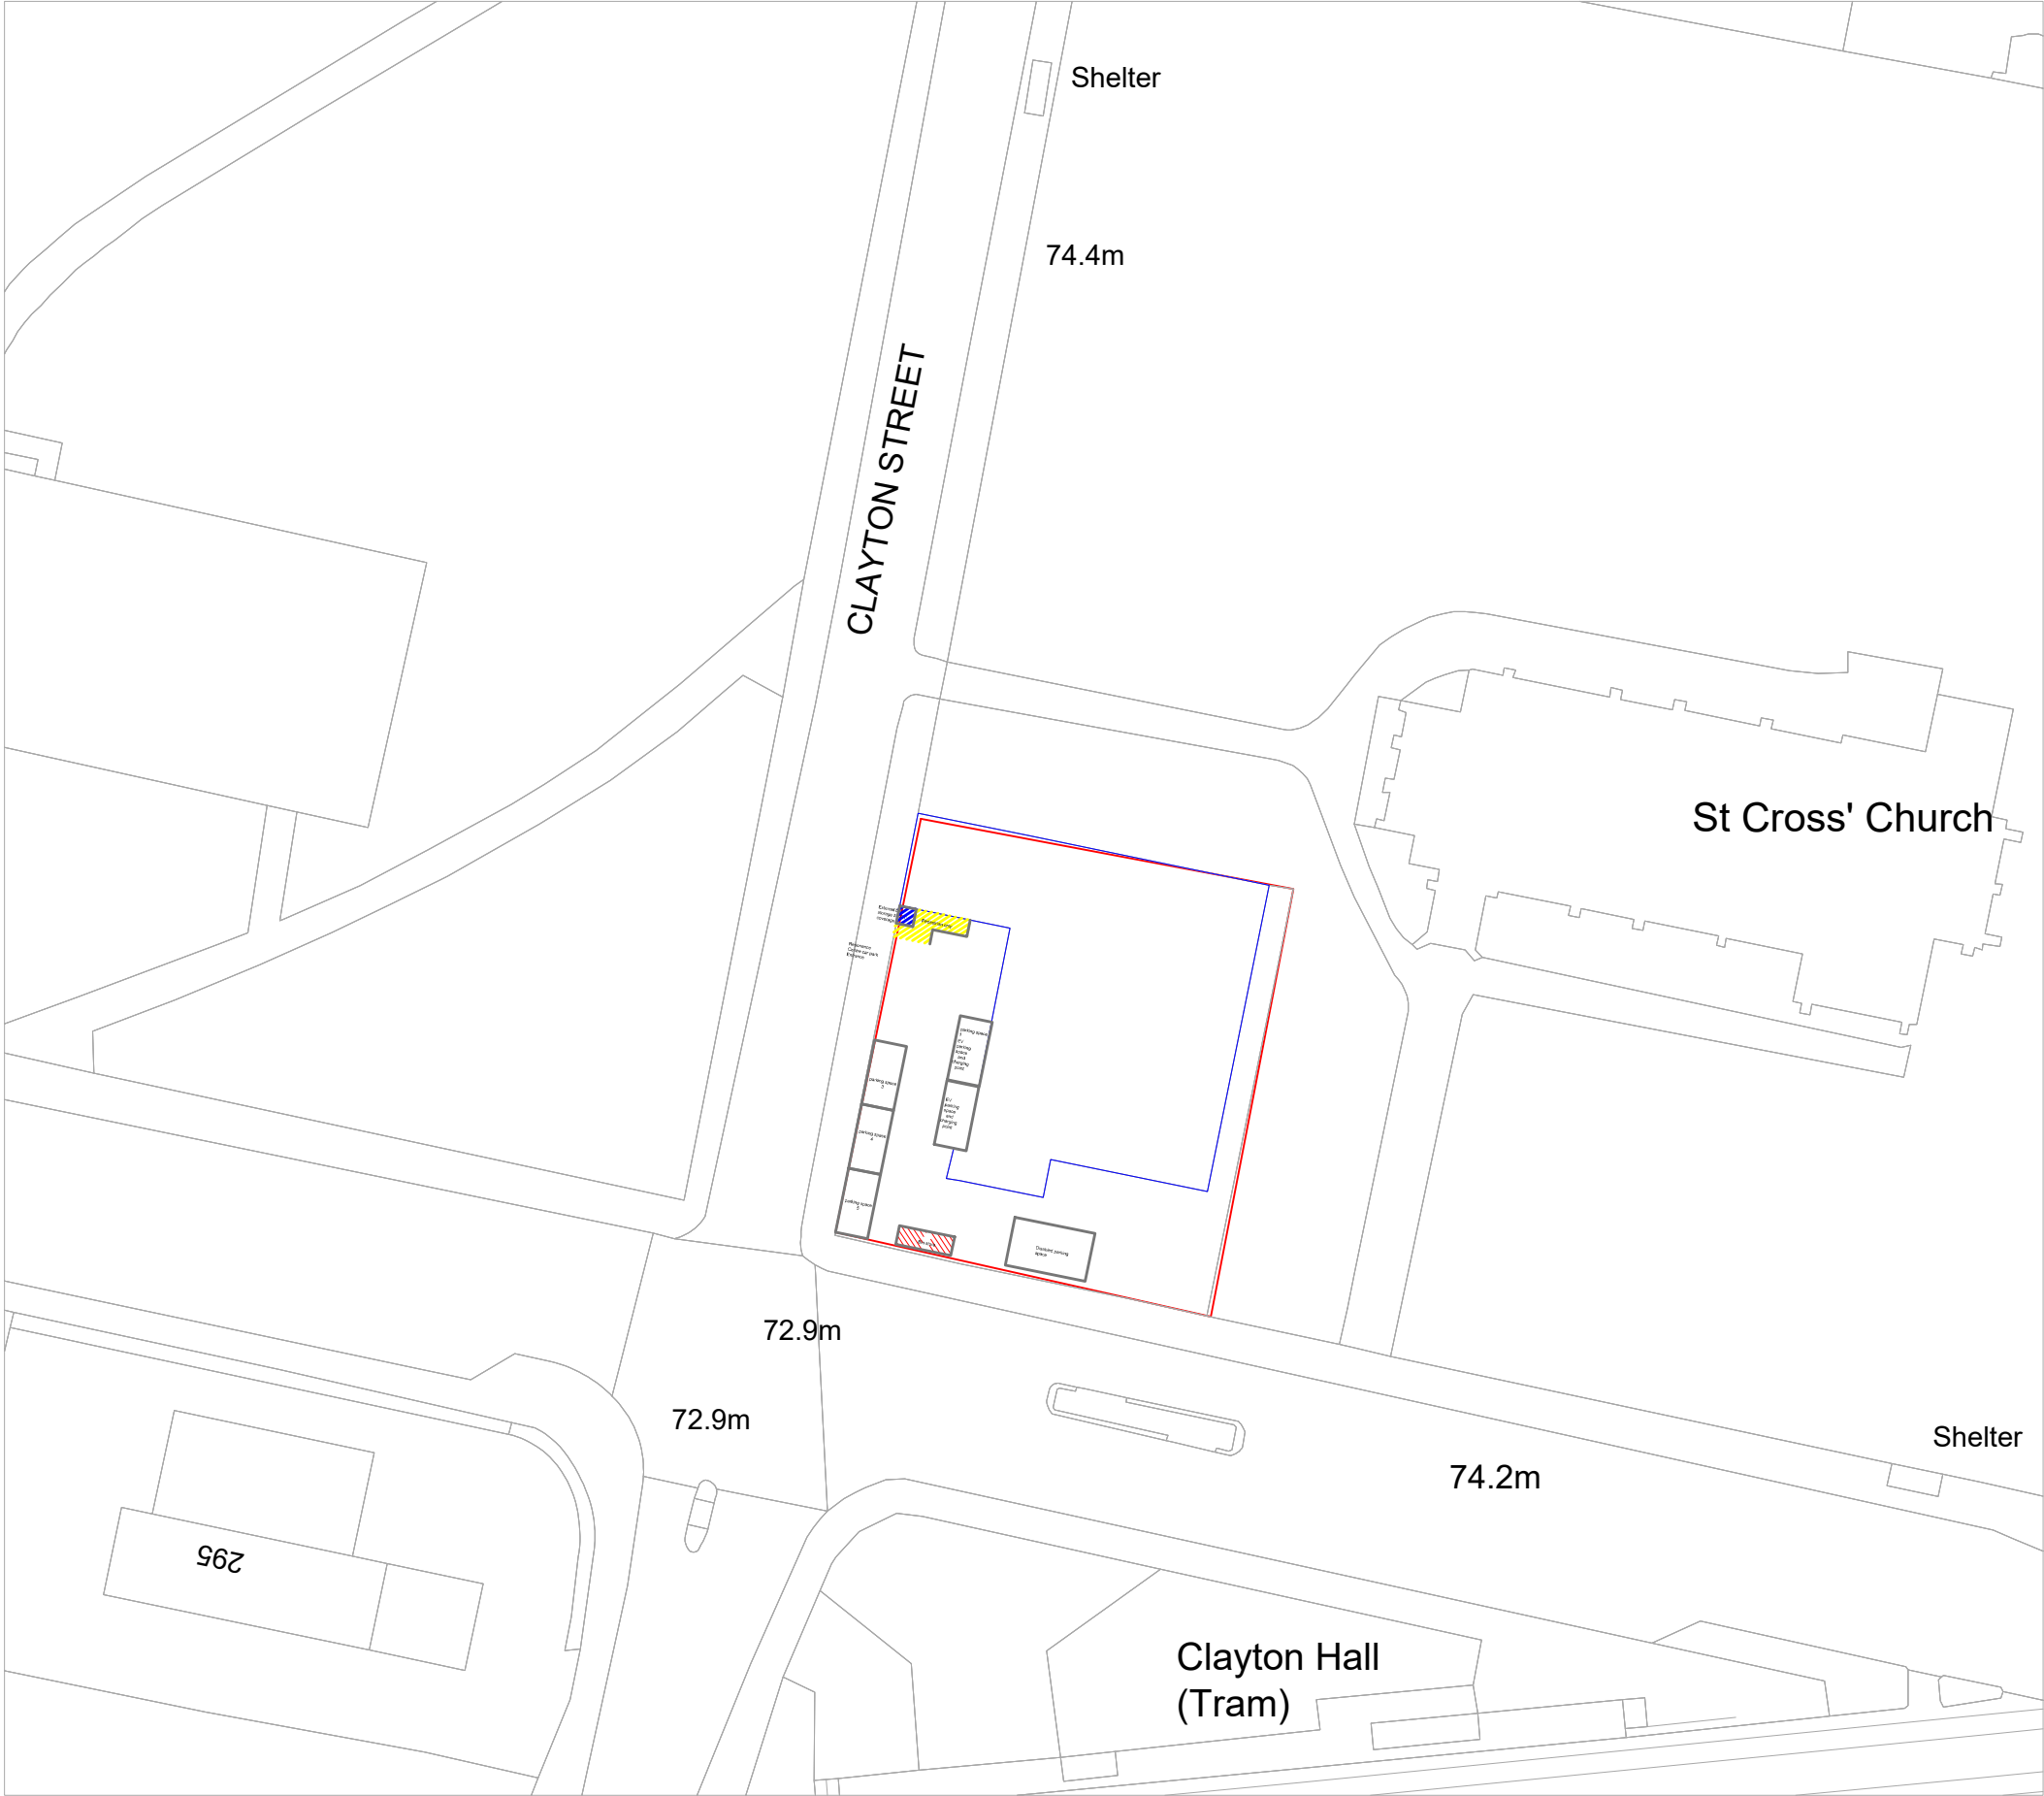

ReQuestAPlan
Map number: TQRQM24219114434709
Title: CGL Clayton Street M114HA
Map Produced for: Andy Hills
© Crown copyright and database rights 2024 OS 100042766
Project ID:
Date of Purchase: 06-06-2024
1 Years subscription from 06-06-2024 for 1 workstation.



Notes:

-  Site boundary
-  Building
-  Bin store
-  Parking bays

Change Grow Live

Site Address:

Resonance centre, Clayton street

Drawn by:

Andy Hills

Date:

6.8.24

Scale:

1:1250@A3

Drawing/Page Number/Name:

Site plan boundary