



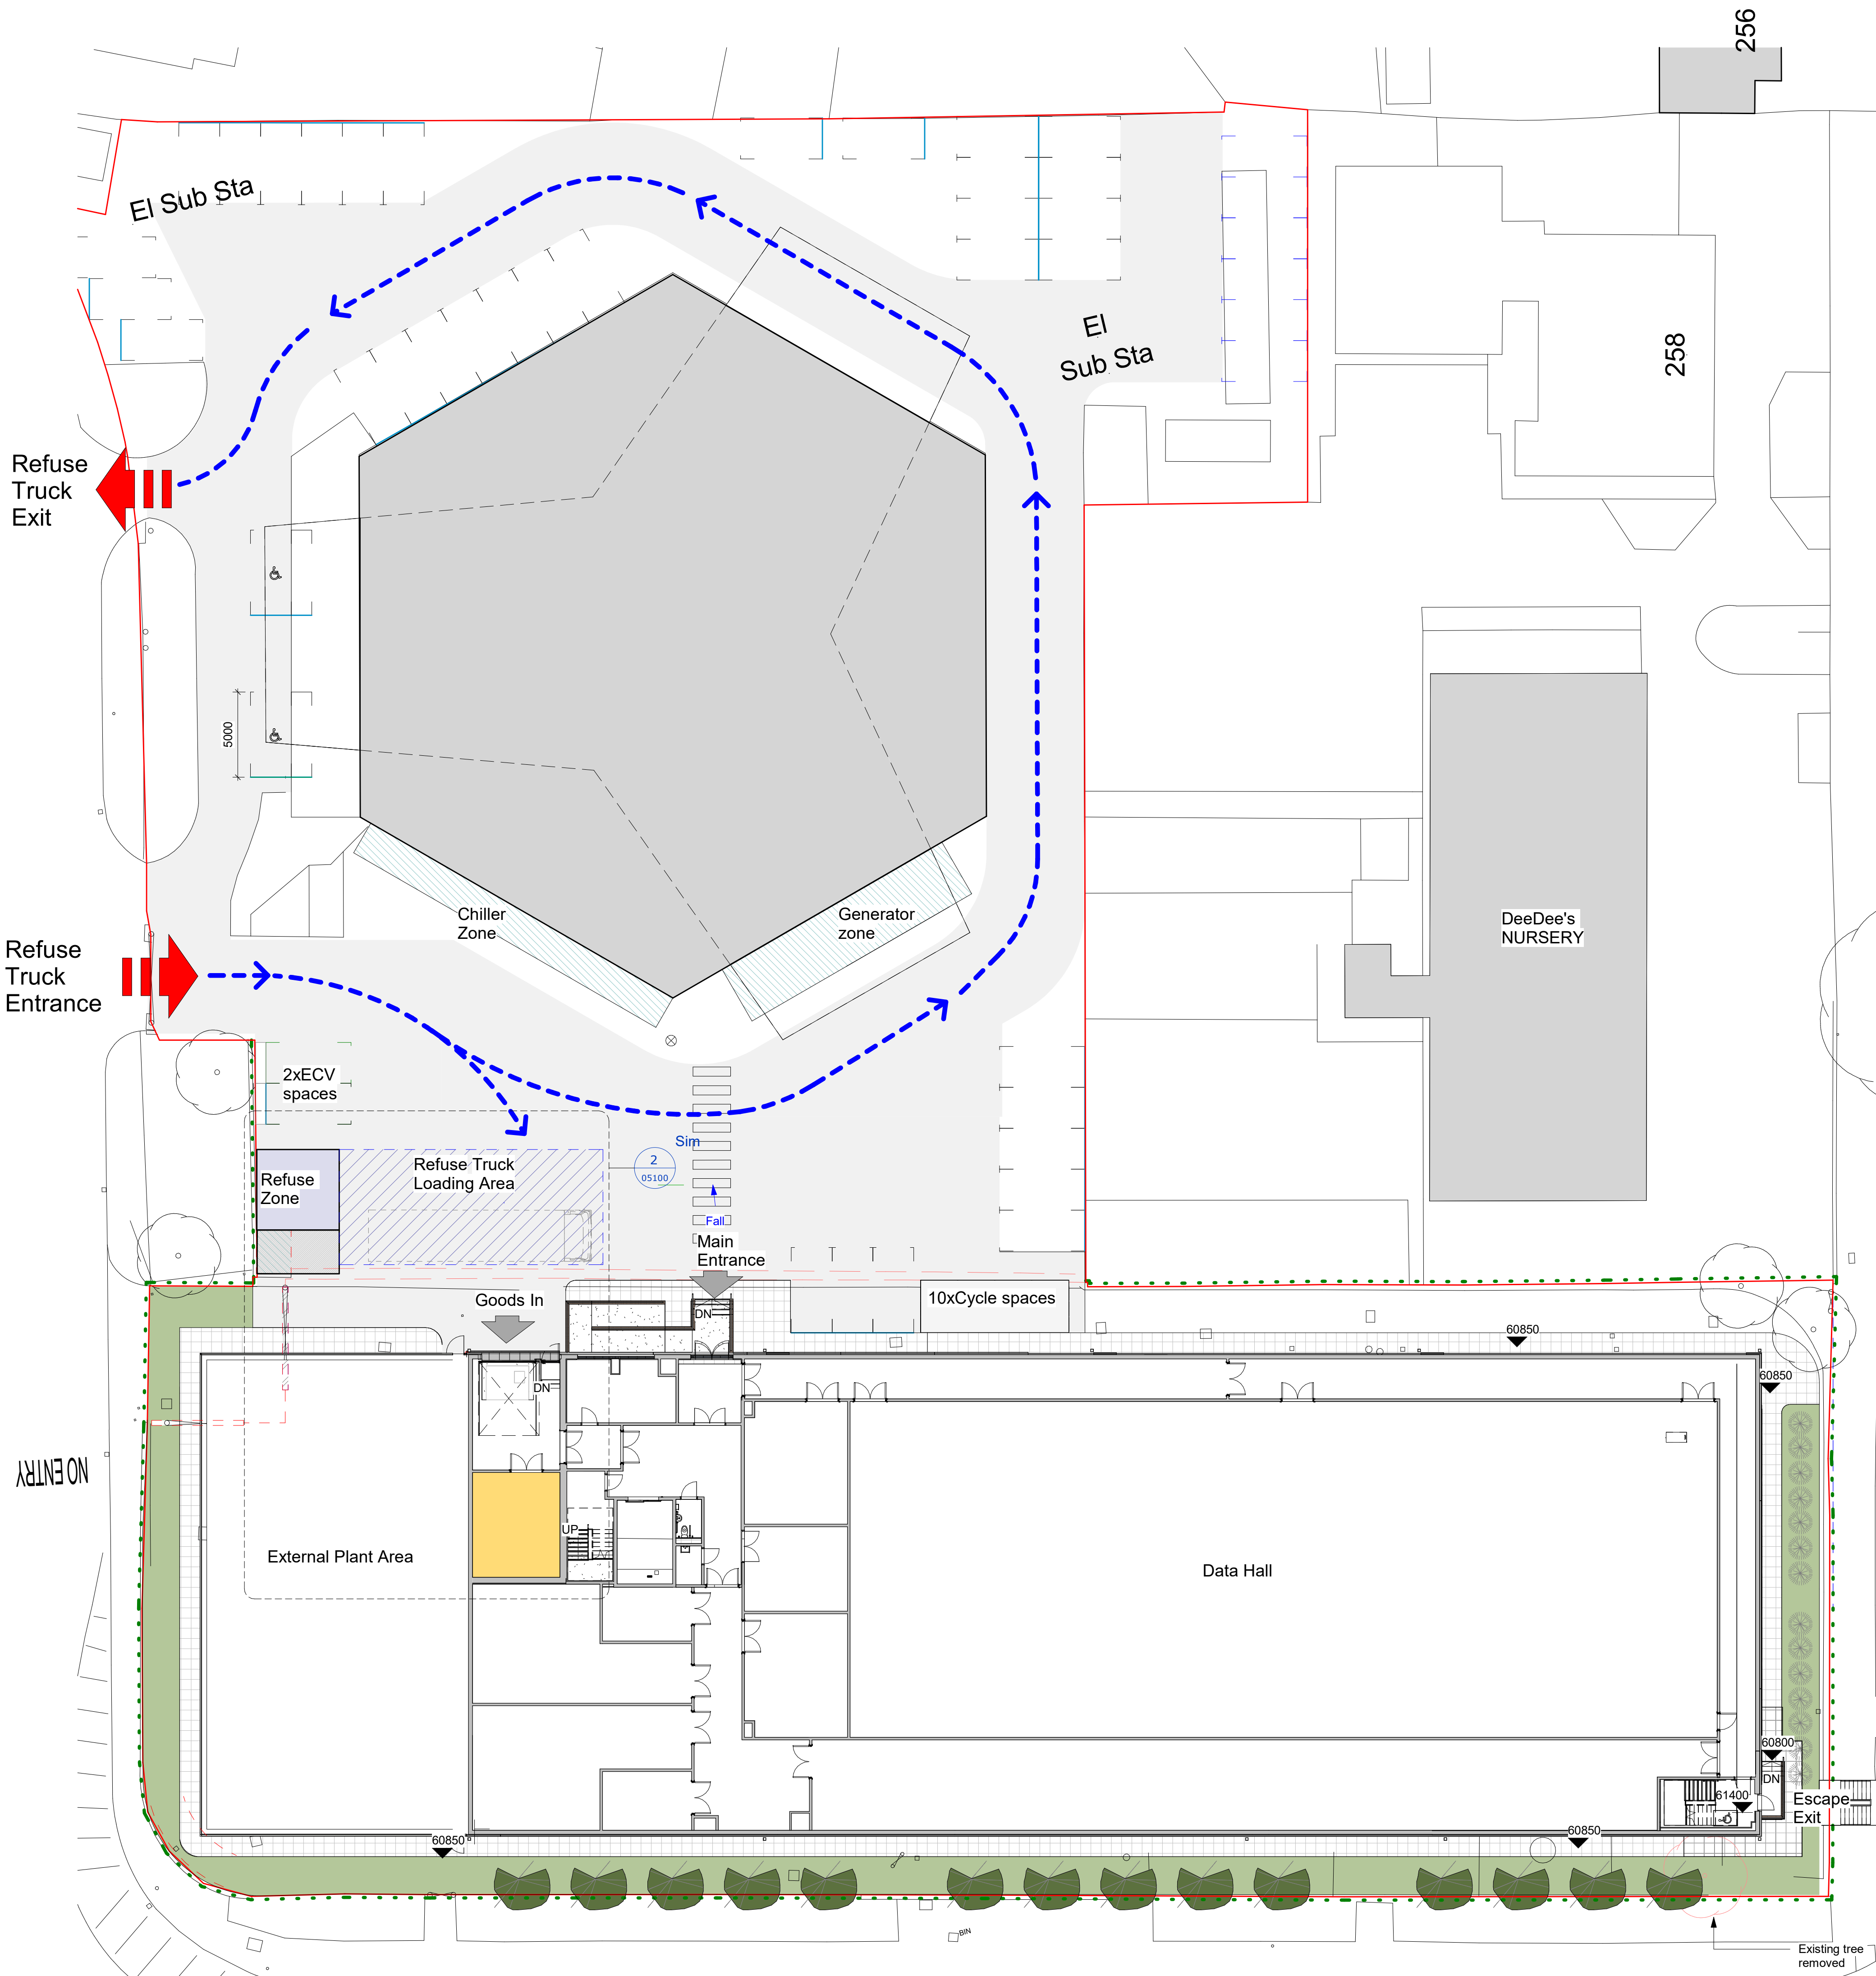


1 LEVEL 00 - Site Plan - Refuse location
1 : 200

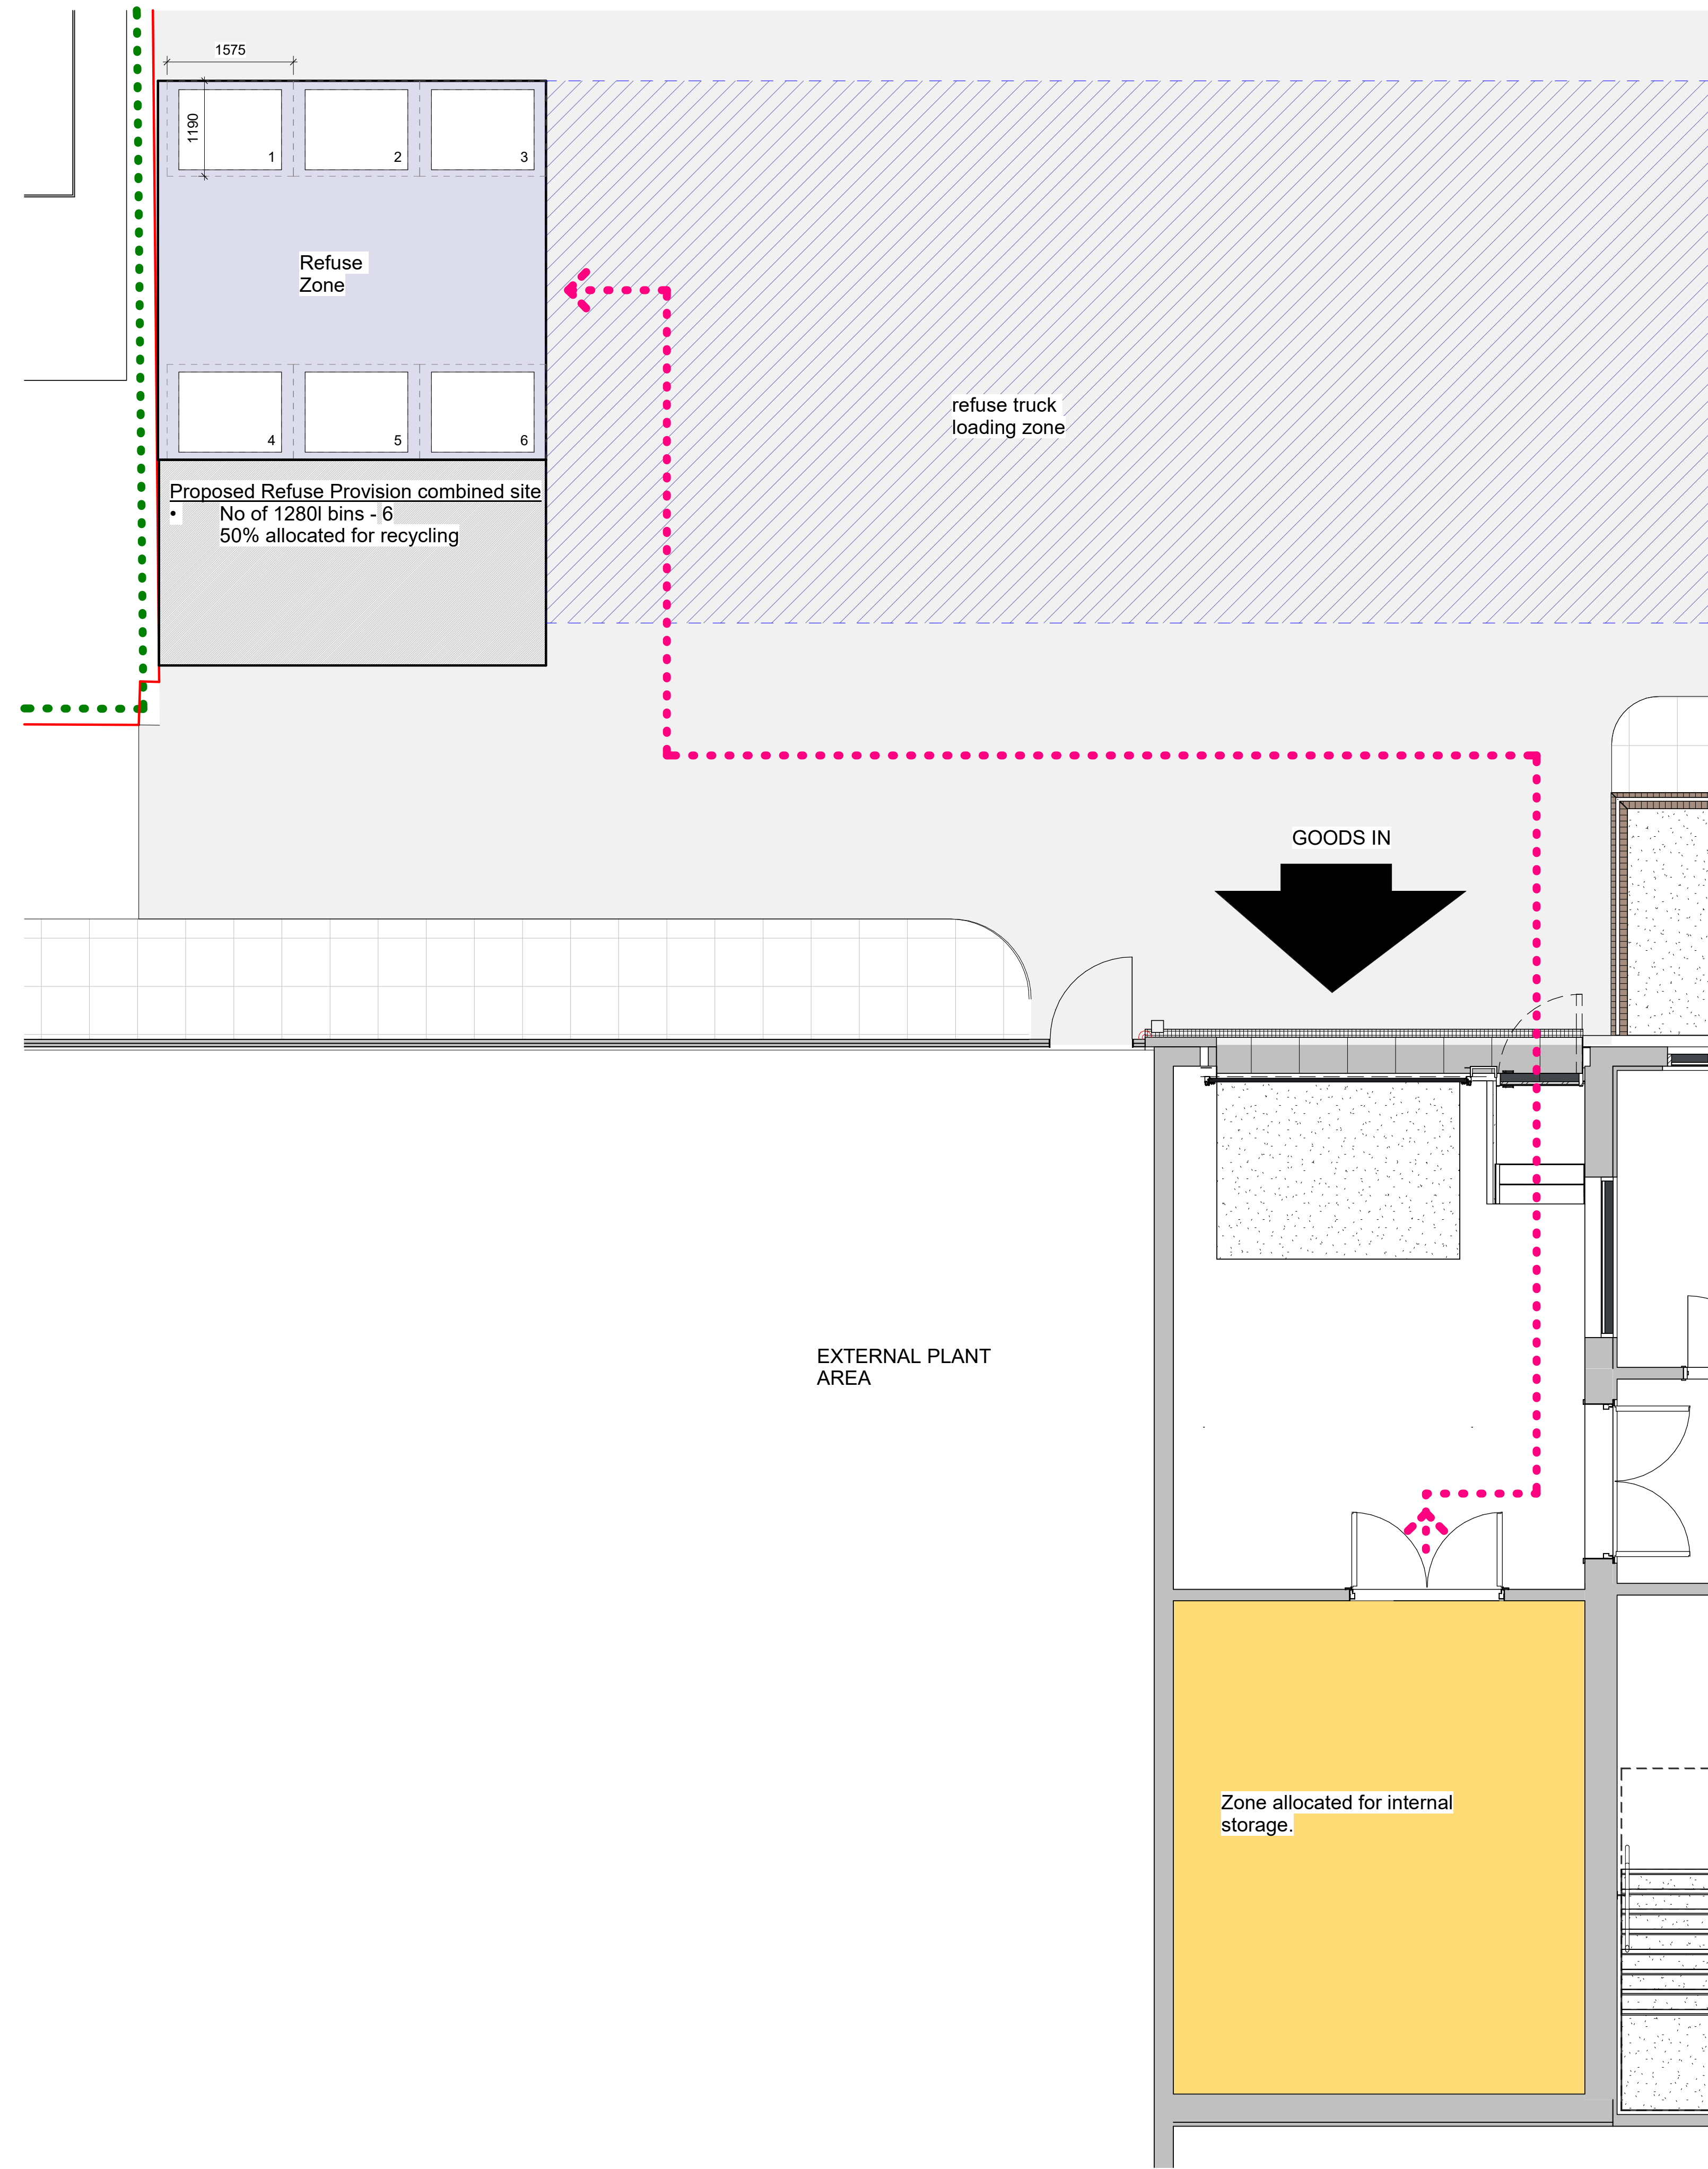

2 LEVEL 00 - Proposed - Refuse area
1 : 50

- KEY**
- Application Boundary
 - Extent of new boundary high security anti-climb fence
 - Existing to be removed
 - Refuse Truck circulation
 - Pedestrian refuse circulation
 - Refuse Zone/collection
 - Refuse truck loading area
 - Zone allocated for internal storage

Proposed Refuse Provision combined site
• No of 1280l bins - 6
50% allocated for recycling

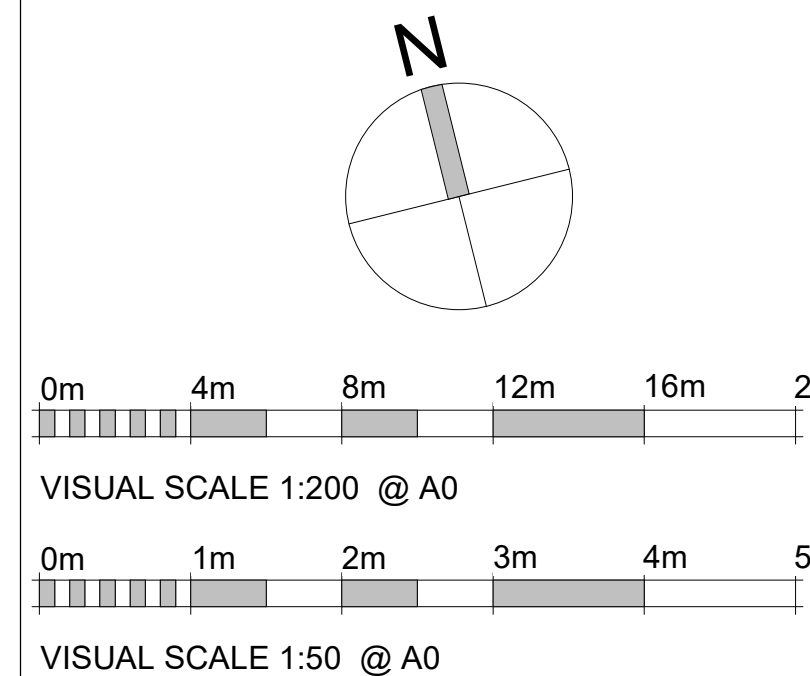

GENERAL NOTE:
Existing drawings based on information by
ACAD Design and Surveys,
Topo Survey by JLP Surveying Consultants

KEY - BUILDING USE

- Proposed Use - Data Centre

Rev	Date	Description	By	Ch'd
-----	------	-------------	----	------

Drawing Status

FOR PLANNING

Project Title
KEYSOURCE - TELEDATA MAN2

Drawing Title
Planning Condition 6 - Refuse Strategy
Proposed

Sheet	Scale	Date	Drawn	Ch'd
A0	As indicated	13.03.2024	DM	IM

Project No.
170188

Drawing No.
170188-TSP-ZZ-XX-DR-A-05100

Rev
P01

ttsp