





1 Existing Site Plan
1 : 100



2 Proposed Site Plan
1 : 100

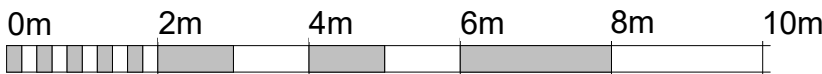

VISUAL SCALE 1:100 @ A1

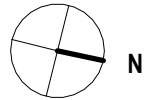

Proposed single storey rear extension
Walls, door, windows, roof and gutters to match existing.

Status	LAWFUL DEVELOPMENT CERTIFICATE		
Client	Ghulam Murthaza Ali		
Project Title	6 MOOR ROAD WYTHENSHAW M23 9BG		
Drawing Title	Existing and Proposed Site Plan A1		
Project No.	2023_45	Rev	
Drawing No.	002-SI-XX-00-DR-I-P2		
Drawing Date		Scale at A1	1 : 100
Created By	Rakesh M		
m83 Associates Ltd			
187 Water Street, Manchester, M3 4JD Telephone: 07470 671 234 Email: rakesh@m83associates.com			
ARB Architects Registration Board REG NO: 130844A		RIBA Chartered Practice	