


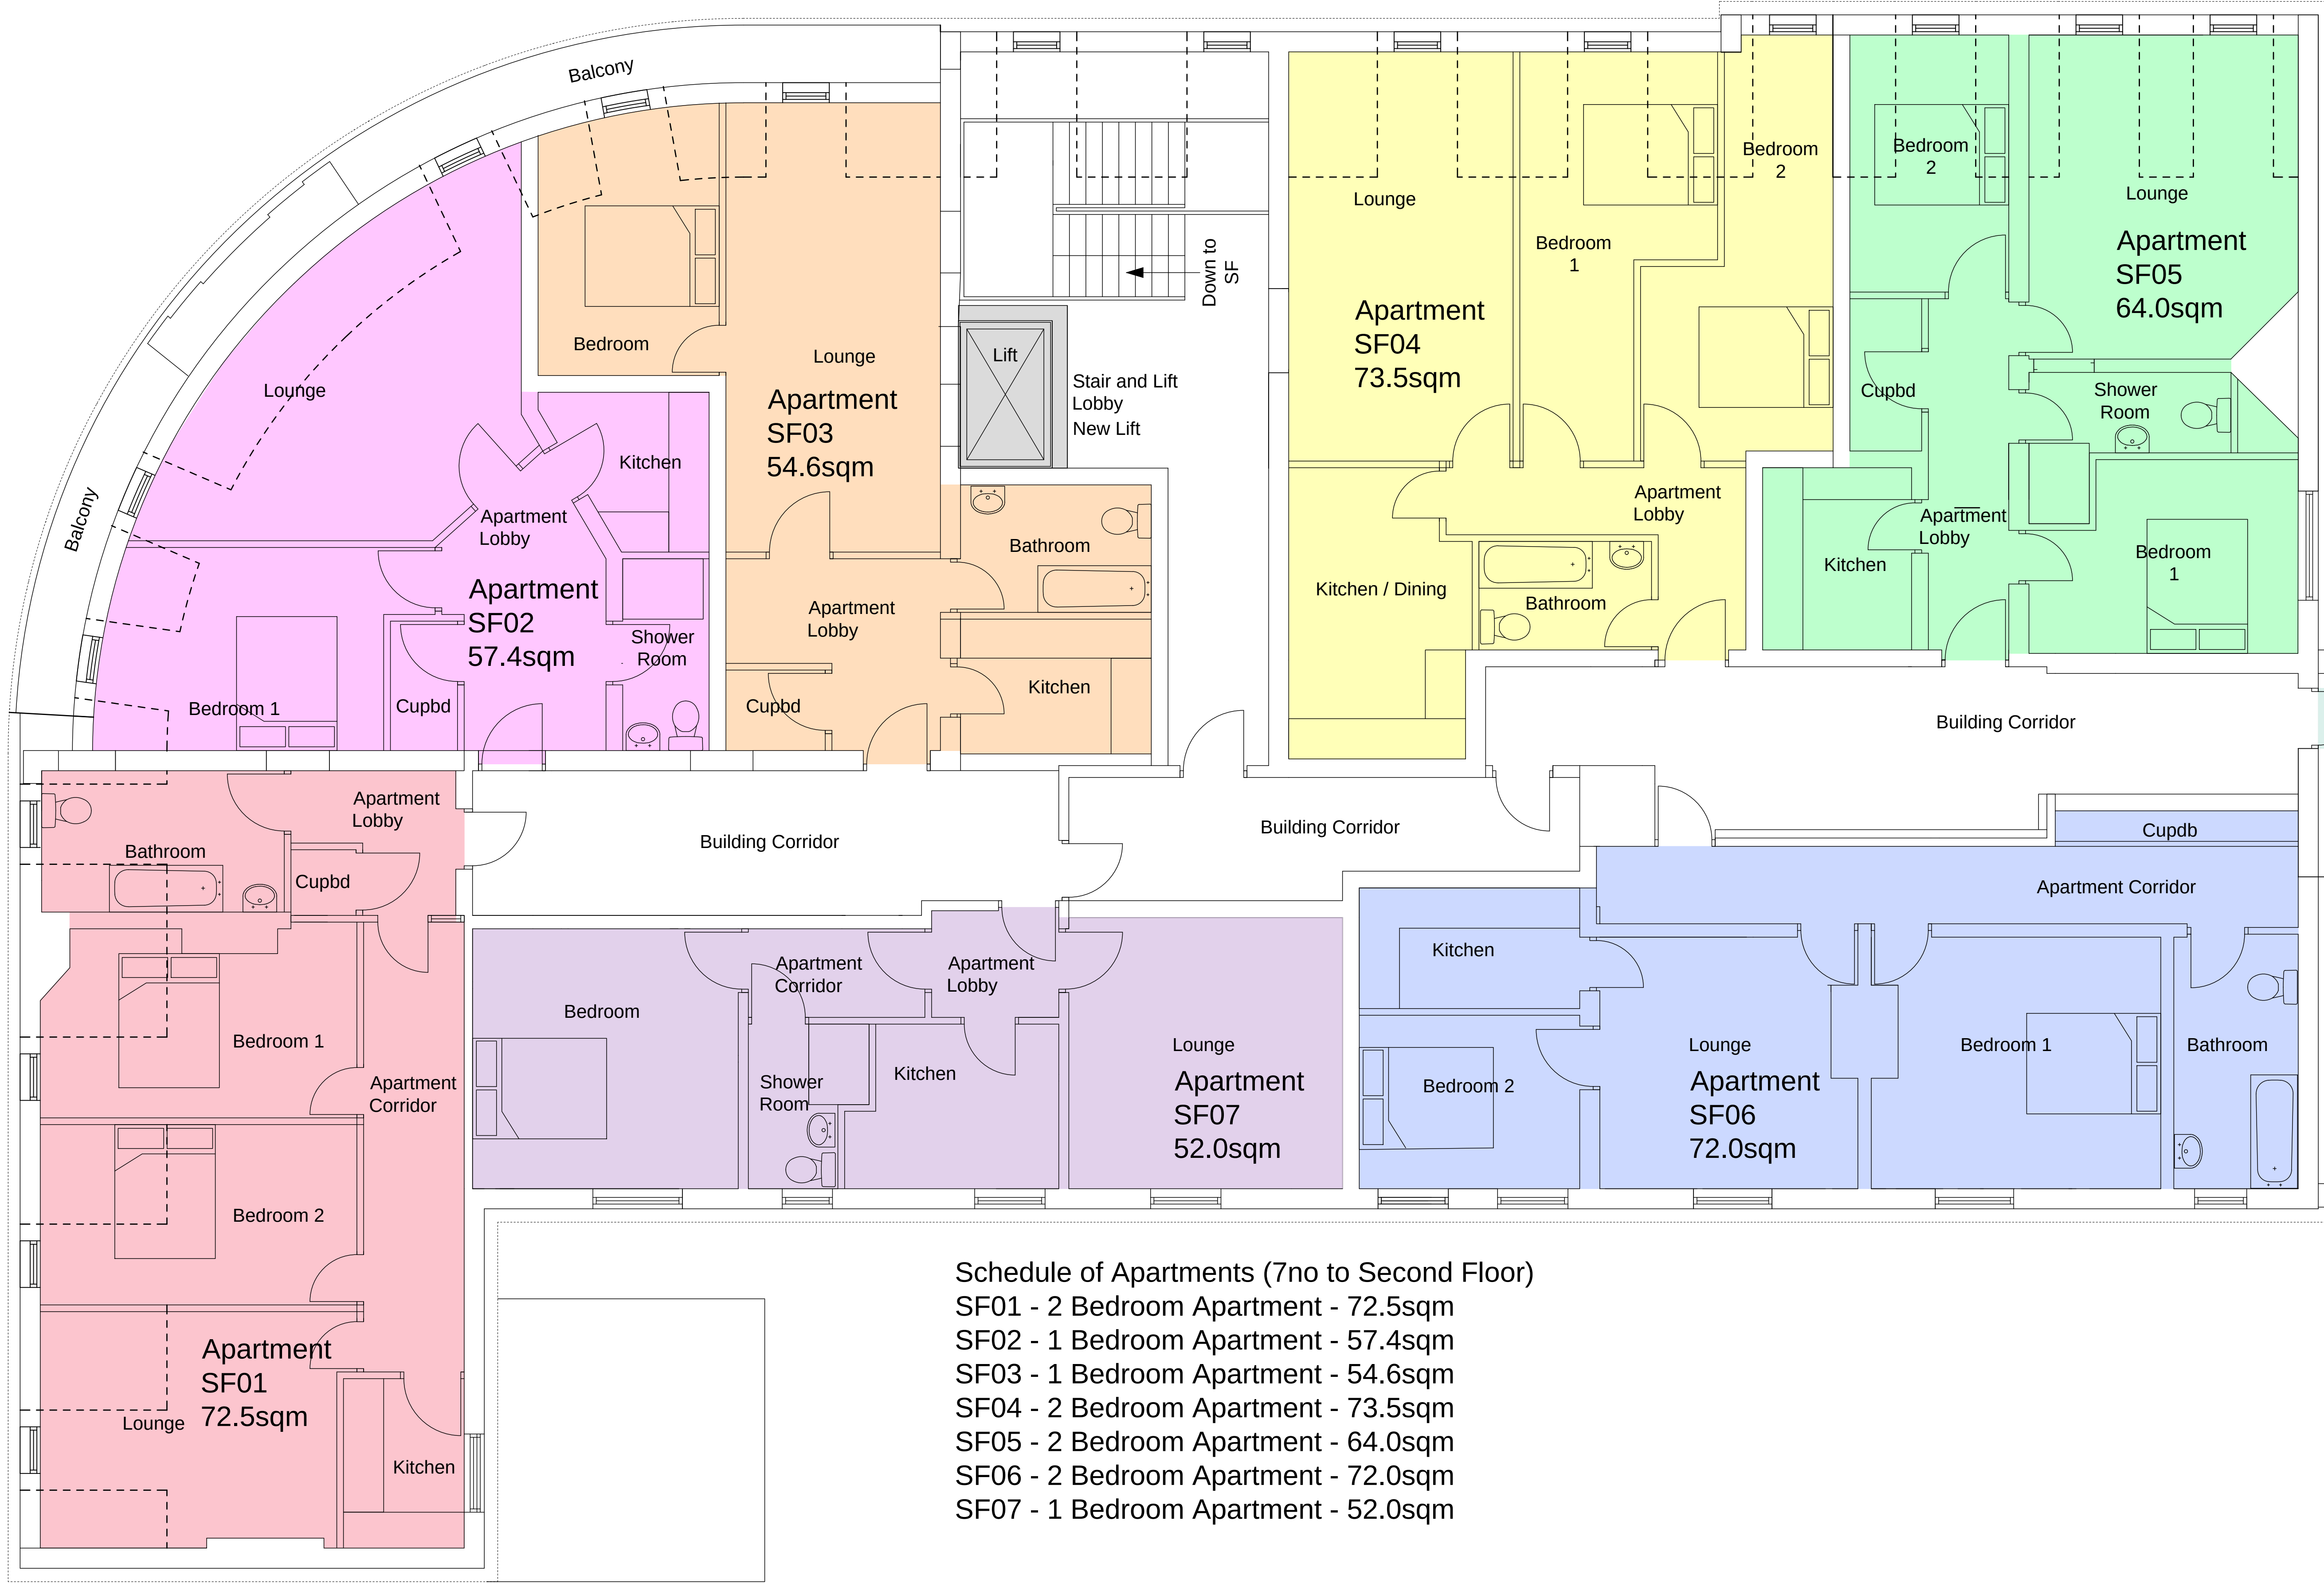

Proposed Second Floor Plan

Schedule of Apartments (7no to Second Floor)

|      |                       |           |
|------|-----------------------|-----------|
| SF01 | - 2 Bedroom Apartment | - 72.5sqm |
| SF02 | - 1 Bedroom Apartment | - 57.4sqm |
| SF03 | - 1 Bedroom Apartment | - 54.6sqm |
| SF04 | - 2 Bedroom Apartment | - 73.5sqm |
| SF05 | - 2 Bedroom Apartment | - 64.0sqm |
| SF06 | - 2 Bedroom Apartment | - 72.0sqm |
| SF07 | - 1 Bedroom Apartment | - 52.0sqm |

Notes

This drawing is the property of The Intelligent Design Centre Ltd and copyright is reserved by them. This drawing is not to be copied or disclosed by or to any unauthorised persons without the prior written consent of The Intelligent Design Centre Ltd.

Do not scale from this drawing.

All dimensions are to be checked on site prior to construction, manufacture of any components and ordering of materials and equipment.

Any discrepancies are to be reported to the architect for clarification.

All materials and workmanship to be in accordance with the current British Standards and codes of practice.

| Rev                                                   | Date      | Drawn by | Comments  |
|-------------------------------------------------------|-----------|----------|-----------|
| Client                                                |           |          |           |
| Southern House, Chorlton                              |           |          |           |
| Project                                               |           |          |           |
| Partial Conversion and Extension to Create Apartments |           |          |           |
| Drawing                                               |           |          |           |
| Proposed Second Floor Plan                            |           |          |           |
| Date                                                  | June 2021 | Drawn by | JPT       |
|                                                       |           | Scales   | 1:50 @ A1 |
| Job No - Dwg No - Rev                                 |           |          |           |
| 20059-214                                             |           |          |           |