



00-102 Open Office Area - ADB Activities Schedule									
ADB Code	ADB Room Name	ADB HBN Area	Area	ADB Activities	ADB Personnel	ADB Ceiling Height	ADB Planning Relationships	ADB Notes	ADB Doorsets
M0330	Office with investigations	32 m²	60 m²	1) Computer workstation(s) may be used 2) Telephones(s) may be used 3) A working supply of stationery is held 4) Files and records are stored 5) Hanging outdoor clothing 6) Staff notices, information and/or messages may be displayed 7) Carrying out consultation and discussion with junior staff and others 8) Having informal discussions and meetings 9) Carrying out administration and clerical duties	18 Staff (Office Function)	2400		The following items may be provided: - cable lockers for the storage of staff personal belongings - storage units The following items may be provided if the office is used for clinical control: - a small safe - a key cupboard - an alarm panel, see HTM 08-03. Separate data and voice outlets may be used where structure cabling solutions are not available.	Configuration, glazing, fire rating, security, etc. to be determined by Project Team. HTM 58 (Mar 2005) Refer to HBN 00-04 (May 2007) for effective clear door widths: 1 doorset 1 x personnel, wheelchair & equipment access (1000mm)
									T1: Tiled Floor Type 1 - WC Tile Floor Solid Ceramics Capital Lamark 62L/C270 
									ADB Fire Rating
									ADB Acoustics
									40 dB

00-102 Open Office Area - Component Schedule		
ADB Code	Equipment Schedule	Count
1		
BL901	BLINDS, vertical, draw back to one side	3
3		
CH4824	CABINET, Ring, 2 drawers, 1710x470x650	10
CH4801	Loose Furniture - to be provided by furniture supplier/ Office chair (variable height, impervious cover), Free standing/mobile	16
CH4805	Loose Furniture - to be provided by furniture supplier/ Upright high back chair (padded), Oak wood chair and base, Free standing	2
COM031	COMPUTER CPU	16
COM033	COMPUTER KEYBOARD	16
COM049	COMPUTER MONITOR, 17.6sq.in, TFT, digital flat panel display, high resolution screens, desk top,	32
DE5901	Loose Furniture - to be provided by furniture supplier/ Double Desk - Series B - Base	8
J03	Loose Furniture - to be provided by furniture supplier/ Bookcase / Storage Unit	2
ST0906	Loose Furniture - to be provided by furniture supplier/ Stool, Free standing	1
TEL901	TELEPHONE	16

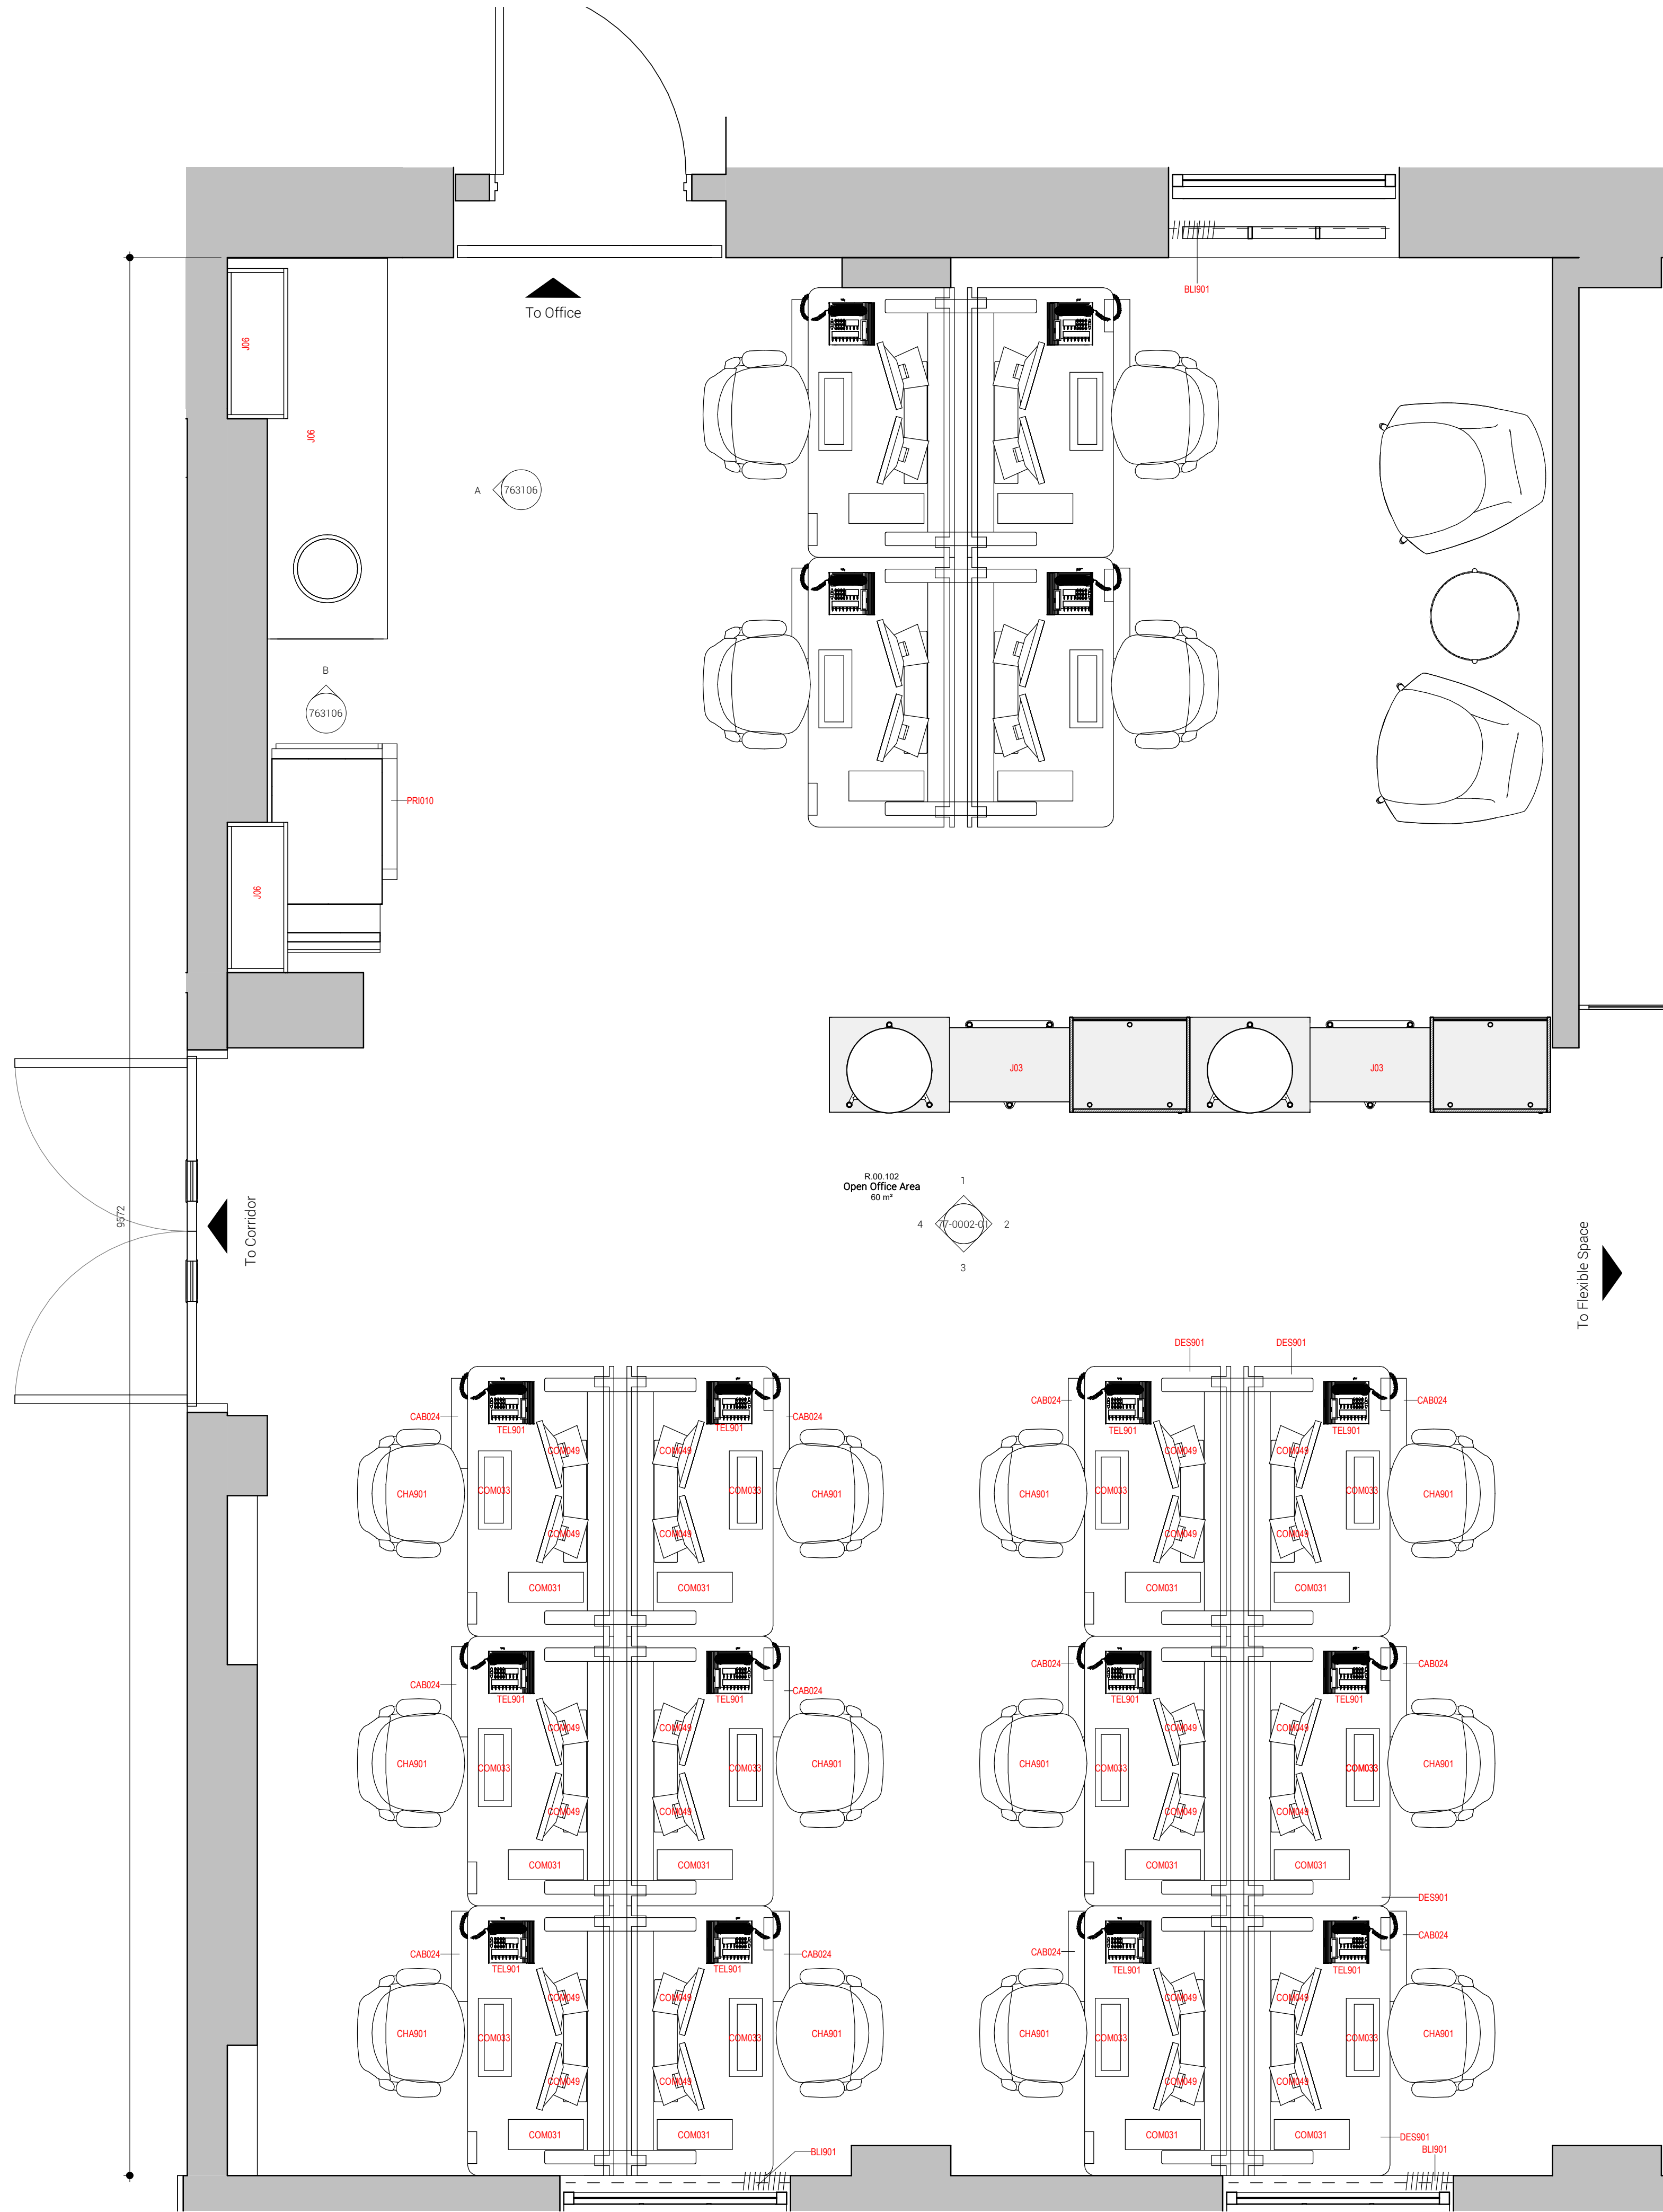

GA Plan
1 - 20

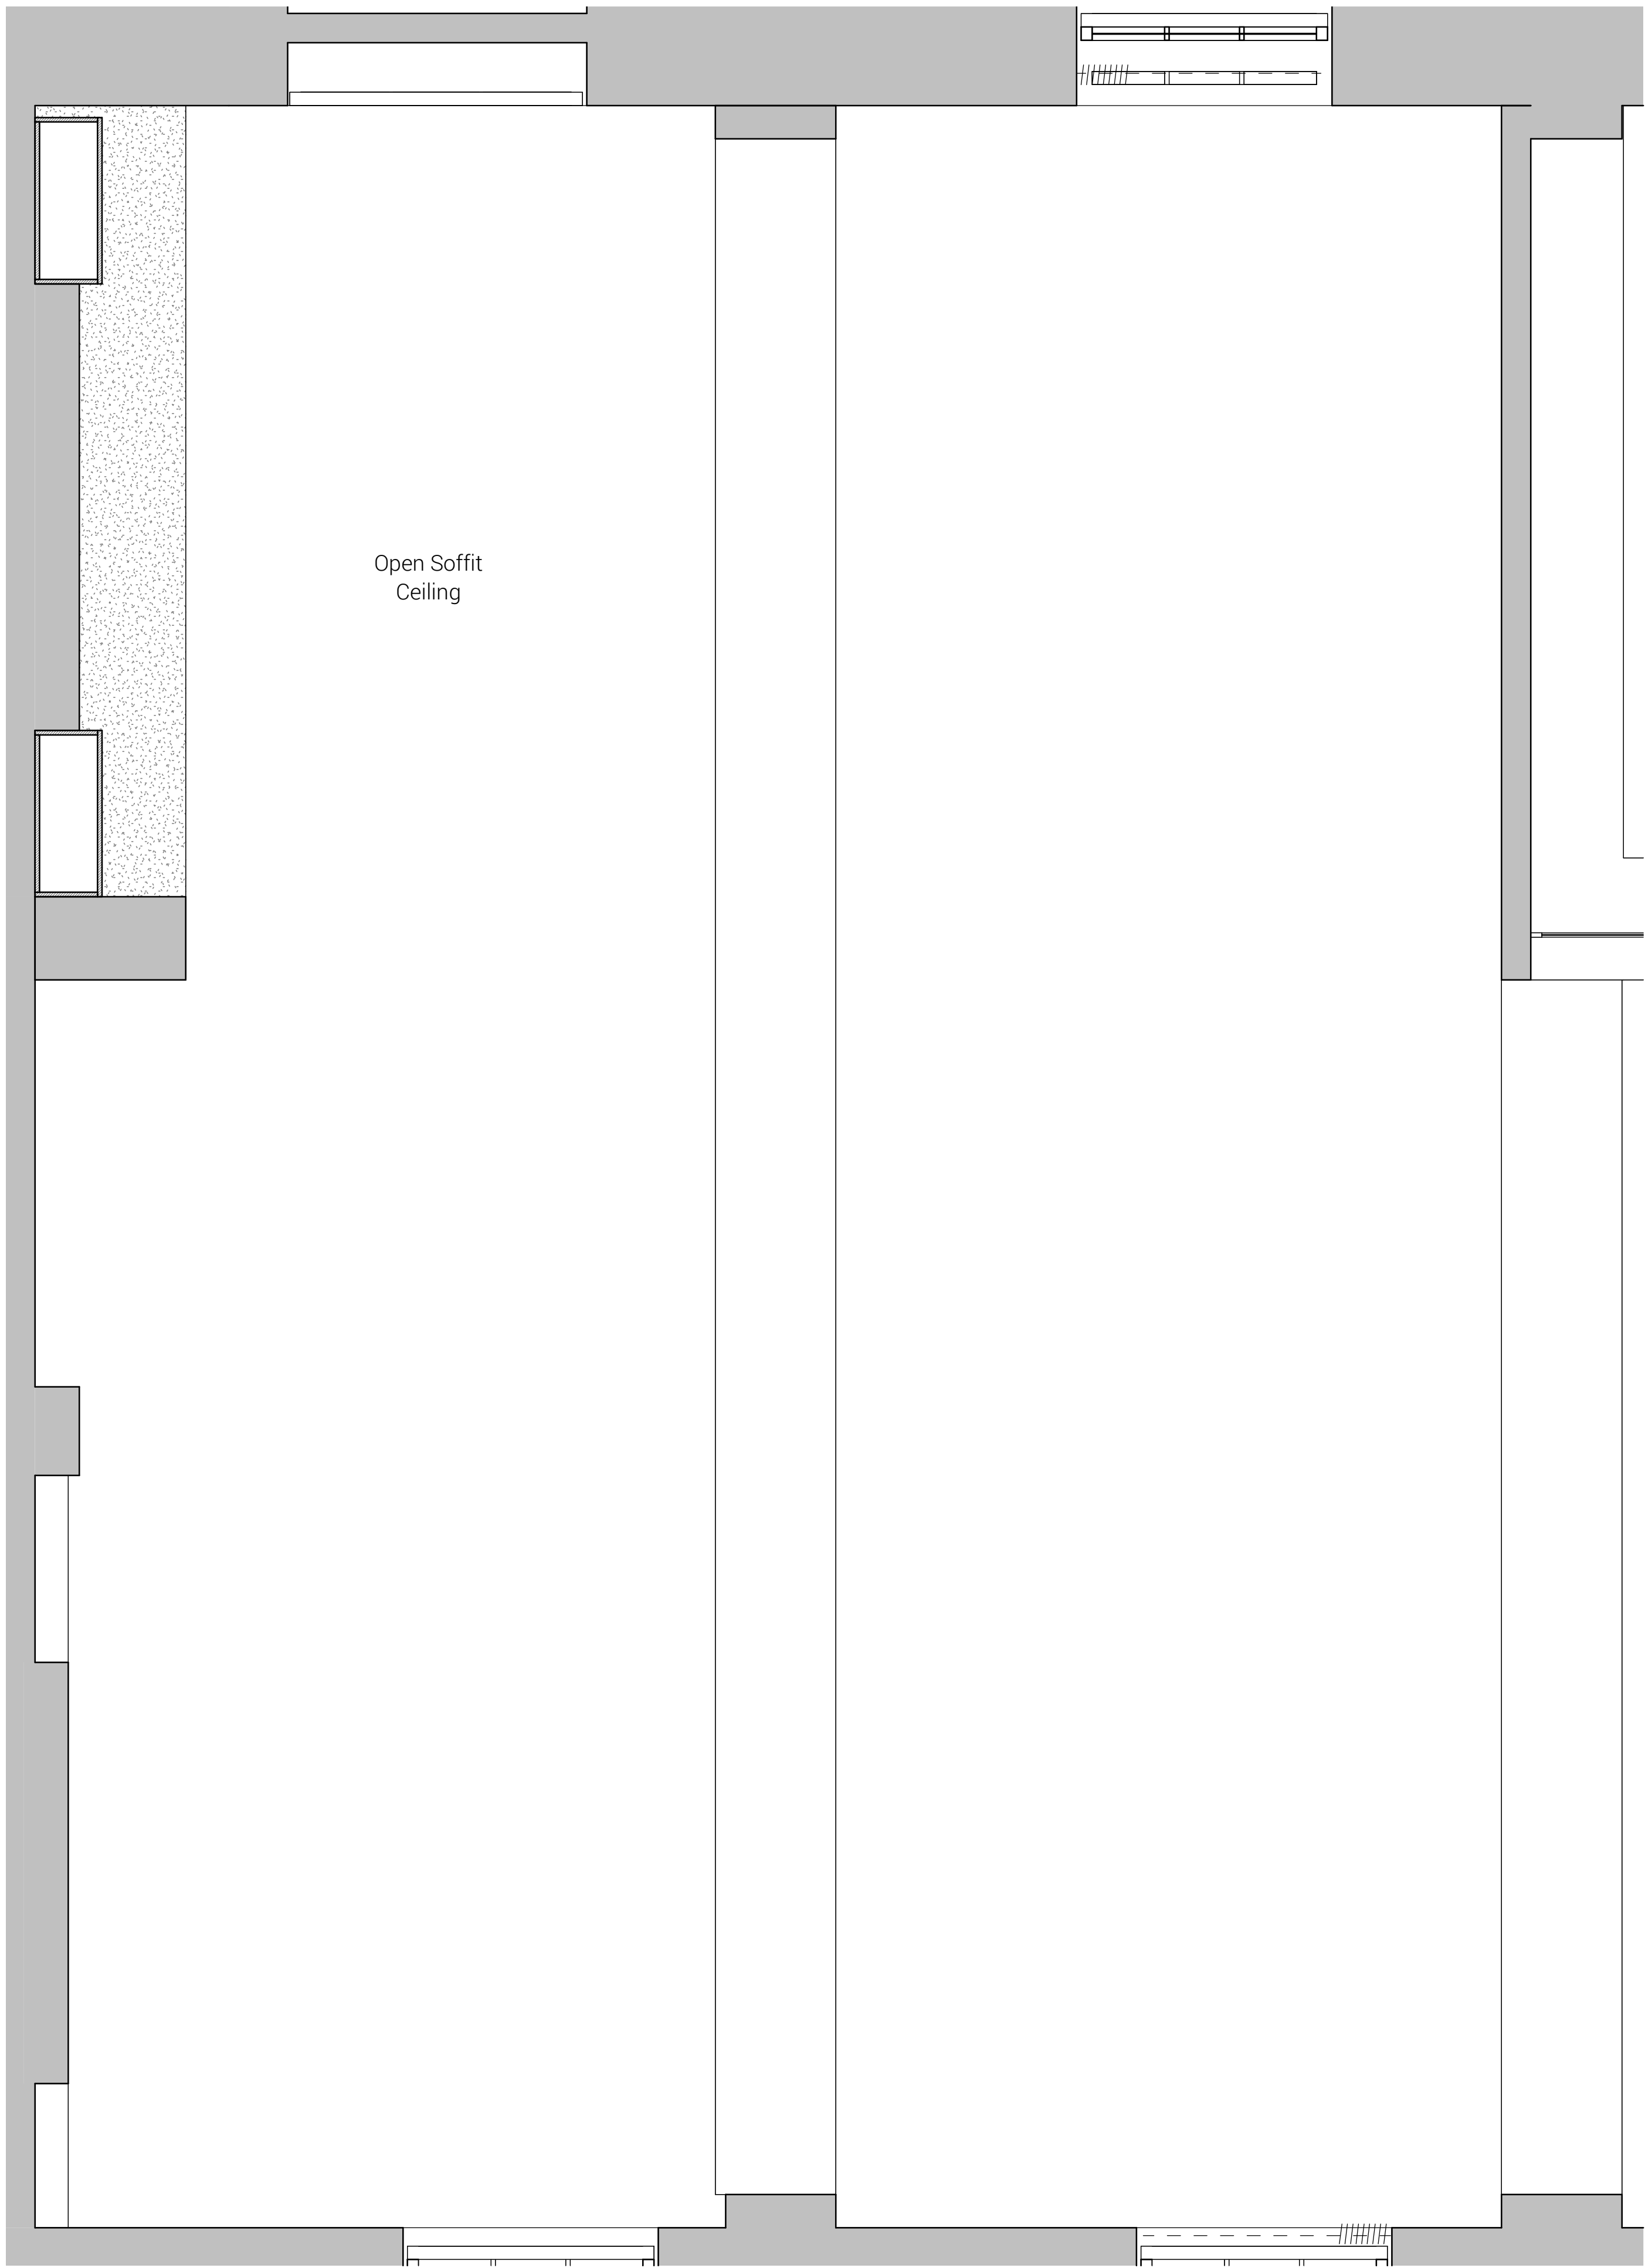

Ceiling Plan
1 - 20

GENERAL NOTES: DAY Architectural Ltd accepts no responsibility for any costs, losses or claims whatsoever arising from these drawings, specifications and related documents unless there is full compliance with the Client or any authorised user of the following: 1. All boundaries, dimensions and levels are to be checked on site before construction and any discrepancies reported to the Architect / Designer. 2. Partial Service: Any discrepancies with site or other information is to be advised to the Architect / Designer and direction and / or approval is to be sought before the implementation of the detail. 3. Block and site plans are reproduced under license from the Ordnance Survey. 4. Do not scale the drawing. 5. For the purposes of construction, all relevant parties must check this information prior to implementation and report any discrepancies to the Architect / Designer.				DRAWING R.00.102 - Open Office Area 01 SCALE 1:20 @ A0 PROJECT 23091 DAY ORC063 00 DR A 16.08.23 S3 - Issued for Review and Comment				CLIENT Manchester University NHS FT PROJECT Cobbe House Office Refurbishment GAB GAB AH				FIRST ISSUED 19/07/23 CLIENT REF GAB DRAWN BY GAB CHECKED BY DAY ORIGIN VOLUME LEVEL TYPE ROLE NUMBER REVISION SUITABILITY SZ - FOR INFORMATION				DAY DAY Architectural Ltd Studio 1, Lancaster Buildings 77 Chancery, Manchester, M1 4BT 0161 654 9700 W: www.day-architectural.com			
REV				DESCRIPTION				DATE				REV BY				Information contained on this drawing is the sole copyright of DAY Architectural Ltd, and is not to be reproduced without their permission.			