


INTERNAL DOOR SCHEDULE														
HOME STOREY	DOOR NUMBER	ROOM NAME	STRUCTURAL OPENING (mm)	WALL THICKNESS	DOOR PATTERN	DOOR LEAF TYPE	VISION PANEL	DOOR LEAF FINISH	DOOR FRAME FINISH	ACOUSTIC RATING (dB)	FIRE RATING (MINS)	CLOSER	IRONMONGERY	COMMENTS
06														
	BY OTHERS		1,010×2,600	135	N/A					n/a	n/a			LANDLORD'S DOMAIN
	BY OTHERS		1,010×2,600	135	N/A					n/a	n/a			LANDLORD'S DOMAIN
	BY OTHERS		1,010×2,600	135	N/A					n/a	n/a			LANDLORD'S DOMAIN
	FS-01	Medium Meeting 2	4,116×2,600	122	N/A	Dorma Huppe Variflex Range ML 100 Rw 52	N/A	White laminate from manufacturers range Dorma Classic Collection	Aluminium RAL 9010	52	n/a	N/A	TBA	REFER TO DRAWING BCM-HLM-01-06-DR-I-2502 FOR FOLDING PARTITION DETAILS
	ID-01	Entrance Lobby	1,400×2,600	350	F	44mm solid core	YES	Egger laminate H174 ST19 Lincoln Walnut	Dulux Diamond Satinwood 00NN 13/000	n/a	30	YES	Set 7	EXISTING DOOR TO BE REPLACED WITH NEW DOORSET
	ID-02	Entrance Lobby	1,400×2,600	350	E	44mm solid core	YES	Egger laminate H174 ST19 Lincoln Walnut	Dulux Diamond Satinwood 00NN 13/000	n/a	30	YES	Set 7	EXISTING DOOR TO BE REPLACED WITH NEW DOORSET
	ID-03	Acc Call	1,010×2,600	122	B	54mm solid core	YES	Egger laminate H174 ST19 Lincoln Walnut	Dulux Diamond Satinwood 00NN 13/000	37	n/a	YES	Set 1	
	ID-04	Call	1,010×2,600	122	B	54mm solid core	YES	Egger laminate H174 ST19 Lincoln Walnut	Dulux Diamond Satinwood 00NN 13/000	37	n/a	YES	Set 1	
	ID-05	Call	1,010×2,600	122	B	54mm solid core	YES	Egger laminate H174 ST19 Lincoln Walnut	Dulux Diamond Satinwood 00NN 13/000	37	n/a	YES	Set 1	
	ID-06	Small Meeting 4	1,010×2,600	122	B	54mm solid core	YES	Egger laminate H174 ST19 Lincoln Walnut	Dulux Diamond Satinwood 00NN 13/000	37	n/a	YES	Set 1	
	ID-07	Wellbeing	1,010×2,600	122	A	44mm solid core	NO	Egger laminate H174 ST19 Lincoln Walnut	Dulux Diamond Satinwood 00NN 13/000	n/a	n/a	YES	Set 1	
	ID-08	Faith	1,010×2,600	122	B	44mm solid core	YES	Egger laminate H174 ST19 Lincoln Walnut	Dulux Diamond Satinwood 00NN 13/000	n/a	n/a	YES	Set 1	
	ID-09	Acc Shower	1,010×2,600	122	A	44mm solid core	NO	Egger laminate H174 ST19 Lincoln Walnut	Dulux Diamond Satinwood 00NN 13/000	n/a	n/a	NO	Set 5	
	ID-10	Cleaners St.	1,010×2,600	122	A	44mm solid core	NO	Egger laminate H174 ST19 Lincoln Walnut	Dulux Diamond Satinwood 00NN 13/000	n/a	n/a	YES	Set 6	
	ID-11		1,010×2,400	122	B	44mm solid core	YES	Egger laminate H174 ST19 Lincoln Walnut	Dulux Diamond Satinwood 00NN 13/000	n/a	30	YES	Set 8	
	ID-13	Small Meeting 1	1,010×2,400	122	B	54mm solid core	YES	Egger laminate H174 ST19 Lincoln Walnut	Dulux Diamond Satinwood 00NN 13/000	37	30	YES	Set 1	
	ID-14	Small Meeting 2	1,010×2,400	122	B	54mm solid core	YES	Egger laminate H174 ST19 Lincoln Walnut	Dulux Diamond Satinwood 00NN 13/000	37	n/a	YES	Set 1	
	ID-15	Call	1,010×2,400	122	B	54mm solid core	YES	Egger laminate H174 ST19 Lincoln Walnut	Dulux Diamond Satinwood 00NN 13/000	37	n/a	YES	Set 1	
	ID-16	Call	1,010×2,400	122	B	54mm solid core	YES	Egger laminate H174 ST19 Lincoln Walnut	Dulux Diamond Satinwood 00NN 13/000	37	n/a	YES	Set 1	
	ID-17	Call	1,010×2,400	122	B	54mm solid core	YES	Egger laminate H174 ST19 Lincoln Walnut	Dulux Diamond Satinwood 00NN 13/000	37	n/a	YES	Set 1	
	ID-18	Small Meeting 3	1,010×2,400	122	B	54mm solid core	YES	Egger laminate H174 ST19 Lincoln Walnut	Dulux Diamond Satinwood 00NN 13/000	37	n/a	YES	Set 1	
	ID-19	Exam Area	1,110×2,600	122	B	44mm solid core	YES	Egger laminate H174 ST19 Lincoln Walnut	Dulux Diamond Satinwood 00NN 13/000	n/a	n/a	YES	Set 3	DOORS TO BE PINNED OPEN WITH BACK CHECK DOOR CLOSER
	ID-20	Exam Store	1,010×2,600	122	A	44mm solid core	NO	Egger laminate H174 ST19 Lincoln Walnut	Dulux Diamond Satinwood 00NN 13/000	n/a	n/a	YES	Set 6	
	ID-21	Exam Area	1,110×2,600	122	B	44mm solid core	YES	Egger laminate H174 ST19 Lincoln Walnut	Dulux Diamond Satinwood 00NN 13/000	n/a	n/a	YES	Set 3	DOORS TO BE PINNED OPEN WITH BACK CHECK DOOR CLOSER
	ID-22	Call	1,010×2,600	122	B	54mm solid core	YES	Egger laminate H174 ST19 Lincoln Walnut	Dulux Diamond Satinwood 00NN 13/000	37	n/a	YES	Set 1	
	ID-23	Call	1,010×2,600	122	B	54mm solid core	YES	Egger laminate H174 ST19 Lincoln Walnut	Dulux Diamond Satinwood 00NN 13/000	37	n/a	YES	Set 1	
	ID-24	Call	1,010×2,600	122	B	54mm solid core	YES	Egger laminate H174 ST19 Lincoln Walnut	Dulux Diamond Satinwood 00NN 13/000	37	n/a	YES	Set 1	
	ID-25	Small Meet.	1,010×2,400	100	B	54mm solid core	YES	Egger laminate H174 ST19 Lincoln Walnut	Dulux Diamond Satinwood 00NN 13/000	37	n/a	YES	Set 1	
	ID-26	St	1,080×2,600	100	D	44mm solid core	NO	Egger laminate H174 ST19 Lincoln Walnut	Dulux Diamond Satinwood 00NN 13/000	n/a	n/a	NO	Set 4	EXISTING DOOR TO BE REPLACED WITH NEW DOORSET
	ID-27	St	1,080×2,600	100	D	44mm solid core	NO	Egger laminate H174 ST19 Lincoln Walnut	Dulux Diamond Satinwood 00NN 13/000	n/a	n/a	NO	Set 4	EXISTING DOOR TO BE REPLACED WITH NEW DOORSET
	ID-28	Facilities M.	1,010×2,400	100	A	44mm solid core	NO	Egger laminate H174 ST19 Lincoln Walnut	Dulux Diamond Satinwood 00NN 13/000	n/a	30	YES	Set 8	
	ID-29	Medium Meeting 2	1,010×2,600	122	B	54mm solid core	YES	Egger laminate H174 ST19 Lincoln Walnut	Dulux Diamond Satinwood 00NN 13/000	37	n/a	YES	Set 1	
	ID-30	Medium Meeting 1	1,010×2,600	122	B	54mm solid core	YES	Egger laminate H174 ST19 Lincoln Walnut	Dulux Diamond Satinwood 00NN 13/000	37	n/a	YES	Set 1	
	ID-31	Large Meeting	1,910×2,600	122	C	54mm solid core	YES	Egger laminate H174 ST19 Lincoln Walnut	Dulux Diamond Satinwood 00NN 13/000	37	n/a	YES	Set 2	DOORS TO BE PINNED OPEN WITH BACK CHECK DOOR CLOSER
	ID-32	Large Meeting	1,910×2,600	122	C	54mm solid core	YES	Egger laminate H174 ST19 Lincoln Walnut	Dulux Diamond Satinwood 00NN 13/000	37	n/a	YES	Set 2	DOORS TO BE PINNED OPEN WITH BACK CHECK DOOR CLOSER
	ID-33	St	1,099×2,400	100	D	44mm solid core	YES	Egger laminate H174 ST19 Lincoln Walnut	Dulux Diamond Satinwood 00NN 13/000	n/a	n/a	NO	Set 4	
	ID-34	Server Room	1,010×2,400	100	A	44mm solid core	NO	Egger laminate H174 ST19 Lincoln Walnut	Dulux Diamond Satinwood 00NN 13/000	n/a	n/a	YES	Set 1	AIR TRANSFER GRILLE TO SERVER ROOM DOOR AS PER EXISTING

NOTE: All Fire ratings TBC by specialists, refer to Fire Strategy consultant documentation

INTERNAL DOOR TYPES

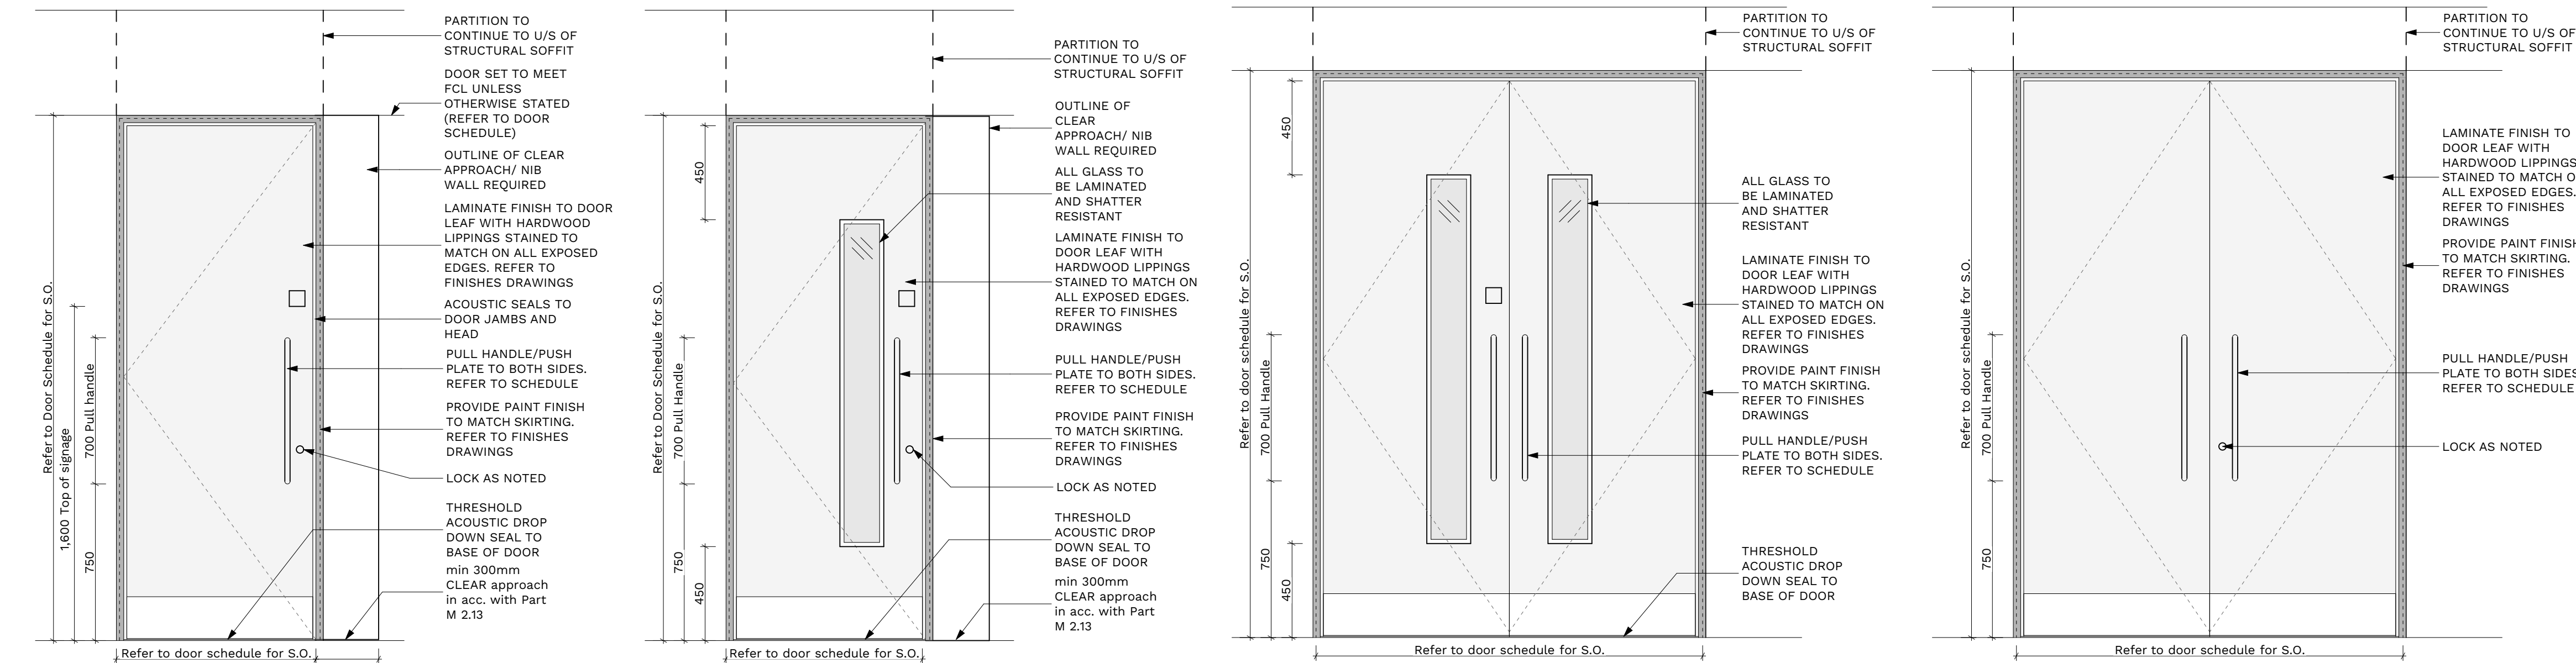

DOOR TYPE A
Single leaf door

DOOR TYPE B
Single Leaf door with Vision Panel

DOOR TYPE C
Double Leaf doors with Vision Panels

DOOR TYPE D
Double Leaf doors

Notes

Check all dimensions on site. Do not scale from this drawing
Report any discrepancies and omissions to HLM Architects
This Drawing is Copyright ©

NOTES:

PROVIDE UNDERCUT TO STORE ROOM DOORS
AS PER EXISTING DOORS- SUBJECT TO FIRE
STRATEGY REQUIREMENTS

THIS SCHEDULE MUST BE READ IN
CONJUNCTION WITH THE FOLLOWING
INFORMATION:

- GA PLAN: BCM-HLM-01-06-DR-I-0001

- INTERNAL WALL TYPE PLAN: BCM-HLM-01-06-I-
2500

- FIRE STRATEGY: BCM-HLM-01-06-I-7500

SURVEY OF EXISTING DOORS REQUIRED PRIOR
TO MANUFACTURER.

P04	UPDATED DESIGN PACK FOR PLANNING	27/10/23	CC	AI
T02	DOOR FIRE RATINGS UPDATED	09/02/23	CC	AI
T01	ISSUE FOR TENDER	03/02/23	CC	AI
P03	FINAL ISSUE FOR COMMENT	20/01/23	CC	AI
P02	UPDATED IN LINE WITH NEW INTERNAL SCREEN AND DOOR SIZES	13/12/22	CC	AI
P01	PRELIMINARY ISSUE FOR COMMENT	01/12/22	CC	AI
Rev	Description	Date	By	Chk
Revisions			Suitability	
Project			S2 INFORMATION	

British Council Manchester

Client

British Council

Title

DOOR SCHEDULE AND PATTERNS

Drawing No.	Revision
BCM-HLM-01-06-DR-I-2510	P04
Scale @ A1	Drawn
1:20	HP
Date	Checked
23/11/2022	HLM

HLM Architects

© HLM Architects
2nd Floor
The Ruskin Building
Tudor Square
Sheffield S1 2LA

www.hlmarchitects.com
T. +44 (0) 114 263 9600
F. +44 (0) 114 263 9650
sheffield@hlmarchitects.com

1:500
1:100