



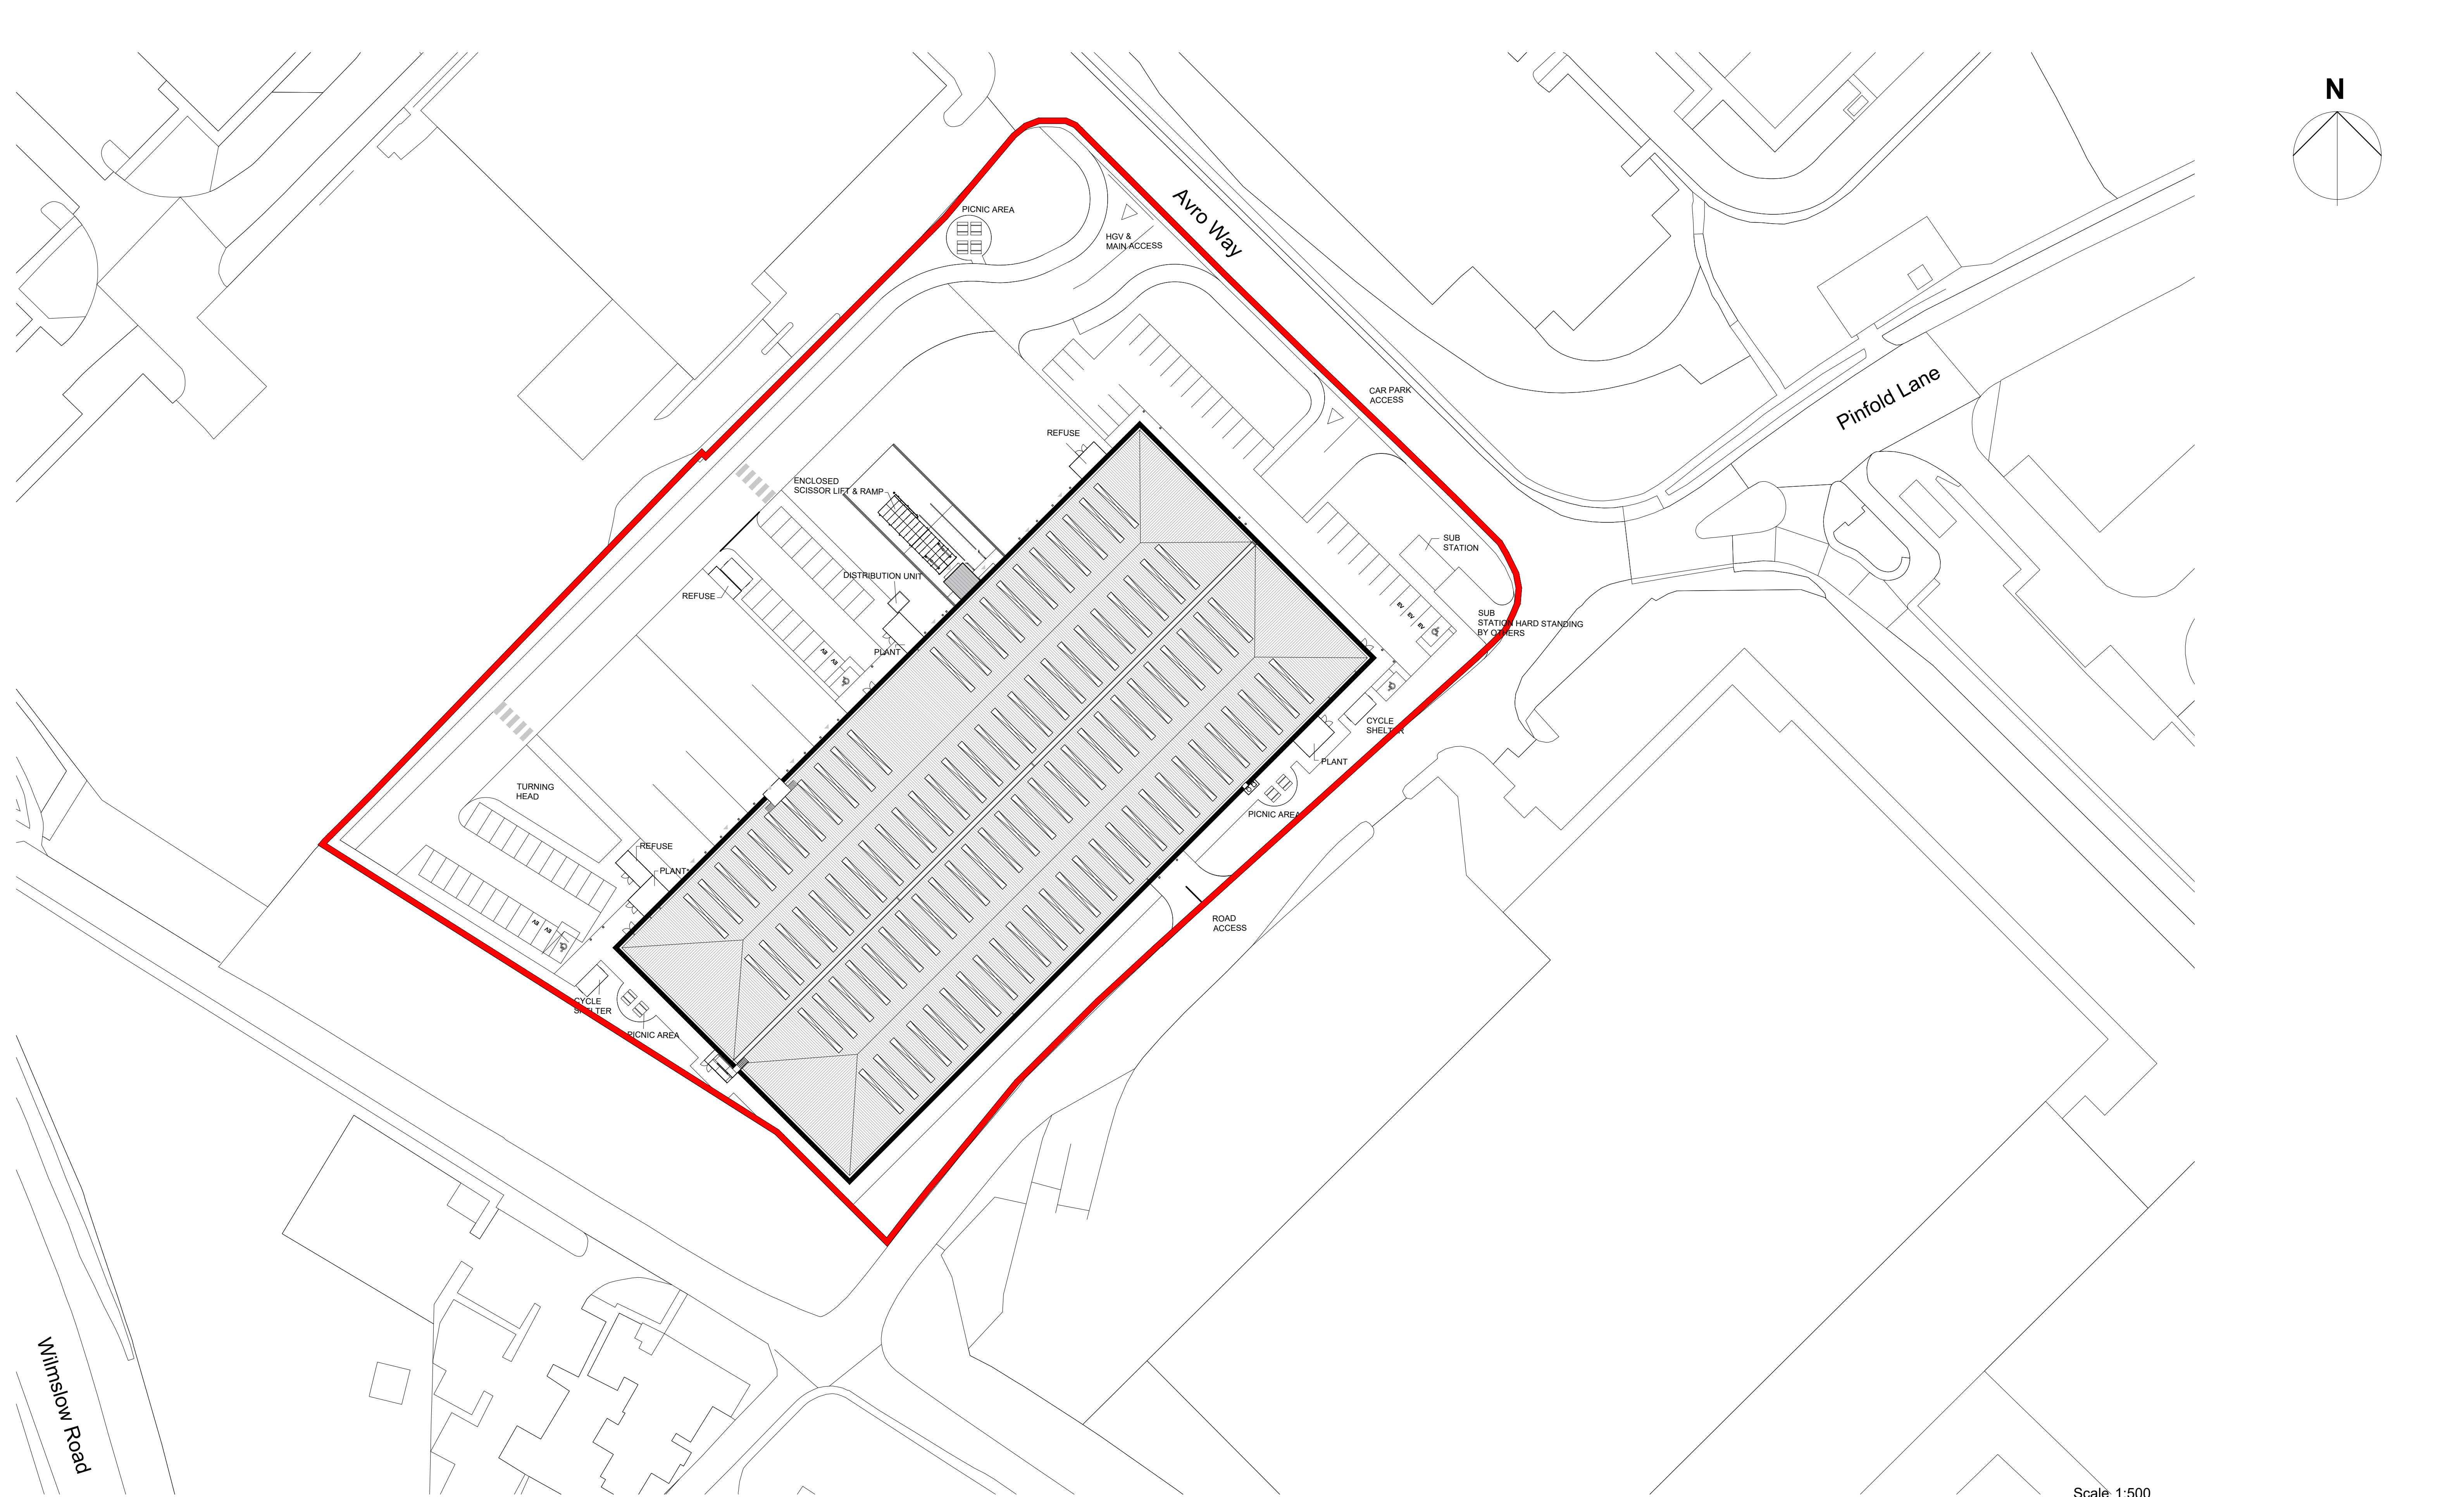

Site Location Plan
1 : 500@A1

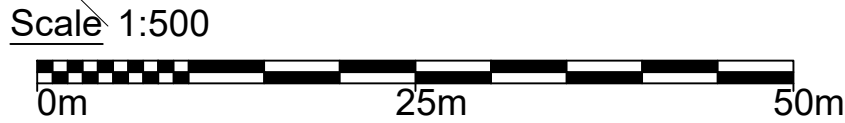

rev.	date	details	by	rev.	date	details	by	notes	drawing number	revision	drawing title	scale	1:500
P01	16.01.24	Issued for Information	BE					- Do not scale drawing.	FFM-MLA-XX-XX-DR-A-PL1002	P03	Site Plan	date	16.01.24
P02	22.01.24	Issued for Information	BE					- All dimensions to be confirmed on site.				drawn	BE
P03	11.03.24	Issued for Information	BE					- Any drawing errors or divergences should be brought to the attention of the originator of this drawing.				format	A1
								- Drawing to be read in conjunction with Specification.					
									Cushman & Wakefield				
									Fed Ex - 401 Avro Way,				
									World Freight Terminal M90				
									Manchester				
									status Planning				
									suitability S2				
									format A1				



MICHAEL LAIRD ARCHITECTS

29 John Dalton Street, Manchester, M2 6DS
T 0141 255 0222
mail@michaellaird.co.uk