




The floor plan shows a complex layout of rooms. A red rectangular box highlights a large room in the bottom left corner, which appears to be a lecture hall or a large meeting room, characterized by rows of seating and a stage area. Other rooms include smaller meeting spaces, a central corridor, and a large open area on the right side of the plan.

Scale 1 : 500

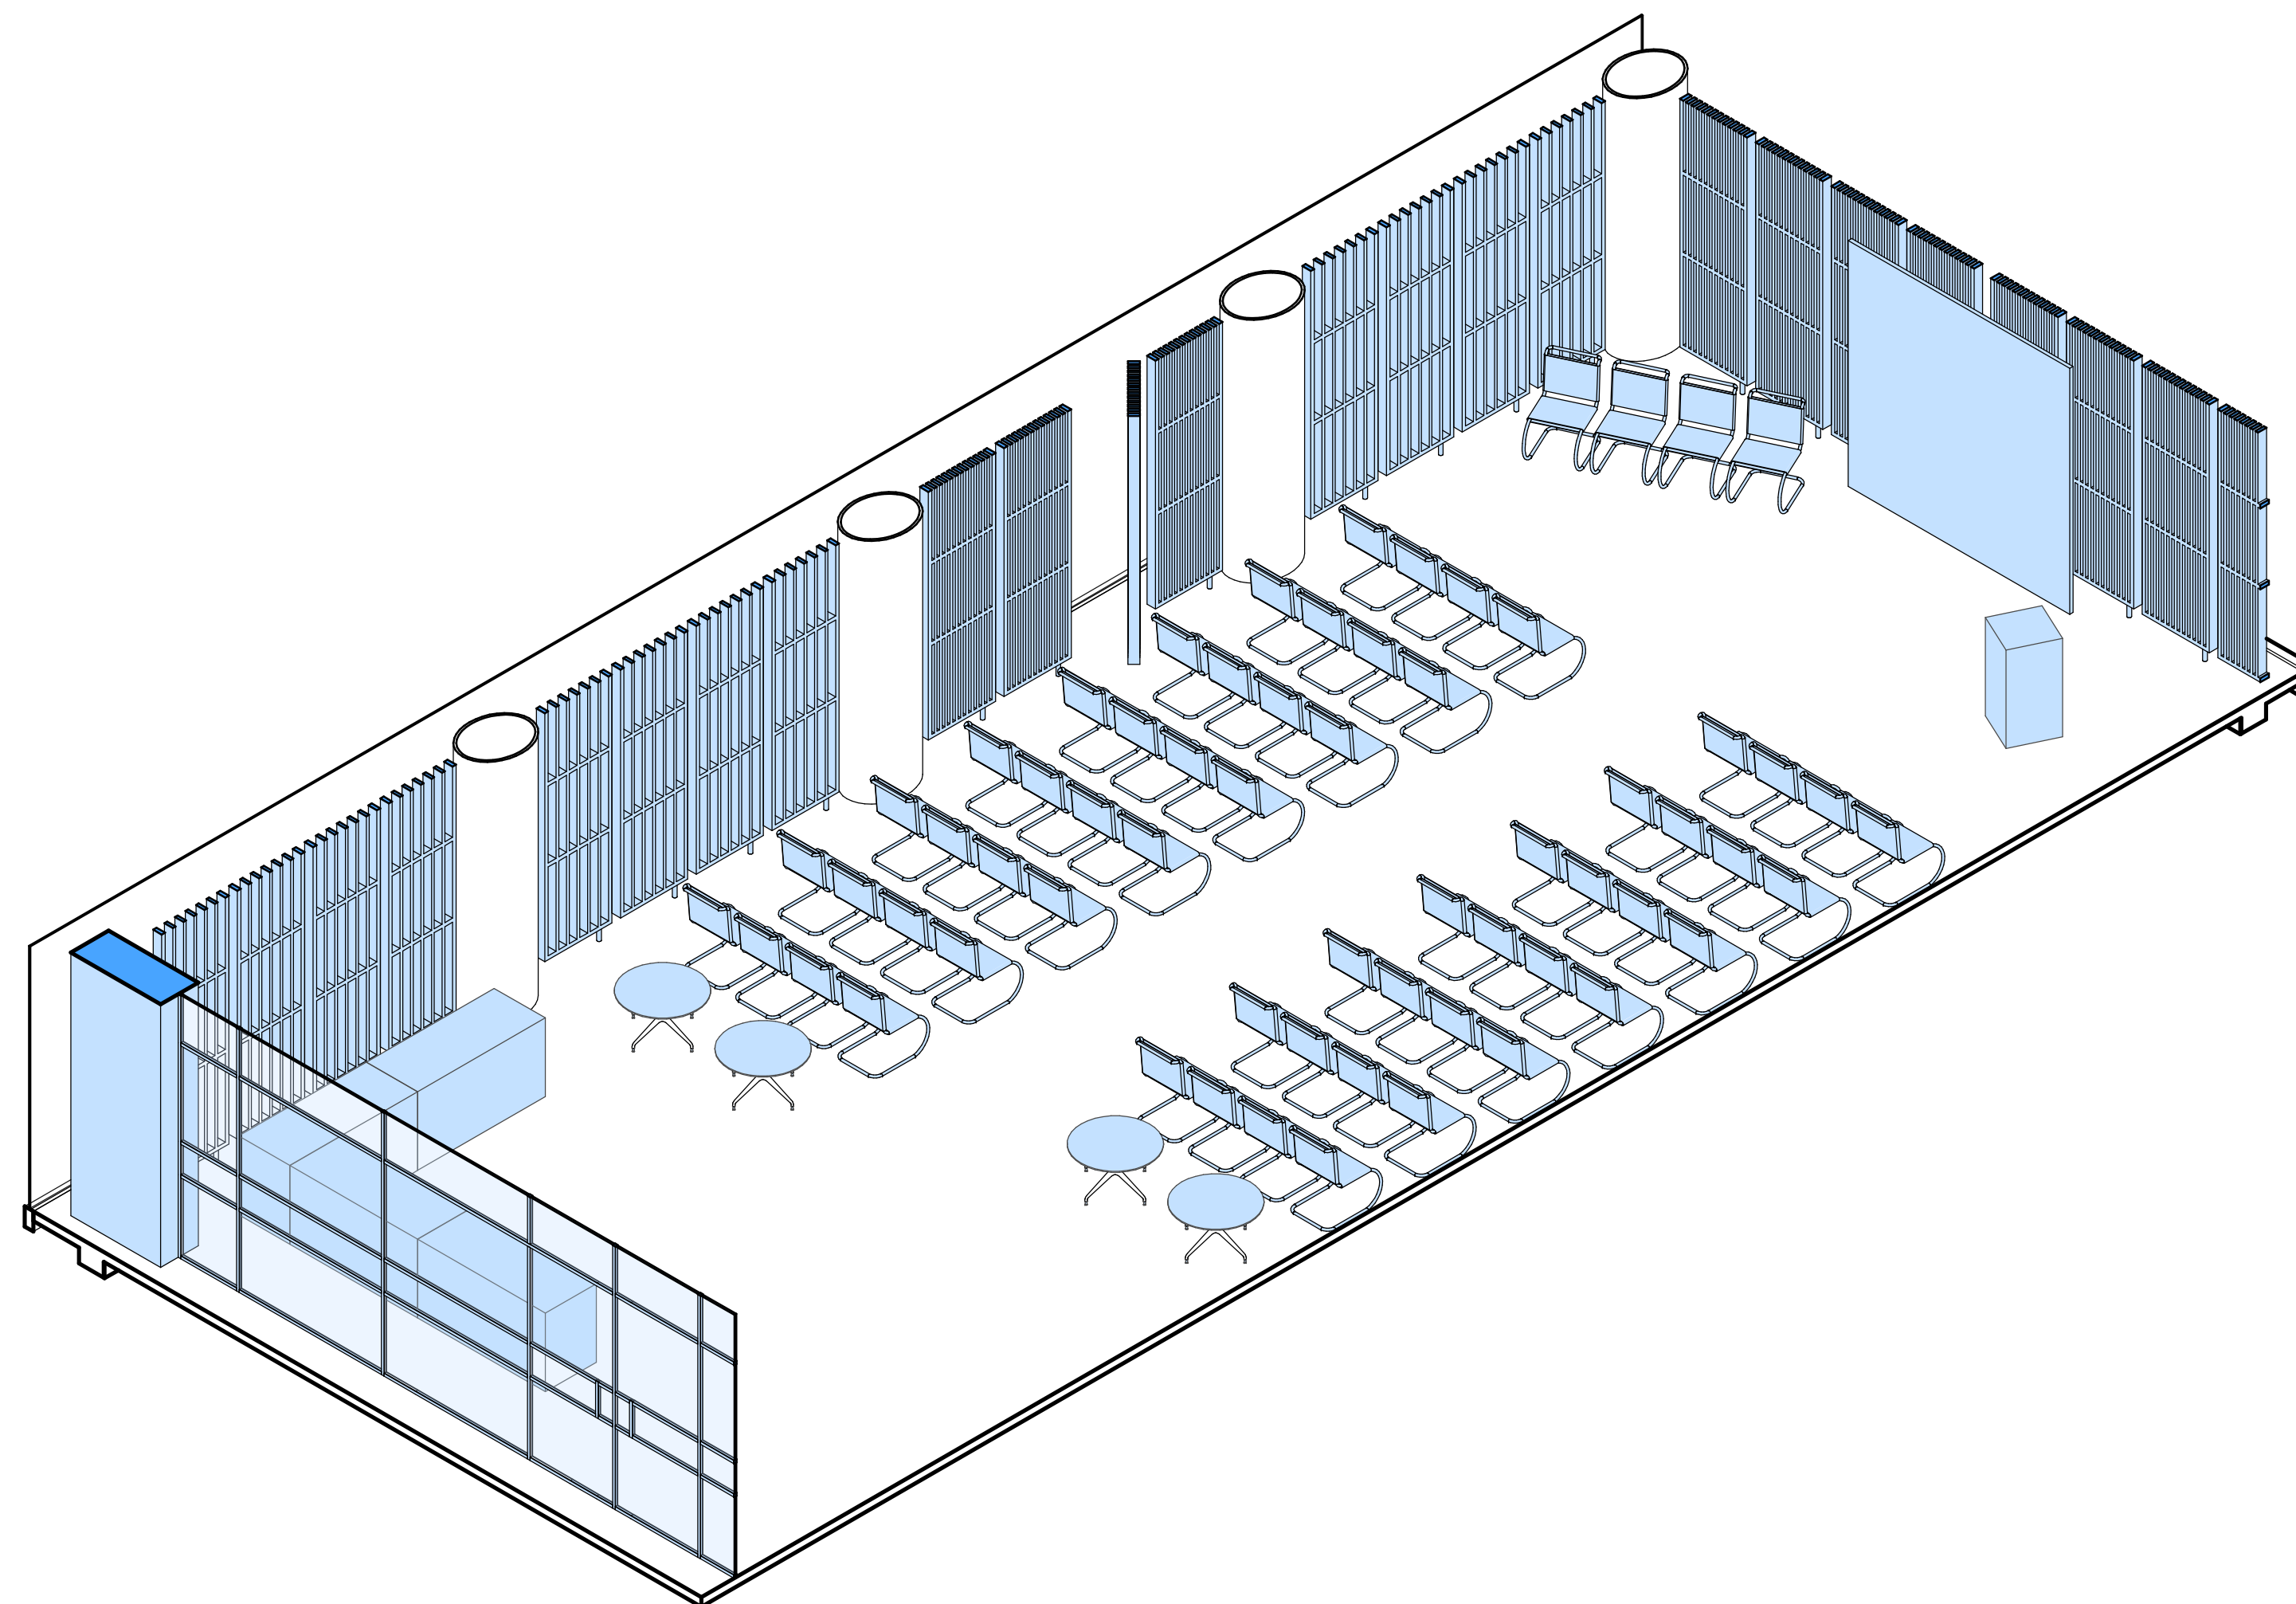

Axonometric - Shading Screens as Proposed

Precedents



Shading Screens *DRAFT* Visual

