
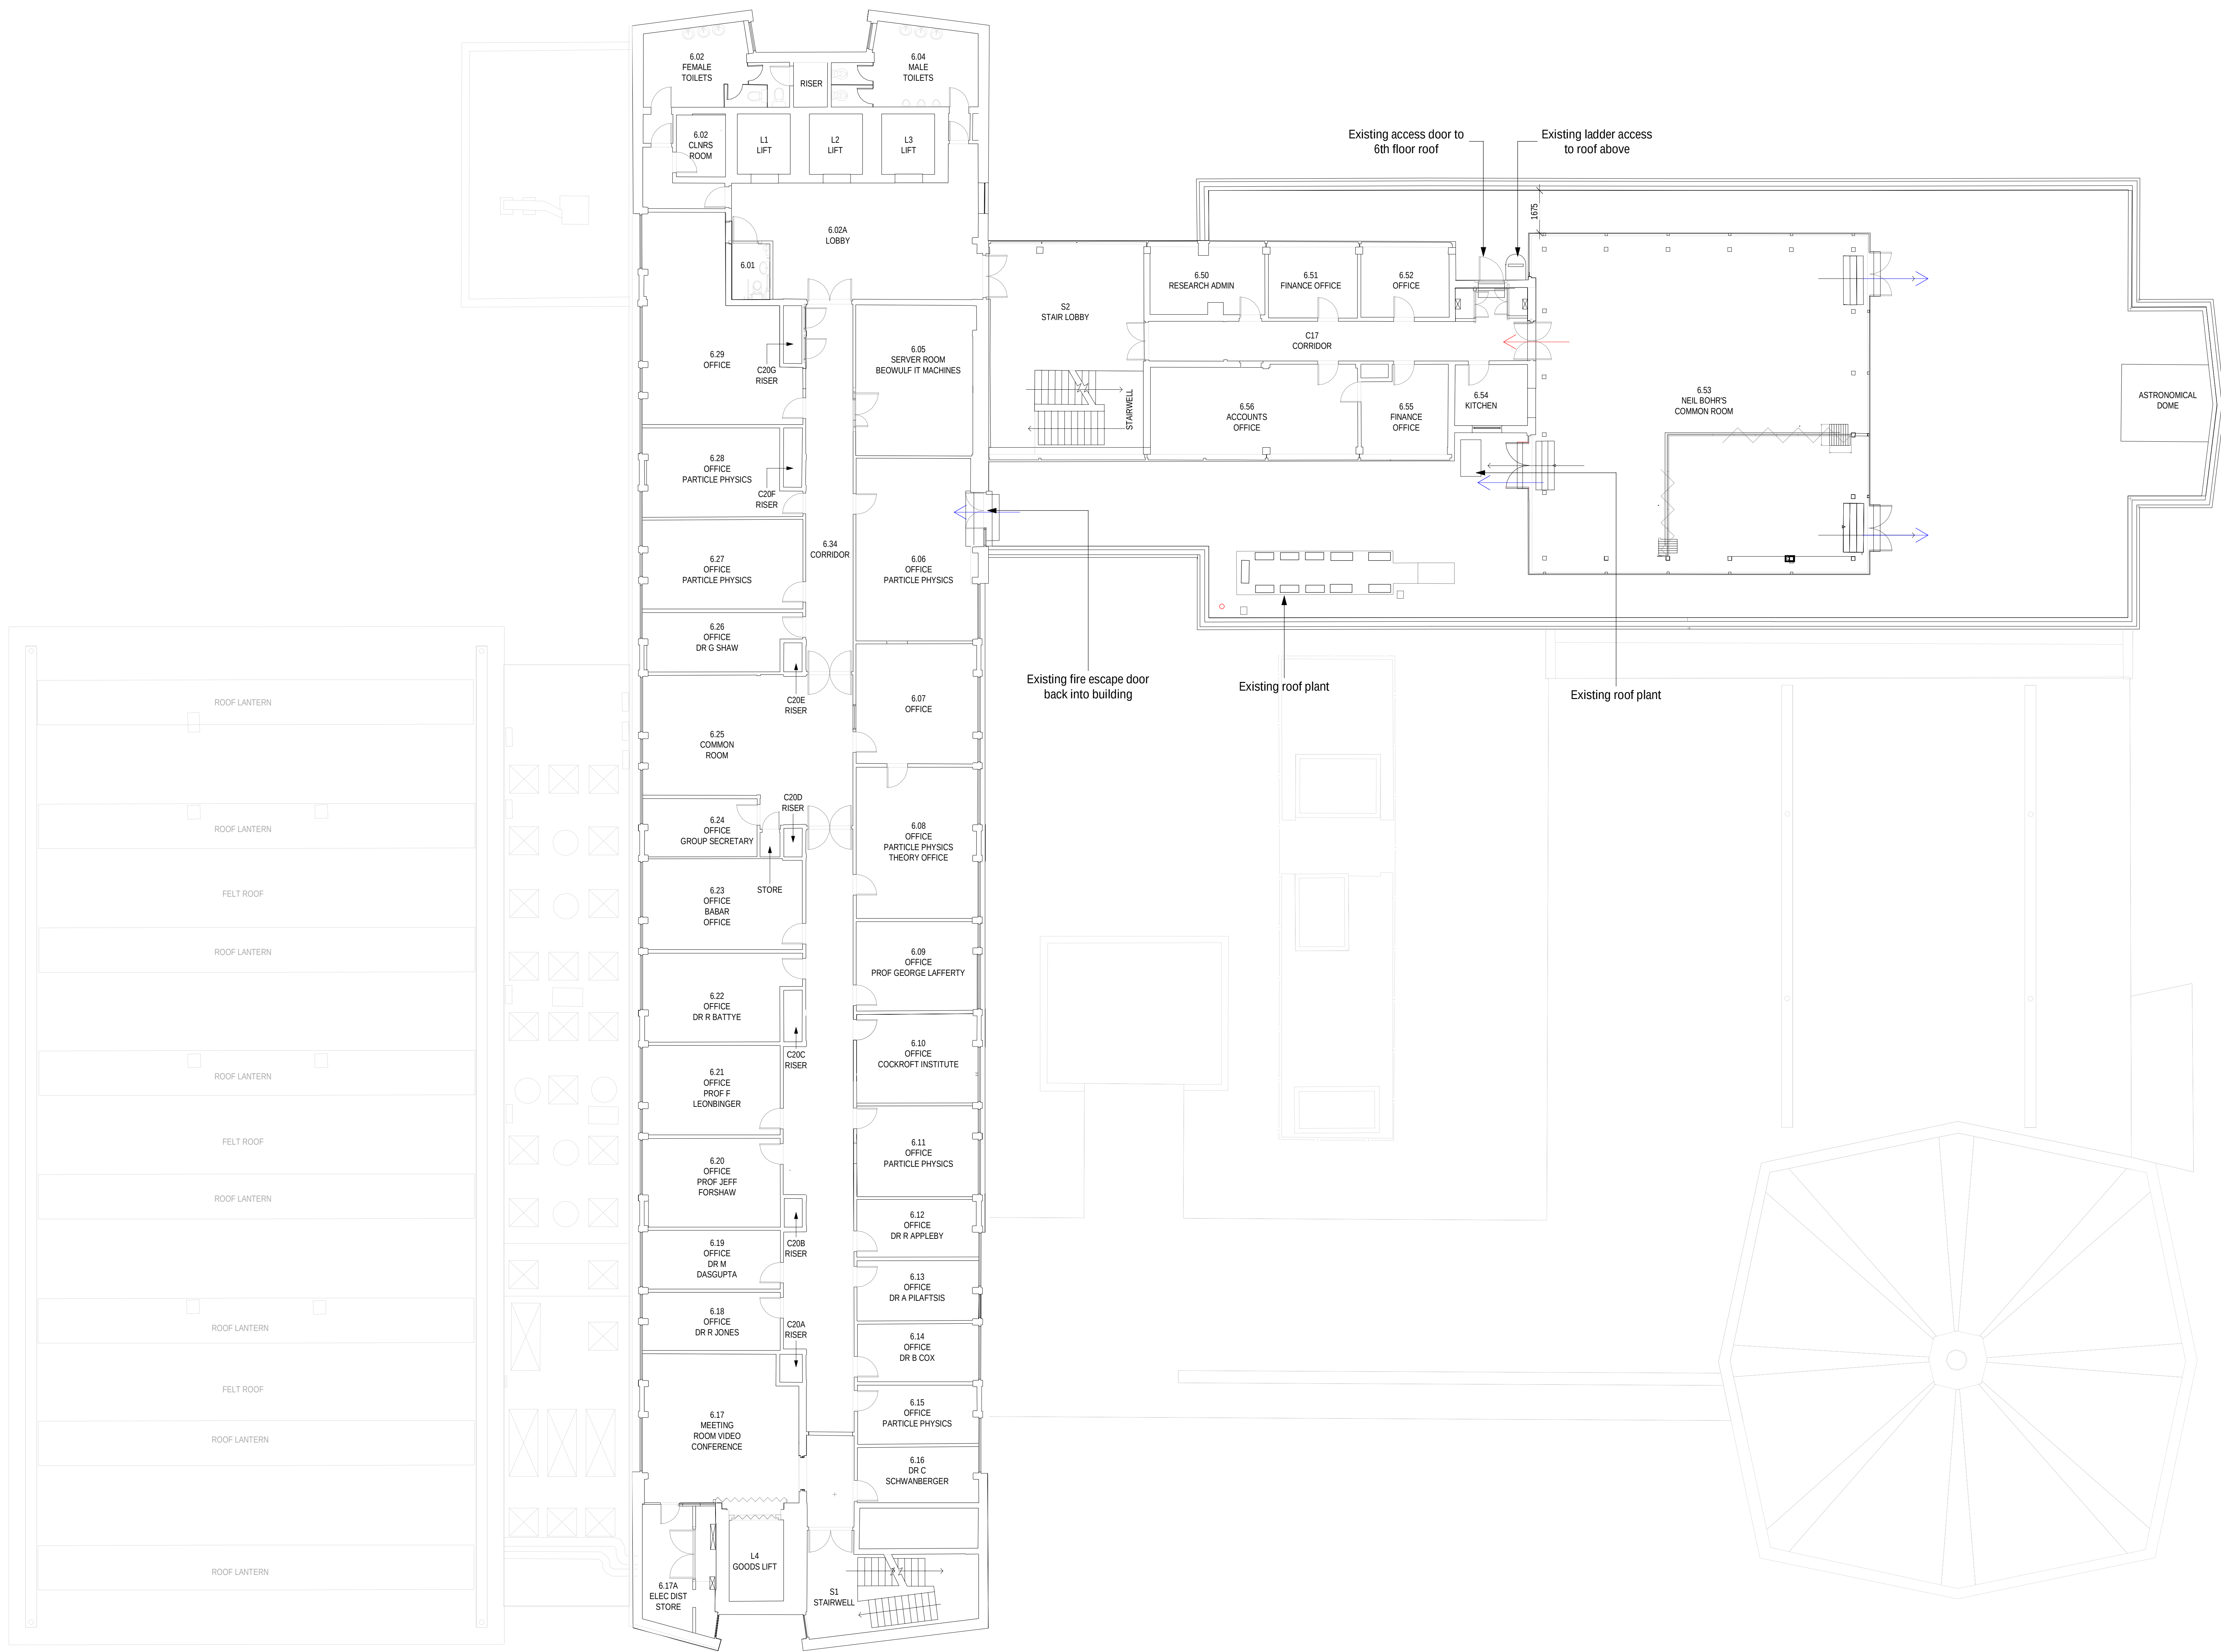
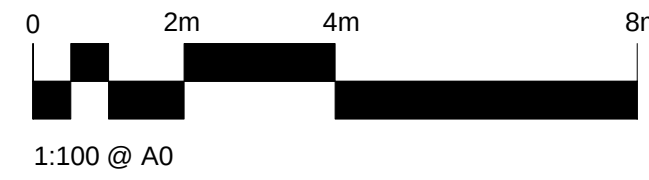


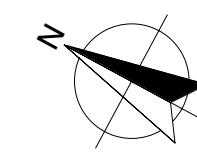

1 Level 6 Existing
1:100 @ A1

P1	Issued for Planning	30.06.2023	SA	GW
PLANNING				
Revision	Description	Date	Drawn	Checked
Halliday Meecham Architects Limited				
111 Piccadilly Manchester M1 2HY +44 (0)161 661 5566				
4 Devonshire Street London W1W 5DT +44 (0)203 440 5175				
hma@hallidaymeecham.com www.hallidaymeecham.com				
Client: University of Manchester				
Project: Schuster Weather Station				
Phase/ Location: Schuster Building, Brunswick Street, Manchester, M13 9PL				
Drawing: Existing 6th Floor Plan				
Scale @ A0	Scale @ A3	Date	Drawn	Checked
1:100	1:100	30.06.2023	SA	GW
Job No.	Drawing No.	5654	00102	
Drawing Ref.	5654-HMA-SB-L6-DR-A-00102			Revision P1