
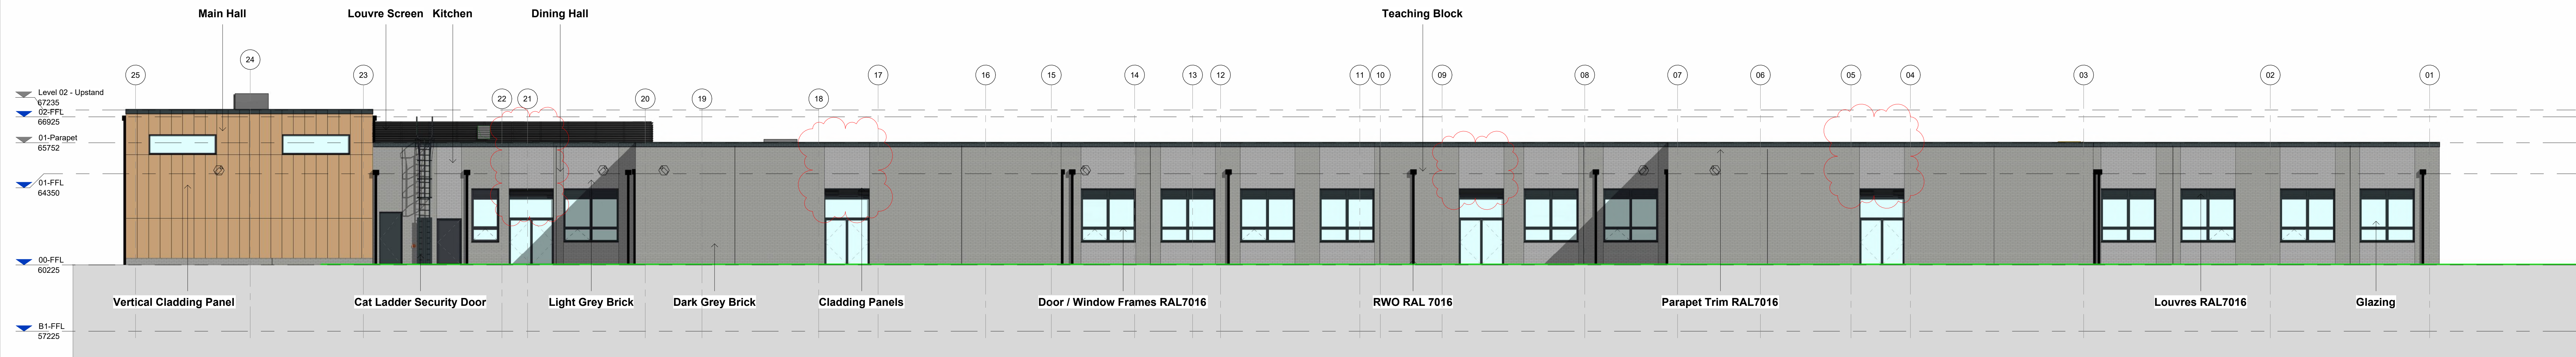
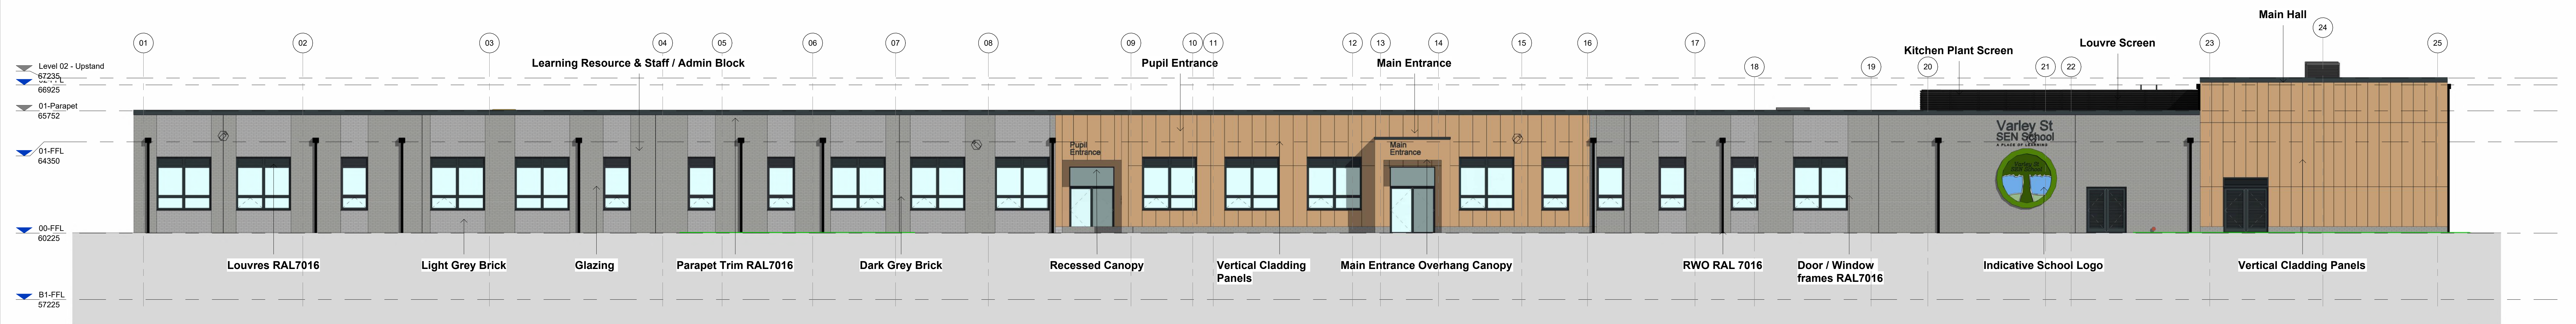
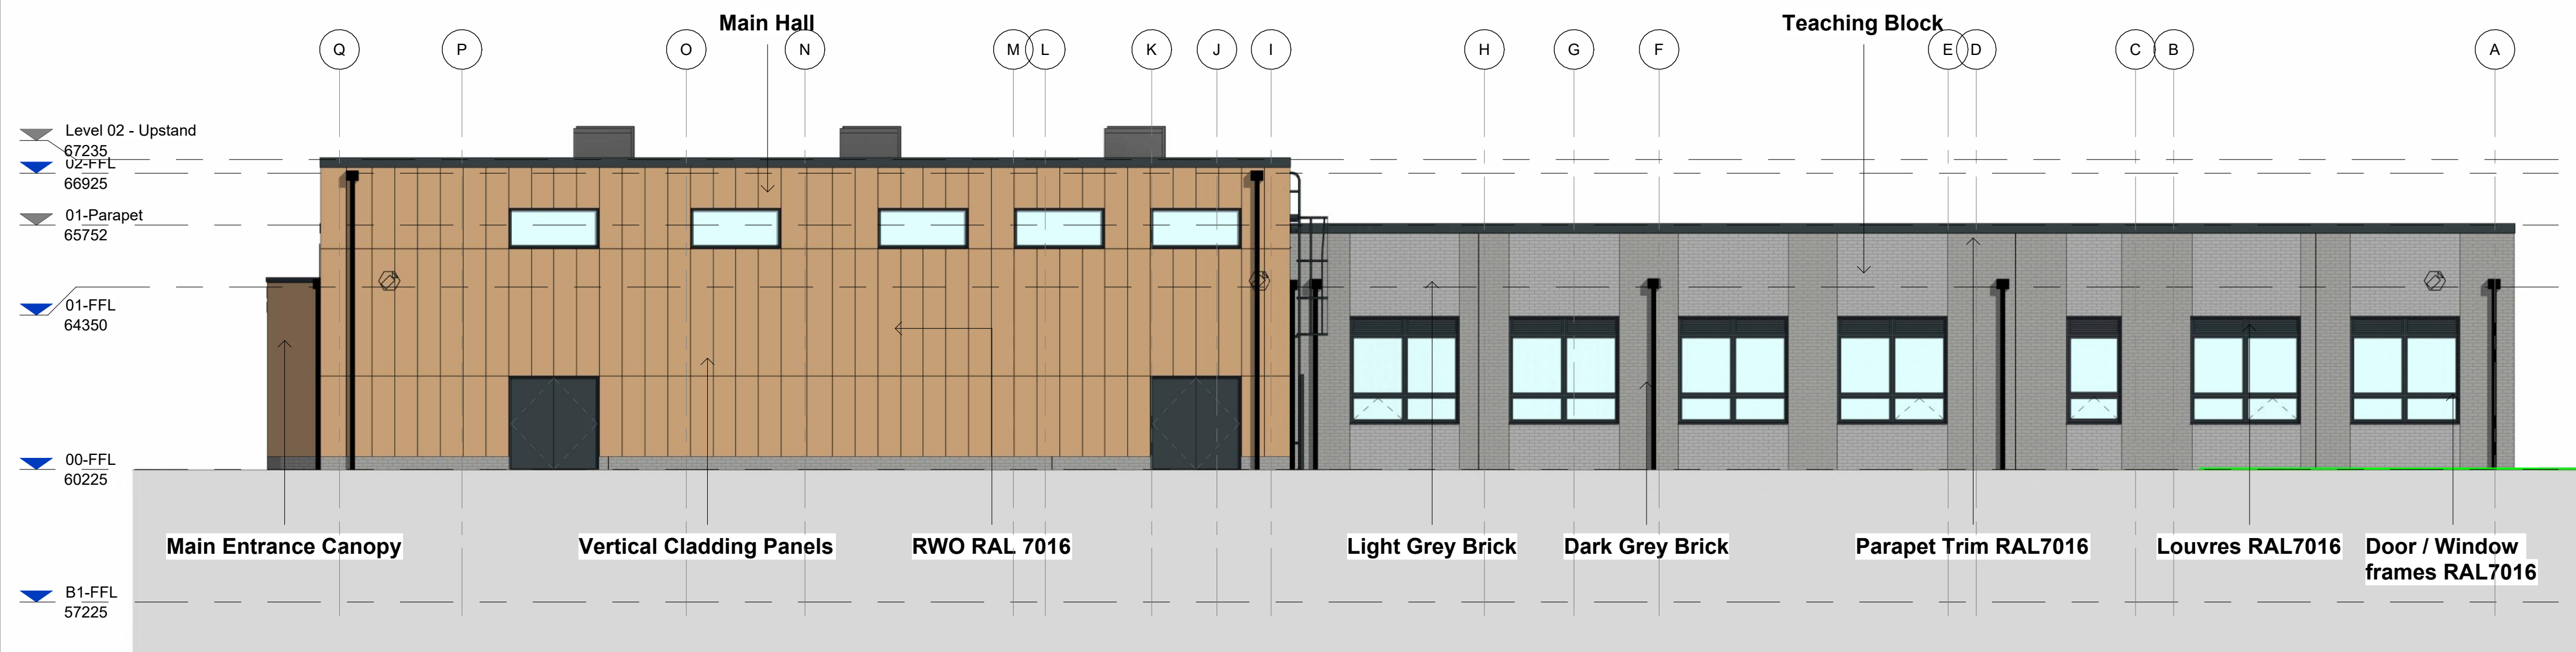
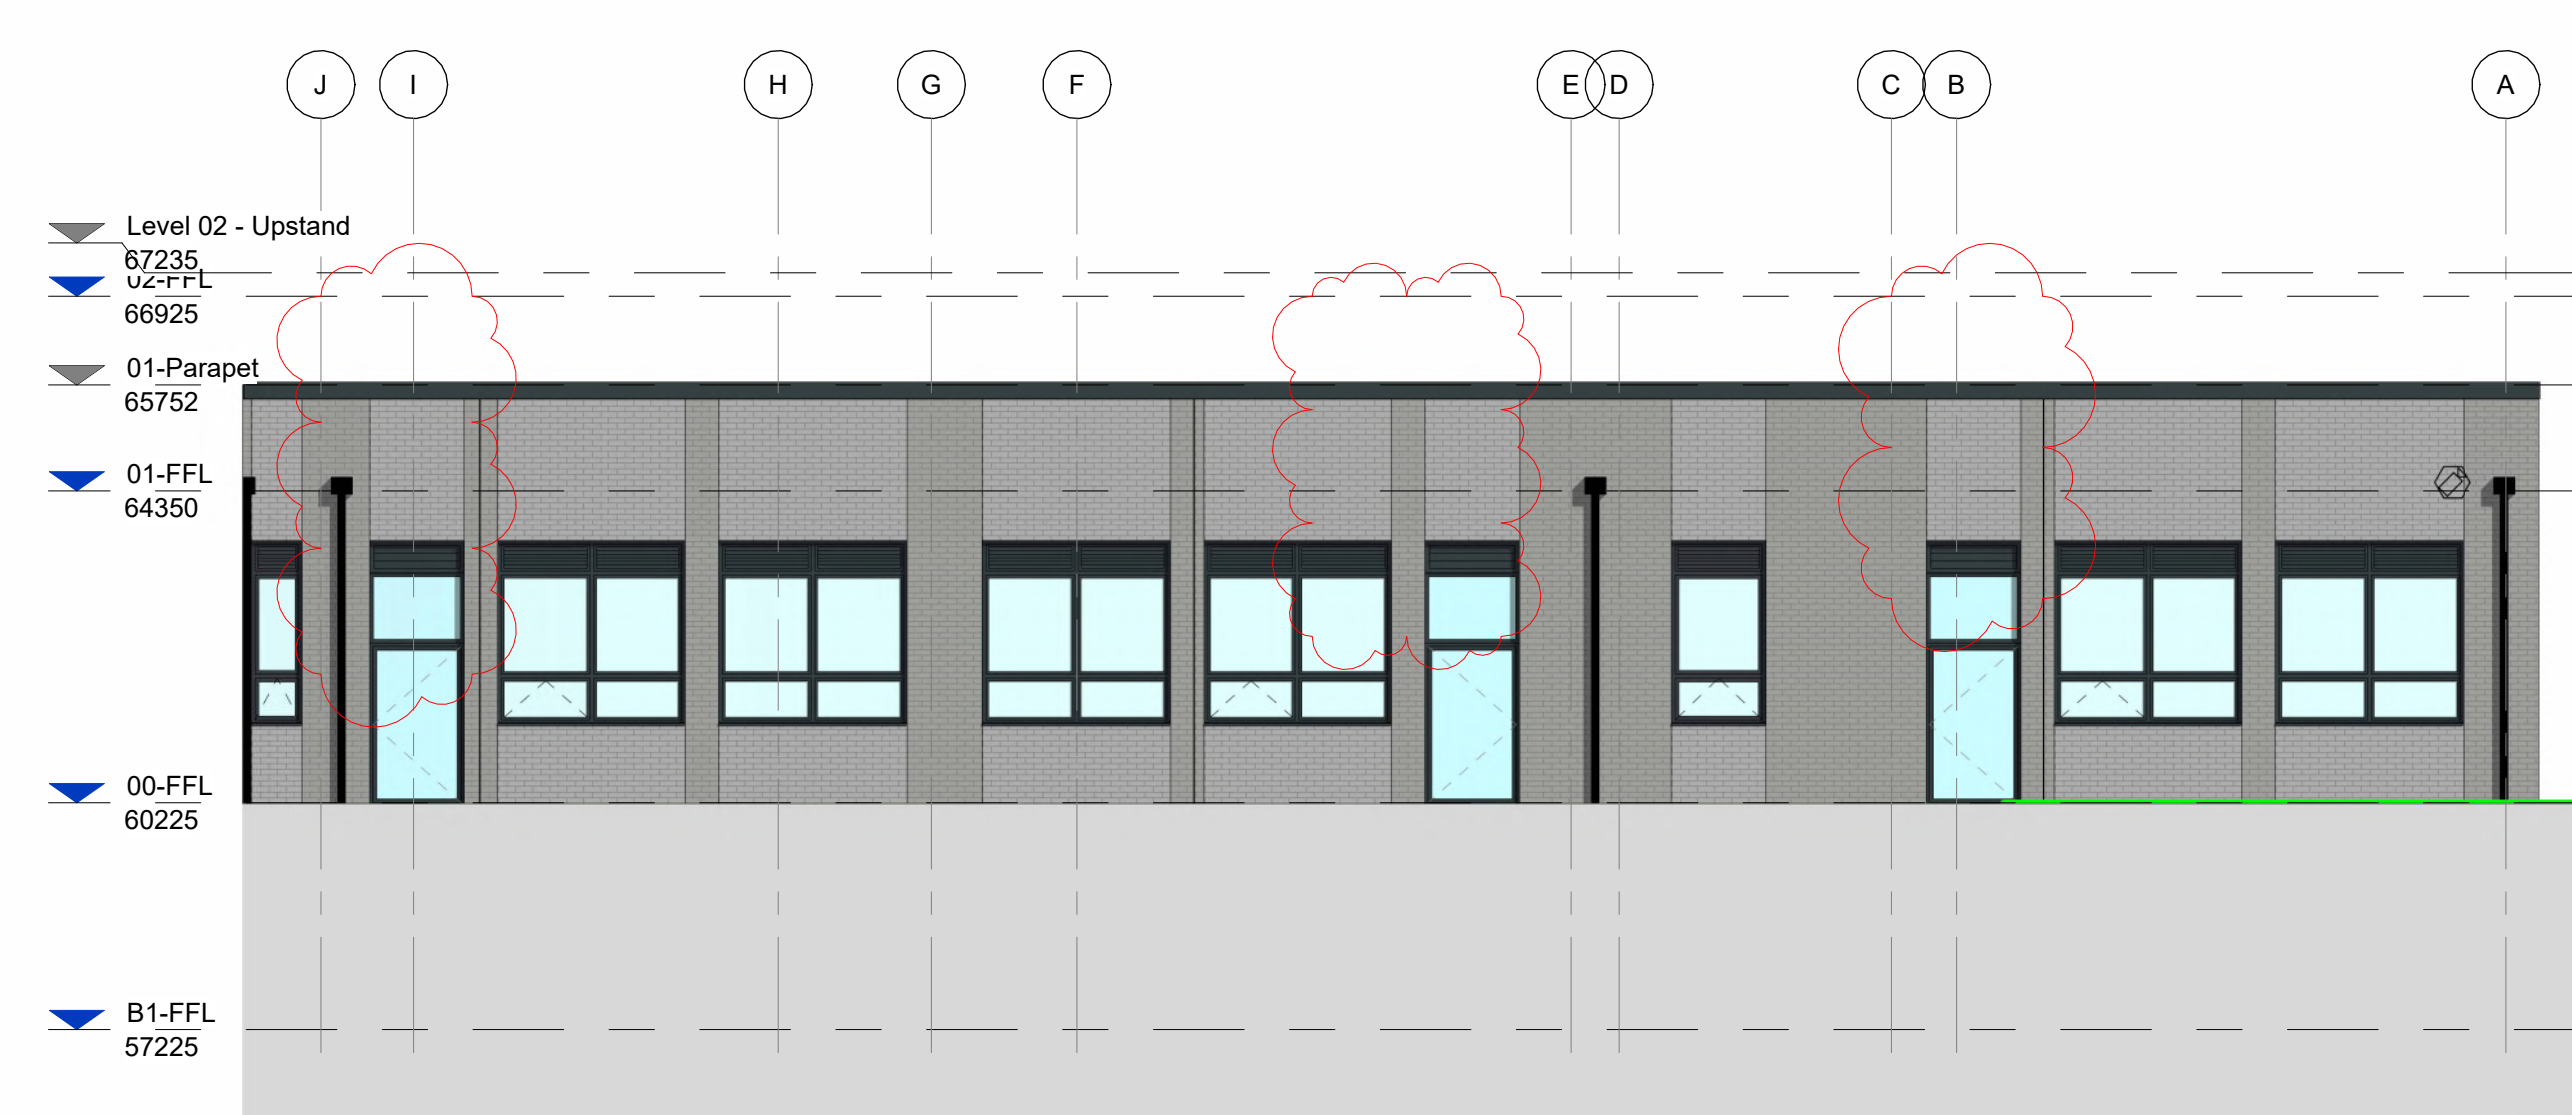
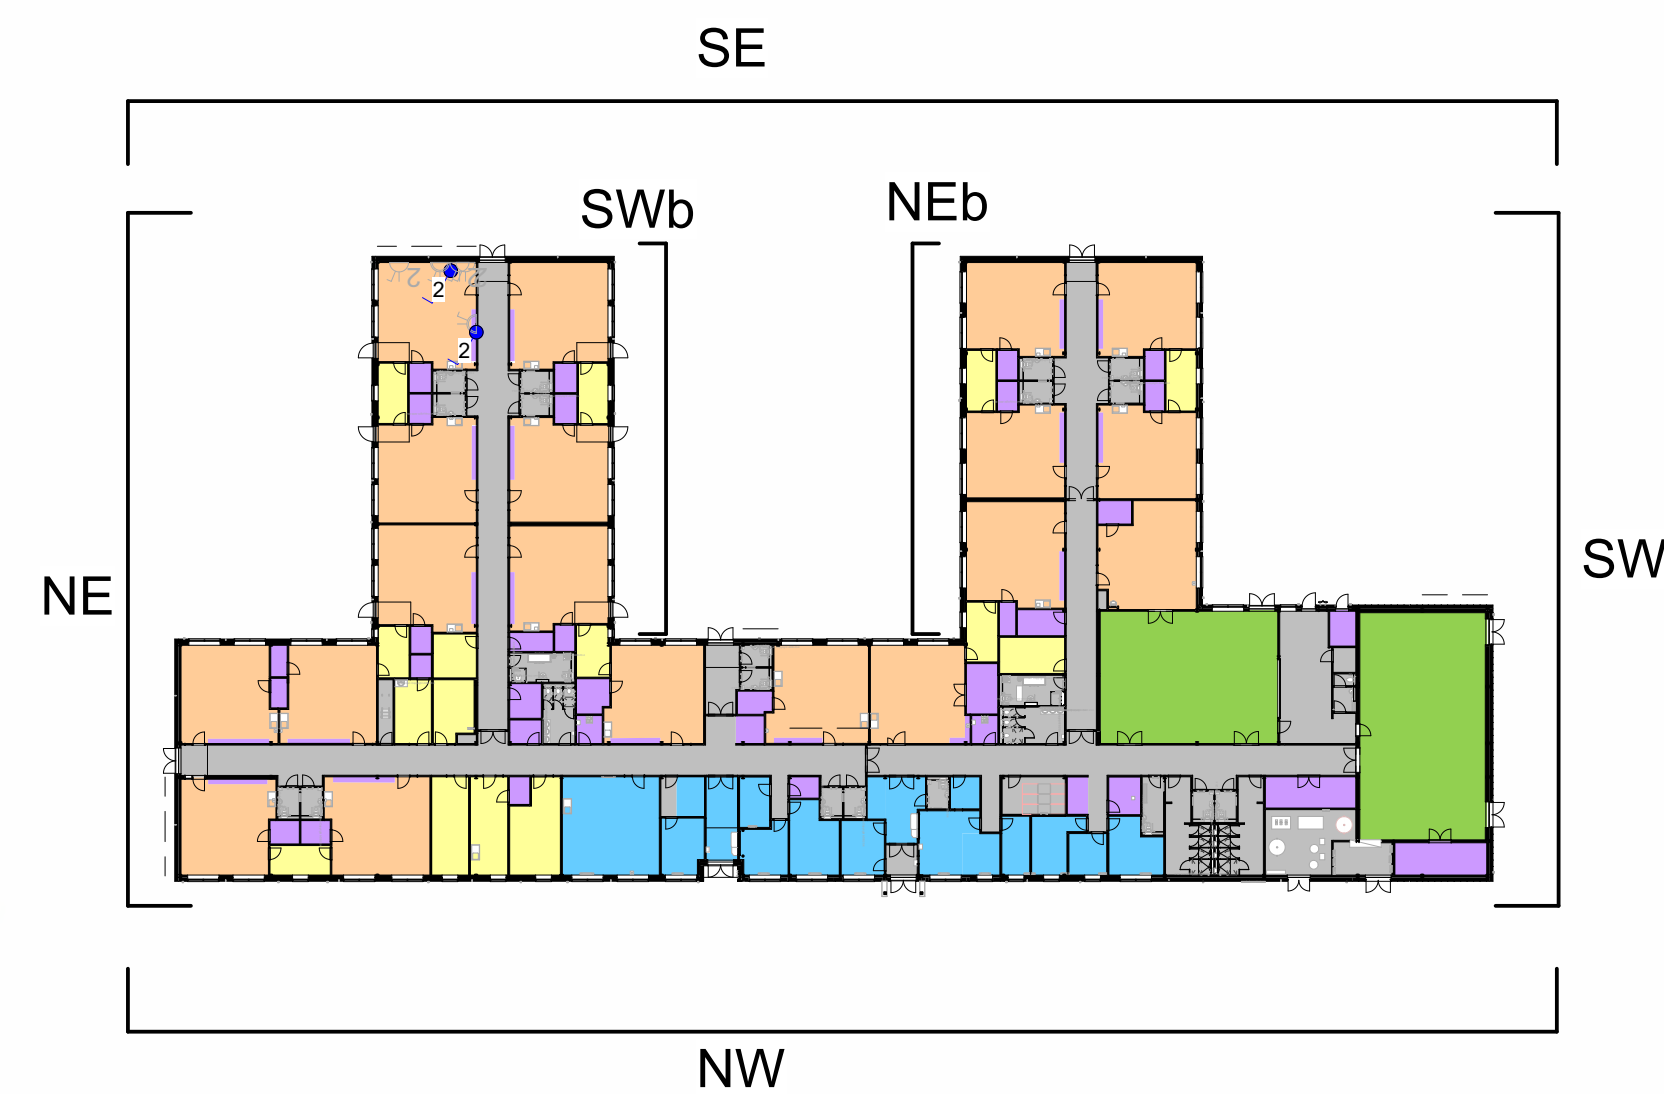
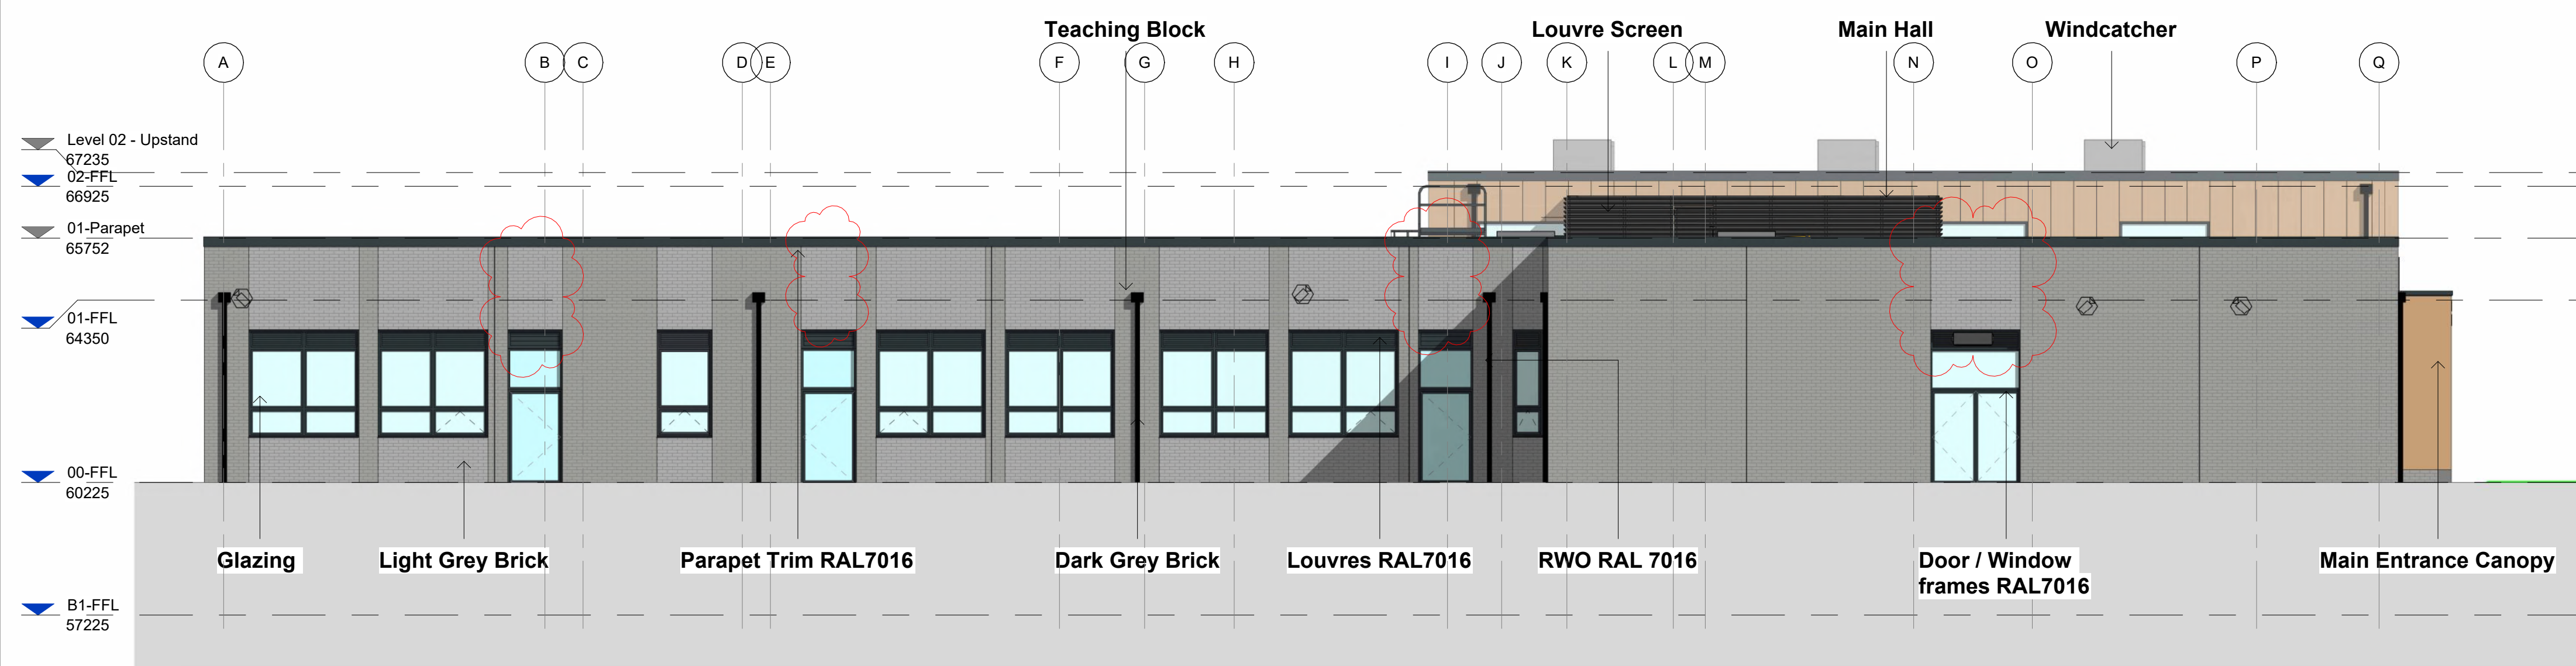


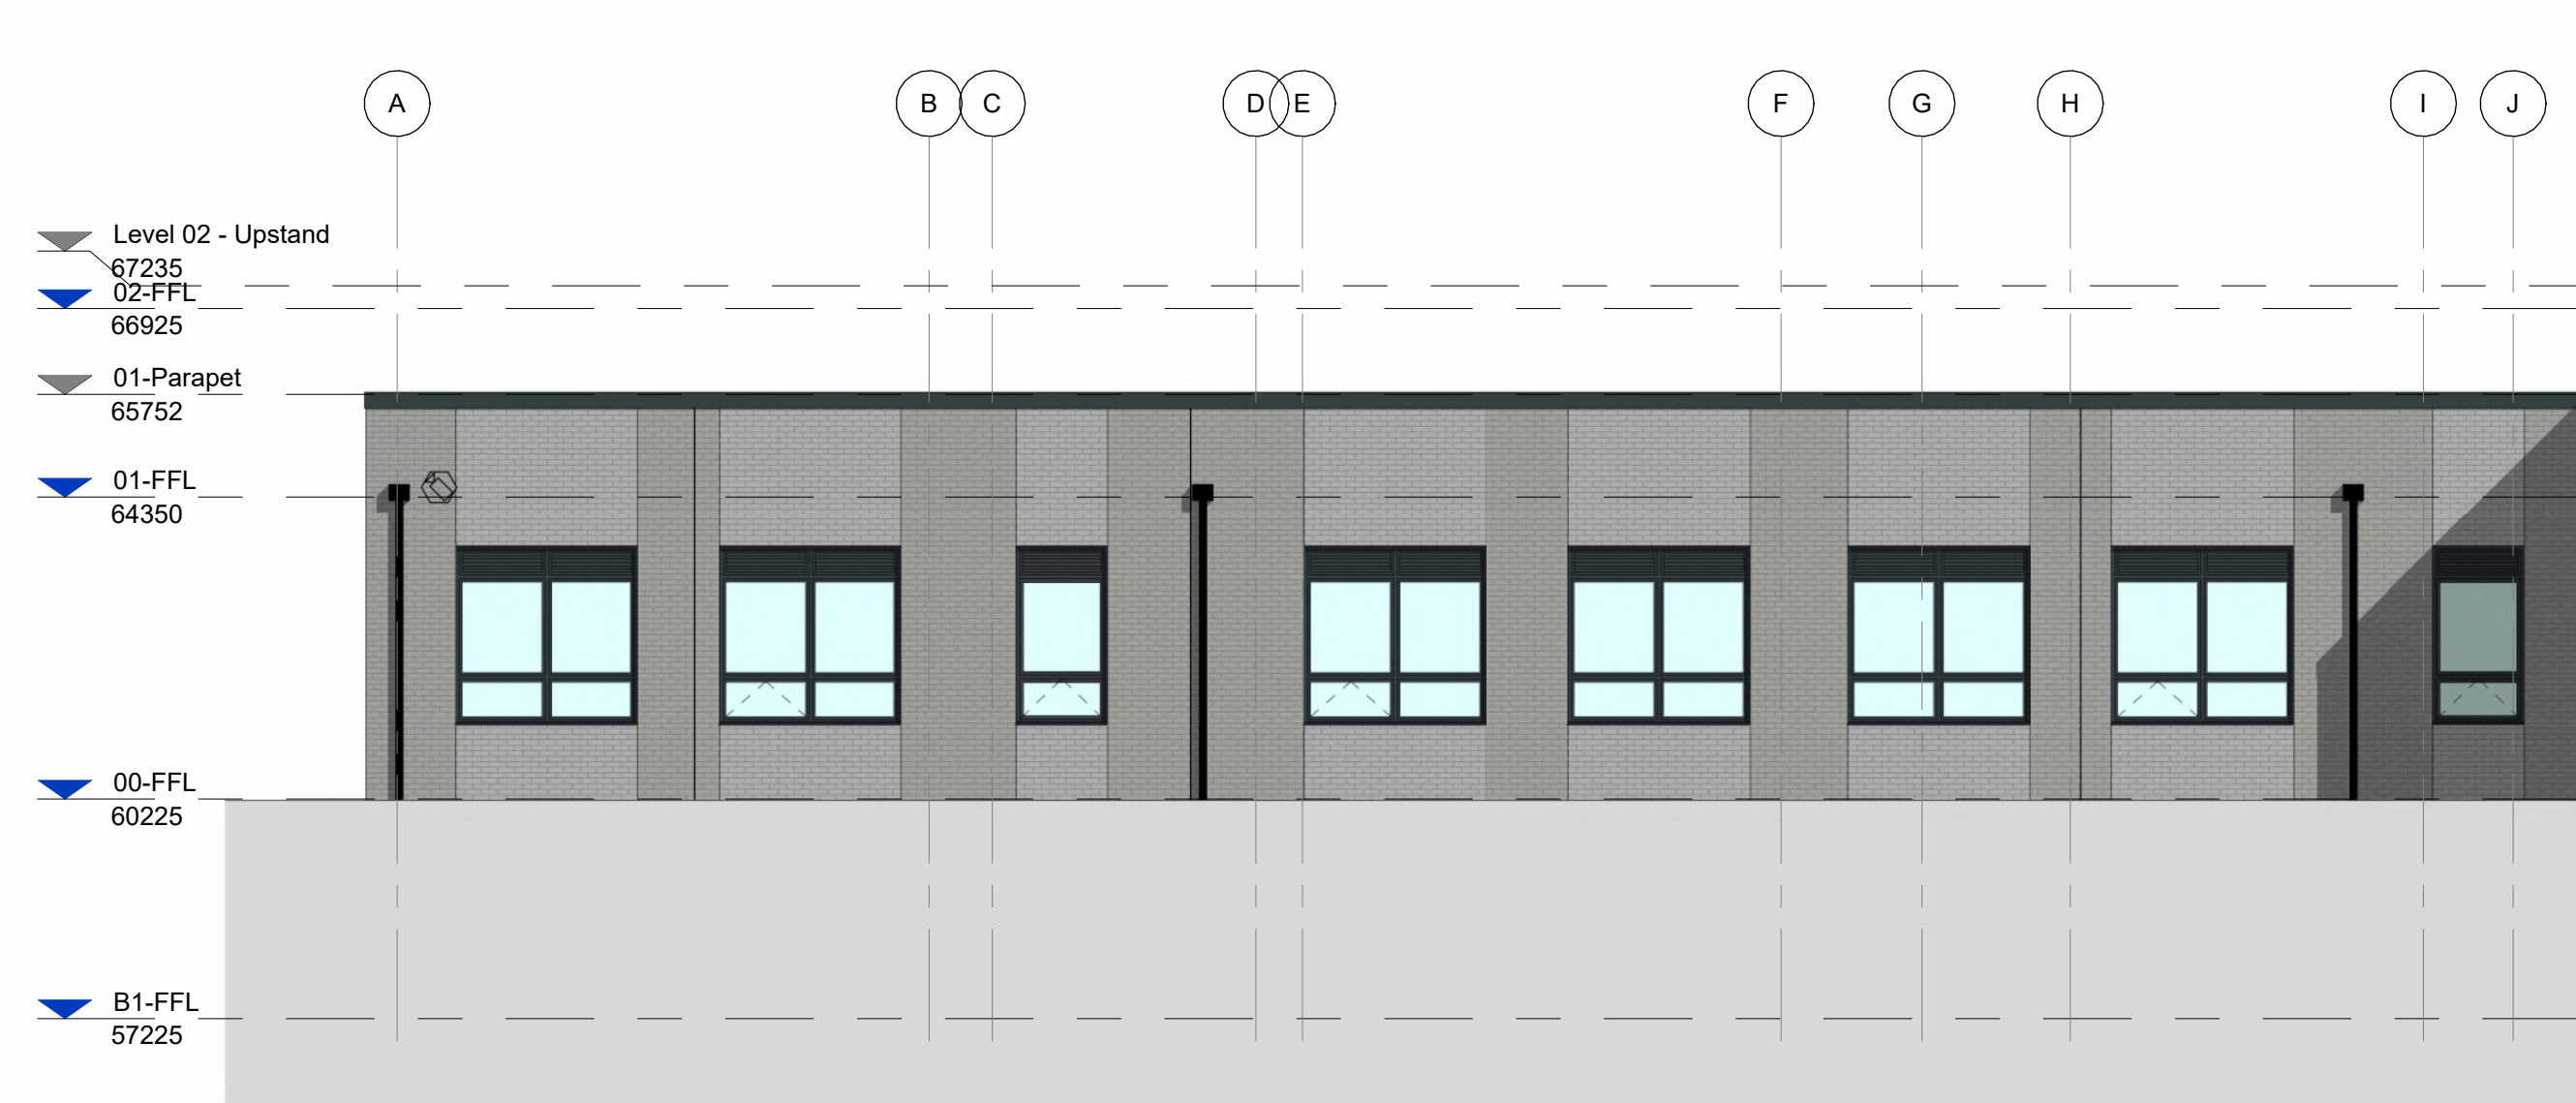

P16	Cladding above doors removed following ISG instruction	06/08/2023	JE	AK
P16	Updated elevations to show one opening pane per room	14/04/2023	JE	AK
P14	Issued for review and comment	14/04/2023	JE	AK
P14	Issued for planning	14/04/2023	JE	AK
P12	Issued for Review and Comment	24/03/2023	JE	AK
P11	Updated drawing following CDM comments discussed 21/03/2023	03/03/2023	JE	AK
P10	Issued for Review and Comment	16/02/2023	AK	JE
P09	Logos updated	03/02/2023	AK	JE
P07	Revised volume references	01/02/2023	AK	JE
P07	Issued to ISO	01/02/2023	AK	JE
P06	Updated following MCC comments	30/01/2023	AK	JE
P05	Updated CDM issued to design team following CDM	26/01/2023	JE	AK
P04	Issued to client for design team meeting	10/01/2023	JE	AK
P03	Floor plan updated to prevent ancillary rooms at the end, allowing additional windows to be added to rooms	15/11/2022	JE	PM
P02	Elevations updated, new kerf samples removed, kerf canopy added to courtyard	14/11/2022	JE	PM
P01	First issue	11/11/2022	JE	PM
Rev	Description	Date	Drawn By	Check By