





Existing Rear



Proposed Rear

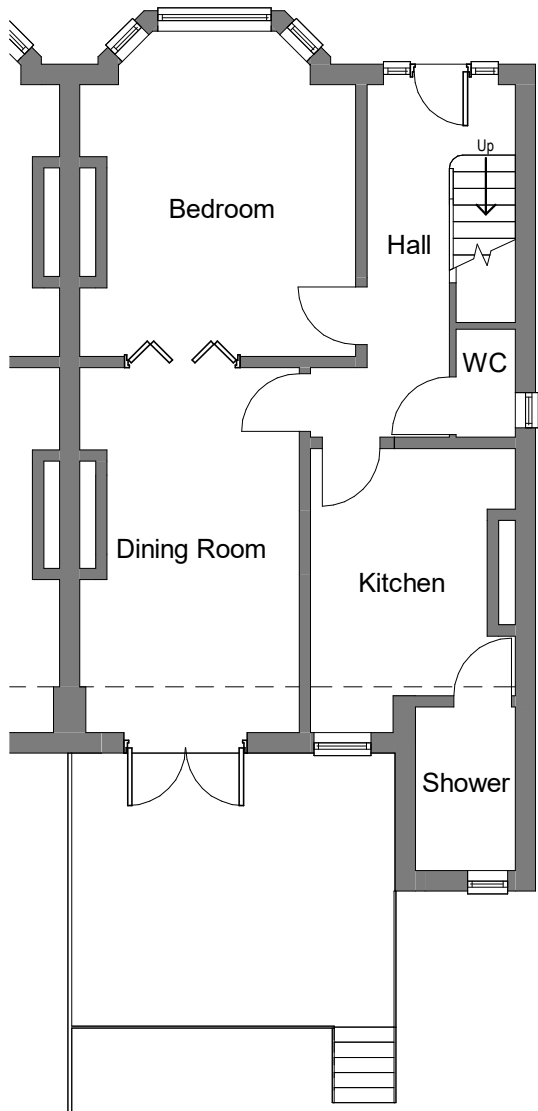

Existing Ground

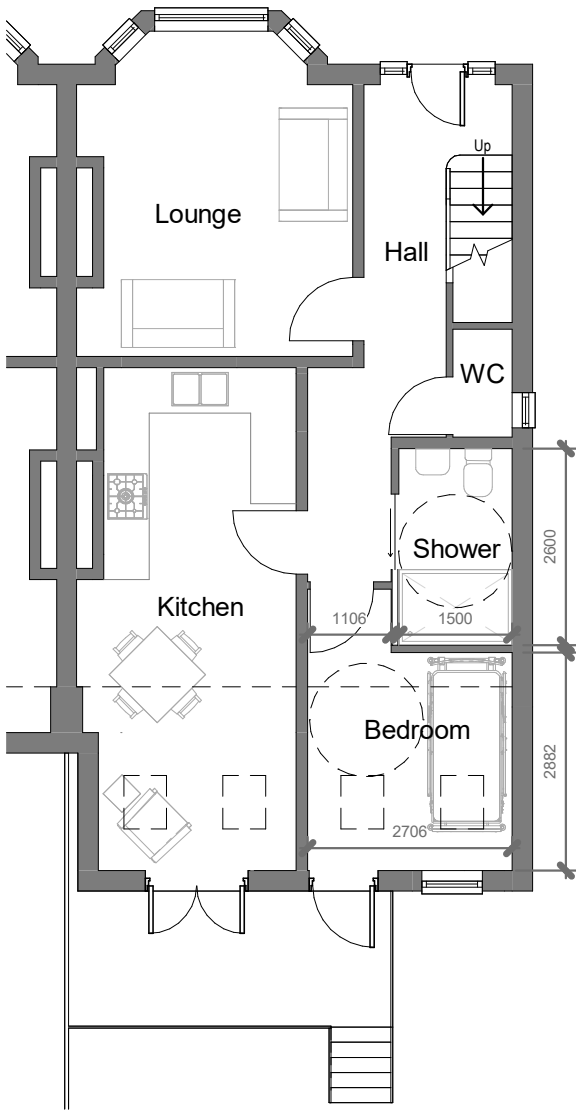

Proposed Ground




house. make your dream home a reality.

www.house-architects.co.uk
t: 0151 541 7267
m: 07498512836
e: catherine@house-architects.co.uk


Notes:

© House Architects Ltd. 2020. All rights reserved. This drawing must not be reproduced without permission. Do not scale from this drawing. All dimensions are in millimeters unless otherwise stated. Any discrepancies should be reported to the Architect. NB. Contractor much check and confirm all dimensions on site prior to manufacture. Design consultation drawings are not suitable for Planning or Building Regulations applications. Client and Contractor to ensure that structural design has been approved by a Building Inspector and works in general to be approved by a Building Inspector.


Stage: Planning		Client: Yvonne Harris					
Title: Floor Plan & Rear Elevation		Project: 152 Slade Lane, M19 2AQ					
<							

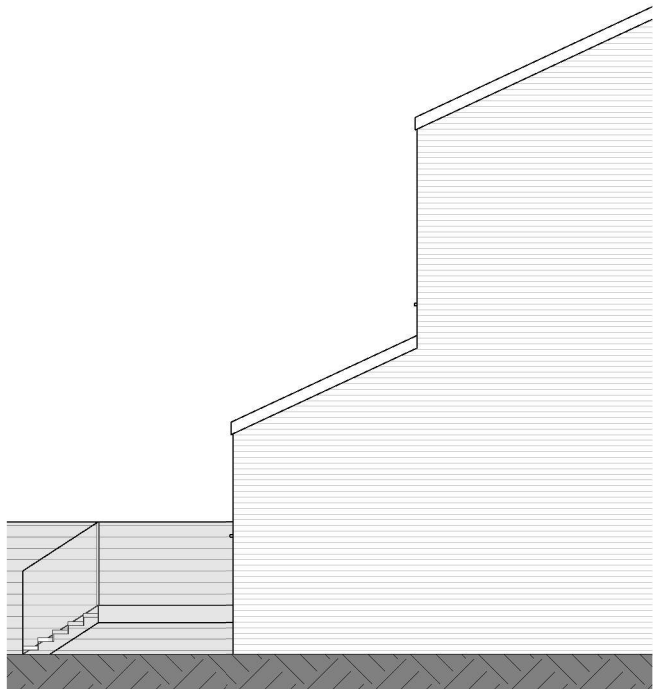


Existing Side

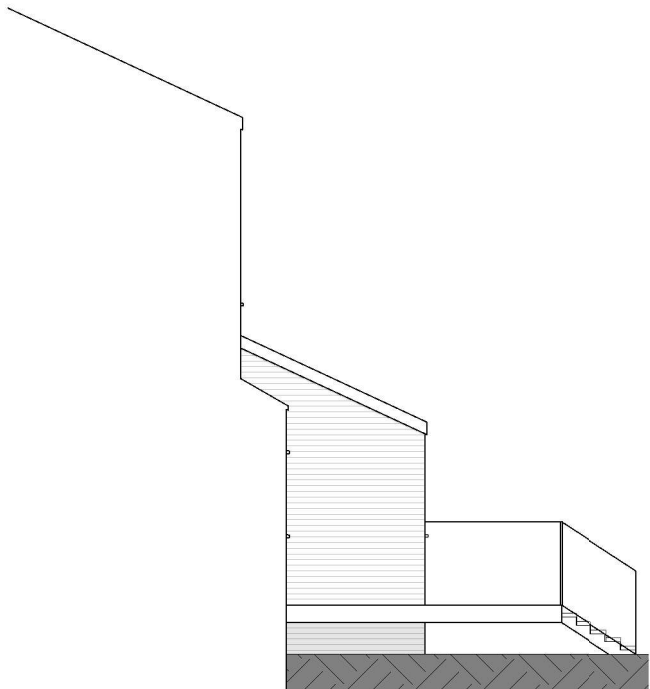

Existing Side (Party Wall)

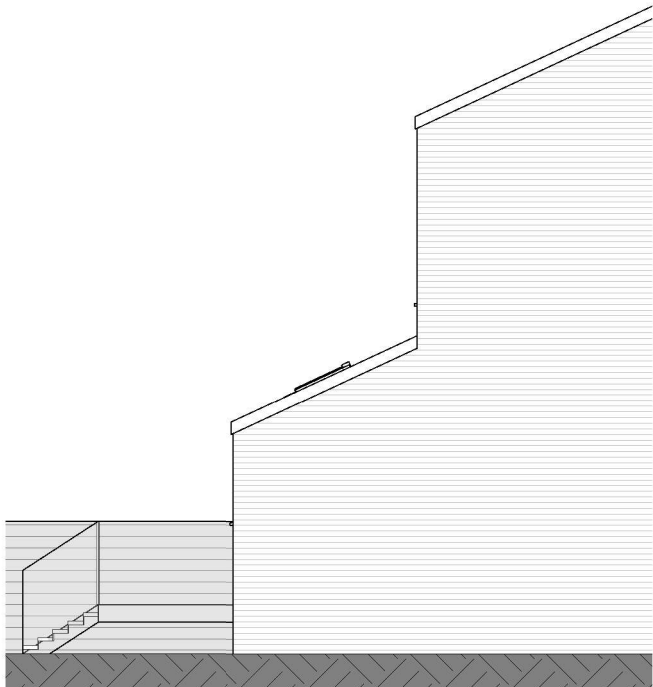

Proposed Side

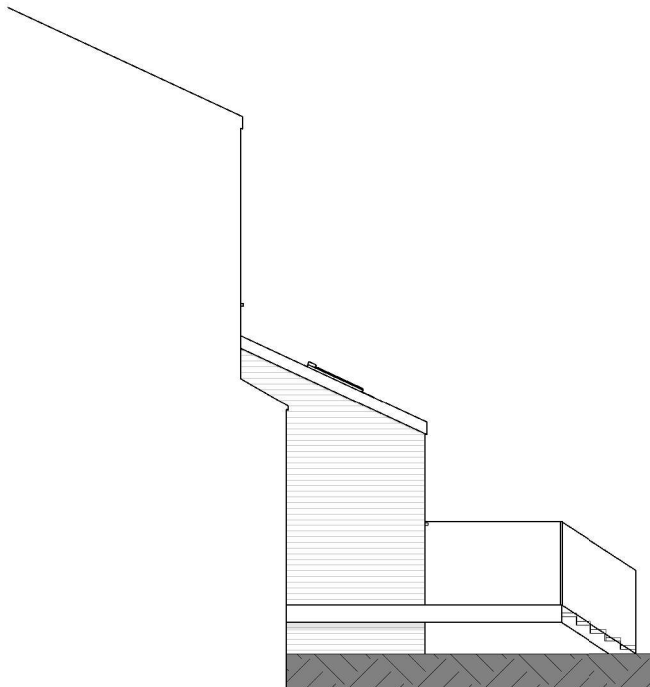

Proposed Side (Party Wall)



make your dream home a reality.

www.house-architects.co.uk
t: 0151 541 7267
m: 07498512836
e: catherine@house-architects.co.uk

Notes:

© House Architects Ltd. 2020. All rights reserved. This drawing must not be reproduced without permission. Do not scale from this drawing. All dimensions are in millimeters unless otherwise stated. Any discrepancies should be reported to the Architect. NB. Contractor much check and confirm all dimensions on site prior to manufacture. Design consultation drawings are not suitable for Planning or Building Regulations applications. Client and Contractor to ensure that structural design has been approved by a Building Inspector and works in general to be approved by a Building Inspector.

Stage: Planning		Client: Yvonne Harris	
Title: Existing Proposed Elevations		Project: 152 Slade Lane, M19 2AQ	
0 10 20 30	Scale: 1 : 100	Date: 28/02/2024	Drawn: ETC
		Job no: H134	No: PL-02
			Rev: A