


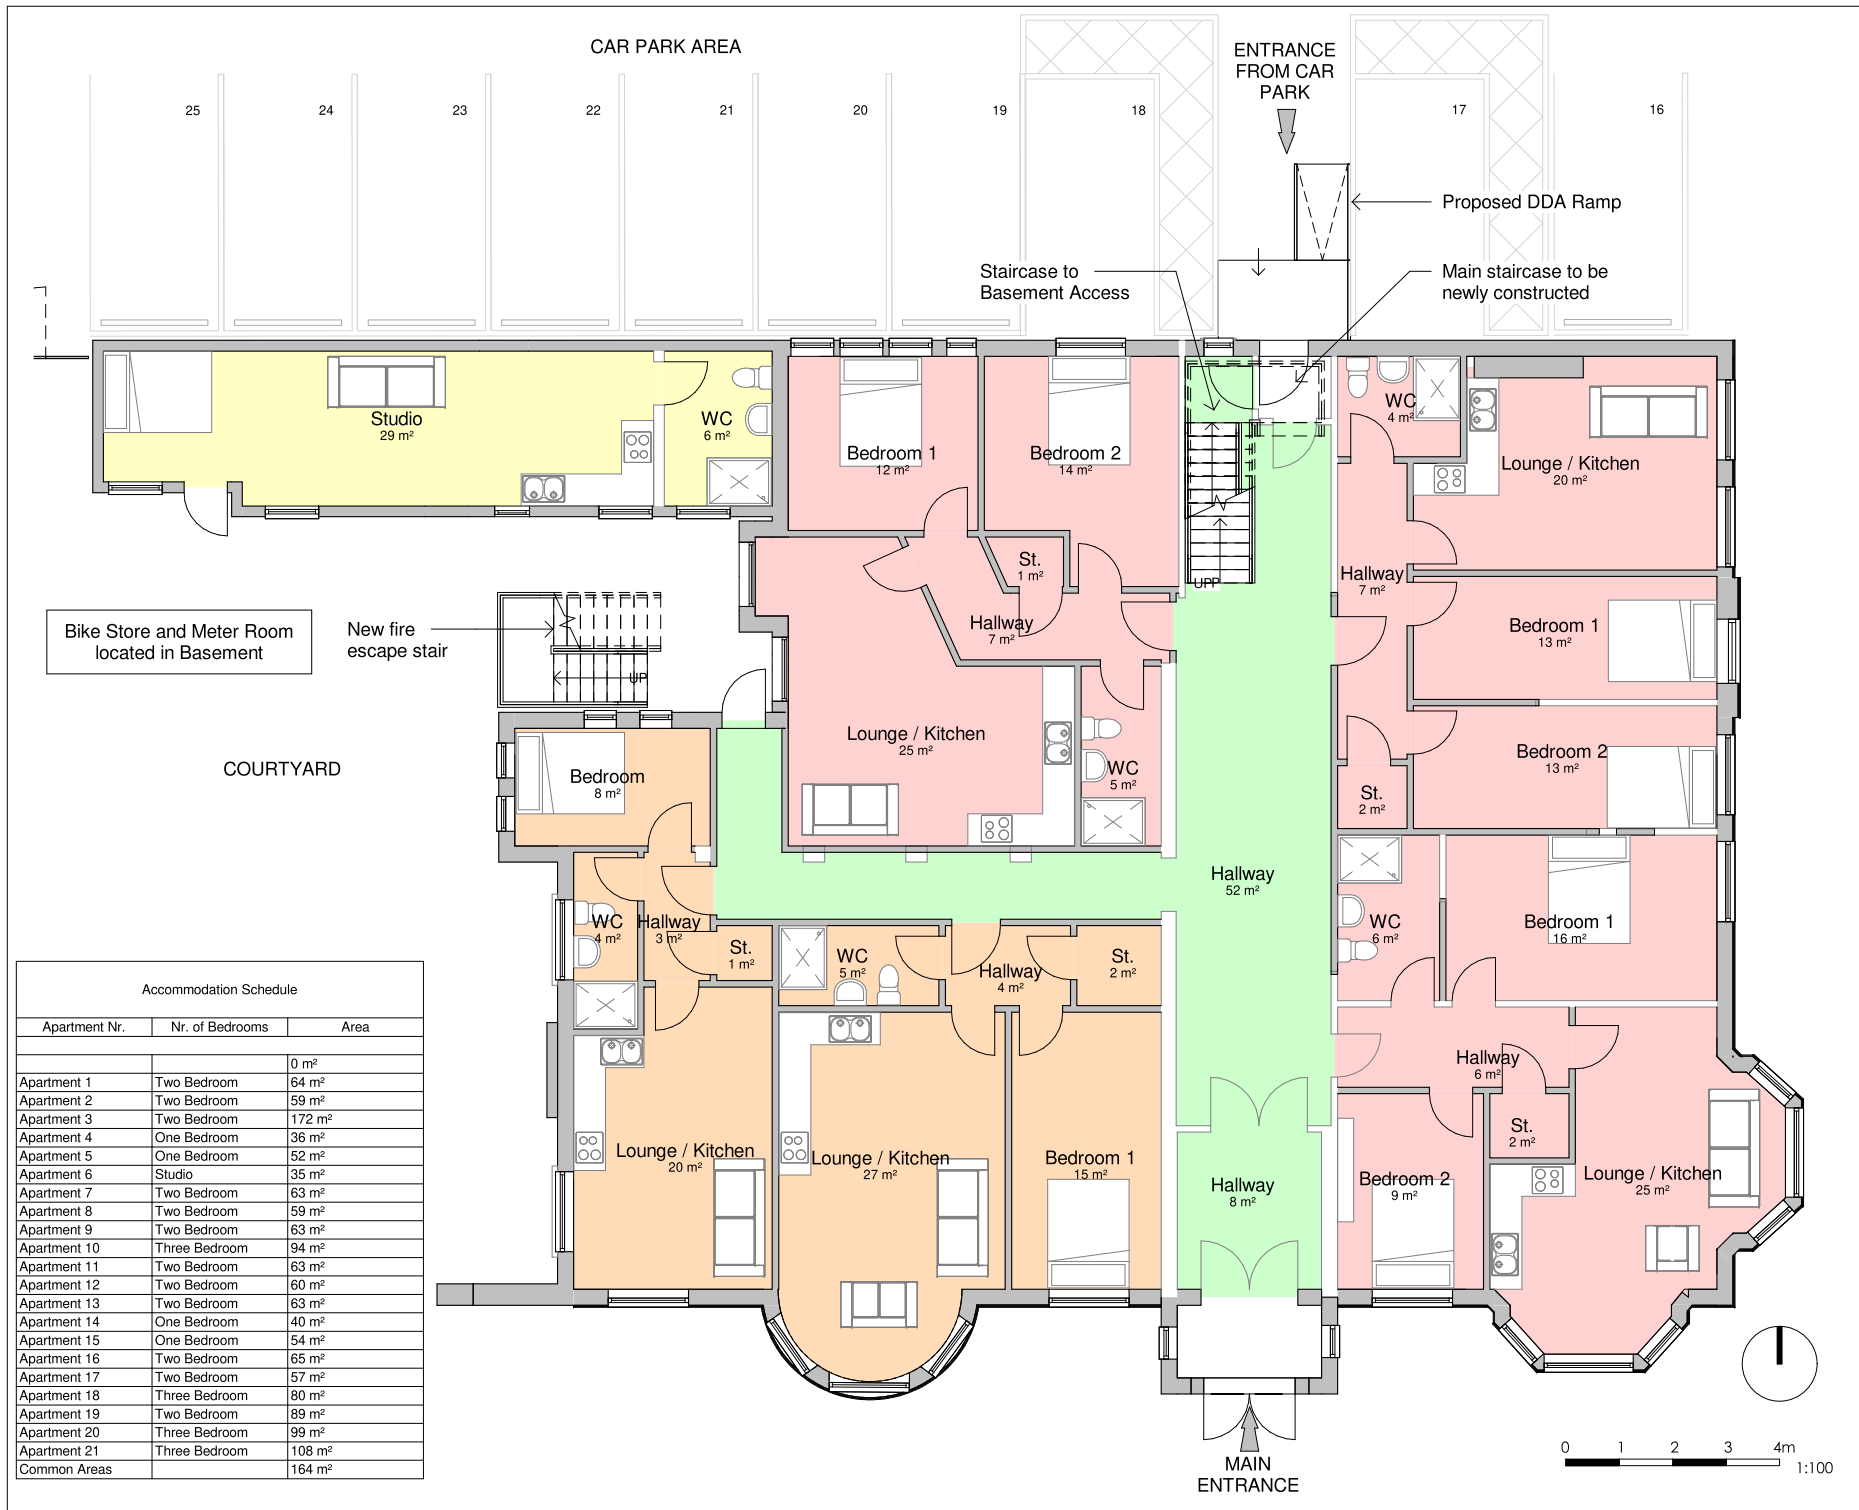

Accommodation Schedule		
Apartment Nr.	Nr. of Bedrooms	Area
		0 m ²
Apartment 1	Two Bedroom	64 m ²
Apartment 2	Two Bedroom	59 m ²
Apartment 3	Two Bedroom	172 m ²
Apartment 4	One Bedroom	36 m ²
Apartment 5	One Bedroom	52 m ²
Apartment 6	Studio	35 m ²
Apartment 7	Two Bedroom	63 m ²
Apartment 8	Two Bedroom	59 m ²
Apartment 9	Two Bedroom	63 m ²
Apartment 10	Three Bedroom	94 m ²
Apartment 11	Two Bedroom	63 m ²
Apartment 12	Two Bedroom	60 m ²
Apartment 13	Two Bedroom	63 m ²
Apartment 14	One Bedroom	40 m ²
Apartment 15	One Bedroom	54 m ²
Apartment 16	Two Bedroom	65 m ²
Apartment 17	Two Bedroom	57 m ²
Apartment 18	Three Bedroom	80 m ²
Apartment 19	Two Bedroom	89 m ²
Apartment 20	Three Bedroom	99 m ²
Apartment 21	Three Bedroom	108 m ²
Common Areas		164 m ²

General Notes

The Architect shall have no responsibility for any use made of this document other than for that which it was prepared and issued.
All dimensions should be checked on site. Do not scale from this drawing. To be read in conjunction with all other Consultant's drawings. The Architect to be immediately notified of any discrepancies.

Copyright on this drawing retained by the Architect.

Apartment Types

- Common Areas
- One Bedroom
- Studio
- Three Bedroom
- Two Bedroom

B 14/04/21 SA SH Amended Plans
A 18/11/20 HG SH Amended Plans
- 11/11/20 HG SH Initial Issue
No. Date Des. Chk. App. Revision or reason for issue

Client

Mustafa Alchelabi

createit studios
Architects & Designers

Create it Studios (NW) Ltd
Universal Studios
Deodar Street North
Manchester M12 4JH
0161 974 6165
www.createitstudios.co.uk
info@createitstudios.co.uk

Project Title

The Big Western Public House 87
Great Western St, M16 7PA

Scale / North Point

1 : 100

Drawing Title

Proposed Ground Floor Plan

Drawing Number
A1312(02)002

Drawing Status
Preliminary

Revision
B