




hodder+partners
SGI Studios
1 Kelso Place
Manchester M15 4LE

t: +44(0)161 832 9842
e: mail@hodderandpartners.com
w: www.hodderandpartners.com

DO NOT SCALE
Work to annotated dimensions only.
Read drawing in conjunction with relevant specification,
Structural Engineers' and Services Engineers' drawings.
Confirm all dimensions before commencement of any
work on site or fabrication.

revisions + notes:
04/08/2023 Rev A
11/08/2023 Rev B - 2475mm bays
21/08/2023 Rev C - West facade, apartment layout and roof updates
23/08/2023 Rev D - Parapet height amendment + door removal
31/08/2023 Rev E - Colonnade and spandrel updates, North point and scale bar added
06/09/2023 Rev F - Terrace parapet height increase, Ground Floor layout change, Levels 01-14 slab dropped by 250mm, facade depth increase by 100mm

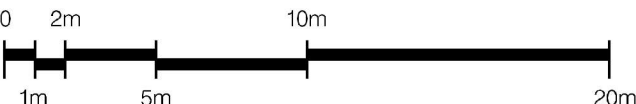

client: Benjamin Property Ltd.	date: September 2023	
project: Park Place, Manchester	scale: 1:500@A3	drawn by: RC + ET
title: North Elevation - Park Place Long Elevation	drawing number: L(-)404	
status: Planning	job number: 0654	revision: F

hodder+partners