

Ventilation Notes

1. This drawing shall be read in conjunction with all other services, Architectural drawings, project specifications and contract documentation.
2. All ductwork to DW144/DW154 (where applicable).
3. Flex to be used only straight-all bends to be rigid.
4. Fire collars to be located in accordance with fire strategy drawing requirements.
5. All diffusers and grilles to be supported by structure.
6. In positions of restricted headroom, ducts may be supported with flat bar formed to duct shape with fixings at sides on bent lugs.
7. All references to specific manufacturers are made for design specification purposes, installed equipment should be of equal standard and approved.
8. All Heat Recovery Units to be fitted with 22mm condensate drains.
9. The mechanical ventilation heat recovery unit shall be arranged with interlocks, to initiate a 'boosted' level of ventilation as follows:
 - A switch interlock in each kitchen and a built in humidistat located as part of the central fan. The humidistat will monitor the air in the extract ducts and operate automatically as and when the air quality requires changing. This is to run on for a programmed period of time once the switch has been switched off.
10. The fan unit shall be complete with a local wall mounted isolator, located conveniently within the storage cupboard.
11. A minimum of 4ach/hr shall be provided to provide purge ventilation in line with Part F of the building regulations.

Ventilation Legend

- Supply Air Flow
- ↗

Extract Air Flow
- (PIR)

PIR Detector
- VCD


Volume control damper (M = Motorised)
- FD

Fire damper
- ATT

Attenuator (CT = Cross talk)
- C

Controller for heat recovery units
- Internal Bedrooms

- 4 air changes/hour

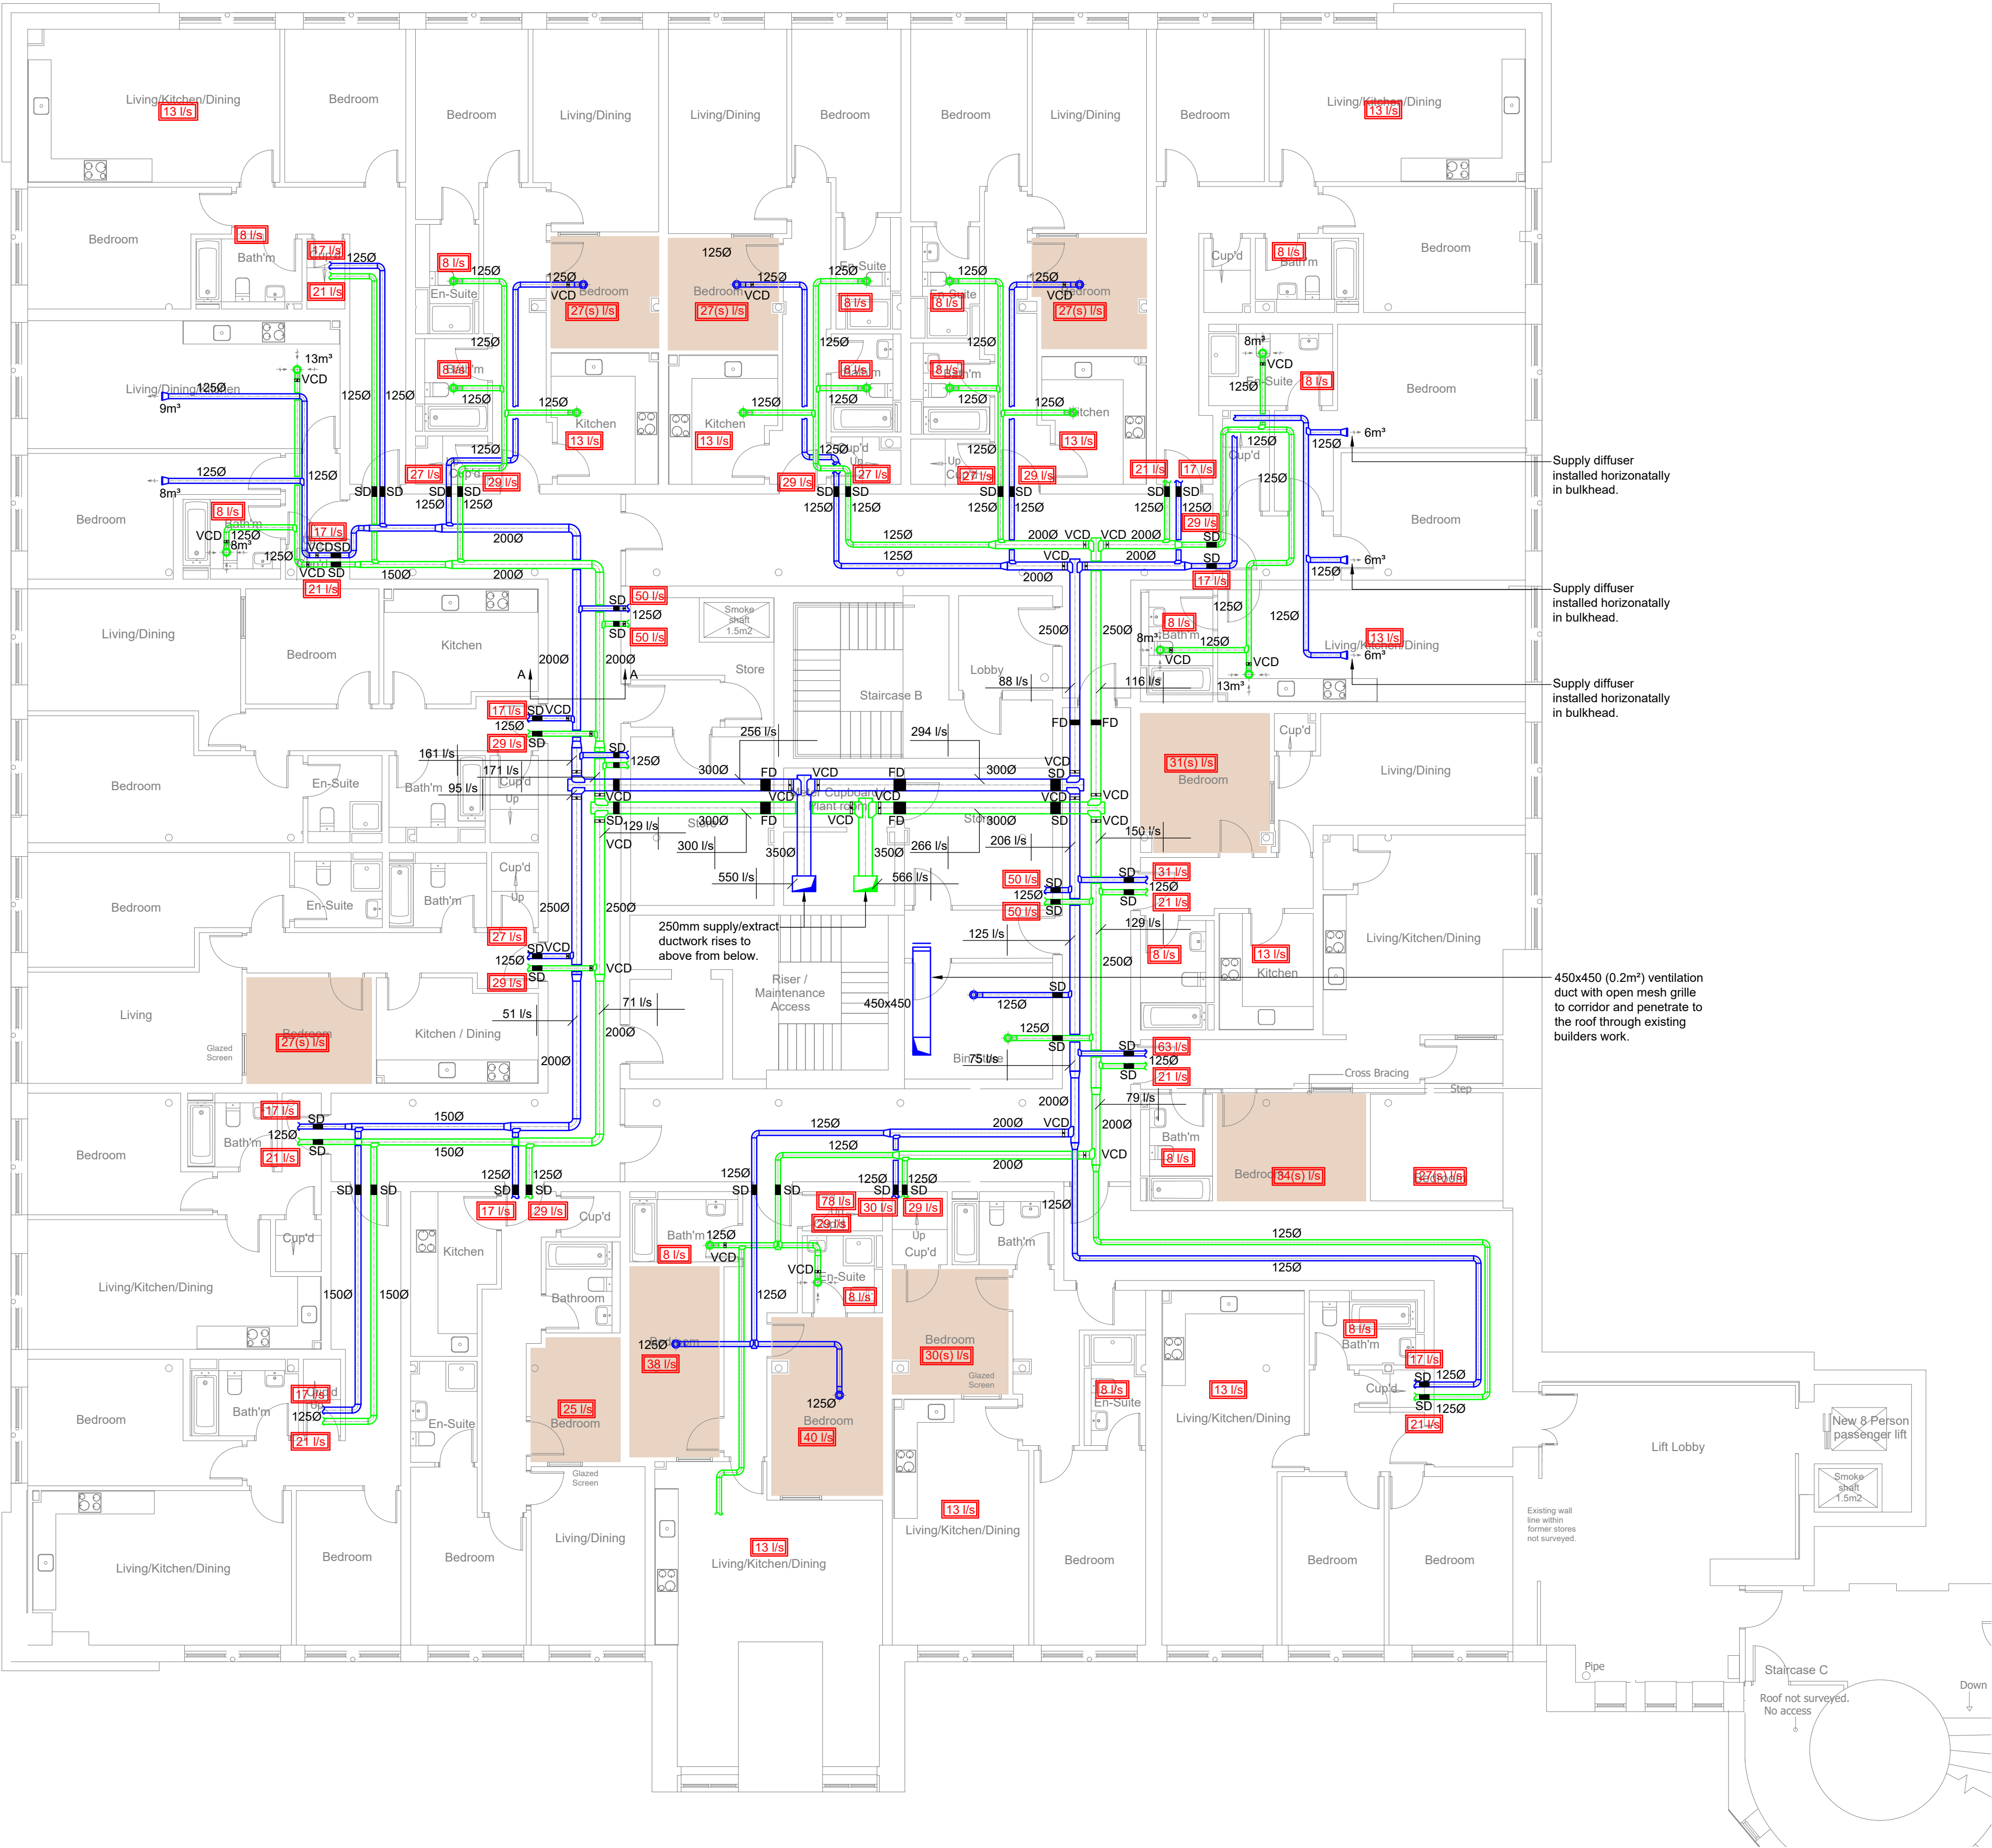

Supply diffuser installed horizontally in bulkhead.

Supply diffuser installed horizontally in bulkhead.


Supply diffuser installed horizontally in bulkhead.

250mm supply/extract ductwork rises to above from below.

450x450 (0.2m²) ventilation duct with open mesh grille to corridor and penetrate to the roof through existing builders work.

Existing wall line within former stores not surveyed.

AHU - 3.11m³/SE 3.02m³/s (S)
600pa Ext air off 21° deg C recuperator or thermal wheel air off coil 21° deg.

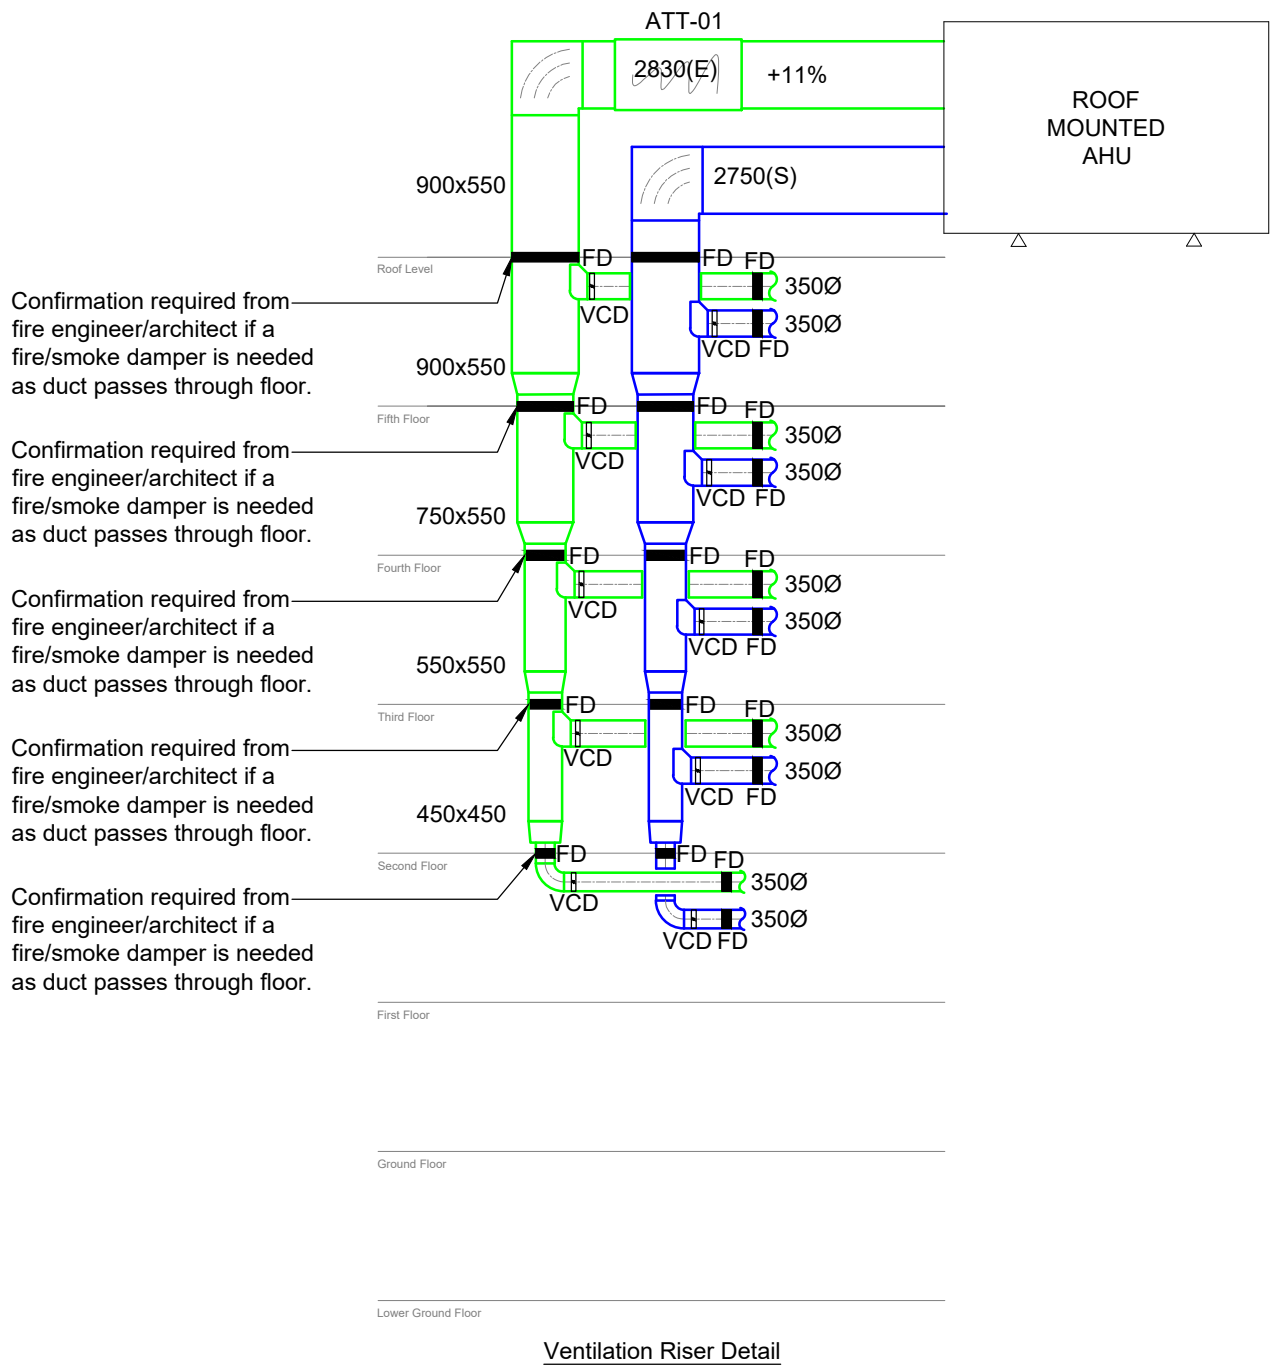

Ventilation Riser Detail

C3	NG	20.05.21	Contract Issue.
C2	NG	15.04.21	Contract Issue.
C1	NG	19.03.21	Contract Issue.
P3	JM	15.03.21	Preliminary Issue.
P2	JM	26.02.21	Preliminary Issue.
P1	JM	15.01.21	Preliminary Issue.
Rev	By	Date	Description

FRP Advisory

TACE

THE ASSOCIATES CONSULTING ENGINEERS

Portland House
Stanley Green Business Park
Oak Grove
Cheshire M62
SKE 8QZ
T: 0161 486 8429
F: 0161 486 0488
E: info@tace.co.uk
W: www.tace.co.uk

Client			
FRP Advisory			
Project			
Victoria Mill Manchester			
Drawing Title			
Proposed Ventilation Layout Fifth Floor			
Drawn			
JL	Date	11.02.21	Cad File VMM-TCE-XX-05-DR-M-57001 Rev C3.dwg
Checked			
JM	Date	xx.xx.21	External Ref. -
Approved			
JM	Date	xx.xx.21	Scale 1:100 at A1
Job No.	Drawing No.	Rev	
PA1484	VMM-TCE-XX-05-DR-M-57001	C3	