




NOTES

- 1: THIS DRAWING SHOULD BE READ IN CONJUNCTION WITH ALL OTHER SUBMITTED PLANNING DOCUMENTS.
- 2: THIS DRAWING REMAINS SUBJECT TO ALL LOCAL AUTHORITY AND STATUTORY APPROVALS.
- 3: DO NOT SCALE FROM DRAWING. WORK FROM FIGURED DIMENSIONS. ALL DIMENSIONS INDICATED IN MILLIMETERS.
- 4: ALL DIMENSIONS TO BE CHECKED ON-SITE PRIOR TO THE COMMENCEMENT OF ANY WORKS.
- 5: IN THE EVENT OF ANY DISCREPANCY REFER ANY QUERY TO THE CONTRACT ADMINISTRATOR.

LEGEND

BOUNDARY LINE

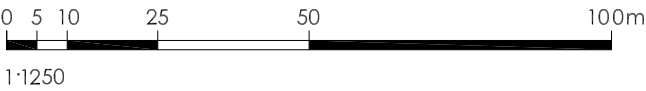

Date	Description	Rev	By
------	-------------	-----	----

Revision Description

Project:
91 Darley Avenue
Chorlton
Two Storey Home Extension

Drawing Title:
Existing Site Plan

Drawing Number:
91-AR-EX003

Revision: -
Date: 20/09/2023
Scale: 1:1250
Drawn By: R Beagan
CAD Dwg File: -
Arch. Base Dwg:

Issue Status:
For Planning