




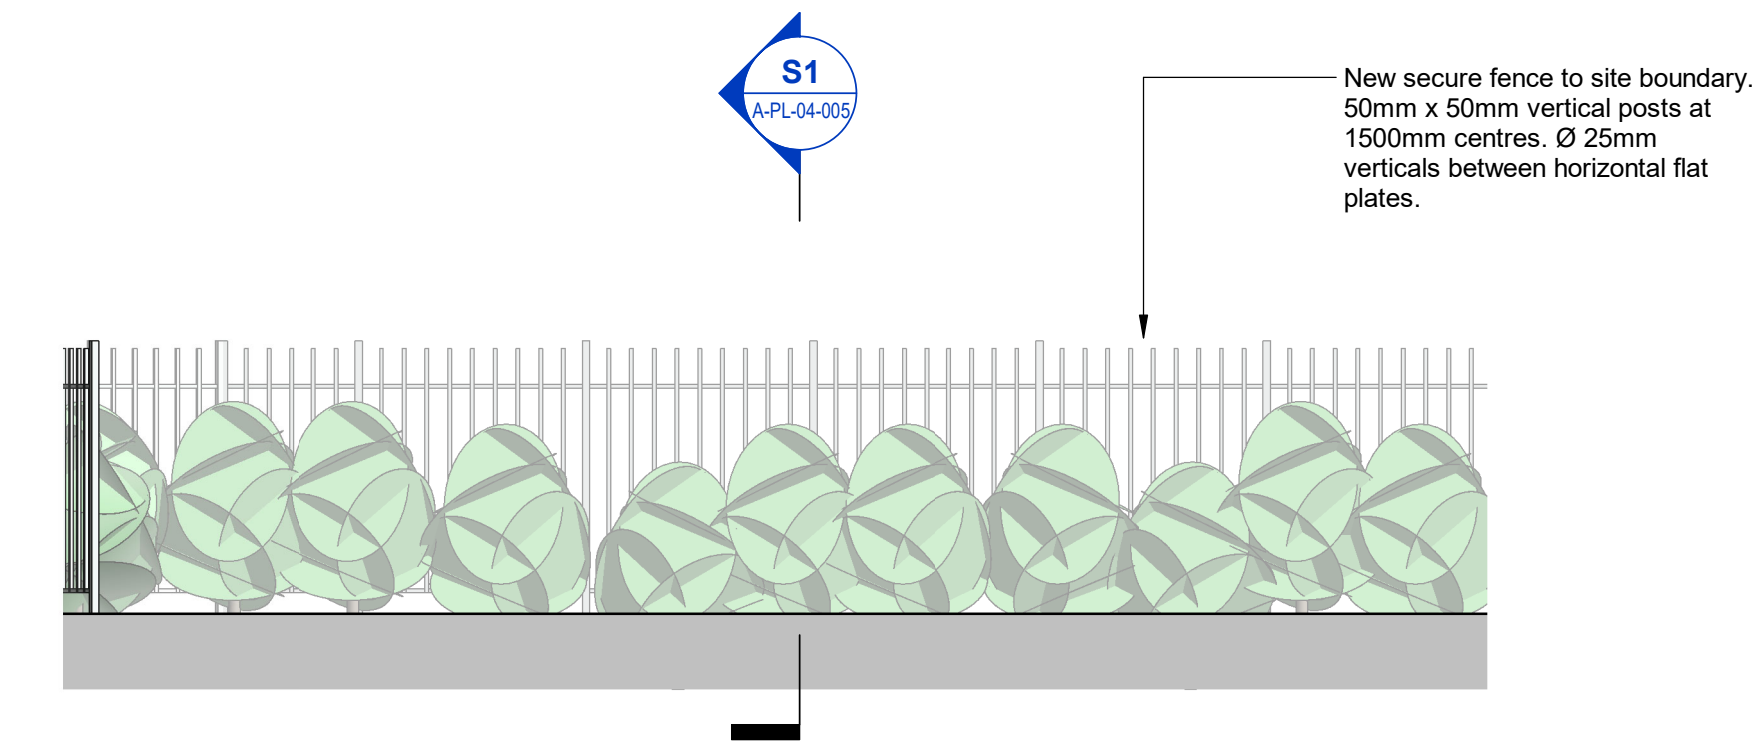


A Proposed External Courtyard North Elevation
1 : 50

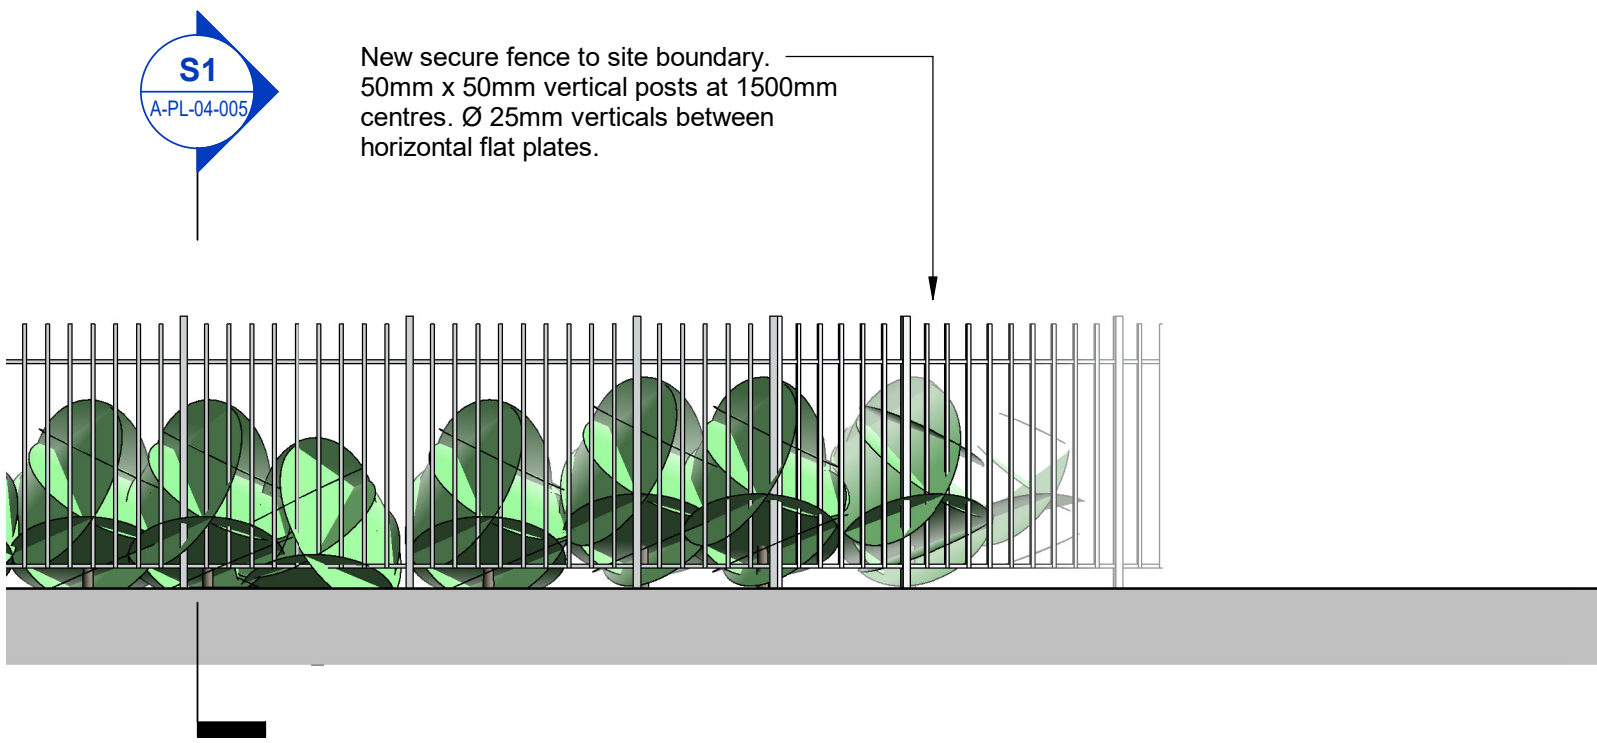


C Proposed External Courtyard South Elevation
1 : 50

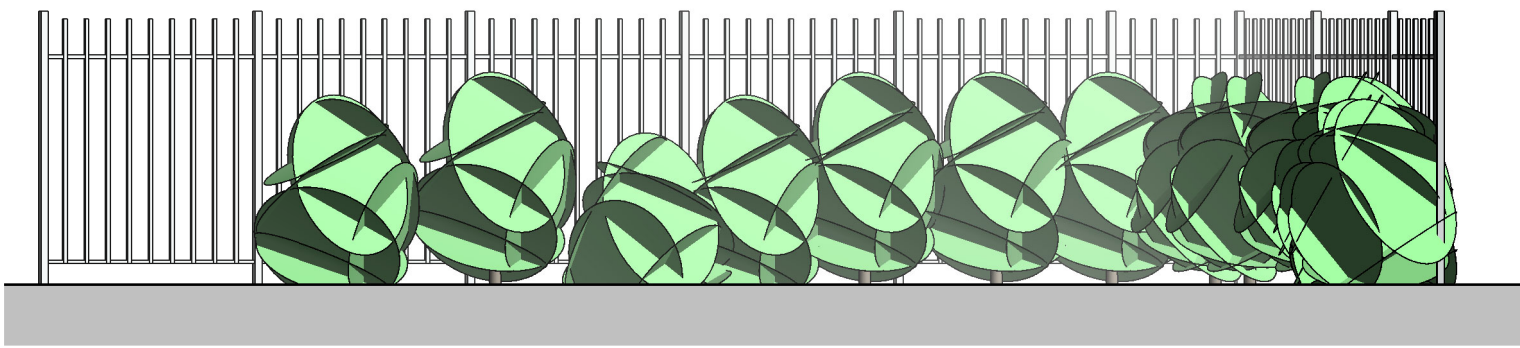


S1 Proposed External Courtyard Section 01
1 : 50

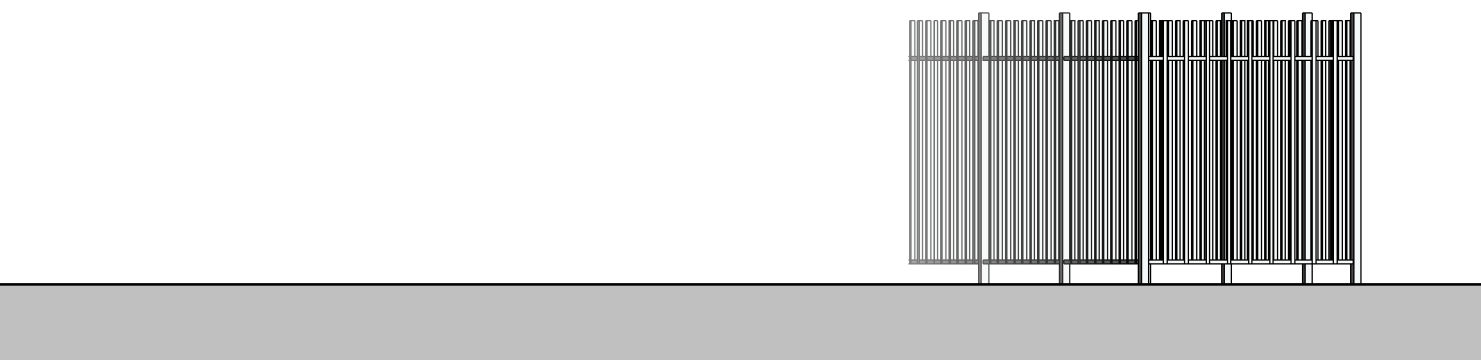


S2 Proposed External Courtyard Section 02
1 : 50

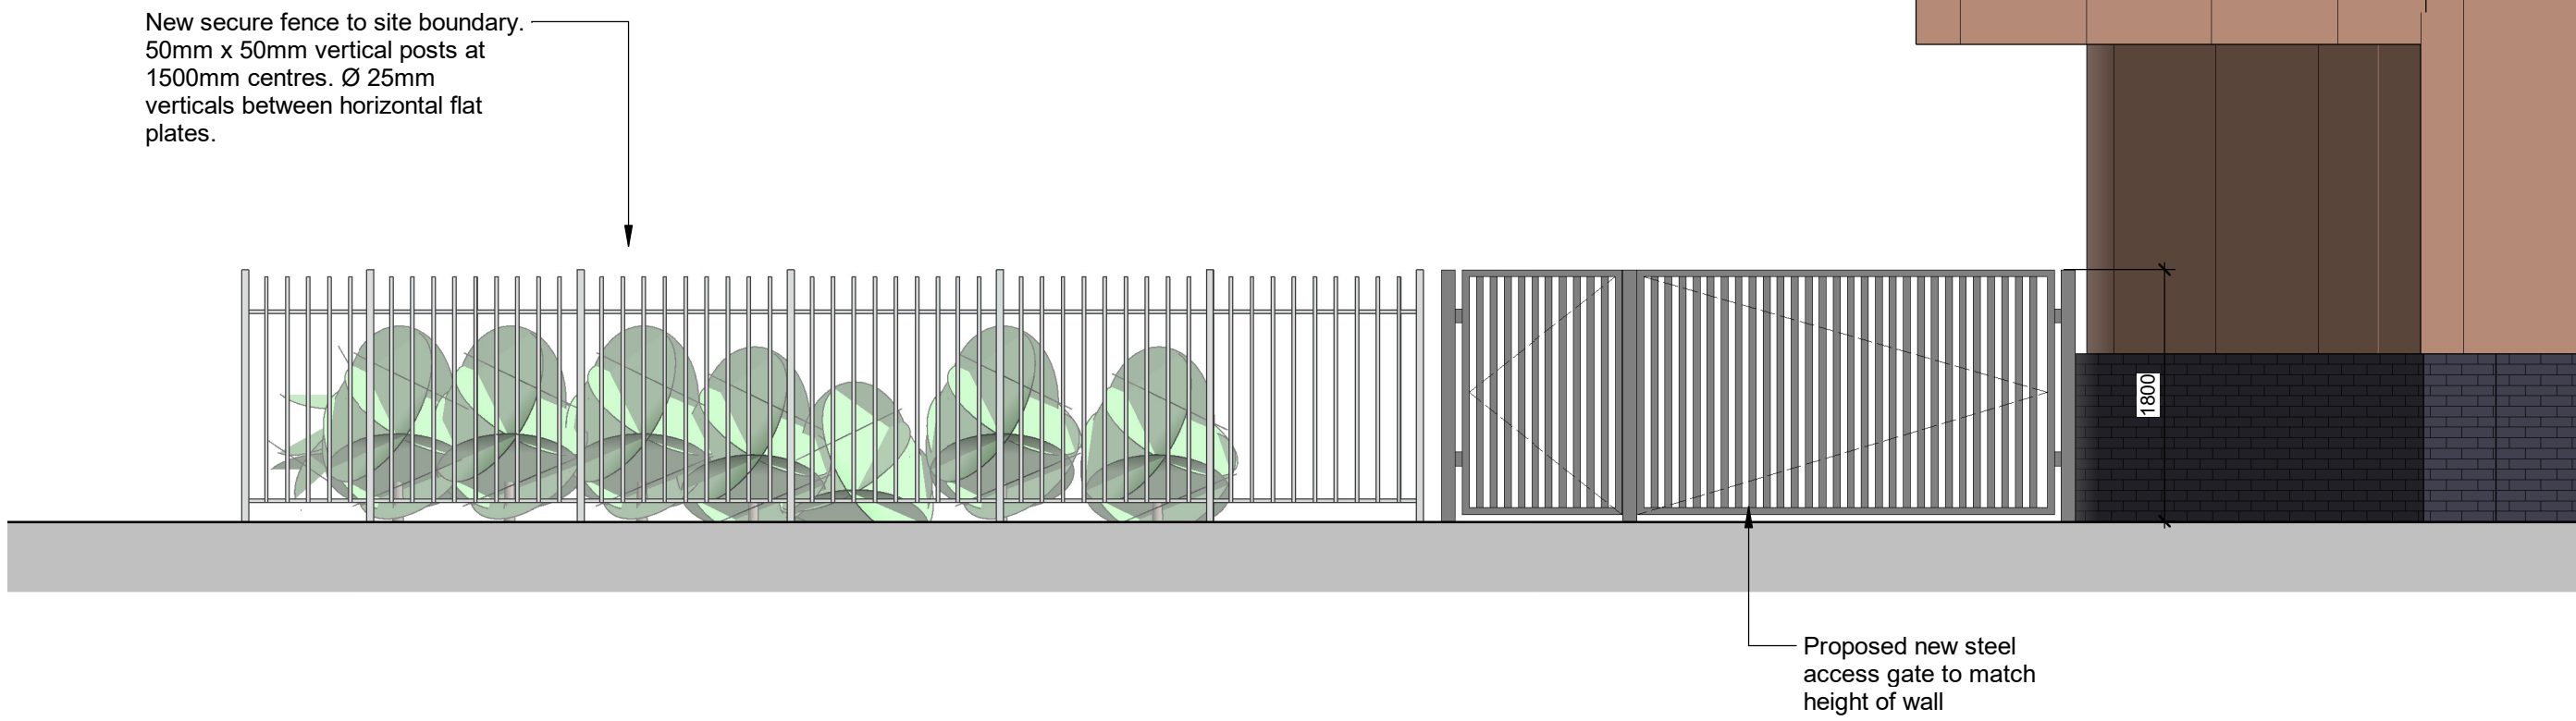


B Proposed External Courtyard East Elevation
1 : 50

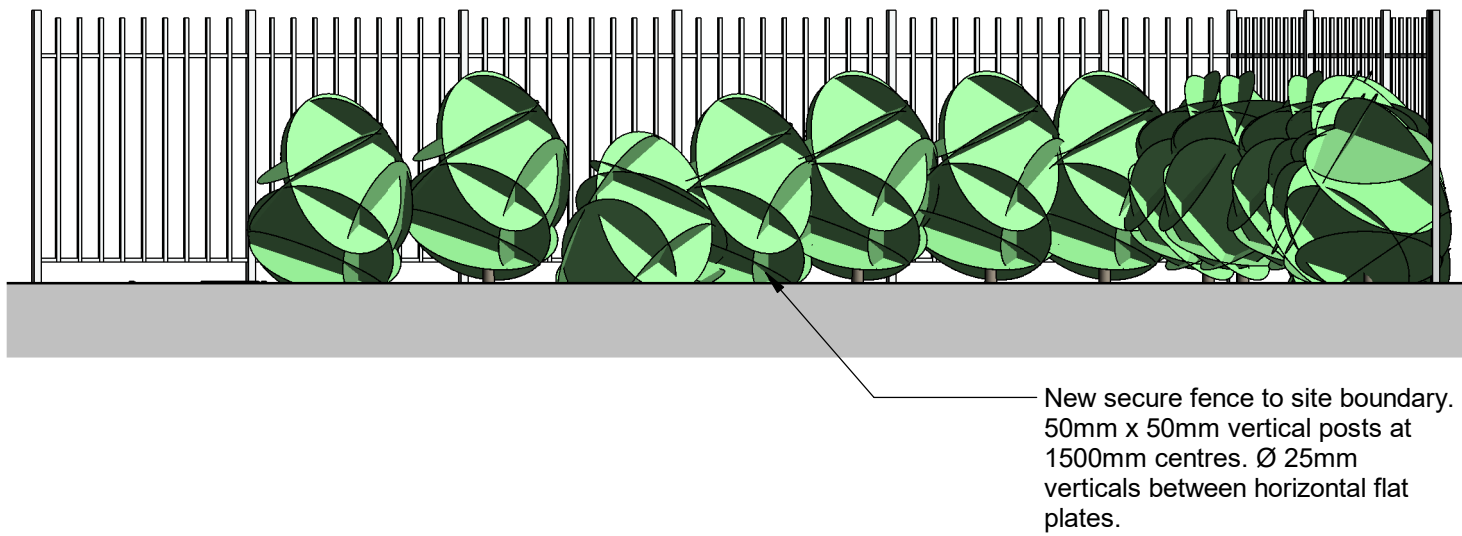

D Proposed External Courtyard West Elevation
1 : 50

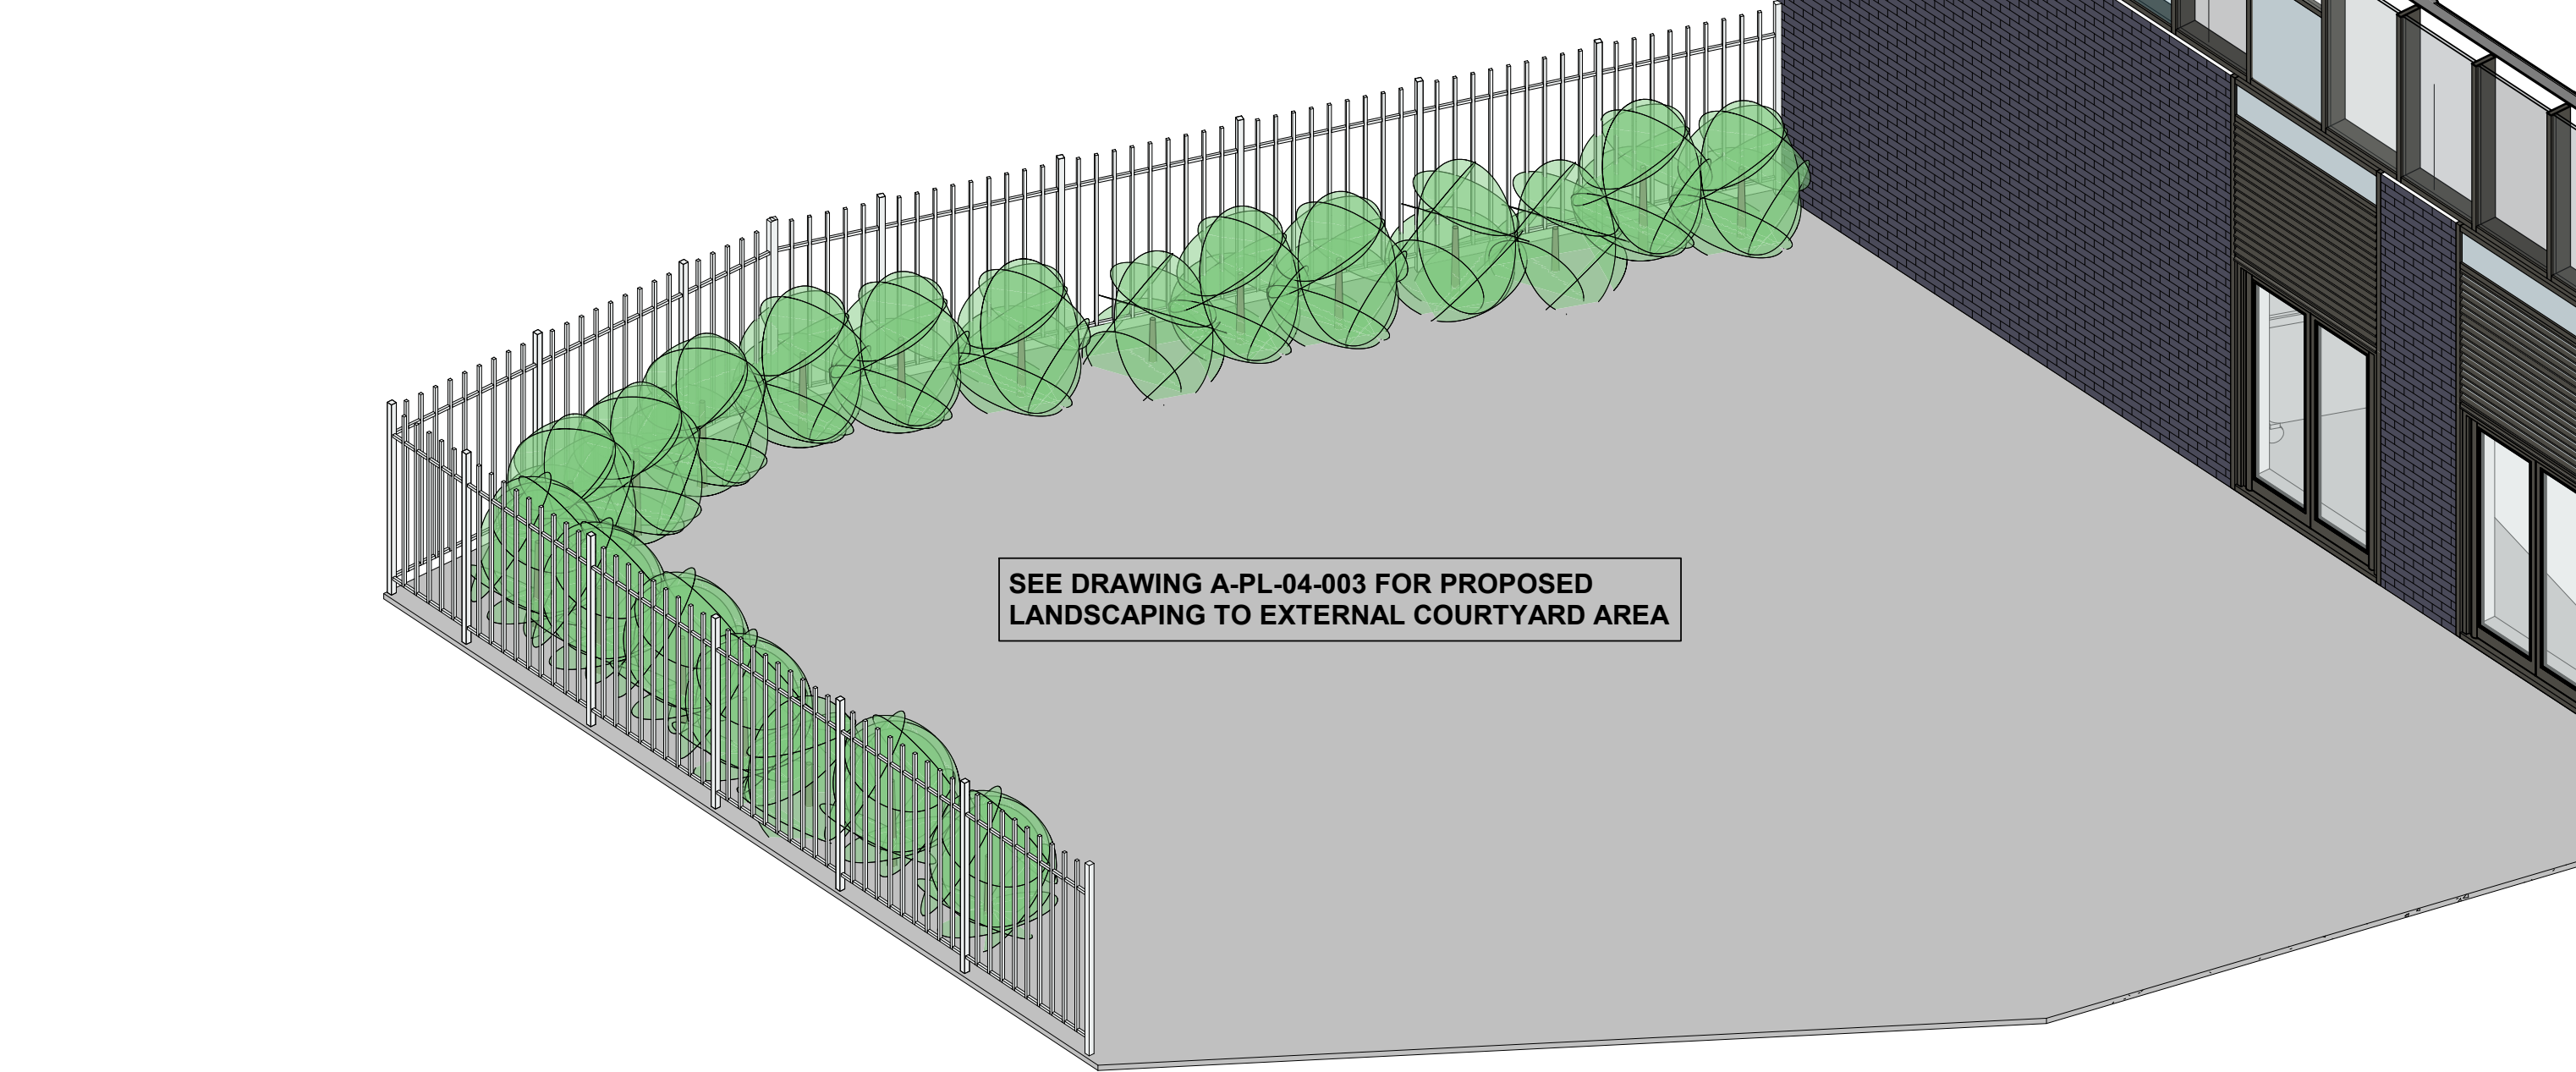

3D Proposed External Courtyard 3D View

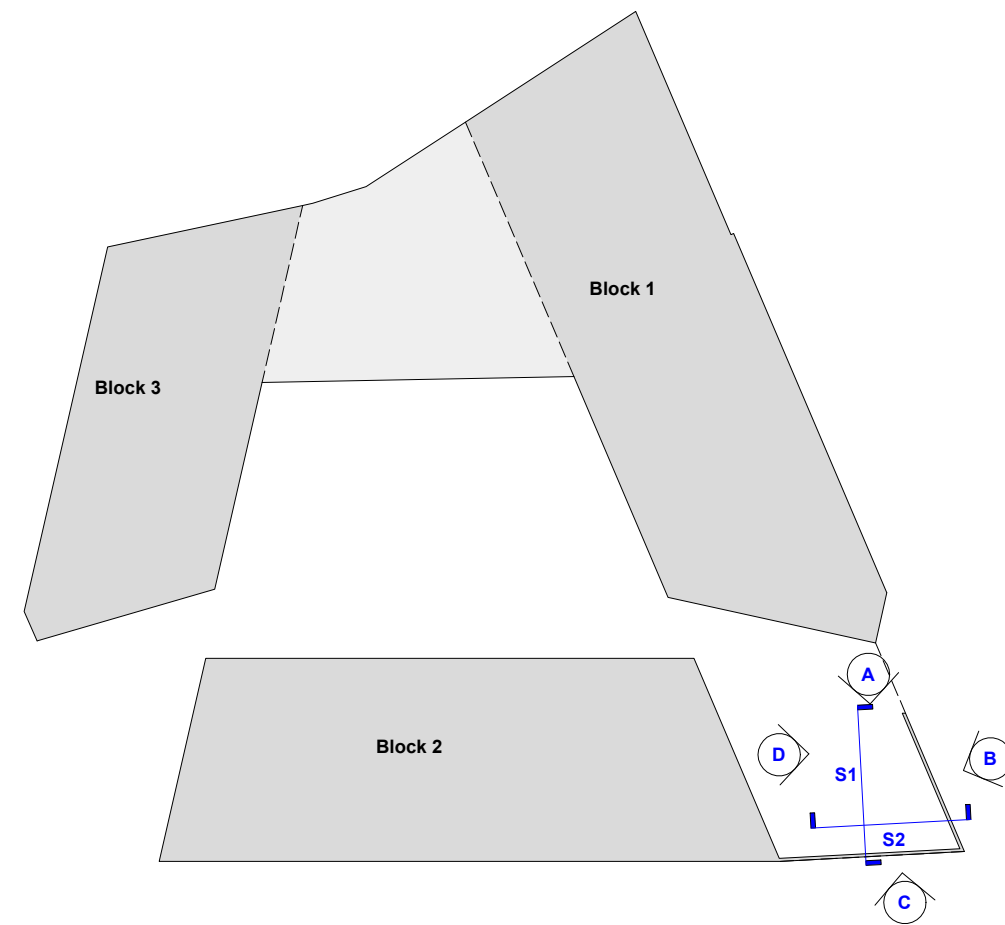

Key Plan

NOTES

DO NOT SCALE FROM THIS DRAWING.
VERIFY ALL DIMENSIONS AND SETTING OUT ON SITE.
NOTIFY ANY DISCREPANCIES TO THE ARCHITECT.
FOR STRUCTURAL INFORMATION, REFER TO
STRUCTURAL ENGINEER'S DRAWINGS.
FOR M&E INFORMATION, REFER TO M&E ENGINEER'S
AND SUB-CONTRACTORS' DRAWINGS.
FOR HEALTH & SAFETY INFORMATION, REFER TO
HEALTH & SAFETY RISK ASSESSMENTS.

0 1 2 3 4 5
1:50
m

N

REVISION P07	BY: CHC	CHECKED: APS	DATE: 30/10/2023
Perimeter fence to external courtyard updated.			
REVISION P06	BY: CHC	CHECKED: APS	DATE: 25/05/2023
Perimeter fence to external courtyard updated in line with comments.			
REVISION P05	BY: JES	CHECKED: APS	DATE: 10/03/2023
Drawings revised as per ROK comments			
REVISION P04	BY: KJW	CHECKED: APS	DATE: 08/03/2023
Updated generally to align with comments.			
REVISION P03	BY: JEM	CHECKED: APS	DATE: 29/07/2022
General updates / brick wall added to perimeter of bin store.			
REVISION P02	BY: JEM	CHECKED: APS	DATE: 25/04/2022
General updates to align with ROK comments.			
REVISION P01	BY: JEM	CHECKED: APS	DATE: 04/03/2022
First Issue			

S4a | FOR PLANNING

CLIENT

UNITE STUDENTS

PROJECT

Unite Parkway Gate

TITLE

Proposed External Courtyard Area Elevations & Sections

Hadfield Cawkwell Davidson

Broomgrove Lodge, 13 Broomgrove Rd, Sheffield, S10 2LZ T 0114 266 8181 www.hcd.co.uk

HCD PROJECT NO 2020-091	SCALE As indicated @ A1	REV P07
PROJECT NO 20091	ORIGINATOR HCD	VOLUME A0
DATE 00	TYPE DR	ROLE - NUMBER A-PL-04-005

C:\temp\20091\HCD-A0-ZZ-M5-A-20-001_Building_WF19_somerset carpenter.rvt | © HCD