

AG GP Manchester Pollard
B.V.
Vijzelstraat 72
Floor 7B
1017HL Amsterdam
Netherlands

Our Ref:1026a/JM/MPS

27 September 2023

Dear Sirs,

“Electric Park” Proposed Development, Pollard Street, Manchester Daylight and Sunlight Amenity Impact Assessment

Proximity is instructed by AG GP Manchester Pollard B.V. (“AGGP”) to undertake a supplementary daylight and sunlight amenity impact assessment of the revised designs of the “Electric Park” Proposed Development at Pollard Street in Manchester.

The original amenity impact assessment of the Proposed Development was undertaken by the authors of this letter whilst in the employ of Gray Scanlan Hill. Our findings were detailed in the Daylight and Sunlight Amenity Impact Assessment Report Rev 02 (“the Original Report”), dated 02 October 2020 and included as part of Planning Application MCC Ref 128191/FO/2020.

This letter should be read in conjunction with the Original Report, as the assumptions, information relied upon, general clarifications and limitations do remain as previously stated.

Changes to the Design

The planning approved massing (“the Extant Massing”) of the Proposed Development, assessed in the Original Report, comprises:

- > Five buildings, of between 5 and 8 storeys in height;
- > The design of each building included an external frame, back from which the building envelope was set.

We are advised that the massing of the Proposed Development has been altered as a result of a change to the envelope of each block.

The massing change (“the Revised Massing”) can be summarised as follows:

- > The buildings will no longer incorporate an external frame, and in general terms the building envelope and footprint has been expanded outwards;
- > Generally the position of the plant and stair enclosures have been relocated on the roof to be closer to the centre of the Site;
- > The removal of plant screen from Block A

We have been provided with a 3D model of the Revised Massing by the architect, Hawkins Brown.

Amenity Impact Assessment

Aligning with the methodology of the Original Report, our impact assessment has been undertaken in accordance with the Building Research Establishment Guidance note *Site Layout Planning for Daylight & Sunlight* (“the BRE Guidance”).

A technical analysis has been undertaken using specialist software to measure the daylight and sunlight amenity impact of the Revised Massing on the neighbouring receptors. The impact has been measured against the Extant Massing.

Whilst the Revised Massing does not move us to alter our scope of assessment, we have identified a newly constructed neighbouring building – the Salboj redevelopment (“Victoria House”) on the site of a former industrial building, adjacent the Leonardo Hotel and fronting Great Ancoats Street – with residential uses that was not present and therefore not assessed as part of the ORIGINAL Report.

This neighbouring building has been assessed; our room arrangement assumptions for it are based on plans and elevations available from the Council’s planning portal under reference 131607/NMC/2021.

The scope of the Extant Massing vs Revised Massing assessment now comprises the following:

- > Quantum Apartments, Great Ancoats Street;
- > Outram House, Great Ancoats Street;
- > Islington Wharf, Great Ancoats Street;
- > Lockgate Mews, Old Mill Street;
- > Spindle Mews, Vesta Street;
- > Lock Keepers Cottage, Vesta Street;

- > One Vesta Street Development;
- > CHIPS, Lampwick Lane;
- > Milliners Wharf, Munday Street;
- > Hatbox Apartments, Munday Street;
- > Vulcan Works, Pollard Street;
- > Albion Mill, Pollard Street; and
- > Victoria House, Great Ancoats Street.

Extant Massing vs Revised Massing – Assessment Methodology

Appendix F of the BRE Guidance notes that *“sometimes there may be an extant planning permission for a site but the developer wants to change the design”*, which reflects the scenario for the development of the Site.

The BRE Guidance notes that an LPA may allow *“the vertical sky component (VSC) and annual probable sunlight hours (APSH) for the permitted scheme to be used as alternative benchmarks”*, against which the Revised Massing can be assessed. Our technical analysis has been undertaken in accordance with this approach, to establish whether there is a difference in daylight and sunlight amenity impacts.

The results of our technical analysis are enclosed.

To align with the structure of the Original Report, the VSC and APSH tables are colour coded according to the impact.

In summary, values within the Proposed column are coloured as follows:

- > Green – Achieves unmodified BRE target;
- > Amber – Achieves generic target set appropriate to city centre / areas of density (“Acceptable Tolerance target”)

Where Proposed VSC and/or APSH values achieve either of the above, impacts are considered appropriate to the location, and Not Significant.

Where VSC or APSH results do not achieve the Alternative Targets appropriate to the city centre, they are coloured pink. The results in the ‘loss’ columns are considered with reference to the Extant Massing, as follows:

- > Green – No loss or an improvement on values compared to Extant Massing;
- > Orange – Reductions in VSC or APSH compared to the Extant Massing

Certain assumptions regarding internal layout and room uses have been proved, discounted or updated, based on information that has become available following publication of the Original Report.

We have set out below commentary on the impact of the Revised Massing and made, where appropriate, comparison to the impacts of the Extant Massing as assessed in the Original Report.

Non-Significant Impacts

Daylight Amenity

There is a negligible difference in daylight amenity impacts between the Extant Massing and the Revised Massing.

Based on the Revised Massing, 1816 windows (78% of those appraised) would achieve at least the Acceptable Tolerance target of 21.6%, appropriate to the elevated density of the City Centre.

393 windows (17% of those appraised) would achieve VSC values that are equal to or better than those achieved with the Extant massing in situ. There is no extra over impact as a result of the Revised Massing; many windows will achieve marginally improved VSC values.

130 windows (5%; identified with orange colour annotation in VSC Results table) would, with Revised Massing present, achieve VSC values that are marginally lower than would be achieved with the Extant massing present.

In the Revised Massing condition, these 130 windows achieve VSCs that average 0.33% less than in the Extant Massing condition. The difference is *de minimus* and negligible.

Overall, there is negligible difference between the impacts of the Extant Massing and the Revised Massing, on the basis that:

- > They account for a small minority of the windows appraised, both by receptor as well as in overall;
- > In real terms the differences between the Extant Massing and Revised Massing in VSC values are so small as to be unnoticeable (all being different by less than 1% VSC, with many significantly lower).

For completeness, we have summarised these differences in VSC below.

The focus of this table is those windows which both a) do not achieve the Acceptable Tolerance VSC target in the Revised Massing Condition, and b) which experience a measured reduction in VSC compared to the Extant Massing.

VSC

	No. of windows (% of receptor windows)	Average VSC Reduction (Extant vs Proposed)	Maximum VSC Reduction
Islington Wharf	1 (<1%)	0.03%	0.03%
Lockgate Mews	5 (9%)	0.03%	0.04%
Lock Keepers Cottage	1 (8%)	0.78%	0.78%
One Vesta Street Development	8 (7%)	0.06%	0.17%
CHIPS	67 (19%)	0.41%	0.68%
Milliners Wharf	32 (50%)	0.37%	0.67%
Hatbox	7 (12%)	0.04%	0.06%
Vulcan Works	1 (<1%)	0.01%	0.01%
Albion Mill	7 (7%)	0.17%	0.21%

As demonstrated in the table above, where extra over impacts are measurable, these impacts are negligible.

Overall the Revised Massing will have no material additional impact on daylight amenity to those measured impacts of the Extant Massing.

Sunlight Amenity

There is no significant uplift in sunlight amenity impact resulting from the design changes to the Proposed Development.

All rooms appraised, bar one in the Vesta St development, would either:

- > Achieve at least the Acceptable Tolerance targets of 20% and 4% for Annual and Winter sunlight, appropriate to the elevated density of the City Centre targets; or
- > Experience no additional measured reduction to (or an improvement in) annual and winter sunlight hours compared to the Extant Massing.

One room in Vesta Street development would comfortably exceed the annual sunlight target with the Revised Massing in situ. This room would achieve 3% of winter sunlight hours (against the Alternative Target of 4%).

Given both the localised nature of this impact and that this further reduction in winter sunlight is small, we consider the extra over impact of the Revised Massing is minor and not significant.

Conclusions

Notwithstanding changes to the design of the Proposed Development, the Revised Massing will, compared to the Extant Massing, have a negligible extra over impact on daylight and sunlight amenity of the identified neighbouring receptors.

Certain windows and rooms will experience small improvements in amenity, and any increase to an adverse impact is very small to be both unnoticeable and therefore negligible.

The daylight and sunlight amenity impacts remain broadly comparable to those of the Extant Massing, as reported in the Original Report.

Neighbours to the Site will not notice the difference in daylight and sunlight amenity impact between the Extant Massing and the Revised Massing.

Yours faithfully



Jerome Muir


Senior Surveyor

jerome@weareproximity.co.uk

07932 373544

Enc. Technical Analysis Results

SCALE 1:1100 @ A3

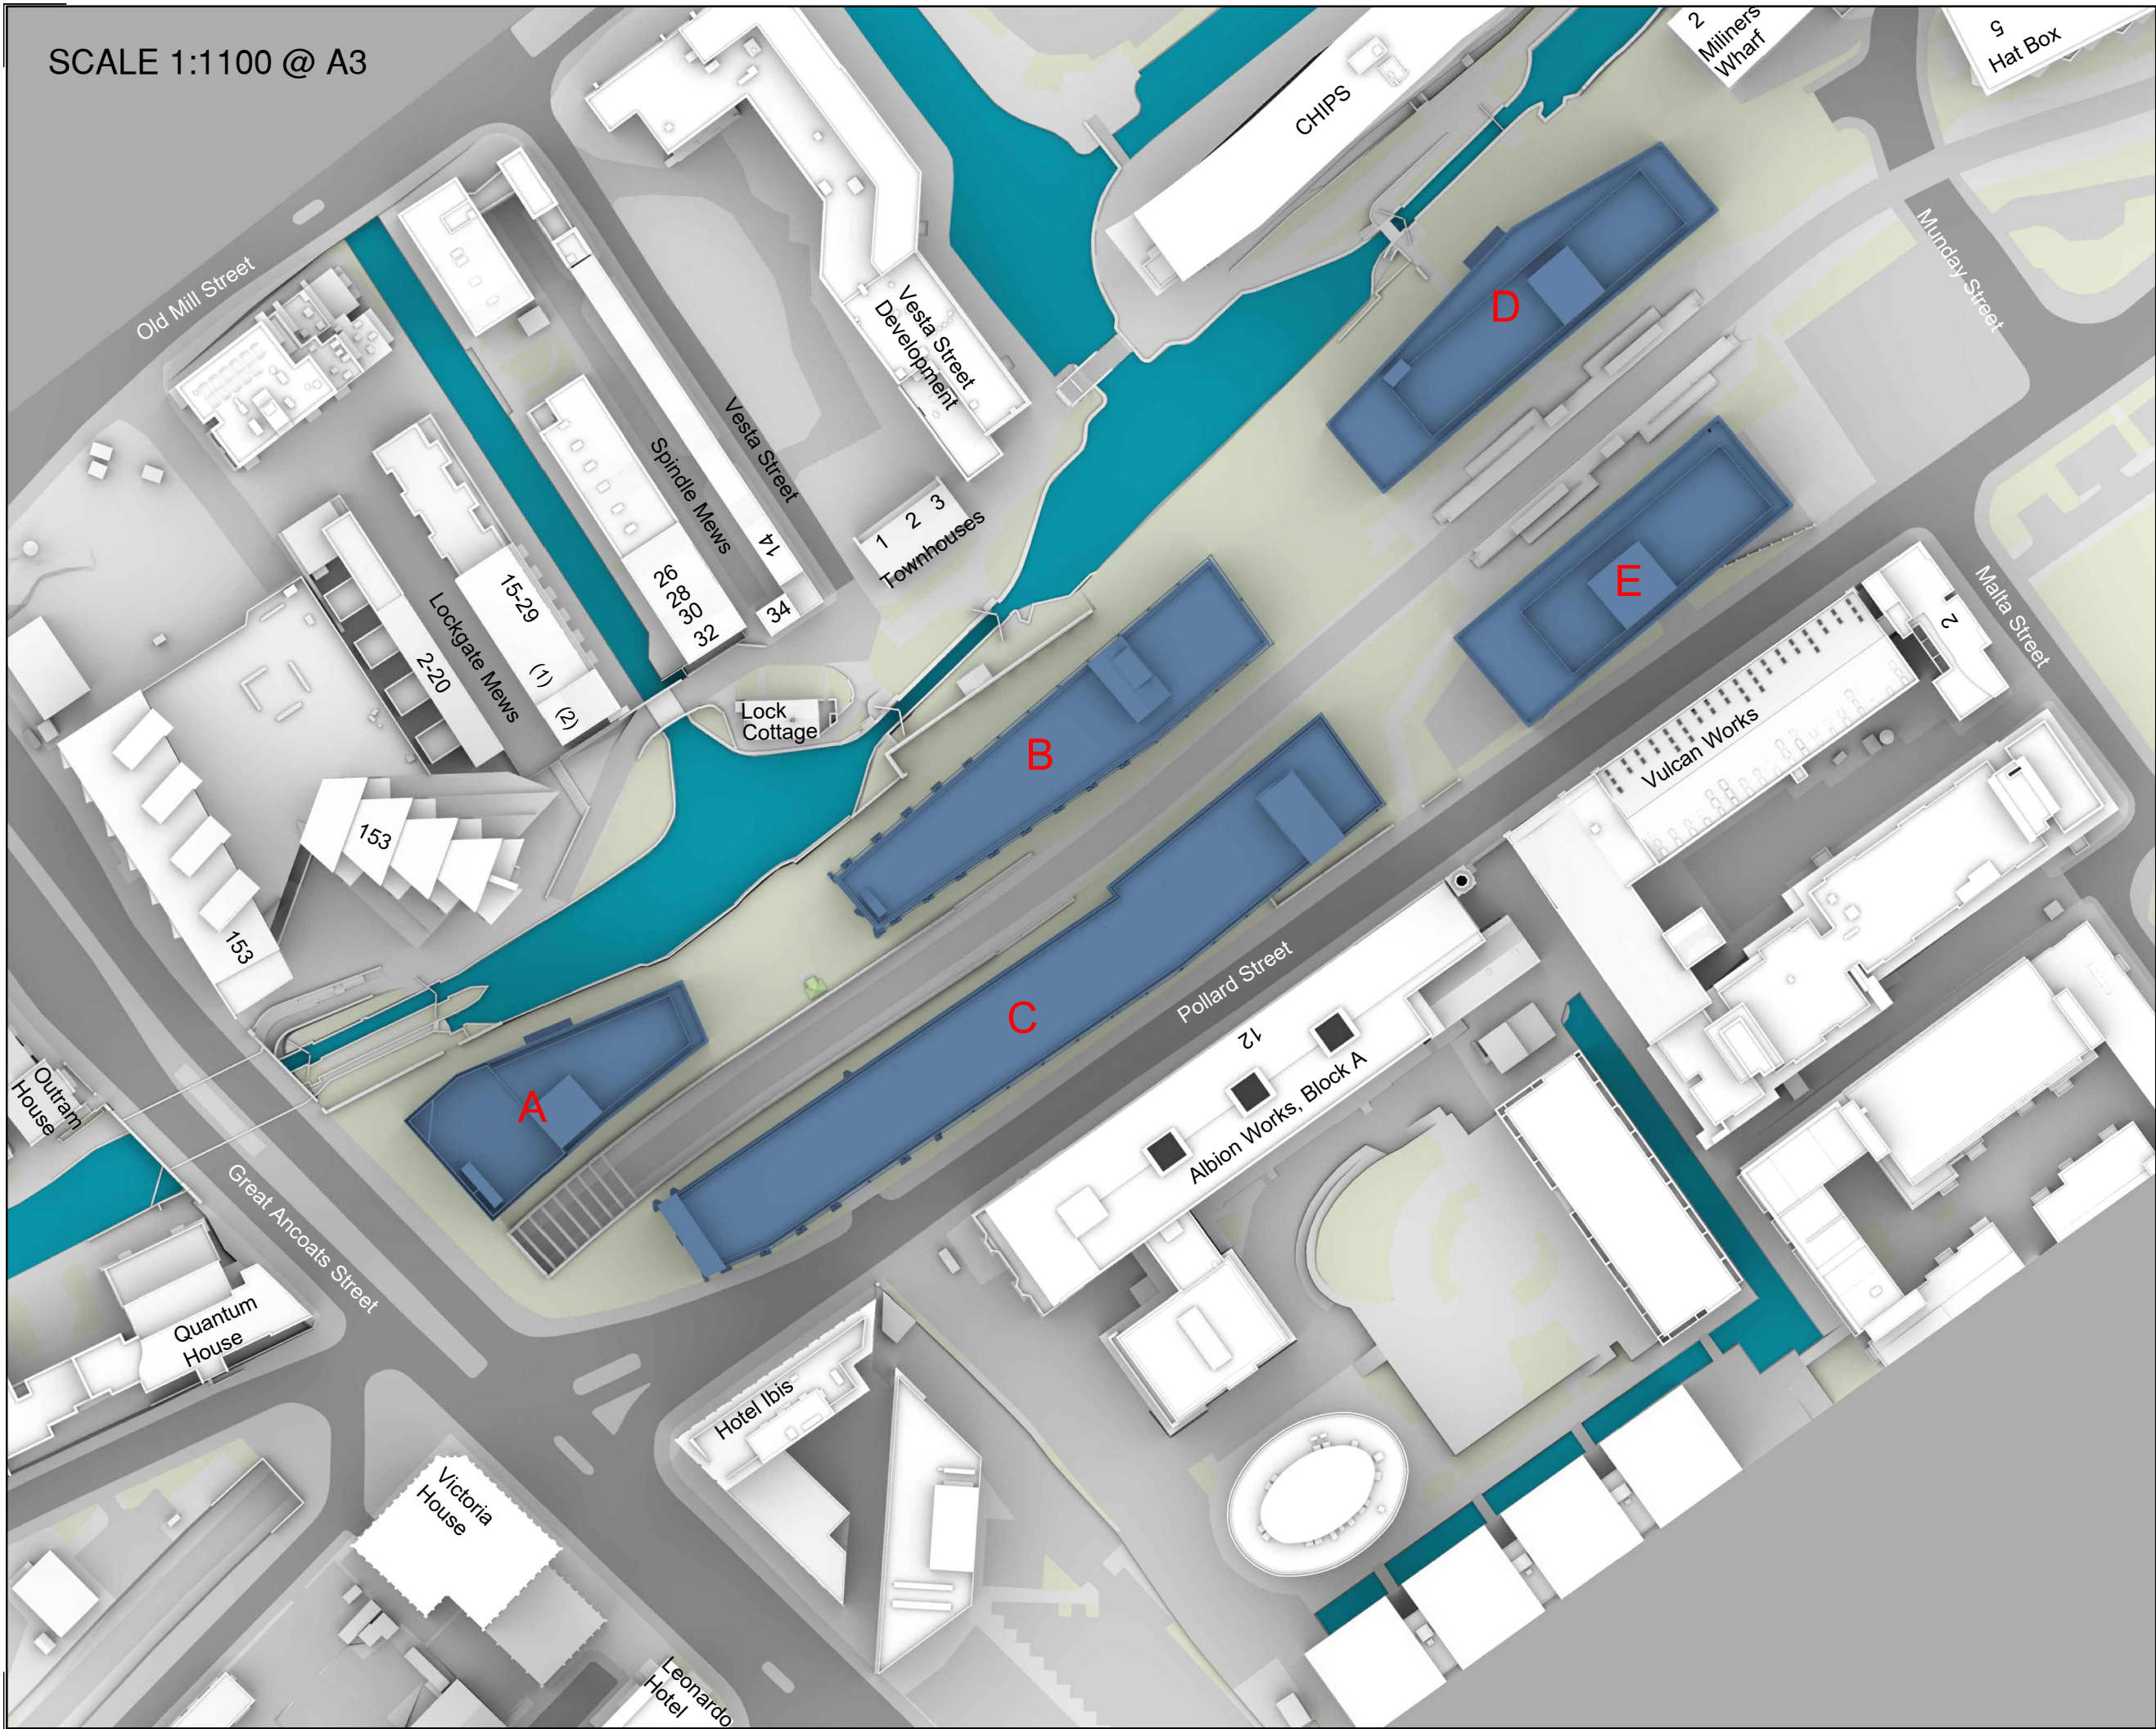

All dimensions to be checked on site.
Do not Scale from the drawing.
Any discrepancies to be reported to the Project
Surveyor before the commencement of any works.


NOTES:

Greenhatch Group
Survey Info (received 30/07/20)
Topo - 36496_T_REV0
Elevations - 36496_01-10_E
3D Model - 36496_T_3D_REV0

Hawkins/Brown
Proposed Info (received 09/09/20)
PLS-HBA-ZZ-M3-A-0002

SimpsonHaugh and Partners
Consented Info (received 29/07/22)
131607_NMC_2021-GA_GF_PLAN-1901904.dwg
131607_NMC_2021-GA_1F_PLAN-1901907.dwg
131607_NMC_2021-GA_2F_PLAN-1901921.dwg

Hawkins/Brown
Proposed Info (received 14/09/23)
ELPK-HBA-DE-ZZ-M3-A-000001.dwg
ELPK-HBA-ZZ-M3-A-000001.dwg

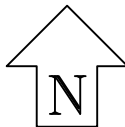

Key:
— Consented Scheme
— Proposed Scheme

Revisions: Date: Init:
Proximity
Kennedy House, 31 Stamford Street,
Altrincham, WA14 1ES


Client:
AG GP Manchester Pollard B.V.

Project:
Pollard Street
Manchester

Drawing Title:
Site Plan
Consented Scheme 09/09/20
Block A, B, C, D & E vs Proposed
Scheme received 14/09/23

Drawn:	TP	Scale:	1:1100 @ A3
Checked:	-	Date:	Sep 23

Project No:	Drawing No:	Rev No:
[1026]	W232	-

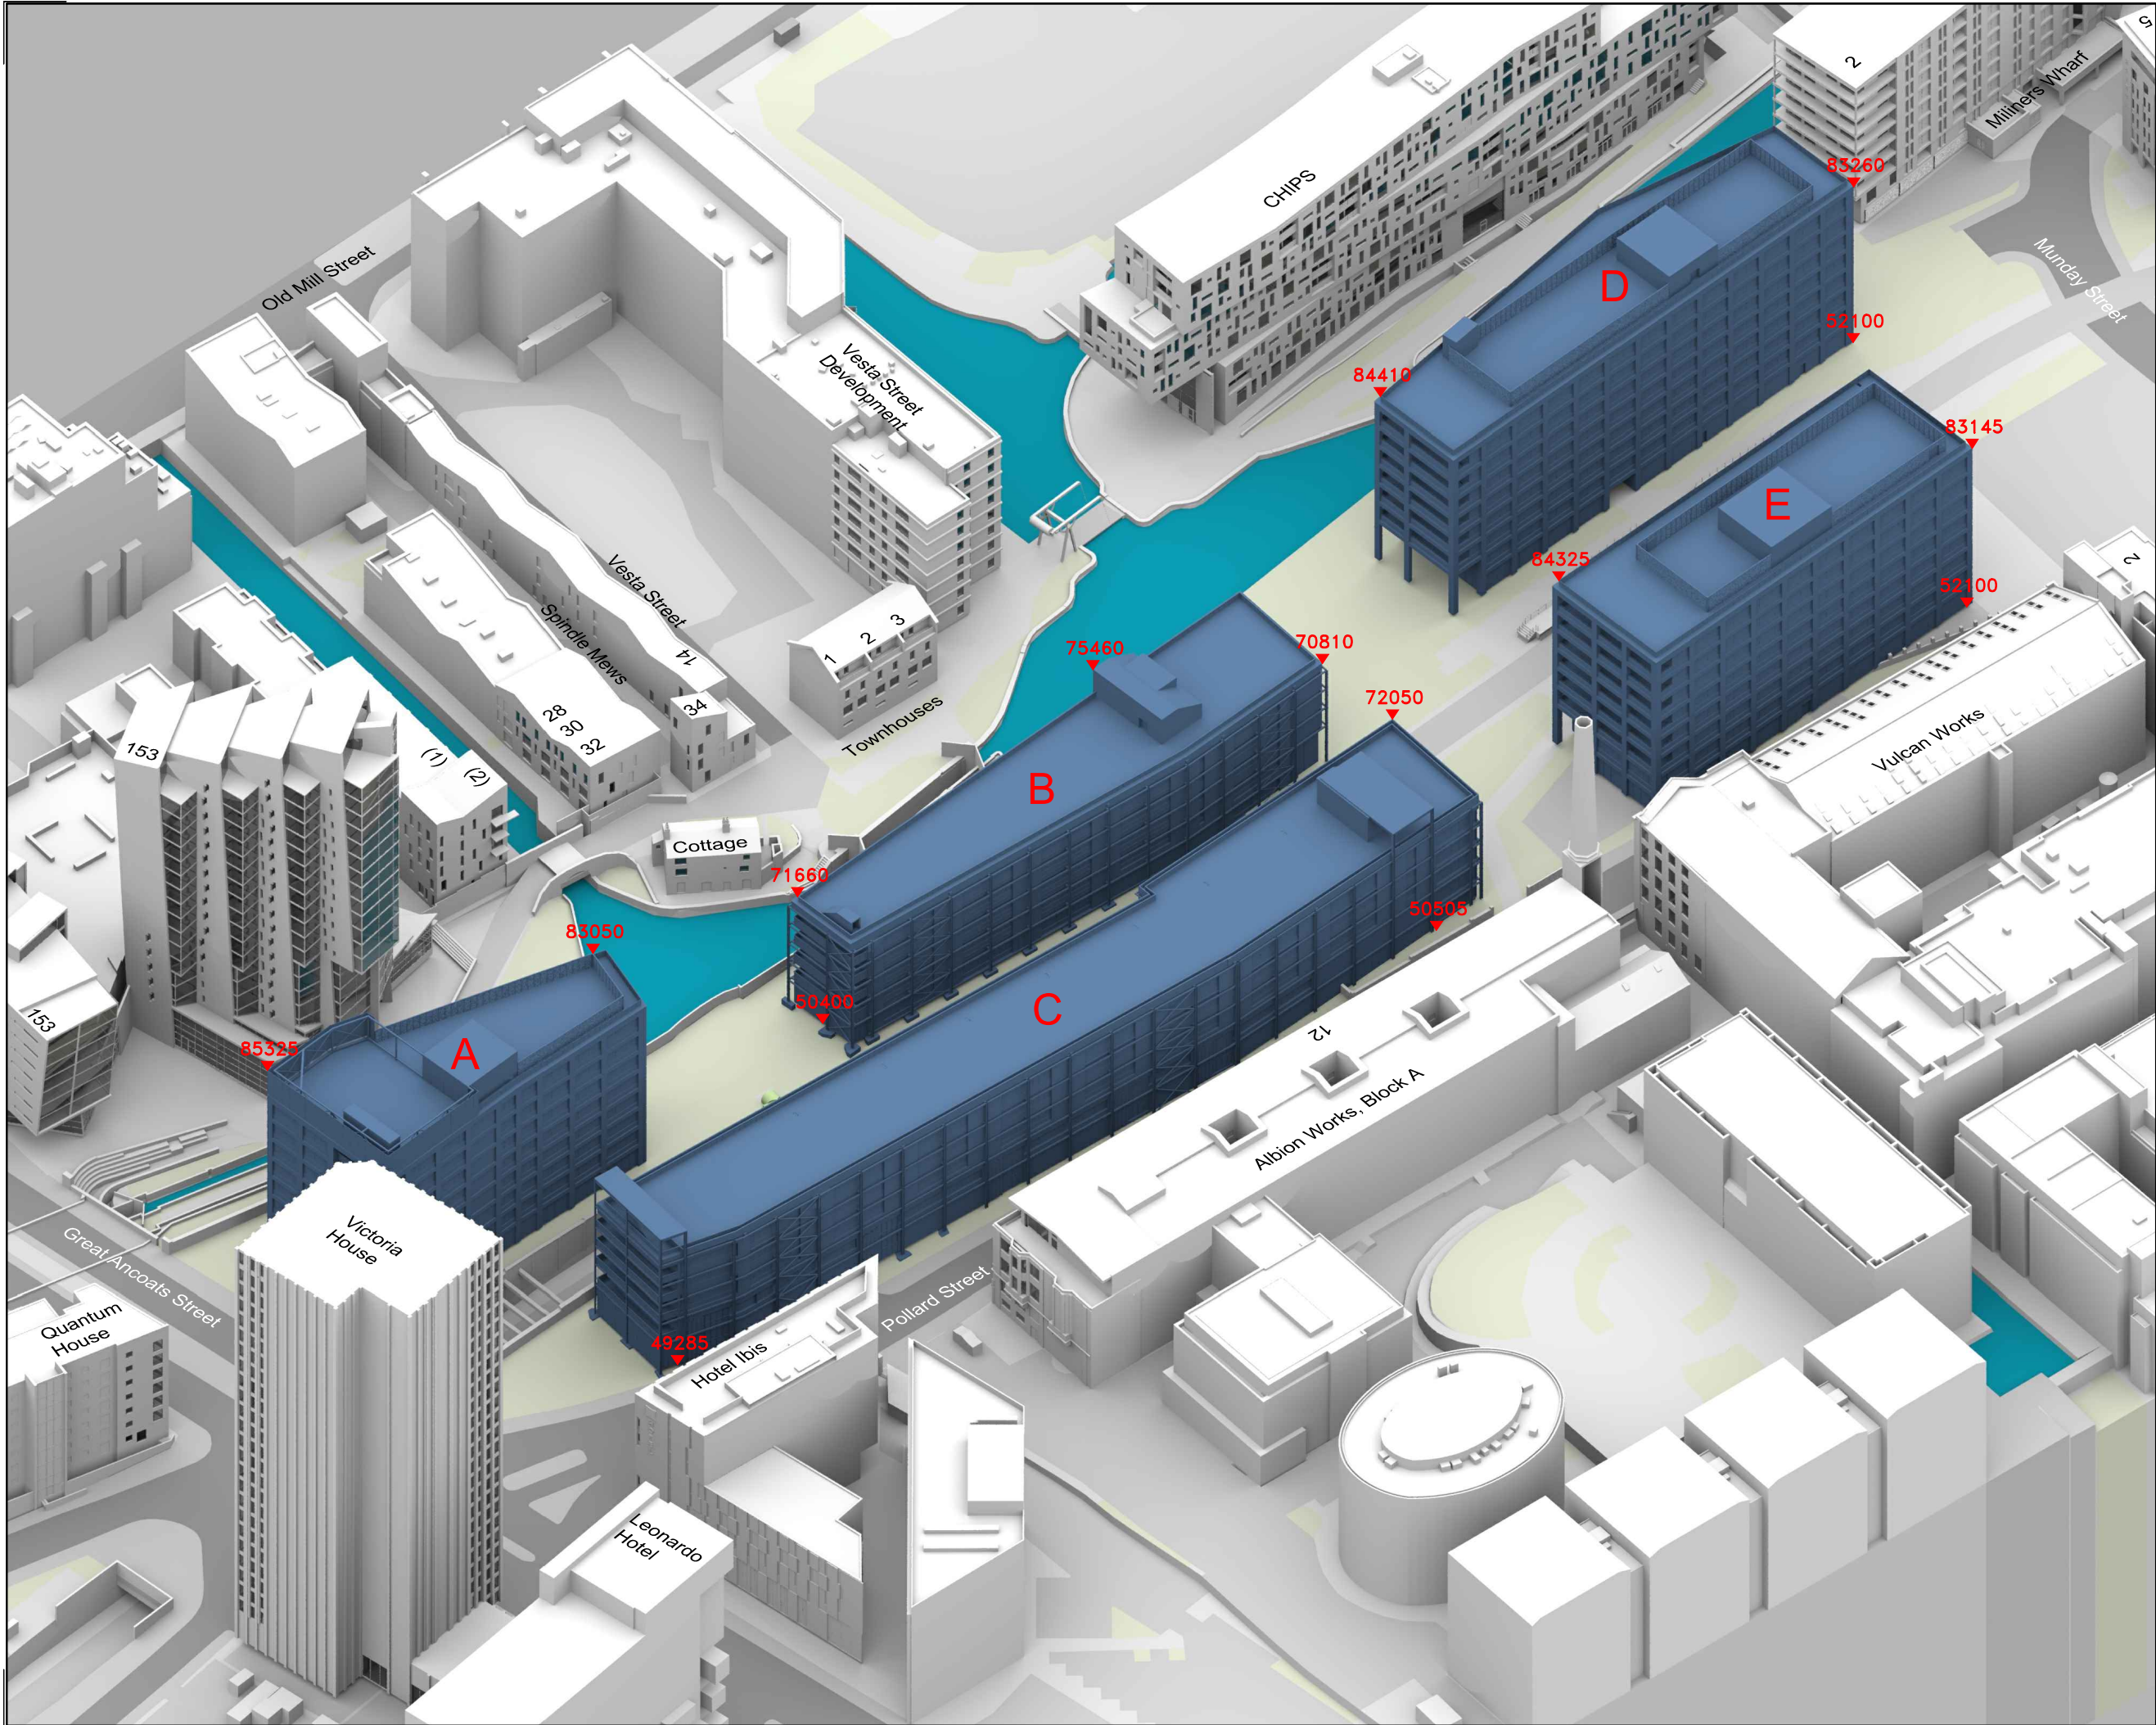

All dimensions to be checked on site.
Do not Scale from the drawing.
Any discrepancies to be reported to the Project
Surveyor before the commencement of any works.

NOTES:

Greenhatch Group
Survey Info (received 30/07/20)
Topo - 36496_T_REV0
Elevations - 36496_01-10_E
3D Model - 36496_T_3D_REV0

Hawkins/Brown
Proposed Info (received 09/09/20)
PLS-HBA-ZZ-M3-A-0002

SimpsonHaugh and Partners
Consented Info (received 29/07/22)
131607_NMC_2021-GA_GF_PLAN-1901904.dwg
131607_NMC_2021-GA_1F_PLAN-1901907.dwg
131607_NMC_2021-GA_2F_PLAN-1901921.dwg

Hawkins/Brown
Proposed Info (received 14/09/23)
ELPK-HBA-DE-ZZ-M3-A-000001.dwg
ELPK-HBA-ZZ-M3-A-000001.dwg

Key:
Consented Scheme
Proposed Scheme

Revisions: Date: Init:

Proximity
Kennedy House, 31 Stamford Street,
Altrincham, WA14 1ES


Client:
AG GP Manchester Pollard B.V.

Project:
Pollard Street
Manchester

Drawing Title:
3D View
Consented Scheme 09/09/20
Block A, B, C, D & E vs Proposed
Scheme received 14/09/23

Drawn: TP Scale: NTS @ A3
Checked: - Date: Sep 23

Project No: [1026] Drawing No: W233 Rev No: -

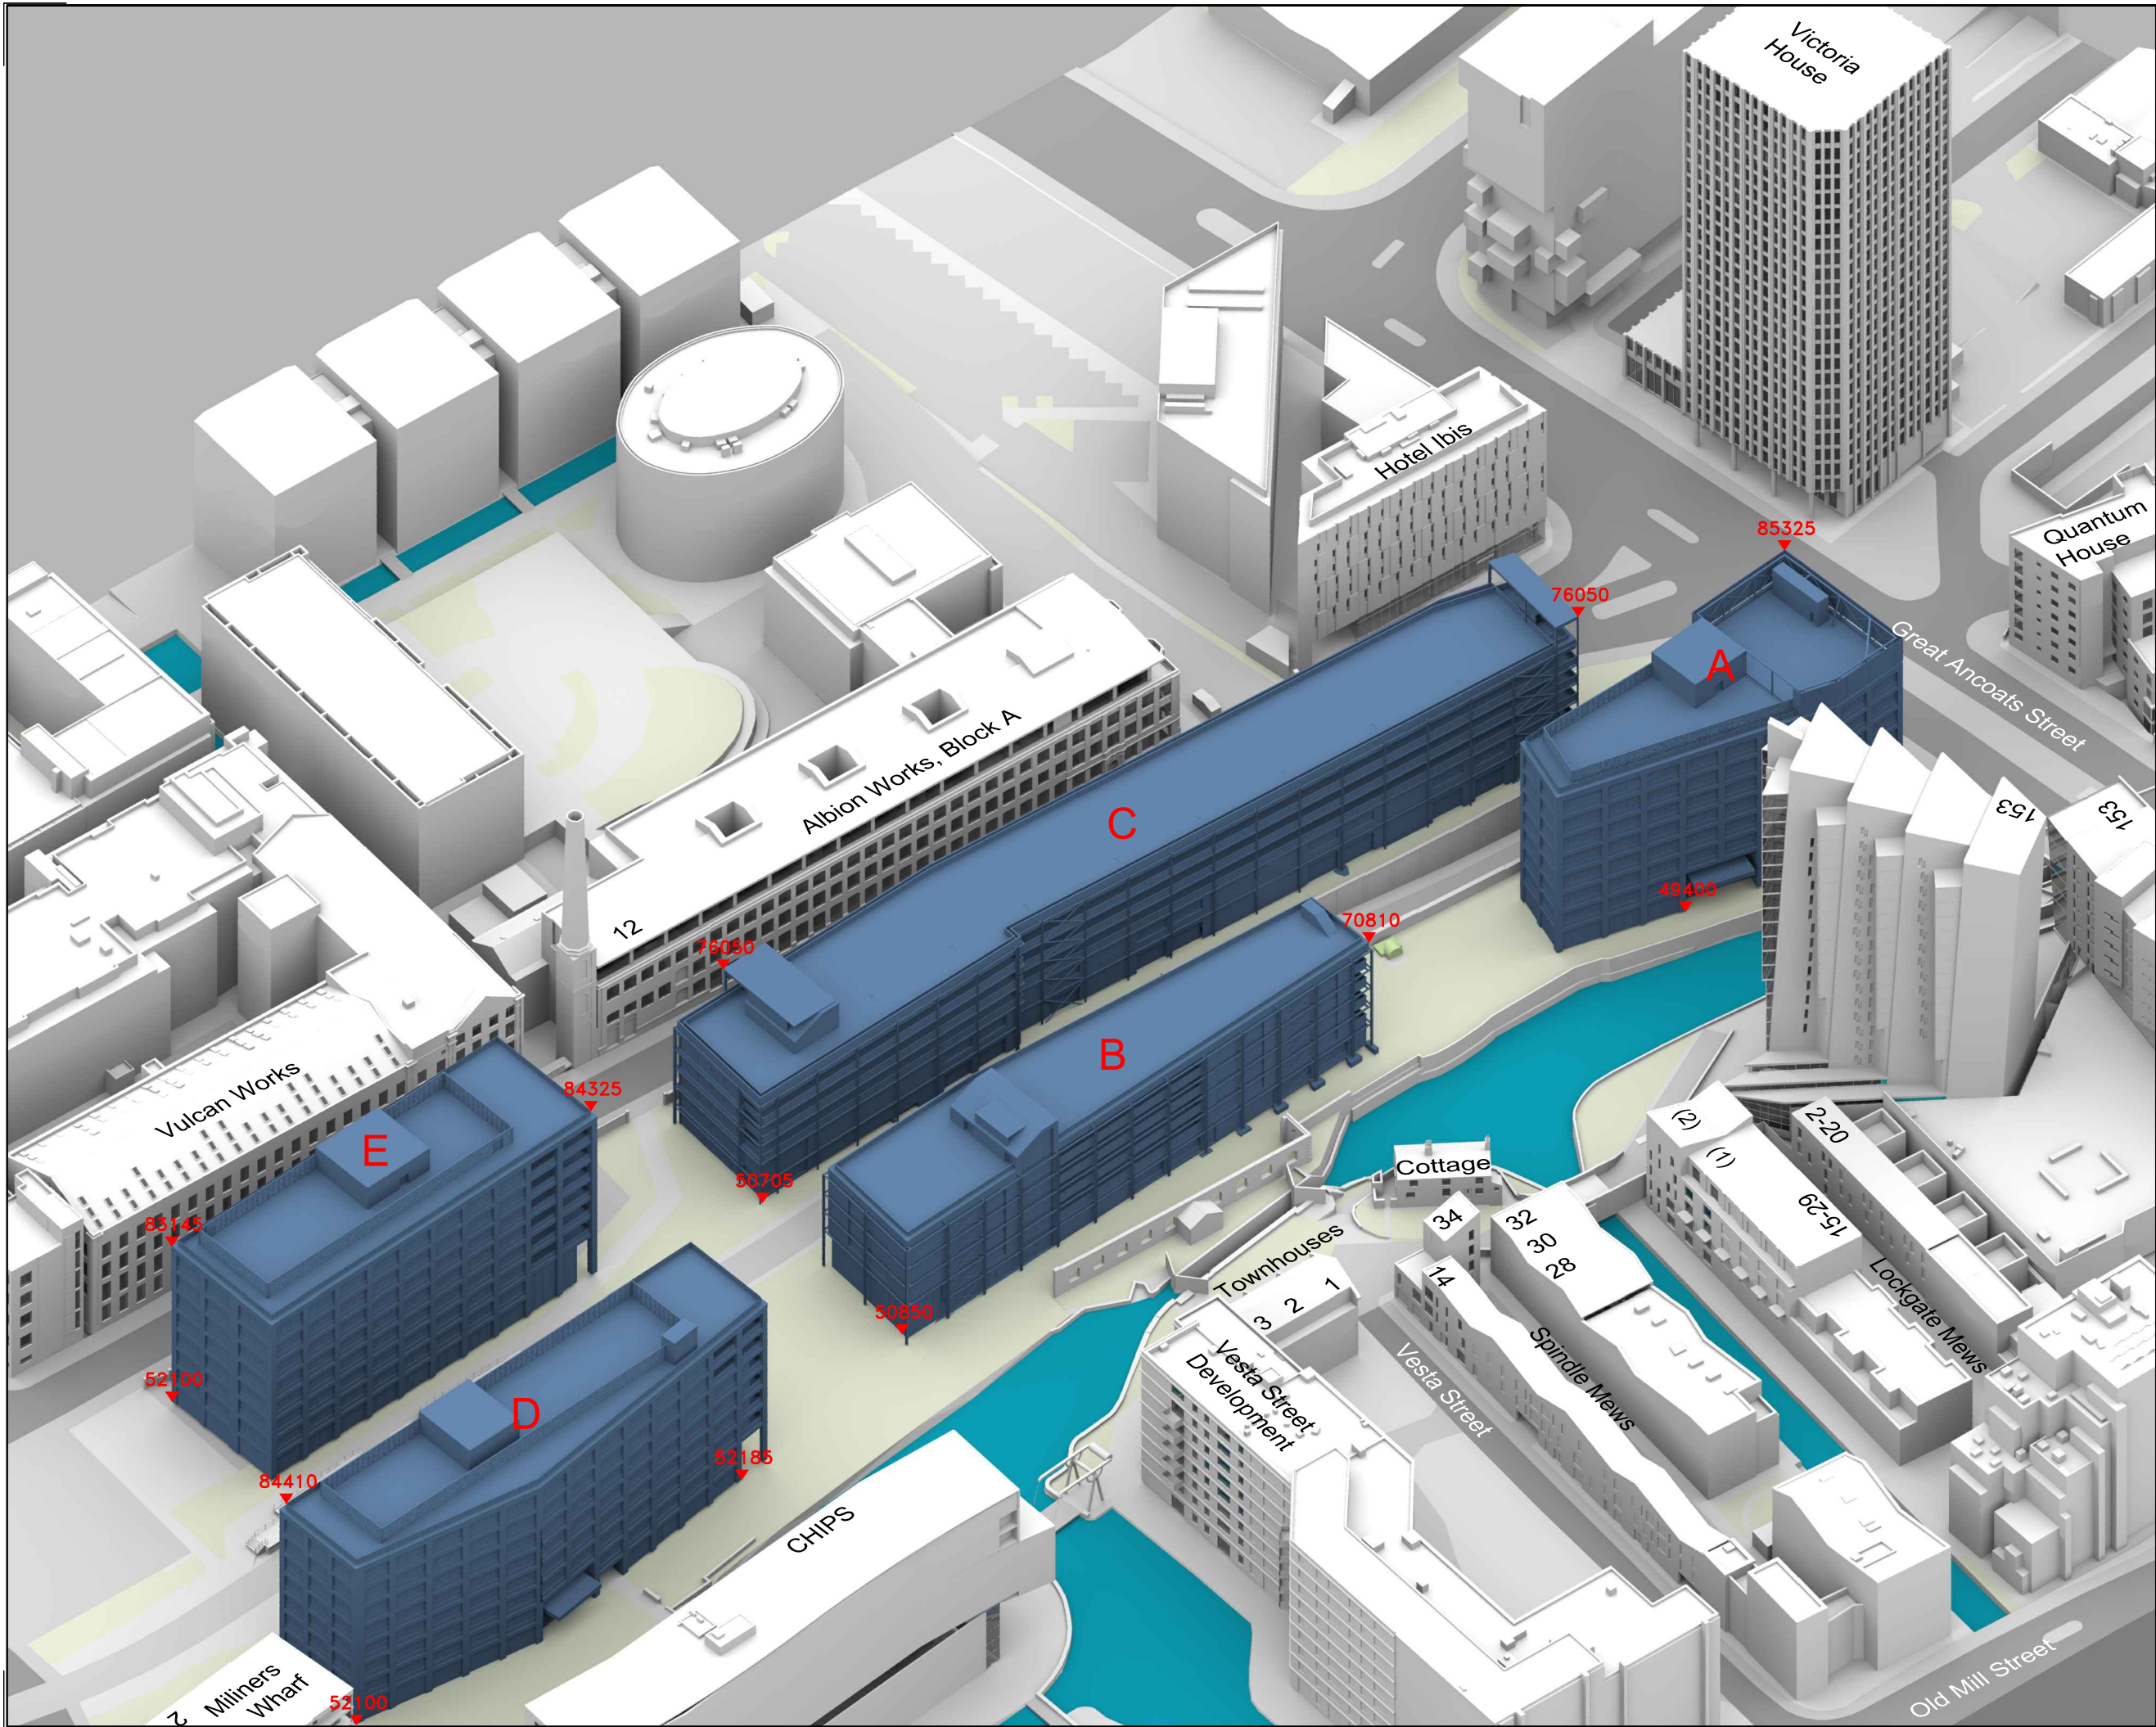

All dimensions to be checked on site.
Do not Scale from the drawing.
Any discrepancies to be reported to the Project
Surveyor before the commencement of any works.

NOTES:

Greenhatch Group
Survey Info (received 30/07/20)
Topo - 36496_T_REV0
Elevations - 36496_01-10_E
3D Model - 36496_T_3D_REV0

Hawkins/Brown
Proposed Info (received 09/09/20)
PLS-HBA-ZZ-M3-A-0002

SimpsonHaugh and Partners
Consented Info (received 29/07/22)
131607_NMC_2021-GA_GF_PLAN-1901904.dwg
131607_NMC_2021-GA_1F_PLAN-1901907.dwg
131607_NMC_2021-GA_2F_PLAN-1901921.dwg

Hawkins/Brown
Proposed Info (received 14/09/23)
ELPK-HBA-DE-ZZ-M3-A-000001.dwg
ELPK-HBA-ZZ-M3-A-000001.dwg

Key:
Consented Scheme
Proposed Scheme

Revisions: Date: Init:
Proximity
Kennedy House, 31 Stamford Street,
Altrincham, WA14 1ES


Client:
AG GP Manchester Pollard B.V.

Project:
Pollard Street
Manchester

Drawing Title:
3D View
Consented Scheme 09/09/20
Block A, B, C, D & E vs Proposed
Scheme received 14/09/23

Drawn:	TP	Scale:	NTS @ A3
Checked:	-	Date:	Sep 23
Project No:	[1026]	Drawing No:	W234
		Rev No:	-

SCALE 1:1100 @ A3

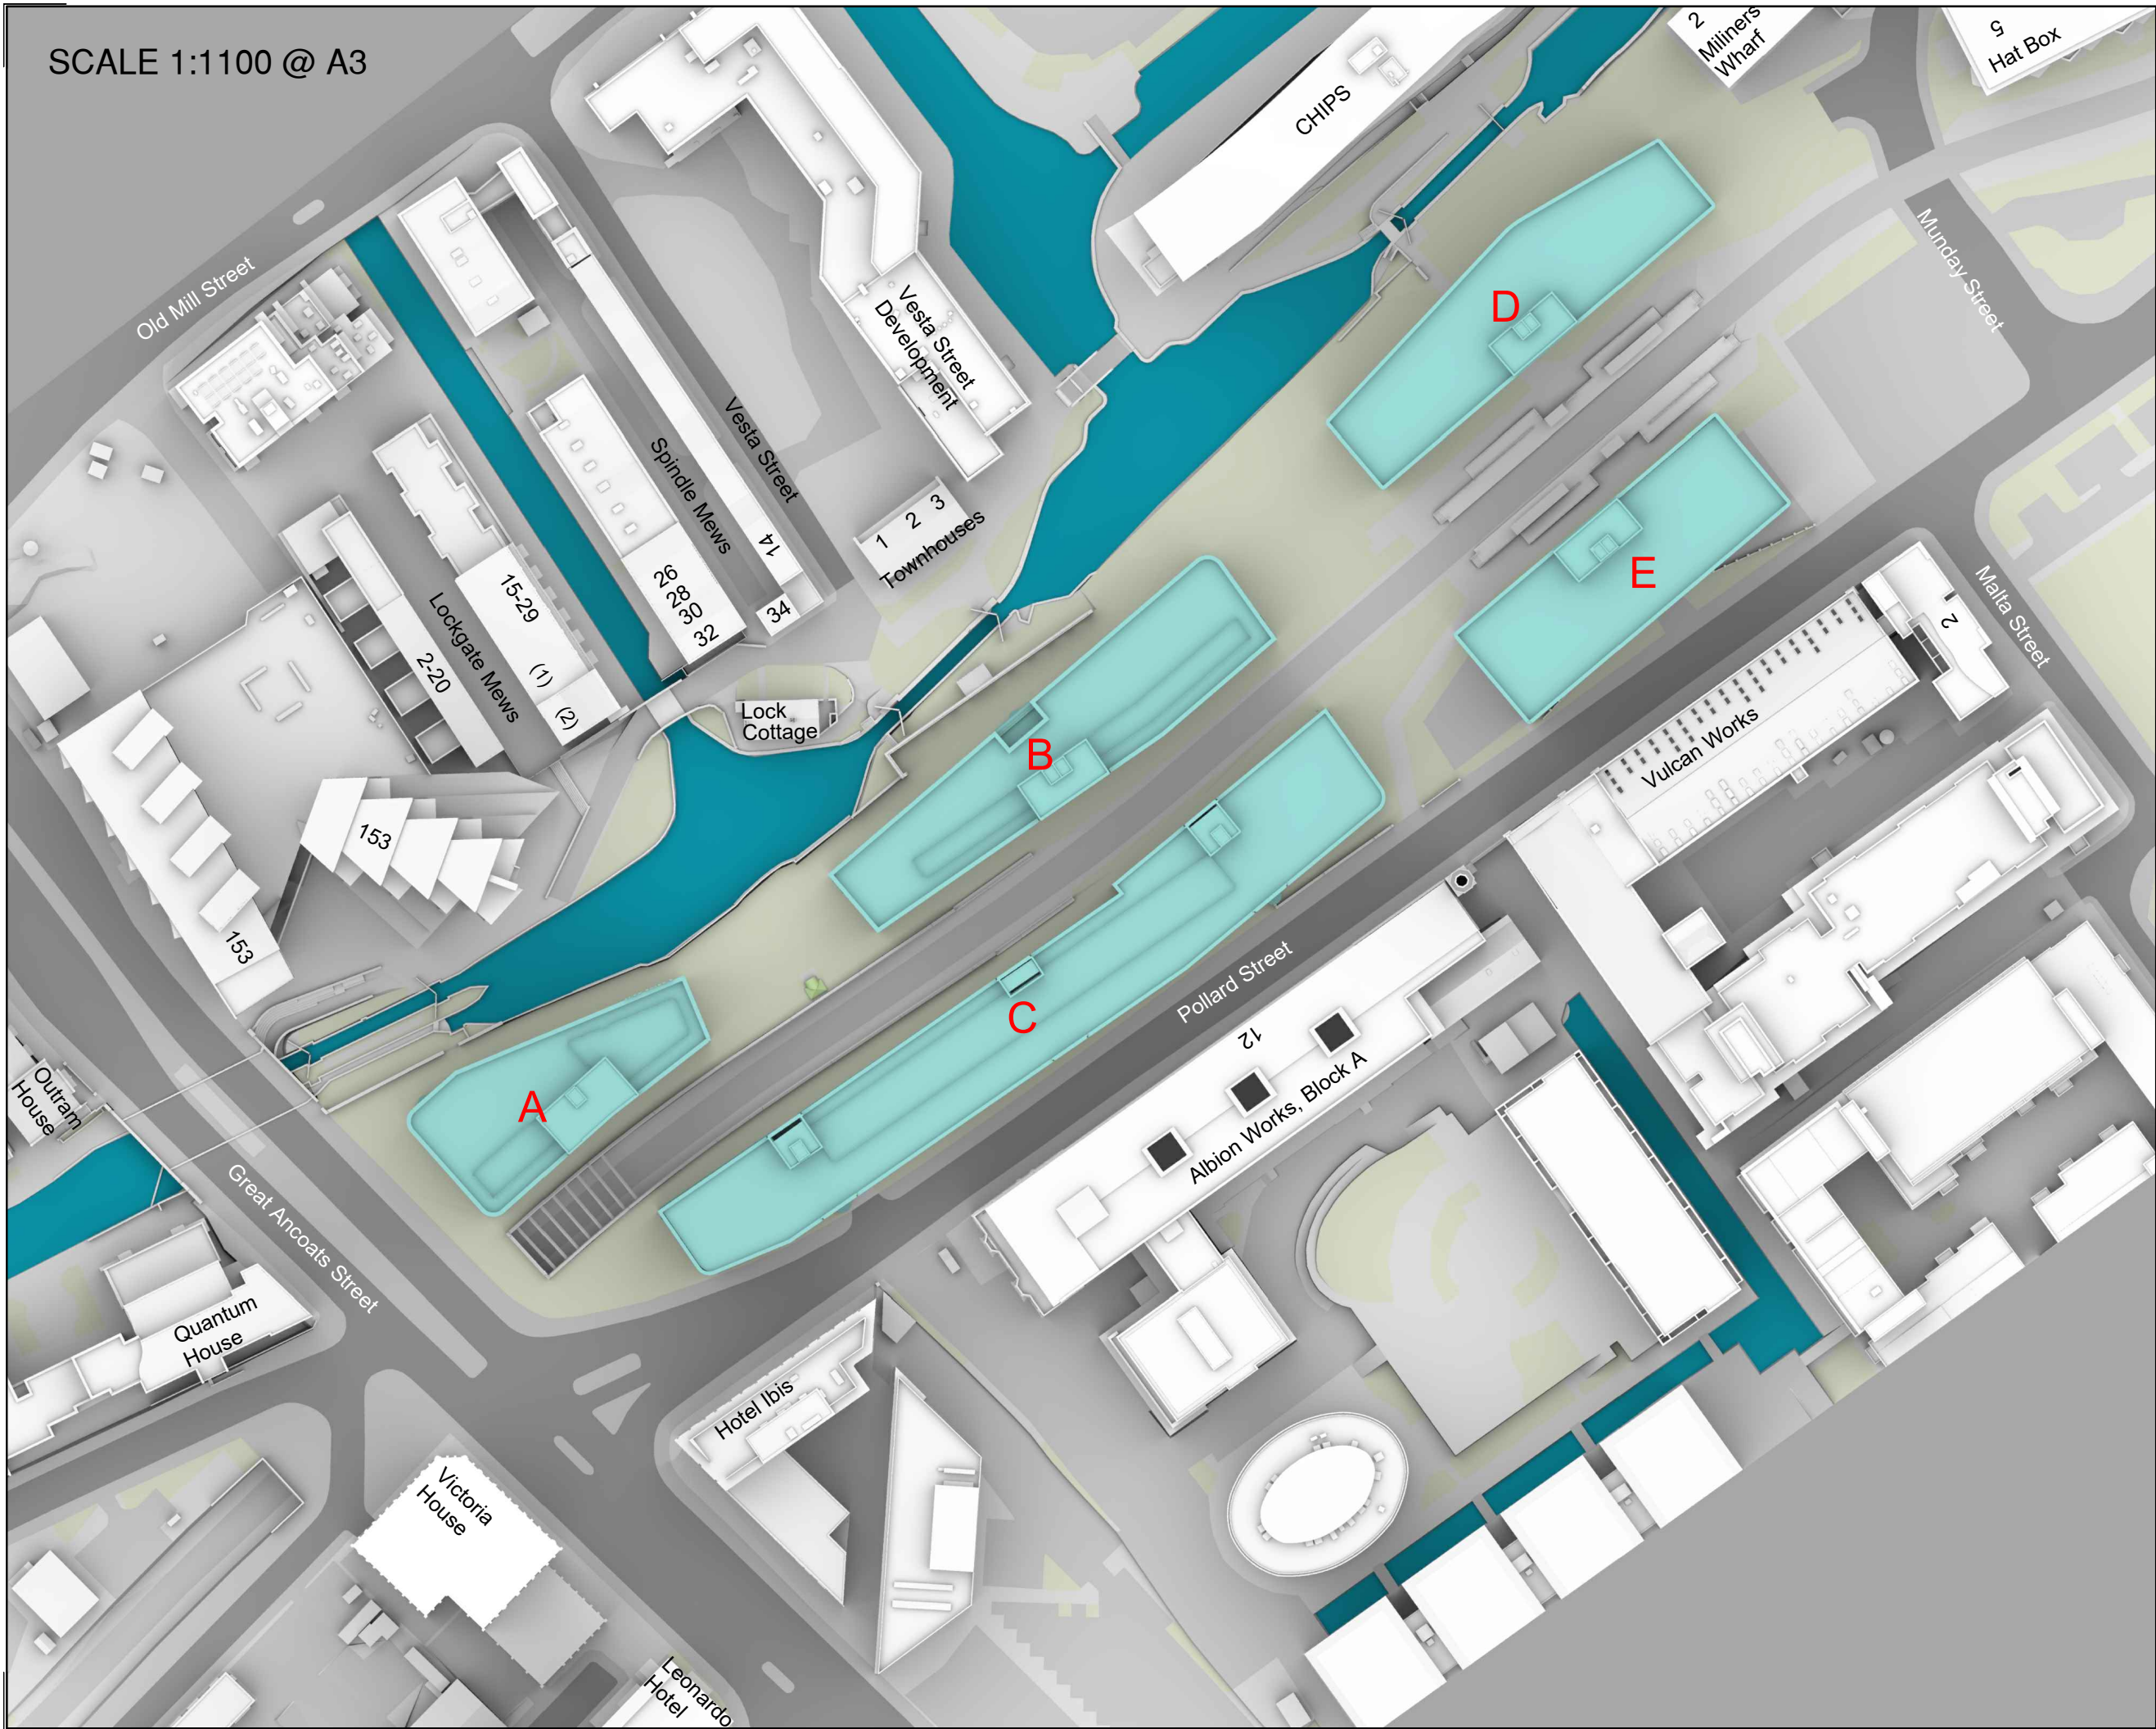

All dimensions to be checked on site.
Do not Scale from the drawing.
Any discrepancies to be reported to the Project
Surveyor before the commencement of any works.


NOTES:

Greenhatch Group
Survey Info (received 30/07/20)
Topo - 36496_T_REV0
Elevations - 36496_01-10_E
3D Model - 36496_T_3D_REV0

Hawkins/Brown
Proposed Info (received 09/09/20)
PLS-HBA-ZZ-ZZ-M3-A-0002

SimpsonHaugh and Partners
Consented Info (received 29/07/22)
131607_NMC_2021-GA_GF_PLAN-1901904.dwg
131607_NMC_2021-GA_1F_PLAN-1901907.dwg
131607_NMC_2021-GA_2F_PLAN-1901921.dwg

Hawkins/Brown
Proposed Info (received 14/09/23)
ELPK-HBA-DE-ZZ-M3-A-000001.dwg
ELPK-HBA-ZZ-ZZ-M3-A-000001.dwg

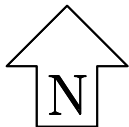

Key:
Consented Scheme
Proposed Scheme

Revisions: Date: Init:

Proximity
Kennedy House, 31 Stamford Street,
Altrincham, WA14 1ES


Client:
AG GP Manchester Pollard B.V.

Project:
Pollard Street
Manchester

Drawing Title:
Site Plan
Consented Scheme 09/09/20
Block A, B, C, D & E vs Proposed
Scheme received 14/09/23

Drawn: TP Scale: 1:1100 @ A3
Checked: - Date: Sep 23

Project No: [1026] Drawing No: W235 Rev No: -

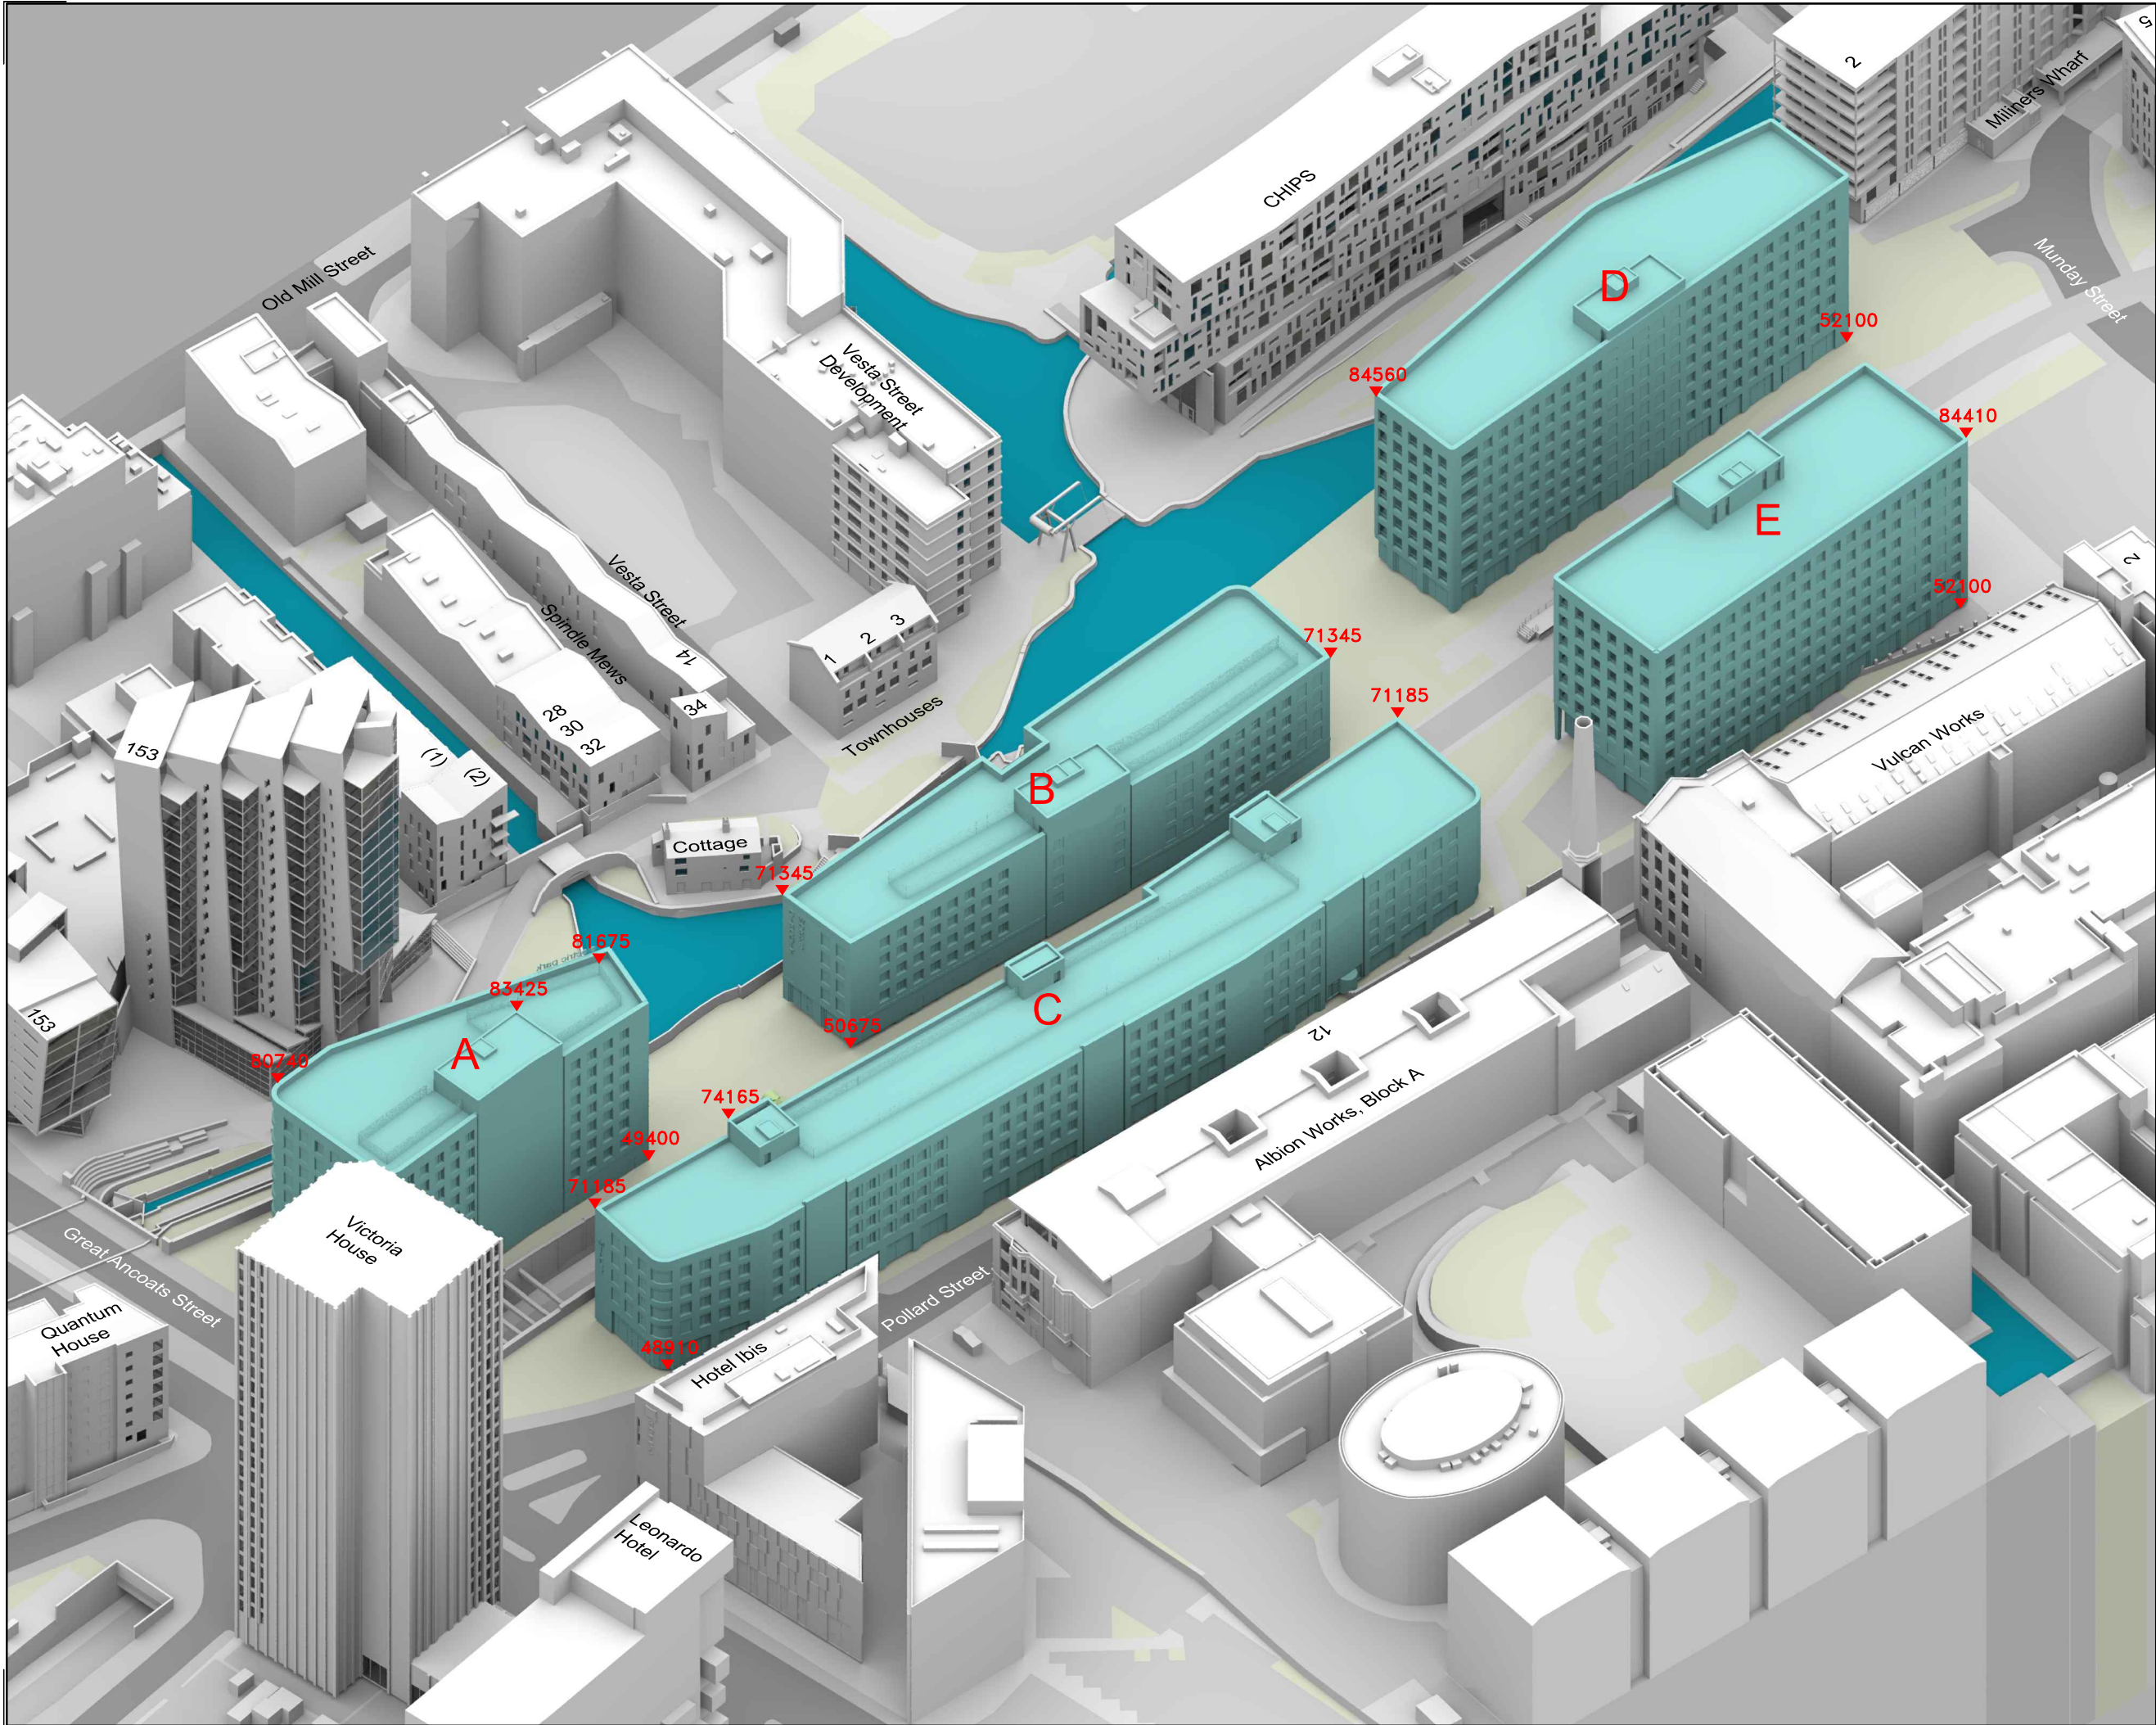

All dimensions to be checked on site.
Do not Scale from the drawing.
Any discrepancies to be reported to the Project
Surveyor before the commencement of any works.

NOTES:
Greenhatch Group
Survey Info (received 30/07/20)
Topo - 36496_T_REV0
Elevations - 36496_01-10_E
3D Model - 36496_T_3D_REV0
Hawkins/Brown
Proposed Info (received 09/09/20)
PLS-HBA-ZZ-M3-A-0002
SimpsonHaugh and Partners
Consented Info (received 29/07/22)
131607_NMC_2021-GA_GF_PLAN-1901904.dwg
131607_NMC_2021-GA_1F_PLAN-1901907.dwg
131607_NMC_2021-GA_2F_PLAN-1901921.dwg
Hawkins/Brown
Proposed Info (received 14/09/23)
ELPK-HBA-DE-ZZ-M3-A-000001.dwg
ELPK-HBA-ZZ-M3-A-000001.dwg

Key:
Consented Scheme
Proposed Scheme


Proximity
Kennedy House, 31 Stamford Street,
Altrincham, WA14 1ES

Client:
AG GP Manchester Pollard B.V.

Project:
Pollard Street
Manchester

Drawing Title:
3D View
Consented Scheme 09/09/20
Block A, B, C, D & E vs Proposed
Scheme received 14/09/23

Drawn:	TP	Scale:	NTS @ A3
Checked:	-	Date:	Sep 23
Project No:	[1026]	Drawing No:	W236
		Rev No:	-

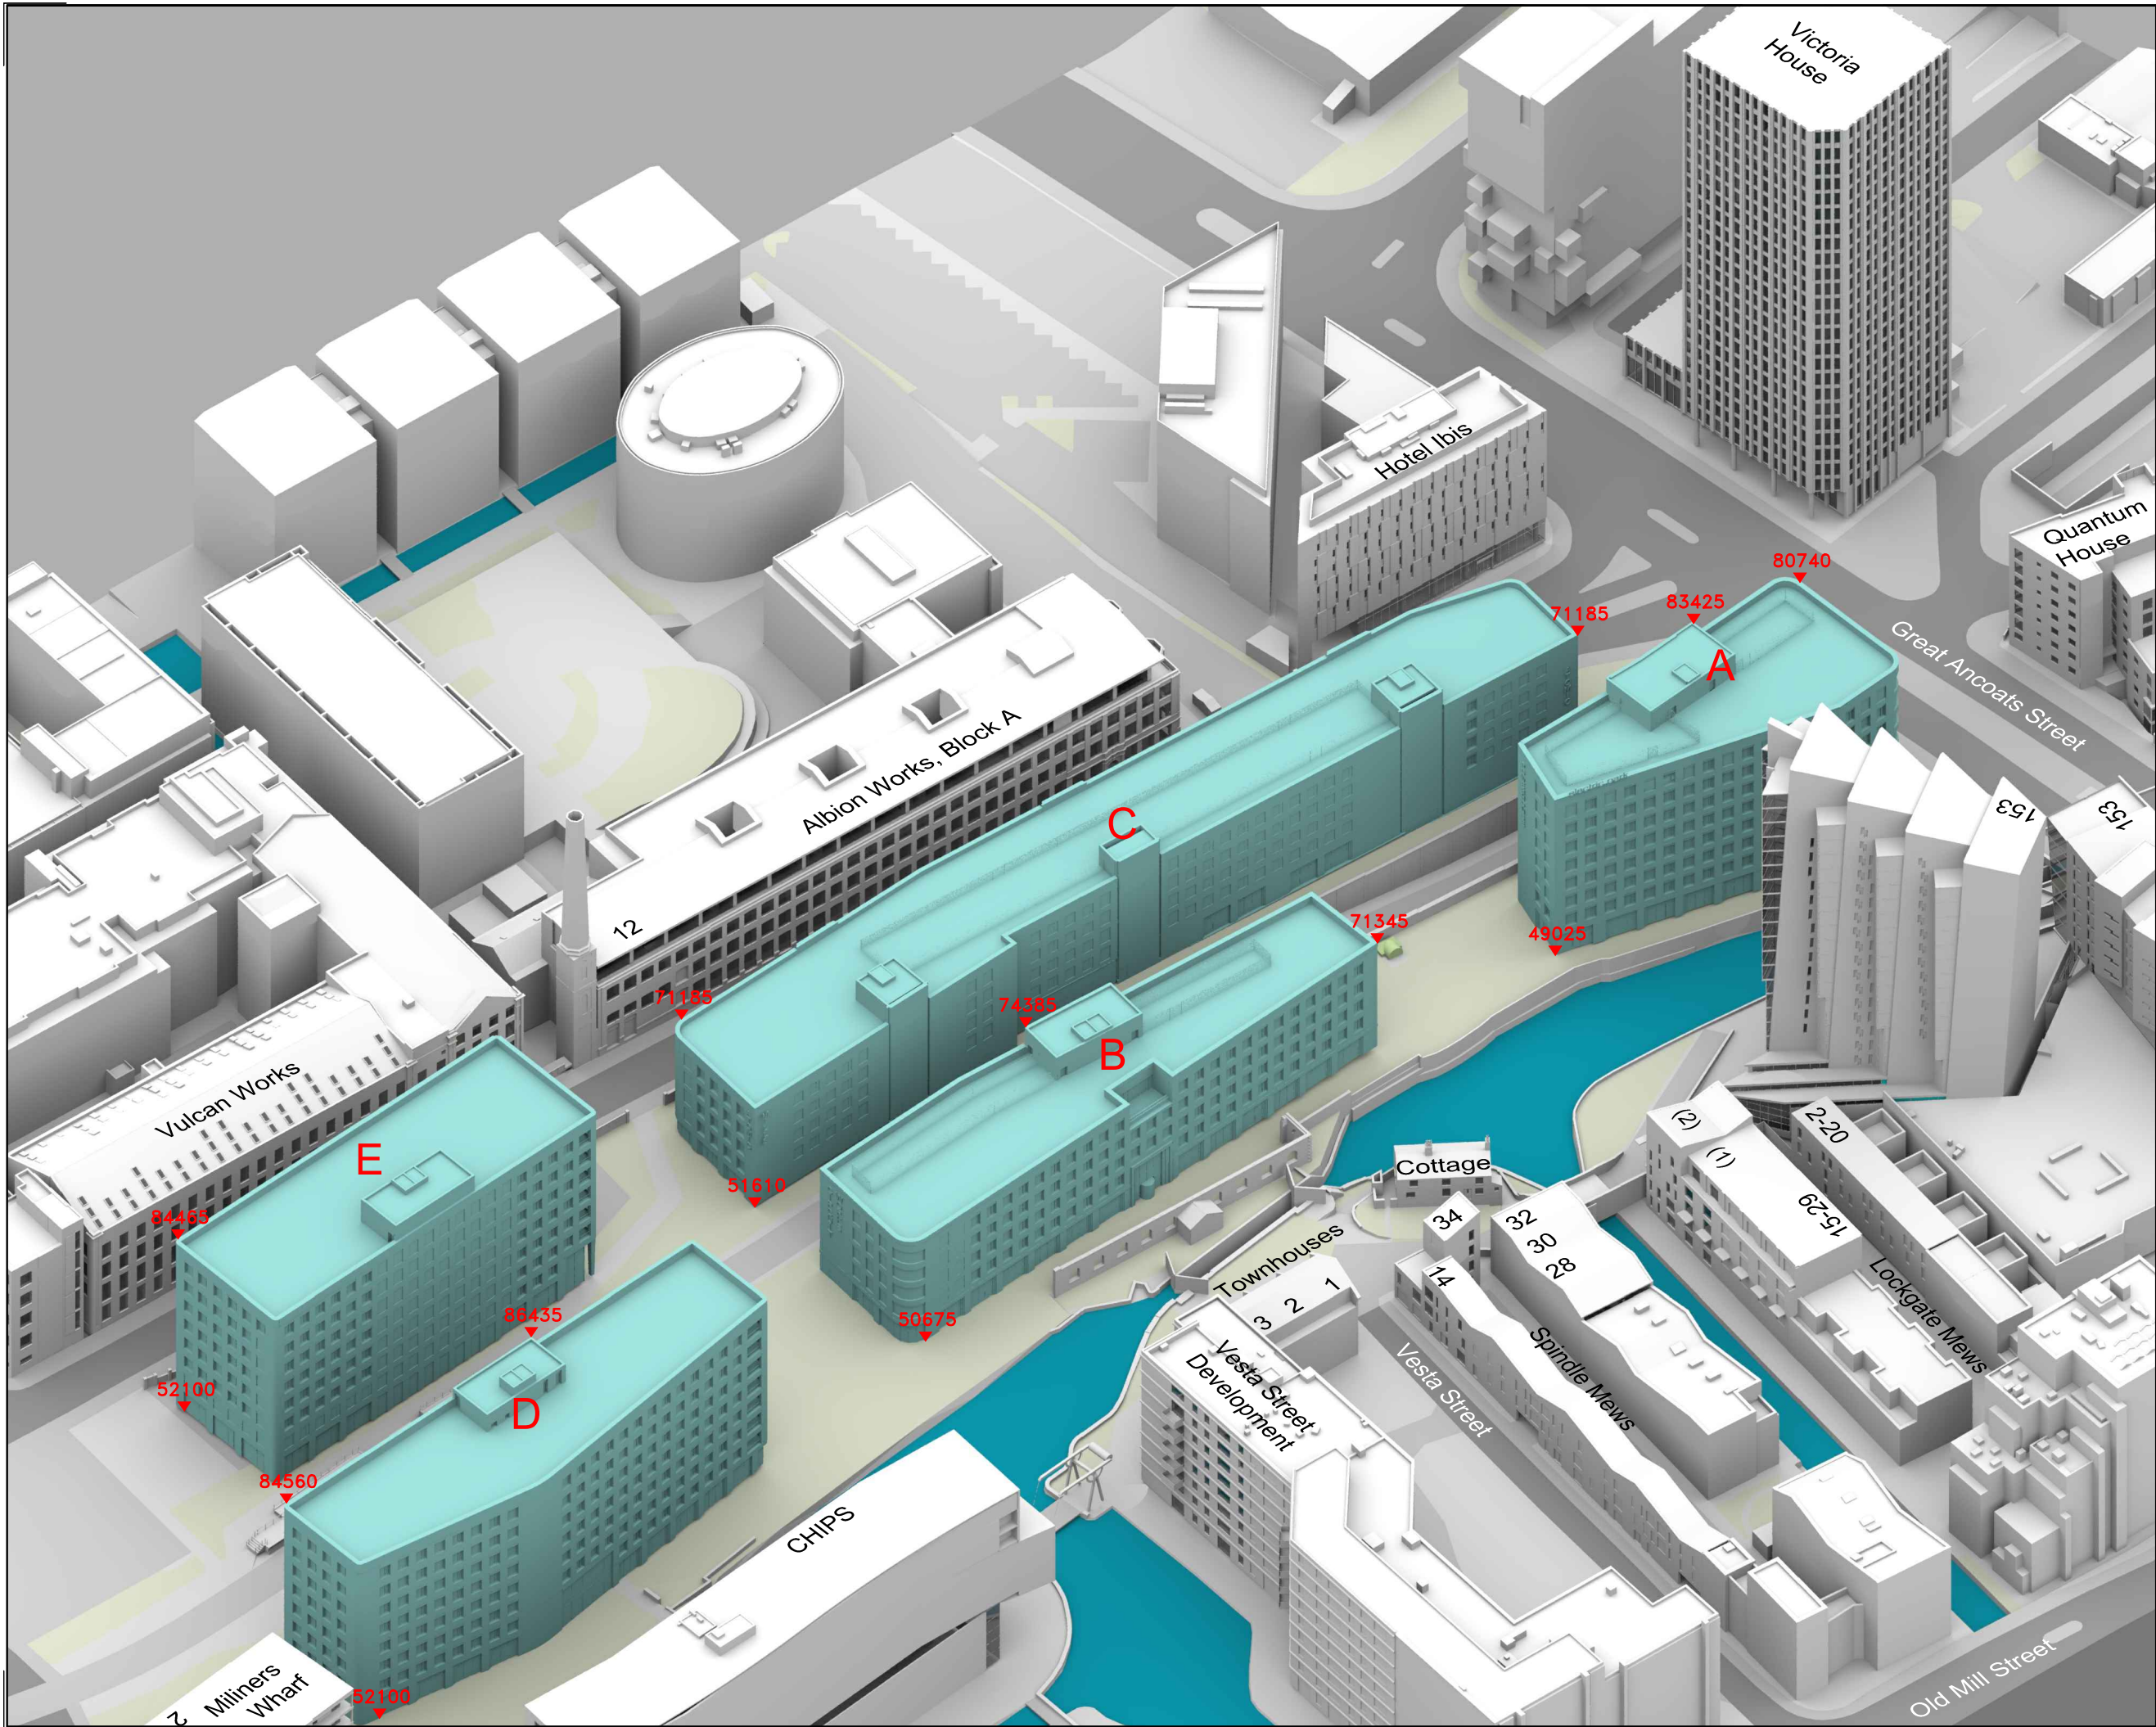

All dimensions to be checked on site.
Do not Scale from the drawing.
Any discrepancies to be reported to the Project
Surveyor before the commencement of any works.

NOTES:
Greenhatch Group
Survey Info (received 30/07/20)
Topo - 36496_T_REV0
Elevations - 36496_01-10_E
3D Model - 36496_T_3D_REV0
Hawkins/Brown
Proposed Info (received 09/09/20)
PLS-HBA-ZZ-M3-A-0002
SimpsonHaugh and Partners
Consented Info (received 29/07/22)
131607_NMC_2021-GA_GF_PLAN-1901904.dwg
131607_NMC_2021-GA_1F_PLAN-1901907.dwg
131607_NMC_2021-GA_2F_PLAN-1901921.dwg
Hawkins/Brown
Proposed Info (received 14/09/23)
ELPK-HBA-DE-ZZ-M3-A-000001.dwg
ELPK-HBA-ZZ-M3-A-000001.dwg

Key:	
	Consented Scheme
	Proposed Scheme

-		
---	--	--

Revisions:	Date:	Init:
------------	-------	-------

Proximity
Kennedy House, 31 Stamford Street,
Altrincham, WA14 1ES

Client: AG GP Manchester Pollard B.V.		
Project: Pollard Street Manchester		
Drawing Title: 3D View Consented Scheme 09/09/20 Block A, B, C, D & E vs Proposed Scheme received 14/09/23		
Drawn:	TP	Scale: NTS @ A3
Checked:	-	Date: Sep 23
Project No:	Drawing No:	Rev No:
[1026]	W237	-

Room	Room Use	Window	EXISTING VSC	PROPOSED VSC	LOSS VSC	%LOSS VSC
Quantum House						
R1/10	BEDROOM	W1/10	18.25	18.97	-0.72	-3.95
R2/10	LKD	W2/10	7.41	7.52	-0.11	-1.48
R2/10	LKD	W3/10	20.82	21.38	-0.56	-2.69
R2/10	LKD	W4/10	22.54	22.54	0.00	0.00
R2/10	LKD	W5/10	7.84	7.84	0.00	0.00
R2/10	LKD	W6/10	16.05	16.05	0.00	0.00
R1/11	LKD	W1/11	25.30	25.32	-0.02	-0.08
R1/11	LKD	W2/11	24.87	24.90	-0.03	-0.12
R1/11	LKD	W3/11	21.71	22.66	-0.95	-4.38
R2/11	BEDROOM	W4/11	21.77	22.54	-0.77	-3.54
R3/11	BEDROOM	W5/11	22.02	22.77	-0.75	-3.41
R4/11	BEDROOM	W6/11	3.29	3.29	0.00	0.00
R5/11	LKD	W7/11	12.48	13.08	-0.60	-4.81
R6/11	BEDROOM	W8/11	19.40	20.16	-0.76	-3.92
R7/11	LKD	W9/11	7.89	8.01	-0.12	-1.52
R7/11	LKD	W10/11	22.14	22.69	-0.55	-2.48
R7/11	LKD	W11/11	24.68	24.67	0.01	0.04
R7/11	LKD	W12/11	8.11	8.11	0.00	0.00
R7/11	LKD	W13/11	17.31	17.31	0.00	0.00
R1/12	LKD	W1/12	25.83	25.84	-0.01	-0.04
R1/12	LKD	W2/12	25.23	25.26	-0.03	-0.12
R1/12	LKD	W3/12	22.75	23.79	-1.04	-4.57
R2/12	BEDROOM	W4/12	22.97	23.84	-0.87	-3.79
R3/12	BEDROOM	W5/12	23.20	24.03	-0.83	-3.58
R4/12	BEDROOM	W6/12	5.09	5.09	0.00	0.00
R5/12	LKD	W7/12	13.32	13.98	-0.66	-4.95
R6/12	BEDROOM	W8/12	20.61	21.44	-0.83	-4.03
R7/12	LKD	W9/12	22.83	23.41	-0.58	-2.54
R7/12	LKD	W10/12	24.48	24.49	-0.01	-0.04
R7/12	LKD	W11/12	18.84	18.84	0.00	0.00

Room	Room Use	Window	EXISTING VSC	PROPOSED VSC	LOSS VSC	%LOSS VSC
R1/13	LKD	W1/13	26.23	26.25	-0.02	-0.08
R1/13	LKD	W2/13	25.64	25.66	-0.02	-0.08
R1/13	LKD	W3/13	24.00	25.14	-1.14	-4.75
R2/13	BEDROOM	W4/13	24.21	25.18	-0.97	-4.01
R3/13	BEDROOM	W5/13	24.42	25.35	-0.93	-3.81
R4/13	BEDROOM	W6/13	5.46	5.46	0.00	0.00
R5/13	LKD	W7/13	14.32	15.05	-0.73	-5.10
R6/13	BEDROOM	W8/13	21.83	22.72	-0.89	-4.08
R7/13	LKD	W9/13	24.07	24.71	-0.64	-2.66
R7/13	LKD	W10/13	27.01	27.01	0.00	0.00
R7/13	LKD	W11/13	27.33	27.34	-0.01	-0.04
R1/14	LKD	W1/14	26.57	26.59	-0.02	-0.08
R1/14	LKD	W2/14	26.00	26.03	-0.03	-0.12
R1/14	LKD	W3/14	25.31	26.56	-1.25	-4.94
R2/14	BEDROOM	W4/14	25.52	26.59	-1.07	-4.19
R3/14	BEDROOM	W5/14	25.71	26.73	-1.02	-3.97
R4/14	BEDROOM	W6/14	5.89	5.89	0.00	0.00
R5/14	BEDROOM	W8/14	29.16	29.17	-0.01	-0.03
R6/14	LKD	W7/14	15.91	16.69	-0.78	-4.90
R6/14	LKD	W9/14	28.79	28.80	-0.01	-0.03
R1/15	LKD	W1/15	26.94	26.95	-0.01	-0.04
R1/15	LKD	W2/15	26.38	26.40	-0.02	-0.08
R1/15	LKD	W3/15	26.69	28.04	-1.35	-5.06
R2/15	BEDROOM	W4/15	26.90	28.07	-1.17	-4.35
R3/15	BEDROOM	W5/15	27.07	28.18	-1.11	-4.10
R4/15	BEDROOM	W6/15	6.41	6.41	0.00	0.00
R5/15	BEDROOM	W8/15	29.91	29.92	-0.01	-0.03
R6/15	LKD	W7/15	17.32	18.17	-0.85	-4.91

Room	Room Use	Window	EXISTING VSC	PROPOSED VSC	LOSS VSC	%LOSS VSC
R6/15	LKD	W9/15	29.56	29.57	-0.01	-0.03
R1/16	LKD	W1/16	27.33	27.34	-0.01	-0.04
R1/16	LKD	W2/16	26.76	26.79	-0.03	-0.11
R1/16	LKD	W3/16	28.13	29.58	-1.45	-5.15
R2/16	BEDROOM	W4/16	28.35	29.60	-1.25	-4.41
R3/16	BEDROOM	W5/16	28.48	29.68	-1.20	-4.21
R4/16	BEDROOM	W6/16	7.41	7.41	0.00	0.00
R5/16	BEDROOM	W8/16	30.65	30.67	-0.02	-0.07
R6/16	LKD	W7/16	19.73	20.62	-0.89	-4.51
R6/16	LKD	W9/16	30.34	30.36	-0.02	-0.07
R1/17	LKD	W1/17	27.74	27.76	-0.02	-0.07
R1/17	LKD	W2/17	27.16	27.18	-0.02	-0.07
R1/17	LKD	W3/17	29.61	31.13	-1.52	-5.13
R2/17	BEDROOM	W4/17	29.81	31.14	-1.33	-4.46
R3/17	BEDROOM	W5/17	29.91	31.17	-1.26	-4.21
Outram House						
R1/49	ASSUMED	W1/49	23.51	23.74	-0.23	-0.98
R1/50	LKD	W2/50	20.09	20.36	-0.27	-1.34
R2/50	BEDROOM	W1/50	25.13	25.37	-0.24	-0.96
R3/50	ASSUMED	W3/50	20.37	20.50	-0.13	-0.64
R1/51	BEDROOM	W1/51	26.68	26.94	-0.26	-0.97
R2/51	LKD	W2/51	21.48	21.77	-0.29	-1.35
R2/51	LKD	W3/51	24.09	24.32	-0.23	-0.95
R3/51	LKD	W4/51	24.10	24.27	-0.17	-0.71
R4/51	BEDROOM	W5/51	21.73	21.93	-0.20	-0.92
R5/51	STUDIO	W6/51	22.37	22.58	-0.21	-0.94
R6/51	STUDIO	W7/51	24.11	24.29	-0.18	-0.75

Room	Room Use	Window	EXISTING VSC	PROPOSED VSC	LOSS VSC	%LOSS VSC
R1/52	STUDIO	W1/52	28.20	28.46	-0.26	-0.92
R2/52	STUDIO	W2/52	22.96	23.27	-0.31	-1.35
R2/52	STUDIO	W3/52	25.35	25.57	-0.22	-0.87
R3/52	LKD	W4/52	25.36	25.55	-0.19	-0.75
R4/52	BEDROOM	W5/52	23.23	23.45	-0.22	-0.95
R5/52	STUDIO	W6/52	24.16	24.38	-0.22	-0.91
R6/52	STUDIO	W7/52	25.48	25.67	-0.19	-0.75
R6/52	STUDIO	W8/52	25.84	26.02	-0.18	-0.70

153 Great Ancoats Street, West Block

R1/102	ASSUMED	W1/102	30.89	30.89	0.00	0.00
R1/102	ASSUMED	W2/102	20.86	21.25	-0.39	-1.87
R2/102	ASSUMED	W3/102	20.02	20.50	-0.48	-2.40
R2/102	ASSUMED	W4/102	13.50	13.67	-0.17	-1.26
R3/102	ASSUMED	W5/102	13.83	13.98	-0.15	-1.08
R3/102	ASSUMED	W6/102	13.66	13.88	-0.22	-1.61
R4/102	ASSUMED	W7/102	10.92	11.09	-0.17	-1.56
R4/102	ASSUMED	W8/102	12.64	12.75	-0.11	-0.87
R1/103	ASSUMED	W1/103	32.20	32.20	0.00	0.00
R1/103	ASSUMED	W2/103	21.93	22.43	-0.50	-2.28
R2/103	ASSUMED	W3/103	21.09	21.65	-0.56	-2.66
R2/103	ASSUMED	W4/103	14.34	14.56	-0.22	-1.53
R3/103	ASSUMED	W5/103	14.46	14.66	-0.20	-1.38
R3/103	ASSUMED	W6/103	14.16	14.41	-0.25	-1.77
R4/103	ASSUMED	W7/103	14.00	14.20	-0.20	-1.43
R4/103	ASSUMED	W8/103	13.48	13.66	-0.18	-1.34
R5/103	ASSUMED	W9/103	8.73	8.90	-0.17	-1.95
R1/104	ASSUMED	W1/104	33.20	33.20	0.00	0.00
R1/104	ASSUMED	W2/104	23.09	23.68	-0.59	-2.56
R2/104	ASSUMED	W3/104	22.22	22.91	-0.69	-3.11

Room	Room Use	Window	EXISTING VSC	PROPOSED VSC	LOSS VSC	%LOSS VSC
R2/104	ASSUMED	W4/104	15.02	15.31	-0.29	-1.93
R3/104	ASSUMED	W5/104	15.13	15.38	-0.25	-1.65
R3/104	ASSUMED	W6/104	14.76	15.04	-0.28	-1.90
R4/104	ASSUMED	W7/104	14.52	14.75	-0.23	-1.58
R4/104	ASSUMED	W8/104	13.66	13.87	-0.21	-1.54
R5/104	ASSUMED	W9/104	8.70	8.93	-0.23	-2.64
R6/104	ASSUMED	W10/104	9.02	9.64	-0.62	-6.87
R6/104	ASSUMED	W11/104	6.75	7.38	-0.63	-9.33
R6/104	ASSUMED	W12/104	18.38	18.42	-0.04	-0.22
R1/105	ASSUMED	W1/105	33.82	33.82	0.00	0.00
R1/105	ASSUMED	W2/105	24.22	24.90	-0.68	-2.81
R2/105	ASSUMED	W3/105	23.43	24.20	-0.77	-3.29
R2/105	ASSUMED	W4/105	15.77	16.13	-0.36	-2.28
R3/105	ASSUMED	W5/105	15.91	16.21	-0.30	-1.89
R3/105	ASSUMED	W6/105	15.52	15.83	-0.31	-2.00
R4/105	ASSUMED	W7/105	15.22	15.49	-0.27	-1.77
R4/105	ASSUMED	W8/105	14.30	14.54	-0.24	-1.68
R5/105	ASSUMED	W9/105	9.18	9.43	-0.25	-2.72
R6/105	ASSUMED	W10/105	9.66	10.32	-0.66	-6.83
R6/105	ASSUMED	W11/105	7.33	7.99	-0.66	-9.00
R6/105	ASSUMED	W12/105	18.91	18.95	-0.04	-0.21
R1/106	ASSUMED	W1/106	34.25	34.25	0.00	0.00
R1/106	ASSUMED	W2/106	25.39	26.15	-0.76	-2.99
R2/106	ASSUMED	W3/106	24.60	25.52	-0.92	-3.74
R2/106	ASSUMED	W4/106	16.66	17.11	-0.45	-2.70
R3/106	ASSUMED	W5/106	16.75	17.08	-0.33	-1.97
R3/106	ASSUMED	W6/106	16.35	16.69	-0.34	-2.08
R4/106	ASSUMED	W7/106	16.00	16.28	-0.28	-1.75
R4/106	ASSUMED	W8/106	15.00	15.27	-0.27	-1.80
R5/106	ASSUMED	W9/106	9.72	10.00	-0.28	-2.88
R6/106	ASSUMED	W10/106	10.32	11.01	-0.69	-6.69

Room	Room Use	Window	EXISTING VSC	PROPOSED VSC	LOSS VSC	%LOSS VSC
R6/106	ASSUMED	W11/106	7.96	8.65	-0.69	-8.67
R6/106	ASSUMED	W12/106	19.51	19.55	-0.04	-0.21
R1/107	ASSUMED	W1/107	34.75	34.75	0.00	0.00
R1/107	ASSUMED	W2/107	26.54	27.38	-0.84	-3.17
R2/107	ASSUMED	W3/107	25.84	26.85	-1.01	-3.91
R2/107	ASSUMED	W4/107	17.74	18.24	-0.50	-2.82
R3/107	ASSUMED	W5/107	17.67	18.03	-0.36	-2.04
R3/107	ASSUMED	W6/107	17.26	17.63	-0.37	-2.14
R4/107	ASSUMED	W7/107	16.89	17.19	-0.30	-1.78
R4/107	ASSUMED	W8/107	15.80	16.09	-0.29	-1.84
R5/107	ASSUMED	W9/107	10.38	10.66	-0.28	-2.70
R6/107	ASSUMED	W10/107	10.90	11.60	-0.70	-6.42
R6/107	ASSUMED	W11/107	8.60	9.28	-0.68	-7.91
R6/107	ASSUMED	W12/107	20.20	20.24	-0.04	-0.20
R1/108	ASSUMED	W1/108	35.03	35.03	0.00	0.00
R1/108	ASSUMED	W2/108	27.55	28.47	-0.92	-3.34
R2/108	ASSUMED	W3/108	26.95	28.02	-1.07	-3.97
R2/108	ASSUMED	W4/108	19.21	19.75	-0.54	-2.81
R3/108	ASSUMED	W5/108	18.71	19.08	-0.37	-1.98
R3/108	ASSUMED	W6/108	18.31	18.69	-0.38	-2.08
R4/108	ASSUMED	W7/108	17.98	18.29	-0.31	-1.72
R4/108	ASSUMED	W8/108	16.80	17.09	-0.29	-1.73
R5/108	ASSUMED	W9/108	11.17	11.44	-0.27	-2.42
R6/108	ASSUMED	W10/108	20.58	21.31	-0.73	-3.55
R6/108	ASSUMED	W11/108	21.15	21.19	-0.04	-0.19
R1/109	ASSUMED	W1/109	30.11	30.78	-0.67	-2.23
R1/109	ASSUMED	W2/109	28.23	28.91	-0.68	-2.41
153 Great Ancoats Street, East Block						
R1/152	ASSUMED	W1/152	12.54	12.72	-0.18	-1.44
R1/152	ASSUMED	W2/152	13.09	13.27	-0.18	-1.38
R1/152	ASSUMED	W3/152	14.73	14.95	-0.22	-1.49
R1/152	ASSUMED	W4/152	16.19	16.84	-0.65	-4.01

Room	Room Use	Window	EXISTING VSC	PROPOSED VSC	LOSS VSC	%LOSS VSC
R2/152	ASSUMED	W5/152	16.39	16.62	-0.23	-1.40
R3/152	ASSUMED	W6/152	20.79	21.09	-0.30	-1.44
R3/152	ASSUMED	W7/152	15.69	16.36	-0.67	-4.27
R4/152	ASSUMED	W8/152	19.08	19.44	-0.36	-1.89
R5/152	ASSUMED	W9/152	20.34	20.73	-0.39	-1.92
R5/152	ASSUMED	W10/152	22.05	22.45	-0.40	-1.81
R5/152	ASSUMED	W11/152	22.36	22.96	-0.60	-2.68
R5/152	ASSUMED	W12/152	14.41	15.01	-0.60	-4.16
R6/152	ASSUMED	W13/152	21.30	21.82	-0.52	-2.44
R6/152	ASSUMED	W14/152	18.41	18.62	-0.21	-1.14
R6/152	ASSUMED	W15/152	17.86	18.06	-0.20	-1.12
R7/152	ASSUMED	W16/152	25.15	25.09	0.06	0.24
R8/152	ASSUMED	W17/152	26.51	26.51	0.00	0.00
R8/152	ASSUMED	W18/152	26.11	26.11	0.00	0.00
R1/153	ASSUMED	W1/153	14.15	14.33	-0.18	-1.27
R1/153	ASSUMED	W2/153	14.91	15.09	-0.18	-1.21
R1/153	ASSUMED	W3/153	15.95	16.16	-0.21	-1.32
R1/153	ASSUMED	W4/153	17.11	17.81	-0.70	-4.09
R2/153	ASSUMED	W5/153	16.52	16.74	-0.22	-1.33
R3/153	ASSUMED	W6/153	22.24	22.54	-0.30	-1.35
R3/153	ASSUMED	W7/153	16.86	17.57	-0.71	-4.21
R4/153	ASSUMED	W8/153	19.75	20.08	-0.33	-1.67
R5/153	ASSUMED	W9/153	22.36	22.74	-0.38	-1.70
R5/153	ASSUMED	W10/153	23.08	23.47	-0.39	-1.69
R5/153	ASSUMED	W11/153	23.89	24.55	-0.66	-2.76
R5/153	ASSUMED	W12/153	15.71	16.49	-0.78	-4.96
R6/153	ASSUMED	W13/153	22.49	23.11	-0.62	-2.76
R6/153	ASSUMED	W14/153	19.11	19.46	-0.35	-1.83
R6/153	ASSUMED	W15/153	18.37	18.71	-0.34	-1.85
R7/153	ASSUMED	W16/153	26.36	26.39	-0.03	-0.11
R8/153	ASSUMED	W17/153	27.83	27.90	-0.07	-0.25
R8/153	ASSUMED	W18/153	30.06	30.06	0.00	0.00

Room	Room Use	Window	EXISTING VSC	PROPOSED VSC	LOSS VSC	%LOSS VSC
R9/153	ASSUMED	W19/153	26.44	26.43	0.01	0.04
R1/154	ASSUMED	W1/154	10.48	10.48	0.00	0.00
R1/154	ASSUMED	W2/154	17.06	17.25	-0.19	-1.11
R1/154	ASSUMED	W3/154	18.04	18.25	-0.21	-1.16
R1/154	ASSUMED	W4/154	14.84	15.59	-0.75	-5.05
R2/154	ASSUMED	W5/154	16.93	17.15	-0.22	-1.30
R3/154	ASSUMED	W6/154	24.26	24.55	-0.29	-1.20
R3/154	ASSUMED	W7/154	17.84	18.60	-0.76	-4.26
R4/154	ASSUMED	W8/154	19.56	19.85	-0.29	-1.48
R5/154	ASSUMED	W9/154	22.96	23.28	-0.32	-1.39
R5/154	ASSUMED	W10/154	23.71	24.04	-0.33	-1.39
R5/154	ASSUMED	W11/154	25.78	26.44	-0.66	-2.56
R5/154	ASSUMED	W12/154	16.76	17.69	-0.93	-5.55
R6/154	ASSUMED	W13/154	23.42	24.14	-0.72	-3.07
R6/154	ASSUMED	W14/154	18.61	19.15	-0.54	-2.90
R6/154	ASSUMED	W15/154	17.65	18.16	-0.51	-2.89
R7/154	ASSUMED	W16/154	27.17	27.28	-0.11	-0.40
R8/154	ASSUMED	W17/154	29.04	29.15	-0.11	-0.38
R8/154	ASSUMED	W18/154	33.15	33.14	0.01	0.03
R9/154	ASSUMED	W19/154	27.61	27.61	0.00	0.00
R1/155	ASSUMED	W1/155	18.82	19.02	-0.20	-1.06
R1/155	ASSUMED	W2/155	19.79	19.98	-0.19	-0.96
R1/155	ASSUMED	W3/155	22.12	22.34	-0.22	-0.99
R1/155	ASSUMED	W4/155	16.25	17.03	-0.78	-4.80
R2/155	ASSUMED	W5/155	17.41	17.64	-0.23	-1.32
R2/155	ASSUMED	W6/155	19.12	19.35	-0.23	-1.20
R3/155	ASSUMED	W7/155	26.18	26.46	-0.28	-1.07
R3/155	ASSUMED	W8/155	15.60	16.42	-0.82	-5.26
R4/155	ASSUMED	W9/155	19.42	19.70	-0.28	-1.44
R5/155	ASSUMED	W10/155	23.80	24.10	-0.30	-1.26
R5/155	ASSUMED	W11/155	25.03	25.33	-0.30	-1.20
R5/155	ASSUMED	W12/155	27.54	28.11	-0.57	-2.07

Room	Room Use	Window	EXISTING VSC	PROPOSED VSC	LOSS VSC	%LOSS VSC
R5/155	ASSUMED	W13/155	17.47	18.45	-0.98	-5.61
R6/155	ASSUMED	W14/155	23.97	24.77	-0.80	-3.34
R6/155	ASSUMED	W15/155	13.95	14.64	-0.69	-4.95
R6/155	ASSUMED	W16/155	12.55	13.09	-0.54	-4.30
R7/155	ASSUMED	W17/155	26.46	26.63	-0.17	-0.64
R8/155	ASSUMED	W18/155	30.05	30.21	-0.16	-0.53
R8/155	ASSUMED	W19/155	34.87	34.87	0.00	0.00
R9/155	ASSUMED	W20/155	27.28	27.28	0.00	0.00
R1/156	ASSUMED	W1/156	22.05	22.26	-0.21	-0.95
R1/156	ASSUMED	W2/156	23.20	23.40	-0.20	-0.86
R1/156	ASSUMED	W3/156	25.17	25.40	-0.23	-0.91
R1/156	ASSUMED	W4/156	17.32	18.18	-0.86	-4.97
R2/156	ASSUMED	W5/156	18.06	18.31	-0.25	-1.38
R2/156	ASSUMED	W6/156	20.00	20.24	-0.24	-1.20
R3/156	ASSUMED	W7/156	28.39	28.67	-0.28	-0.99
R3/156	ASSUMED	W8/156	16.29	17.14	-0.85	-5.22
R4/156	ASSUMED	W9/156	19.24	19.52	-0.28	-1.46
R5/156	ASSUMED	W10/156	24.57	24.86	-0.29	-1.18
R5/156	ASSUMED	W11/156	25.83	26.12	-0.29	-1.12
R5/156	ASSUMED	W12/156	28.98	29.46	-0.48	-1.66
R5/156	ASSUMED	W13/156	15.27	16.26	-0.99	-6.48
R6/156	ASSUMED	W14/156	23.02	23.68	-0.66	-2.87
R6/156	ASSUMED	W15/156	2.33	2.40	-0.07	-3.00
R6/156	ASSUMED	W16/156	2.45	2.42	0.03	1.22
R7/156	ASSUMED	W17/156	16.54	16.62	-0.08	-0.48
R8/156	ASSUMED	W18/156	28.46	28.68	-0.22	-0.77
R8/156	ASSUMED	W19/156	35.15	35.15	0.00	0.00
R9/156	ASSUMED	W20/156	25.00	24.99	0.01	0.04
R1/157	ASSUMED	W1/157	28.48	28.72	-0.24	-0.84
R1/157	ASSUMED	W2/157	18.43	19.33	-0.90	-4.88
R2/157	ASSUMED	W3/157	22.41	22.67	-0.26	-1.16
R2/157	ASSUMED	W4/157	24.57	24.83	-0.26	-1.06

Room	Room Use	Window	EXISTING VSC	PROPOSED VSC	LOSS VSC	%LOSS VSC
R3/157	ASSUMED	W5/157	30.05	30.36	-0.31	-1.03
R3/157	ASSUMED	W6/157	17.55	18.49	-0.94	-5.36
R4/157	ASSUMED	W7/157	18.75	19.05	-0.30	-1.60
R5/157	ASSUMED	W8/157	25.11	25.40	-0.29	-1.15
R5/157	ASSUMED	W9/157	26.51	26.81	-0.30	-1.13
R5/157	ASSUMED	W10/157	30.42	30.90	-0.48	-1.58
R5/157	ASSUMED	W11/157	16.62	17.55	-0.93	-5.60
R6/157	ASSUMED	W12/157	20.21	20.70	-0.49	-2.42
R7/157	ASSUMED	W13/157	25.60	26.15	-0.55	-2.15
R7/157	ASSUMED	W14/157	28.89	29.56	-0.67	-2.32
R7/157	ASSUMED	W15/157	27.75	28.59	-0.84	-3.03
R7/157	ASSUMED	W16/157	28.82	29.53	-0.71	-2.46
R7/157	ASSUMED	W17/157	29.56	30.18	-0.62	-2.10
R7/157	ASSUMED	W18/157	24.01	24.02	-0.01	-0.04
R8/157	ASSUMED	W19/157	18.74	18.83	-0.09	-0.48
R9/157	ASSUMED	W20/157	32.94	33.21	-0.27	-0.82
R9/157	ASSUMED	W21/157	35.70	35.70	0.00	0.00
R10/157	ASSUMED	W22/157	24.04	24.04	0.00	0.00
R1/158	ASSUMED	W1/158	31.75	31.99	-0.24	-0.76
R1/158	ASSUMED	W2/158	19.48	20.38	-0.90	-4.62
R2/158	ASSUMED	W3/158	23.23	23.50	-0.27	-1.16
R2/158	ASSUMED	W4/158	25.56	25.83	-0.27	-1.06
R3/158	ASSUMED	W5/158	31.61	31.94	-0.33	-1.04
R3/158	ASSUMED	W6/158	18.79	19.77	-0.98	-5.22
R4/158	ASSUMED	W7/158	21.16	21.48	-0.32	-1.51
R5/158	ASSUMED	W8/158	26.95	27.27	-0.32	-1.19
R5/158	ASSUMED	W9/158	28.49	28.80	-0.31	-1.09
R5/158	ASSUMED	W10/158	31.53	32.00	-0.47	-1.49
R5/158	ASSUMED	W11/158	18.24	19.28	-1.04	-5.70
R6/158	ASSUMED	W12/158	19.87	20.41	-0.54	-2.72
R7/158	ASSUMED	W13/158	26.04	26.60	-0.56	-2.15
R7/158	ASSUMED	W14/158	30.18	30.87	-0.69	-2.29

Room	Room Use	Window	EXISTING VSC	PROPOSED VSC	LOSS VSC	%LOSS VSC
R7/158	ASSUMED	W15/158	30.13	31.19	-1.06	-3.52
R7/158	ASSUMED	W16/158	31.03	31.97	-0.94	-3.03
R7/158	ASSUMED	W17/158	31.65	32.47	-0.82	-2.59
R7/158	ASSUMED	W18/158	24.36	24.37	-0.01	-0.04
R8/158	ASSUMED	W19/158	19.42	19.56	-0.14	-0.72
R9/158	ASSUMED	W20/158	34.22	34.52	-0.30	-0.88
R9/158	ASSUMED	W21/158	36.11	36.11	0.00	0.00
R10/158	ASSUMED	W22/158	23.62	23.63	-0.01	-0.04
R1/159	ASSUMED	W1/159	34.28	34.51	-0.23	-0.67
R1/159	ASSUMED	W2/159	20.48	21.32	-0.84	-4.10
R2/159	ASSUMED	W3/159	23.59	23.85	-0.26	-1.10
R2/159	ASSUMED	W4/159	25.89	26.14	-0.25	-0.97
R3/159	ASSUMED	W5/159	32.63	32.96	-0.33	-1.01
R3/159	ASSUMED	W6/159	19.98	20.93	-0.95	-4.75
R4/159	ASSUMED	W7/159	20.55	20.86	-0.31	-1.51
R5/159	ASSUMED	W8/159	27.13	27.45	-0.32	-1.18
R5/159	ASSUMED	W9/159	28.66	28.98	-0.32	-1.12
R5/159	ASSUMED	W10/159	32.42	32.85	-0.43	-1.33
R5/159	ASSUMED	W11/159	19.82	20.85	-1.03	-5.20
R6/159	ASSUMED	W12/159	19.82	20.28	-0.46	-2.32
R6/159	ASSUMED	W13/159	26.30	26.79	-0.49	-1.86
R7/159	ASSUMED	W14/159	31.26	31.97	-0.71	-2.27
R7/159	ASSUMED	W15/159	32.44	33.62	-1.18	-3.64
R7/159	ASSUMED	W16/159	33.14	34.18	-1.04	-3.14
R7/159	ASSUMED	W17/159	33.61	34.50	-0.89	-2.65
R7/159	ASSUMED	W18/159	24.67	24.68	-0.01	-0.04
R8/159	ASSUMED	W19/159	20.13	20.32	-0.19	-0.94
R9/159	ASSUMED	W20/159	35.30	35.63	-0.33	-0.93
R9/159	ASSUMED	W21/159	36.47	36.48	-0.01	-0.03
R10/159	ASSUMED	W22/159	23.16	23.17	-0.01	-0.04
R1/160	ASSUMED	W1/160	35.09	35.26	-0.17	-0.48
R1/160	ASSUMED	W2/160	21.43	22.12	-0.69	-3.22

Room	Room Use	Window	EXISTING VSC	PROPOSED VSC	LOSS VSC	%LOSS VSC
R2/160	ASSUMED	W3/160	25.48	25.68	-0.20	-0.78
R2/160	ASSUMED	W4/160	27.41	27.60	-0.19	-0.69
R3/160	ASSUMED	W5/160	33.12	33.37	-0.25	-0.75
R3/160	ASSUMED	W6/160	21.14	21.92	-0.78	-3.69
R4/160	ASSUMED	W7/160	20.21	20.44	-0.23	-1.14
R4/160	ASSUMED	W8/160	27.31	27.56	-0.25	-0.92
R4/160	ASSUMED	W9/160	28.74	28.98	-0.24	-0.84
R5/160	ASSUMED	W10/160	32.95	33.28	-0.33	-1.00
R5/160	ASSUMED	W11/160	21.33	22.18	-0.85	-3.98
R6/160	ASSUMED	W12/160	19.67	20.01	-0.34	-1.73
R6/160	ASSUMED	W13/160	26.33	26.74	-0.41	-1.56
R7/160	ASSUMED	W14/160	32.04	32.67	-0.63	-1.97
R7/160	ASSUMED	W15/160	34.58	35.66	-1.08	-3.12
R7/160	ASSUMED	W16/160	35.10	36.07	-0.97	-2.76
R7/160	ASSUMED	W17/160	35.42	36.28	-0.86	-2.43
R7/160	ASSUMED	W18/160	24.88	24.89	-0.01	-0.04
R8/160	ASSUMED	W19/160	20.74	20.96	-0.22	-1.06
R9/160	ASSUMED	W20/160	36.24	36.55	-0.31	-0.86
R9/160	ASSUMED	W21/160	36.59	36.59	0.00	0.00
R10/160	ASSUMED	W22/160	22.29	22.30	-0.01	-0.04
R1/161	ASSUMED	W1/161	35.48	35.58	-0.10	-0.28
R1/161	ASSUMED	W2/161	22.34	22.81	-0.47	-2.10
R2/161	ASSUMED	W3/161	25.11	25.24	-0.13	-0.52
R2/161	ASSUMED	W4/161	27.07	27.18	-0.11	-0.41
R3/161	ASSUMED	W5/161	33.57	33.71	-0.14	-0.42
R3/161	ASSUMED	W6/161	22.23	22.74	-0.51	-2.29
R4/161	ASSUMED	W7/161	22.26	22.39	-0.13	-0.58
R4/161	ASSUMED	W8/161	28.74	28.90	-0.16	-0.56
R4/161	ASSUMED	W9/161	30.22	30.34	-0.12	-0.40
R5/161	ASSUMED	W10/161	33.49	33.68	-0.19	-0.57
R5/161	ASSUMED	W11/161	22.68	23.24	-0.56	-2.47
R6/161	ASSUMED	W12/161	21.87	22.12	-0.25	-1.14
R6/161	ASSUMED	W13/161	28.02	28.33	-0.31	-1.11

Room	Room Use	Window	EXISTING VSC	PROPOSED VSC	LOSS VSC	%LOSS VSC
R7/161	ASSUMED	W14/161	32.85	33.27	-0.42	-1.28
R7/161	ASSUMED	W15/161	36.52	37.27	-0.75	-2.05
R7/161	ASSUMED	W16/161	36.89	37.55	-0.66	-1.79
R7/161	ASSUMED	W17/161	37.07	37.67	-0.60	-1.62
R7/161	ASSUMED	W18/161	24.99	25.00	-0.01	-0.04
R8/161	ASSUMED	W19/161	21.29	21.49	-0.20	-0.94
R9/161	ASSUMED	W20/161	37.07	37.29	-0.22	-0.59
R9/161	ASSUMED	W21/161	36.70	36.70	0.00	0.00
R10/161	ASSUMED	W22/161	24.39	24.40	-0.01	-0.04
R1/162	ASSUMED	W1/162	35.83	35.86	-0.03	-0.08
R1/162	ASSUMED	W2/162	23.06	23.21	-0.15	-0.65
R2/162	ASSUMED	W3/162	24.69	24.74	-0.05	-0.20
R2/162	ASSUMED	W4/162	26.70	26.73	-0.03	-0.11
R3/162	ASSUMED	W5/162	33.90	33.95	-0.05	-0.15
R3/162	ASSUMED	W6/162	23.03	23.19	-0.16	-0.69
R4/162	ASSUMED	W7/162	21.83	21.88	-0.05	-0.23
R4/162	ASSUMED	W8/162	28.47	28.52	-0.05	-0.18
R4/162	ASSUMED	W9/162	29.96	30.00	-0.04	-0.13
R5/162	ASSUMED	W10/162	33.85	33.92	-0.07	-0.21
R5/162	ASSUMED	W11/162	23.63	23.78	-0.15	-0.63
R6/162	ASSUMED	W12/162	21.61	21.69	-0.08	-0.37
R6/162	ASSUMED	W13/162	28.19	28.32	-0.13	-0.46
R7/162	ASSUMED	W14/162	33.51	33.65	-0.14	-0.42
R7/162	ASSUMED	W15/162	37.74	37.90	-0.16	-0.42
R7/162	ASSUMED	W16/162	37.97	38.09	-0.12	-0.32
R7/162	ASSUMED	W17/162	38.06	38.15	-0.09	-0.24
R7/162	ASSUMED	W18/162	25.07	25.08	-0.01	-0.04
R8/162	ASSUMED	W19/162	21.58	21.60	-0.02	-0.09
R9/162	ASSUMED	W20/162	37.53	37.56	-0.03	-0.08
R9/162	ASSUMED	W21/162	36.76	36.76	0.00	0.00
R10/162	ASSUMED	W22/162	23.41	23.42	-0.01	-0.04
R1/163	ASSUMED	W1/163	36.10	36.10	0.00	0.00

Room	Room Use	Window	EXISTING VSC	PROPOSED VSC	LOSS VSC	%LOSS VSC
R1/163	ASSUMED	W2/163	23.45	23.45	0.00	0.00
R2/163	ASSUMED	W3/163	26.52	26.52	0.00	0.00
R2/163	ASSUMED	W4/163	28.45	28.45	0.00	0.00
R3/163	ASSUMED	W5/163	34.30	34.30	0.00	0.00
R3/163	ASSUMED	W6/163	23.38	23.38	0.00	0.00
R4/163	ASSUMED	W7/163	21.32	21.32	0.00	0.00
R4/163	ASSUMED	W8/163	28.17	28.17	0.00	0.00
R4/163	ASSUMED	W9/163	29.89	29.89	0.00	0.00
R5/163	ASSUMED	W10/163	34.21	34.21	0.00	0.00
R5/163	ASSUMED	W11/163	23.95	23.95	0.00	0.00
R6/163	ASSUMED	W12/163	20.77	20.77	0.00	0.00
R6/163	ASSUMED	W13/163	27.89	27.89	0.00	0.00
R7/163	ASSUMED	W14/163	33.73	33.73	0.00	0.00
R7/163	ASSUMED	W15/163	38.06	38.06	0.00	0.00
R7/163	ASSUMED	W16/163	38.25	38.25	0.00	0.00
R7/163	ASSUMED	W17/163	38.30	38.30	0.00	0.00
R7/163	ASSUMED	W18/163	25.13	25.13	0.00	0.00
R8/163	ASSUMED	W19/163	21.62	21.62	0.00	0.00
R9/163	ASSUMED	W20/163	37.62	37.62	0.00	0.00
R9/163	ASSUMED	W21/163	36.64	36.64	0.00	0.00
R10/163	ASSUMED	W22/163	22.74	22.74	0.00	0.00
R1/164	ASSUMED	W1/164	36.36	36.36	0.00	0.00
R1/164	ASSUMED	W2/164	23.77	23.77	0.00	0.00
R2/164	ASSUMED	W3/164	26.12	26.12	0.00	0.00
R2/164	ASSUMED	W4/164	28.18	28.18	0.00	0.00
R3/164	ASSUMED	W5/164	34.80	34.80	0.00	0.00
R3/164	ASSUMED	W6/164	23.61	23.61	0.00	0.00
R4/164	ASSUMED	W7/164	20.43	20.43	0.00	0.00
R4/164	ASSUMED	W8/164	27.77	27.77	0.00	0.00
R4/164	ASSUMED	W9/164	29.54	29.54	0.00	0.00
R5/164	ASSUMED	W10/164	34.56	34.56	0.00	0.00
R5/164	ASSUMED	W11/164	24.18	24.18	0.00	0.00

Room	Room Use	Window	EXISTING VSC	PROPOSED VSC	LOSS VSC	%LOSS VSC
R6/164	ASSUMED	W12/164	23.01	23.01	0.00	0.00
R6/164	ASSUMED	W13/164	29.26	29.26	0.00	0.00
R7/164	ASSUMED	W14/164	34.03	34.03	0.00	0.00
R7/164	ASSUMED	W15/164	38.21	38.21	0.00	0.00
R7/164	ASSUMED	W16/164	38.39	38.39	0.00	0.00
R7/164	ASSUMED	W17/164	38.44	38.44	0.00	0.00
R7/164	ASSUMED	W18/164	25.18	25.18	0.00	0.00
R8/164	ASSUMED	W19/164	21.63	21.63	0.00	0.00
R9/164	ASSUMED	W20/164	37.65	37.65	0.00	0.00
R9/164	ASSUMED	W21/164	36.71	36.71	0.00	0.00
R10/164	ASSUMED	W22/164	24.46	24.46	0.00	0.00
R1/165	ASSUMED	W1/165	36.60	36.60	0.00	0.00
R1/165	ASSUMED	W2/165	24.28	24.28	0.00	0.00
R2/165	ASSUMED	W3/165	25.78	25.78	0.00	0.00
R2/165	ASSUMED	W4/165	28.55	28.55	0.00	0.00
R3/165	ASSUMED	W5/165	35.47	35.47	0.00	0.00
R3/165	ASSUMED	W6/165	23.93	23.93	0.00	0.00
R4/165	ASSUMED	W7/165	22.72	22.72	0.00	0.00
R4/165	ASSUMED	W8/165	29.26	29.26	0.00	0.00
R4/165	ASSUMED	W9/165	30.88	30.88	0.00	0.00
R5/165	ASSUMED	W10/165	34.94	34.94	0.00	0.00
R5/165	ASSUMED	W11/165	24.40	24.40	0.00	0.00
R6/165	ASSUMED	W12/165	22.19	22.19	0.00	0.00
R6/165	ASSUMED	W13/165	28.91	28.91	0.00	0.00
R7/165	ASSUMED	W14/165	34.39	34.39	0.00	0.00
R7/165	ASSUMED	W15/165	38.37	38.37	0.00	0.00
R7/165	ASSUMED	W16/165	38.53	38.53	0.00	0.00
R7/165	ASSUMED	W17/165	38.57	38.57	0.00	0.00
R7/165	ASSUMED	W18/165	25.26	25.26	0.00	0.00
R8/165	ASSUMED	W19/165	21.64	21.64	0.00	0.00
R9/165	ASSUMED	W20/165	37.69	37.69	0.00	0.00
R9/165	ASSUMED	W21/165	36.85	36.85	0.00	0.00
R10/165	ASSUMED	W22/165	23.81	23.81	0.00	0.00

Room	Room Use	Window	EXISTING VSC	PROPOSED VSC	LOSS VSC	%LOSS VSC
R1/166	ASSUMED	W1/166	36.85	36.85	0.00	0.00
R1/166	ASSUMED	W2/166	25.22	25.22	0.00	0.00
R2/166	ASSUMED	W3/166	28.40	28.40	0.00	0.00
R2/166	ASSUMED	W4/166	32.91	32.91	0.00	0.00
R3/166	ASSUMED	W5/166	36.23	36.23	0.00	0.00
R3/166	ASSUMED	W6/166	24.45	24.45	0.00	0.00
R4/166	ASSUMED	W7/166	22.13	22.13	0.00	0.00
R4/166	ASSUMED	W8/166	29.81	29.81	0.00	0.00
R4/166	ASSUMED	W9/166	31.74	31.74	0.00	0.00
R5/166	ASSUMED	W10/166	35.65	35.65	0.00	0.00
R5/166	ASSUMED	W11/166	24.68	24.68	0.00	0.00
R6/166	ASSUMED	W12/166	21.65	21.65	0.00	0.00
R6/166	ASSUMED	W13/166	28.93	28.93	0.00	0.00
R7/166	ASSUMED	W14/166	34.89	34.89	0.00	0.00
R7/166	ASSUMED	W15/166	38.52	38.52	0.00	0.00
R7/166	ASSUMED	W16/166	38.67	38.67	0.00	0.00
R7/166	ASSUMED	W17/166	38.70	38.70	0.00	0.00
R7/166	ASSUMED	W18/166	25.43	25.43	0.00	0.00
R8/166	ASSUMED	W19/166	21.64	21.64	0.00	0.00
R9/166	ASSUMED	W20/166	37.75	37.75	0.00	0.00
R9/166	ASSUMED	W21/166	37.02	37.02	0.00	0.00
R10/166	ASSUMED	W22/166	22.86	22.86	0.00	0.00
R1/167	ASSUMED	W1/167	20.89	20.89	0.00	0.00
R2/167	ASSUMED	W2/167	35.97	35.97	0.00	0.00
R2/167	ASSUMED	W3/167	36.41	36.41	0.00	0.00
R3/167	ASSUMED	W4/167	36.83	36.83	0.00	0.00
R3/167	ASSUMED	W5/167	25.37	25.37	0.00	0.00
R4/167	ASSUMED	W6/167	30.47	30.47	0.00	0.00
R4/167	ASSUMED	W7/167	33.93	33.93	0.00	0.00
R5/167	ASSUMED	W8/167	36.47	36.47	0.00	0.00
R5/167	ASSUMED	W9/167	25.11	25.11	0.00	0.00

Room	Room Use	Window	EXISTING VSC	PROPOSED VSC	LOSS VSC	%LOSS VSC
R6/167	ASSUMED	W10/167	29.24	29.24	0.00	0.00
R7/167	ASSUMED	W11/167	35.64	35.64	0.00	0.00
R7/167	ASSUMED	W12/167	38.64	38.64	0.00	0.00
R7/167	ASSUMED	W13/167	38.77	38.77	0.00	0.00
R7/167	ASSUMED	W14/167	38.81	38.81	0.00	0.00
R7/167	ASSUMED	W15/167	25.86	25.86	0.00	0.00
R8/167	ASSUMED	W16/167	21.64	21.64	0.00	0.00
R9/167	ASSUMED	W17/167	37.82	37.82	0.00	0.00
R9/167	ASSUMED	W18/167	37.57	37.57	0.00	0.00
R1/168	ASSUMED	W1/168	20.83	20.83	0.00	0.00
R2/168	ASSUMED	W2/168	36.17	36.17	0.00	0.00
R2/168	ASSUMED	W3/168	36.66	36.66	0.00	0.00
R3/168	ASSUMED	W4/168	37.07	37.07	0.00	0.00
R3/168	ASSUMED	W5/168	25.90	25.90	0.00	0.00
R4/168	ASSUMED	W6/168	33.42	33.42	0.00	0.00
R5/168	ASSUMED	W7/168	36.59	36.59	0.00	0.00
R5/168	ASSUMED	W8/168	38.75	38.75	0.00	0.00
R5/168	ASSUMED	W9/168	38.87	38.87	0.00	0.00
R5/168	ASSUMED	W10/168	38.90	38.90	0.00	0.00
R5/168	ASSUMED	W11/168	27.04	27.04	0.00	0.00
R6/168	ASSUMED	W12/168	21.65	21.65	0.00	0.00
R7/168	ASSUMED	W13/168	38.00	38.00	0.00	0.00
R7/168	ASSUMED	W14/168	38.42	38.42	0.00	0.00
R1/169	ASSUMED	W1/169	20.86	20.86	0.00	0.00
R2/169	ASSUMED	W2/169	37.20	37.20	0.00	0.00
R2/169	ASSUMED	W3/169	38.85	38.85	0.00	0.00
R2/169	ASSUMED	W4/169	38.96	38.96	0.00	0.00
R2/169	ASSUMED	W5/169	38.99	38.99	0.00	0.00
R2/169	ASSUMED	W6/169	30.19	30.19	0.00	0.00
R3/169	ASSUMED	W7/169	28.55	28.55	0.00	0.00
R4/169	ASSUMED	W8/169	38.44	38.44	0.00	0.00
R4/169	ASSUMED	W9/169	39.02	39.02	0.00	0.00

Room	Room Use	Window	EXISTING VSC	PROPOSED VSC	LOSS VSC	%LOSS VSC
R1/170	ASSUMED	W1/170	33.15	33.15	0.00	0.00
R2/170	ASSUMED	W2/170	34.24	34.24	0.00	0.00
2-20 Lockgate Mews						
R1/180	BEDROOM	W1/180	9.01	9.01	0.00	0.00
R1/181	BEDROOM	W1/181	12.53	12.53	0.00	0.00
R2/181	BEDROOM	W2/181	11.91	11.91	0.00	0.00
R1/182	BEDROOM	W1/182	17.14	17.14	0.00	0.00
R2/182	LKD	W2/182	10.93	10.93	0.00	0.00
R2/182	LKD	W3/182	16.36	16.37	-0.01	-0.06
R2/182	LKD	W4/182	16.35	16.36	-0.01	-0.06
15-29 Lockgate Mews						
R1/200	LKD	W1/200	9.68	9.73	-0.05	-0.52
R1/200	LKD	W2/200	9.59	9.60	-0.01	-0.10
R1/200	LKD	W3/200	9.08	9.08	0.00	0.00
R1/200	LKD	W4/200	5.63	5.63	0.00	0.00
R1/200	LKD	W5/200	4.55	4.55	0.00	0.00
R1/200	LKD	W6/200	19.51	19.51	0.00	0.00
R1/200	LKD	W7/200	21.63	21.63	0.00	0.00
R1/200	LKD	W8/200	21.57	21.53	0.04	0.19
R3/201	BEDROOM	W5/201	11.75	11.87	-0.12	-1.02
R3/201	BEDROOM	W6/201	23.76	23.84	-0.08	-0.34
R4/201	BEDROOM	W9/201	19.84	19.88	-0.04	-0.20
R4/201	BEDROOM	W10/201	27.22	27.22	0.00	0.00
R4/201	BEDROOM	W11/201	26.80	26.78	0.02	0.07
R5/201	BEDROOM	W12/201	25.97	25.98	-0.01	-0.04
R3/202	BEDROOM	W3/202	13.72	13.76	-0.04	-0.29
R3/202	BEDROOM	W4/202	24.92	25.06	-0.14	-0.56
R4/202	BEDROOM	W6/202	25.94	26.07	-0.13	-0.50
R5/202	LKD	W7/202	20.21	20.38	-0.17	-0.84
R5/202	LKD	W8/202	30.84	30.86	-0.02	-0.06
R5/202	LKD	W9/202	30.78	30.79	-0.01	-0.03
R5/202	LKD	W10/202	30.70	30.73	-0.03	-0.10

Room	Room Use	Window	EXISTING VSC	PROPOSED VSC	LOSS VSC	%LOSS VSC
R1/203	BEDROOM	W1/203	15.06	15.10	-0.04	-0.27
R1/203	BEDROOM	W2/203	26.28	26.42	-0.14	-0.53
R2/203	BEDROOM	W4/203	26.37	26.53	-0.16	-0.61
R3/203	LKD	W5/203	20.16	20.35	-0.19	-0.94
R3/203	LKD	W6/203	32.32	32.35	-0.03	-0.09
R3/203	LKD	W7/203	33.45	33.44	0.01	0.03
R3/203	LKD	W8/203	33.63	33.65	-0.02	-0.06
R2/204	BEDROOM	W3/204	15.75	15.81	-0.06	-0.38
R2/204	BEDROOM	W4/204	27.63	27.78	-0.15	-0.54
R3/204	BEDROOM	W6/204	29.30	29.46	-0.16	-0.55
R4/204	LKD	W7/204	30.05	30.24	-0.19	-0.63
R4/204	LKD	W8/204	34.88	34.85	0.03	0.09
R4/204	LKD	W9/204	34.90	34.88	0.02	0.06
15-29 Lockgate Mews (1)						
R2/200	BEDROOM	W9/200	20.25	20.22	0.03	0.15
R3/200	BEDROOM	W10/200	19.59	19.56	0.03	0.15
R1/201	BEDROOM	W1/201	13.81	13.84	-0.03	-0.22
R1/201	BEDROOM	W2/201	13.55	13.59	-0.04	-0.30
R2/201	BEDROOM	W3/201	13.09	13.13	-0.04	-0.31
R2/201	BEDROOM	W4/201	12.79	12.83	-0.04	-0.31
R6/201	LKD	W13/201	18.09	18.08	0.01	0.06
R7/201	LKD	W14/201	17.68	17.66	0.02	0.11
R1/202	BEDROOM	W1/202	2.28	2.28	0.00	0.00
R2/202	BEDROOM	W2/202	1.78	1.78	0.00	0.00
R6/202	LIVINGROOM	W11/202	30.70	30.69	0.01	0.03
R7/202	LIVINGROOM	W12/202	30.75	30.73	0.02	0.07
R4/203	LKD	W9/203	33.65	33.67	-0.02	-0.06
R5/203	LKD	W10/203	33.65	33.68	-0.03	-0.09

Room	Room Use	Window	EXISTING VSC	PROPOSED VSC	LOSS VSC	%LOSS VSC
R1/204	BEDROOM	W2/204	17.86	17.92	-0.06	-0.34
R5/204	BEDROOM	W10/204	32.39	32.40	-0.01	-0.03
R6/204	BEDROOM	W11/204	34.80	34.79	0.01	0.03
32 Spindle Mews						
R2/250	KD	W3/250	14.31	14.31	0.00	0.00
R2/250	KD	W4/250	11.09	11.09	0.00	0.00
R2/251	LIVINGROOM	W3/251	20.86	20.97	-0.11	-0.53
R2/251	LIVINGROOM	W4/251	20.67	20.81	-0.14	-0.68
R2/251	LIVINGROOM	W5/251	27.84	27.82	0.02	0.07
R2/252	BEDROOM	W3/252	22.82	22.98	-0.16	-0.70
R2/252	BEDROOM	W4/252	23.06	23.18	-0.12	-0.52
R2/252	BEDROOM	W5/252	29.78	29.83	-0.05	-0.17
30 Spindle Mews						
R1/250	KD	W2/250	18.37	18.47	-0.10	-0.54
R1/251	LIVINGROOM	W1/251	20.68	20.74	-0.06	-0.29
R1/251	LIVINGROOM	W2/251	20.98	21.09	-0.11	-0.52
R1/252	BEDROOM	W1/252	23.01	23.12	-0.11	-0.48
R1/252	BEDROOM	W2/252	23.06	23.17	-0.11	-0.48
28 Spindle Mews						
R2/240	KD	W2/240	17.44	17.46	-0.02	-0.11
R2/241	LIVINGROOM	W3/241	19.78	19.80	-0.02	-0.10
R2/241	LIVINGROOM	W4/241	19.98	19.98	0.00	0.00
R2/242	BEDROOM	W3/242	22.50	22.52	-0.02	-0.09
R2/242	BEDROOM	W4/242	22.48	22.52	-0.04	-0.18
26 Spindle Mews						
R1/240	KD	W1/240	17.09	17.10	-0.01	-0.06
R1/241	LIVINGROOM	W1/241	19.78	19.80	-0.02	-0.10
R1/241	LIVINGROOM	W2/241	19.85	19.87	-0.02	-0.10

Room	Room Use	Window	EXISTING VSC	PROPOSED VSC	LOSS VSC	%LOSS VSC
R1/242	BEDROOM	W1/242	22.58	22.60	-0.02	-0.09
R1/242	BEDROOM	W2/242	22.72	22.73	-0.01	-0.04
14 Vesta Street						
R1/280	BEDROOM	W1/280	18.57	18.62	-0.05	-0.27
R1/280	BEDROOM	W6/280	11.26	11.26	0.00	0.00
R2/280	LKD	W2/280	17.63	17.64	-0.01	-0.06
R2/280	LKD	W3/280	20.29	20.29	0.00	0.00
R2/280	LKD	W4/280	14.17	14.16	0.01	0.07
R2/280	LKD	W5/280	13.56	13.56	0.00	0.00
R1/281	LKD	W1/281	21.57	21.64	-0.07	-0.32
R1/281	LKD	W2/281	22.21	22.24	-0.03	-0.14
R1/281	LKD	W5/281	18.09	18.09	0.00	0.00
R1/281	LKD	W6/281	14.09	14.09	0.00	0.00
R2/281	BEDROOM	W4/281	23.38	23.36	0.02	0.09
R1/282	LKD	W1/282	25.42	25.50	-0.08	-0.31
R1/282	LKD	W2/282	25.87	25.92	-0.05	-0.19
R1/282	LKD	W5/282	23.88	23.88	0.00	0.00
R1/282	LKD	W6/282	19.03	19.03	0.00	0.00
R2/282	BEDROOM	W4/282	26.27	26.26	0.01	0.04
34 Spindle Mews						
R1/270	LKD	W1/270	14.33	14.33	0.00	0.00
R1/270	LKD	W2/270	24.80	24.62	0.18	0.73
R1/271	BEDROOM	W1/271	19.91	19.91	0.00	0.00
R1/271	BEDROOM	W2/271	18.92	18.97	-0.05	-0.26
R1/271	BEDROOM	W3/271	27.55	27.32	0.23	0.83
R2/271	LKD	W4/271	26.98	26.78	0.20	0.74
R2/271	LKD	W5/271	21.33	21.37	-0.04	-0.19
R2/271	LKD	W6/271	21.20	21.28	-0.08	-0.38
R1/272	BEDROOM	W1/272	28.61	28.61	0.00	0.00
R1/272	BEDROOM	W2/272	23.25	23.31	-0.06	-0.26
R1/272	BEDROOM	W3/272	29.55	29.40	0.15	0.51
R1/273	BEDROOM	W1/273	34.63	34.63	0.00	0.00
R1/273	BEDROOM	W2/273	28.76	28.83	-0.07	-0.24
R1/273	BEDROOM	W3/273	31.34	31.29	0.05	0.16

Room	Room Use	Window	EXISTING VSC	PROPOSED VSC	LOSS VSC	%LOSS VSC
------	----------	--------	-----------------	-----------------	-------------	--------------

Lock Keepers Canal Cottage

R3/360	DINING	W4/360	23.38	23.12	0.26	1.11
R4/360	LIVINGROOM	W6/360	21.21	20.43	0.78	3.68
R4/360	LIVINGROOM	W7/360	22.32	21.65	0.67	3.00
R4/360	LIVINGROOM	W8/360	23.04	22.47	0.57	2.47
R4/360	LIVINGROOM	W9/360	25.04	25.00	0.04	0.16
R5/360	KITCHEN	W5/360	22.36	21.74	0.62	2.77
R5/360	KITCHEN	W10/360	23.18	23.16	0.02	0.09
R1/361	BEDROOM	W1/361	24.80	24.48	0.32	1.29
R3/361	BATH	W2/361	22.64	21.82	0.82	3.62
R4/361	BEDROOM	W3/361	25.12	24.70	0.42	1.67
R4/361	BEDROOM	W4/361	27.50	27.47	0.03	0.11
R5/361	BEDROOM	W5/361	26.00	25.98	0.02	0.08

Vesta Street Development, Townhouse 1

R1/400	UNKNOWN	W1/400	23.28	23.10	0.18	0.77
R1/401	ROOM_TRUNCATED	W1/401	25.28	25.19	0.09	0.36
R1/401	ROOM_TRUNCATED	W2/401	25.19	25.12	0.07	0.28
R1/402	BEDROOM	W1/402	27.69	27.69	0.00	0.00
R1/402	BEDROOM	W2/402	27.60	27.61	-0.01	-0.04
R1/403		W1/403	21.98	22.06	-0.08	-0.36
R1/403		W2/403	26.14	26.17	-0.03	-0.11

Vesta Street Development, Townhouse 2

R2/400	UNKNOWN	W2/400	23.01	22.84	0.17	0.74
R2/401	ROOM_TRUNCATED	W3/401	25.04	24.97	0.07	0.28
R2/401	ROOM_TRUNCATED	W4/401	24.97	24.86	0.11	0.44
R2/402	BEDROOM	W3/402	27.47	27.48	-0.01	-0.04
R2/402	BEDROOM	W4/402	27.39	27.38	0.01	0.04
R2/403		W4/403	21.56	21.66	-0.10	-0.46
R2/403		W5/403	25.99	26.05	-0.06	-0.23

Room	Room Use	Window	EXISTING VSC	PROPOSED VSC	LOSS VSC	%LOSS VSC
------	----------	--------	-----------------	-----------------	-------------	--------------

Vesta Street Development, Townhouse 3

R3/400	UNKNOWN	W3/400	22.77	22.55	0.22	0.97
R3/401	ROOM_TRUNCATED	W5/401	24.80	24.68	0.12	0.48
R3/401	ROOM_TRUNCATED	W6/401	24.74	24.64	0.10	0.40
R3/402	BEDROOM	W5/402	27.25	27.24	0.01	0.04
R3/402	BEDROOM	W6/402	27.19	27.18	0.01	0.04
R3/403		W7/403	21.47	21.60	-0.13	-0.61
R3/403		W8/403	25.84	25.94	-0.10	-0.39

Vesta Street Development

R1/420	BEDROOM	W1/420	23.47	23.46	0.01	0.04
R2/420	LKD	W2/420	19.03	19.02	0.01	0.05
R3/420	BEDROOM	W3/420	22.86	22.67	0.19	0.83
R4/420	BEDROOM	W4/420	19.68	19.51	0.17	0.86
R5/420	BEDROOM	W5/420	23.37	23.19	0.18	0.77
R6/420	LKD	W6/420	25.92	25.84	0.08	0.31
R7/420	BEDROOM	W7/420	26.88	26.80	0.08	0.30
R8/420	BEDROOM	W8/420	27.59	27.53	0.06	0.22
R9/420	LKD	W9/420	28.05	28.01	0.04	0.14
R10/420	BEDROOM	W10/420	28.17	28.14	0.03	0.11
R1/421	BEDROOM	W1/421	30.14	30.17	-0.03	-0.10
R2/421	LKD	W2/421	29.51	29.55	-0.04	-0.14
R3/421	BEDROOM	W3/421	28.41	28.44	-0.03	-0.11
R4/421	BEDROOM	W4/421	26.71	26.71	0.00	0.00
R5/421	LKD	W5/421	22.19	22.18	0.01	0.05
R6/421	BEDROOM	W6/421	25.35	25.27	0.08	0.32

Room	Room Use	Window	EXISTING VSC	PROPOSED VSC	LOSS VSC	%LOSS VSC
R7/421	BEDROOM	W7/421	21.43	21.37	0.06	0.28
R8/421	BEDROOM	W8/421	25.72	25.62	0.10	0.39
R9/421	LKD	W9/421	10.81	10.73	0.08	0.74
R10/421	BEDROOM	W10/421	26.08	26.02	0.06	0.23
R11/421	BEDROOM	W11/421	28.31	28.26	0.05	0.18
R12/421	LKD	W12/421	29.04	29.02	0.02	0.07
R13/421	BEDROOM	W13/421	29.14	29.13	0.01	0.03
R1/422	BEDROOM	W1/422	31.87	31.92	-0.05	-0.16
R2/422	LKD	W2/422	31.38	31.43	-0.05	-0.16
R3/422	BEDROOM	W3/422	30.84	30.89	-0.05	-0.16
R4/422	BEDROOM	W4/422	30.27	30.30	-0.03	-0.10
R5/422	LKD	W5/422	26.37	26.36	0.01	0.04
R6/422	BEDROOM	W6/422	28.02	28.05	-0.03	-0.11
R7/422	BEDROOM	W8/422	22.98	22.99	-0.01	-0.04
R8/422	BEDROOM	W9/422	27.55	27.53	0.02	0.07
R9/422	LKD	W10/422	15.53	15.47	0.06	0.39
R10/422	BEDROOM	W11/422	27.07	27.02	0.05	0.18
R11/422	BEDROOM	W12/422	29.39	29.35	0.04	0.14
R12/422	LKD	W13/422	30.12	30.10	0.02	0.07
R13/422	BEDROOM	W14/422	30.22	30.22	0.00	0.00
R1/423	BEDROOM	W1/423	33.13	33.15	-0.02	-0.06
R2/423	LKD	W2/423	32.98	33.00	-0.02	-0.06
R3/423	BEDROOM	W3/423	32.81	32.86	-0.05	-0.15

Room	Room Use	Window	EXISTING VSC	PROPOSED VSC	LOSS VSC	%LOSS VSC
R4/423	BEDROOM	W4/423	32.59	32.64	-0.05	-0.15
R5/423	LKD	W5/423	31.79	31.82	-0.03	-0.09
R6/423	BEDROOM	W6/423	30.51	30.62	-0.11	-0.36
R7/423	BEDROOM	W8/423	24.58	24.65	-0.07	-0.28
R8/423	BEDROOM	W9/423	29.38	29.42	-0.04	-0.14
R9/423	LKD	W10/423	16.79	16.74	0.05	0.30
R10/423	BEDROOM	W11/423	28.25	28.20	0.05	0.18
R11/423	BEDROOM	W12/423	30.54	30.52	0.02	0.07
R12/423	LKD	W13/423	31.28	31.27	0.01	0.03
R13/423	BEDROOM	W14/423	31.35	31.35	0.00	0.00
R1/424	BEDROOM	W1/424	33.93	33.95	-0.02	-0.06
R2/424	LKD	W2/424	33.79	33.82	-0.03	-0.09
R3/424	BEDROOM	W3/424	33.79	33.82	-0.03	-0.09
R4/424	BEDROOM	W4/424	33.81	33.84	-0.03	-0.09
R5/424	LKD	W5/424	33.66	33.69	-0.03	-0.09
R6/424	BEDROOM	W6/424	32.55	32.71	-0.16	-0.49
R7/424	BEDROOM	W8/424	26.31	26.42	-0.11	-0.42
R8/424	BEDROOM	W9/424	31.27	31.35	-0.08	-0.26
R9/424	LKD	W10/424	17.98	17.95	0.03	0.17
R10/424	BEDROOM	W11/424	29.56	29.53	0.03	0.10
R11/424	BEDROOM	W12/424	31.78	31.77	0.01	0.03
R12/424	LKD	W13/424	32.52	32.52	0.00	0.00
R13/424	BEDROOM	W14/424	32.47	32.48	-0.01	-0.03
R1/425	BEDROOM	W1/425	34.64	34.66	-0.02	-0.06

Room	Room Use	Window	EXISTING VSC	PROPOSED VSC	LOSS VSC	%LOSS VSC
R2/425	LKD	W2/425	34.52	34.54	-0.02	-0.06
R3/425	BEDROOM	W3/425	34.53	34.55	-0.02	-0.06
R4/425	BEDROOM	W4/425	34.56	34.59	-0.03	-0.09
R5/425	LKD	W5/425	34.44	34.46	-0.02	-0.06
R6/425	BEDROOM	W6/425	34.39	34.59	-0.20	-0.58
R7/425	BEDROOM	W8/425	28.50	28.65	-0.15	-0.53
R8/425	BEDROOM	W9/425	33.35	33.47	-0.12	-0.36
R9/425	LKD	W10/425	19.29	19.28	0.01	0.05
R10/425	BEDROOM	W11/425	31.38	31.37	0.01	0.03
R11/425	BEDROOM	W12/425	33.21	33.22	-0.01	-0.03
R12/425	LKD	W13/425	33.61	33.63	-0.02	-0.06
R13/425	BEDROOM	W14/425	33.59	33.62	-0.03	-0.09
R1/426	BEDROOM	W1/426	35.25	35.26	-0.01	-0.03
R2/426	LKD	W2/426	35.15	35.16	-0.01	-0.03
R3/426	BEDROOM	W3/426	35.17	35.17	0.00	0.00
R4/426	BEDROOM	W4/426	35.21	35.21	0.00	0.00
R5/426	LKD	W5/426	35.13	35.12	0.01	0.03
R6/426	BEDROOM	W6/426	36.02	36.16	-0.14	-0.39
R7/426	BEDROOM	W8/426	32.60	32.71	-0.11	-0.34
R8/426	BEDROOM	W9/426	35.55	35.66	-0.11	-0.31
R9/426	LKD	W10/426	34.39	34.40	-0.01	-0.03
R10/426	BEDROOM	W11/426	34.55	34.57	-0.02	-0.06
R11/426	BEDROOM	W12/426	34.67	34.71	-0.04	-0.12

Room	Room Use	Window	EXISTING VSC	PROPOSED VSC	LOSS VSC	%LOSS VSC
R12/426	LKD	W13/426	34.89	34.93	-0.04	-0.11
R13/426	BEDROOM	W14/426	34.73	34.78	-0.05	-0.14
R1/427	BEDROOM	W1/427	36.86	36.97	-0.11	-0.30
R2/427	BEDROOM	W2/427	36.79	36.88	-0.09	-0.24
R3/427	LKD	W3/427	35.52	35.56	-0.04	-0.11
R4/427	BEDROOM	W4/427	35.72	35.77	-0.05	-0.14
R5/427	BEDROOM	W5/427	35.79	35.85	-0.06	-0.17
R6/427	LKD	W6/427	35.88	35.93	-0.05	-0.14
R7/427	BEDROOM	W7/427	35.88	35.93	-0.05	-0.14
CHIPS						
R1/451	ASSUMED	W1/451	10.46	10.16	0.30	2.87
R2/451	ASSUMED	W2/451	11.64	11.41	0.23	1.98
R2/451	ASSUMED	W3/451	22.61	22.23	0.38	1.68
R3/451	ASSUMED	W4/451	22.19	21.81	0.38	1.71
R3/451	ASSUMED	W5/451	22.17	21.78	0.39	1.76
R4/451	ASSUMED	W6/451	21.51	21.30	0.21	0.98
R4/451	ASSUMED	W7/451	21.33	20.91	0.42	1.97
R5/451	ASSUMED	W8/451	20.89	20.48	0.41	1.96
R5/451	ASSUMED	W9/451	21.09	20.58	0.51	2.42
R6/451	ASSUMED	W10/451	20.56	20.11	0.45	2.19
R7/451	ASSUMED	W11/451	20.20	19.72	0.48	2.38
R7/451	ASSUMED	W12/451	20.03	19.58	0.45	2.25
R7/451	ASSUMED	W13/451	19.94	19.45	0.49	2.46
R7/451	ASSUMED	W14/451	19.81	19.32	0.49	2.47
R8/451	ASSUMED	W15/451	19.49	18.97	0.52	2.67
R8/451	ASSUMED	W16/451	19.22	18.60	0.62	3.23
R9/451	ASSUMED	W17/451	18.77	18.22	0.55	2.93
R9/451	ASSUMED	W18/451	18.68	18.06	0.62	3.32

Room	Room Use	Window	EXISTING VSC	PROPOSED VSC	LOSS VSC	%LOSS VSC
R10/451	ASSUMED	W19/451	18.75	18.19	0.56	2.99
R10/451	ASSUMED	W20/451	18.78	18.22	0.56	2.98
R11/451	ASSUMED	W21/451	18.82	18.26	0.56	2.98
R11/451	ASSUMED	W22/451	18.99	18.42	0.57	3.00
R12/451	ASSUMED	W23/451	20.68	20.14	0.54	2.61
R12/451	ASSUMED	W24/451	20.73	20.19	0.54	2.60
R13/451	ASSUMED	W25/451	20.77	20.20	0.57	2.74
R13/451	ASSUMED	W26/451	21.17	20.62	0.55	2.60
R14/451	ASSUMED	W27/451	21.39	20.86	0.53	2.48
R14/451	ASSUMED	W28/451	21.48	21.05	0.43	2.00
R15/451	ASSUMED	W29/451	21.72	21.34	0.38	1.75
R16/451	ASSUMED	W30/451	21.92	21.57	0.35	1.60
R16/451	ASSUMED	W31/451	21.90	21.51	0.39	1.78
R17/451	ASSUMED	W32/451	21.51	21.19	0.32	1.49
R17/451	ASSUMED	W33/451	21.30	21.00	0.30	1.41
R18/451	ASSUMED	W34/451	20.37	20.09	0.28	1.37
R18/451	ASSUMED	W35/451	20.16	19.90	0.26	1.29
R19/451	ASSUMED	W36/451	19.32	19.08	0.24	1.24
R20/451	ASSUMED	W37/451	18.35	18.10	0.25	1.36
R20/451	ASSUMED	W38/451	8.08	7.96	0.12	1.49
R1/452	ASSUMED	W1/452	25.32	25.06	0.26	1.03
R2/452	ASSUMED	W2/452	24.87	24.58	0.29	1.17
R2/452	ASSUMED	W3/452	24.72	24.42	0.30	1.21
R3/452	ASSUMED	W4/452	24.13	23.81	0.32	1.33
R3/452	ASSUMED	W5/452	23.66	23.32	0.34	1.44
R4/452	ASSUMED	W6/452	23.27	22.91	0.36	1.55
R4/452	ASSUMED	W7/452	22.90	22.66	0.24	1.05
R5/452	ASSUMED	W8/452	22.51	22.21	0.30	1.33
R6/452	ASSUMED	W9/452	22.37	21.96	0.41	1.83
R6/452	ASSUMED	W10/452	22.10	21.76	0.34	1.54

Room	Room Use	Window	EXISTING VSC	PROPOSED VSC	LOSS VSC	%LOSS VSC
R7/452	ASSUMED	W11/452	21.57	21.12	0.45	2.09
R7/452	ASSUMED	W12/452	21.04	20.60	0.44	2.09
R7/452	ASSUMED	W13/452	20.06	19.51	0.55	2.74
R8/452	ASSUMED	W14/452	17.86	17.37	0.49	2.74
R9/452	ASSUMED	W15/452	14.73	14.20	0.53	3.60
R9/452	ASSUMED	W16/452	14.54	14.01	0.53	3.65
R10/452	ASSUMED	W17/452	14.35	13.79	0.56	3.90
R10/452	ASSUMED	W18/452	11.70	11.14	0.56	4.79
R11/452	ASSUMED	W19/452	15.33	14.79	0.54	3.52
R11/452	ASSUMED	W20/452	16.48	15.80	0.68	4.13
R12/452	ASSUMED	W21/452	22.00	21.48	0.52	2.36
R12/452	ASSUMED	W22/452	22.67	22.14	0.53	2.34
R13/452	ASSUMED	W23/452	22.65	22.12	0.53	2.34
R13/452	ASSUMED	W24/452	23.08	22.57	0.51	2.21
R14/452	ASSUMED	W25/452	8.63	8.25	0.38	4.40
R14/452	ASSUMED	W26/452	10.29	9.83	0.46	4.47
R15/452	ASSUMED	W27/452	11.82	11.43	0.39	3.30
R16/452	ASSUMED	W28/452	23.61	23.26	0.35	1.48
R16/452	ASSUMED	W29/452	23.56	23.21	0.35	1.49
R17/452	ASSUMED	W30/452	23.67	23.35	0.32	1.35
R17/452	ASSUMED	W31/452	23.15	22.83	0.32	1.38
R17/452	ASSUMED	W32/452	22.65	22.36	0.29	1.28
R18/452	ASSUMED	W33/452	21.97	21.69	0.28	1.27
R19/452	ASSUMED	W34/452	21.15	20.90	0.25	1.18
R19/452	ASSUMED	W35/452	20.69	20.46	0.23	1.11
R20/452	ASSUMED	W36/452	19.99	19.77	0.22	1.10
R20/452	ASSUMED	W37/452	5.19	5.08	0.11	2.12
R1/453	ASSUMED	W1/453	18.45	18.51	-0.06	-0.33
R1/453	ASSUMED	W2/453	30.71	30.72	-0.01	-0.03
R1/453	ASSUMED	W3/453	30.53	30.46	0.07	0.23
R2/453	ASSUMED	W4/453	30.25	30.25	0.00	0.00
R2/453	ASSUMED	W5/453	30.00	29.98	0.02	0.07

Room	Room Use	Window	EXISTING VSC	PROPOSED VSC	LOSS VSC	%LOSS VSC
R3/453	ASSUMED	W6/453	29.37	29.27	0.10	0.34
R4/453	ASSUMED	W7/453	29.01	28.90	0.11	0.38
R4/453	ASSUMED	W8/453	28.39	28.37	0.02	0.07
R5/453	ASSUMED	W9/453	27.83	27.70	0.13	0.47
R6/453	ASSUMED	W10/453	27.56	27.37	0.19	0.69
R6/453	ASSUMED	W11/453	26.85	26.79	0.06	0.22
R7/453	ASSUMED	W12/453	26.45	26.34	0.11	0.42
R7/453	ASSUMED	W13/453	26.09	25.90	0.19	0.73
R8/453	ASSUMED	W14/453	25.80	25.53	0.27	1.05
R8/453	ASSUMED	W15/453	25.47	25.16	0.31	1.22
R9/453	ASSUMED	W16/453	25.60	25.30	0.30	1.17
R9/453	ASSUMED	W17/453	15.51	15.17	0.34	2.19
R10/453	ASSUMED	W18/453	15.13	14.83	0.30	1.98
R11/453	ASSUMED	W19/453	24.83	24.50	0.33	1.33
R11/453	ASSUMED	W20/453	25.05	24.61	0.44	1.76
R11/453	ASSUMED	W21/453	24.61	24.18	0.43	1.75
R12/453	ASSUMED	W22/453	24.42	23.87	0.55	2.25
R12/453	ASSUMED	W23/453	24.29	23.76	0.53	2.18
R13/453	ASSUMED	W24/453	24.21	23.67	0.54	2.23
R13/453	ASSUMED	W25/453	24.14	23.60	0.54	2.24
R14/453	ASSUMED	W26/453	24.17	23.53	0.64	2.65
R15/453	ASSUMED	W27/453	24.44	23.87	0.57	2.33
R15/453	ASSUMED	W28/453	24.11	23.54	0.57	2.36
R15/453	ASSUMED	W29/453	24.00	23.44	0.56	2.33
R16/453	ASSUMED	W30/453	24.39	23.84	0.55	2.26
R16/453	ASSUMED	W31/453	24.69	24.14	0.55	2.23
R17/453	ASSUMED	W32/453	24.87	24.19	0.68	2.73
R17/453	ASSUMED	W33/453	25.49	24.82	0.67	2.63
R18/453	ASSUMED	W34/453	25.45	24.83	0.62	2.44
R19/453	ASSUMED	W35/453	25.73	25.25	0.48	1.87

Room	Room Use	Window	EXISTING VSC	PROPOSED VSC	LOSS VSC	%LOSS VSC
R20/453	ASSUMED	W36/453	25.79	25.36	0.43	1.67
R20/453	ASSUMED	W37/453	26.45	26.03	0.42	1.59
R21/453	ASSUMED	W38/453	26.21	25.83	0.38	1.45
R21/453	ASSUMED	W39/453	26.37	26.01	0.36	1.37
R22/453	ASSUMED	W40/453	26.83	26.51	0.32	1.19
R22/453	ASSUMED	W41/453	26.32	26.03	0.29	1.10
R23/453	ASSUMED	W42/453	26.34	26.06	0.28	1.06
R24/453	ASSUMED	W43/453	25.91	25.63	0.28	1.08
R25/453	ASSUMED	W44/453	25.11	24.87	0.24	0.96
R26/453	ASSUMED	W45/453	24.58	24.35	0.23	0.94
R26/453	ASSUMED	W46/453	24.50	24.29	0.21	0.86
R27/453	ASSUMED	W47/453	23.49	23.28	0.21	0.89
R27/453	ASSUMED	W48/453	22.39	22.20	0.19	0.85
R28/453	ASSUMED	W49/453	21.61	21.52	0.09	0.42
R28/453	ASSUMED	W50/453	20.66	20.51	0.15	0.73
R29/453	ASSUMED	W51/453	11.66	11.65	0.01	0.09
R29/453	ASSUMED	W52/453	31.78	31.78	0.00	0.00
R29/453	ASSUMED	W53/453	32.11	32.11	0.00	0.00
R1/454	ASSUMED	W1/454	32.57	32.66	-0.09	-0.28
R1/454	ASSUMED	W2/454	32.86	32.98	-0.12	-0.37
R1/454	ASSUMED	W3/454	20.26	20.35	-0.09	-0.44
R2/454	ASSUMED	W4/454	31.62	31.62	0.00	0.00
R3/454	ASSUMED	W5/454	30.87	30.92	-0.05	-0.16
R3/454	ASSUMED	W6/454	30.42	30.40	0.02	0.07
R4/454	ASSUMED	W7/454	29.93	29.90	0.03	0.10
R4/454	ASSUMED	W8/454	29.51	29.57	-0.06	-0.20
R5/454	ASSUMED	W9/454	28.92	28.85	0.07	0.24
R5/454	ASSUMED	W10/454	28.56	28.48	0.08	0.28
R6/454	ASSUMED	W11/454	27.94	27.91	0.03	0.11
R7/454	ASSUMED	W12/454	27.48	27.28	0.20	0.73

Room	Room Use	Window	EXISTING VSC	PROPOSED VSC	LOSS VSC	%LOSS VSC
R7/454	ASSUMED	W13/454	27.16	26.96	0.20	0.74
R8/454	ASSUMED	W14/454	27.03	26.86	0.17	0.63
R9/454	ASSUMED	W15/454	26.94	26.66	0.28	1.04
R9/454	ASSUMED	W16/454	12.86	12.58	0.28	2.18
R10/454	ASSUMED	W17/454	12.46	12.21	0.25	2.01
R11/454	ASSUMED	W18/454	26.79	26.41	0.38	1.42
R11/454	ASSUMED	W19/454	26.85	26.49	0.36	1.34
R11/454	ASSUMED	W20/454	26.69	26.29	0.40	1.50
R12/454	ASSUMED	W21/454	26.61	26.11	0.50	1.88
R12/454	ASSUMED	W22/454	26.56	26.05	0.51	1.92
R13/454	ASSUMED	W23/454	26.34	25.87	0.47	1.78
R13/454	ASSUMED	W24/454	26.69	26.18	0.51	1.91
R14/454	ASSUMED	W25/454	13.25	12.77	0.48	3.62
R14/454	ASSUMED	W26/454	14.20	13.71	0.49	3.45
R15/454	ASSUMED	W27/454	11.27	10.68	0.59	5.24
R15/454	ASSUMED	W28/454	26.31	25.70	0.61	2.32
R16/454	ASSUMED	W29/454	26.40	25.87	0.53	2.01
R16/454	ASSUMED	W30/454	26.86	26.25	0.61	2.27
R17/454	ASSUMED	W31/454	16.59	16.11	0.48	2.89
R17/454	ASSUMED	W32/454	19.34	18.85	0.49	2.53
R18/454	ASSUMED	W33/454	27.36	26.76	0.60	2.19
R18/454	ASSUMED	W34/454	27.24	26.62	0.62	2.28
R19/454	ASSUMED	W35/454	27.46	27.03	0.43	1.57
R19/454	ASSUMED	W36/454	27.79	27.38	0.41	1.48
R20/454	ASSUMED	W37/454	28.01	27.62	0.39	1.39
R20/454	ASSUMED	W38/454	28.15	27.80	0.35	1.24
R21/454	ASSUMED	W39/454	28.32	27.99	0.33	1.17
R21/454	ASSUMED	W40/454	28.38	28.08	0.30	1.06
R22/454	ASSUMED	W41/454	28.56	28.30	0.26	0.91
R22/454	ASSUMED	W42/454	28.52	28.27	0.25	0.88
R23/454	ASSUMED	W43/454	28.30	28.07	0.23	0.81

Room	Room Use	Window	EXISTING VSC	PROPOSED VSC	LOSS VSC	%LOSS VSC
R24/454	ASSUMED	W44/454	27.81	27.57	0.24	0.86
R24/454	ASSUMED	W45/454	27.37	27.16	0.21	0.77
R25/454	ASSUMED	W46/454	26.96	26.77	0.19	0.70
R25/454	ASSUMED	W47/454	26.17	25.99	0.18	0.69
R26/454	ASSUMED	W48/454	25.37	25.21	0.16	0.63
R26/454	ASSUMED	W49/454	24.69	24.61	0.08	0.32
R27/454	ASSUMED	W50/454	23.67	23.62	0.05	0.21
R28/454	ASSUMED	W51/454	10.07	10.07	0.00	0.00
R28/454	ASSUMED	W52/454	33.24	33.24	0.00	0.00
R1/455	ASSUMED	W1/455	34.78	34.86	-0.08	-0.23
R1/455	ASSUMED	W2/455	34.70	34.79	-0.09	-0.26
R1/455	ASSUMED	W3/455	35.02	35.13	-0.11	-0.31
R1/455	ASSUMED	W4/455	17.29	17.42	-0.13	-0.75
R2/455	ASSUMED	W5/455	33.03	33.09	-0.06	-0.18
R2/455	ASSUMED	W6/455	32.06	32.13	-0.07	-0.22
R3/455	ASSUMED	W7/455	29.43	29.53	-0.10	-0.34
R3/455	ASSUMED	W8/455	29.42	29.45	-0.03	-0.10
R4/455	ASSUMED	W9/455	28.03	28.09	-0.06	-0.21
R4/455	ASSUMED	W10/455	25.82	25.90	-0.08	-0.31
R5/455	ASSUMED	W11/455	26.30	26.40	-0.10	-0.38
R5/455	ASSUMED	W12/455	26.05	26.04	0.01	0.04
R6/455	ASSUMED	W13/455	25.01	24.94	0.07	0.28
R6/455	ASSUMED	W14/455	22.47	22.40	0.07	0.31
R7/455	ASSUMED	W15/455	24.10	24.01	0.09	0.37
R7/455	ASSUMED	W16/455	23.47	23.46	0.01	0.04
R8/455	ASSUMED	W17/455	24.30	24.18	0.12	0.49
R8/455	ASSUMED	W18/455	23.51	23.40	0.11	0.47
R9/455	ASSUMED	W19/455	25.90	25.72	0.18	0.69
R9/455	ASSUMED	W20/455	27.06	26.83	0.23	0.85
R10/455	ASSUMED	W22/455	28.42	28.19	0.23	0.81
R10/455	ASSUMED	W23/455	28.80	28.47	0.33	1.15
R10/455	ASSUMED	W24/455	29.14	28.84	0.30	1.03

Room	Room Use	Window	EXISTING VSC	PROPOSED VSC	LOSS VSC	%LOSS VSC
R11/455	ASSUMED	W25/455	28.83	28.49	0.34	1.18
R11/455	ASSUMED	W26/455	28.87	28.46	0.41	1.42
R12/455	ASSUMED	W27/455	28.78	28.35	0.43	1.49
R12/455	ASSUMED	W28/455	28.63	28.20	0.43	1.50
R13/455	ASSUMED	W29/455	28.98	28.55	0.43	1.48
R13/455	ASSUMED	W30/455	28.70	28.21	0.49	1.71
R14/455	ASSUMED	W31/455	28.52	28.08	0.44	1.54
R15/455	ASSUMED	W32/455	28.62	28.10	0.52	1.82
R16/455	ASSUMED	W33/455	28.80	28.35	0.45	1.56
R17/455	ASSUMED	W34/455	14.84	14.43	0.41	2.76
R17/455	ASSUMED	W35/455	17.45	17.05	0.40	2.29
R18/455	ASSUMED	W36/455	29.41	28.93	0.48	1.63
R19/455	ASSUMED	W37/455	29.62	29.25	0.37	1.25
R19/455	ASSUMED	W38/455	30.07	29.75	0.32	1.06
R19/455	ASSUMED	W39/455	29.87	29.45	0.42	1.41
R20/455	ASSUMED	W40/455	30.16	29.84	0.32	1.06
R20/455	ASSUMED	W41/455	30.25	29.97	0.28	0.93
R20/455	ASSUMED	W42/455	30.67	30.43	0.24	0.78
R21/455	ASSUMED	W43/455	30.53	30.30	0.23	0.75
R22/455	ASSUMED	W44/455	30.68	30.37	0.31	1.01
R22/455	ASSUMED	W45/455	30.54	30.28	0.26	0.85
R23/455	ASSUMED	W46/455	30.80	30.65	0.15	0.49
R24/455	ASSUMED	W47/455	30.30	30.13	0.17	0.56
R24/455	ASSUMED	W48/455	29.81	29.66	0.15	0.50
R25/455	ASSUMED	W49/455	29.41	29.27	0.14	0.48
R25/455	ASSUMED	W50/455	29.52	29.41	0.11	0.37
R25/455	ASSUMED	W51/455	28.73	28.62	0.11	0.38
R26/455	ASSUMED	W52/455	27.94	27.83	0.11	0.39
R27/455	ASSUMED	W53/455	27.06	27.04	0.02	0.07

Room	Room Use	Window	EXISTING VSC	PROPOSED VSC	LOSS VSC	%LOSS VSC
R28/455	ASSUMED	W54/455	25.96	25.95	0.01	0.04
R28/455	ASSUMED	W55/455	25.63	25.59	0.04	0.16
R28/455	ASSUMED	W56/455	34.74	34.74	0.00	0.00
R1/456	LKD	W1/456	36.84	36.90	-0.06	-0.16
R1/456	LKD	W2/456	36.94	37.01	-0.07	-0.19
R1/456	LKD	W3/456	35.53	35.65	-0.12	-0.34
R1/456	LKD	W4/456	35.05	35.21	-0.16	-0.46
R1/456	LKD	W5/456	34.87	34.99	-0.12	-0.34
R2/456	BEDROOM	W6/456	34.51	34.62	-0.11	-0.32
R3/456	BEDROOM	W7/456	34.19	34.30	-0.11	-0.32
R3/456	BEDROOM	W8/456	33.94	34.02	-0.08	-0.24
R4/456	BEDROOM	W9/456	33.48	33.54	-0.06	-0.18
R4/456	BEDROOM	W10/456	32.95	32.97	-0.02	-0.06
R5/456	BEDROOM	W11/456	32.75	32.80	-0.05	-0.15
R5/456	BEDROOM	W12/456	32.98	33.10	-0.12	-0.36
R6/456	KD	W13/456	32.62	32.67	-0.05	-0.15
R6/456	KD	W14/456	32.49	32.49	0.00	0.00
R7/456	LIVINGROOM	W15/456	32.40	32.41	-0.01	-0.03
R8/456	LKD	W16/456	22.55	22.52	0.03	0.13
R8/456	LKD	W17/456	24.80	24.82	-0.02	-0.08
R8/456	LKD	W18/456	32.16	32.09	0.07	0.22
R9/456	BEDROOM	W19/456	32.50	32.47	0.03	0.09
R9/456	BEDROOM	W20/456	32.20	32.12	0.08	0.25
R10/456	BEDROOM	W21/456	32.12	32.03	0.09	0.28
R10/456	BEDROOM	W22/456	32.17	32.09	0.08	0.25
R11/456	BEDROOM	W23/456	32.13	32.02	0.11	0.34
R11/456	BEDROOM	W24/456	32.26	32.15	0.11	0.34
R12/456	LIVINGROOM	W25/456	32.31	32.21	0.10	0.31
R12/456	LIVINGROOM	W26/456	32.35	32.24	0.11	0.34
R13/456	BEDROOM	W27/456	32.60	32.53	0.07	0.21
R13/456	BEDROOM	W28/456	32.79	32.73	0.06	0.18
R14/456	LKD	W29/456	32.94	32.85	0.09	0.27
R14/456	LKD	W30/456	32.95	32.93	0.02	0.06

Room	Room Use	Window	EXISTING VSC	PROPOSED VSC	LOSS VSC	%LOSS VSC
R15/456	BEDROOM	W31/456	32.98	32.96	0.02	0.06
R15/456	BEDROOM	W32/456	33.19	33.17	0.02	0.06
R16/456	KD	W33/456	33.37	33.34	0.03	0.09
R16/456	KD	W34/456	33.44	33.42	0.02	0.06
R18/456	LIVINGROOM	W35/456	33.62	33.60	0.02	0.06
R18/456	LIVINGROOM	W36/456	33.65	33.56	0.09	0.27
R18/456	LIVINGROOM	W37/456	37.24	37.23	0.01	0.03
R18/456	LIVINGROOM	W38/456	37.00	37.00	0.00	0.00
R1/457	LKD	W1/457	37.85	37.88	-0.03	-0.08
R1/457	LKD	W2/457	28.68	28.72	-0.04	-0.14
R1/457	LKD	W3/457	26.79	26.83	-0.04	-0.15
R1/457	LKD	W4/457	36.57	36.72	-0.15	-0.41
R1/457	LKD	W5/457	36.30	36.48	-0.18	-0.50
R1/457	LKD	W6/457	36.09	36.27	-0.18	-0.50
R2/457	BEDROOM	W7/457	36.05	36.27	-0.22	-0.61
R3/457	BEDROOM	W8/457	35.94	36.16	-0.22	-0.61
R3/457	BEDROOM	W9/457	35.62	35.82	-0.20	-0.56
R4/457	BEDROOM	W10/457	35.27	35.49	-0.22	-0.62
R4/457	BEDROOM	W11/457	22.45	22.66	-0.21	-0.94
R5/457	BEDROOM	W12/457	26.44	26.67	-0.23	-0.87
R5/457	BEDROOM	W13/457	34.70	34.95	-0.25	-0.72
R6/457	KD	W14/457	34.63	34.91	-0.28	-0.81
R6/457	KD	W15/457	34.57	34.82	-0.25	-0.72
R7/457	LIVINGROOM	W16/457	34.40	34.64	-0.24	-0.70
R8/457	LKD	W17/457	19.58	19.82	-0.24	-1.23
R8/457	LKD	W18/457	21.75	22.02	-0.27	-1.24
R8/457	LKD	W19/457	34.32	34.56	-0.24	-0.70
R9/457	BEDROOM	W20/457	34.28	34.55	-0.27	-0.79
R9/457	BEDROOM	W21/457	34.19	34.42	-0.23	-0.67
R9/457	BEDROOM	W22/457	34.55	34.82	-0.27	-0.78
R10/457	BEDROOM	W23/457	34.20	34.42	-0.22	-0.64
R10/457	BEDROOM	W24/457	34.28	34.53	-0.25	-0.73
R11/457	KD	W25/457	34.58	34.85	-0.27	-0.78

Room	Room Use	Window	EXISTING VSC	PROPOSED VSC	LOSS VSC	%LOSS VSC
R11/457	KD	W26/457	34.27	34.50	-0.23	-0.67
R12/457	LIVINGROOM	W27/457	34.38	34.61	-0.23	-0.67
R12/457	LIVINGROOM	W28/457	34.41	34.62	-0.21	-0.61
R13/457	BEDROOM	W30/457	34.71	34.94	-0.23	-0.66
R13/457	BEDROOM	W31/457	35.07	35.32	-0.25	-0.71
R14/457	LKD	W32/457	34.89	35.10	-0.21	-0.60
R14/457	LKD	W33/457	35.13	35.38	-0.25	-0.71
R15/457	BEDROOM	W34/457	24.75	24.95	-0.20	-0.81
R15/457	BEDROOM	W35/457	35.24	35.44	-0.20	-0.57
R16/457	KD	W36/457	35.30	35.48	-0.18	-0.51
R16/457	KD	W37/457	35.69	35.87	-0.18	-0.50
R18/457	LIVINGROOM	W38/457	35.53	35.70	-0.17	-0.48
R18/457	LIVINGROOM	W39/457	35.62	35.78	-0.16	-0.45
R18/457	LIVINGROOM	W41/457	38.47	38.47	0.00	0.00
R18/457	LIVINGROOM	W42/457	38.67	38.67	0.00	0.00
R1/458	LKD	W1/458	23.61	23.65	-0.04	-0.17
R1/458	LKD	W2/458	21.69	21.72	-0.03	-0.14
R1/458	LKD	W3/458	37.65	37.87	-0.22	-0.58
R1/458	LKD	W4/458	37.47	37.71	-0.24	-0.64
R1/458	LKD	W5/458	37.41	37.67	-0.26	-0.70
R2/458	BEDROOM	W6/458	37.53	37.81	-0.28	-0.75
R3/458	BEDROOM	W7/458	37.09	37.41	-0.32	-0.86
R4/458	BEDROOM	W8/458	37.08	37.42	-0.34	-0.92
R4/458	BEDROOM	W9/458	36.74	37.08	-0.34	-0.93
R4/458	BEDROOM	W10/458	19.09	19.44	-0.35	-1.83
R5/458	BEDROOM	W11/458	22.65	23.03	-0.38	-1.68
R5/458	BEDROOM	W12/458	36.45	36.88	-0.43	-1.18
R6/458	KD	W13/458	36.38	36.84	-0.46	-1.26
R6/458	KD	W14/458	36.41	36.86	-0.45	-1.24
R7/458	LIVINGROOM	W15/458	36.34	36.83	-0.49	-1.35
R8/458	LKD	W16/458	36.32	36.80	-0.48	-1.32
R8/458	LKD	W17/458	36.27	36.77	-0.50	-1.38
R8/458	LKD	W18/458	36.24	36.73	-0.49	-1.35

Room	Room Use	Window	EXISTING VSC	PROPOSED VSC	LOSS VSC	%LOSS VSC
R9/458	BEDROOM	W19/458	36.48	36.98	-0.50	-1.37
R9/458	BEDROOM	W20/458	36.25	36.74	-0.49	-1.35
R10/458	BEDROOM	W21/458	36.26	36.76	-0.50	-1.38
R10/458	BEDROOM	W22/458	36.52	37.04	-0.52	-1.42
R11/458	KD	W23/458	36.23	36.72	-0.49	-1.35
R11/458	KD	W24/458	36.34	36.84	-0.50	-1.38
R12/458	LIVINGROOM	W25/458	36.36	36.83	-0.47	-1.29
R12/458	LIVINGROOM	W26/458	36.30	36.78	-0.48	-1.32
R12/458	LIVINGROOM	W27/458	36.38	36.85	-0.47	-1.29
R13/458	BEDROOM	W30/458	36.59	37.03	-0.44	-1.20
R13/458	BEDROOM	W31/458	36.74	37.16	-0.42	-1.14
R14/458	LKD	W32/458	36.80	37.19	-0.39	-1.06
R14/458	LKD	W33/458	36.75	37.16	-0.41	-1.12
R15/458	BEDROOM	W34/458	21.57	21.90	-0.33	-1.53
R15/458	BEDROOM	W35/458	37.05	37.39	-0.34	-0.92
R16/458	KD	W36/458	37.14	37.50	-0.36	-0.97
R16/458	KD	W37/458	37.21	37.54	-0.33	-0.89
R18/458	LIVINGROOM	W38/458	37.29	37.58	-0.29	-0.78
R18/458	LIVINGROOM	W39/458	37.43	37.73	-0.30	-0.80
R18/458	LIVINGROOM	W40/458	37.45	37.74	-0.29	-0.77
R18/458	LIVINGROOM	W42/458	39.42	39.42	0.00	0.00
2 Miliners Wharf						
R1/501	BEDROOM	W1/501	24.04	24.04	0.00	0.00
R2/501	LKD	W2/501	21.81	21.81	0.00	0.00
R2/501	LKD	W3/501	9.46	9.18	0.28	2.96
R2/501	LKD	W4/501	9.13	8.85	0.28	3.07
R3/501	LKD	W5/501	8.63	8.49	0.14	1.62
R3/501	LKD	W6/501	8.32	8.21	0.11	1.32
R3/501	LKD	W7/501	31.57	31.71	-0.14	-0.44
R4/501	BEDROOM	W8/501	31.69	31.76	-0.07	-0.22
R1/502	BEDROOM	W1/502	9.75	9.75	0.00	0.00

Room	Room Use	Window	EXISTING VSC	PROPOSED VSC	LOSS VSC	%LOSS VSC
R2/502	LKD	W2/502	10.35	10.35	0.00	0.00
R2/502	LKD	W3/502	8.94	8.66	0.28	3.13
R2/502	LKD	W4/502	8.60	8.31	0.29	3.37
R3/502	LKD	W5/502	8.04	7.81	0.23	2.86
R3/502	LKD	W6/502	7.58	7.52	0.06	0.79
R3/502	LKD	W7/502	18.94	19.06	-0.12	-0.63
R4/502	BEDROOM	W8/502	18.27	18.32	-0.05	-0.27
R1/503	BEDROOM	W1/503	11.94	11.94	0.00	0.00
R2/503	LKD	W2/503	12.91	12.91	0.00	0.00
R2/503	LKD	W3/503	9.94	9.62	0.32	3.22
R2/503	LKD	W4/503	9.49	9.15	0.34	3.58
R3/503	LKD	W5/503	8.83	8.57	0.26	2.94
R3/503	LKD	W6/503	8.28	8.19	0.09	1.09
R3/503	LKD	W7/503	19.44	19.58	-0.14	-0.72
R4/503	BEDROOM	W8/503	18.58	18.65	-0.07	-0.38
R1/504	BEDROOM	W1/504	14.35	14.35	0.00	0.00
R2/504	LKD	W2/504	15.68	15.69	-0.01	-0.06
R2/504	LKD	W3/504	11.34	10.96	0.38	3.35
R2/504	LKD	W4/504	10.70	10.30	0.40	3.74
R3/504	LKD	W5/504	9.90	9.57	0.33	3.33
R3/504	LKD	W6/504	9.21	9.06	0.15	1.63
R3/504	LKD	W7/504	20.09	20.26	-0.17	-0.85
R4/504	BEDROOM	W8/504	19.02	19.12	-0.10	-0.53
R1/505	BEDROOM	W1/505	16.70	16.70	0.00	0.00
R2/505	LKD	W2/505	18.34	18.34	0.00	0.00
R2/505	LKD	W3/505	13.35	12.81	0.54	4.04
R2/505	LKD	W4/505	12.65	12.02	0.63	4.98
R3/505	LKD	W5/505	11.85	11.18	0.67	5.65
R3/505	LKD	W6/505	11.13	10.57	0.56	5.03
R3/505	LKD	W7/505	20.71	20.89	-0.18	-0.87
R4/505	BEDROOM	W8/505	19.44	19.55	-0.11	-0.57
R1/506	BEDROOM	W1/506	18.81	18.81	0.00	0.00

Room	Room Use	Window	EXISTING VSC	PROPOSED VSC	LOSS VSC	%LOSS VSC
R2/506	LKD	W2/506	20.73	20.73	0.00	0.00
R2/506	LKD	W3/506	15.61	15.12	0.49	3.14
R2/506	LKD	W4/506	14.98	14.39	0.59	3.94
R3/506	LKD	W5/506	14.23	13.58	0.65	4.57
R3/506	LKD	W6/506	13.56	12.96	0.60	4.42
R3/506	LKD	W7/506	21.36	21.49	-0.13	-0.61
R4/506	BEDROOM	W8/506	19.88	19.96	-0.08	-0.40
R1/507	BEDROOM	W1/507	20.23	20.23	0.00	0.00
R2/507	LKD	W2/507	22.30	22.30	0.00	0.00
R2/507	LKD	W3/507	17.92	17.53	0.39	2.18
R2/507	LKD	W4/507	17.44	16.96	0.48	2.75
R3/507	LKD	W5/507	16.82	16.25	0.57	3.39
R3/507	LKD	W6/507	16.27	15.69	0.58	3.56
R3/507	LKD	W7/507	22.16	22.22	-0.06	-0.27
R4/507	BEDROOM	W8/507	20.38	20.43	-0.05	-0.25
R1/508	BEDROOM	W1/508	21.06	21.06	0.00	0.00
R2/508	LKD	W2/508	23.26	23.26	0.00	0.00
R2/508	LKD	W3/508	20.09	19.92	0.17	0.85
R2/508	LKD	W4/508	19.85	19.57	0.28	1.41
R3/508	LKD	W5/508	19.45	19.04	0.41	2.11
R3/508	LKD	W6/508	19.06	18.62	0.44	2.31
R3/508	LKD	W7/508	22.89	22.93	-0.04	-0.17
R4/508	BEDROOM	W8/508	20.83	20.88	-0.05	-0.24
5 Miliners Wharf, Hat Box						
R1/551	BEDROOM	W1/551	10.58	10.57	0.01	0.09
R1/551	BEDROOM	W2/551	10.33	10.33	0.00	0.00
R1/551	BEDROOM	W3/551	22.38	22.24	0.14	0.63
R2/551	BEDROOM	W4/551	22.88	22.81	0.07	0.31
R2/551	BEDROOM	W5/551	23.34	23.29	0.05	0.21
R3/551	BEDROOM	W6/551	23.73	23.66	0.07	0.29
R3/551	BEDROOM	W7/551	23.87	23.72	0.15	0.63

Room	Room Use	Window	EXISTING VSC	PROPOSED VSC	LOSS VSC	%LOSS VSC
R4/551	LKD	W8/551	22.27	22.25	0.02	0.09
R4/551	LKD	W9/551	9.65	9.61	0.04	0.41
R4/551	LKD	W10/551	15.21	15.25	-0.04	-0.26
R1/552	BEDROOM	W1/552	12.52	12.52	0.00	0.00
R1/552	BEDROOM	W2/552	12.22	12.22	0.00	0.00
R1/552	BEDROOM	W3/552	23.86	23.73	0.13	0.54
R2/552	BEDROOM	W4/552	24.36	24.31	0.05	0.21
R2/552	BEDROOM	W5/552	24.87	24.83	0.04	0.16
R3/552	BEDROOM	W6/552	25.26	25.19	0.07	0.28
R3/552	BEDROOM	W7/552	25.38	25.24	0.14	0.55
R4/552	LKD	W8/552	23.72	23.70	0.02	0.08
R4/552	LKD	W9/552	10.66	10.61	0.05	0.47
R4/552	LKD	W10/552	15.99	16.03	-0.04	-0.25
R1/553	BEDROOM	W1/553	14.94	14.94	0.00	0.00
R1/553	BEDROOM	W2/553	14.40	14.40	0.00	0.00
R1/553	BEDROOM	W3/553	25.52	25.42	0.10	0.39
R2/553	BEDROOM	W4/553	26.02	25.98	0.04	0.15
R2/553	BEDROOM	W5/553	26.54	26.51	0.03	0.11
R3/553	BEDROOM	W6/553	26.91	26.84	0.07	0.26
R3/553	BEDROOM	W7/553	26.99	26.87	0.12	0.44
R4/553	LKD	W8/553	25.26	25.24	0.02	0.08
R4/553	LKD	W9/553	11.57	11.51	0.06	0.52
R4/553	LKD	W10/553	16.30	16.33	-0.03	-0.18
R1/554	BEDROOM	W1/554	18.00	18.00	0.00	0.00
R1/554	BEDROOM	W2/554	17.39	17.39	0.00	0.00
R1/554	BEDROOM	W3/554	27.39	27.29	0.10	0.37
R2/554	BEDROOM	W4/554	27.85	27.82	0.03	0.11
R2/554	BEDROOM	W5/554	28.37	28.35	0.02	0.07
R3/554	BEDROOM	W6/554	28.70	28.63	0.07	0.24
R3/554	BEDROOM	W7/554	28.70	28.60	0.10	0.35
R4/554	LKD	W8/554	26.88	26.86	0.02	0.07
R4/554	LKD	W9/554	12.34	12.29	0.05	0.41
R4/554	LKD	W10/554	16.34	16.38	-0.04	-0.24
R1/555	LKD	W1/555	21.68	21.68	0.00	0.00

Room	Room Use	Window	EXISTING VSC	PROPOSED VSC	LOSS VSC	%LOSS VSC
R1/555	LKD	W2/555	20.59	20.59	0.00	0.00
R1/555	LKD	W3/555	29.51	29.44	0.07	0.24
R2/555	BEDROOM	W4/555	30.41	30.43	-0.02	-0.07
R3/555	BEDROOM	W5/555	30.30	30.26	0.04	0.13
R4/555	LKD	W6/555	13.37	13.33	0.04	0.30
R4/555	LKD	W7/555	17.66	17.69	-0.03	-0.17
R1/556	ASSUMED	W1/556	19.64	19.63	0.01	0.05
R2/556	ASSUMED	W2/556	21.67	21.67	0.00	0.00
R3/556	ASSUMED	W3/556	20.60	20.60	0.00	0.00
R4/556	ASSUMED	W4/556	11.69	11.69	0.00	0.00
R4/556	ASSUMED	W5/556	26.62	26.63	-0.01	-0.04
R1/557	ASSUMED	W1/557	21.04	21.04	0.00	0.00
R1/557	ASSUMED	W2/557	25.21	25.21	0.00	0.00
R2/557	ASSUMED	W3/557	25.41	25.46	-0.05	-0.20
R2/557	ASSUMED	W4/557	25.82	25.88	-0.06	-0.23
R3/557	ASSUMED	W5/557	26.10	26.12	-0.02	-0.08
R3/557	ASSUMED	W6/557	26.33	26.34	-0.01	-0.04
R4/557	LKD	W7/557	26.45	26.49	-0.04	-0.15
R4/557	LKD	W8/557	14.15	14.17	-0.02	-0.14

Vulcan Works, 2 Malta Street

R1/600	LKD	W1/600	22.90	22.92	-0.02	-0.09
R1/600	LKD	W2/600	36.49	36.49	0.00	0.00
R1/601	LKD	W1/601	24.57	24.58	-0.01	-0.04
R1/601	LKD	W2/601	34.25	34.25	0.00	0.00
R1/602	LKD	W1/602	26.62	26.61	0.01	0.04
R1/602	LKD	W2/602	34.72	34.72	0.00	0.00
R1/603	LKD	W1/603	28.71	28.73	-0.02	-0.07
R1/603	LKD	W2/603	34.43	34.43	0.00	0.00
R1/604	LKD	W1/604	30.90	30.99	-0.09	-0.29
R1/604	LKD	W2/604	34.00	34.00	0.00	0.00

Room	Room Use	Window	EXISTING VSC	PROPOSED VSC	LOSS VSC	%LOSS VSC
R13/620	ASSUMED_5M	W34/620	12.28	12.43	-0.15	-1.22
R14/620	LKD	W35/620	12.21	12.24	-0.03	-0.25
R14/620	LKD	W36/620	12.28	12.27	0.01	0.08
R1/621	LKD	W1/621	0.86	0.86	0.00	0.00
R1/621	LKD	W2/621	3.16	3.16	0.00	0.00
R1/621	LKD	W3/621	18.78	18.92	-0.14	-0.75
R2/621	BEDROOM	W4/621	17.07	17.22	-0.15	-0.88
R3/621	BEDROOM	W5/621	15.25	15.56	-0.31	-2.03
R4/621	LKD	W6/621	13.79	14.08	-0.29	-2.10
R5/621	BEDROOM	W7/621	12.63	12.72	-0.09	-0.71
R6/621	BEDROOM	W8/621	11.60	11.81	-0.21	-1.81
R7/621	BEDROOM	W9/621	10.93	10.98	-0.05	-0.46
R8/621	LKD	W10/621	10.36	10.40	-0.04	-0.39
R9/621	LKD	W11/621	9.83	10.01	-0.18	-1.83
R10/621	BEDROOM	W12/621	9.59	9.61	-0.02	-0.21
R11/621	BEDROOM	W13/621	9.31	9.41	-0.10	-1.07
R12/621	BEDROOM	W14/621	9.24	9.25	-0.01	-0.11
R13/621	LKD	W15/621	9.22	9.32	-0.10	-1.08
R14/621	LKD	W16/621	9.42	9.58	-0.16	-1.70
R15/621	BEDROOM	W17/621	9.80	9.97	-0.17	-1.73
R16/621	BEDROOM	W18/621	10.47	10.70	-0.23	-2.20
R17/621	BEDROOM	W19/621	11.49	11.97	-0.48	-4.18
R18/621	LKD	W20/621	13.17	13.59	-0.42	-3.19
R20/621	LKD	W22/621	19.30	19.31	-0.01	-0.05
R21/621	BEDROOM	W23/621	20.87	21.06	-0.19	-0.91

Room	Room Use	Window	EXISTING VSC	PROPOSED VSC	LOSS VSC	%LOSS VSC
R22/621	BEDROOM	W24/621	22.00	22.10	-0.10	-0.45
R23/621	LKD	W25/621	22.85	22.94	-0.09	-0.39
R23/621	LKD	W26/621	23.28	23.27	0.01	0.04
R23/621	LKD	W27/621	19.18	19.56	-0.38	-1.98
R23/621	LKD	W28/621	18.48	18.83	-0.35	-1.89
R24/621	BEDROOM	W29/621	18.36	18.58	-0.22	-1.20
R25/621	BEDROOM	W30/621	19.19	19.24	-0.05	-0.26
R1/622	LKD	W1/622	0.98	0.98	0.00	0.00
R1/622	LKD	W2/622	3.40	3.40	0.00	0.00
R1/622	LKD	W3/622	20.79	20.92	-0.13	-0.63
R2/622	BEDROOM	W4/622	19.09	19.22	-0.13	-0.68
R3/622	BEDROOM	W5/622	17.30	17.59	-0.29	-1.68
R4/622	LKD	W6/622	15.87	16.14	-0.27	-1.70
R5/622	BEDROOM	W7/622	14.73	14.81	-0.08	-0.54
R6/622	BEDROOM	W8/622	13.73	13.94	-0.21	-1.53
R7/622	BEDROOM	W9/622	13.07	13.12	-0.05	-0.38
R8/622	LKD	W10/622	12.50	12.55	-0.05	-0.40
R9/622	LKD	W11/622	11.96	12.15	-0.19	-1.59
R10/622	BEDROOM	W12/622	11.71	11.75	-0.04	-0.34
R11/622	BEDROOM	W13/622	11.43	11.53	-0.10	-0.87
R12/622	BEDROOM	W14/622	11.33	11.35	-0.02	-0.18
R13/622	LKD	W15/622	11.29	11.37	-0.08	-0.71
R14/622	LKD	W16/622	11.44	11.57	-0.13	-1.14
R15/622	BEDROOM	W17/622	11.84	11.96	-0.12	-1.01
R16/622	BEDROOM	W18/622	12.52	12.70	-0.18	-1.44
R17/622	BEDROOM	W19/622	13.53	13.97	-0.44	-3.25

Room	Room Use	Window	EXISTING VSC	PROPOSED VSC	LOSS VSC	%LOSS VSC
R18/622	LKD	W20/622	15.24	15.64	-0.40	-2.62
R20/622	LKD	W22/622	21.57	21.66	-0.09	-0.42
R21/622	BEDROOM	W23/622	23.06	23.29	-0.23	-1.00
R22/622	BEDROOM	W24/622	24.37	24.52	-0.15	-0.62
R23/622	LKD	W25/622	25.40	25.56	-0.16	-0.63
R23/622	LKD	W26/622	25.98	26.08	-0.10	-0.38
R23/622	LKD	W27/622	23.18	23.71	-0.53	-2.29
R23/622	LKD	W28/622	23.11	23.53	-0.42	-1.82
R24/622	BEDROOM	W29/622	23.70	23.99	-0.29	-1.22
R25/622	BEDROOM	W30/622	25.42	25.52	-0.10	-0.39
R1/623	LKD	W1/623	1.32	1.32	0.00	0.00
R1/623	LKD	W2/623	3.87	3.87	0.00	0.00
R1/623	LKD	W3/623	23.05	23.26	-0.21	-0.91
R2/623	BEDROOM	W4/623	21.44	21.65	-0.21	-0.98
R3/623	BEDROOM	W5/623	19.76	20.12	-0.36	-1.82
R4/623	LKD	W6/623	18.41	18.76	-0.35	-1.90
R5/623	BEDROOM	W7/623	17.33	17.52	-0.19	-1.10
R6/623	BEDROOM	W8/623	16.38	16.67	-0.29	-1.77
R7/623	BEDROOM	W9/623	15.77	15.94	-0.17	-1.08
R8/623	LKD	W10/623	15.20	15.37	-0.17	-1.12
R9/623	LKD	W11/623	14.71	15.00	-0.29	-1.97
R10/623	BEDROOM	W12/623	14.45	14.60	-0.15	-1.04
R11/623	BEDROOM	W13/623	14.17	14.36	-0.19	-1.34
R12/623	BEDROOM	W14/623	14.06	14.15	-0.09	-0.64
R13/623	LKD	W15/623	14.01	14.11	-0.10	-0.71
R14/623	LKD	W16/623	14.11	14.24	-0.13	-0.92

Room	Room Use	Window	EXISTING VSC	PROPOSED VSC	LOSS VSC	%LOSS VSC
R15/623	BEDROOM	W17/623	14.46	14.57	-0.11	-0.76
R16/623	BEDROOM	W18/623	15.08	15.24	-0.16	-1.06
R17/623	BEDROOM	W19/623	16.03	16.43	-0.40	-2.50
R18/623	LKD	W20/623	17.67	18.03	-0.36	-2.04
R20/623	LKD	W22/623	23.86	23.91	-0.05	-0.21
R21/623	BEDROOM	W23/623	25.49	25.65	-0.16	-0.63
R22/623	BEDROOM	W24/623	26.96	27.05	-0.09	-0.33
R23/623	LKD	W25/623	28.12	28.28	-0.16	-0.57
R23/623	LKD	W26/623	28.79	28.95	-0.16	-0.56
R23/623	LKD	W27/623	27.27	27.82	-0.55	-2.02
R23/623	LKD	W28/623	27.65	28.12	-0.47	-1.70
R24/623	BEDROOM	W29/623	28.82	29.18	-0.36	-1.25
R25/623	BEDROOM	W30/623	30.58	30.73	-0.15	-0.49
R1/624	LKD	W1/624	80.84	81.29	-0.45	-0.56
R1/624	LKD	W2/624	78.18	78.60	-0.42	-0.54
R1/624	LKD	W3/624	77.69	78.04	-0.35	-0.45
R2/624	BEDROOM	W4/624	83.20	83.70	-0.50	-0.60
R2/624	BEDROOM	W5/624	81.53	81.98	-0.45	-0.55
R3/624	BEDROOM	W6/624	83.65	84.24	-0.59	-0.71
R3/624	BEDROOM	W7/624	81.65	82.20	-0.55	-0.67
R4/624	LKD	W8/624	85.05	85.76	-0.71	-0.83
R4/624	LKD	W9/624	83.20	83.87	-0.67	-0.81
R4/624	LKD	W10/624	81.04	81.64	-0.60	-0.74
R5/624	BEDROOM	W11/624	82.72	83.45	-0.73	-0.88
R5/624	BEDROOM	W12/624	80.40	81.07	-0.67	-0.83
R6/624	BEDROOM	W13/624	82.20	82.99	-0.79	-0.96
R6/624	BEDROOM	W14/624	79.80	80.52	-0.72	-0.90
R7/624	BEDROOM	W15/624	81.74	82.59	-0.85	-1.04
R7/624	BEDROOM	W16/624	79.25	80.01	-0.76	-0.96

Room	Room Use	Window	EXISTING VSC	PROPOSED VSC	LOSS VSC	%LOSS VSC
R8/624	LKD	W17/624	83.52	84.44	-0.92	-1.10
R8/624	LKD	W18/624	81.39	82.29	-0.90	-1.11
R8/624	LKD	W19/624	78.81	79.58	-0.77	-0.98
R9/624	LKD	W20/624	83.26	84.19	-0.93	-1.12
R9/624	LKD	W21/624	81.07	81.97	-0.90	-1.11
R9/624	LKD	W22/624	78.43	79.21	-0.78	-0.99
R10/624	BEDROOM	W23/624	80.78	81.67	-0.89	-1.10
R10/624	BEDROOM	W24/624	78.10	78.87	-0.77	-0.99
R11/624	BEDROOM	W25/624	80.58	81.44	-0.86	-1.07
R11/624	BEDROOM	W26/624	77.86	78.61	-0.75	-0.96
R12/624	BEDROOM	W27/624	80.49	81.28	-0.79	-0.98
R12/624	BEDROOM	W28/624	77.71	78.38	-0.67	-0.86
R13/624	LKD	W29/624	82.84	83.61	-0.77	-0.93
R13/624	LKD	W30/624	80.45	81.16	-0.71	-0.88
R13/624	LKD	W31/624	77.64	78.18	-0.54	-0.70
R14/624	LKD	W32/624	82.96	83.64	-0.68	-0.82
R14/624	LKD	W33/624	80.53	81.16	-0.63	-0.78
R14/624	LKD	W34/624	77.68	78.17	-0.49	-0.63
R15/624	BEDROOM	W35/624	80.77	81.28	-0.51	-0.63
R15/624	BEDROOM	W36/624	77.87	78.26	-0.39	-0.50
R16/624	BEDROOM	W37/624	81.08	81.51	-0.43	-0.53
R16/624	BEDROOM	W38/624	78.22	78.54	-0.32	-0.41
R17/624	BEDROOM	W39/624	81.39	81.75	-0.36	-0.44
R17/624	BEDROOM	W40/624	78.38	78.70	-0.32	-0.41
R18/624	LKD	W41/624	84.23	84.58	-0.35	-0.42
R18/624	LKD	W42/624	78.51	78.79	-0.28	-0.36
R18/624	LKD	W43/624	71.90	72.16	-0.26	-0.36
R20/624	LKD	W44/624	25.28	25.32	-0.04	-0.16
R21/624	BEDROOM	W45/624	27.37	27.48	-0.11	-0.40
R22/624	BEDROOM	W46/624	29.44	29.49	-0.05	-0.17
R23/624	LKD	W47/624	30.63	30.79	-0.16	-0.52
R23/624	LKD	W48/624	31.09	31.24	-0.15	-0.48
R23/624	LKD	W49/624	30.62	31.07	-0.45	-1.47

Room	Room Use	Window	EXISTING VSC	PROPOSED VSC	LOSS VSC	%LOSS VSC
R23/624	LKD	W50/624	31.05	31.44	-0.39	-1.26
R24/624	BEDROOM	W51/624	32.48	32.82	-0.34	-1.05
R25/624	BEDROOM	W52/624	33.82	34.03	-0.21	-0.62
Albion Works Block A, 12 Pollard Street						
R1/700	BEDROOM	W1/700	13.14	13.82	-0.68	-5.18
R2/700	LKD	W2/700	12.55	13.15	-0.60	-4.78
R3/700	LKD	W3/700	12.45	12.94	-0.49	-3.94
R4/700	BEDROOM	W4/700	12.33	12.72	-0.39	-3.16
R5/700	BEDROOM	W5/700	12.26	12.51	-0.25	-2.04
R6/700	LKD	W6/700	12.21	12.36	-0.15	-1.23
R7/700	LKD	W7/700	12.15	12.22	-0.07	-0.58
R8/700	BEDROOM	W8/700	12.07	12.09	-0.02	-0.17
R1/701	LKD	W1/701	20.37	20.75	-0.38	-1.87
R1/701	LKD	W2/701	18.70	19.63	-0.93	-4.97
R2/701	BEDROOM	W3/701	17.25	18.35	-1.10	-6.38
R3/701	LKD	W4/701	16.61	17.81	-1.20	-7.22
R4/701	LKD	W5/701	17.12	18.34	-1.22	-7.13
R5/701	BEDROOM	W6/701	16.94	18.07	-1.13	-6.67
R6/701	BEDROOM	W7/701	16.94	17.90	-0.96	-5.67
R7/701	LKD	W8/701	16.91	17.70	-0.79	-4.67
R7/701	LKD	W9/701	16.90	17.50	-0.60	-3.55
R7/701	LKD	W10/701	1.00	1.00	0.00	0.00
R8/701	LKD	W11/701	16.87	17.35	-0.48	-2.85
R8/701	LKD	W12/701	1.00	1.00	0.00	0.00
R8/701	LKD	W13/701	16.83	17.20	-0.37	-2.20
R9/701	BEDROOM	W14/701	16.76	17.06	-0.30	-1.79

Room	Room Use	Window	EXISTING VSC	PROPOSED VSC	LOSS VSC	%LOSS VSC
R10/701	BEDROOM	W15/701	16.70	16.94	-0.24	-1.44
R11/701	LKD	W16/701	16.65	16.83	-0.18	-1.08
R11/701	LKD	W17/701	16.63	16.76	-0.13	-0.78
R11/701	LKD	W18/701	1.00	1.00	0.00	0.00
R12/701	LKD	W19/701	16.63	16.71	-0.08	-0.48
R12/701	LKD	W20/701	1.00	1.00	0.00	0.00
R12/701	LKD	W21/701	16.65	16.69	-0.04	-0.24
R13/701	BEDROOM	W22/701	16.68	16.68	0.00	0.00
R14/701	BEDROOM	W23/701	16.68	16.68	0.00	0.00
R15/701	LKD	W24/701	16.77	16.68	0.09	0.54
R15/701	LKD	W25/701	16.83	16.69	0.14	0.83
R15/701	LKD	W26/701	0.99	0.99	0.00	0.00
R16/701	LKD	W27/701	16.92	16.74	0.18	1.06
R16/701	LKD	W28/701	1.00	1.00	0.00	0.00
R16/701	LKD	W29/701	16.98	16.79	0.19	1.12
R17/701	BEDROOM	W30/701	17.07	16.86	0.21	1.23
R18/701	BEDROOM	W31/701	17.13	16.93	0.20	1.17
R19/701	LKD	W32/701	17.13	16.93	0.20	1.17
R1/702	LKD	W1/702	25.02	26.10	-1.08	-4.32
R1/702	LKD	W2/702	23.82	25.47	-1.65	-6.93
R2/702	BEDROOM	W3/702	22.99	24.92	-1.93	-8.39
R4/702	BEDROOM	W5/702	22.17	24.39	-2.22	-10.01
R5/702	LKD	W6/702	22.22	24.17	-1.95	-8.78
R6/702	BEDROOM	W7/702	22.16	23.96	-1.80	-8.12
R7/702	BEDROOM	W8/702	22.32	23.87	-1.55	-6.94
R8/702	LKD	W9/702	22.43	23.72	-1.29	-5.75
R8/702	LKD	W10/702	22.50	23.58	-1.08	-4.80
R8/702	LKD	W11/702	2.59	2.59	0.00	0.00
R9/702	LKD	W12/702	22.53	23.46	-0.93	-4.13
R9/702	LKD	W13/702	2.59	2.59	0.00	0.00

Room	Room Use	Window	EXISTING VSC	PROPOSED VSC	LOSS VSC	%LOSS VSC
R9/702	LKD	W14/702	22.52	23.36	-0.84	-3.73
R10/702	BEDROOM	W15/702	22.48	23.25	-0.77	-3.43
R11/702	BEDROOM	W16/702	22.44	23.15	-0.71	-3.16
R12/702	LKD	W17/702	22.42	23.05	-0.63	-2.81
R12/702	LKD	W18/702	22.41	23.00	-0.59	-2.63
R12/702	LKD	W19/702	2.58	2.58	0.00	0.00
R13/702	LKD	W20/702	22.42	22.96	-0.54	-2.41
R13/702	LKD	W21/702	2.58	2.58	0.00	0.00
R13/702	LKD	W22/702	22.45	22.94	-0.49	-2.18
R14/702	BEDROOM	W23/702	22.50	22.94	-0.44	-1.96
R15/702	BEDROOM	W24/702	22.53	22.92	-0.39	-1.73
R16/702	LKD	W25/702	22.60	22.91	-0.31	-1.37
R16/702	LKD	W26/702	22.66	22.91	-0.25	-1.10
R16/702	LKD	W27/702	2.57	2.57	0.00	0.00
R17/702	LKD	W28/702	22.74	22.94	-0.20	-0.88
R17/702	LKD	W29/702	2.57	2.57	0.00	0.00
R17/702	LKD	W30/702	22.81	23.00	-0.19	-0.83
R18/702	BEDROOM	W31/702	22.89	23.08	-0.19	-0.83
R19/702	BEDROOM	W32/702	22.95	23.16	-0.21	-0.92
R20/702	LKD	W33/702	22.95	23.16	-0.21	-0.92
R1/703	LKD	W1/703	16.10	16.10	0.00	0.00
R1/703	LKD	W2/703	23.15	24.79	-1.64	-7.08
R2/703	LKD	W3/703	22.69	24.92	-2.23	-9.83
R3/703	LKD	W4/703	22.71	25.00	-2.29	-10.08
R4/703	LKD	W5/703	22.98	24.93	-1.95	-8.49
R5/703	LKD	W6/703	23.31	24.83	-1.52	-6.52
R6/703	LKD	W7/703	23.52	24.78	-1.26	-5.36
R7/703	LKD	W8/703	23.60	24.72	-1.12	-4.75

Room	Room Use	Window	EXISTING VSC	PROPOSED VSC	LOSS VSC	%LOSS VSC
R8/703	LKD	W9/703	23.65	24.65	-1.00	-4.23
R9/703	LKD	W10/703	23.68	24.63	-0.95	-4.01
R10/703	LKD	W11/703	23.73	24.60	-0.87	-3.67
R11/703	LKD	W12/703	23.81	24.47	-0.66	-2.77
R12/703	LKD	W13/703	23.85	24.43	-0.58	-2.43
R13/703	LKD	W14/703	23.97	24.54	-0.57	-2.38
R14/703	BEDROOM	W15/703	23.99	24.62	-0.63	-2.63
R16/703	LKD	W17/703	24.10	24.77	-0.67	-2.78
R17/703	LKD	W18/703	24.13	24.81	-0.68	-2.82
R17/703	LKD	W19/703	26.24	26.52	-0.28	-1.07
R18/703	BEDROOM	W20/703	28.30	28.52	-0.22	-0.78
R19/703	BEDROOM	W21/703	0.36	0.36	0.00	0.00
R20/703	TV_ROOM	W22/703	0.00	0.00	0.00	0.00
R1/711	BEDROOM	W7/700	12.15	12.22	-0.07	-0.58
R1/711	BEDROOM	W8/700	12.07	12.09	-0.02	-0.17
R2/711	BEDROOM	W5/700	12.26	12.51	-0.25	-2.04
R2/711	BEDROOM	W6/700	12.21	12.36	-0.15	-1.23
R3/711	BEDROOM	W3/700	12.45	12.94	-0.49	-3.94
R3/711	BEDROOM	W4/700	12.33	12.72	-0.39	-3.16
R4/711	BEDROOM	W1/700	13.14	13.82	-0.68	-5.18
R4/711	BEDROOM	W2/700	12.55	13.15	-0.60	-4.78
R1/714	BEDROOM	W1/714	19.70	19.91	-0.21	-1.07
R1/714	BEDROOM	W2/714	0.00	0.00	0.00	0.00
R2/714	BEDROOM	W3/714	0.00	0.00	0.00	0.00
R2/714	BEDROOM	W4/714	0.00	0.00	0.00	0.00
R2/714	BEDROOM	W5/714	0.00	0.00	0.00	0.00

Victoria House, Great Ancoats Street

R2/1101	BEDROOM	W12/1101	17.27	17.27	0.00	0.00
---------	---------	----------	-------	-------	------	------

Room	Room Use	Window	EXISTING VSC	PROPOSED VSC	LOSS VSC	%LOSS VSC
R2/1101	BEDROOM	W13/1101	19.62	19.62	0.00	0.00
R2/1101	BEDROOM	W14/1101	23.99	24.37	-0.38	-1.58
R2/1101	BEDROOM	W15/1101	24.40	24.74	-0.34	-1.39
R3/1101	LKD	W16/1101	24.54	24.95	-0.41	-1.67
R3/1101	LKD	W17/1101	24.79	25.31	-0.52	-2.10
R4/1101	BEDROOM	W18/1101	24.64	25.11	-0.47	-1.91
R4/1101	BEDROOM	W19/1101	24.99	25.46	-0.47	-1.88
R5/1101	BEDROOM	W20/1101	24.48	25.09	-0.61	-2.49
R5/1101	BEDROOM	W21/1101	24.64	25.23	-0.59	-2.39
R6/1101	BEDROOM	W22/1101	25.00	25.64	-0.64	-2.56
R7/1101	LKD	W23/1101	24.49	25.11	-0.62	-2.53
R7/1101	LKD	W24/1101	24.64	25.33	-0.69	-2.80
R8/1101	BEDROOM	W25/1101	24.43	25.14	-0.71	-2.91
R8/1101	BEDROOM	W26/1101	24.58	25.30	-0.72	-2.93
R9/1101	LD	W27/1101	23.85	24.57	-0.72	-3.02
R9/1101	LD	W28/1101	22.45	23.19	-0.74	-3.30
R9/1101	LD	W29/1101	23.73	24.43	-0.70	-2.95
R9/1101	LD	W30/1101	25.97	26.25	-0.28	-1.08
R9/1101	LD	W31/1101	26.65	26.78	-0.13	-0.49
R10/1101	BEDROOM	W32/1101	25.77	25.97	-0.20	-0.78
R10/1101	BEDROOM	W33/1101	26.63	26.69	-0.06	-0.23
R11/1101	LKD	W34/1101	26.40	26.52	-0.12	-0.45
R11/1101	LKD	W35/1101	26.64	26.67	-0.03	-0.11
R12/1101	BEDROOM	W36/1101	26.77	26.86	-0.09	-0.34
R13/1101	BEDROOM	W37/1101	26.02	26.12	-0.10	-0.38
R13/1101	BEDROOM	W38/1101	26.73	26.73	0.00	0.00
R14/1101	LKD	W39/1101	27.00	27.06	-0.06	-0.22
R14/1101	LKD	W40/1101	26.48	26.55	-0.07	-0.26
R14/1101	LKD	W41/1101	27.32	27.37	-0.05	-0.18
R14/1101	LKD	W42/1101	35.45	35.45	0.00	0.00
R14/1101	LKD	W43/1101	35.74	35.74	0.00	0.00
R14/1101	LKD	W44/1101	35.00	35.00	0.00	0.00
R1/1102	BEDROOM	W1/1102	19.92	19.92	0.00	0.00
R1/1102	BEDROOM	W2/1102	21.38	21.38	0.00	0.00

Room	Room Use	Window	EXISTING VSC	PROPOSED VSC	LOSS VSC	%LOSS VSC
R1/1102	BEDROOM	W3/1102	25.70	26.03	-0.33	-1.28
R1/1102	BEDROOM	W4/1102	26.03	26.34	-0.31	-1.19
R1/1102	BEDROOM	W34/1102	17.50	17.50	0.00	0.00
R1/1102	BEDROOM	W35/1102	17.93	17.93	0.00	0.00
R2/1102	LKD	W5/1102	26.12	26.48	-0.36	-1.38
R2/1102	LKD	W6/1102	26.38	26.84	-0.46	-1.74
R3/1102	BEDROOM	W7/1102	26.18	26.59	-0.41	-1.57
R3/1102	BEDROOM	W8/1102	26.53	26.95	-0.42	-1.58
R4/1102	BEDROOM	W9/1102	26.02	26.56	-0.54	-2.08
R4/1102	BEDROOM	W10/1102	26.14	26.67	-0.53	-2.03
R5/1102	BEDROOM	W11/1102	26.51	27.09	-0.58	-2.19
R6/1102	LKD	W12/1102	25.98	26.55	-0.57	-2.19
R6/1102	LKD	W13/1102	26.10	26.74	-0.64	-2.45
R7/1102	BEDROOM	W14/1102	25.89	26.56	-0.67	-2.59
R7/1102	BEDROOM	W15/1102	26.02	26.70	-0.68	-2.61
R8/1102	LD	W16/1102	24.90	25.56	-0.66	-2.65
R8/1102	LD	W17/1102	23.45	24.11	-0.66	-2.81
R8/1102	LD	W18/1102	24.82	25.44	-0.62	-2.50
R8/1102	LD	W19/1102	27.12	27.35	-0.23	-0.85
R8/1102	LD	W20/1102	27.74	27.83	-0.09	-0.32
R9/1102	BEDROOM	W21/1102	26.99	27.17	-0.18	-0.67
R9/1102	BEDROOM	W22/1102	27.82	27.86	-0.04	-0.14
R10/1102	LKD	W23/1102	27.66	27.76	-0.10	-0.36
R10/1102	LKD	W24/1102	27.88	27.90	-0.02	-0.07
R11/1102	BEDROOM	W25/1102	28.06	28.15	-0.09	-0.32
R12/1102	BEDROOM	W26/1102	27.33	27.44	-0.11	-0.40
R12/1102	BEDROOM	W27/1102	28.01	28.01	0.00	0.00
R13/1102	LKD	W28/1102	28.30	28.36	-0.06	-0.21
R13/1102	LKD	W29/1102	27.81	27.88	-0.07	-0.25
R13/1102	LKD	W30/1102	28.64	28.69	-0.05	-0.17
R13/1102	LKD	W31/1102	35.66	35.66	0.00	0.00
R13/1102	LKD	W32/1102	35.95	35.95	0.00	0.00
R13/1102	LKD	W33/1102	35.19	35.19	0.00	0.00
R1/1103	BEDROOM	W1/1103	20.97	20.97	0.00	0.00

Room	Room Use	Window	EXISTING VSC	PROPOSED VSC	LOSS VSC	%LOSS VSC
R1/1103	BEDROOM	W2/1103	22.50	22.50	0.00	0.00
R1/1103	BEDROOM	W3/1103	27.36	27.66	-0.30	-1.10
R1/1103	BEDROOM	W4/1103	27.65	27.94	-0.29	-1.05
R1/1103	BEDROOM	W34/1103	18.46	18.46	0.00	0.00
R1/1103	BEDROOM	W35/1103	18.95	18.95	0.00	0.00
R2/1103	LKD	W5/1103	27.69	28.00	-0.31	-1.12
R2/1103	LKD	W6/1103	27.99	28.37	-0.38	-1.36
R3/1103	BEDROOM	W7/1103	27.71	28.07	-0.36	-1.30
R3/1103	BEDROOM	W8/1103	28.10	28.45	-0.35	-1.25
R4/1103	BEDROOM	W9/1103	27.57	28.03	-0.46	-1.67
R4/1103	BEDROOM	W10/1103	27.65	28.11	-0.46	-1.66
R5/1103	BEDROOM	W11/1103	28.03	28.54	-0.51	-1.82
R6/1103	LKD	W12/1103	27.49	27.99	-0.50	-1.82
R6/1103	LKD	W13/1103	27.57	28.13	-0.56	-2.03
R7/1103	BEDROOM	W14/1103	27.37	27.96	-0.59	-2.16
R7/1103	BEDROOM	W15/1103	27.45	28.06	-0.61	-2.22
R8/1103	LD	W16/1103	25.96	26.52	-0.56	-2.16
R8/1103	LD	W17/1103	24.45	25.02	-0.57	-2.33
R8/1103	LD	W18/1103	25.91	26.45	-0.54	-2.08
R8/1103	LD	W19/1103	28.22	28.42	-0.20	-0.71
R8/1103	LD	W20/1103	28.80	28.85	-0.05	-0.17
R9/1103	BEDROOM	W21/1103	28.18	28.35	-0.17	-0.60
R9/1103	BEDROOM	W22/1103	28.97	29.02	-0.05	-0.17
R10/1103	LKD	W23/1103	28.89	28.99	-0.10	-0.35
R10/1103	LKD	W24/1103	29.10	29.13	-0.03	-0.10
R11/1103	BEDROOM	W25/1103	29.33	29.41	-0.08	-0.27
R12/1103	BEDROOM	W26/1103	28.62	28.73	-0.11	-0.38
R12/1103	BEDROOM	W27/1103	29.25	29.25	0.00	0.00
R13/1103	LKD	W28/1103	29.54	29.61	-0.07	-0.24
R13/1103	LKD	W29/1103	29.05	29.13	-0.08	-0.28
R13/1103	LKD	W30/1103	29.85	29.90	-0.05	-0.17
R13/1103	LKD	W31/1103	35.80	35.80	0.00	0.00
R13/1103	LKD	W32/1103	36.08	36.08	0.00	0.00
R13/1103	LKD	W33/1103	35.32	35.32	0.00	0.00

Room	Room Use	Window	EXISTING VSC	PROPOSED VSC	LOSS VSC	%LOSS VSC
R1/1104	BEDROOM	W1/1104	22.08	22.08	0.00	0.00
R1/1104	BEDROOM	W2/1104	23.69	23.69	0.00	0.00
R1/1104	BEDROOM	W3/1104	29.04	29.31	-0.27	-0.93
R1/1104	BEDROOM	W4/1104	29.28	29.54	-0.26	-0.89
R1/1104	BEDROOM	W34/1104	19.49	19.49	0.00	0.00
R1/1104	BEDROOM	W35/1104	20.02	20.02	0.00	0.00
R2/1104	LKD	W5/1104	29.26	29.54	-0.28	-0.96
R2/1104	LKD	W6/1104	29.57	29.90	-0.33	-1.12
R3/1104	BEDROOM	W7/1104	29.22	29.55	-0.33	-1.13
R3/1104	BEDROOM	W8/1104	29.62	29.94	-0.32	-1.08
R4/1104	BEDROOM	W9/1104	29.09	29.49	-0.40	-1.38
R4/1104	BEDROOM	W10/1104	29.12	29.54	-0.42	-1.44
R5/1104	BEDROOM	W11/1104	29.51	29.96	-0.45	-1.52
R6/1104	LKD	W12/1104	28.96	29.39	-0.43	-1.48
R6/1104	LKD	W13/1104	28.99	29.48	-0.49	-1.69
R7/1104	BEDROOM	W14/1104	28.80	29.32	-0.52	-1.81
R7/1104	BEDROOM	W15/1104	28.85	29.39	-0.54	-1.87
R8/1104	LD	W16/1104	26.96	27.46	-0.50	-1.85
R8/1104	LD	W17/1104	25.39	25.91	-0.52	-2.05
R8/1104	LD	W18/1104	26.90	27.41	-0.51	-1.90
R8/1104	LD	W19/1104	29.22	29.41	-0.19	-0.65
R8/1104	LD	W20/1104	29.75	29.81	-0.06	-0.20
R9/1104	BEDROOM	W21/1104	29.28	29.45	-0.17	-0.58
R9/1104	BEDROOM	W22/1104	30.05	30.09	-0.04	-0.13
R10/1104	LKD	W23/1104	30.04	30.15	-0.11	-0.37
R10/1104	LKD	W24/1104	30.20	30.23	-0.03	-0.10
R11/1104	BEDROOM	W25/1104	30.47	30.56	-0.09	-0.30
R12/1104	BEDROOM	W26/1104	29.75	29.86	-0.11	-0.37
R12/1104	BEDROOM	W27/1104	30.31	30.31	0.00	0.00
R13/1104	LKD	W28/1104	30.61	30.67	-0.06	-0.20
R13/1104	LKD	W29/1104	30.13	30.20	-0.07	-0.23
R13/1104	LKD	W30/1104	30.88	30.93	-0.05	-0.16
R13/1104	LKD	W31/1104	35.91	35.91	0.00	0.00
R13/1104	LKD	W32/1104	36.17	36.17	0.00	0.00
R13/1104	LKD	W33/1104	35.41	35.41	0.00	0.00

Room	Room Use	Window	EXISTING VSC	PROPOSED VSC	LOSS VSC	%LOSS VSC
R1/1105	BEDROOM	W1/1105	23.30	23.30	0.00	0.00
R1/1105	BEDROOM	W2/1105	24.97	24.97	0.00	0.00
R1/1105	BEDROOM	W3/1105	30.66	30.89	-0.23	-0.75
R1/1105	BEDROOM	W4/1105	30.84	31.07	-0.23	-0.75
R1/1105	BEDROOM	W34/1105	20.65	20.65	0.00	0.00
R1/1105	BEDROOM	W35/1105	21.22	21.22	0.00	0.00
R2/1105	LKD	W5/1105	30.76	31.00	-0.24	-0.78
R2/1105	LKD	W6/1105	31.09	31.35	-0.26	-0.84
R3/1105	BEDROOM	W7/1105	30.68	30.96	-0.28	-0.91
R3/1105	BEDROOM	W8/1105	31.07	31.34	-0.27	-0.87
R4/1105	BEDROOM	W9/1105	30.53	30.87	-0.34	-1.11
R4/1105	BEDROOM	W10/1105	30.50	30.87	-0.37	-1.21
R5/1105	BEDROOM	W11/1105	30.88	31.28	-0.40	-1.30
R6/1105	LKD	W12/1105	30.31	30.68	-0.37	-1.22
R6/1105	LKD	W13/1105	30.30	30.73	-0.43	-1.42
R7/1105	BEDROOM	W14/1105	30.12	30.58	-0.46	-1.53
R7/1105	BEDROOM	W15/1105	30.14	30.61	-0.47	-1.56
R8/1105	LD	W16/1105	27.89	28.35	-0.46	-1.65
R8/1105	LD	W17/1105	26.28	26.75	-0.47	-1.79
R8/1105	LD	W18/1105	27.81	28.29	-0.48	-1.73
R8/1105	LD	W19/1105	29.96	30.15	-0.19	-0.63
R8/1105	LD	W20/1105	30.44	30.49	-0.05	-0.16
R9/1105	BEDROOM	W21/1105	30.10	30.26	-0.16	-0.53
R9/1105	BEDROOM	W22/1105	30.82	30.86	-0.04	-0.13
R10/1105	LKD	W23/1105	30.89	31.00	-0.11	-0.36
R10/1105	LKD	W24/1105	31.02	31.05	-0.03	-0.10
R11/1105	BEDROOM	W25/1105	31.32	31.40	-0.08	-0.26
R12/1105	BEDROOM	W26/1105	30.59	30.70	-0.11	-0.36
R12/1105	BEDROOM	W27/1105	31.09	31.09	0.00	0.00
R13/1105	LKD	W28/1105	31.42	31.48	-0.06	-0.19
R13/1105	LKD	W29/1105	30.94	31.02	-0.08	-0.26
R13/1105	LKD	W30/1105	31.66	31.71	-0.05	-0.16
R13/1105	LKD	W31/1105	35.97	35.97	0.00	0.00
R13/1105	LKD	W32/1105	36.19	36.19	0.00	0.00

Room	Room Use	Window	EXISTING VSC	PROPOSED VSC	LOSS VSC	%LOSS VSC
R13/1105	LKD	W33/1105	35.46	35.46	0.00	0.00
R1/1106	BEDROOM	W1/1106	24.56	24.56	0.00	0.00
R1/1106	BEDROOM	W2/1106	26.29	26.29	0.00	0.00
R1/1106	BEDROOM	W3/1106	32.13	32.30	-0.17	-0.53
R1/1106	BEDROOM	W4/1106	32.26	32.42	-0.16	-0.50
R1/1106	BEDROOM	W34/1106	21.87	21.87	0.00	0.00
R1/1106	BEDROOM	W35/1106	22.45	22.45	0.00	0.00
R2/1106	LKD	W5/1106	32.12	32.28	-0.16	-0.50
R2/1106	LKD	W6/1106	32.43	32.62	-0.19	-0.59
R3/1106	BEDROOM	W7/1106	31.97	32.17	-0.20	-0.63
R3/1106	BEDROOM	W8/1106	32.36	32.55	-0.19	-0.59
R4/1106	BEDROOM	W9/1106	31.79	32.03	-0.24	-0.75
R4/1106	BEDROOM	W10/1106	31.73	32.00	-0.27	-0.85
R5/1106	BEDROOM	W11/1106	32.10	32.43	-0.33	-1.03
R6/1106	LKD	W12/1106	31.52	31.83	-0.31	-0.98
R6/1106	LKD	W13/1106	31.50	31.85	-0.35	-1.11
R7/1106	BEDROOM	W14/1106	31.32	31.71	-0.39	-1.25
R7/1106	BEDROOM	W15/1106	31.34	31.70	-0.36	-1.15
R8/1106	LD	W16/1106	28.76	29.17	-0.41	-1.43
R8/1106	LD	W17/1106	27.10	27.53	-0.43	-1.59
R8/1106	LD	W18/1106	28.66	29.11	-0.45	-1.57
R8/1106	LD	W19/1106	30.64	30.82	-0.18	-0.59
R8/1106	LD	W20/1106	31.04	31.08	-0.04	-0.13
R9/1106	BEDROOM	W21/1106	30.79	30.95	-0.16	-0.52
R9/1106	BEDROOM	W22/1106	31.44	31.48	-0.04	-0.13
R10/1106	LKD	W23/1106	31.58	31.68	-0.10	-0.32
R10/1106	LKD	W24/1106	31.67	31.70	-0.03	-0.09
R11/1106	BEDROOM	W25/1106	32.01	32.09	-0.08	-0.25
R12/1106	BEDROOM	W26/1106	31.28	31.39	-0.11	-0.35
R12/1106	BEDROOM	W27/1106	31.71	31.71	0.00	0.00
R13/1106	LKD	W28/1106	32.07	32.14	-0.07	-0.22
R13/1106	LKD	W29/1106	31.60	31.67	-0.07	-0.22
R13/1106	LKD	W30/1106	32.29	32.33	-0.04	-0.12
R13/1106	LKD	W31/1106	36.02	36.02	0.00	0.00

Room	Room Use	Window	EXISTING VSC	PROPOSED VSC	LOSS VSC	%LOSS VSC
R13/1106	LKD	W32/1106	36.19	36.19	0.00	0.00
R13/1106	LKD	W33/1106	35.51	35.51	0.00	0.00
R1/1107	BEDROOM	W1/1107	25.75	25.75	0.00	0.00
R1/1107	BEDROOM	W2/1107	27.50	27.50	0.00	0.00
R1/1107	BEDROOM	W3/1107	33.30	33.43	-0.13	-0.39
R1/1107	BEDROOM	W4/1107	33.37	33.48	-0.11	-0.33
R1/1107	BEDROOM	W34/1107	23.12	23.12	0.00	0.00
R1/1107	BEDROOM	W35/1107	23.66	23.66	0.00	0.00
R2/1107	LKD	W5/1107	33.19	33.33	-0.14	-0.42
R2/1107	LKD	W6/1107	33.53	33.67	-0.14	-0.42
R3/1107	BEDROOM	W7/1107	33.04	33.21	-0.17	-0.51
R3/1107	BEDROOM	W8/1107	33.41	33.57	-0.16	-0.48
R4/1107	BEDROOM	W9/1107	32.85	33.04	-0.19	-0.58
R4/1107	BEDROOM	W10/1107	32.80	33.00	-0.20	-0.61
R5/1107	BEDROOM	W11/1107	33.17	33.40	-0.23	-0.69
R6/1107	LKD	W12/1107	32.57	32.81	-0.24	-0.74
R6/1107	LKD	W13/1107	32.55	32.83	-0.28	-0.86
R7/1107	BEDROOM	W14/1107	32.38	32.68	-0.30	-0.93
R7/1107	BEDROOM	W15/1107	32.38	32.69	-0.31	-0.96
R8/1107	LD	W16/1107	29.56	29.93	-0.37	-1.25
R8/1107	LD	W17/1107	27.89	28.27	-0.38	-1.36
R8/1107	LD	W18/1107	29.49	29.89	-0.40	-1.36
R8/1107	LD	W19/1107	31.14	31.31	-0.17	-0.55
R8/1107	LD	W20/1107	31.45	31.49	-0.04	-0.13
R9/1107	BEDROOM	W21/1107	31.28	31.43	-0.15	-0.48
R9/1107	BEDROOM	W22/1107	31.84	31.88	-0.04	-0.13
R10/1107	LKD	W23/1107	32.02	32.12	-0.10	-0.31
R10/1107	LKD	W24/1107	32.06	32.08	-0.02	-0.06
R11/1107	BEDROOM	W25/1107	32.43	32.51	-0.08	-0.25
R12/1107	BEDROOM	W26/1107	31.72	31.82	-0.10	-0.32
R12/1107	BEDROOM	W27/1107	32.07	32.07	0.00	0.00
R13/1107	LKD	W28/1107	32.46	32.52	-0.06	-0.18
R13/1107	LKD	W29/1107	31.99	32.06	-0.07	-0.22
R13/1107	LKD	W30/1107	32.66	32.70	-0.04	-0.12

Room	Room Use	Window	EXISTING VSC	PROPOSED VSC	LOSS VSC	%LOSS VSC
R13/1107	LKD	W31/1107	36.07	36.07	0.00	0.00
R13/1107	LKD	W32/1107	36.19	36.19	0.00	0.00
R13/1107	LKD	W33/1107	35.57	35.57	0.00	0.00
R1/1108	BEDROOM	W1/1108	26.96	26.96	0.00	0.00
R1/1108	BEDROOM	W2/1108	28.68	28.68	0.00	0.00
R1/1108	BEDROOM	W3/1108	34.07	34.15	-0.08	-0.23
R1/1108	BEDROOM	W4/1108	34.13	34.20	-0.07	-0.21
R1/1108	BEDROOM	W34/1108	24.48	24.48	0.00	0.00
R1/1108	BEDROOM	W35/1108	24.94	24.94	0.00	0.00
R2/1108	LKD	W5/1108	33.97	34.07	-0.10	-0.29
R2/1108	LKD	W6/1108	34.34	34.43	-0.09	-0.26
R3/1108	BEDROOM	W7/1108	33.85	33.98	-0.13	-0.38
R3/1108	BEDROOM	W8/1108	34.22	34.34	-0.12	-0.35
R4/1108	BEDROOM	W9/1108	33.66	33.80	-0.14	-0.42
R4/1108	BEDROOM	W10/1108	33.64	33.80	-0.16	-0.48
R5/1108	BEDROOM	W11/1108	34.02	34.19	-0.17	-0.50
R6/1108	LKD	W12/1108	33.42	33.60	-0.18	-0.54
R6/1108	LKD	W13/1108	33.41	33.63	-0.22	-0.66
R7/1108	BEDROOM	W14/1108	33.24	33.48	-0.24	-0.72
R7/1108	BEDROOM	W15/1108	33.25	33.50	-0.25	-0.75
R8/1108	LD	W16/1108	30.30	30.62	-0.32	-1.06
R8/1108	LD	W17/1108	28.61	28.94	-0.33	-1.15
R8/1108	LD	W18/1108	30.25	30.60	-0.35	-1.16
R8/1108	LD	W19/1108	31.62	31.78	-0.16	-0.51
R8/1108	LD	W20/1108	31.84	31.88	-0.04	-0.13
R9/1108	BEDROOM	W21/1108	31.73	31.87	-0.14	-0.44
R9/1108	BEDROOM	W22/1108	32.21	32.25	-0.04	-0.12
R10/1108	LKD	W23/1108	32.43	32.53	-0.10	-0.31
R10/1108	LKD	W24/1108	32.42	32.44	-0.02	-0.06
R11/1108	BEDROOM	W25/1108	32.83	32.90	-0.07	-0.21
R12/1108	BEDROOM	W26/1108	32.13	32.22	-0.09	-0.28
R12/1108	BEDROOM	W27/1108	32.40	32.40	0.00	0.00
R13/1108	LKD	W28/1108	32.84	32.89	-0.05	-0.15
R13/1108	LKD	W29/1108	32.37	32.44	-0.07	-0.22

Room	Room Use	Window	EXISTING VSC	PROPOSED VSC	LOSS VSC	%LOSS VSC
R13/1108	LKD	W30/1108	33.02	33.06	-0.04	-0.12
R13/1108	LKD	W31/1108	36.12	36.12	0.00	0.00
R13/1108	LKD	W32/1108	36.19	36.19	0.00	0.00
R13/1108	LKD	W33/1108	35.62	35.62	0.00	0.00
R1/1109	BEDROOM	W1/1109	28.32	28.32	0.00	0.00
R1/1109	BEDROOM	W2/1109	29.94	29.94	0.00	0.00
R1/1109	BEDROOM	W3/1109	34.36	34.43	-0.07	-0.20
R1/1109	BEDROOM	W4/1109	34.42	34.50	-0.08	-0.23
R1/1109	BEDROOM	W34/1109	26.02	26.02	0.00	0.00
R1/1109	BEDROOM	W35/1109	26.38	26.38	0.00	0.00
R2/1109	LKD	W5/1109	34.29	34.38	-0.09	-0.26
R2/1109	LKD	W6/1109	34.67	34.77	-0.10	-0.29
R3/1109	BEDROOM	W7/1109	34.20	34.32	-0.12	-0.35
R3/1109	BEDROOM	W8/1109	34.58	34.70	-0.12	-0.35
R4/1109	BEDROOM	W9/1109	34.03	34.16	-0.13	-0.38
R4/1109	BEDROOM	W10/1109	34.05	34.19	-0.14	-0.41
R5/1109	BEDROOM	W11/1109	34.44	34.59	-0.15	-0.44
R6/1109	LKD	W12/1109	33.85	34.01	-0.16	-0.47
R6/1109	LKD	W13/1109	33.87	34.07	-0.20	-0.59
R7/1109	BEDROOM	W14/1109	33.71	33.92	-0.21	-0.62
R7/1109	BEDROOM	W15/1109	33.74	33.97	-0.23	-0.68
R8/1109	LD	W16/1109	30.96	31.23	-0.27	-0.87
R8/1109	LD	W17/1109	29.25	29.55	-0.30	-1.03
R8/1109	LD	W18/1109	30.93	31.23	-0.30	-0.97
R8/1109	LD	W19/1109	32.04	32.17	-0.13	-0.41
R8/1109	LD	W20/1109	32.17	32.21	-0.04	-0.12
R9/1109	BEDROOM	W21/1109	32.13	32.25	-0.12	-0.37
R9/1109	BEDROOM	W22/1109	32.53	32.57	-0.04	-0.12
R10/1109	LKD	W23/1109	32.79	32.88	-0.09	-0.27
R10/1109	LKD	W24/1109	32.72	32.75	-0.03	-0.09
R11/1109	BEDROOM	W25/1109	33.17	33.24	-0.07	-0.21
R12/1109	BEDROOM	W26/1109	32.48	32.57	-0.09	-0.28
R12/1109	BEDROOM	W27/1109	32.68	32.68	0.00	0.00
R13/1109	LKD	W28/1109	33.15	33.21	-0.06	-0.18

Room	Room Use	Window	EXISTING VSC	PROPOSED VSC	LOSS VSC	%LOSS VSC
R13/1109	LKD	W29/1109	32.69	32.75	-0.06	-0.18
R13/1109	LKD	W30/1109	33.32	33.36	-0.04	-0.12
R13/1109	LKD	W31/1109	36.17	36.17	0.00	0.00
R13/1109	LKD	W32/1109	36.19	36.19	0.00	0.00
R13/1109	LKD	W33/1109	35.67	35.67	0.00	0.00
R1/1110	BEDROOM	W1/1110	29.80	29.80	0.00	0.00
R1/1110	BEDROOM	W2/1110	31.31	31.31	0.00	0.00
R1/1110	BEDROOM	W3/1110	34.64	34.69	-0.05	-0.14
R1/1110	BEDROOM	W4/1110	34.70	34.75	-0.05	-0.14
R1/1110	BEDROOM	W34/1110	27.69	27.69	0.00	0.00
R1/1110	BEDROOM	W35/1110	27.96	27.96	0.00	0.00
R2/1110	LKD	W5/1110	34.59	34.65	-0.06	-0.17
R2/1110	LKD	W6/1110	34.99	35.05	-0.06	-0.17
R3/1110	BEDROOM	W7/1110	34.53	34.60	-0.07	-0.20
R3/1110	BEDROOM	W8/1110	34.93	35.01	-0.08	-0.23
R4/1110	BEDROOM	W9/1110	34.38	34.46	-0.08	-0.23
R4/1110	BEDROOM	W10/1110	34.42	34.52	-0.10	-0.29
R5/1110	BEDROOM	W11/1110	34.82	34.93	-0.11	-0.32
R6/1110	LKD	W12/1110	34.25	34.35	-0.10	-0.29
R6/1110	LKD	W13/1110	34.30	34.43	-0.13	-0.38
R7/1110	BEDROOM	W14/1110	34.14	34.28	-0.14	-0.41
R7/1110	BEDROOM	W15/1110	34.20	34.35	-0.15	-0.44
R8/1110	LD	W16/1110	31.56	31.73	-0.17	-0.54
R8/1110	LD	W17/1110	29.85	30.03	-0.18	-0.60
R8/1110	LD	W18/1110	31.55	31.74	-0.19	-0.60
R8/1110	LD	W19/1110	32.42	32.50	-0.08	-0.25
R8/1110	LD	W20/1110	32.47	32.49	-0.02	-0.06
R9/1110	BEDROOM	W21/1110	32.49	32.56	-0.07	-0.22
R9/1110	BEDROOM	W22/1110	32.81	32.83	-0.02	-0.06
R10/1110	LKD	W23/1110	33.11	33.16	-0.05	-0.15
R10/1110	LKD	W24/1110	32.99	33.00	-0.01	-0.03
R11/1110	BEDROOM	W25/1110	33.47	33.50	-0.03	-0.09
R12/1110	BEDROOM	W26/1110	32.79	32.84	-0.05	-0.15
R12/1110	BEDROOM	W27/1110	32.92	32.92	0.00	0.00

Room	Room Use	Window	EXISTING VSC	PROPOSED VSC	LOSS VSC	%LOSS VSC
R13/1110	LKD	W28/1110	33.43	33.46	-0.03	-0.09
R13/1110	LKD	W29/1110	32.97	33.01	-0.04	-0.12
R13/1110	LKD	W30/1110	33.58	33.60	-0.02	-0.06
R13/1110	LKD	W31/1110	36.22	36.22	0.00	0.00
R13/1110	LKD	W32/1110	36.19	36.19	0.00	0.00
R13/1110	LKD	W33/1110	35.72	35.72	0.00	0.00
R1/1111	BEDROOM	W1/1111	31.37	31.37	0.00	0.00
R1/1111	BEDROOM	W2/1111	32.75	32.75	0.00	0.00
R1/1111	BEDROOM	W3/1111	34.81	34.82	-0.01	-0.03
R1/1111	BEDROOM	W4/1111	34.87	34.87	0.00	0.00
R1/1111	BEDROOM	W34/1111	29.47	29.47	0.00	0.00
R1/1111	BEDROOM	W35/1111	29.62	29.62	0.00	0.00
R2/1111	LKD	W5/1111	34.78	34.79	-0.01	-0.03
R2/1111	LKD	W6/1111	35.19	35.20	-0.01	-0.03
R3/1111	BEDROOM	W7/1111	34.74	34.75	-0.01	-0.03
R3/1111	BEDROOM	W8/1111	35.15	35.16	-0.01	-0.03
R4/1111	BEDROOM	W9/1111	34.60	34.61	-0.01	-0.03
R4/1111	BEDROOM	W10/1111	34.68	34.68	0.00	0.00
R5/1111	BEDROOM	W11/1111	35.09	35.09	0.00	0.00
R6/1111	LKD	W12/1111	34.52	34.52	0.00	0.00
R6/1111	LKD	W13/1111	34.60	34.61	-0.01	-0.03
R7/1111	BEDROOM	W14/1111	34.45	34.46	-0.01	-0.03
R7/1111	BEDROOM	W15/1111	34.53	34.54	-0.01	-0.03
R8/1111	LD	W16/1111	32.03	32.04	-0.01	-0.03
R8/1111	LD	W17/1111	30.32	30.33	-0.01	-0.03
R8/1111	LD	W18/1111	32.05	32.05	0.00	0.00
R8/1111	LD	W19/1111	32.77	32.77	0.00	0.00
R8/1111	LD	W20/1111	32.76	32.76	0.00	0.00
R9/1111	BEDROOM	W21/1111	32.82	32.82	0.00	0.00
R9/1111	BEDROOM	W22/1111	33.09	33.09	0.00	0.00
R10/1111	LKD	W23/1111	33.41	33.41	0.00	0.00
R10/1111	LKD	W24/1111	33.25	33.25	0.00	0.00
R11/1111	BEDROOM	W25/1111	33.75	33.75	0.00	0.00
R12/1111	BEDROOM	W26/1111	33.08	33.08	0.00	0.00
R12/1111	BEDROOM	W27/1111	33.16	33.16	0.00	0.00

Room	Room Use	Window	EXISTING VSC	PROPOSED VSC	LOSS VSC	%LOSS VSC
R13/1111	LKD	W28/1111	33.69	33.69	0.00	0.00
R13/1111	LKD	W29/1111	33.24	33.24	0.00	0.00
R13/1111	LKD	W30/1111	33.83	33.83	0.00	0.00
R13/1111	LKD	W31/1111	36.27	36.27	0.00	0.00
R13/1111	LKD	W32/1111	36.19	36.19	0.00	0.00
R13/1111	LKD	W33/1111	35.76	35.76	0.00	0.00
R1/1112	BEDROOM	W1/1112	32.96	32.96	0.00	0.00
R1/1112	BEDROOM	W2/1112	34.22	34.22	0.00	0.00
R1/1112	BEDROOM	W3/1112	34.90	34.90	0.00	0.00
R1/1112	BEDROOM	W4/1112	34.94	34.94	0.00	0.00
R1/1112	BEDROOM	W34/1112	31.28	31.28	0.00	0.00
R1/1112	BEDROOM	W35/1112	31.32	31.32	0.00	0.00
R2/1112	LKD	W5/1112	34.88	34.88	0.00	0.00
R2/1112	LKD	W6/1112	35.29	35.29	0.00	0.00
R3/1112	BEDROOM	W7/1112	34.84	34.84	0.00	0.00
R3/1112	BEDROOM	W8/1112	35.26	35.26	0.00	0.00
R4/1112	BEDROOM	W9/1112	34.70	34.70	0.00	0.00
R4/1112	BEDROOM	W10/1112	34.78	34.78	0.00	0.00
R5/1112	BEDROOM	W11/1112	35.20	35.20	0.00	0.00
R6/1112	LKD	W12/1112	34.63	34.63	0.00	0.00
R6/1112	LKD	W13/1112	34.72	34.72	0.00	0.00
R7/1112	BEDROOM	W14/1112	34.58	34.58	0.00	0.00
R7/1112	BEDROOM	W15/1112	34.67	34.67	0.00	0.00
R8/1112	LD	W16/1112	32.28	32.28	0.00	0.00
R8/1112	LD	W17/1112	30.57	30.57	0.00	0.00
R8/1112	LD	W18/1112	32.31	32.31	0.00	0.00
R8/1112	LD	W19/1112	33.03	33.03	0.00	0.00
R8/1112	LD	W20/1112	33.02	33.02	0.00	0.00
R9/1112	BEDROOM	W21/1112	33.08	33.08	0.00	0.00
R9/1112	BEDROOM	W22/1112	33.34	33.34	0.00	0.00
R10/1112	LKD	W23/1112	33.66	33.66	0.00	0.00
R10/1112	LKD	W24/1112	33.50	33.50	0.00	0.00
R11/1112	BEDROOM	W25/1112	33.99	33.99	0.00	0.00
R12/1112	BEDROOM	W26/1112	33.32	33.32	0.00	0.00

Room	Room Use	Window	EXISTING VSC	PROPOSED VSC	LOSS VSC	%LOSS VSC
R12/1112	BEDROOM	W27/1112	33.39	33.39	0.00	0.00
R13/1112	LKD	W28/1112	33.92	33.92	0.00	0.00
R13/1112	LKD	W29/1112	33.46	33.46	0.00	0.00
R13/1112	LKD	W30/1112	34.05	34.05	0.00	0.00
R13/1112	LKD	W31/1112	36.32	36.32	0.00	0.00
R13/1112	LKD	W32/1112	36.19	36.19	0.00	0.00
R13/1112	LKD	W33/1112	35.81	35.81	0.00	0.00
R1/1113	BEDROOM	W1/1113	34.47	34.47	0.00	0.00
R1/1113	BEDROOM	W2/1113	35.60	35.60	0.00	0.00
R1/1113	BEDROOM	W3/1113	34.98	34.98	0.00	0.00
R1/1113	BEDROOM	W4/1113	35.01	35.01	0.00	0.00
R1/1113	BEDROOM	W34/1113	32.97	32.97	0.00	0.00
R1/1113	BEDROOM	W35/1113	32.91	32.91	0.00	0.00
R2/1113	LKD	W5/1113	34.96	34.96	0.00	0.00
R2/1113	LKD	W6/1113	35.37	35.37	0.00	0.00
R3/1113	BEDROOM	W7/1113	34.93	34.93	0.00	0.00
R3/1113	BEDROOM	W8/1113	35.35	35.35	0.00	0.00
R4/1113	BEDROOM	W9/1113	34.79	34.79	0.00	0.00
R4/1113	BEDROOM	W10/1113	34.88	34.88	0.00	0.00
R5/1113	BEDROOM	W11/1113	35.30	35.30	0.00	0.00
R6/1113	LKD	W12/1113	34.73	34.73	0.00	0.00
R6/1113	LKD	W13/1113	34.83	34.83	0.00	0.00
R7/1113	BEDROOM	W14/1113	34.69	34.69	0.00	0.00
R7/1113	BEDROOM	W15/1113	34.79	34.79	0.00	0.00
R8/1113	LD	W16/1113	32.52	32.52	0.00	0.00
R8/1113	LD	W17/1113	30.80	30.80	0.00	0.00
R8/1113	LD	W18/1113	32.57	32.57	0.00	0.00
R8/1113	LD	W19/1113	33.29	33.29	0.00	0.00
R8/1113	LD	W20/1113	33.28	33.28	0.00	0.00
R9/1113	BEDROOM	W21/1113	33.33	33.33	0.00	0.00
R9/1113	BEDROOM	W22/1113	33.59	33.59	0.00	0.00
R10/1113	LKD	W23/1113	33.91	33.91	0.00	0.00
R10/1113	LKD	W24/1113	33.74	33.74	0.00	0.00
R11/1113	BEDROOM	W25/1113	34.23	34.23	0.00	0.00

Room	Room Use	Window	EXISTING VSC	PROPOSED VSC	LOSS VSC	%LOSS VSC
R12/1113	BEDROOM	W26/1113	33.56	33.56	0.00	0.00
R12/1113	BEDROOM	W27/1113	33.62	33.62	0.00	0.00
R13/1113	LKD	W28/1113	34.15	34.15	0.00	0.00
R13/1113	LKD	W29/1113	33.69	33.69	0.00	0.00
R13/1113	LKD	W30/1113	34.28	34.28	0.00	0.00
R13/1113	LKD	W31/1113	36.36	36.36	0.00	0.00
R13/1113	LKD	W32/1113	36.19	36.19	0.00	0.00
R13/1113	LKD	W33/1113	35.84	35.84	0.00	0.00
R1/1114	BEDROOM	W1/1114	35.64	35.64	0.00	0.00
R1/1114	BEDROOM	W2/1114	36.68	36.68	0.00	0.00
R1/1114	BEDROOM	W3/1114	35.05	35.05	0.00	0.00
R1/1114	BEDROOM	W4/1114	35.07	35.07	0.00	0.00
R1/1114	BEDROOM	W34/1114	34.25	34.25	0.00	0.00
R1/1114	BEDROOM	W35/1114	34.14	34.14	0.00	0.00
R2/1114	LKD	W5/1114	35.04	35.04	0.00	0.00
R2/1114	LKD	W6/1114	35.46	35.46	0.00	0.00
R3/1114	BEDROOM	W7/1114	35.01	35.01	0.00	0.00
R3/1114	BEDROOM	W8/1114	35.44	35.44	0.00	0.00
R4/1114	BEDROOM	W9/1114	34.87	34.87	0.00	0.00
R4/1114	BEDROOM	W10/1114	34.98	34.98	0.00	0.00
R5/1114	BEDROOM	W11/1114	35.40	35.40	0.00	0.00
R6/1114	LKD	W12/1114	34.83	34.83	0.00	0.00
R6/1114	LKD	W13/1114	34.94	34.94	0.00	0.00
R7/1114	BEDROOM	W14/1114	34.79	34.79	0.00	0.00
R7/1114	BEDROOM	W15/1114	34.90	34.90	0.00	0.00
R8/1114	LD	W16/1114	32.75	32.75	0.00	0.00
R8/1114	LD	W17/1114	31.03	31.03	0.00	0.00
R8/1114	LD	W18/1114	32.82	32.82	0.00	0.00
R8/1114	LD	W19/1114	33.53	33.53	0.00	0.00
R8/1114	LD	W20/1114	33.52	33.52	0.00	0.00
R9/1114	BEDROOM	W21/1114	33.56	33.56	0.00	0.00
R9/1114	BEDROOM	W22/1114	33.81	33.81	0.00	0.00
R10/1114	LKD	W23/1114	34.14	34.14	0.00	0.00
R10/1114	LKD	W24/1114	33.96	33.96	0.00	0.00
R11/1114	BEDROOM	W25/1114	34.45	34.45	0.00	0.00

Room	Room Use	Window	EXISTING VSC	PROPOSED VSC	LOSS VSC	%LOSS VSC
R12/1114	BEDROOM	W26/1114	33.78	33.78	0.00	0.00
R12/1114	BEDROOM	W27/1114	33.83	33.83	0.00	0.00
R13/1114	LKD	W28/1114	34.36	34.36	0.00	0.00
R13/1114	LKD	W29/1114	33.90	33.90	0.00	0.00
R13/1114	LKD	W30/1114	34.48	34.48	0.00	0.00
R13/1114	LKD	W31/1114	36.36	36.36	0.00	0.00
R13/1114	LKD	W32/1114	36.19	36.19	0.00	0.00
R13/1114	LKD	W33/1114	35.84	35.84	0.00	0.00
R1/1115	BEDROOM	W1/1115	36.33	36.33	0.00	0.00
R1/1115	BEDROOM	W2/1115	37.32	37.32	0.00	0.00
R1/1115	BEDROOM	W3/1115	35.13	35.13	0.00	0.00
R1/1115	BEDROOM	W4/1115	35.13	35.13	0.00	0.00
R1/1115	BEDROOM	W34/1115	35.01	35.01	0.00	0.00
R1/1115	BEDROOM	W35/1115	34.87	34.87	0.00	0.00
R2/1115	LKD	W5/1115	35.12	35.12	0.00	0.00
R2/1115	LKD	W6/1115	35.54	35.54	0.00	0.00
R3/1115	BEDROOM	W7/1115	35.09	35.09	0.00	0.00
R3/1115	BEDROOM	W8/1115	35.53	35.53	0.00	0.00
R4/1115	BEDROOM	W9/1115	34.95	34.95	0.00	0.00
R4/1115	BEDROOM	W10/1115	35.07	35.07	0.00	0.00
R5/1115	BEDROOM	W11/1115	35.50	35.50	0.00	0.00
R6/1115	LKD	W12/1115	34.92	34.92	0.00	0.00
R6/1115	LKD	W13/1115	35.04	35.04	0.00	0.00
R7/1115	BEDROOM	W14/1115	34.90	34.90	0.00	0.00
R7/1115	BEDROOM	W15/1115	35.02	35.02	0.00	0.00
R8/1115	LD	W16/1115	32.97	32.97	0.00	0.00
R8/1115	LD	W17/1115	31.26	31.26	0.00	0.00
R8/1115	LD	W18/1115	33.05	33.05	0.00	0.00
R8/1115	LD	W19/1115	33.75	33.75	0.00	0.00
R8/1115	LD	W20/1115	33.75	33.75	0.00	0.00
R9/1115	BEDROOM	W21/1115	33.77	33.77	0.00	0.00
R9/1115	BEDROOM	W22/1115	34.02	34.02	0.00	0.00
R10/1115	LKD	W23/1115	34.36	34.36	0.00	0.00
R10/1115	LKD	W24/1115	34.16	34.16	0.00	0.00

Room	Room Use	Window	EXISTING VSC	PROPOSED VSC	LOSS VSC	%LOSS VSC
R11/1115	BEDROOM	W25/1115	34.66	34.66	0.00	0.00
R12/1115	BEDROOM	W26/1115	33.98	33.98	0.00	0.00
R12/1115	BEDROOM	W27/1115	34.02	34.02	0.00	0.00
R13/1115	LKD	W28/1115	34.55	34.55	0.00	0.00
R13/1115	LKD	W29/1115	34.09	34.09	0.00	0.00
R13/1115	LKD	W30/1115	34.66	34.66	0.00	0.00
R13/1115	LKD	W31/1115	36.36	36.36	0.00	0.00
R13/1115	LKD	W32/1115	36.19	36.19	0.00	0.00
R13/1115	LKD	W33/1115	35.84	35.84	0.00	0.00
R1/1116	BEDROOM	W1/1116	36.33	36.33	0.00	0.00
R1/1116	BEDROOM	W2/1116	37.32	37.32	0.00	0.00
R1/1116	BEDROOM	W3/1116	35.19	35.19	0.00	0.00
R1/1116	BEDROOM	W4/1116	35.19	35.19	0.00	0.00
R1/1116	BEDROOM	W34/1116	35.01	35.01	0.00	0.00
R1/1116	BEDROOM	W35/1116	34.87	34.87	0.00	0.00
R2/1116	LKD	W5/1116	35.19	35.19	0.00	0.00
R2/1116	LKD	W6/1116	35.61	35.61	0.00	0.00
R3/1116	BEDROOM	W7/1116	35.17	35.17	0.00	0.00
R3/1116	BEDROOM	W8/1116	35.61	35.61	0.00	0.00
R4/1116	BEDROOM	W9/1116	35.03	35.03	0.00	0.00
R4/1116	BEDROOM	W10/1116	35.15	35.15	0.00	0.00
R5/1116	BEDROOM	W11/1116	35.59	35.59	0.00	0.00
R6/1116	LKD	W12/1116	35.01	35.01	0.00	0.00
R6/1116	LKD	W13/1116	35.14	35.14	0.00	0.00
R7/1116	BEDROOM	W14/1116	35.00	35.00	0.00	0.00
R7/1116	BEDROOM	W15/1116	35.12	35.12	0.00	0.00
R8/1116	LD	W16/1116	33.19	33.19	0.00	0.00
R8/1116	LD	W17/1116	31.47	31.47	0.00	0.00
R8/1116	LD	W18/1116	33.27	33.27	0.00	0.00
R8/1116	LD	W19/1116	33.95	33.95	0.00	0.00
R8/1116	LD	W20/1116	33.95	33.95	0.00	0.00
R9/1116	BEDROOM	W21/1116	33.96	33.96	0.00	0.00
R9/1116	BEDROOM	W22/1116	34.21	34.21	0.00	0.00
R10/1116	LKD	W23/1116	34.55	34.55	0.00	0.00
R10/1116	LKD	W24/1116	34.35	34.35	0.00	0.00

Room	Room Use	Window	EXISTING VSC	PROPOSED VSC	LOSS VSC	%LOSS VSC
R11/1116	BEDROOM	W25/1116	34.85	34.85	0.00	0.00
R12/1116	BEDROOM	W26/1116	34.17	34.17	0.00	0.00
R12/1116	BEDROOM	W27/1116	34.19	34.19	0.00	0.00
R13/1116	LKD	W28/1116	34.72	34.72	0.00	0.00
R13/1116	LKD	W29/1116	34.26	34.26	0.00	0.00
R13/1116	LKD	W30/1116	34.82	34.82	0.00	0.00
R13/1116	LKD	W31/1116	36.36	36.36	0.00	0.00
R13/1116	LKD	W32/1116	36.19	36.19	0.00	0.00
R13/1116	LKD	W33/1116	35.84	35.84	0.00	0.00
R1/1117	BEDROOM	W1/1117	36.33	36.33	0.00	0.00
R1/1117	BEDROOM	W2/1117	37.32	37.32	0.00	0.00
R1/1117	BEDROOM	W3/1117	35.25	35.25	0.00	0.00
R1/1117	BEDROOM	W4/1117	35.24	35.24	0.00	0.00
R1/1117	BEDROOM	W34/1117	35.01	35.01	0.00	0.00
R1/1117	BEDROOM	W35/1117	34.87	34.87	0.00	0.00
R2/1117	LKD	W5/1117	35.25	35.25	0.00	0.00
R2/1117	LKD	W6/1117	35.68	35.68	0.00	0.00
R3/1117	BEDROOM	W7/1117	35.23	35.23	0.00	0.00
R3/1117	BEDROOM	W8/1117	35.68	35.68	0.00	0.00
R4/1117	BEDROOM	W9/1117	35.10	35.10	0.00	0.00
R4/1117	BEDROOM	W10/1117	35.23	35.23	0.00	0.00
R5/1117	BEDROOM	W11/1117	35.67	35.67	0.00	0.00
R6/1117	LKD	W12/1117	35.09	35.09	0.00	0.00
R6/1117	LKD	W13/1117	35.22	35.22	0.00	0.00
R7/1117	BEDROOM	W14/1117	35.08	35.08	0.00	0.00
R7/1117	BEDROOM	W15/1117	35.21	35.21	0.00	0.00
R8/1117	LD	W16/1117	33.37	33.37	0.00	0.00
R8/1117	LD	W17/1117	31.66	31.66	0.00	0.00
R8/1117	LD	W18/1117	33.45	33.45	0.00	0.00
R8/1117	LD	W19/1117	34.13	34.13	0.00	0.00
R8/1117	LD	W20/1117	34.13	34.13	0.00	0.00
R9/1117	BEDROOM	W21/1117	34.14	34.14	0.00	0.00
R9/1117	BEDROOM	W22/1117	34.38	34.38	0.00	0.00
R10/1117	LKD	W23/1117	34.72	34.72	0.00	0.00

Room	Room Use	Window	EXISTING VSC	PROPOSED VSC	LOSS VSC	%LOSS VSC
R10/1117	LKD	W24/1117	34.51	34.51	0.00	0.00
R11/1117	BEDROOM	W25/1117	35.01	35.01	0.00	0.00
R12/1117	BEDROOM	W26/1117	34.33	34.33	0.00	0.00
R12/1117	BEDROOM	W27/1117	34.35	34.35	0.00	0.00
R13/1117	LKD	W28/1117	34.88	34.88	0.00	0.00
R13/1117	LKD	W29/1117	34.41	34.41	0.00	0.00
R13/1117	LKD	W30/1117	34.97	34.97	0.00	0.00
R13/1117	LKD	W31/1117	36.36	36.36	0.00	0.00
R13/1117	LKD	W32/1117	36.19	36.19	0.00	0.00
R13/1117	LKD	W33/1117	35.84	35.84	0.00	0.00
R1/1118	BEDROOM	W1/1118	36.33	36.33	0.00	0.00
R1/1118	BEDROOM	W2/1118	37.32	37.32	0.00	0.00
R1/1118	BEDROOM	W3/1118	35.29	35.29	0.00	0.00
R1/1118	BEDROOM	W4/1118	35.29	35.29	0.00	0.00
R1/1118	BEDROOM	W34/1118	35.01	35.01	0.00	0.00
R1/1118	BEDROOM	W35/1118	34.87	34.87	0.00	0.00
R2/1118	LKD	W5/1118	35.29	35.29	0.00	0.00
R2/1118	LKD	W6/1118	35.73	35.73	0.00	0.00
R3/1118	BEDROOM	W7/1118	35.28	35.28	0.00	0.00
R3/1118	BEDROOM	W8/1118	35.73	35.73	0.00	0.00
R4/1118	BEDROOM	W9/1118	35.15	35.15	0.00	0.00
R4/1118	BEDROOM	W10/1118	35.28	35.28	0.00	0.00
R5/1118	BEDROOM	W11/1118	35.72	35.72	0.00	0.00
R6/1118	LKD	W12/1118	35.15	35.15	0.00	0.00
R6/1118	LKD	W13/1118	35.28	35.28	0.00	0.00
R7/1118	BEDROOM	W14/1118	35.14	35.14	0.00	0.00
R7/1118	BEDROOM	W15/1118	35.28	35.28	0.00	0.00
R8/1118	LD	W16/1118	33.52	33.52	0.00	0.00
R8/1118	LD	W17/1118	31.81	31.81	0.00	0.00
R8/1118	LD	W18/1118	33.60	33.60	0.00	0.00
R8/1118	LD	W19/1118	34.28	34.28	0.00	0.00
R8/1118	LD	W20/1118	34.28	34.28	0.00	0.00
R9/1118	BEDROOM	W21/1118	34.28	34.28	0.00	0.00
R9/1118	BEDROOM	W22/1118	34.52	34.52	0.00	0.00

Room	Room Use	Window	EXISTING VSC	PROPOSED VSC	LOSS VSC	%LOSS VSC
R10/1118	LKD	W23/1118	34.87	34.87	0.00	0.00
R10/1118	LKD	W24/1118	34.65	34.65	0.00	0.00
R11/1118	BEDROOM	W25/1118	35.15	35.15	0.00	0.00
R12/1118	BEDROOM	W26/1118	34.46	34.46	0.00	0.00
R12/1118	BEDROOM	W27/1118	34.48	34.48	0.00	0.00
R13/1118	LKD	W28/1118	35.02	35.02	0.00	0.00
R13/1118	LKD	W29/1118	34.53	34.53	0.00	0.00
R13/1118	LKD	W30/1118	35.09	35.09	0.00	0.00
R13/1118	LKD	W31/1118	36.36	36.36	0.00	0.00
R13/1118	LKD	W32/1118	36.19	36.19	0.00	0.00
R13/1118	LKD	W33/1118	35.84	35.84	0.00	0.00
R1/1119	BEDROOM	W1/1119	36.33	36.33	0.00	0.00
R1/1119	BEDROOM	W2/1119	37.32	37.32	0.00	0.00
R1/1119	BEDROOM	W3/1119	35.32	35.32	0.00	0.00
R1/1119	BEDROOM	W4/1119	35.31	35.31	0.00	0.00
R1/1119	BEDROOM	W34/1119	35.01	35.01	0.00	0.00
R1/1119	BEDROOM	W35/1119	34.87	34.87	0.00	0.00
R2/1119	LKD	W5/1119	35.32	35.32	0.00	0.00
R2/1119	LKD	W6/1119	35.75	35.75	0.00	0.00
R3/1119	BEDROOM	W7/1119	35.31	35.31	0.00	0.00
R3/1119	BEDROOM	W8/1119	35.75	35.75	0.00	0.00
R4/1119	BEDROOM	W9/1119	35.18	35.18	0.00	0.00
R4/1119	BEDROOM	W10/1119	35.31	35.31	0.00	0.00
R5/1119	BEDROOM	W11/1119	35.75	35.75	0.00	0.00
R6/1119	LKD	W12/1119	35.18	35.18	0.00	0.00
R6/1119	LKD	W13/1119	35.31	35.31	0.00	0.00
R7/1119	BEDROOM	W14/1119	35.18	35.18	0.00	0.00
R7/1119	BEDROOM	W15/1119	35.31	35.31	0.00	0.00
R8/1119	LD	W16/1119	33.62	33.62	0.00	0.00
R8/1119	LD	W17/1119	31.91	31.91	0.00	0.00
R8/1119	LD	W18/1119	33.71	33.71	0.00	0.00
R8/1119	LD	W19/1119	34.40	34.40	0.00	0.00
R8/1119	LD	W20/1119	34.40	34.40	0.00	0.00
R9/1119	BEDROOM	W21/1119	34.39	34.39	0.00	0.00
R9/1119	BEDROOM	W22/1119	34.64	34.64	0.00	0.00

Room	Room Use	Window	EXISTING VSC	PROPOSED VSC	LOSS VSC	%LOSS VSC
R10/1119	LKD	W23/1119	34.99	34.99	0.00	0.00
R10/1119	LKD	W24/1119	34.76	34.76	0.00	0.00
R11/1119	BEDROOM	W25/1119	35.27	35.27	0.00	0.00
R12/1119	BEDROOM	W26/1119	34.58	34.58	0.00	0.00
R12/1119	BEDROOM	W27/1119	34.59	34.59	0.00	0.00
R13/1119	LKD	W28/1119	35.13	35.13	0.00	0.00
R13/1119	LKD	W29/1119	34.64	34.64	0.00	0.00
R13/1119	LKD	W30/1119	35.20	35.20	0.00	0.00
R13/1119	LKD	W31/1119	36.36	36.36	0.00	0.00
R13/1119	LKD	W32/1119	36.19	36.19	0.00	0.00
R13/1119	LKD	W33/1119	35.84	35.84	0.00	0.00
R1/1120	BEDROOM	W1/1120	36.33	36.33	0.00	0.00
R1/1120	BEDROOM	W2/1120	37.32	37.32	0.00	0.00
R1/1120	BEDROOM	W3/1120	35.32	35.32	0.00	0.00
R1/1120	BEDROOM	W4/1120	35.32	35.32	0.00	0.00
R1/1120	BEDROOM	W34/1120	35.01	35.01	0.00	0.00
R1/1120	BEDROOM	W35/1120	34.87	34.87	0.00	0.00
R2/1120	LKD	W5/1120	35.32	35.32	0.00	0.00
R2/1120	LKD	W6/1120	35.76	35.76	0.00	0.00
R3/1120	BEDROOM	W7/1120	35.32	35.32	0.00	0.00
R3/1120	BEDROOM	W8/1120	35.76	35.76	0.00	0.00
R4/1120	BEDROOM	W9/1120	35.19	35.19	0.00	0.00
R4/1120	BEDROOM	W10/1120	35.32	35.32	0.00	0.00
R5/1120	BEDROOM	W11/1120	35.76	35.76	0.00	0.00
R6/1120	LKD	W12/1120	35.19	35.19	0.00	0.00
R6/1120	LKD	W13/1120	35.32	35.32	0.00	0.00
R7/1120	BEDROOM	W14/1120	35.19	35.19	0.00	0.00
R7/1120	BEDROOM	W15/1120	35.32	35.32	0.00	0.00
R8/1120	LD	W16/1120	33.68	33.68	0.00	0.00
R8/1120	LD	W17/1120	31.98	31.98	0.00	0.00
R8/1120	LD	W18/1120	33.78	33.78	0.00	0.00
R8/1120	LD	W19/1120	34.49	34.49	0.00	0.00
R8/1120	LD	W20/1120	34.50	34.50	0.00	0.00
R9/1120	BEDROOM	W21/1120	34.48	34.48	0.00	0.00

Room	Room Use	Window	EXISTING VSC	PROPOSED VSC	LOSS VSC	%LOSS VSC
R9/1120	BEDROOM	W22/1120	34.73	34.73	0.00	0.00
R10/1120	LKD	W23/1120	35.08	35.08	0.00	0.00
R10/1120	LKD	W24/1120	34.85	34.85	0.00	0.00
R11/1120	BEDROOM	W25/1120	35.36	35.36	0.00	0.00
R12/1120	BEDROOM	W26/1120	34.68	34.68	0.00	0.00
R12/1120	BEDROOM	W27/1120	34.68	34.68	0.00	0.00
R13/1120	LKD	W28/1120	35.23	35.23	0.00	0.00
R13/1120	LKD	W29/1120	34.73	34.73	0.00	0.00
R13/1120	LKD	W30/1120	35.29	35.29	0.00	0.00
R13/1120	LKD	W31/1120	36.36	36.36	0.00	0.00
R13/1120	LKD	W32/1120	36.19	36.19	0.00	0.00
R13/1120	LKD	W33/1120	35.84	35.84	0.00	0.00
R1/1121	BEDROOM	W1/1121	36.33	36.33	0.00	0.00
R1/1121	BEDROOM	W2/1121	37.32	37.32	0.00	0.00
R1/1121	BEDROOM	W3/1121	35.32	35.32	0.00	0.00
R1/1121	BEDROOM	W4/1121	35.32	35.32	0.00	0.00
R1/1121	BEDROOM	W34/1121	35.01	35.01	0.00	0.00
R1/1121	BEDROOM	W35/1121	34.87	34.87	0.00	0.00
R2/1121	LKD	W5/1121	35.32	35.32	0.00	0.00
R2/1121	LKD	W6/1121	35.76	35.76	0.00	0.00
R3/1121	BEDROOM	W7/1121	35.32	35.32	0.00	0.00
R3/1121	BEDROOM	W8/1121	35.76	35.76	0.00	0.00
R4/1121	BEDROOM	W9/1121	35.19	35.19	0.00	0.00
R4/1121	BEDROOM	W10/1121	35.32	35.32	0.00	0.00
R5/1121	BEDROOM	W11/1121	35.76	35.76	0.00	0.00
R6/1121	LKD	W12/1121	35.19	35.19	0.00	0.00
R6/1121	LKD	W13/1121	35.32	35.32	0.00	0.00
R7/1121	BEDROOM	W14/1121	35.19	35.19	0.00	0.00
R7/1121	BEDROOM	W15/1121	35.32	35.32	0.00	0.00
R8/1121	LD	W16/1121	33.74	33.74	0.00	0.00
R8/1121	LD	W17/1121	32.03	32.03	0.00	0.00
R8/1121	LD	W18/1121	33.84	33.84	0.00	0.00
R8/1121	LD	W19/1121	34.57	34.57	0.00	0.00
R8/1121	LD	W20/1121	34.59	34.59	0.00	0.00

Room	Room Use	Window	EXISTING VSC	PROPOSED VSC	LOSS VSC	%LOSS VSC
R9/1121	BEDROOM	W21/1121	34.57	34.57	0.00	0.00
R9/1121	BEDROOM	W22/1121	34.81	34.81	0.00	0.00
R10/1121	LKD	W23/1121	35.17	35.17	0.00	0.00
R10/1121	LKD	W24/1121	34.94	34.94	0.00	0.00
R11/1121	BEDROOM	W25/1121	35.46	35.46	0.00	0.00
R12/1121	BEDROOM	W26/1121	34.77	34.77	0.00	0.00
R12/1121	BEDROOM	W27/1121	34.76	34.76	0.00	0.00
R13/1121	LKD	W28/1121	35.32	35.32	0.00	0.00
R13/1121	LKD	W29/1121	34.81	34.81	0.00	0.00
R13/1121	LKD	W30/1121	35.37	35.37	0.00	0.00
R13/1121	LKD	W31/1121	36.36	36.36	0.00	0.00
R13/1121	LKD	W32/1121	36.19	36.19	0.00	0.00
R13/1121	LKD	W33/1121	35.84	35.84	0.00	0.00
R1/1122	BEDROOM	W1/1122	36.33	36.33	0.00	0.00
R1/1122	BEDROOM	W2/1122	37.32	37.32	0.00	0.00
R1/1122	BEDROOM	W3/1122	35.32	35.32	0.00	0.00
R1/1122	BEDROOM	W4/1122	35.32	35.32	0.00	0.00
R1/1122	BEDROOM	W34/1122	35.01	35.01	0.00	0.00
R1/1122	BEDROOM	W35/1122	34.87	34.87	0.00	0.00
R2/1122	LKD	W5/1122	35.32	35.32	0.00	0.00
R2/1122	LKD	W6/1122	35.76	35.76	0.00	0.00
R3/1122	BEDROOM	W7/1122	35.32	35.32	0.00	0.00
R3/1122	BEDROOM	W8/1122	35.76	35.76	0.00	0.00
R4/1122	BEDROOM	W9/1122	35.19	35.19	0.00	0.00
R4/1122	BEDROOM	W10/1122	35.32	35.32	0.00	0.00
R5/1122	BEDROOM	W11/1122	35.76	35.76	0.00	0.00
R6/1122	LKD	W12/1122	35.19	35.19	0.00	0.00
R6/1122	LKD	W13/1122	35.32	35.32	0.00	0.00
R7/1122	BEDROOM	W14/1122	35.19	35.19	0.00	0.00
R7/1122	BEDROOM	W15/1122	35.32	35.32	0.00	0.00
R8/1122	LD	W16/1122	33.79	33.79	0.00	0.00
R8/1122	LD	W17/1122	32.08	32.08	0.00	0.00
R8/1122	LD	W18/1122	33.89	33.89	0.00	0.00
R8/1122	LD	W19/1122	34.66	34.66	0.00	0.00
R8/1122	LD	W20/1122	34.68	34.68	0.00	0.00

Room	Room Use	Window	EXISTING VSC	PROPOSED VSC	LOSS VSC	%LOSS VSC
R9/1122	BEDROOM	W21/1122	34.65	34.65	0.00	0.00
R9/1122	BEDROOM	W22/1122	34.90	34.90	0.00	0.00
R10/1122	LKD	W23/1122	35.26	35.26	0.00	0.00
R10/1122	LKD	W24/1122	35.02	35.02	0.00	0.00
R11/1122	BEDROOM	W25/1122	35.55	35.55	0.00	0.00
R12/1122	BEDROOM	W26/1122	34.86	34.86	0.00	0.00
R12/1122	BEDROOM	W27/1122	34.84	34.84	0.00	0.00
R13/1122	LKD	W28/1122	35.41	35.41	0.00	0.00
R13/1122	LKD	W29/1122	34.90	34.90	0.00	0.00
R13/1122	LKD	W30/1122	35.45	35.45	0.00	0.00
R13/1122	LKD	W31/1122	36.36	36.36	0.00	0.00
R13/1122	LKD	W32/1122	36.19	36.19	0.00	0.00
R13/1122	LKD	W33/1122	35.84	35.84	0.00	0.00
R1/1123	BEDROOM	W1/1123	36.33	36.33	0.00	0.00
R1/1123	BEDROOM	W2/1123	37.33	37.33	0.00	0.00
R1/1123	BEDROOM	W3/1123	35.32	35.32	0.00	0.00
R1/1123	BEDROOM	W4/1123	35.32	35.32	0.00	0.00
R1/1123	BEDROOM	W34/1123	35.01	35.01	0.00	0.00
R1/1123	BEDROOM	W35/1123	34.88	34.88	0.00	0.00
R2/1123	LKD	W5/1123	35.32	35.32	0.00	0.00
R2/1123	LKD	W6/1123	35.77	35.77	0.00	0.00
R3/1123	BEDROOM	W7/1123	35.32	35.32	0.00	0.00
R3/1123	BEDROOM	W8/1123	35.77	35.77	0.00	0.00
R4/1123	BEDROOM	W9/1123	35.19	35.19	0.00	0.00
R4/1123	BEDROOM	W10/1123	35.32	35.32	0.00	0.00
R5/1123	BEDROOM	W11/1123	35.77	35.77	0.00	0.00
R6/1123	LKD	W12/1123	35.19	35.19	0.00	0.00
R6/1123	LKD	W13/1123	35.32	35.32	0.00	0.00
R7/1123	BEDROOM	W14/1123	35.19	35.19	0.00	0.00
R7/1123	BEDROOM	W15/1123	35.32	35.32	0.00	0.00
R8/1123	LD	W16/1123	33.84	33.84	0.00	0.00
R8/1123	LD	W17/1123	32.13	32.13	0.00	0.00
R8/1123	LD	W18/1123	33.95	33.95	0.00	0.00
R8/1123	LD	W19/1123	34.74	34.74	0.00	0.00

Room	Room Use	Window	EXISTING VSC	PROPOSED VSC	LOSS VSC	%LOSS VSC
R8/1123	LD	W20/1123	34.77	34.77	0.00	0.00
R9/1123	BEDROOM	W21/1123	34.74	34.74	0.00	0.00
R9/1123	BEDROOM	W22/1123	34.98	34.98	0.00	0.00
R10/1123	LKD	W23/1123	35.35	35.35	0.00	0.00
R10/1123	LKD	W24/1123	35.10	35.10	0.00	0.00
R11/1123	BEDROOM	W25/1123	35.64	35.64	0.00	0.00
R12/1123	BEDROOM	W26/1123	34.95	34.95	0.00	0.00
R12/1123	BEDROOM	W27/1123	34.93	34.93	0.00	0.00
R13/1123	LKD	W28/1123	35.50	35.50	0.00	0.00
R13/1123	LKD	W29/1123	34.98	34.98	0.00	0.00
R13/1123	LKD	W30/1123	35.54	35.54	0.00	0.00
R13/1123	LKD	W31/1123	36.36	36.36	0.00	0.00
R13/1123	LKD	W32/1123	36.20	36.20	0.00	0.00
R13/1123	LKD	W33/1123	35.84	35.84	0.00	0.00
R1/1124	BEDROOM	W1/1124	36.45	36.45	0.00	0.00
R1/1124	BEDROOM	W2/1124	37.41	37.41	0.00	0.00
R1/1124	BEDROOM	W3/1124	35.41	35.41	0.00	0.00
R1/1124	BEDROOM	W4/1124	35.41	35.41	0.00	0.00
R1/1124	BEDROOM	W34/1124	35.10	35.10	0.00	0.00
R1/1124	BEDROOM	W35/1124	35.02	35.02	0.00	0.00
R2/1124	LKD	W5/1124	35.41	35.41	0.00	0.00
R2/1124	LKD	W6/1124	35.92	35.92	0.00	0.00
R3/1124	BEDROOM	W7/1124	35.40	35.40	0.00	0.00
R3/1124	BEDROOM	W8/1124	35.92	35.92	0.00	0.00
R4/1124	BEDROOM	W9/1124	35.28	35.28	0.00	0.00
R4/1124	BEDROOM	W10/1124	35.41	35.41	0.00	0.00
R5/1124	BEDROOM	W11/1124	35.92	35.92	0.00	0.00
R6/1124	LKD	W12/1124	35.28	35.28	0.00	0.00
R6/1124	LKD	W13/1124	35.41	35.41	0.00	0.00
R7/1124	BEDROOM	W14/1124	35.28	35.28	0.00	0.00
R7/1124	BEDROOM	W15/1124	35.41	35.41	0.00	0.00
R8/1124	LD	W16/1124	33.98	33.98	0.00	0.00
R8/1124	LD	W17/1124	32.30	32.30	0.00	0.00
R8/1124	LD	W18/1124	34.08	34.08	0.00	0.00

Room	Room Use	Window	EXISTING VSC	PROPOSED VSC	LOSS VSC	%LOSS VSC
R8/1124	LD	W19/1124	34.91	34.91	0.00	0.00
R8/1124	LD	W20/1124	34.94	34.94	0.00	0.00
R9/1124	BEDROOM	W21/1124	34.91	34.91	0.00	0.00
R9/1124	BEDROOM	W22/1124	35.15	35.15	0.00	0.00
R10/1124	LKD	W23/1124	35.59	35.59	0.00	0.00
R10/1124	LKD	W24/1124	35.27	35.27	0.00	0.00
R11/1124	BEDROOM	W25/1124	35.87	35.87	0.00	0.00
R12/1124	BEDROOM	W26/1124	35.12	35.12	0.00	0.00
R12/1124	BEDROOM	W27/1124	35.09	35.09	0.00	0.00
R13/1124	LKD	W28/1124	35.73	35.73	0.00	0.00
R13/1124	LKD	W29/1124	35.15	35.15	0.00	0.00
R13/1124	LKD	W30/1124	35.76	35.76	0.00	0.00
R13/1124	LKD	W31/1124	36.42	36.42	0.00	0.00
R13/1124	LKD	W32/1124	36.26	36.26	0.00	0.00
R13/1124	LKD	W33/1124	35.91	35.91	0.00	0.00

			Room					
			Existing		Proposed			
Room	Window	Room Use	Winter APSH	Annual APSH	Winter APSH	Annual APSH	Winter %Loss	Annual %Loss
Quantum House								
R2/10	W2/10	LKD						
R2/10	W3/10	LKD						
R2/10	W4/10	LKD						
R2/10	W5/10	LKD						
R2/10	W6/10	LKD	3	30	3	30	0.00	0.00
R1/11	W1/11	LKD						
R1/11	W2/11	LKD						
R1/11	W3/11	LKD	21	60	21	60	0.00	0.00
R7/11	W9/11	LKD						
R7/11	W10/11	LKD						
R7/11	W11/11	LKD						
R7/11	W12/11	LKD						
R7/11	W13/11	LKD	3	32	3	32	0.00	0.00
R1/12	W1/12	LKD						
R1/12	W2/12	LKD						
R1/12	W3/12	LKD	22	65	22	65	0.00	0.00
R1/13	W1/13	LKD						
R1/13	W2/13	LKD						
R1/13	W3/13	LKD	22	66	22	66	0.00	0.00
R1/14	W1/14	LKD						
R1/14	W2/14	LKD						
R1/14	W3/14	LKD	22	66	22	66	0.00	0.00
R1/15	W1/15	LKD						
R1/15	W2/15	LKD						
R1/15	W3/15	LKD	22	67	22	67	0.00	0.00
R1/16	W1/16	LKD						
R1/16	W2/16	LKD						
R1/16	W3/16	LKD	22	68	22	68	0.00	0.00
R1/17	W1/17	LKD						
R1/17	W2/17	LKD						
R1/17	W3/17	LKD	22	68	22	68	0.00	0.00
Outram House								
R1/49	W1/49	ASSUMED	13	55	13	57	0.00	-3.64

			Room					
			Existing		Proposed			
Room	Window	Room Use	Winter APSH	Annual APSH	Winter APSH	Annual APSH	Winter %Loss	Annual %Loss
R2/50	W1/50	BEDROOM	17	61	17	62	0.00	-1.64
R1/51	W1/51	BEDROOM	18	63	18	63	0.00	0.00
R1/52	W1/52	STUDIO	20	65	20	66	0.00	-1.54
153 Great Ancoats Street, West Block								
R1/102	W1/102	ASSUMED						
R1/102	W2/102	ASSUMED	19	74	19	76	0.00	-2.70
R2/102	W3/102	ASSUMED						
R2/102	W4/102	ASSUMED	17	60	17	62	0.00	-3.33
R1/103	W1/103	ASSUMED						
R1/103	W2/103	ASSUMED	21	79	22	81	-4.76	-2.53
R2/103	W3/103	ASSUMED						
R2/103	W4/103	ASSUMED	17	61	17	63	0.00	-3.28
R1/104	W1/104	ASSUMED						
R1/104	W2/104	ASSUMED	23	83	23	83	0.00	0.00
R2/104	W3/104	ASSUMED						
R2/104	W4/104	ASSUMED	18	62	18	65	0.00	-4.84
R6/104	W10/104	ASSUMED						
R6/104	W11/104	ASSUMED						
R6/104	W12/104	ASSUMED	2	22	3	23	-50.00	-4.55
R1/105	W1/105	ASSUMED						
R1/105	W2/105	ASSUMED	23	83	23	84	0.00	-1.20
R2/105	W3/105	ASSUMED						
R2/105	W4/105	ASSUMED	18	65	18	66	0.00	-1.54
R6/105	W10/105	ASSUMED						
R6/105	W11/105	ASSUMED						
R6/105	W12/105	ASSUMED	3	23	5	25	-66.67	-8.70
R1/106	W1/106	ASSUMED						
R1/106	W2/106	ASSUMED	23	86	23	86	0.00	0.00
R2/106	W3/106	ASSUMED						

			Room					
			Existing		Proposed			
Room	Window	Room Use	Winter APSH	Annual APSH	Winter APSH	Annual APSH	Winter %Loss	Annual %Loss
R2/106	W4/106	ASSUMED	18	66	19	68	-5.56	-3.03
R6/106	W10/106	ASSUMED						
R6/106	W11/106	ASSUMED						
R6/106	W12/106	ASSUMED	6	27	7	28	-16.67	-3.70
R1/107	W1/107	ASSUMED						
R1/107	W2/107	ASSUMED	23	87	23	88	0.00	-1.15
R2/107	W3/107	ASSUMED						
R2/107	W4/107	ASSUMED	19	69	21	71	-10.53	-2.90
R6/107	W10/107	ASSUMED						
R6/107	W11/107	ASSUMED						
R6/107	W12/107	ASSUMED	6	27	7	28	-16.67	-3.70
R1/108	W1/108	ASSUMED						
R1/108	W2/108	ASSUMED	23	87	24	89	-4.35	-2.30
R2/108	W3/108	ASSUMED						
R2/108	W4/108	ASSUMED	22	72	22	72	0.00	0.00
R6/108	W10/108	ASSUMED						
R6/108	W11/108	ASSUMED	7	35	8	36	-14.29	-2.86
R1/109	W1/109	ASSUMED						
R1/109	W2/109	ASSUMED	21	60	21	60	0.00	0.00
153 Great Ancoats Street, East Block								
R1/152	W1/152	ASSUMED						
R1/152	W2/152	ASSUMED						
R1/152	W3/152	ASSUMED						
R1/152	W4/152	ASSUMED	10	41	10	42	0.00	-2.44
R2/152	W5/152	ASSUMED	9	35	9	36	0.00	-2.86
R3/152	W6/152	ASSUMED						
R3/152	W7/152	ASSUMED	13	48	14	50	-7.69	-4.17
R4/152	W8/152	ASSUMED	13	42	13	43	0.00	-2.38
R5/152	W9/152	ASSUMED						
R5/152	W10/152	ASSUMED						
R5/152	W11/152	ASSUMED						

			Room					
			Existing		Proposed			
Room	Window	Room Use	Winter APSH	Annual APSH	Winter APSH	Annual APSH	Winter %Loss	Annual %Loss
R5/152	W12/152	ASSUMED	13	54	13	55	0.00	-1.85
R6/152	W13/152	ASSUMED						
R6/152	W14/152	ASSUMED						
R6/152	W15/152	ASSUMED	9	60	9	60	0.00	0.00
R7/152	W16/152	ASSUMED	1	36	1	36	0.00	0.00
R8/152	W17/152	ASSUMED						
R8/152	W18/152	ASSUMED	1	36	2	37	-100.00	-2.78
R1/153	W1/153	ASSUMED						
R1/153	W2/153	ASSUMED						
R1/153	W3/153	ASSUMED						
R1/153	W4/153	ASSUMED	11	44	11	44	0.00	0.00
R2/153	W5/153	ASSUMED	10	39	11	40	-10.00	-2.56
R3/153	W6/153	ASSUMED						
R3/153	W7/153	ASSUMED	13	51	14	53	-7.69	-3.92
R4/153	W8/153	ASSUMED	13	44	14	46	-7.69	-4.55
R5/153	W9/153	ASSUMED						
R5/153	W10/153	ASSUMED						
R5/153	W11/153	ASSUMED						
R5/153	W12/153	ASSUMED	14	59	13	58	7.14	1.69
R6/153	W13/153	ASSUMED						
R6/153	W14/153	ASSUMED						
R6/153	W15/153	ASSUMED	9	65	9	65	0.00	0.00
R7/153	W16/153	ASSUMED	1	37	2	37	-100.00	0.00
R8/153	W17/153	ASSUMED						
R8/153	W18/153	ASSUMED	1	35	3	37	-200.00	-5.71
R1/154	W1/154	ASSUMED						
R1/154	W2/154	ASSUMED						
R1/154	W3/154	ASSUMED						
R1/154	W4/154	ASSUMED	11	46	12	47	-9.09	-2.17
R2/154	W5/154	ASSUMED	11	41	12	42	-9.09	-2.44
R3/154	W6/154	ASSUMED						

			Room					
			Existing		Proposed			
Room	Window	Room Use	Winter APSH	Annual APSH	Winter APSH	Annual APSH	Winter %Loss	Annual %Loss
R3/154	W7/154	ASSUMED	15	56	15	56	0.00	0.00
R4/154	W8/154	ASSUMED	14	45	15	46	-7.14	-2.22
R5/154	W9/154	ASSUMED						
R5/154	W10/154	ASSUMED						
R5/154	W11/154	ASSUMED						
R5/154	W12/154	ASSUMED	13	61	15	63	-15.38	-3.28
R6/154	W13/154	ASSUMED						
R6/154	W14/154	ASSUMED						
R6/154	W15/154	ASSUMED	10	68	11	69	-10.00	-1.47
R7/154	W16/154	ASSUMED	3	37	4	36	-33.33	2.70
R8/154	W17/154	ASSUMED						
R8/154	W18/154	ASSUMED	4	37	5	38	-25.00	-2.70
R1/155	W1/155	ASSUMED						
R1/155	W2/155	ASSUMED						
R1/155	W3/155	ASSUMED						
R1/155	W4/155	ASSUMED	13	53	14	54	-7.69	-1.89
R2/155	W5/155	ASSUMED						
R2/155	W6/155	ASSUMED	12	44	12	44	0.00	0.00
R3/155	W7/155	ASSUMED						
R3/155	W8/155	ASSUMED	15	59	17	61	-13.33	-3.39
R4/155	W9/155	ASSUMED	16	44	16	44	0.00	0.00
R5/155	W10/155	ASSUMED						
R5/155	W11/155	ASSUMED						
R5/155	W12/155	ASSUMED						
R5/155	W13/155	ASSUMED	15	61	16	62	-6.67	-1.64
R6/155	W14/155	ASSUMED						
R6/155	W15/155	ASSUMED						
R6/155	W16/155	ASSUMED	11	70	13	72	-18.18	-2.86
R7/155	W17/155	ASSUMED	4	32	5	33	-25.00	-3.13
R8/155	W18/155	ASSUMED						
R8/155	W19/155	ASSUMED	6	39	7	40	-16.67	-2.56

			Room					
			Existing		Proposed			
			Winter APSH	Annual APSH	Winter APSH	Annual APSH		
Room	Window	Room Use					Winter %Loss	Annual %Loss
R1/156	W1/156	ASSUMED						
R1/156	W2/156	ASSUMED						
R1/156	W3/156	ASSUMED						
R1/156	W4/156	ASSUMED	14	55	16	57	-14.29	-3.64
R2/156	W5/156	ASSUMED						
R2/156	W6/156	ASSUMED	15	46	15	46	0.00	0.00
R3/156	W7/156	ASSUMED						
R3/156	W8/156	ASSUMED	17	61	17	61	0.00	0.00
R4/156	W9/156	ASSUMED	17	45	18	46	-5.88	-2.22
R5/156	W10/156	ASSUMED						
R5/156	W11/156	ASSUMED						
R5/156	W12/156	ASSUMED						
R5/156	W13/156	ASSUMED	17	63	19	65	-11.76	-3.17
R6/156	W14/156	ASSUMED						
R6/156	W15/156	ASSUMED						
R6/156	W16/156	ASSUMED	13	47	17	52	-30.77	-10.64
R7/156	W17/156	ASSUMED	3	21	3	21	0.00	0.00
R8/156	W18/156	ASSUMED						
R8/156	W19/156	ASSUMED	8	41	9	42	-12.50	-2.44
R1/157	W1/157	ASSUMED						
R1/157	W2/157	ASSUMED	17	61	20	64	-17.65	-4.92
R2/157	W3/157	ASSUMED						
R2/157	W4/157	ASSUMED	17	51	19	53	-11.76	-3.92
R3/157	W5/157	ASSUMED						
R3/157	W6/157	ASSUMED	18	64	18	64	0.00	0.00
R4/157	W7/157	ASSUMED	16	43	17	44	-6.25	-2.33
R5/157	W8/157	ASSUMED						
R5/157	W9/157	ASSUMED						
R5/157	W10/157	ASSUMED						
R5/157	W11/157	ASSUMED	20	67	21	68	-5.00	-1.49
R6/157	W12/157	ASSUMED	15	46	17	48	-13.33	-4.35

			Room					
			Existing		Proposed			
Room	Window	Room Use	Winter APSH	Annual APSH	Winter APSH	Annual APSH	Winter %Loss	Annual %Loss
R7/157	W13/157	ASSUMED						
R7/157	W14/157	ASSUMED						
R7/157	W15/157	ASSUMED						
R7/157	W16/157	ASSUMED						
R7/157	W17/157	ASSUMED						
R7/157	W18/157	ASSUMED	19	82	20	83	-5.26	-1.22
R8/157	W19/157	ASSUMED	3	29	3	29	0.00	0.00
R9/157	W20/157	ASSUMED						
R9/157	W21/157	ASSUMED	10	45	10	45	0.00	0.00
R1/158	W1/158	ASSUMED						
R1/158	W2/158	ASSUMED	20	66	22	68	-10.00	-3.03
R2/158	W3/158	ASSUMED						
R2/158	W4/158	ASSUMED	19	53	21	55	-10.53	-3.77
R3/158	W5/158	ASSUMED						
R3/158	W6/158	ASSUMED	22	68	23	69	-4.55	-1.47
R4/158	W7/158	ASSUMED	21	49	22	50	-4.76	-2.04
R5/158	W8/158	ASSUMED						
R5/158	W9/158	ASSUMED						
R5/158	W10/158	ASSUMED						
R5/158	W11/158	ASSUMED	24	71	25	72	-4.17	-1.41
R6/158	W12/158	ASSUMED	17	45	20	48	-17.65	-6.67
R7/158	W13/158	ASSUMED						
R7/158	W14/158	ASSUMED						
R7/158	W15/158	ASSUMED						
R7/158	W16/158	ASSUMED						
R7/158	W17/158	ASSUMED						
R7/158	W18/158	ASSUMED	22	85	24	87	-9.09	-2.35
R8/158	W19/158	ASSUMED	4	30	5	31	-25.00	-3.33
R9/158	W20/158	ASSUMED						
R9/158	W21/158	ASSUMED	12	47	14	49	-16.67	-4.26
R1/159	W1/159	ASSUMED						
R1/159	W2/159	ASSUMED	23	71	23	71	0.00	0.00

			Room					
			Existing		Proposed			
Room	Window	Room Use	Winter APSH	Annual APSH	Winter APSH	Annual APSH	Winter %Loss	Annual %Loss
R2/159	W3/159	ASSUMED						
R2/159	W4/159	ASSUMED	22	55	22	55	0.00	0.00
R3/159	W5/159	ASSUMED						
R3/159	W6/159	ASSUMED	24	70	25	71	-4.17	-1.43
R4/159	W7/159	ASSUMED	21	49	22	50	-4.76	-2.04
R5/159	W8/159	ASSUMED						
R5/159	W9/159	ASSUMED						
R5/159	W10/159	ASSUMED						
R5/159	W11/159	ASSUMED	25	72	26	73	-4.00	-1.39
R6/159	W12/159	ASSUMED						
R6/159	W13/159	ASSUMED	24	61	24	61	0.00	0.00
R7/159	W14/159	ASSUMED						
R7/159	W15/159	ASSUMED						
R7/159	W16/159	ASSUMED						
R7/159	W17/159	ASSUMED						
R7/159	W18/159	ASSUMED	24	87	27	90	-12.50	-3.45
R8/159	W19/159	ASSUMED	5	31	5	31	0.00	0.00
R9/159	W20/159	ASSUMED						
R9/159	W21/159	ASSUMED	14	49	14	49	0.00	0.00
R1/160	W1/160	ASSUMED						
R1/160	W2/160	ASSUMED	26	74	26	74	0.00	0.00
R2/160	W3/160	ASSUMED						
R2/160	W4/160	ASSUMED	24	59	24	59	0.00	0.00
R3/160	W5/160	ASSUMED						
R3/160	W6/160	ASSUMED	25	71	26	72	-4.00	-1.41
R4/160	W7/160	ASSUMED						
R4/160	W8/160	ASSUMED						
R4/160	W9/160	ASSUMED	24	61	24	61	0.00	0.00
R5/160	W10/160	ASSUMED						
R5/160	W11/160	ASSUMED	25	72	26	73	-4.00	-1.39
R6/160	W12/160	ASSUMED						
R6/160	W13/160	ASSUMED	24	59	24	59	0.00	0.00

Room	Window	Room Use	Room				Winter %Loss	Annual %Loss
			Existing Winter APSH	Existing Annual APSH	Proposed Winter APSH	Proposed Annual APSH		
R7/160	W14/160	ASSUMED						
R7/160	W15/160	ASSUMED						
R7/160	W16/160	ASSUMED						
R7/160	W17/160	ASSUMED						
R7/160	W18/160	ASSUMED	27	91	28	92	-3.70	-1.10
R8/160	W19/160	ASSUMED	6	32	5	31	16.67	3.13
R9/160	W20/160	ASSUMED						
R9/160	W21/160	ASSUMED	14	49	14	49	0.00	0.00
R1/161	W1/161	ASSUMED						
R1/161	W2/161	ASSUMED	26	74	26	74	0.00	0.00
R2/161	W3/161	ASSUMED						
R2/161	W4/161	ASSUMED	23	57	23	57	0.00	0.00
R3/161	W5/161	ASSUMED						
R3/161	W6/161	ASSUMED	26	72	26	72	0.00	0.00
R4/161	W7/161	ASSUMED						
R4/161	W8/161	ASSUMED						
R4/161	W9/161	ASSUMED	24	62	24	62	0.00	0.00
R5/161	W10/161	ASSUMED						
R5/161	W11/161	ASSUMED	26	74	26	74	0.00	0.00
R6/161	W12/161	ASSUMED						
R6/161	W13/161	ASSUMED	24	61	24	61	0.00	0.00
R7/161	W14/161	ASSUMED						
R7/161	W15/161	ASSUMED						
R7/161	W16/161	ASSUMED						
R7/161	W17/161	ASSUMED						
R7/161	W18/161	ASSUMED	28	92	28	92	0.00	0.00
R8/161	W19/161	ASSUMED	6	32	6	32	0.00	0.00
R9/161	W20/161	ASSUMED						
R9/161	W21/161	ASSUMED	14	49	14	49	0.00	0.00
R1/162	W1/162	ASSUMED						
R1/162	W2/162	ASSUMED	27	75	27	75	0.00	0.00

			Room					
			Existing		Proposed			
Room	Window	Room Use	Winter APSH	Annual APSH	Winter APSH	Annual APSH	Winter %Loss	Annual %Loss
R2/162	W3/162	ASSUMED						
R2/162	W4/162	ASSUMED	22	55	22	55	0.00	0.00
R3/162	W5/162	ASSUMED						
R3/162	W6/162	ASSUMED	26	72	26	72	0.00	0.00
R4/162	W7/162	ASSUMED						
R4/162	W8/162	ASSUMED						
R4/162	W9/162	ASSUMED	24	62	24	62	0.00	0.00
R5/162	W10/162	ASSUMED						
R5/162	W11/162	ASSUMED	26	74	26	74	0.00	0.00
R6/162	W12/162	ASSUMED						
R6/162	W13/162	ASSUMED	24	61	24	61	0.00	0.00
R7/162	W14/162	ASSUMED						
R7/162	W15/162	ASSUMED						
R7/162	W16/162	ASSUMED						
R7/162	W17/162	ASSUMED						
R7/162	W18/162	ASSUMED	29	93	29	93	0.00	0.00
R8/162	W19/162	ASSUMED	6	32	6	32	0.00	0.00
R9/162	W20/162	ASSUMED						
R9/162	W21/162	ASSUMED	14	49	14	49	0.00	0.00
R1/163	W1/163	ASSUMED						
R1/163	W2/163	ASSUMED	27	75	27	75	0.00	0.00
R2/163	W3/163	ASSUMED						
R2/163	W4/163	ASSUMED	25	60	25	60	0.00	0.00
R3/163	W5/163	ASSUMED						
R3/163	W6/163	ASSUMED	26	73	26	73	0.00	0.00
R4/163	W7/163	ASSUMED						
R4/163	W8/163	ASSUMED						
R4/163	W9/163	ASSUMED	24	61	24	61	0.00	0.00
R5/163	W10/163	ASSUMED						
R5/163	W11/163	ASSUMED	26	74	26	74	0.00	0.00
R6/163	W12/163	ASSUMED						
R6/163	W13/163	ASSUMED	24	59	24	59	0.00	0.00

			Room					
			Existing		Proposed			
Room	Window	Room Use	Winter APSH	Annual APSH	Winter APSH	Annual APSH	Winter %Loss	Annual %Loss
R7/163	W14/163	ASSUMED						
R7/163	W15/163	ASSUMED						
R7/163	W16/163	ASSUMED						
R7/163	W17/163	ASSUMED						
R7/163	W18/163	ASSUMED	29	93	29	93	0.00	0.00
R8/163	W19/163	ASSUMED	6	32	6	32	0.00	0.00
R9/163	W20/163	ASSUMED						
R9/163	W21/163	ASSUMED	14	49	14	49	0.00	0.00
R1/164	W1/164	ASSUMED						
R1/164	W2/164	ASSUMED	27	75	27	75	0.00	0.00
R2/164	W3/164	ASSUMED						
R2/164	W4/164	ASSUMED	24	58	24	58	0.00	0.00
R3/164	W5/164	ASSUMED						
R3/164	W6/164	ASSUMED	27	74	27	74	0.00	0.00
R4/164	W7/164	ASSUMED						
R4/164	W8/164	ASSUMED						
R4/164	W9/164	ASSUMED	25	62	25	62	0.00	0.00
R5/164	W10/164	ASSUMED						
R5/164	W11/164	ASSUMED	27	75	27	75	0.00	0.00
R6/164	W12/164	ASSUMED						
R6/164	W13/164	ASSUMED	25	62	25	62	0.00	0.00
R7/164	W14/164	ASSUMED						
R7/164	W15/164	ASSUMED						
R7/164	W16/164	ASSUMED						
R7/164	W17/164	ASSUMED						
R7/164	W18/164	ASSUMED	29	93	29	93	0.00	0.00
R8/164	W19/164	ASSUMED	6	32	6	32	0.00	0.00
R9/164	W20/164	ASSUMED						
R9/164	W21/164	ASSUMED	14	49	14	49	0.00	0.00
R1/165	W1/165	ASSUMED						
R1/165	W2/165	ASSUMED	27	76	27	76	0.00	0.00

			Room					
			Existing		Proposed			
Room	Window	Room Use	Winter APSH	Annual APSH	Winter APSH	Annual APSH	Winter %Loss	Annual %Loss
R2/165	W3/165	ASSUMED						
R2/165	W4/165	ASSUMED	23	57	23	57	0.00	0.00
R3/165	W5/165	ASSUMED						
R3/165	W6/165	ASSUMED	27	74	27	74	0.00	0.00
R4/165	W7/165	ASSUMED						
R4/165	W8/165	ASSUMED						
R4/165	W9/165	ASSUMED	25	63	25	63	0.00	0.00
R5/165	W10/165	ASSUMED						
R5/165	W11/165	ASSUMED	27	75	27	75	0.00	0.00
R6/165	W12/165	ASSUMED						
R6/165	W13/165	ASSUMED	25	62	25	62	0.00	0.00
R7/165	W14/165	ASSUMED						
R7/165	W15/165	ASSUMED						
R7/165	W16/165	ASSUMED						
R7/165	W17/165	ASSUMED						
R7/165	W18/165	ASSUMED	29	93	29	93	0.00	0.00
R8/165	W19/165	ASSUMED	6	32	6	32	0.00	0.00
R9/165	W20/165	ASSUMED						
R9/165	W21/165	ASSUMED	14	49	14	49	0.00	0.00
R1/166	W1/166	ASSUMED						
R1/166	W2/166	ASSUMED	27	78	27	78	0.00	0.00
R2/166	W3/166	ASSUMED						
R2/166	W4/166	ASSUMED	23	62	23	62	0.00	0.00
R3/166	W5/166	ASSUMED						
R3/166	W6/166	ASSUMED	27	75	27	75	0.00	0.00
R4/166	W7/166	ASSUMED						
R4/166	W8/166	ASSUMED						
R4/166	W9/166	ASSUMED	25	62	25	62	0.00	0.00
R5/166	W10/166	ASSUMED						
R5/166	W11/166	ASSUMED	28	76	28	76	0.00	0.00
R6/166	W12/166	ASSUMED						
R6/166	W13/166	ASSUMED	26	61	26	61	0.00	0.00

			Room					
			Existing		Proposed			
Room	Window	Room Use	Winter APSH	Annual APSH	Winter APSH	Annual APSH	Winter %Loss	Annual %Loss
R7/166	W14/166	ASSUMED						
R7/166	W15/166	ASSUMED						
R7/166	W16/166	ASSUMED						
R7/166	W17/166	ASSUMED						
R7/166	W18/166	ASSUMED	29	93	29	93	0.00	0.00
R8/166	W19/166	ASSUMED	6	32	6	32	0.00	0.00
R9/166	W20/166	ASSUMED						
R9/166	W21/166	ASSUMED	14	49	14	49	0.00	0.00
R1/167	W1/167	ASSUMED	18	42	18	42	0.00	0.00
R2/167	W2/167	ASSUMED						
R2/167	W3/167	ASSUMED	26	67	26	67	0.00	0.00
R3/167	W4/167	ASSUMED						
R3/167	W5/167	ASSUMED	28	78	28	78	0.00	0.00
R4/167	W6/167	ASSUMED						
R4/167	W7/167	ASSUMED	25	66	25	66	0.00	0.00
R5/167	W8/167	ASSUMED						
R5/167	W9/167	ASSUMED	28	77	28	77	0.00	0.00
R6/167	W10/167	ASSUMED	25	59	25	59	0.00	0.00
R7/167	W11/167	ASSUMED						
R7/167	W12/167	ASSUMED						
R7/167	W13/167	ASSUMED						
R7/167	W14/167	ASSUMED						
R7/167	W15/167	ASSUMED	30	94	30	94	0.00	0.00
R8/167	W16/167	ASSUMED	6	32	6	32	0.00	0.00
R9/167	W17/167	ASSUMED						
R9/167	W18/167	ASSUMED	14	49	14	49	0.00	0.00
R1/168	W1/168	ASSUMED	18	42	18	42	0.00	0.00
R2/168	W2/168	ASSUMED						
R2/168	W3/168	ASSUMED	26	67	26	67	0.00	0.00
R3/168	W4/168	ASSUMED						

			Room					
			Existing		Proposed			
Room	Window	Room Use	Winter APSH	Annual APSH	Winter APSH	Annual APSH	Winter %Loss	Annual %Loss
R3/168	W5/168	ASSUMED	28	79	28	79	0.00	0.00
R4/168	W6/168	ASSUMED	24	64	24	64	0.00	0.00
R5/168	W7/168	ASSUMED						
R5/168	W8/168	ASSUMED						
R5/168	W9/168	ASSUMED						
R5/168	W10/168	ASSUMED						
R5/168	W11/168	ASSUMED	30	96	30	96	0.00	0.00
R6/168	W12/168	ASSUMED	6	32	6	32	0.00	0.00
R7/168	W13/168	ASSUMED						
R7/168	W14/168	ASSUMED	14	49	14	49	0.00	0.00
R1/169	W1/169	ASSUMED	18	42	18	42	0.00	0.00
R2/169	W2/169	ASSUMED						
R2/169	W3/169	ASSUMED						
R2/169	W4/169	ASSUMED						
R2/169	W5/169	ASSUMED						
R2/169	W6/169	ASSUMED	30	97	30	97	0.00	0.00
R3/169	W7/169	ASSUMED	6	34	6	34	0.00	0.00
R4/169	W8/169	ASSUMED						
R4/169	W9/169	ASSUMED	15	55	15	55	0.00	0.00
R1/170	W1/170	ASSUMED	20	55	20	55	0.00	0.00
R2/170	W2/170	ASSUMED	6	46	6	46	0.00	0.00
2-20 Lockgate Mews								
R2/182	W2/182	LKD						
R2/182	W3/182	LKD						
R2/182	W4/182	LKD	4	25	4	25	0.00	0.00
15-29 Lockgate Mews (2)								
R1/200	W1/200	LKD						
R1/200	W2/200	LKD						
R1/200	W3/200	LKD						
R1/200	W4/200	LKD						
R1/200	W5/200	LKD						

			Room					
			Existing		Proposed			
Room	Window	Room Use	Winter APSH	Annual APSH	Winter APSH	Annual APSH	Winter %Loss	Annual %Loss
R1/200	W6/200	LKD						
R1/200	W7/200	LKD						
R1/200	W8/200	LKD	5	45	5	45	0.00	0.00
R3/201	W5/201	BEDROOM						
R3/201	W6/201	BEDROOM	7	44	7	45	0.00	-2.27
R4/201	W9/201	BEDROOM						
R4/201	W10/201	BEDROOM						
R4/201	W11/201	BEDROOM	12	44	12	44	0.00	0.00
R3/202	W3/202	BEDROOM						
R3/202	W4/202	BEDROOM	10	54	9	53	10.00	1.85
R4/202	W6/202	BEDROOM	10	52	10	52	0.00	0.00
R5/202	W7/202	LKD						
R5/202	W8/202	LKD						
R5/202	W9/202	LKD						
R5/202	W10/202	LKD	13	47	12	46	7.69	2.13
R1/203	W1/203	BEDROOM						
R1/203	W2/203	BEDROOM	11	57	10	56	9.09	1.75
R2/203	W4/203	BEDROOM	12	54	12	54	0.00	0.00
R3/203	W5/203	LKD						
R3/203	W6/203	LKD						
R3/203	W7/203	LKD						
R3/203	W8/203	LKD	13	47	13	47	0.00	0.00
R2/204	W3/204	BEDROOM						
R2/204	W4/204	BEDROOM	12	60	11	59	8.33	1.67
R3/204	W6/204	BEDROOM	12	55	13	56	-8.33	-1.82
R4/204	W7/204	LKD						
R4/204	W8/204	LKD						
R4/204	W9/204	LKD	14	57	15	58	-7.14	-1.75
15-29 Lockgate Mews								
R1/201	W1/201	BEDROOM						
R1/201	W2/201	BEDROOM	4	15	4	15	0.00	0.00

Room	Window	Room Use	Room				Winter %Loss	Annual %Loss
			Existing Winter APSH	Existing Annual APSH	Proposed Winter APSH	Proposed Annual APSH		
R2/201	W3/201	BEDROOM						
R2/201	W4/201	BEDROOM	4	15	4	15	0.00	0.00
R1/202	W1/202	BEDROOM	0	4	0	4	0.00	0.00
R2/202	W2/202	BEDROOM	0	5	0	5	0.00	0.00
R1/204	W2/204	BEDROOM	6	24	6	24	0.00	0.00
32 Spindle Mews								
R2/250	W3/250	KD						
R2/250	W4/250	KD	1	17	1	17	0.00	0.00
R2/251	W3/251	LIVINGROOM						
R2/251	W4/251	LIVINGROOM						
R2/251	W5/251	LIVINGROOM	16	65	15	64	6.25	1.54
R2/252	W3/252	BEDROOM						
R2/252	W4/252	BEDROOM						
R2/252	W5/252	BEDROOM	17	72	17	72	0.00	0.00
30 Spindle Mews								
R1/250	W2/250	KD	10	31	10	31	0.00	0.00
R1/251	W1/251	LIVINGROOM						
R1/251	W2/251	LIVINGROOM	12	37	13	38	-8.33	-2.70
R1/252	W1/252	BEDROOM						
R1/252	W2/252	BEDROOM	13	44	14	45	-7.69	-2.27
28 Spindle Mews								
R2/240	W2/240	KD	10	30	10	30	0.00	0.00
R2/241	W3/241	LIVINGROOM						
R2/241	W4/241	LIVINGROOM	10	34	10	34	0.00	0.00
R2/242	W3/242	BEDROOM						
R2/242	W4/242	BEDROOM	11	39	12	40	-9.09	-2.56
26 Spindle Mews								
R1/240	W1/240	KD	10	32	10	32	0.00	0.00

			Room					
			Existing		Proposed			
Room	Window	Room Use	Winter APSH	Annual APSH	Winter APSH	Annual APSH	Winter %Loss	Annual %Loss
R1/241	W1/241	LIVINGROOM						
R1/241	W2/241	LIVINGROOM	10	36	11	37	-10.00	-2.78
R1/242	W1/242	BEDROOM						
R1/242	W2/242	BEDROOM	11	41	11	41	0.00	0.00
14 Vesta Street								
R1/280	W1/280	BEDROOM						
R1/280	W6/280	BEDROOM	1	23	1	23	0.00	0.00
R2/280	W2/280	LKD						
R2/280	W3/280	LKD						
R2/280	W4/280	LKD						
R2/280	W5/280	LKD	4	38	3	37	25.00	2.63
R1/281	W1/281	LKD						
R1/281	W2/281	LKD						
R1/281	W5/281	LKD						
R1/281	W6/281	LKD	3	42	3	42	0.00	0.00
R1/282	W1/282	LKD						
R1/282	W2/282	LKD						
R1/282	W5/282	LKD						
R1/282	W6/282	LKD	6	62	6	63	0.00	-1.61
34 Spindle Mews								
R1/270	W1/270	LKD						
R1/270	W2/270	LKD	10	56	10	56	0.00	0.00
R1/271	W1/271	BEDROOM						
R1/271	W2/271	BEDROOM						
R1/271	W3/271	BEDROOM	15	66	15	67	0.00	-1.52
R2/271	W4/271	LKD						
R2/271	W5/271	LKD						
R2/271	W6/271	LKD	15	65	15	65	0.00	0.00
R1/272	W1/272	BEDROOM						
R1/272	W2/272	BEDROOM						
R1/272	W3/272	BEDROOM	16	72	16	71	0.00	1.39
R1/273	W1/273	BEDROOM						

Room	Window	Room Use	Room				Winter %Loss	Annual %Loss
			Existing Winter APSH	Existing Annual APSH	Proposed Winter APSH	Proposed Annual APSH		
R1/273	W2/273	BEDROOM						
R1/273	W3/273	BEDROOM	22	87	22	87	0.00	0.00
Lock Keepers Canal Cottage								
R3/360	W4/360	DINING	13	56	12	55	7.69	1.79
R4/360	W6/360	LIVINGROOM						
R4/360	W7/360	LIVINGROOM						
R4/360	W8/360	LIVINGROOM						
R4/360	W9/360	LIVINGROOM	10	54	12	52	-20.00	3.70
R5/360	W5/360	KITCHEN						
R5/360	W10/360	KITCHEN	12	58	13	56	-8.33	3.45
R1/361	W1/361	BEDROOM	15	61	16	60	-6.67	1.64
R3/361	W2/361	BATH	11	54	11	50	0.00	7.41
Vesta Street Development, Townhouse 1								
R1/400	W1/400	UNKNOWN	11	56	12	56	-9.09	0.00
R1/401	W1/401	ROOM_TRUNCATED						
R1/401	W2/401	ROOM_TRUNCATED	14	62	14	62	0.00	0.00
R1/402	W1/402	BEDROOM						
R1/402	W2/402	BEDROOM	18	67	17	66	5.56	1.49
R1/403	W1/403							
R1/403	W2/403		16	59	15	58	6.25	1.69
Vesta Street Development, Townhouse 2								
R2/400	W2/400	UNKNOWN	12	56	13	56	-8.33	0.00
R2/401	W3/401	ROOM_TRUNCATED						
R2/401	W4/401	ROOM_TRUNCATED	13	58	13	60	0.00	-3.45
R2/402	W3/402	BEDROOM						
R2/402	W4/402	BEDROOM	18	66	17	66	5.56	0.00
R2/403	W4/403							
R2/403	W5/403		16	57	16	57	0.00	0.00

			Room					
			Existing		Proposed			
Room	Window	Room Use	Winter APSH	Annual APSH	Winter APSH	Annual APSH	Winter %Loss	Annual %Loss
Vesta Street Development, Townhouse 3								
R3/400	W3/400	UNKNOWN	12	56	13	55	-8.33	1.79
R3/401	W5/401	ROOM_TRUNCATED						
R3/401	W6/401	ROOM_TRUNCATED	13	58	14	59	-7.69	-1.72
R3/402	W5/402	BEDROOM						
R3/402	W6/402	BEDROOM	16	62	15	61	6.25	1.61
R3/403	W7/403							
R3/403	W8/403		15	55	15	55	0.00	0.00
Vesta Street Development								
R1/420	W1/420	BEDROOM	3	40	3	40	0.00	0.00
R2/420	W2/420	LKD	2	29	2	29	0.00	0.00
R3/420	W3/420	BEDROOM	6	44	7	44	-16.67	0.00
R4/420	W4/420	BEDROOM	7	34	6	34	14.29	0.00
R5/420	W5/420	BEDROOM	9	43	8	41	11.11	4.65
R1/421	W1/421	BEDROOM	13	53	13	53	0.00	0.00
R2/421	W2/421	LKD	10	50	10	50	0.00	0.00
R3/421	W3/421	BEDROOM	9	49	8	48	11.11	2.04
R4/421	W4/421	BEDROOM	5	45	5	45	0.00	0.00
R5/421	W5/421	LKD	3	35	3	35	0.00	0.00
R6/421	W6/421	BEDROOM	12	52	11	51	8.33	1.92
R7/421	W7/421	BEDROOM	7	35	7	36	0.00	-2.86
R8/421	W8/421	BEDROOM	12	47	12	47	0.00	0.00
R1/422	W1/422	BEDROOM	17	57	17	57	0.00	0.00
R2/422	W2/422	LKD	15	55	16	56	-6.67	-1.82

			Room					
			Existing		Proposed			
Room	Window	Room Use	Winter APSH	Annual APSH	Winter APSH	Annual APSH	Winter %Loss	Annual %Loss
R3/422	W3/422	BEDROOM	14	54	15	55	-7.14	-1.85
R4/422	W4/422	BEDROOM	12	52	13	53	-8.33	-1.92
R5/422	W5/422	LKD	5	45	5	45	0.00	0.00
R6/422	W6/422	BEDROOM	15	58	15	58	0.00	0.00
R7/422	W8/422	BEDROOM	9	39	9	40	0.00	-2.56
R8/422	W9/422	BEDROOM	16	54	14	52	12.50	3.70
R1/423	W1/423	BEDROOM	19	59	19	59	0.00	0.00
R2/423	W2/423	LKD	18	58	18	58	0.00	0.00
R3/423	W3/423	BEDROOM	19	59	19	59	0.00	0.00
R4/423	W4/423	BEDROOM	18	58	19	59	-5.56	-1.72
R5/423	W5/423	LKD	16	56	16	56	0.00	0.00
R6/423	W6/423	BEDROOM	23	66	24	68	-4.35	-3.03
R7/423	W8/423	BEDROOM	13	45	13	44	0.00	2.22
R8/423	W9/423	BEDROOM	19	57	20	58	-5.26	-1.75
R1/424	W1/424	BEDROOM	19	60	19	60	0.00	0.00
R2/424	W2/424	LKD	19	60	19	60	0.00	0.00
R3/424	W3/424	BEDROOM	20	61	20	61	0.00	0.00
R4/424	W4/424	BEDROOM	20	61	20	61	0.00	0.00
R5/424	W5/424	LKD	21	62	21	62	0.00	0.00
R6/424	W6/424	BEDROOM	25	69	25	70	0.00	-1.45
R7/424	W8/424	BEDROOM	13	45	13	46	0.00	-2.22
R8/424	W9/424	BEDROOM	20	61	20	61	0.00	0.00
R1/425	W1/425	BEDROOM	20	61	20	61	0.00	0.00

Room	Window	Room Use	Room				Winter %Loss	Annual %Loss
			Existing Winter APSH	Existing Annual APSH	Proposed Winter APSH	Proposed Annual APSH		
R2/425	W2/425	LKD	19	60	19	60	0.00	0.00
R3/425	W3/425	BEDROOM	20	61	20	61	0.00	0.00
R4/425	W4/425	BEDROOM	20	61	20	61	0.00	0.00
R5/425	W5/425	LKD	21	63	21	63	0.00	0.00
R6/425	W6/425	BEDROOM	25	72	25	72	0.00	0.00
R7/425	W8/425	BEDROOM	14	51	14	51	0.00	0.00
R8/425	W9/425	BEDROOM	20	66	20	66	0.00	0.00
R1/426	W1/426	BEDROOM	20	62	20	62	0.00	0.00
R2/426	W2/426	LKD	20	62	20	62	0.00	0.00
R3/426	W3/426	BEDROOM	20	62	20	62	0.00	0.00
R4/426	W4/426	BEDROOM	21	63	21	63	0.00	0.00
R5/426	W5/426	LKD	21	63	21	63	0.00	0.00
R6/426	W6/426	BEDROOM	27	75	27	74	0.00	1.33
R7/426	W8/426	BEDROOM	17	63	17	64	0.00	-1.59
R8/426	W9/426	BEDROOM	25	73	25	73	0.00	0.00
R1/427	W1/427	BEDROOM	27	75	27	75	0.00	0.00
R2/427	W2/427	BEDROOM	27	75	27	75	0.00	0.00
CHIPS								
R1/451	W1/451	ASSUMED	10	24	10	21	0.00	12.50
R2/451	W2/451	ASSUMED						
R2/451	W3/451	ASSUMED	18	52	19	51	-5.56	1.92
R3/451	W4/451	ASSUMED						
R3/451	W5/451	ASSUMED	16	49	16	49	0.00	0.00

Room	Window	Room Use	Room				Winter %Loss	Annual %Loss
			Existing Winter APSH	Existing Annual APSH	Proposed Winter APSH	Proposed Annual APSH		
R4/451	W6/451	ASSUMED						
R4/451	W7/451	ASSUMED	16	50	16	48	0.00	4.00
R5/451	W8/451	ASSUMED						
R5/451	W9/451	ASSUMED	14	50	14	48	0.00	4.00
R6/451	W10/451	ASSUMED	13	48	12	47	7.69	2.08
R7/451	W11/451	ASSUMED						
R7/451	W12/451	ASSUMED						
R7/451	W13/451	ASSUMED						
R7/451	W14/451	ASSUMED	12	47	11	45	8.33	4.26
R8/451	W15/451	ASSUMED						
R8/451	W16/451	ASSUMED	11	44	11	43	0.00	2.27
R9/451	W17/451	ASSUMED						
R9/451	W18/451	ASSUMED	9	38	9	38	0.00	0.00
R10/451	W19/451	ASSUMED						
R10/451	W20/451	ASSUMED	9	39	9	39	0.00	0.00
R11/451	W21/451	ASSUMED						
R11/451	W22/451	ASSUMED	9	42	9	41	0.00	2.38
R12/451	W23/451	ASSUMED						
R12/451	W24/451	ASSUMED	9	49	8	47	11.11	4.08
R13/451	W25/451	ASSUMED						
R13/451	W26/451	ASSUMED	8	45	8	44	0.00	2.22
R14/451	W27/451	ASSUMED						
R14/451	W28/451	ASSUMED	9	46	9	46	0.00	0.00
R15/451	W29/451	ASSUMED	9	43	9	43	0.00	0.00
R16/451	W30/451	ASSUMED						
R16/451	W31/451	ASSUMED	10	44	10	44	0.00	0.00
R17/451	W32/451	ASSUMED						
R17/451	W33/451	ASSUMED	9	41	9	41	0.00	0.00
R18/451	W34/451	ASSUMED						
R18/451	W35/451	ASSUMED	9	38	9	38	0.00	0.00

Room	Window	Room Use	Room				Winter %Loss	Annual %Loss
			Existing Winter APSH	Existing Annual APSH	Proposed Winter APSH	Proposed Annual APSH		
R19/451	W36/451	ASSUMED	10	38	9	37	10.00	2.63
R20/451	W37/451	ASSUMED						
R20/451	W38/451	ASSUMED	11	36	10	35	9.09	2.78
R1/452	W1/452	ASSUMED	19	57	20	58	-5.26	-1.75
R2/452	W2/452	ASSUMED						
R2/452	W3/452	ASSUMED	17	56	17	56	0.00	0.00
R3/452	W4/452	ASSUMED						
R3/452	W5/452	ASSUMED	17	56	17	56	0.00	0.00
R4/452	W6/452	ASSUMED						
R4/452	W7/452	ASSUMED	16	55	16	53	0.00	3.64
R5/452	W8/452	ASSUMED	14	53	14	52	0.00	1.89
R6/452	W9/452	ASSUMED						
R6/452	W10/452	ASSUMED	14	53	13	51	7.14	3.77
R7/452	W11/452	ASSUMED						
R7/452	W12/452	ASSUMED						
R7/452	W13/452	ASSUMED	13	53	12	49	7.69	7.55
R8/452	W14/452	ASSUMED	11	44	11	40	0.00	9.09
R9/452	W15/452	ASSUMED						
R9/452	W16/452	ASSUMED	9	35	9	32	0.00	8.57
R10/452	W17/452	ASSUMED						
R10/452	W18/452	ASSUMED	9	34	9	31	0.00	8.82
R11/452	W19/452	ASSUMED						
R11/452	W20/452	ASSUMED	9	39	9	37	0.00	5.13
R12/452	W21/452	ASSUMED						
R12/452	W22/452	ASSUMED	10	51	10	51	0.00	0.00
R13/452	W23/452	ASSUMED						
R13/452	W24/452	ASSUMED	9	51	9	50	0.00	1.96
R14/452	W25/452	ASSUMED						
R14/452	W26/452	ASSUMED	8	25	5	21	37.50	16.00

Room	Window	Room Use	Room				Winter %Loss	Annual %Loss
			Existing Winter APSH	Existing Annual APSH	Proposed Winter APSH	Proposed Annual APSH		
R15/452	W27/452	ASSUMED	9	25	6	22	33.33	12.00
R16/452	W28/452	ASSUMED						
R16/452	W29/452	ASSUMED	12	50	11	49	8.33	2.00
R17/452	W30/452	ASSUMED						
R17/452	W31/452	ASSUMED						
R17/452	W32/452	ASSUMED	11	45	11	45	0.00	0.00
R18/452	W33/452	ASSUMED	11	41	11	41	0.00	0.00
R19/452	W34/452	ASSUMED						
R19/452	W35/452	ASSUMED	12	41	12	41	0.00	0.00
R20/452	W36/452	ASSUMED						
R20/452	W37/452	ASSUMED	10	37	10	37	0.00	0.00
R1/453	W1/453	ASSUMED						
R1/453	W2/453	ASSUMED						
R1/453	W3/453	ASSUMED	24	82	24	81	0.00	1.22
R2/453	W4/453	ASSUMED						
R2/453	W5/453	ASSUMED	23	67	23	66	0.00	1.49
R3/453	W6/453	ASSUMED	22	65	22	66	0.00	-1.54
R4/453	W7/453	ASSUMED						
R4/453	W8/453	ASSUMED	21	66	21	65	0.00	1.52
R5/453	W9/453	ASSUMED	21	63	21	63	0.00	0.00
R6/453	W10/453	ASSUMED						
R6/453	W11/453	ASSUMED	19	60	19	60	0.00	0.00
R7/453	W12/453	ASSUMED						
R7/453	W13/453	ASSUMED	20	60	19	59	5.00	1.67
R8/453	W14/453	ASSUMED						
R8/453	W15/453	ASSUMED	17	58	17	57	0.00	1.72
R9/453	W16/453	ASSUMED						
R9/453	W17/453	ASSUMED	15	57	15	56	0.00	1.75
R10/453	W18/453	ASSUMED	12	35	12	35	0.00	0.00

Room	Window	Room Use	Room				Winter %Loss	Annual %Loss
			Existing Winter APSH	Existing Annual APSH	Proposed Winter APSH	Proposed Annual APSH		
R11/453	W19/453	ASSUMED						
R11/453	W20/453	ASSUMED						
R11/453	W21/453	ASSUMED	14	58	14	58	0.00	0.00
R12/453	W22/453	ASSUMED						
R12/453	W23/453	ASSUMED	14	59	13	56	7.14	5.08
R13/453	W24/453	ASSUMED						
R13/453	W25/453	ASSUMED	11	55	11	54	0.00	1.82
R14/453	W26/453	ASSUMED	11	53	11	52	0.00	1.89
R15/453	W27/453	ASSUMED						
R15/453	W28/453	ASSUMED						
R15/453	W29/453	ASSUMED	11	55	11	54	0.00	1.82
R16/453	W30/453	ASSUMED						
R16/453	W31/453	ASSUMED	10	54	9	51	10.00	5.56
R17/453	W32/453	ASSUMED						
R17/453	W33/453	ASSUMED	11	55	10	54	9.09	1.82
R18/453	W34/453	ASSUMED	12	56	11	55	8.33	1.79
R19/453	W35/453	ASSUMED	13	57	11	54	15.38	5.26
R20/453	W36/453	ASSUMED						
R20/453	W37/453	ASSUMED	14	57	14	57	0.00	0.00
R21/453	W38/453	ASSUMED						
R21/453	W39/453	ASSUMED	15	56	15	56	0.00	0.00
R22/453	W40/453	ASSUMED						
R22/453	W41/453	ASSUMED	14	55	14	55	0.00	0.00
R23/453	W42/453	ASSUMED	15	54	15	54	0.00	0.00
R24/453	W43/453	ASSUMED	15	51	14	50	6.67	1.96
R25/453	W44/453	ASSUMED	15	50	14	49	6.67	2.00
R26/453	W45/453	ASSUMED						
R26/453	W46/453	ASSUMED	15	51	15	51	0.00	0.00
R27/453	W47/453	ASSUMED						

			Room					
			Existing		Proposed			
Room	Window	Room Use	Winter APSH	Annual APSH	Winter APSH	Annual APSH	Winter %Loss	Annual %Loss
R27/453	W48/453	ASSUMED	15	47	15	47	0.00	0.00
R28/453	W49/453	ASSUMED						
R28/453	W50/453	ASSUMED	14	45	14	45	0.00	0.00
R29/453	W51/453	ASSUMED						
R29/453	W52/453	ASSUMED						
R29/453	W53/453	ASSUMED	6	32	6	32	0.00	0.00
R1/454	W1/454	ASSUMED						
R1/454	W2/454	ASSUMED						
R1/454	W3/454	ASSUMED	24	80	24	80	0.00	0.00
R2/454	W4/454	ASSUMED	23	70	23	70	0.00	0.00
R3/454	W5/454	ASSUMED						
R3/454	W6/454	ASSUMED	22	69	22	68	0.00	1.45
R4/454	W7/454	ASSUMED						
R4/454	W8/454	ASSUMED	21	66	21	66	0.00	0.00
R5/454	W9/454	ASSUMED						
R5/454	W10/454	ASSUMED	21	64	21	64	0.00	0.00
R6/454	W11/454	ASSUMED	19	61	19	61	0.00	0.00
R7/454	W12/454	ASSUMED						
R7/454	W13/454	ASSUMED	19	61	19	61	0.00	0.00
R8/454	W14/454	ASSUMED	18	60	18	60	0.00	0.00
R9/454	W15/454	ASSUMED						
R9/454	W16/454	ASSUMED	17	60	17	60	0.00	0.00
R10/454	W17/454	ASSUMED	12	29	11	28	8.33	3.45
R11/454	W18/454	ASSUMED						
R11/454	W19/454	ASSUMED						
R11/454	W20/454	ASSUMED	16	62	15	60	6.25	3.23
R12/454	W21/454	ASSUMED						
R12/454	W22/454	ASSUMED	15	61	15	61	0.00	0.00
R13/454	W23/454	ASSUMED						
R13/454	W24/454	ASSUMED	13	60	13	59	0.00	1.67

Room	Window	Room Use	Room				Winter %Loss	Annual %Loss
			Existing Winter APSH	Existing Annual APSH	Proposed Winter APSH	Proposed Annual APSH		
R14/454	W25/454	ASSUMED						
R14/454	W26/454	ASSUMED	9	35	9	34	0.00	2.86
R15/454	W27/454	ASSUMED						
R15/454	W28/454	ASSUMED	13	60	13	59	0.00	1.67
R16/454	W29/454	ASSUMED						
R16/454	W30/454	ASSUMED	13	60	12	59	7.69	1.67
R17/454	W31/454	ASSUMED						
R17/454	W32/454	ASSUMED	10	45	9	44	10.00	2.22
R18/454	W33/454	ASSUMED						
R18/454	W34/454	ASSUMED	13	59	12	58	7.69	1.69
R19/454	W35/454	ASSUMED						
R19/454	W36/454	ASSUMED	14	60	14	60	0.00	0.00
R20/454	W37/454	ASSUMED						
R20/454	W38/454	ASSUMED	15	60	15	60	0.00	0.00
R21/454	W39/454	ASSUMED						
R21/454	W40/454	ASSUMED	16	59	16	59	0.00	0.00
R22/454	W41/454	ASSUMED						
R22/454	W42/454	ASSUMED	16	59	16	59	0.00	0.00
R23/454	W43/454	ASSUMED	16	57	16	57	0.00	0.00
R24/454	W44/454	ASSUMED						
R24/454	W45/454	ASSUMED	15	56	15	56	0.00	0.00
R25/454	W46/454	ASSUMED						
R25/454	W47/454	ASSUMED	16	57	15	56	6.25	1.75
R26/454	W48/454	ASSUMED						
R26/454	W49/454	ASSUMED	14	54	13	53	7.14	1.85
R27/454	W50/454	ASSUMED	13	51	13	51	0.00	0.00
R28/454	W51/454	ASSUMED						
R28/454	W52/454	ASSUMED	6	29	6	29	0.00	0.00
R1/455	W1/455	ASSUMED						

			Room					
			Existing		Proposed			
Room	Window	Room Use	Winter APSH	Annual APSH	Winter APSH	Annual APSH	Winter %Loss	Annual %Loss
R1/455	W2/455	ASSUMED						
R1/455	W3/455	ASSUMED						
R1/455	W4/455	ASSUMED	24	82	24	82	0.00	0.00
R2/455	W5/455	ASSUMED						
R2/455	W6/455	ASSUMED	24	73	24	73	0.00	0.00
R3/455	W7/455	ASSUMED						
R3/455	W8/455	ASSUMED	24	72	23	71	4.17	1.39
R4/455	W9/455	ASSUMED						
R4/455	W10/455	ASSUMED	21	63	21	62	0.00	1.59
R5/455	W11/455	ASSUMED						
R5/455	W12/455	ASSUMED	20	58	20	57	0.00	1.72
R6/455	W13/455	ASSUMED						
R6/455	W14/455	ASSUMED	18	56	19	55	-5.56	1.79
R7/455	W15/455	ASSUMED						
R7/455	W16/455	ASSUMED	19	56	19	54	0.00	3.57
R8/455	W17/455	ASSUMED						
R8/455	W18/455	ASSUMED	18	54	18	53	0.00	1.85
R9/455	W19/455	ASSUMED						
R9/455	W20/455	ASSUMED	17	59	17	59	0.00	0.00
R10/455	W22/455	ASSUMED						
R10/455	W23/455	ASSUMED						
R10/455	W24/455	ASSUMED	18	64	18	63	0.00	1.56
R11/455	W25/455	ASSUMED						
R11/455	W26/455	ASSUMED	18	66	17	64	5.56	3.03
R12/455	W27/455	ASSUMED						
R12/455	W28/455	ASSUMED	17	65	16	64	5.88	1.54
R13/455	W29/455	ASSUMED						
R13/455	W30/455	ASSUMED	16	64	16	64	0.00	0.00
R14/455	W31/455	ASSUMED	15	63	15	63	0.00	0.00
R15/455	W32/455	ASSUMED	18	67	16	65	11.11	2.99

			Room					
			Existing		Proposed			
			Winter APSH	Annual APSH	Winter APSH	Annual APSH		
Room	Window	Room Use					Winter %Loss	Annual %Loss
R16/455	W33/455	ASSUMED	17	65	16	64	5.88	1.54
R17/455	W34/455	ASSUMED						
R17/455	W35/455	ASSUMED	12	44	12	44	0.00	0.00
R18/455	W36/455	ASSUMED	16	64	13	61	18.75	4.69
R19/455	W37/455	ASSUMED						
R19/455	W38/455	ASSUMED						
R19/455	W39/455	ASSUMED	17	65	18	66	-5.88	-1.54
R20/455	W40/455	ASSUMED						
R20/455	W41/455	ASSUMED						
R20/455	W42/455	ASSUMED	19	67	17	65	10.53	2.99
R21/455	W43/455	ASSUMED	19	65	17	63	10.53	3.08
R22/455	W44/455	ASSUMED						
R22/455	W45/455	ASSUMED	18	64	17	63	5.56	1.56
R23/455	W46/455	ASSUMED	18	60	17	59	5.56	1.67
R24/455	W47/455	ASSUMED						
R24/455	W48/455	ASSUMED	18	64	18	64	0.00	0.00
R25/455	W49/455	ASSUMED						
R25/455	W50/455	ASSUMED						
R25/455	W51/455	ASSUMED	18	64	18	64	0.00	0.00
R26/455	W52/455	ASSUMED	16	61	16	61	0.00	0.00
R27/455	W53/455	ASSUMED	16	62	16	62	0.00	0.00
R28/455	W54/455	ASSUMED						
R28/455	W55/455	ASSUMED						
R28/455	W56/455	ASSUMED	17	64	16	63	5.88	1.56
R1/456	W1/456	LKD						
R1/456	W2/456	LKD						
R1/456	W3/456	LKD						
R1/456	W4/456	LKD						
R1/456	W5/456	LKD	24	94	25	95	-4.17	-1.06
R2/456	W6/456	BEDROOM	24	75	24	75	0.00	0.00

			Room					
			Existing		Proposed			
Room	Window	Room Use	Winter APSH	Annual APSH	Winter APSH	Annual APSH	Winter %Loss	Annual %Loss
R3/456	W7/456	BEDROOM						
R3/456	W8/456	BEDROOM	24	75	24	75	0.00	0.00
R4/456	W9/456	BEDROOM						
R4/456	W10/456	BEDROOM	23	74	24	75	-4.35	-1.35
R5/456	W11/456	BEDROOM						
R5/456	W12/456	BEDROOM	22	71	22	71	0.00	0.00
R6/456	W13/456	KD						
R6/456	W14/456	KD	22	72	21	71	4.55	1.39
R7/456	W15/456	LIVINGROOM	20	70	20	70	0.00	0.00
R8/456	W16/456	LKD						
R8/456	W17/456	LKD						
R8/456	W18/456	LKD	21	71	21	71	0.00	0.00
R9/456	W19/456	BEDROOM						
R9/456	W20/456	BEDROOM	21	71	21	71	0.00	0.00
R10/456	W21/456	BEDROOM						
R10/456	W22/456	BEDROOM	19	69	18	68	5.26	1.45
R11/456	W23/456	BEDROOM						
R11/456	W24/456	BEDROOM	19	69	18	68	5.26	1.45
R12/456	W25/456	LIVINGROOM						
R12/456	W26/456	LIVINGROOM	19	69	18	68	5.26	1.45
R13/456	W27/456	BEDROOM						
R13/456	W28/456	BEDROOM	21	71	20	70	4.76	1.41
R14/456	W29/456	LKD						
R14/456	W30/456	LKD	23	73	23	73	0.00	0.00
R15/456	W31/456	BEDROOM						
R15/456	W32/456	BEDROOM	25	76	25	76	0.00	0.00
R16/456	W33/456	KD						
R16/456	W34/456	KD	24	75	25	76	-4.17	-1.33
R18/456	W35/456	LIVINGROOM						
R18/456	W36/456	LIVINGROOM						
R18/456	W37/456	LIVINGROOM						

			Room					
			Existing		Proposed			
Room	Window	Room Use	Winter APSH	Annual APSH	Winter APSH	Annual APSH	Winter %Loss	Annual %Loss
R18/456	W38/456	LIVINGROOM	25	76	25	76	0.00	0.00
R1/457	W1/457	LKD						
R1/457	W2/457	LKD						
R1/457	W3/457	LKD						
R1/457	W4/457	LKD						
R1/457	W5/457	LKD						
R1/457	W6/457	LKD	25	95	25	95	0.00	0.00
R2/457	W7/457	BEDROOM	25	76	25	76	0.00	0.00
R3/457	W8/457	BEDROOM						
R3/457	W9/457	BEDROOM	25	76	25	76	0.00	0.00
R4/457	W10/457	BEDROOM						
R4/457	W11/457	BEDROOM	25	76	25	76	0.00	0.00
R5/457	W12/457	BEDROOM						
R5/457	W13/457	BEDROOM	24	73	24	73	0.00	0.00
R6/457	W14/457	KD						
R6/457	W15/457	KD	24	74	24	74	0.00	0.00
R7/457	W16/457	LIVINGROOM	24	74	24	74	0.00	0.00
R8/457	W17/457	LKD						
R8/457	W18/457	LKD						
R8/457	W19/457	LKD	24	74	24	74	0.00	0.00
R9/457	W20/457	BEDROOM						
R9/457	W21/457	BEDROOM						
R9/457	W22/457	BEDROOM	24	74	24	74	0.00	0.00
R10/457	W23/457	BEDROOM						
R10/457	W24/457	BEDROOM	24	74	24	74	0.00	0.00
R11/457	W25/457	KD						
R11/457	W26/457	KD	24	74	24	74	0.00	0.00
R12/457	W27/457	LIVINGROOM						
R12/457	W28/457	LIVINGROOM	24	74	24	74	0.00	0.00
R13/457	W30/457	BEDROOM						
R13/457	W31/457	BEDROOM	24	74	24	74	0.00	0.00

			Room					
			Existing		Proposed			
Room	Window	Room Use	Winter APSH	Annual APSH	Winter APSH	Annual APSH	Winter %Loss	Annual %Loss
R14/457	W32/457	LKD						
R14/457	W33/457	LKD	25	75	25	75	0.00	0.00
R15/457	W34/457	BEDROOM						
R15/457	W35/457	BEDROOM	27	78	27	78	0.00	0.00
R16/457	W36/457	KD						
R16/457	W37/457	KD	27	78	27	78	0.00	0.00
R18/457	W38/457	LIVINGROOM						
R18/457	W39/457	LIVINGROOM						
R18/457	W41/457	LIVINGROOM						
R18/457	W42/457	LIVINGROOM	27	78	27	78	0.00	0.00
R1/458	W1/458	LKD						
R1/458	W2/458	LKD						
R1/458	W3/458	LKD						
R1/458	W4/458	LKD						
R1/458	W5/458	LKD	26	96	26	96	0.00	0.00
R2/458	W6/458	BEDROOM	26	77	26	77	0.00	0.00
R3/458	W7/458	BEDROOM	26	77	26	77	0.00	0.00
R4/458	W8/458	BEDROOM						
R4/458	W9/458	BEDROOM						
R4/458	W10/458	BEDROOM	26	77	26	77	0.00	0.00
R5/458	W11/458	BEDROOM						
R5/458	W12/458	BEDROOM	25	74	25	74	0.00	0.00
R6/458	W13/458	KD						
R6/458	W14/458	KD	25	74	25	74	0.00	0.00
R7/458	W15/458	LIVINGROOM	24	73	25	74	-4.17	-1.37
R8/458	W16/458	LKD						
R8/458	W17/458	LKD						
R8/458	W18/458	LKD	24	73	25	74	-4.17	-1.37
R9/458	W19/458	BEDROOM						
R9/458	W20/458	BEDROOM	25	75	25	75	0.00	0.00
R10/458	W21/458	BEDROOM						
R10/458	W22/458	BEDROOM	25	75	25	75	0.00	0.00

			Room					
			Existing		Proposed			
Room	Window	Room Use	Winter APSH	Annual APSH	Winter APSH	Annual APSH	Winter %Loss	Annual %Loss
R11/458	W23/458	KD						
R11/458	W24/458	KD	25	75	25	75	0.00	0.00
R12/458	W25/458	LIVINGROOM						
R12/458	W26/458	LIVINGROOM						
R12/458	W27/458	LIVINGROOM	25	75	25	75	0.00	0.00
R13/458	W30/458	BEDROOM						
R13/458	W31/458	BEDROOM	25	75	25	75	0.00	0.00
R14/458	W32/458	LKD						
R14/458	W33/458	LKD	25	75	25	75	0.00	0.00
R15/458	W34/458	BEDROOM						
R15/458	W35/458	BEDROOM	27	78	27	78	0.00	0.00
R16/458	W36/458	KD						
R16/458	W37/458	KD	27	78	27	78	0.00	0.00
R18/458	W38/458	LIVINGROOM						
R18/458	W39/458	LIVINGROOM						
R18/458	W40/458	LIVINGROOM						
R18/458	W42/458	LIVINGROOM	27	78	27	78	0.00	0.00
2 Miliners Wharf								
R2/501	W2/501	LKD						
R2/501	W3/501	LKD						
R2/501	W4/501	LKD	6	22	6	21	0.00	4.55
R3/501	W5/501	LKD						
R3/501	W6/501	LKD						
R3/501	W7/501	LKD	17	70	17	69	0.00	1.43
R4/501	W8/501	BEDROOM	18	58	18	57	0.00	1.72
R2/502	W2/502	LKD						
R2/502	W3/502	LKD						
R2/502	W4/502	LKD	5	19	5	19	0.00	0.00
R3/502	W5/502	LKD						
R3/502	W6/502	LKD						
R3/502	W7/502	LKD	17	50	17	49	0.00	2.00

			Room					
			Existing		Proposed			
Room	Window	Room Use	Winter APSH	Annual APSH	Winter APSH	Annual APSH	Winter %Loss	Annual %Loss
R4/502	W8/502	BEDROOM	16	34	16	34	0.00	0.00
R2/503	W2/503	LKD						
R2/503	W3/503	LKD						
R2/503	W4/503	LKD	6	21	6	21	0.00	0.00
R3/503	W5/503	LKD						
R3/503	W6/503	LKD						
R3/503	W7/503	LKD	18	52	17	51	5.56	1.92
R4/503	W8/503	BEDROOM	16	34	16	34	0.00	0.00
R2/504	W2/504	LKD						
R2/504	W3/504	LKD						
R2/504	W4/504	LKD	8	23	7	22	12.50	4.35
R3/504	W5/504	LKD						
R3/504	W6/504	LKD						
R3/504	W7/504	LKD	18	55	19	56	-5.56	-1.82
R4/504	W8/504	BEDROOM	17	35	18	36	-5.88	-2.86
R2/505	W2/505	LKD						
R2/505	W3/505	LKD						
R2/505	W4/505	LKD	9	24	9	24	0.00	0.00
R3/505	W5/505	LKD						
R3/505	W6/505	LKD						
R3/505	W7/505	LKD	19	59	19	58	0.00	1.69
R4/505	W8/505	BEDROOM	17	35	18	36	-5.88	-2.86
R2/506	W2/506	LKD						
R2/506	W3/506	LKD						
R2/506	W4/506	LKD	13	30	12	29	7.69	3.33
R3/506	W5/506	LKD						
R3/506	W6/506	LKD						
R3/506	W7/506	LKD	21	63	21	63	0.00	0.00
R4/506	W8/506	BEDROOM	18	36	18	36	0.00	0.00
R2/507	W2/507	LKD						
R2/507	W3/507	LKD						
R2/507	W4/507	LKD	15	34	14	33	6.67	2.94

			Room					
			Existing		Proposed			
Room	Window	Room Use	Winter APSH	Annual APSH	Winter APSH	Annual APSH	Winter %Loss	Annual %Loss
R3/507	W5/507	LKD						
R3/507	W6/507	LKD						
R3/507	W7/507	LKD	24	68	24	68	0.00	0.00
R4/507	W8/507	BEDROOM	18	36	19	37	-5.56	-2.78
R2/508	W2/508	LKD						
R2/508	W3/508	LKD						
R2/508	W4/508	LKD	19	40	18	39	5.26	2.50
R3/508	W5/508	LKD						
R3/508	W6/508	LKD						
R3/508	W7/508	LKD	27	72	27	72	0.00	0.00
R4/508	W8/508	BEDROOM	20	38	20	38	0.00	0.00
5 Miliners Wharf, Hat Box								
R1/551	W1/551	BEDROOM						
R1/551	W2/551	BEDROOM						
R1/551	W3/551	BEDROOM	16	45	17	46	-6.25	-2.22
R2/551	W4/551	BEDROOM						
R2/551	W5/551	BEDROOM	16	43	16	43	0.00	0.00
R3/551	W6/551	BEDROOM						
R3/551	W7/551	BEDROOM	14	41	15	42	-7.14	-2.44
R4/551	W8/551	LKD						
R4/551	W9/551	LKD						
R4/551	W10/551	LKD	26	53	26	53	0.00	0.00
R1/552	W1/552	BEDROOM						
R1/552	W2/552	BEDROOM						
R1/552	W3/552	BEDROOM	17	46	17	46	0.00	0.00
R2/552	W4/552	BEDROOM						
R2/552	W5/552	BEDROOM	18	48	17	47	5.56	2.08
R3/552	W6/552	BEDROOM						
R3/552	W7/552	BEDROOM	16	45	16	45	0.00	0.00
R4/552	W8/552	LKD						
R4/552	W9/552	LKD						

			Room					
			Existing		Proposed			
Room	Window	Room Use	Winter APSH	Annual APSH	Winter APSH	Annual APSH	Winter %Loss	Annual %Loss
R4/552	W10/552	LKD	27	56	27	56	0.00	0.00
R1/553	W1/553	BEDROOM						
R1/553	W2/553	BEDROOM						
R1/553	W3/553	BEDROOM	17	49	17	49	0.00	0.00
R2/553	W4/553	BEDROOM						
R2/553	W5/553	BEDROOM	18	50	17	49	5.56	2.00
R3/553	W6/553	BEDROOM						
R3/553	W7/553	BEDROOM	16	45	16	45	0.00	0.00
R4/553	W8/553	LKD						
R4/553	W9/553	LKD						
R4/553	W10/553	LKD	27	57	27	57	0.00	0.00
R1/554	W1/554	BEDROOM						
R1/554	W2/554	BEDROOM						
R1/554	W3/554	BEDROOM	18	50	17	49	5.56	2.00
R2/554	W4/554	BEDROOM						
R2/554	W5/554	BEDROOM	18	51	17	50	5.56	1.96
R3/554	W6/554	BEDROOM						
R3/554	W7/554	BEDROOM	16	47	16	47	0.00	0.00
R4/554	W8/554	LKD						
R4/554	W9/554	LKD						
R4/554	W10/554	LKD	27	59	27	59	0.00	0.00
R1/555	W1/555	LKD						
R1/555	W2/555	LKD						
R1/555	W3/555	LKD	19	52	18	51	5.26	1.92
R2/555	W4/555	BEDROOM	18	51	17	50	5.56	1.96
R3/555	W5/555	BEDROOM	13	42	13	42	0.00	0.00
R4/555	W6/555	LKD						
R4/555	W7/555	LKD	24	44	24	44	0.00	0.00
R1/556	W1/556	ASSUMED	15	35	15	35	0.00	0.00
R2/556	W2/556	ASSUMED	15	36	15	36	0.00	0.00

			Room					
			Existing		Proposed			
Room	Window	Room Use	Winter APSH	Annual APSH	Winter APSH	Annual APSH	Winter %Loss	Annual %Loss
R3/556	W3/556	ASSUMED	10	31	10	31	0.00	0.00
R4/556	W4/556	ASSUMED						
R4/556	W5/556	ASSUMED	28	69	28	69	0.00	0.00
R1/557	W1/557	ASSUMED						
R1/557	W2/557	ASSUMED	15	42	15	42	0.00	0.00
R2/557	W3/557	ASSUMED						
R2/557	W4/557	ASSUMED	16	43	16	43	0.00	0.00
R3/557	W5/557	ASSUMED						
R3/557	W6/557	ASSUMED	16	44	16	44	0.00	0.00
R4/557	W7/557	LKD						
R4/557	W8/557	LKD	26	55	26	55	0.00	0.00
Vulcan Works, 2 Malta Street								
R13/620	W34/620	ASSUMED_5M	5	25	5	25	0.00	0.00
R14/620	W35/620	LKD						
R14/620	W36/620	LKD	7	28	7	28	0.00	0.00
R23/621	W25/621	LKD						
R23/621	W26/621	LKD						
R23/621	W27/621	LKD						
R23/621	W28/621	LKD	14	48	14	48	0.00	0.00
R24/621	W29/621	BEDROOM	13	38	13	39	0.00	-2.63
R25/621	W30/621	BEDROOM	12	39	12	39	0.00	0.00
R23/622	W25/622	LKD						
R23/622	W26/622	LKD						
R23/622	W27/622	LKD						
R23/622	W28/622	LKD	18	56	18	57	0.00	-1.79
R24/622	W29/622	BEDROOM	16	45	16	46	0.00	-2.22
R25/622	W30/622	BEDROOM	18	50	18	51	0.00	-2.00
R23/623	W25/623	LKD						
R23/623	W26/623	LKD						
R23/623	W27/623	LKD						

			Room					
			Existing		Proposed			
Room	Window	Room Use	Winter APSH	Annual APSH	Winter APSH	Annual APSH	Winter %Loss	Annual %Loss
R23/623	W28/623	LKD	21	62	22	64	-4.76	-3.23
R24/623	W29/623	BEDROOM	21	56	21	56	0.00	0.00
R25/623	W30/623	BEDROOM	21	57	21	58	0.00	-1.75
R23/624	W47/624	LKD						
R23/624	W48/624	LKD						
R23/624	W49/624	LKD						
R23/624	W50/624	LKD	24	66	24	67	0.00	-1.52
R24/624	W51/624	BEDROOM	24	61	24	61	0.00	0.00
R25/624	W52/624	BEDROOM	24	61	24	61	0.00	0.00
Albion Works Block A, 12 Pollard Street								
R7/701	W8/701	LKD						
R7/701	W9/701	LKD						
R7/701	W10/701	LKD	1	10	1	10	0.00	0.00
R8/701	W11/701	LKD						
R8/701	W12/701	LKD						
R8/701	W13/701	LKD	1	10	1	10	0.00	0.00
R11/701	W16/701	LKD						
R11/701	W17/701	LKD						
R11/701	W18/701	LKD	1	10	1	10	0.00	0.00
R12/701	W19/701	LKD						
R12/701	W20/701	LKD						
R12/701	W21/701	LKD	1	10	1	10	0.00	0.00
R15/701	W24/701	LKD						
R15/701	W25/701	LKD						
R15/701	W26/701	LKD	1	10	1	10	0.00	0.00
R16/701	W27/701	LKD						
R16/701	W28/701	LKD						
R16/701	W29/701	LKD	0	9	1	10	0.00	-11.11
R8/702	W9/702	LKD						
R8/702	W10/702	LKD						
R8/702	W11/702	LKD	1	14	1	14	0.00	0.00

			Room					
			Existing		Proposed			
Room	Window	Room Use	Winter APSH	Annual APSH	Winter APSH	Annual APSH	Winter %Loss	Annual %Loss
R9/702	W12/702	LKD						
R9/702	W13/702	LKD						
R9/702	W14/702	LKD	1	11	1	11	0.00	0.00
R12/702	W17/702	LKD						
R12/702	W18/702	LKD						
R12/702	W19/702	LKD	1	14	1	14	0.00	0.00
R13/702	W20/702	LKD						
R13/702	W21/702	LKD						
R13/702	W22/702	LKD	1	11	1	11	0.00	0.00
R16/702	W25/702	LKD						
R16/702	W26/702	LKD						
R16/702	W27/702	LKD	1	14	1	14	0.00	0.00
R17/702	W28/702	LKD						
R17/702	W29/702	LKD						
R17/702	W30/702	LKD	1	11	1	11	0.00	0.00
R17/703	W18/703	LKD						
R17/703	W19/703	LKD	20	51	20	51	0.00	0.00
R18/703	W20/703	BEDROOM	19	50	19	50	0.00	0.00
R1/714	W1/714	BEDROOM						
R1/714	W2/714	BEDROOM	16	38	16	39	0.00	-2.63
R2/714	W3/714	BEDROOM						
R2/714	W4/714	BEDROOM						
R2/714	W5/714	BEDROOM	0	0	0	0	0.00	0.00
Victoria House, Great Ancoats Street								
R2/1101	W12/1101	BEDROOM						
R2/1101	W13/1101	BEDROOM						
R2/1101	W14/1101	BEDROOM						
R2/1101	W15/1101	BEDROOM	4	33	4	33	0.00	0.00
R14/1101	W39/1101	LKD						
R14/1101	W40/1101	LKD						
R14/1101	W41/1101	LKD						
R14/1101	W42/1101	LKD						
R14/1101	W43/1101	LKD						
R14/1101	W44/1101	LKD	21	62	21	62	0.00	0.00

			Room					
			Existing		Proposed			
			Winter APSH	Annual APSH	Winter APSH	Annual APSH		
Room	Window	Room Use					Winter %Loss	Annual %Loss
R1/1102	W1/1102	BEDROOM						
R1/1102	W2/1102	BEDROOM						
R1/1102	W3/1102	BEDROOM						
R1/1102	W4/1102	BEDROOM						
R1/1102	W34/1102	BEDROOM						
R1/1102	W35/1102	BEDROOM	7	41	7	41	0.00	0.00
R13/1102	W28/1102	LKD						
R13/1102	W29/1102	LKD						
R13/1102	W30/1102	LKD						
R13/1102	W31/1102	LKD						
R13/1102	W32/1102	LKD						
R13/1102	W33/1102	LKD	21	62	21	62	0.00	0.00
R1/1103	W1/1103	BEDROOM						
R1/1103	W2/1103	BEDROOM						
R1/1103	W3/1103	BEDROOM						
R1/1103	W4/1103	BEDROOM						
R1/1103	W34/1103	BEDROOM						
R1/1103	W35/1103	BEDROOM	8	43	8	43	0.00	0.00
R13/1103	W28/1103	LKD						
R13/1103	W29/1103	LKD						
R13/1103	W30/1103	LKD						
R13/1103	W31/1103	LKD						
R13/1103	W32/1103	LKD						
R13/1103	W33/1103	LKD	22	63	22	63	0.00	0.00
R1/1104	W1/1104	BEDROOM						
R1/1104	W2/1104	BEDROOM						
R1/1104	W3/1104	BEDROOM						
R1/1104	W4/1104	BEDROOM						
R1/1104	W34/1104	BEDROOM						
R1/1104	W35/1104	BEDROOM	9	45	9	45	0.00	0.00
R13/1104	W28/1104	LKD						
R13/1104	W29/1104	LKD						
R13/1104	W30/1104	LKD						
R13/1104	W31/1104	LKD						
R13/1104	W32/1104	LKD						
R13/1104	W33/1104	LKD	22	63	22	63	0.00	0.00
R1/1105	W1/1105	BEDROOM						
R1/1105	W2/1105	BEDROOM						

			Room					
			Existing		Proposed			
			Winter	Annual	Winter	Annual		
Room	Window	Room Use	APSH	APSH	APSH	APSH	Winter %Loss	Annual %Loss
R1/1105	W3/1105	BEDROOM						
R1/1105	W4/1105	BEDROOM						
R1/1105	W34/1105	BEDROOM						
R1/1105	W35/1105	BEDROOM	9	46	9	46	0.00	0.00
R13/1105	W28/1105	LKD						
R13/1105	W29/1105	LKD						
R13/1105	W30/1105	LKD						
R13/1105	W31/1105	LKD						
R13/1105	W32/1105	LKD						
R13/1105	W33/1105	LKD	21	62	21	62	0.00	0.00
R1/1106	W1/1106	BEDROOM						
R1/1106	W2/1106	BEDROOM						
R1/1106	W3/1106	BEDROOM						
R1/1106	W4/1106	BEDROOM						
R1/1106	W34/1106	BEDROOM						
R1/1106	W35/1106	BEDROOM	9	48	9	48	0.00	0.00
R13/1106	W28/1106	LKD						
R13/1106	W29/1106	LKD						
R13/1106	W30/1106	LKD						
R13/1106	W31/1106	LKD						
R13/1106	W32/1106	LKD						
R13/1106	W33/1106	LKD	21	62	21	62	0.00	0.00
R1/1107	W1/1107	BEDROOM						
R1/1107	W2/1107	BEDROOM						
R1/1107	W3/1107	BEDROOM						
R1/1107	W4/1107	BEDROOM						
R1/1107	W34/1107	BEDROOM						
R1/1107	W35/1107	BEDROOM	10	50	10	50	0.00	0.00
R13/1107	W28/1107	LKD						
R13/1107	W29/1107	LKD						
R13/1107	W30/1107	LKD						
R13/1107	W31/1107	LKD						
R13/1107	W32/1107	LKD						
R13/1107	W33/1107	LKD	22	63	22	63	0.00	0.00
R1/1108	W1/1108	BEDROOM						
R1/1108	W2/1108	BEDROOM						
R1/1108	W3/1108	BEDROOM						
R1/1108	W4/1108	BEDROOM						
R1/1108	W34/1108	BEDROOM						

			Room					
			Existing		Proposed			
			Winter APSH	Annual APSH	Winter APSH	Annual APSH		
Room	Window	Room Use					Winter %Loss	Annual %Loss
R1/1108	W35/1108	BEDROOM	10	52	10	52	0.00	0.00
R13/1108	W28/1108	LKD						
R13/1108	W29/1108	LKD						
R13/1108	W30/1108	LKD						
R13/1108	W31/1108	LKD						
R13/1108	W32/1108	LKD						
R13/1108	W33/1108	LKD	23	64	23	64	0.00	0.00
R1/1109	W1/1109	BEDROOM						
R1/1109	W2/1109	BEDROOM						
R1/1109	W3/1109	BEDROOM						
R1/1109	W4/1109	BEDROOM						
R1/1109	W34/1109	BEDROOM						
R1/1109	W35/1109	BEDROOM	14	57	14	57	0.00	0.00
R13/1109	W28/1109	LKD						
R13/1109	W29/1109	LKD						
R13/1109	W30/1109	LKD						
R13/1109	W31/1109	LKD						
R13/1109	W32/1109	LKD						
R13/1109	W33/1109	LKD	23	64	23	64	0.00	0.00
R1/1110	W1/1110	BEDROOM						
R1/1110	W2/1110	BEDROOM						
R1/1110	W3/1110	BEDROOM						
R1/1110	W4/1110	BEDROOM						
R1/1110	W34/1110	BEDROOM						
R1/1110	W35/1110	BEDROOM	17	60	17	60	0.00	0.00
R13/1110	W28/1110	LKD						
R13/1110	W29/1110	LKD						
R13/1110	W30/1110	LKD						
R13/1110	W31/1110	LKD						
R13/1110	W32/1110	LKD						
R13/1110	W33/1110	LKD	23	64	23	64	0.00	0.00
R1/1111	W1/1111	BEDROOM						
R1/1111	W2/1111	BEDROOM						
R1/1111	W3/1111	BEDROOM						
R1/1111	W4/1111	BEDROOM						
R1/1111	W34/1111	BEDROOM						
R1/1111	W35/1111	BEDROOM	17	60	17	60	0.00	0.00
R13/1111	W28/1111	LKD						

			Room					
			Existing		Proposed			
Room	Window	Room Use	Winter APSH	Annual APSH	Winter APSH	Annual APSH	Winter %Loss	Annual %Loss
R13/1111	W29/1111	LKD						
R13/1111	W30/1111	LKD						
R13/1111	W31/1111	LKD						
R13/1111	W32/1111	LKD						
R13/1111	W33/1111	LKD	23	64	23	64	0.00	0.00
R1/1112	W1/1112	BEDROOM						
R1/1112	W2/1112	BEDROOM						
R1/1112	W3/1112	BEDROOM						
R1/1112	W4/1112	BEDROOM						
R1/1112	W34/1112	BEDROOM						
R1/1112	W35/1112	BEDROOM	21	64	21	64	0.00	0.00
R13/1112	W28/1112	LKD						
R13/1112	W29/1112	LKD						
R13/1112	W30/1112	LKD						
R13/1112	W31/1112	LKD						
R13/1112	W32/1112	LKD						
R13/1112	W33/1112	LKD	23	64	23	64	0.00	0.00
R1/1113	W1/1113	BEDROOM						
R1/1113	W2/1113	BEDROOM						
R1/1113	W3/1113	BEDROOM						
R1/1113	W4/1113	BEDROOM						
R1/1113	W34/1113	BEDROOM						
R1/1113	W35/1113	BEDROOM	21	64	21	64	0.00	0.00
R13/1113	W28/1113	LKD						
R13/1113	W29/1113	LKD						
R13/1113	W30/1113	LKD						
R13/1113	W31/1113	LKD						
R13/1113	W32/1113	LKD						
R13/1113	W33/1113	LKD	23	64	23	64	0.00	0.00
R1/1114	W1/1114	BEDROOM						
R1/1114	W2/1114	BEDROOM						
R1/1114	W3/1114	BEDROOM						
R1/1114	W4/1114	BEDROOM						
R1/1114	W34/1114	BEDROOM						
R1/1114	W35/1114	BEDROOM	21	64	21	64	0.00	0.00
R13/1114	W28/1114	LKD						
R13/1114	W29/1114	LKD						
R13/1114	W30/1114	LKD						
R13/1114	W31/1114	LKD						

			Room					
			Existing		Proposed			
			Winter	Annual	Winter	Annual		
Room	Window	Room Use	APSH	APSH	APSH	APSH	Winter %Loss	Annual %Loss
R13/1114	W32/1114	LKD						
R13/1114	W33/1114	LKD	23	64	23	64	0.00	0.00
R1/1115	W1/1115	BEDROOM						
R1/1115	W2/1115	BEDROOM						
R1/1115	W3/1115	BEDROOM						
R1/1115	W4/1115	BEDROOM						
R1/1115	W34/1115	BEDROOM						
R1/1115	W35/1115	BEDROOM	21	64	21	64	0.00	0.00
R13/1115	W28/1115	LKD						
R13/1115	W29/1115	LKD						
R13/1115	W30/1115	LKD						
R13/1115	W31/1115	LKD						
R13/1115	W32/1115	LKD						
R13/1115	W33/1115	LKD	23	64	23	64	0.00	0.00
R1/1116	W1/1116	BEDROOM						
R1/1116	W2/1116	BEDROOM						
R1/1116	W3/1116	BEDROOM						
R1/1116	W4/1116	BEDROOM						
R1/1116	W34/1116	BEDROOM						
R1/1116	W35/1116	BEDROOM	21	64	21	64	0.00	0.00
R13/1116	W28/1116	LKD						
R13/1116	W29/1116	LKD						
R13/1116	W30/1116	LKD						
R13/1116	W31/1116	LKD						
R13/1116	W32/1116	LKD						
R13/1116	W33/1116	LKD	23	64	23	64	0.00	0.00
R1/1117	W1/1117	BEDROOM						
R1/1117	W2/1117	BEDROOM						
R1/1117	W3/1117	BEDROOM						
R1/1117	W4/1117	BEDROOM						
R1/1117	W34/1117	BEDROOM						
R1/1117	W35/1117	BEDROOM	21	64	21	64	0.00	0.00
R13/1117	W28/1117	LKD						
R13/1117	W29/1117	LKD						
R13/1117	W30/1117	LKD						
R13/1117	W31/1117	LKD						
R13/1117	W32/1117	LKD						
R13/1117	W33/1117	LKD	23	64	23	64	0.00	0.00

			Room					
			Existing		Proposed			
Room	Window	Room Use	Winter APSH	Annual APSH	Winter APSH	Annual APSH	Winter %Loss	Annual %Loss
R1/1118	W1/1118	BEDROOM						
R1/1118	W2/1118	BEDROOM						
R1/1118	W3/1118	BEDROOM						
R1/1118	W4/1118	BEDROOM						
R1/1118	W34/1118	BEDROOM						
R1/1118	W35/1118	BEDROOM	21	64	21	64	0.00	0.00
R13/1118	W28/1118	LKD						
R13/1118	W29/1118	LKD						
R13/1118	W30/1118	LKD						
R13/1118	W31/1118	LKD						
R13/1118	W32/1118	LKD						
R13/1118	W33/1118	LKD	23	64	23	64	0.00	0.00
R1/1119	W1/1119	BEDROOM						
R1/1119	W2/1119	BEDROOM						
R1/1119	W3/1119	BEDROOM						
R1/1119	W4/1119	BEDROOM						
R1/1119	W34/1119	BEDROOM						
R1/1119	W35/1119	BEDROOM	21	64	21	64	0.00	0.00
R13/1119	W28/1119	LKD						
R13/1119	W29/1119	LKD						
R13/1119	W30/1119	LKD						
R13/1119	W31/1119	LKD						
R13/1119	W32/1119	LKD						
R13/1119	W33/1119	LKD	23	64	23	64	0.00	0.00
R1/1120	W1/1120	BEDROOM						
R1/1120	W2/1120	BEDROOM						
R1/1120	W3/1120	BEDROOM						
R1/1120	W4/1120	BEDROOM						
R1/1120	W34/1120	BEDROOM						
R1/1120	W35/1120	BEDROOM	21	64	21	64	0.00	0.00
R13/1120	W28/1120	LKD						
R13/1120	W29/1120	LKD						
R13/1120	W30/1120	LKD						
R13/1120	W31/1120	LKD						
R13/1120	W32/1120	LKD						
R13/1120	W33/1120	LKD	23	64	23	64	0.00	0.00
R1/1121	W1/1121	BEDROOM						
R1/1121	W2/1121	BEDROOM						
R1/1121	W3/1121	BEDROOM						

			Room					
			Existing		Proposed			
Room	Window	Room Use	Winter APSH	Annual APSH	Winter APSH	Annual APSH	Winter %Loss	Annual %Loss
R1/1121	W4/1121	BEDROOM						
R1/1121	W34/1121	BEDROOM						
R1/1121	W35/1121	BEDROOM	21	64	21	64	0.00	0.00
R13/1121	W28/1121	LKD						
R13/1121	W29/1121	LKD						
R13/1121	W30/1121	LKD						
R13/1121	W31/1121	LKD						
R13/1121	W32/1121	LKD						
R13/1121	W33/1121	LKD	23	64	23	64	0.00	0.00
R1/1122	W1/1122	BEDROOM						
R1/1122	W2/1122	BEDROOM						
R1/1122	W3/1122	BEDROOM						
R1/1122	W4/1122	BEDROOM						
R1/1122	W34/1122	BEDROOM						
R1/1122	W35/1122	BEDROOM	21	64	21	64	0.00	0.00
R13/1122	W28/1122	LKD						
R13/1122	W29/1122	LKD						
R13/1122	W30/1122	LKD						
R13/1122	W31/1122	LKD						
R13/1122	W32/1122	LKD						
R13/1122	W33/1122	LKD	23	64	23	64	0.00	0.00
R1/1123	W1/1123	BEDROOM						
R1/1123	W2/1123	BEDROOM						
R1/1123	W3/1123	BEDROOM						
R1/1123	W4/1123	BEDROOM						
R1/1123	W34/1123	BEDROOM						
R1/1123	W35/1123	BEDROOM	21	64	21	64	0.00	0.00
R13/1123	W28/1123	LKD						
R13/1123	W29/1123	LKD						
R13/1123	W30/1123	LKD						
R13/1123	W31/1123	LKD						
R13/1123	W32/1123	LKD						
R13/1123	W33/1123	LKD	23	64	23	64	0.00	0.00
R1/1124	W1/1124	BEDROOM						
R1/1124	W2/1124	BEDROOM						
R1/1124	W3/1124	BEDROOM						
R1/1124	W4/1124	BEDROOM						
R1/1124	W34/1124	BEDROOM						
R1/1124	W35/1124	BEDROOM	21	64	21	64	0.00	0.00

Room Window Room Use			Room				Winter %Loss Annual %Loss	
			Existing		Proposed			
			Winter APSH	Annual APSH	Winter APSH	Annual APSH		
R13/1124	W28/1124	LKD						
R13/1124	W29/1124	LKD						
R13/1124	W30/1124	LKD						
R13/1124	W31/1124	LKD						
R13/1124	W32/1124	LKD						
R13/1124	W33/1124	LKD	23	64	23	64	0.00	0.00