



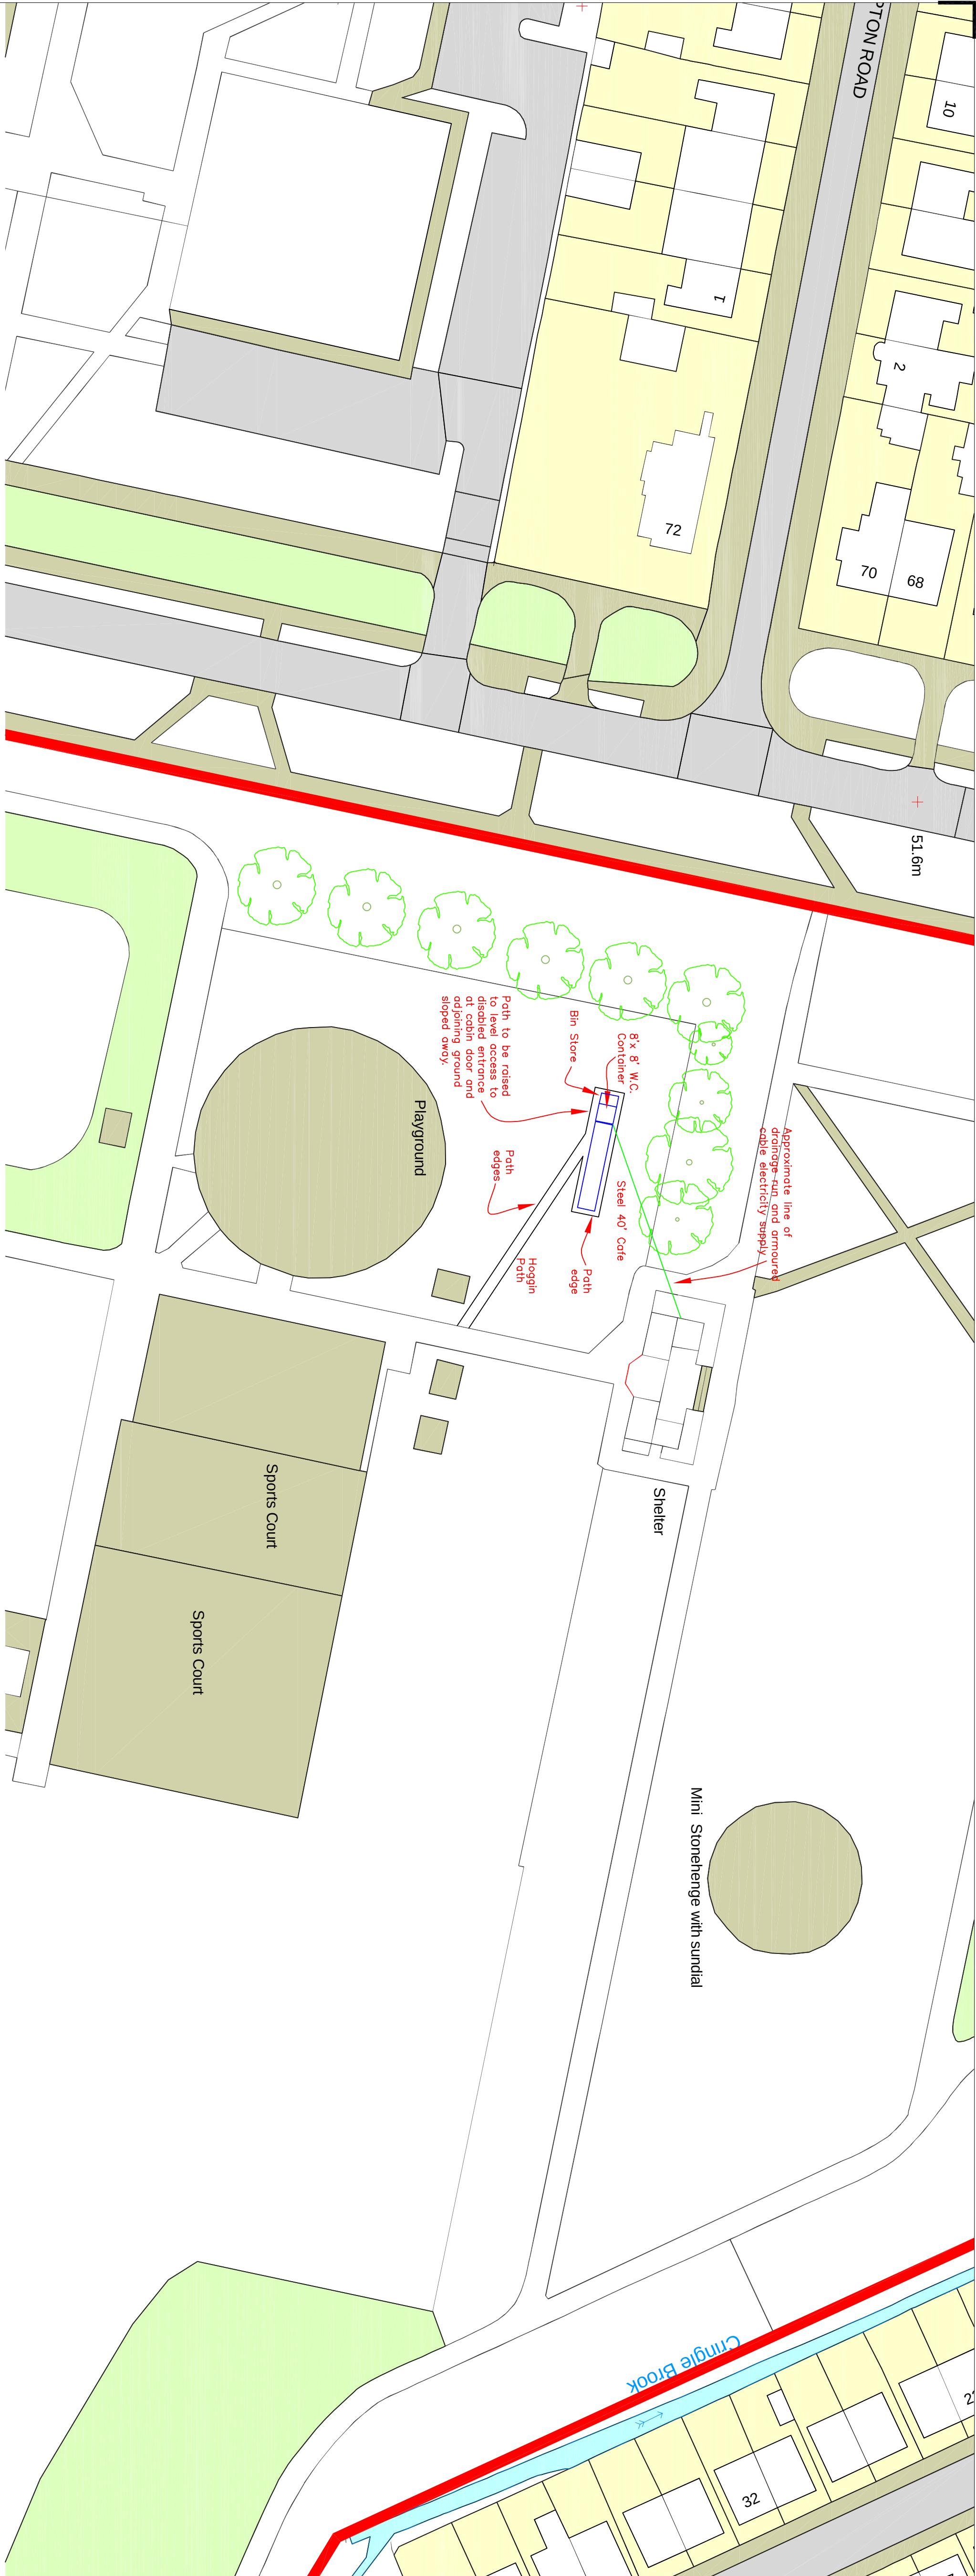

Block Plan
Scale 1:500

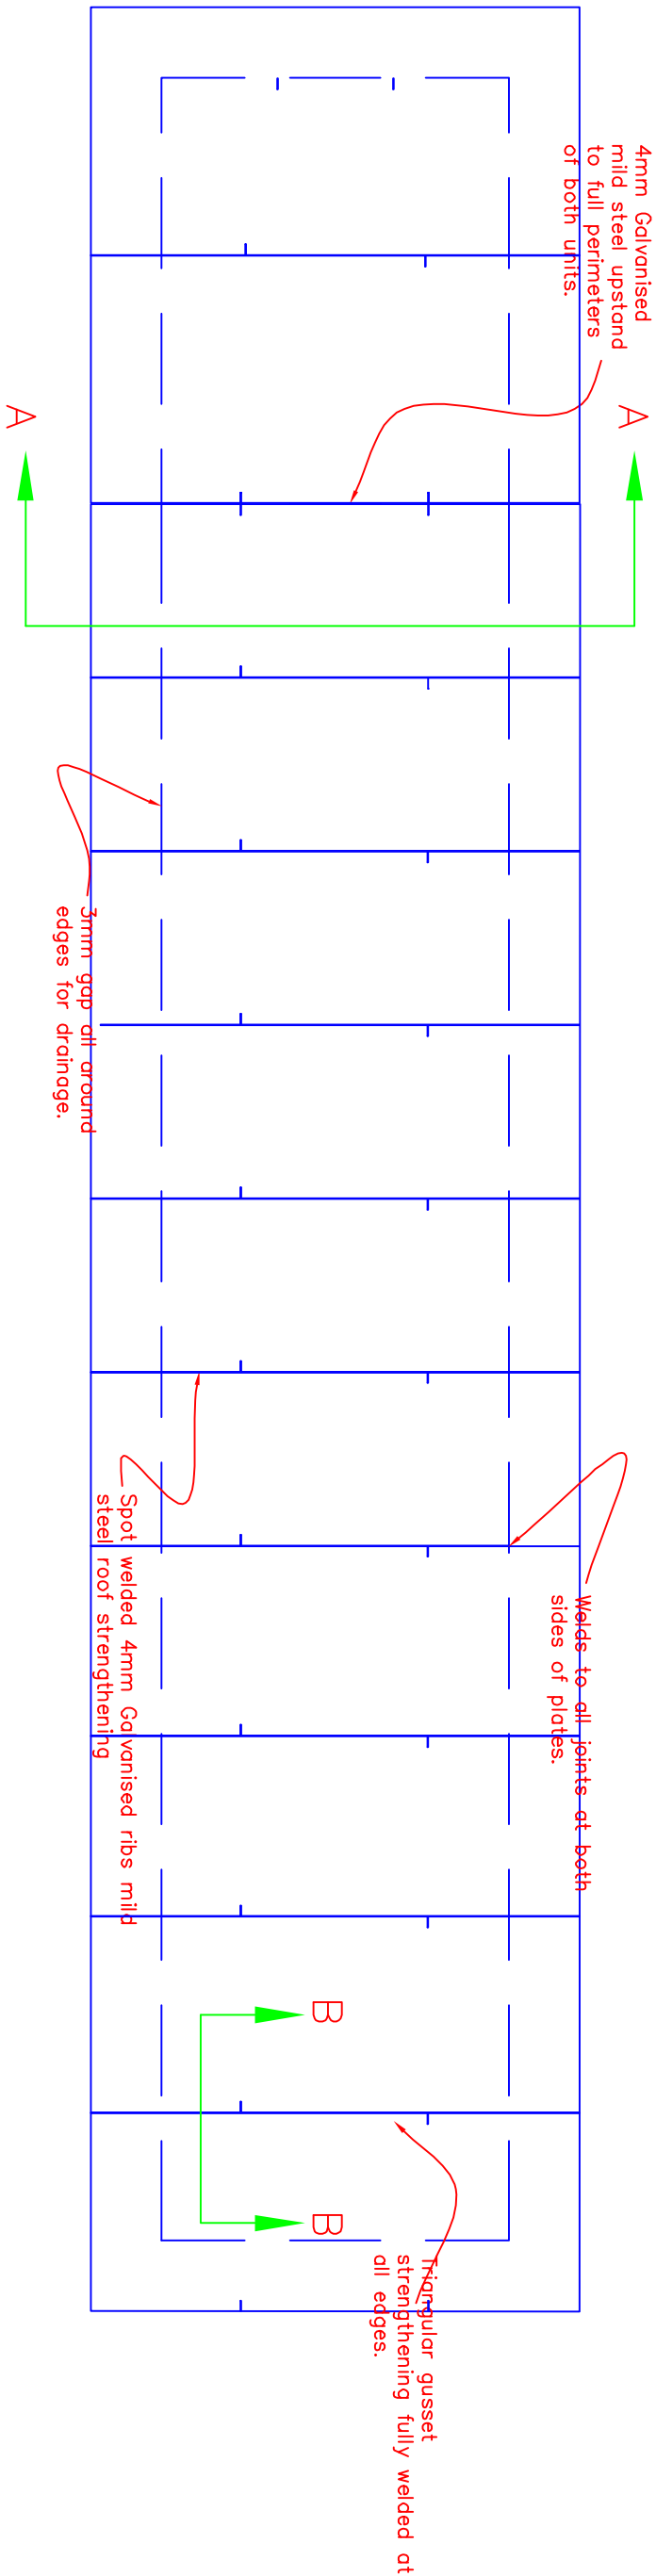

Proposed Roof Plan
1:50

- NOTES
- All dimensions are in millimetres unless otherwise stated
 - This drawing is to be read with all other relevant documentation
 - Do not scale from this drawing, all measurement data should be taken directly from the model

Notes

The park is a walk in park and the proposal is for a cable to serve park users. The proposal is for two steel containers each 4m x 2m x 2m. The containers will be placed on a concrete base and will be surrounded by a variety of climbers and other interesting plant, hedge and tree varieties as noted to allow the containers to blend in to the green surroundings.

Containers to be finished with a trellis in a green preserved finish. Trellis to be fixed to 47x47 frame constructed to carry trellis at max 600 c/c. Frame fixed to steel brackets welded to containers.

Planting bed (where not in pots) to perimeter to be 500mm wide with 200mm of 20mm limestone covered with a 100mm layer of compost. Plant to be planted in a little compost manure which will encourage healthy growth.

Roof to be fitted with Fully Grown Sedum Roof Pack.

New Clematis & other plants to be from established plants from seeds or cuttings. Plant 1 metre apart to the perimeter of the containers. The containers will be covered with a little compost or manure which will encourage healthy growth. Cuttings should be planted in the perimeter of the containers. Plant to be planted in a little compost manure and between between 15 and 30cm from trellis structure to allow the plants to grow and early summer, a backdrop of rich evergreen leaves.

The accomplished combination of colours and shades makes plant a great feature in any outdoor space, whether you've access to soil or you're limited to containers.

The plant is native to China but has found fine all over the world, and its hardiness preferences suit it well to growth in British conditions.

It's a pleasure to look at, easy to grow, and ready to come with myriad other blooms.

It's easy to grow is simple & beautiful.

There's something uniquely captivating about vines – the way they take vertical surfaces in their stride, playing with our expectations about space and how to use it.

The flowers are small white blooms that burst forth in spring gentle and delicate.

Clematis ornamental is both early-flowering and vigorous type gives a good display and is generally scented, producing a fantastic aroma.

Cucumber, vine tomato, grape vine, espalier apple, boy tree, squash, herbs and blackberry are shown on the image by the 3D Visuals and have various cover and growing rates

110 dia soil pipe laid at 1:80, on min 100mm 4/10mm pip



Capital Programmes
Division

Tender

PROPERTY TITLE
Craggfield Park
Crossley Road, Levenshulme
Manchester M19 1JW

DRAWING STATUS
0000

PROJECT TITLE
Plans, Sections, Details

DRAWING TITLE
Site location plan

JOB NO.
LP/45501


DATE
26/01/2023

SCALE
As Noted

AUTHOR
P A Schofield

CHECKED BY
APPRO.

DRAWING NO.
CFP-MCC-LP-45501-DR-A-0002

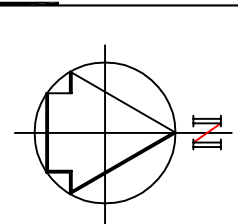

No part of this drawing or data file may be reproduced without prior written permission of the Manchester City Council or approved representative.

Contains OS data © Crown copyright and database 2023. Ordnance Survey 100015668.

1:1000
0 20m 40m 60m 80m 100m