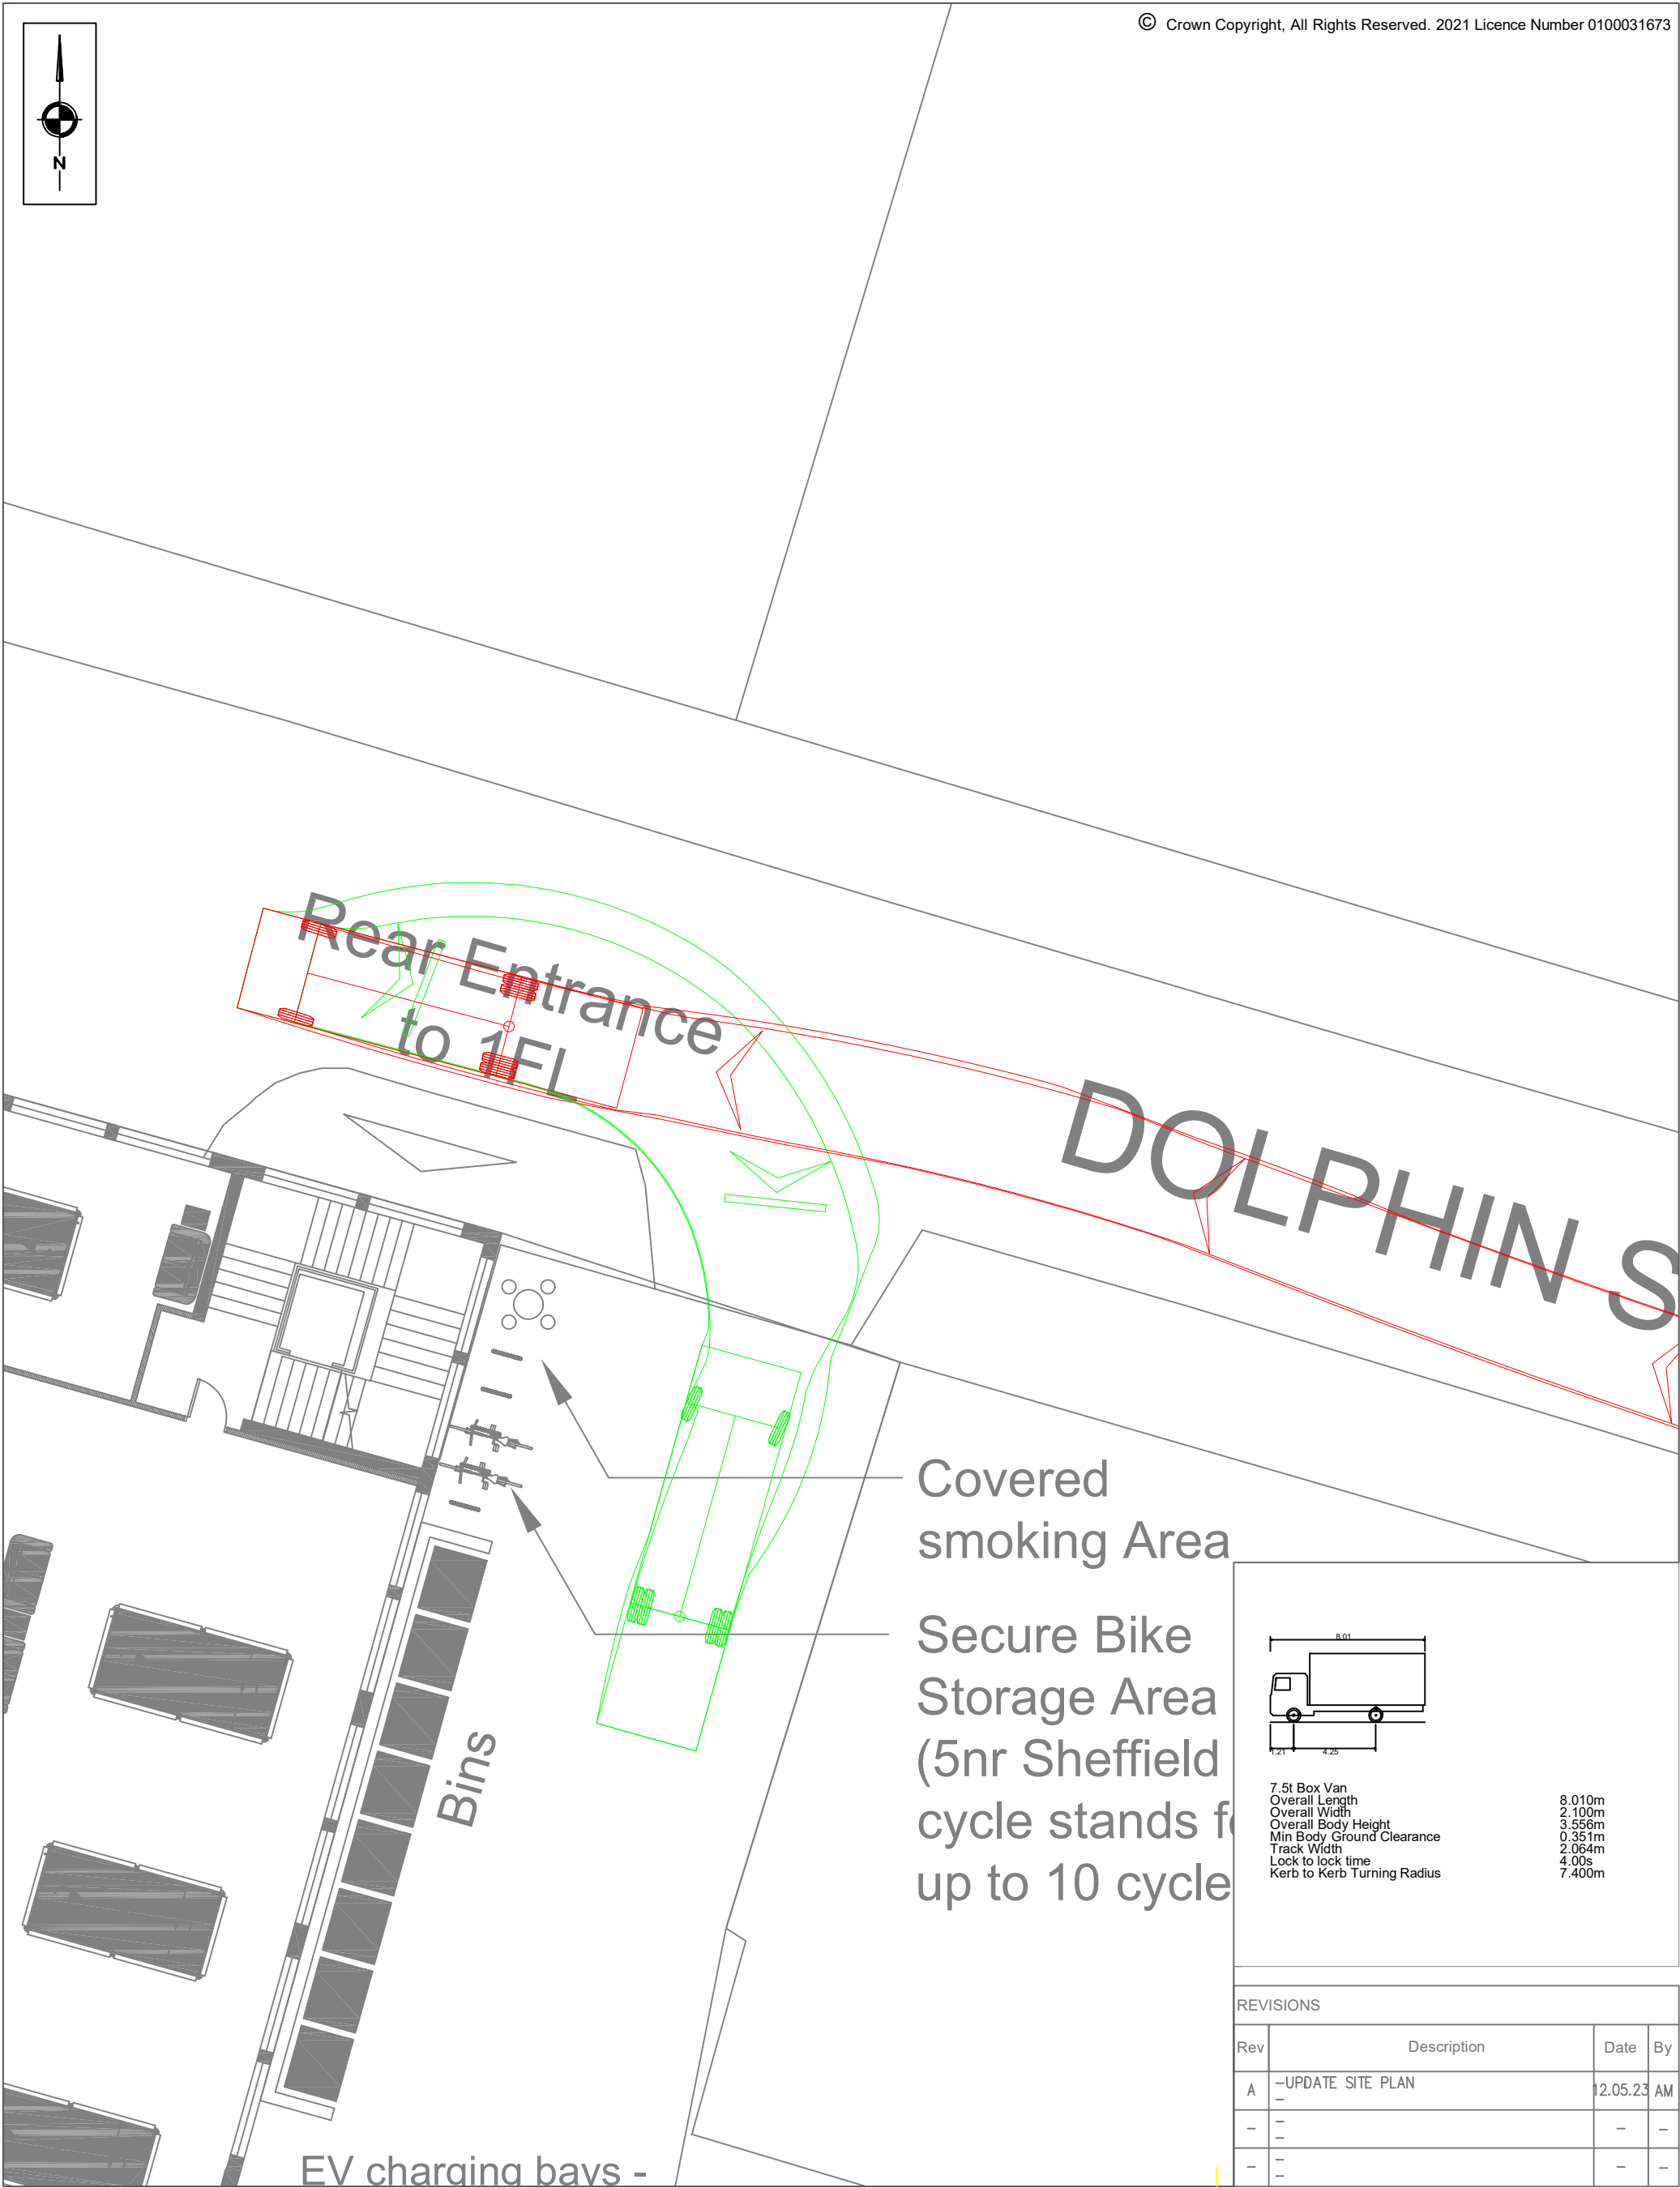
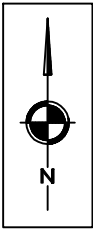


7.5t Box Van	8.010m
Overall Length	2.100m
Overall Width	3.556m
Overall Body Height	0.351m
Min Body Ground Clearance	2.064m
Track Width	4.00s
Lock to lock time	7.400m
Kerb to Kerb Turning Radius	

REVISIONS			
Rev	Description	Date	By
A	—UPDATE SITE PLAN	12.05.23	AM
—	—	—	—
—	—	—	—

SCP Transportation Planning : Infrastructure Design Colwyn Chambers, 19 York Street, Manchester, M2 3BA, Tel 0161 832 4400, www.scptransport.co.uk, Email info@scptransport.co.uk	Client TTS TRADING LTD	Drawing Title SWEPT PATH ANALYSIS	Scale 1:250 @ A3	By AM	Drawing No. SCP/220457/ATR03
	Project Title 3-9 HYDE ROAD, ARDWICK		Date 05.05.2023	Checked MD	
			Approved/ Unapproved -	Status PLANNING	Revision A