


SITE PLAN

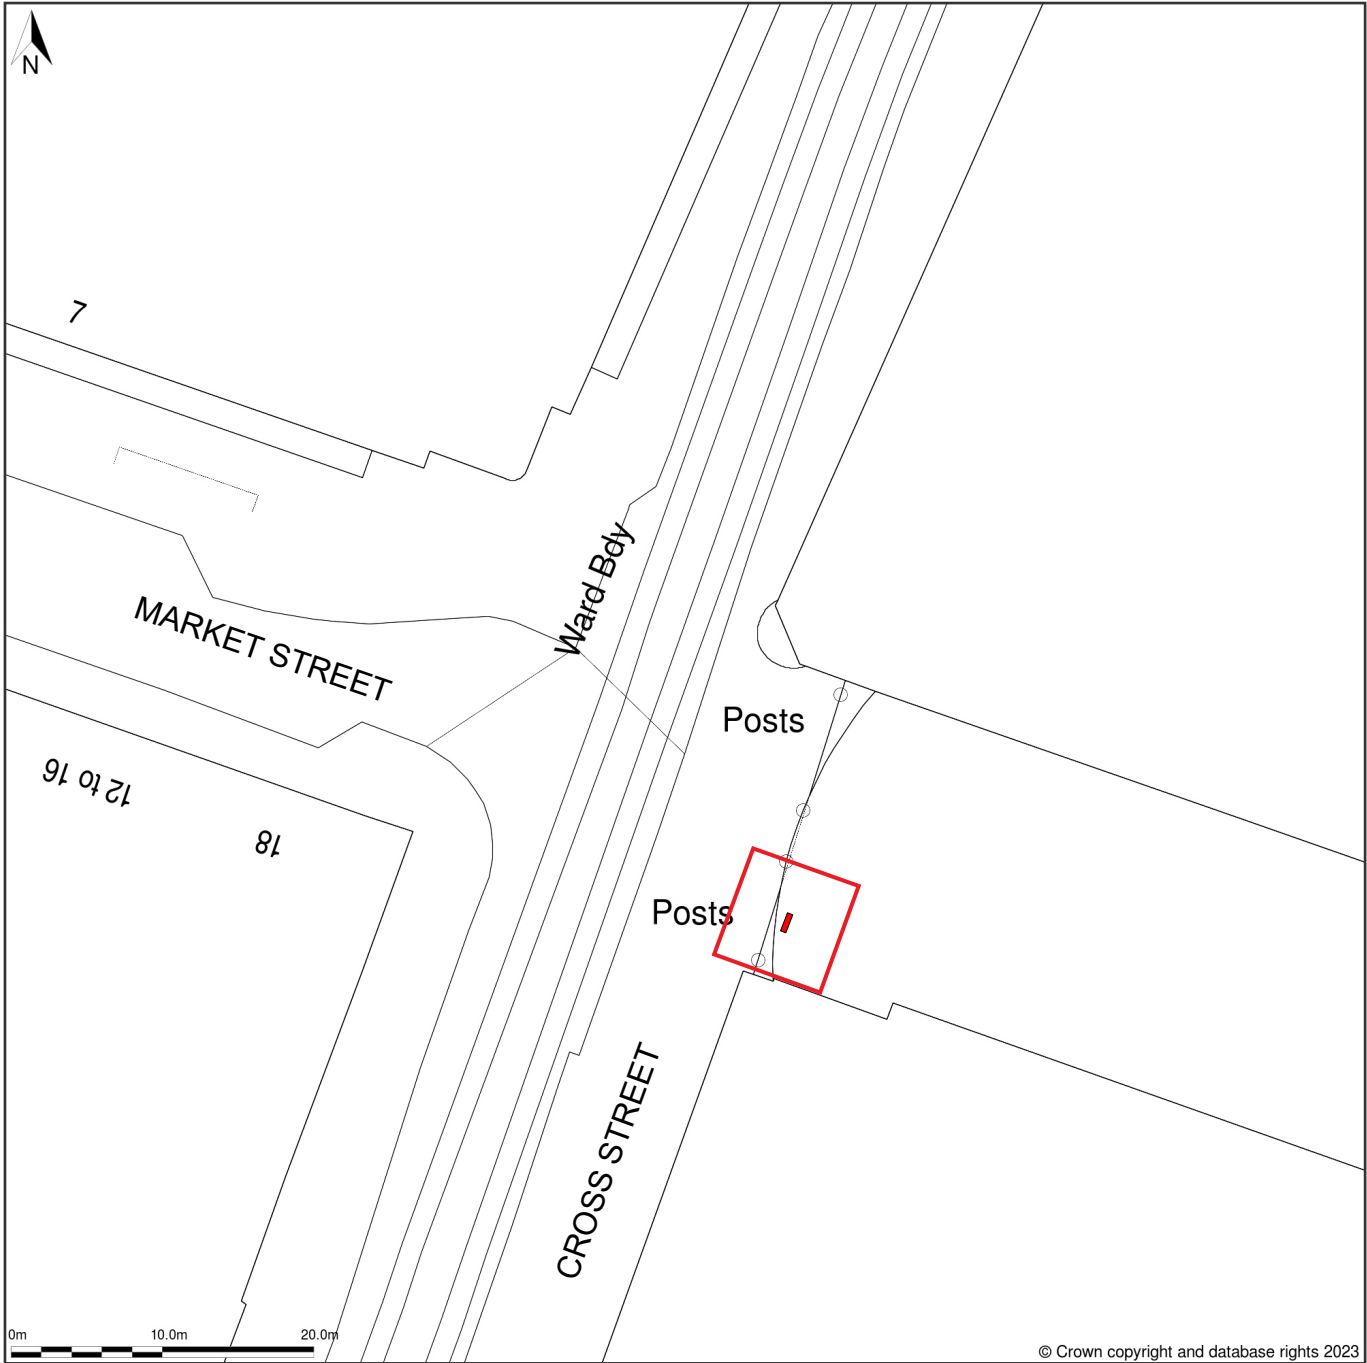

- Proposed D6 Loop Digital Display
- Site Location

SitePlan (alsocalleda Block Plan)shows area bounded by:383885.51,398463.75 383975.51,398553.75 (ata scaleof1:500),OSGridRef:SJ83939850.The representationofa road,trackorpath is no evidence ofa rightofway.The representationoffeatures as linesisno evidence ofa property boundary.

Produced on 22nd Jun 2023 from theOrdnance Survey NationalGeographic Database and incorporatingsurveyed revisionavailableatthisdate.Reproduction inwhole orpartis prohibitedwithoutthe priorpermissionofOrdnance Survey.©Crown copyright2023.Supplied by www.buyaplan.co.uk a licensedOrdnance Survey partner(100053143).Unique plan reference:#00829424-E3FCB8.

Ordnance Survey and theOS Symbolare registeredtrademarksofOrdnance Survey,the nationalmapping agency ofGreatBritain.Buy A Plan® logo,pdfdesign and the www.buyaplan.co.uk website are Copyright©Passinc Ltd 2023.

	Site: Market St, West junction Cross St M1 1PB	Proposal: Proposed D6 Loop Digital Display	Dwg: Site Plan	Date: 27/06/2023	Dwg. No: PY4530-004B	Scale 1:500@A3
--	--	---	-----------------------	-------------------------	-----------------------------	------------------------