
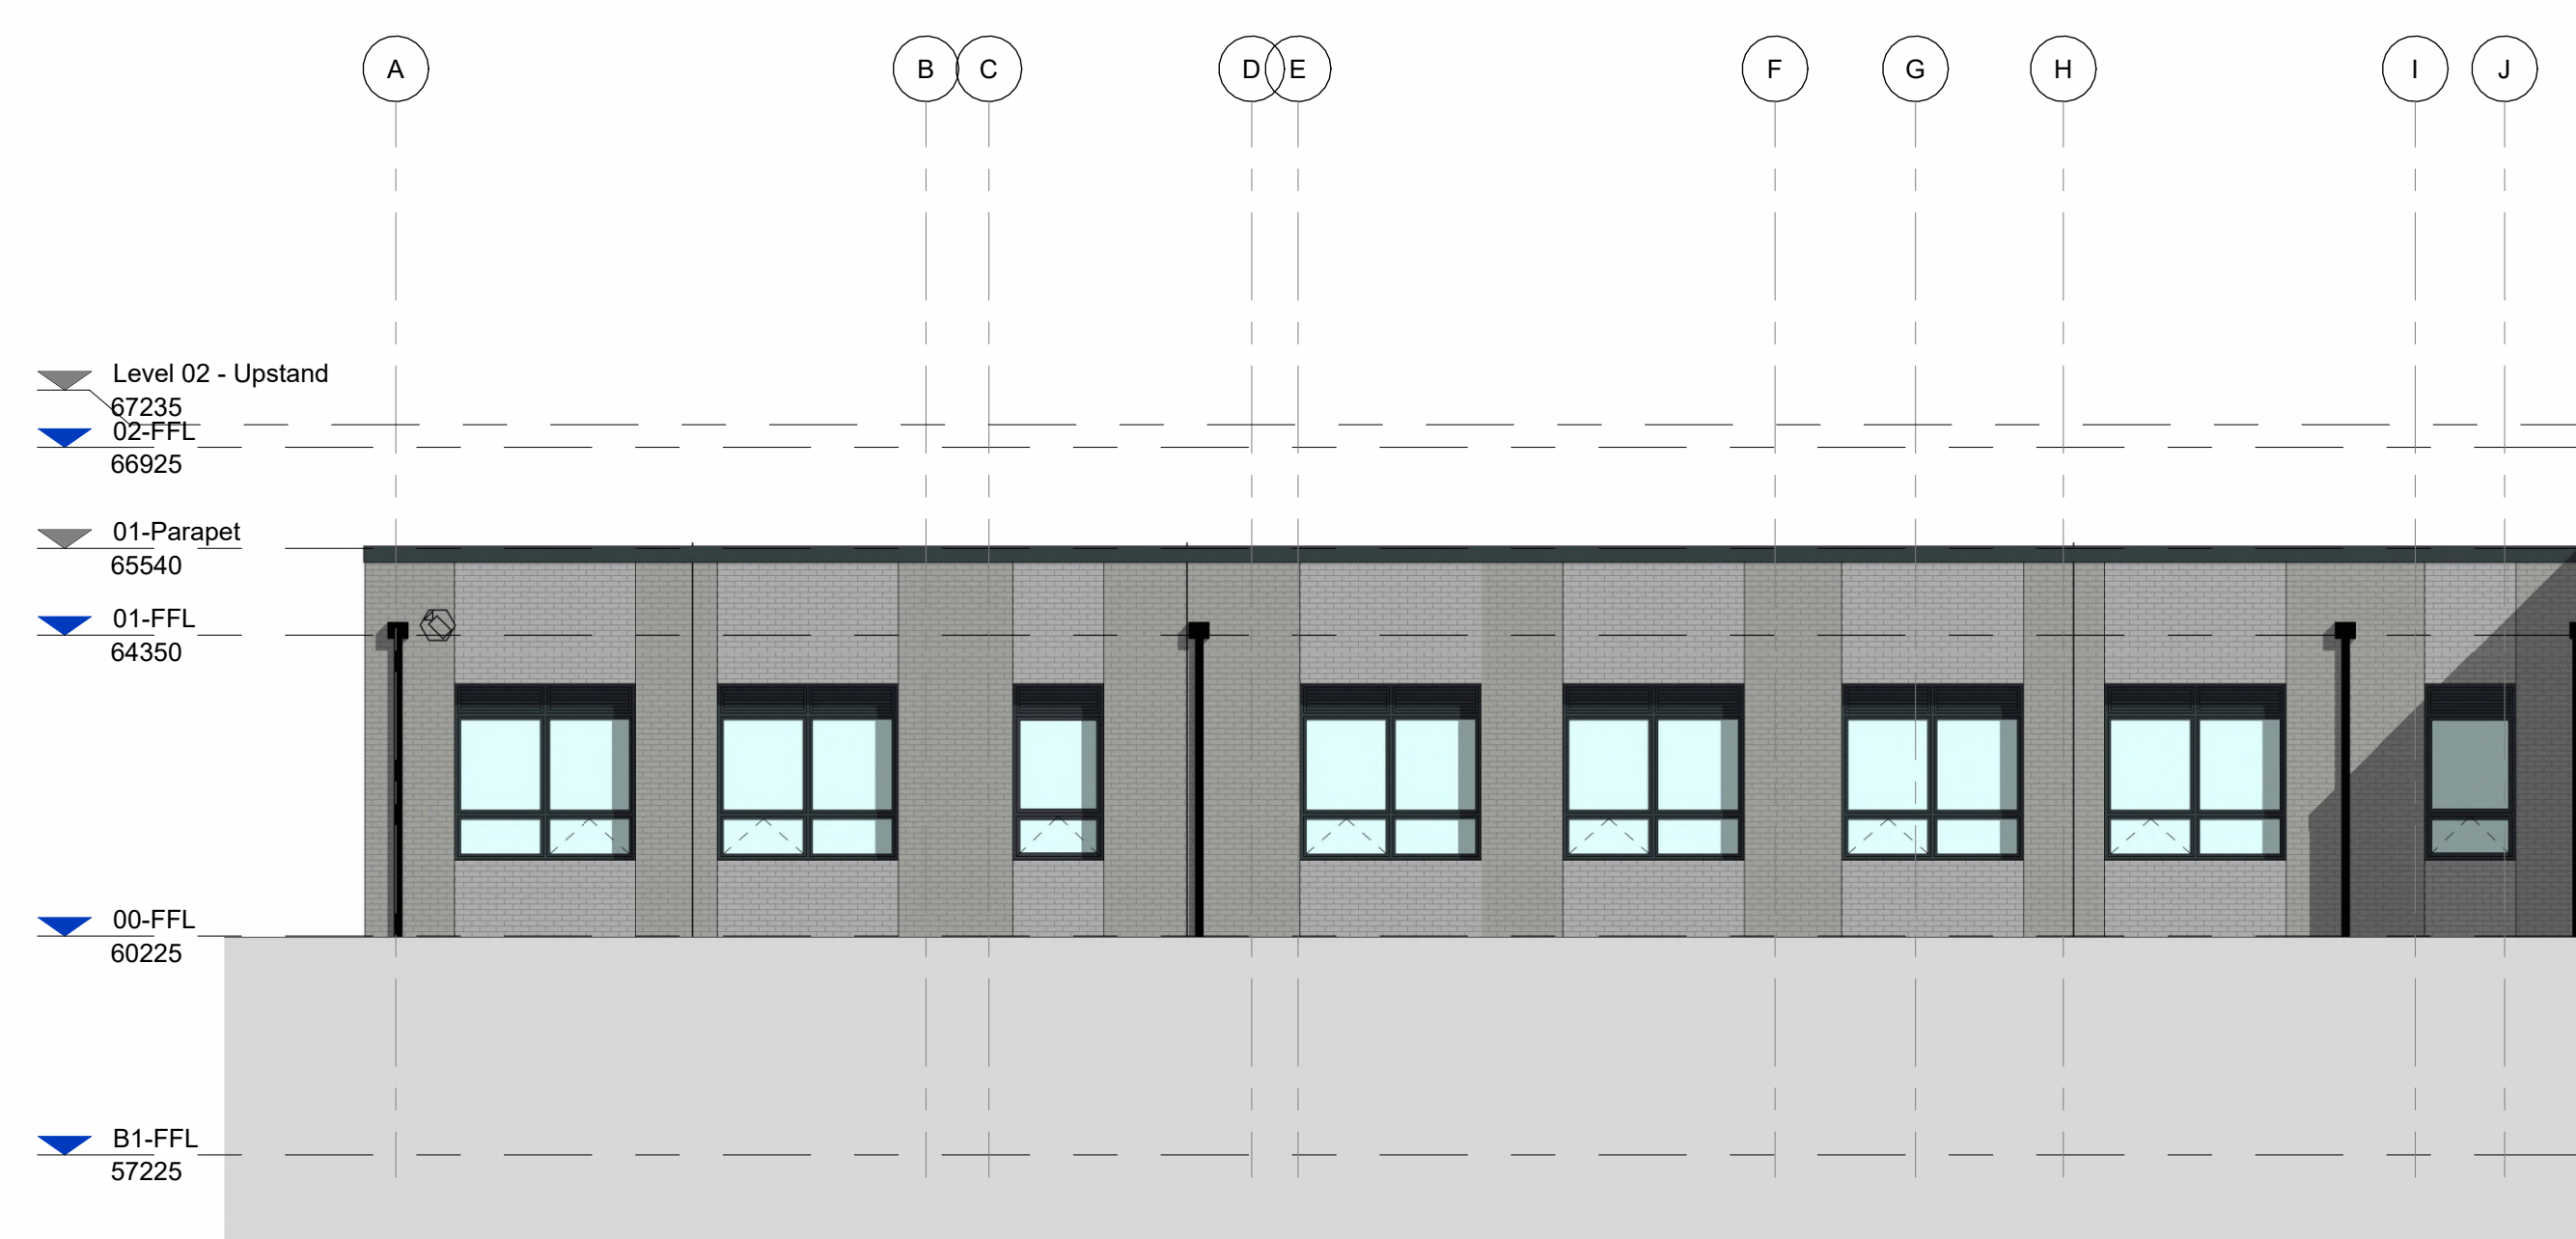
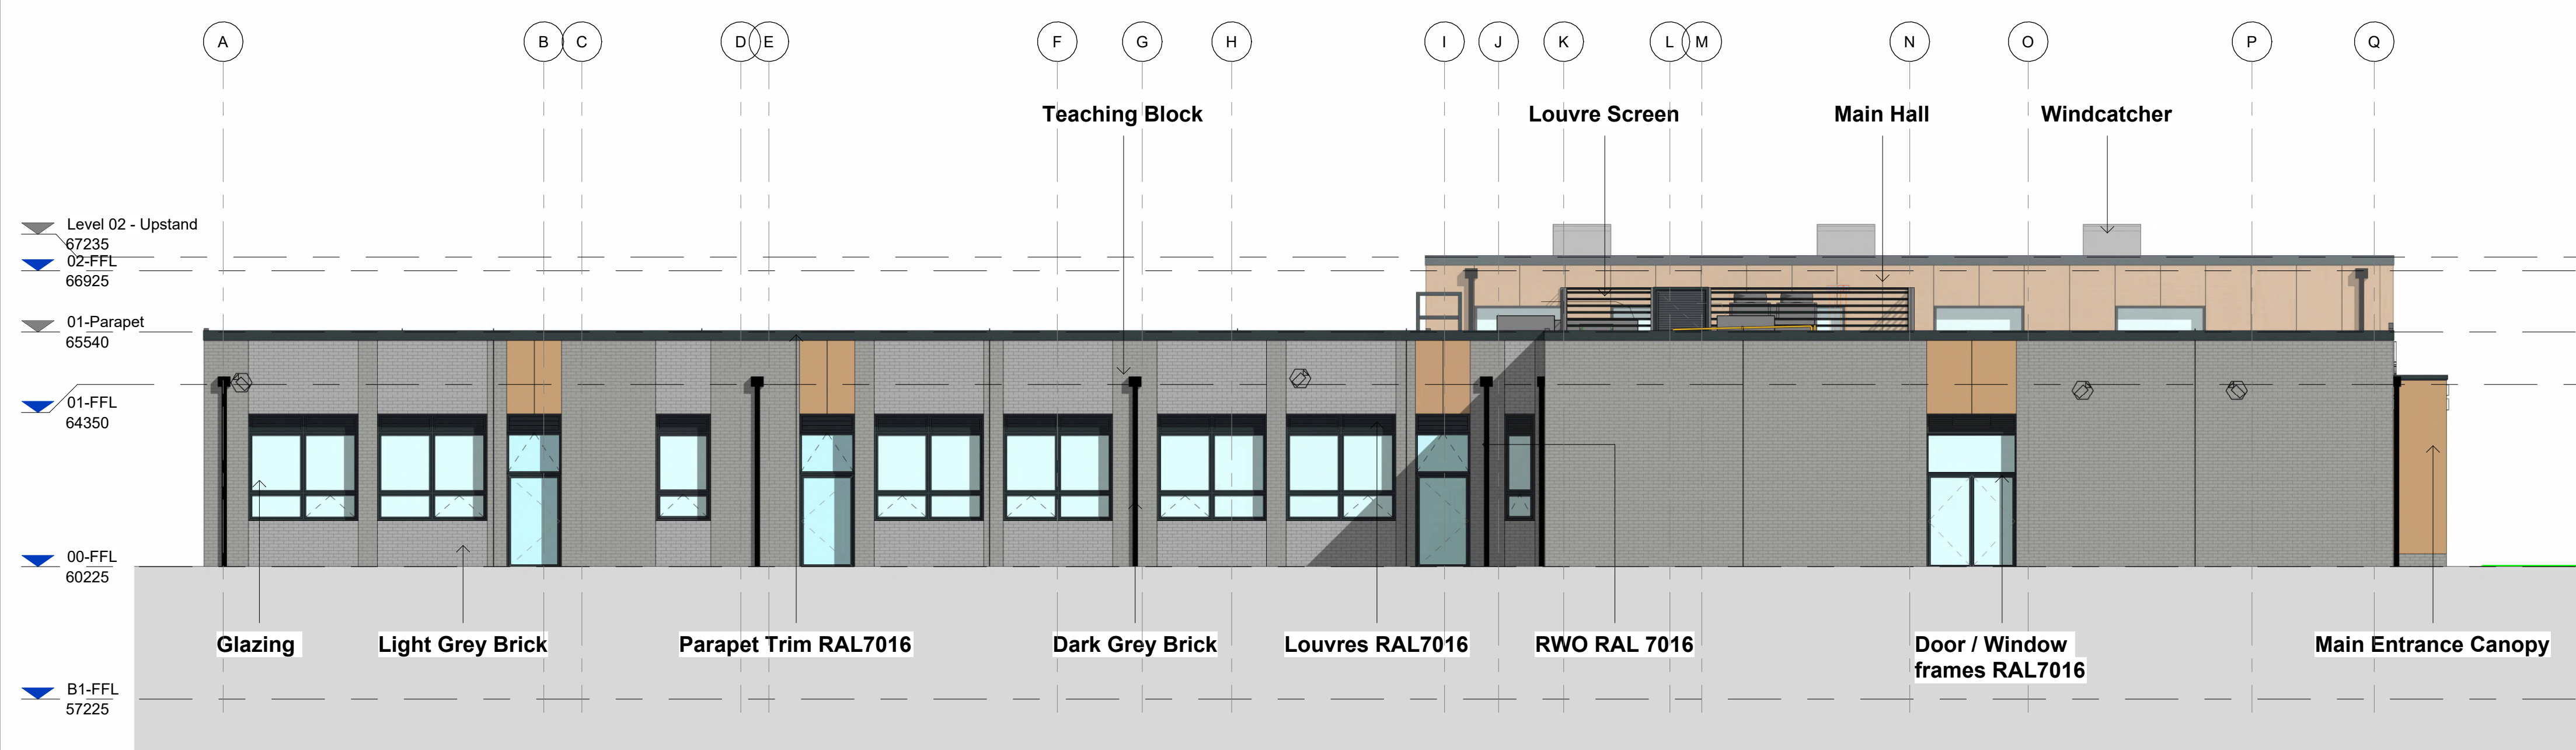
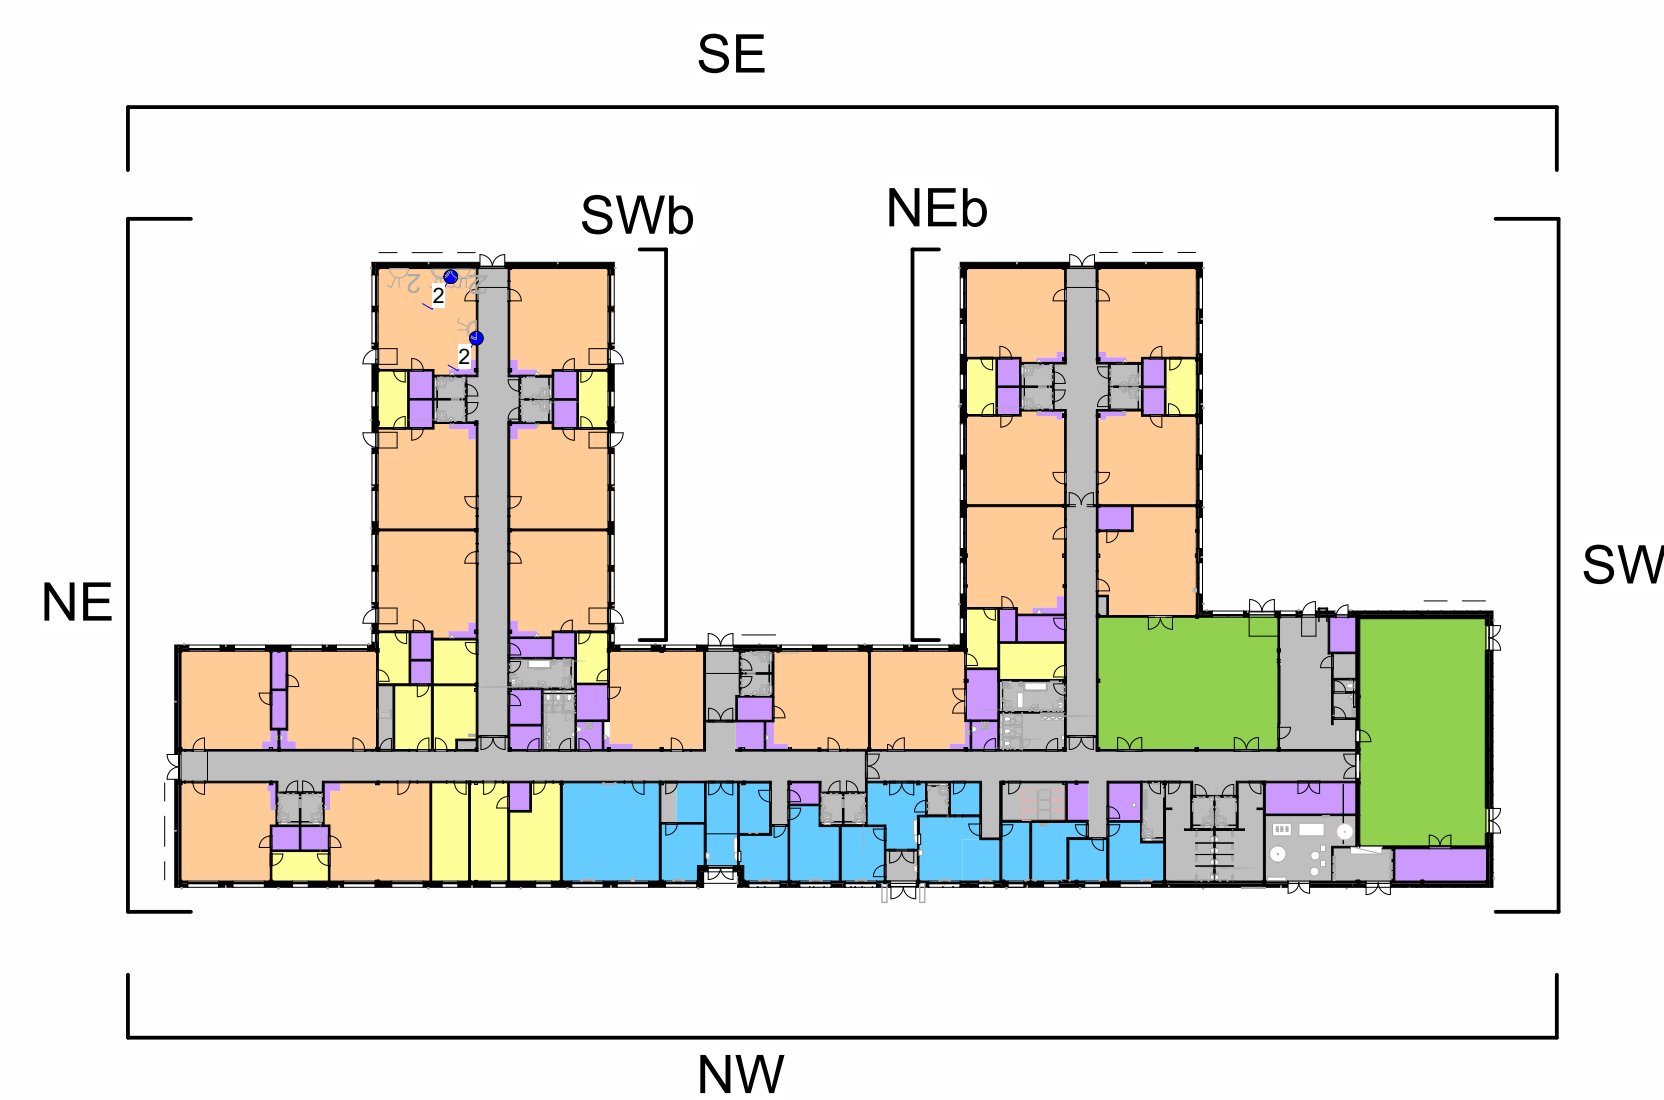
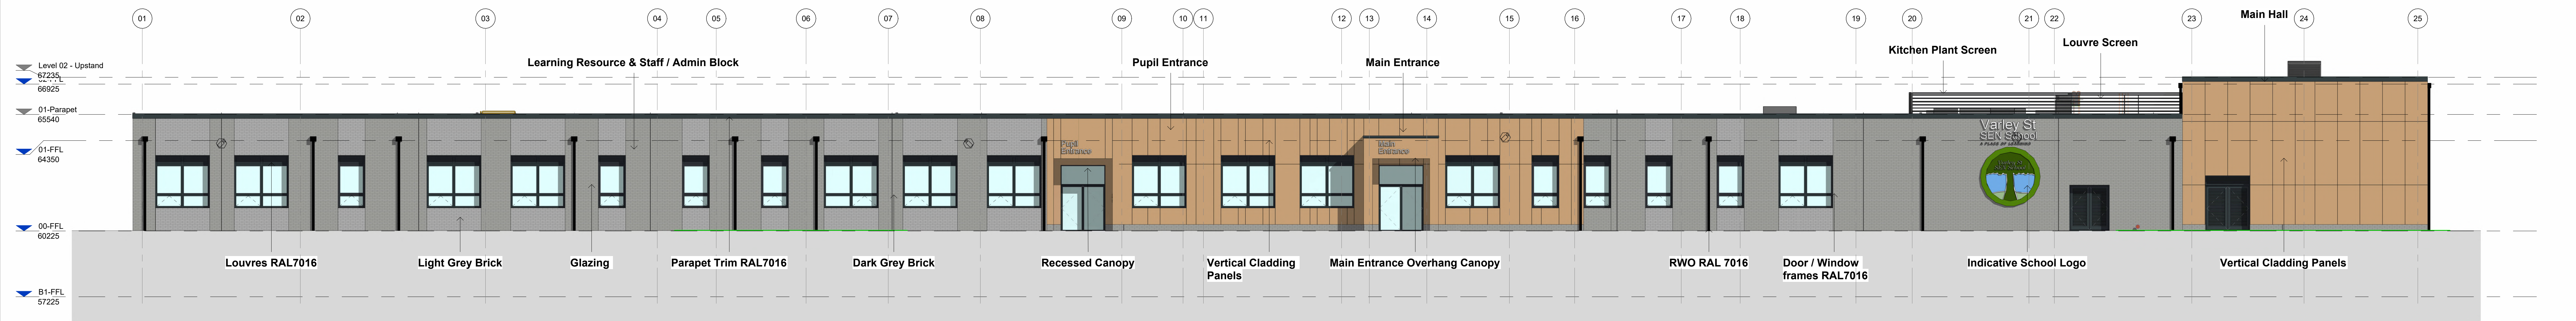


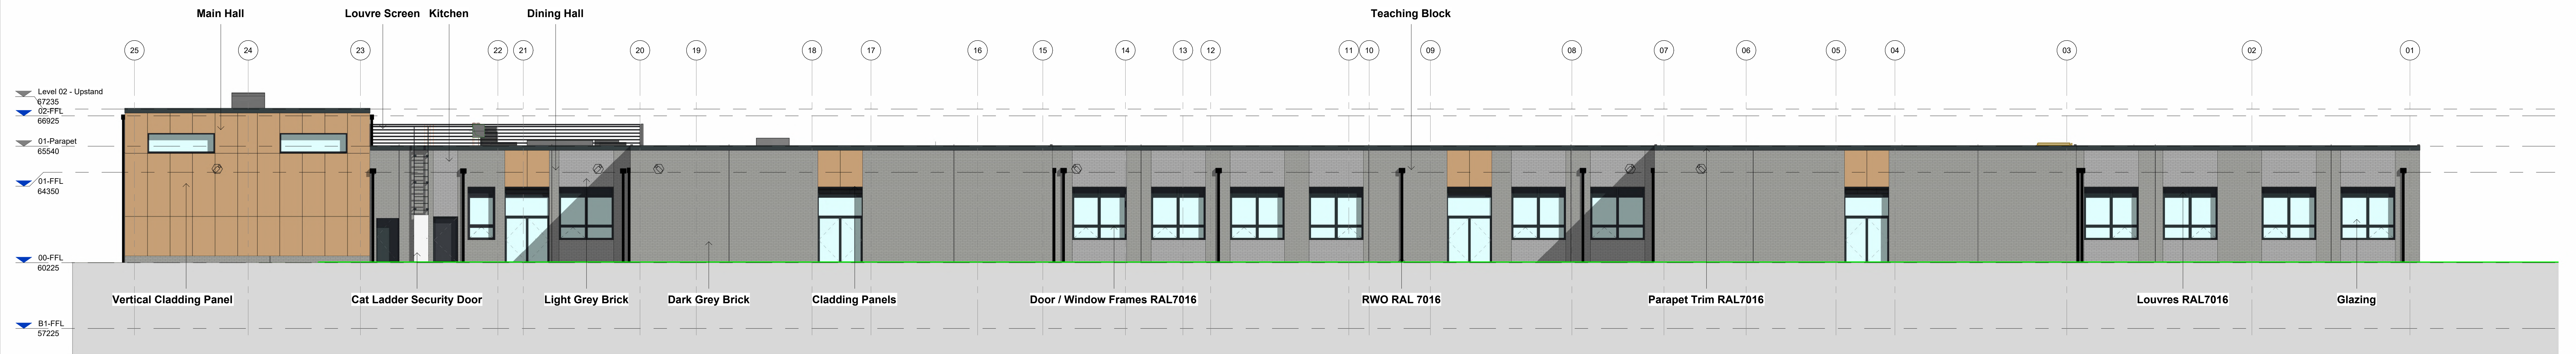

P10	Issued for Planning	29/03/2023	JE	AK
P11	Issued for Review and Comment	24/03/2023	JE	AK
P12	Updated drawing following CDM comments discussed 21/03/2023	03/03/2023	JE	AK
P13	Issued for Review and Comment	16/03/2023	AK	JE
P14	Logix updated	05/03/2023	AK	JE
P15	Revised volume references	03/02/2023	AK	JE
P16	Issued to DPO	01/02/2023	AK	JE
P17	Updated following MCC comments	30/01/2023	AK	JE
P18	Updated CDM issued to design team following CDM	26/01/2023	JE	AK
P19	Issued to design team for design team meeting	15/01/2023	JE	AK
P20	Floor plans updated to prevent unauthorised access to the site, allowing additional windows to be added to the building	15/11/2022	JE	PM
P21	Elevations updated, new kerb samples removed, kerbside canopy added to courtyard	14/11/2022	JE	PM
P22	Final issue	11/11/2022	JE	PM
Rev	Description	Date	Drawn By	Check By