

PLANNING

Site Elevation



Rear Elevation
(Section 3)




Rear Elevation



Front Elevation

Scale 1:100

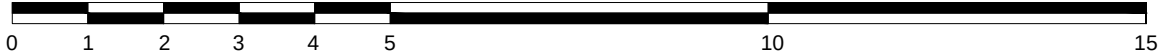

Revision	D	Elevation updated to reflect planner comments	16.06.23
	C	Elevation updated to reflect planner comments	25.03.23
	B	Stair to the front added	15.11.22
	A	Notes updated	02.06.22

Scale 1:100@A2

Status Planning

Drawn by AL

Date 28.01.22

Client Knightbridge Properties

Project 29 Ardwick Green North

Drawing Description

Proposed Elevations & Sections

Drawing No. PR043_PL08

Rev. D