


NOTE:

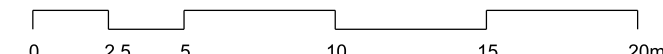

NORTH

Rev	Date	Description
00	18-02-2020	Planning Issue
01	14-05-2021	Section 73 Application Issue
02	26-08-2021	Section 73 Application Issue - minor facade and layout amendments
03	28-01-2022	Updates to S73 Application
04	16-12-2022	Non-material amendment application

Project Title	VICTORIA HOUSE
---------------	----------------

Status
FOR PLANNING

Drawing Title	South West Elevation
---------------	----------------------

Job No 10122	Scale 1:250 @ A1	Date FEB 2020
Drawing No 10122-A-B5D9-G200-E-SW-003		Revision 04

simpsonhaugh

MANCHESTER
Riverside, 4 Commercial St
Manchester M15 4RQ
+44 (0)161 835 2345
www.simpsonhaugh.com

LONDON
5-8 Roberts Place
London EC1R 0BB
+44 (0)20 7549 4000
mail@simpsonhaugh.com