


PURPOSE OF ISSUE	scheme design
- Figured dimensions to be followed in preference to scale - All dimensions shall be verified by the Contractor(s) on site prior to work commencing and relevant orders being placed. - Any discrepancies to be brought to the attention of the Contract Administrator for instructions prior to proceeding. - this drawing is the copyright of the Architect	

417

concrete interlocking tiles to match existing to LA planning department approval

415

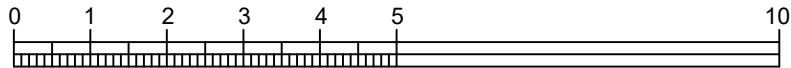

roof plan as proposed

-	-	-	-
REV:	DATE:	DRAWN BY:	DETAILS:

●●●○ SW FOULKES Design

PROJECT:
Proposed alterations
415, Wilbraham Rd., Chorlton
DRAWING:
roof plan as proposed

DATE: mar 23	DRAWN BY: SWF	CHECKED BY: -
SCALE: 1:100@A3	DRAWING NO: 511-03-813P	REV:

tel:- 07500042081
stevefoulkes@btinternet.com