

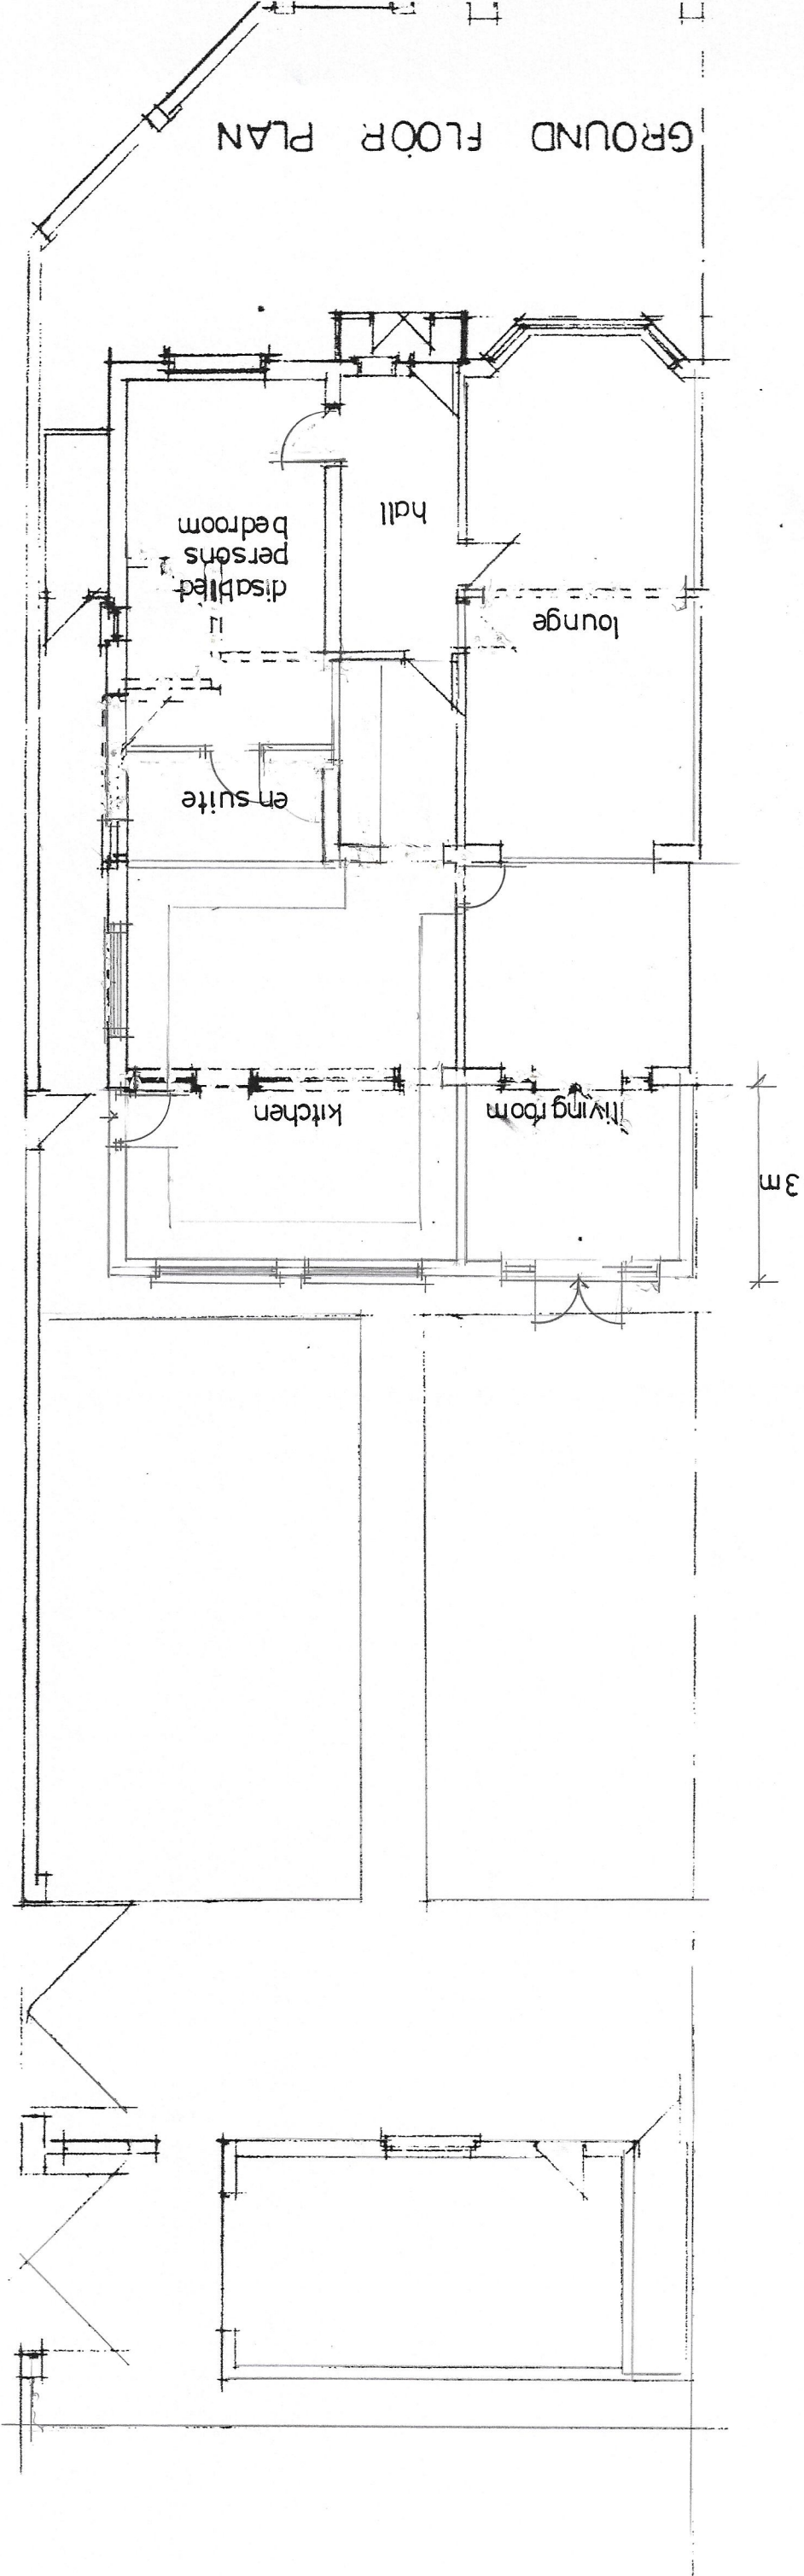
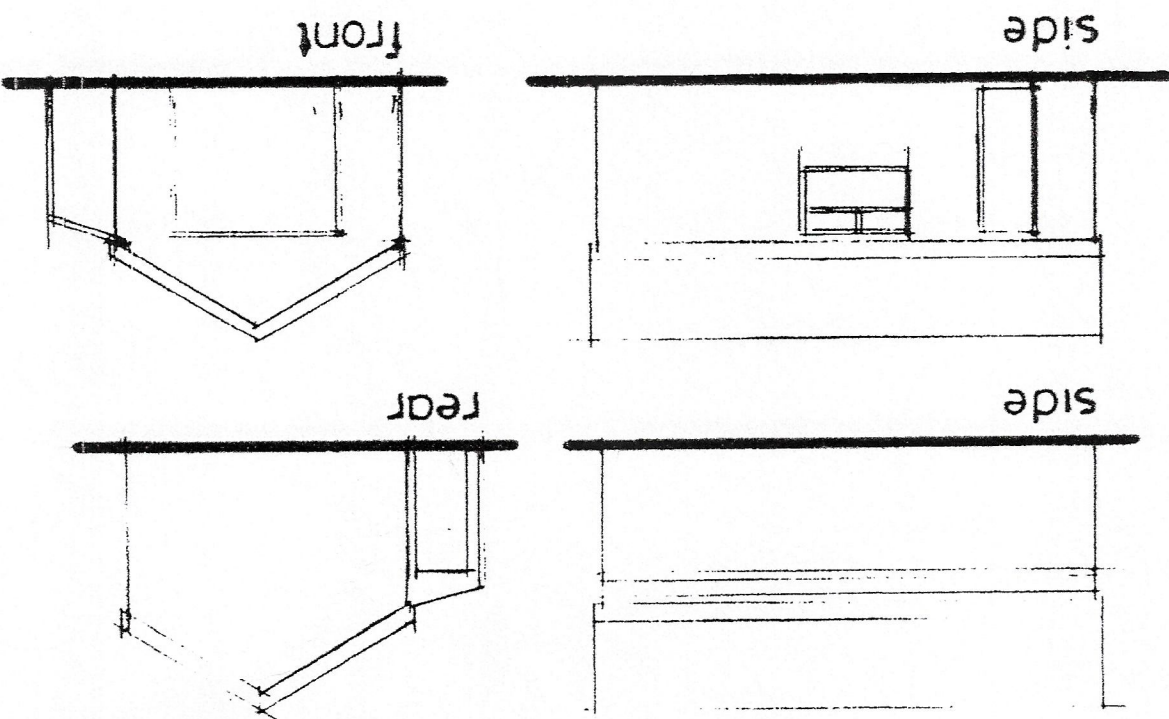


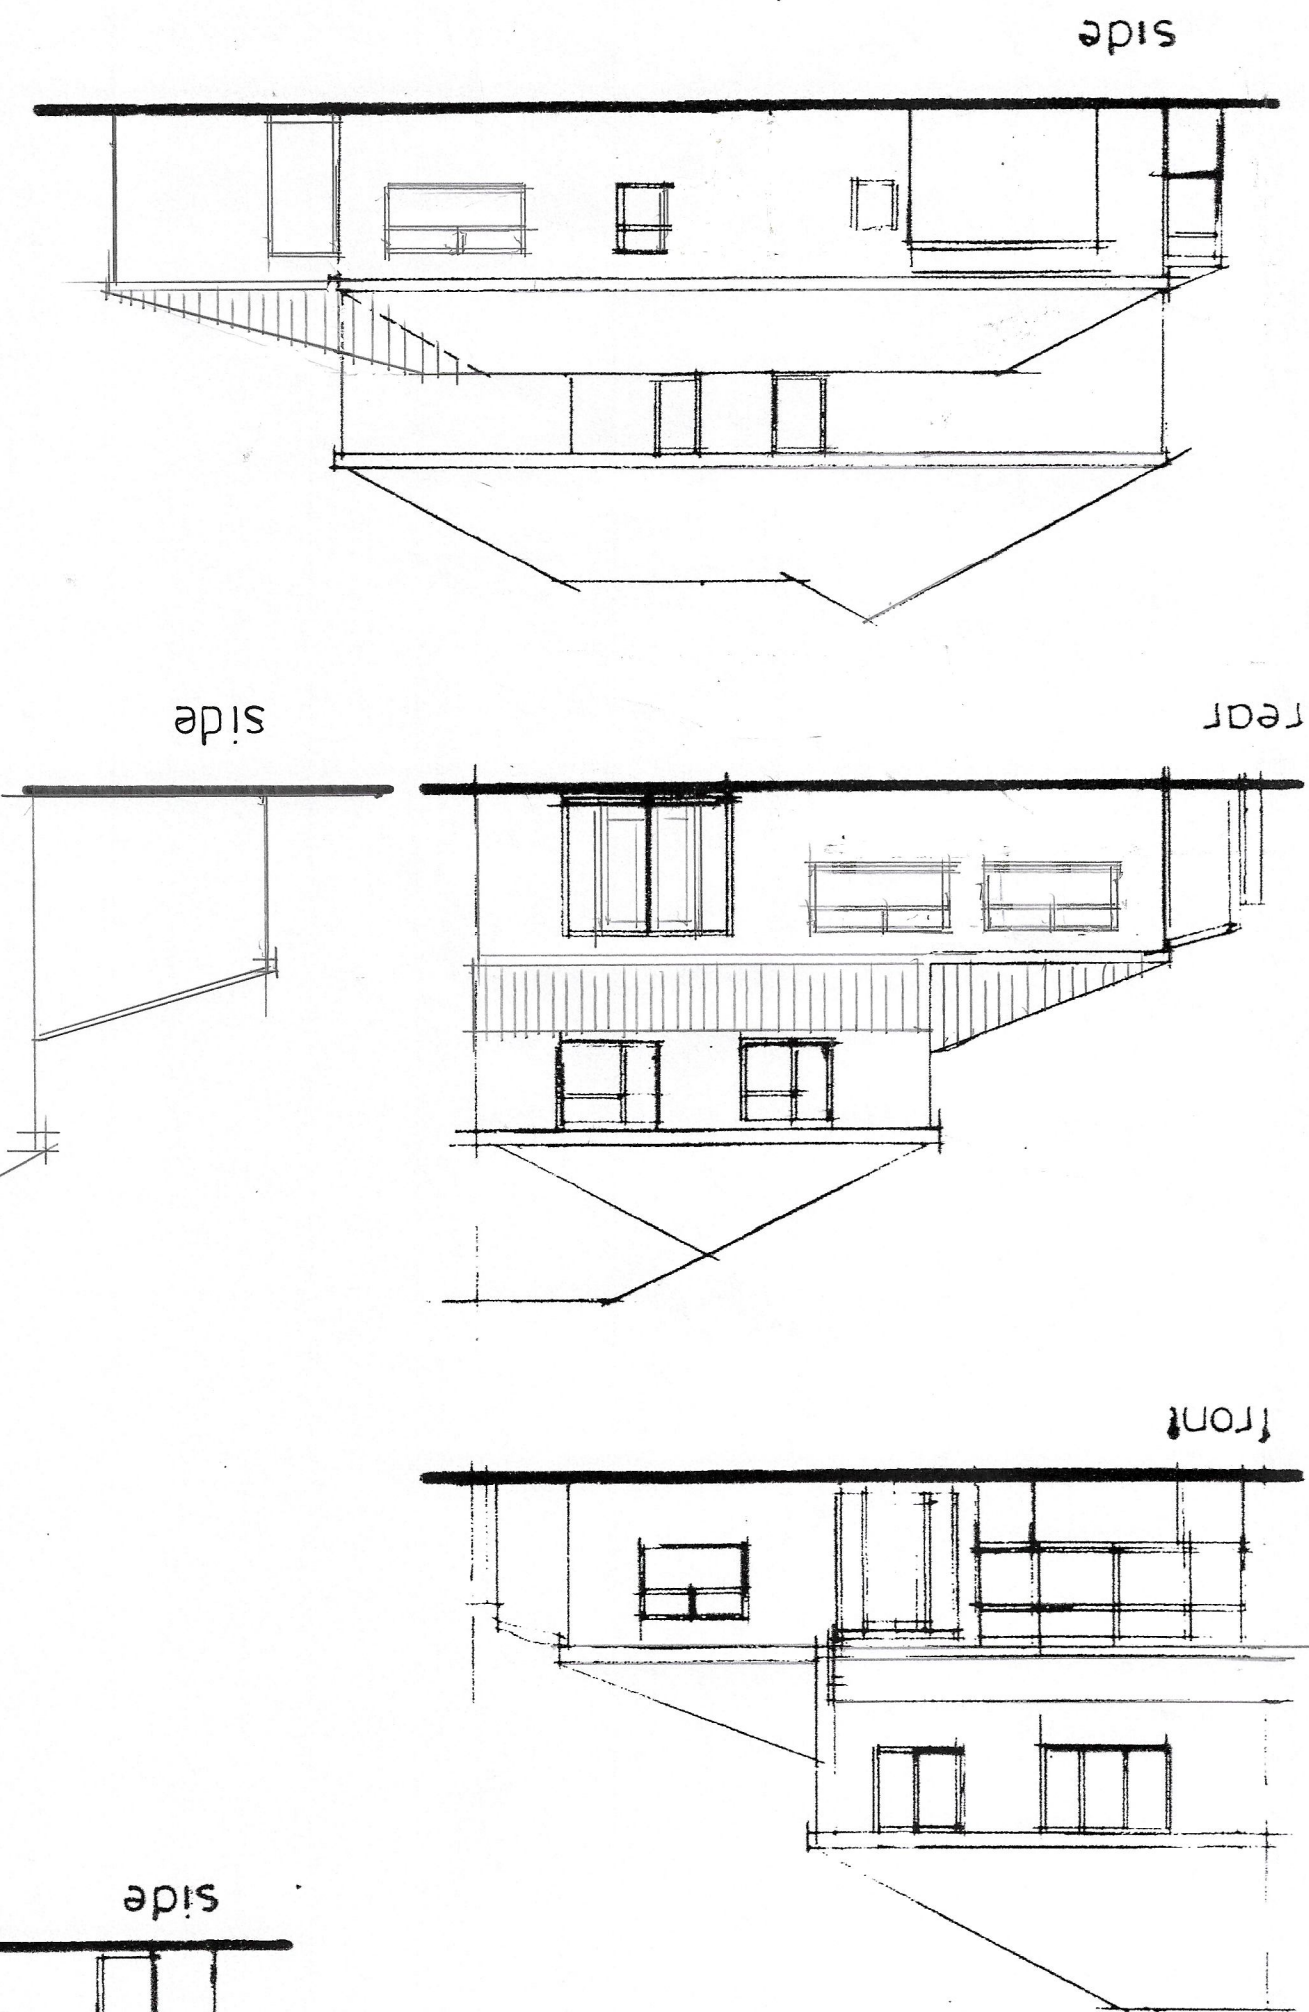

FIRST FLOOR PLAN

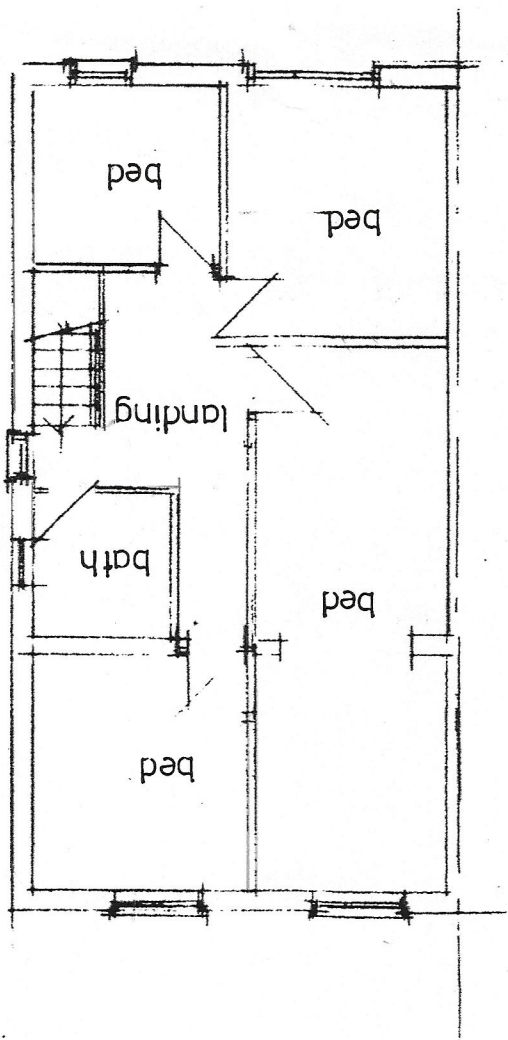

CLIENT		MR N RAJA		239 KINGS ROAD		CHORLTON M21 0XG		JOB TITLE		GROUND FLOOR REAR		EXTENSION		DRG. TITLE		PLANS AND ELEVATIONS		AS PROPOSED		HOLBOROW +		ORMESHER +		architectural & interior design		Station House		Adams Hill		Knutsford		Cheshire WA16 6DN		telephone : 01565 652275		fax : 01565 750501		ISSUE		ORIGINAL		1		2		3		4		5		6		7		REVISION		DATE		DRAWN		CHECKED		APPROVED		SCALE		1:100 of A2		DRAWING		NUMBER		2027/23/02	
--------	--	-----------	--	----------------	--	------------------	--	-----------	--	-------------------	--	-----------	--	------------	--	----------------------	--	-------------	--	------------	--	------------	--	---------------------------------	--	---------------	--	------------	--	-----------	--	-------------------	--	--------------------------	--	--------------------	--	-------	--	----------	--	---	--	---	--	---	--	---	--	---	--	---	--	---	--	----------	--	------	--	-------	--	---------	--	----------	--	-------	--	-------------	--	---------	--	--------	--	------------	--