

01 - BRAND SIGN (A) - WEST ELEVATION
FABRICATED 0.9MM DESCALLED S/S RIM AND RETURN LETTERS, 100MM RETURNS,
WITH INTERNAL COOL WHITE LED ILLUMINATION. 3MM OPAL 050 ACRYLIC FACES.
FABRICATED ALUMINIUM BACKTRAYS. **STUDS TO REAR - WALL IS CURVED.**
"M" ICON COATED RAL 3027 SATIN WITH MT-642 (CRIMSON TRANS VINYL) TO FACE.
"MARRIOTT" COATED RAL 9005 SATIN WITH BLACK BY DAY, WHITE BY NIGHT
VINYL TO FACE.
SCALE 1:20 @ A3
NOTE - 13 AMP POWER SUPPLY REQUIRED. SUPPLY TO BE INSTALLED BY OTHERS.
CABLES TO BE FACE LAID AND PAINTED OUT TO MATCH STONEWORK.



SCALE 1:200 @ A3



02 - BRAND SIGN (B) - WEST ELEVATION
FABRICATED 0.9MM DESCALLED S/S RIM AND RETURN LETTERS, 100MM RETURNS,
WITH INTERNAL COOL WHITE LED ILLUMINATION. 3MM OPAL 050 ACRYLIC FACES.
FABRICATED ALUMINIUM BACKTRAYS.
"M" ICON COATED RAL 3027 SATIN WITH MT-642 (CRIMSON TRANS VINYL) TO FACE.
"MARRIOTT" COATED RAL 9005 SATIN WITH BLACK BY DAY, WHITE BY NIGHT
VINYL TO FACE.
SCALE 1:30 @ A3
NOTE - 13 AMP POWER SUPPLY REQUIRED. SUPPLY TO BE INSTALLED BY OTHERS.
CABLES TO BE FACE LAID AND PAINTED OUT TO MATCH STONEWORK.



SCALE 1:200 @ A3



MARRIOTT
MANCHESTER
EXTERNAL SIGNAGE

REF: 9876 - REV 02
27/03/2023


lakesidesigns

UNIT 19, HITHER GREEN INDUSTRIAL ESTATE
CLEVEDON, NR BRISTOL, BS21 6XU
TEL: 01446 731 152
MAIL@LAKESIDE-SIGNS.COM
WWW.LAKESIDE-SIGNS.COM

COPYRIGHT :

THE ATTACHED DESIGNS AND
ILLUSTRATIONS ARE INTENDED SOLELY FOR,
AND SHOULD ONLY BE USED BY,
THOSE TO WHOM THIS
DESIGN SPECIFICATION IS ADDRESSED.

**THE CONTENTS ARE STRICTLY
PRIVATE AND CONFIDENTIAL.**

ANY FORM OF REPRODUCTION,
DISSEMINATION, COPYING, DISCLOSURE,
MODIFICATION OR DISTRIBUTION IS
STRICTLY PROHIBITED WITHOUT THE
PRIOR WRITTEN CONSENT OF
LAKESIDE SIGNS LIMITED
(COMPANY NUMBER : 05752023)
WHOSE REGISTERED ADDRESS IS:
**46-48 STATION ROAD STATION ROAD,
LLANISHEN, CARDIFF, WALES, CF14 5LU**

03 - BRAND SIGN (C) - NORTH WEST ELEVATION
FABRICATED 0.9MM DESCALLED S/S RIM AND RETURN LETTERS, 100MM RETURNS,
WITH INTERNAL COOL WHITE LED ILLUMINATION. 3MM OPAL 050 ACRYLIC FACES.
FABRICATED ALUMINIUM BACKTRAYS.
"M" ICON COATED RAL 3027 SATIN WITH MT-642 (CRIMSON TRANS VINYL) TO FACE.
"MARRIOTT" COATED RAL 9005 SATIN WITH BLACK BY DAY, WHITE BY NIGHT
VINYL TO FACE.
SCALE 1:30 @ A3
NOTE - 13 AMP POWER SUPPLY REQUIRED. SUPPLY TO BE INSTALLED BY OTHERS.
CABLES TO BE FACE LAID AND PAINTED OUT TO MATCH STONEMWORK.



SCALE 1:200 @ A3

MARRIOTT
MANCHESTER
EXTERNAL SIGNAGE

REF: 9876 - REV 02
27/03/2023

 lakesidedesigns
UNIT 19, HITHER GREEN INDUSTRIAL ESTATE
CLEVEDON, NR BRISTOL, BS21 6XU
TEL: 01446 731 152
MAIL@LAKESIDE-SIGNS.COM
WWW.LAKESIDE-SIGNS.COM


COPYRIGHT :

THE ATTACHED DESIGNS AND
ILLUSTRATIONS ARE INTENDED SOLELY FOR,
AND SHOULD ONLY BE USED BY,
THOSE TO WHOM THIS
DESIGN SPECIFICATION IS ADDRESSED.


**THE CONTENTS ARE STRICTLY
PRIVATE AND CONFIDENTIAL.**

ANY FORM OF REPRODUCTION,
DISSEMINATION, COPYING, DISCLOSURE,
MODIFICATION OR DISTRIBUTION IS
STRICTLY PROHIBITED WITHOUT THE
PRIOR WRITTEN CONSENT OF
LAKESIDE SIGNS LIMITED
(COMPANY NUMBER : 05752023)
WHOSE REGISTERED ADDRESS IS:
46-48 STATION ROAD STATION ROAD,
LLANISHEN, CARDIFF, WALES, CF14 5LU

04 - BRAND SIGN (D) - EAST ELEVATION
FABRICATED 0.9MM DESCALLED S/S RIM AND RETURN LETTERS, 200MM RETURNS,
WITH INTERNAL COOL WHITE LED ILLUMINATION. 3MM OPAL 050 ACRYLIC FACES.
FABRICATED ALUMINIUM BACKTRAYS.
"M" ICON COATED RAL 3027 SATIN WITH MT-642 (CRIMSON TRANS VINYL) TO FACE.
"MARRIOTT" COATED RAL 9005 SATIN WITH BLACK BY DAY, WHITE BY NIGHT
VINYL TO FACE.
SCALE 1:50 @ A3
NOTE - 13 AMP POWER SUPPLY REQUIRED. SUPPLY TO BE INSTALLED BY OTHERS.
CABLES TO BE FACE LAID AND PAINTED OUT TO MATCH STONEMWORK.
SURVEY REQUIRED TO CONFRIM SURFACE SIGN IS TO BE FITTED TO.

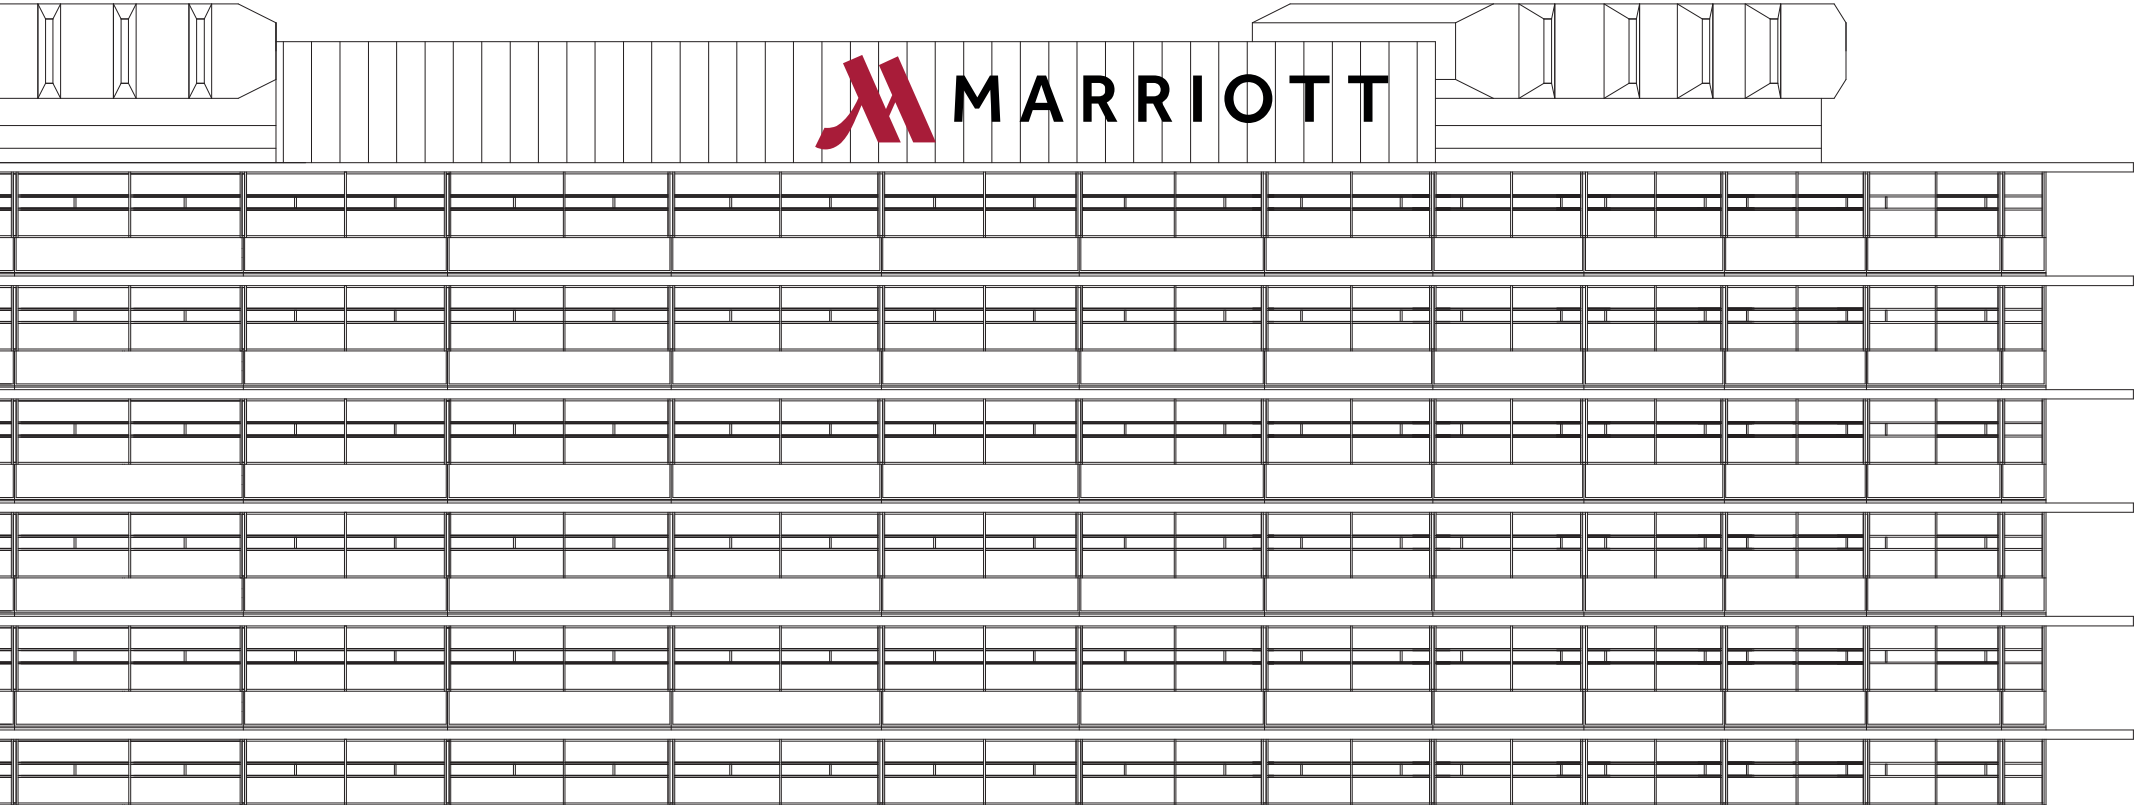

SCALE 1:200 @ A3

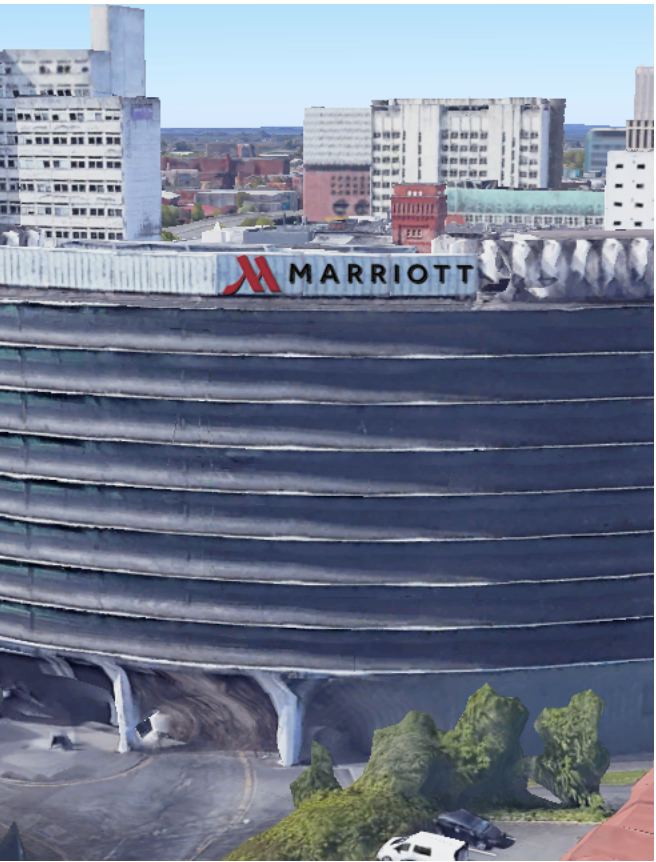

MARRIOTT
MANCHESTER
EXTERNAL SIGNAGE

REF: 9876 - REV 02
27/03/2023

 **lakesidedesigns**

UNIT 19, HITHER GREEN INDUSTRIAL ESTATE
CLEVEDON, NR BRISTOL, BS21 6XU
TEL: 01446 731 152
MAIL@LAKESIDE-SIGNS.COM
WWW.LAKESIDE-SIGNS.COM

COPYRIGHT :



THE ATTACHED DESIGNS AND
ILLUSTRATIONS ARE INTENDED SOLELY FOR,
AND SHOULD ONLY BE USED BY,
THOSE TO WHOM THIS
DESIGN SPECIFICATION IS ADDRESSED.

**THE CONTENTS ARE STRICTLY
PRIVATE AND CONFIDENTIAL.**

ANY FORM OF REPRODUCTION,
DISSEMINATION, COPYING, DISCLOSURE,
MODIFICATION OR DISTRIBUTION IS
STRICTLY PROHIBITED WITHOUT THE
PRIOR WRITTEN CONSENT OF
LAKESIDE SIGNS LIMITED
(COMPANY NUMBER : 05752023)
WHOSE REGISTERED ADDRESS IS:
**46-48 STATION ROAD STATION ROAD,
LLANISHEN, CARDIFF, WALES, CF14 5LU**

05 - BRAND SIGN (F) - SOUTH ELEVATION
FABRICATED 0.9MM DESCALLED S/S RIM AND RETURN LETTERS, 100MM RETURNS,
WITH INTERNAL COOL WHITE LED ILLUMINATION. 3MM OPAL 050 ACRYLIC FACES.
FABRICATED ALUMINIUM BACKTRAYS.
"M" ICON COATED RAL 9010 SATIN TO FACE. SCALE 1:30 @ A3
NOTE - 13 AMP POWER SUPPLY REQUIRED. SUPPLY TO BE INSTALLED BY OTHERS.

CABLES TO BE FACE LAID AND PAINTED OUT TO MATCH STONEWORK.
SURVEY REQUIRED TO CONFRIM SURFACE SIGN IS TO BE FITTED TO.

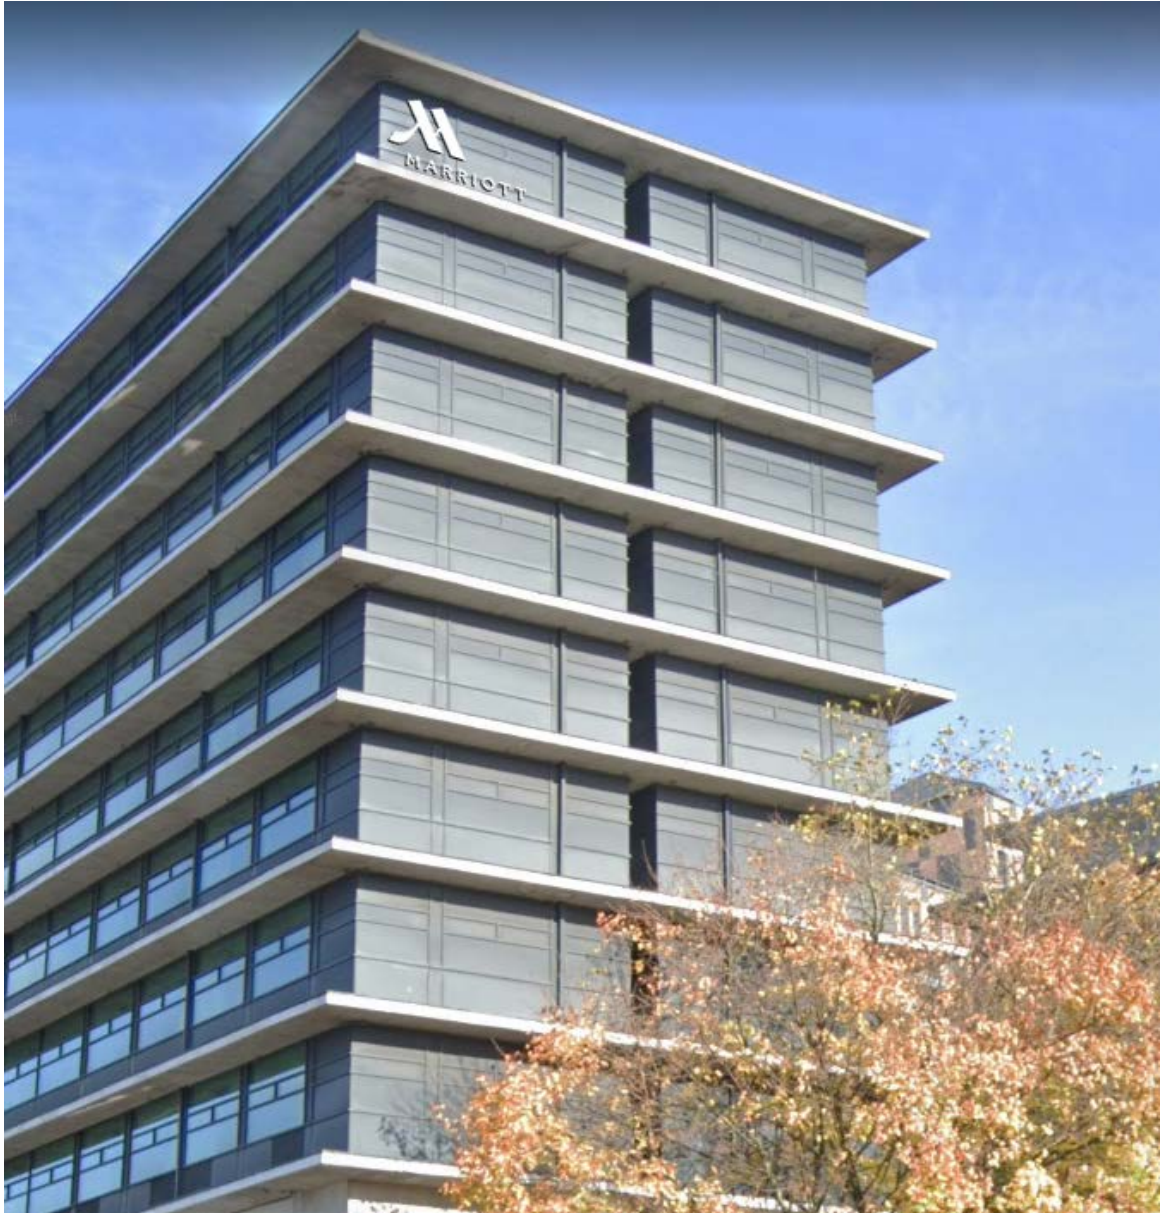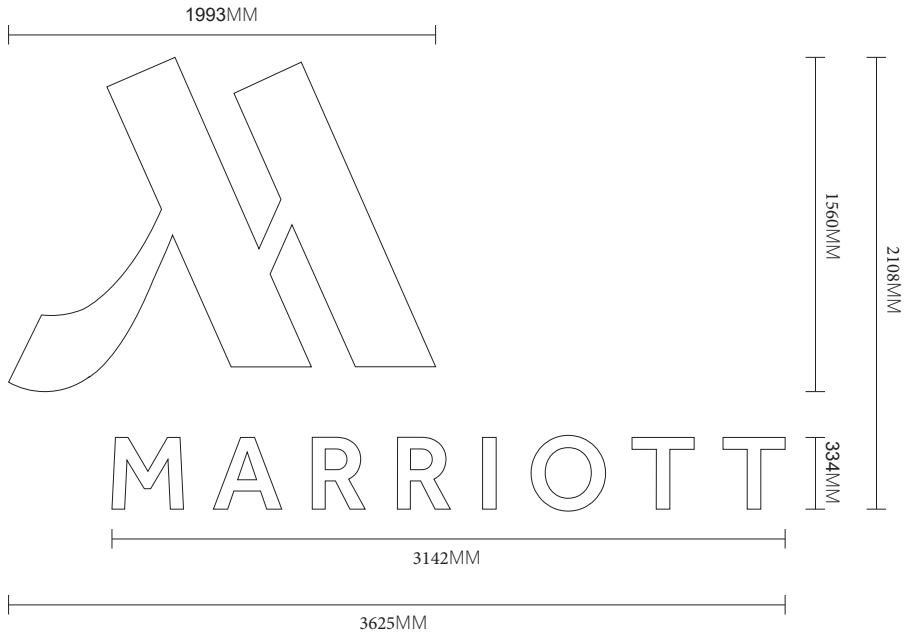

MARRIOTT
MANCHESTER
EXTERNAL SIGNAGE


REF: 9876 - REV 02
27/03/2023



UNIT 19, HITHER GREEN INDUSTRIAL ESTATE
CLEVEDON, NR BRISTOL, BS21 6XU
TEL: 01446 731 152
MAIL@LAKESIDE-SIGNS.COM
WWW.LAKESIDE-SIGNS.COM

COPYRIGHT :
THE ATTACHED DESIGNS AND
ILLUSTRATIONS ARE INTENDED SOLELY FOR,
AND SHOULD ONLY BE USED BY,
THOSE TO WHOM THIS
DESIGN SPECIFICATION IS ADDRESSED.
**THE CONTENTS ARE STRICTLY
PRIVATE AND CONFIDENTIAL.**

ANY FORM OF REPRODUCTION,
DISSEMINATION, COPYING, DISCLOSURE,
MODIFICATION OR DISTRIBUTION IS
STRICTLY PROHIBITED WITHOUT THE
PRIOR WRITTEN CONSENT OF
LAKESIDE SIGNS LIMITED
(COMPANY NUMBER : 05752023)
WHOSE REGISTERED ADDRESS IS:
**46-48 STATION ROAD STATION ROAD,
LLANISHEN, CARDIFF, WALES, CF14 5LU**

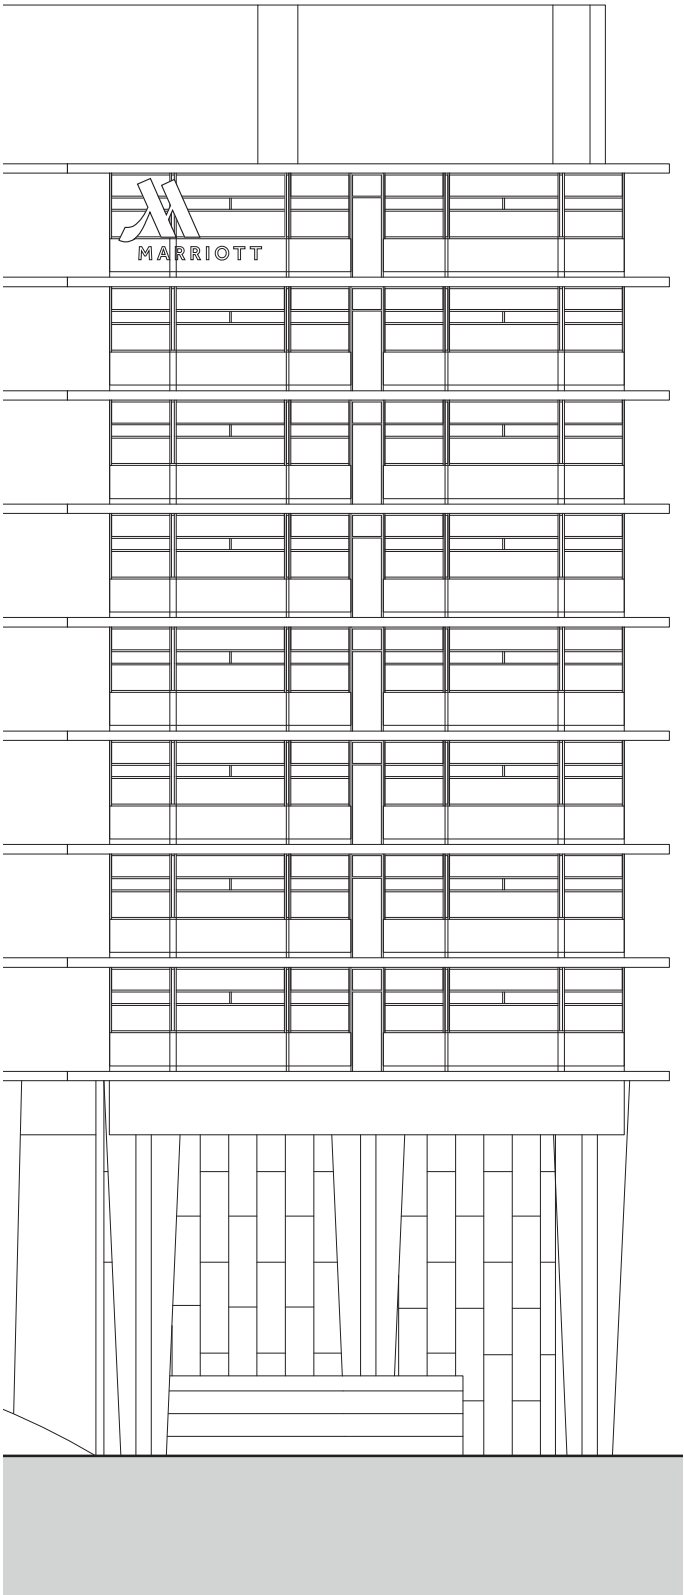

SCALE 1:200 @ A3