
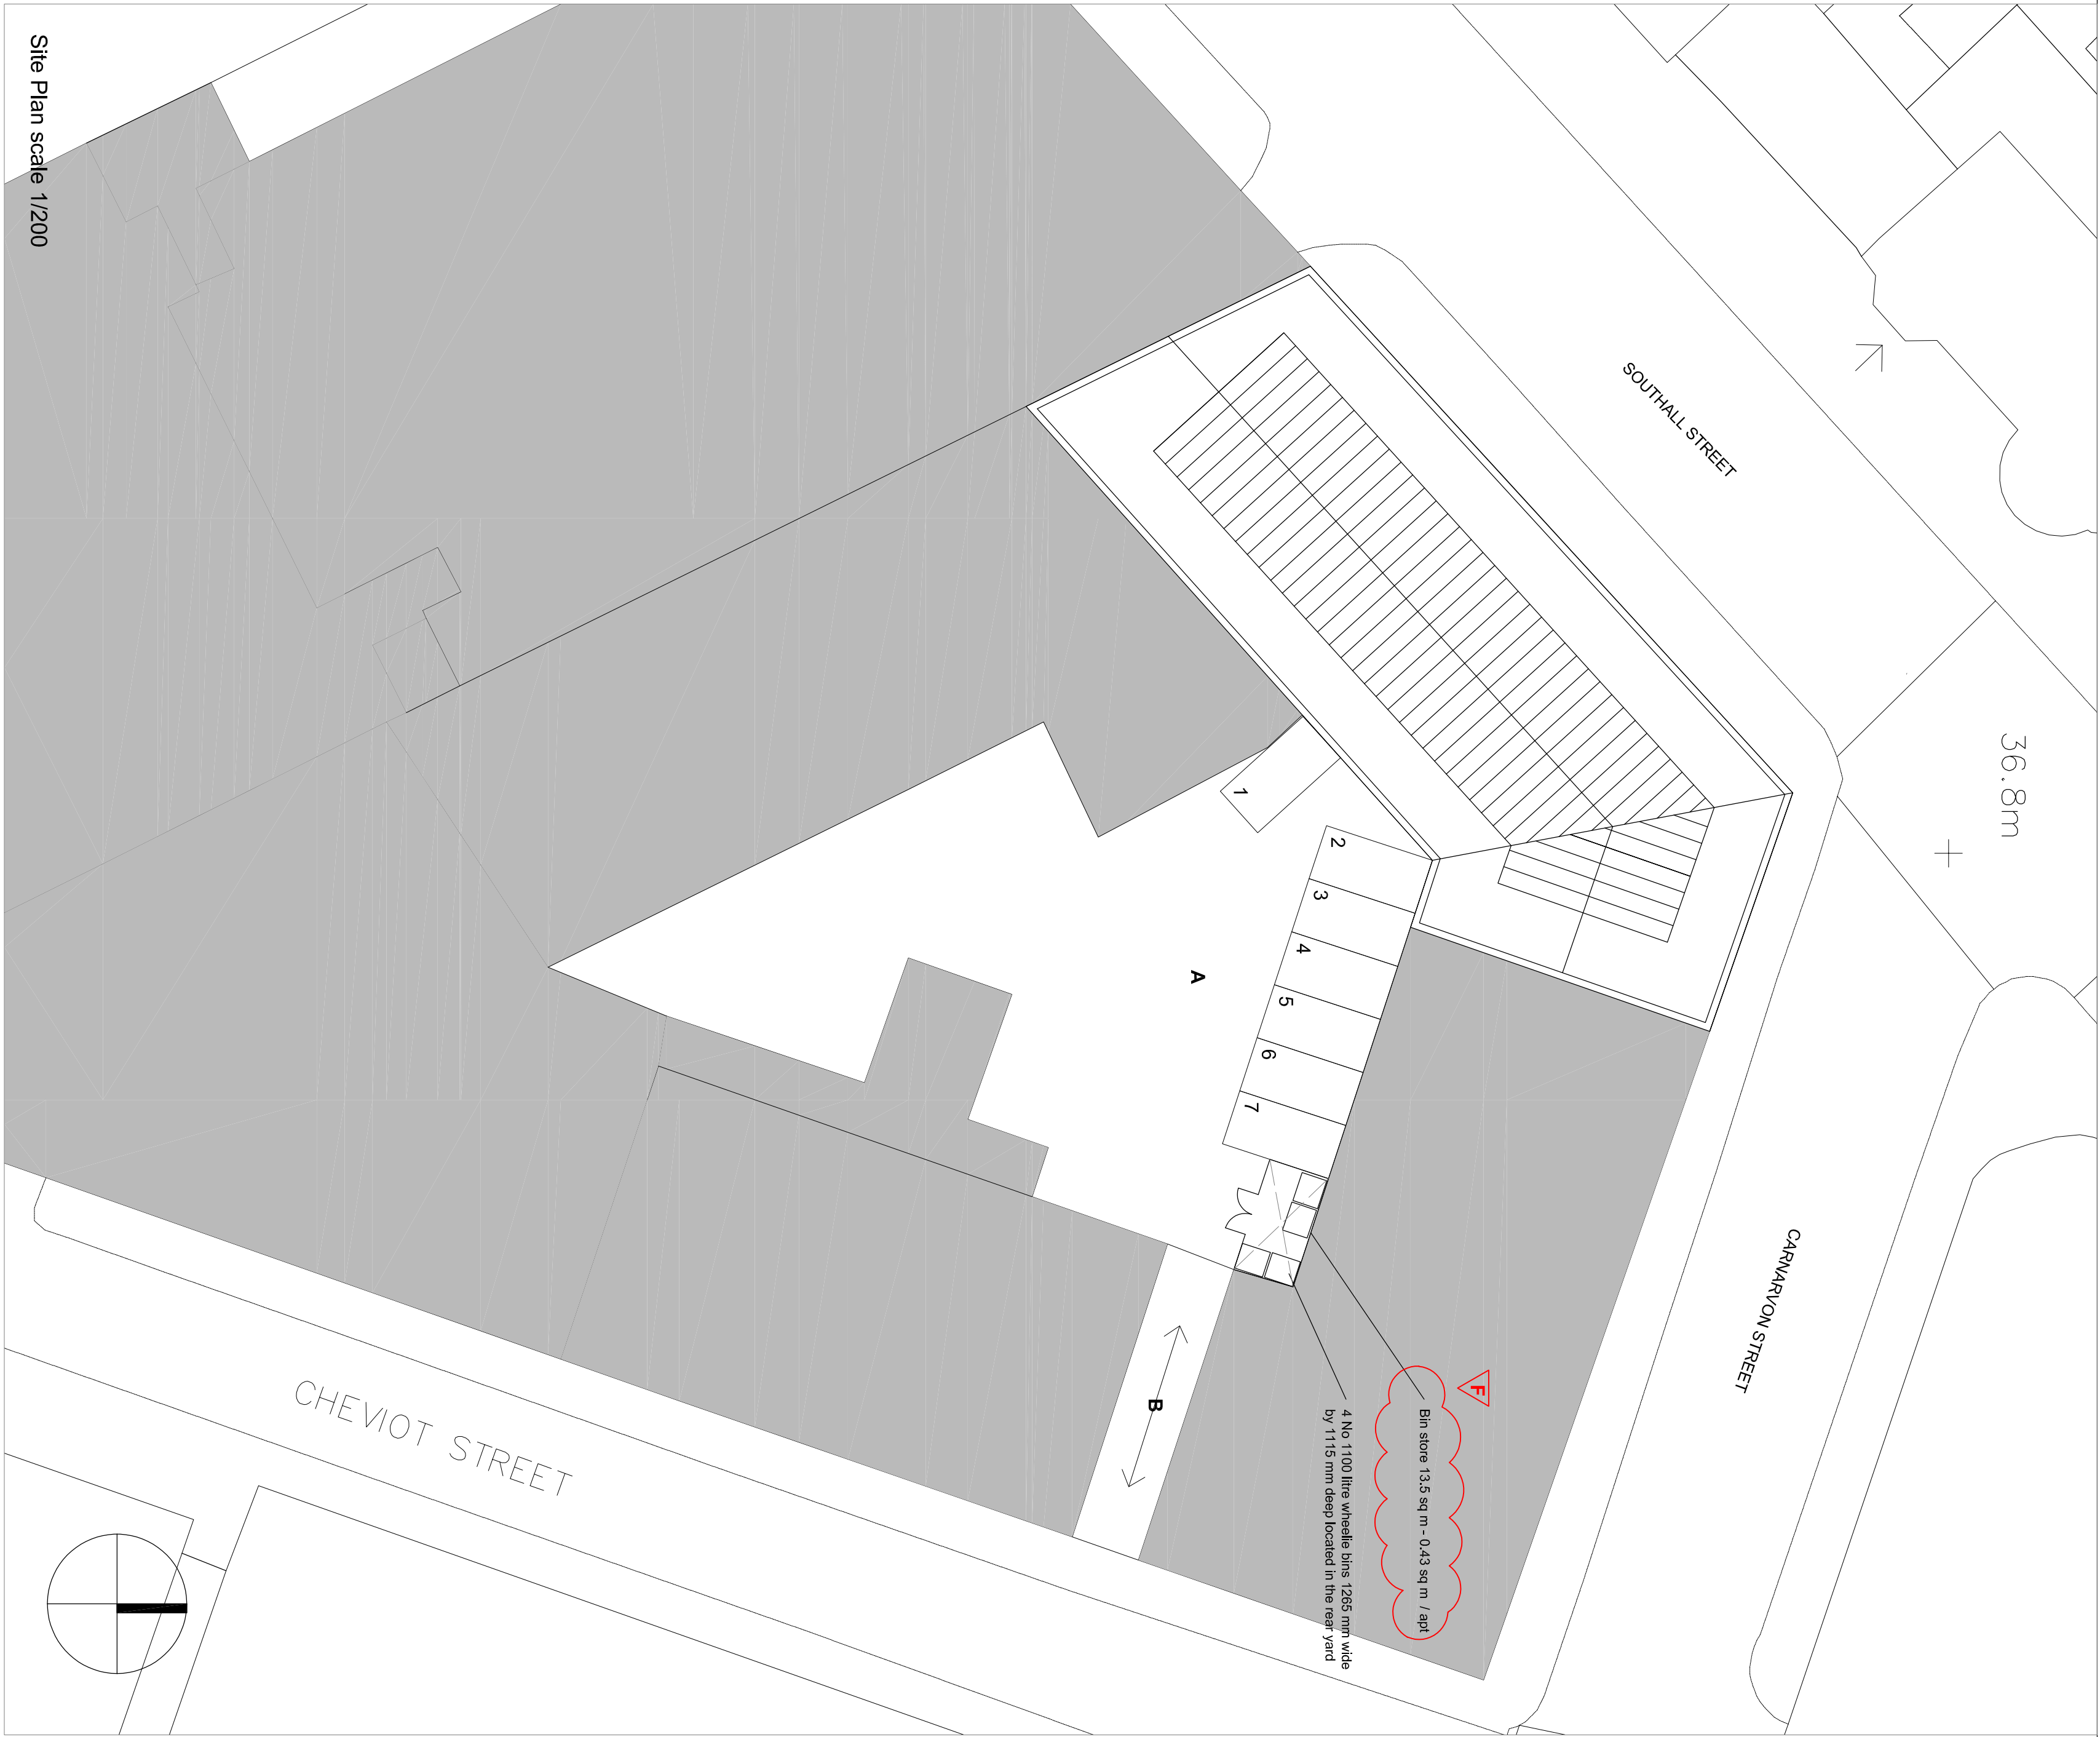


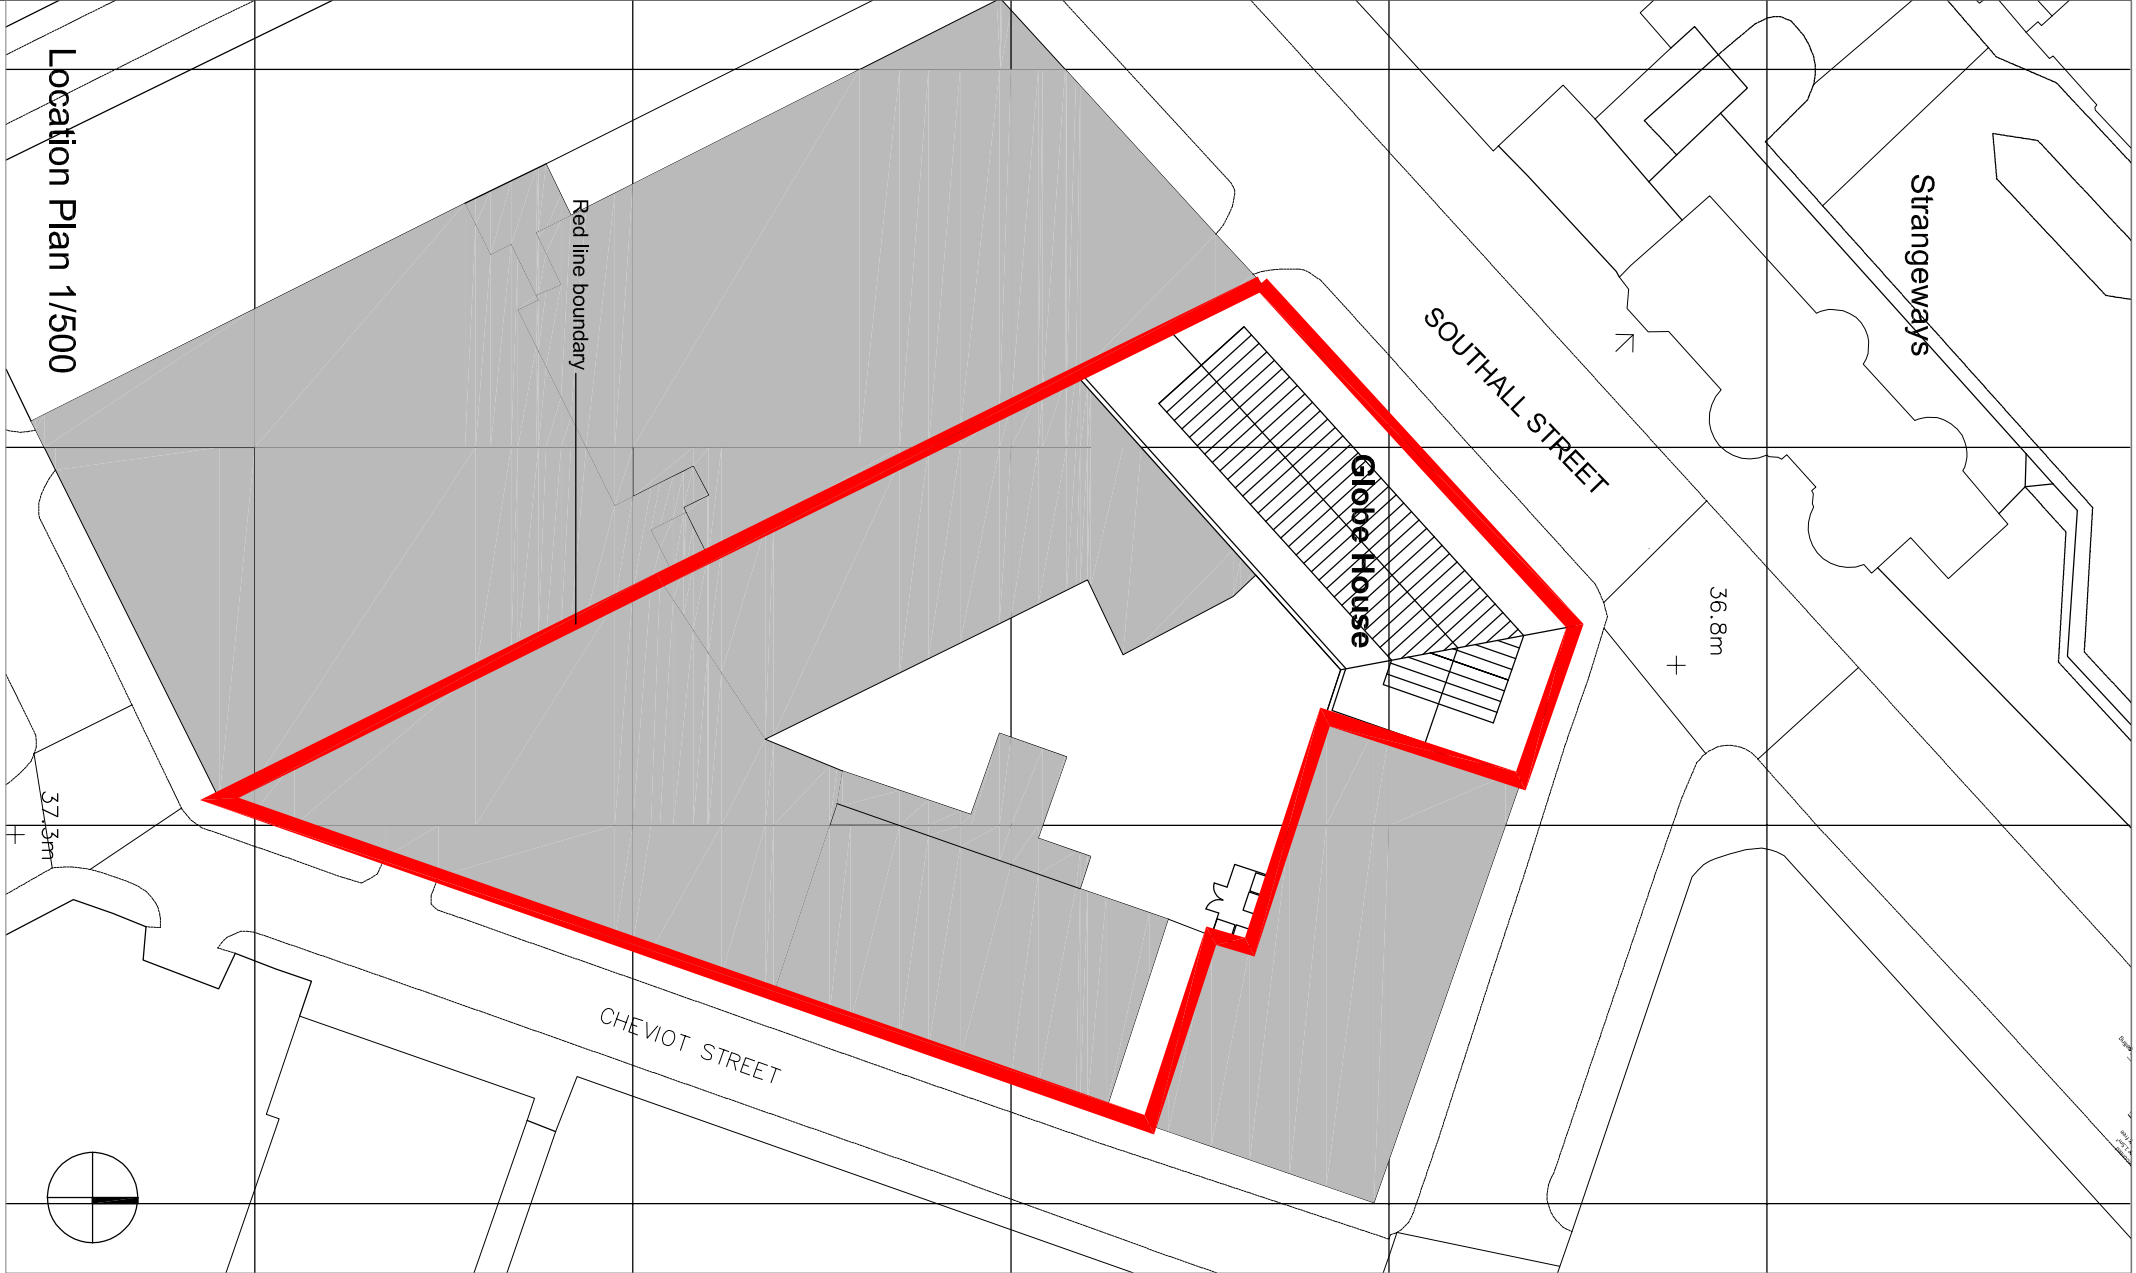

Notes

- A Existing car park to rear courtyard
- B Covered vehicular access between buildings to car park from Cheviot Street

Waste Management

Refuse storage will be located in the existing external courtyard to the rear of Globe House as shown on the drawing. The area of the bin store is 13 sq m giving 0.43 sq m per apartment.

Additionally, 2.3 litre food caddies are to be provided for each apartment.

Refuses will be stored using four standard 1100 litre capacity bins - two for general waste and one for glass and one for paper in line with Council policy on waste storage.

The refuse will be collected once a week and a designated staff member will unlock the gates to the yard one hour before the agreed collection time.

The refuse will be collected by:

Greater Manchester Waste
Garriner Stone Road
Manchester
M18 8EQ
Tel: 07735 41301.

Refuses will be collected between the hours of 7.00am and 8pm Monday to Saturday.

F	17/05/19	RD	Bin store area indicated and note to local council to create apartment carpark
E	18/07/19	RD	Excavator released / drawing notes changed to RD / Proj description added
D	18/07/19	RD	Waste management details added
C	07/08/18	RD	Revised notes / Project description and drawing notes amended
B	01/08/18	RD	Car park widened to allow 7 no car parking spaces
A	27/08/17	RD	4 car parking spaces added
Rev	Issue	By	Description
Prior Approval			
Richard Drinkwater Architects			
Suite 72, The Warehouse Hotel, Manchester M2 0AG			
t:01773 617719 e:info@rdwa.co.ukwww.rdw.co.uk			
Project Change of Use B1 to C3			
Location Globe House, 30-34 Southall Street, Manchester M2 1UG			
Title Location and Site Plan			
Drawing No 07427_01			
Scale 1:200 / 1:500 @ A1			
Drawn By RD			
Date 14/02/16			