


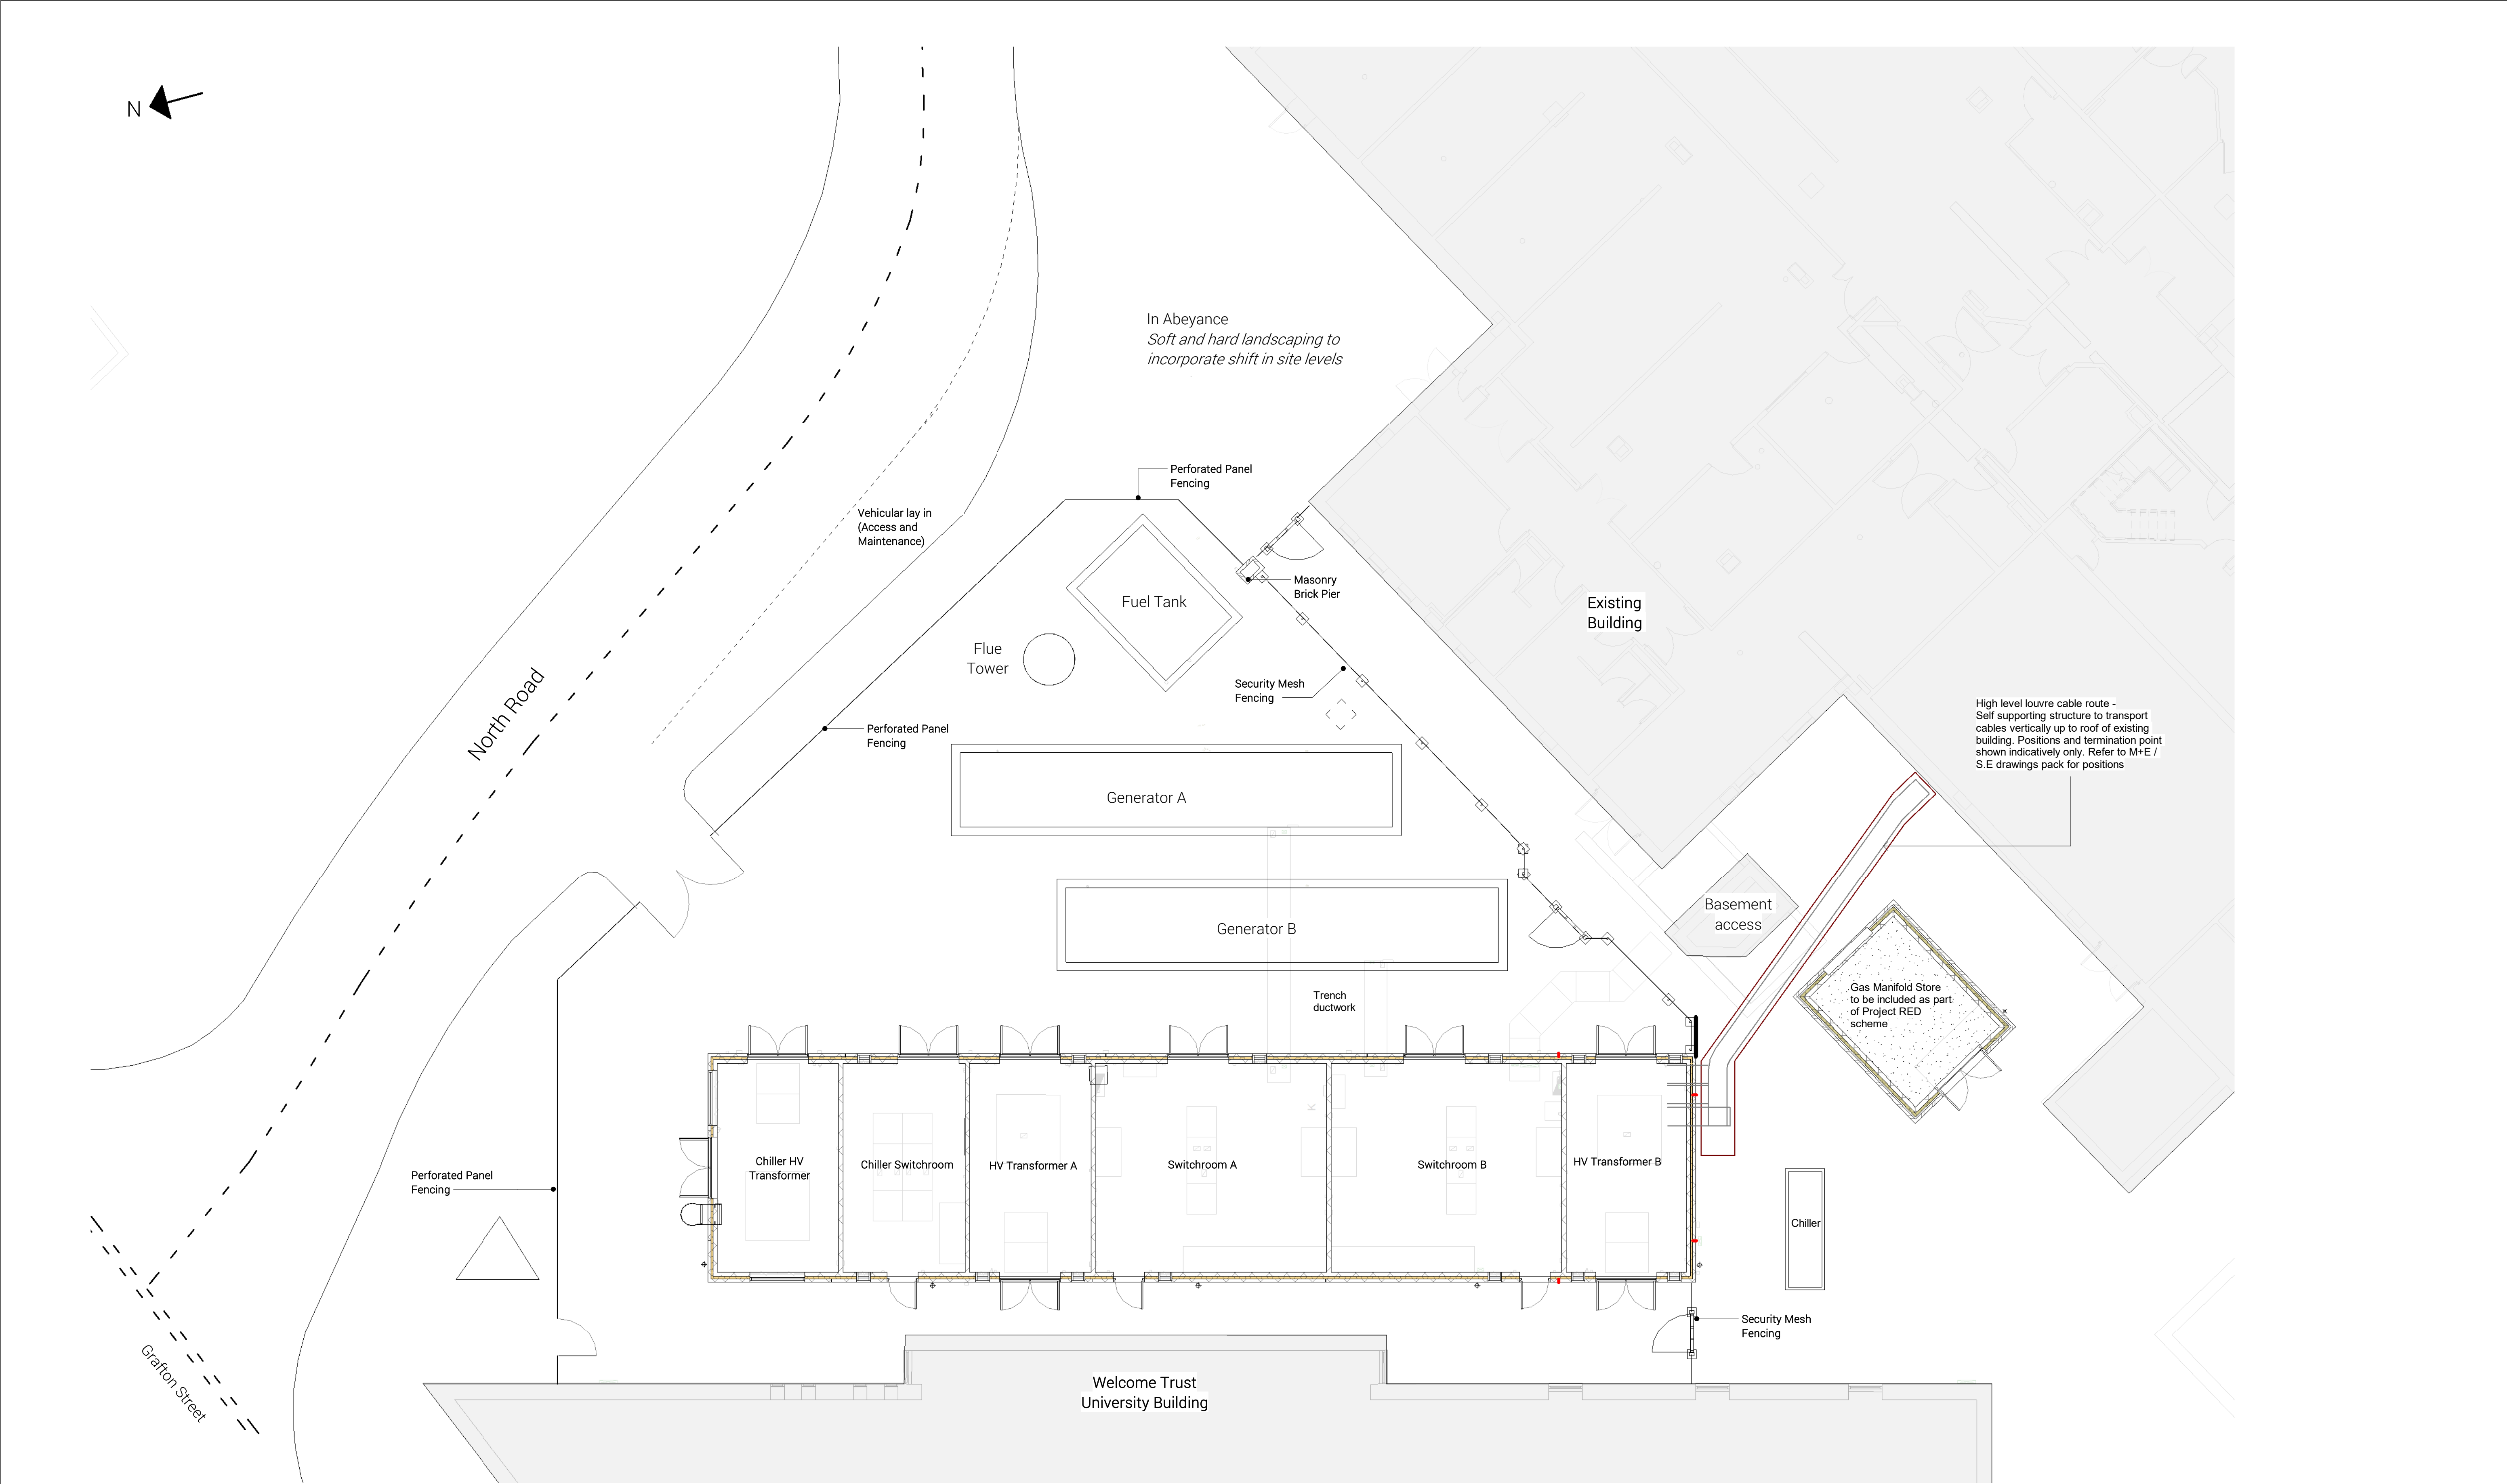

① Level 00 GA
1 : 100

GENERAL NOTES:

DAY Architectural Ltd accepts no responsibility for any costs, losses or claims whatsoever arising from these drawings, specifications and related documents unless there is full compliance with the Client or any unauthorised user of the following:

1 All boundaries, dimensions and levels are to be checked on site before construction and any discrepancies reported to the Architect / Designer.

2 Partial Service: Any discrepancies with site or other information is to be advised to the Architect / Designer and direction and / or approval is to be sought before the implementation of the detail.

3 Block and site plans are reproduced under license from the Ordnance Survey.

4 Do not scale this drawing.

5 For the purpose of coordination, all relevant parties must check this information prior to implementation and report any discrepancies to the Architect / Designer.

P1

Design changes for LPA/Chiller location

16.05.23

AK

REV

DESCRIPTION

DATE

REV BY

CLIENT

IHP

NHS

Manchester University

NHS Foundation Trust

IHP

Integrated Health Projects by VINEL

Dr Robert WALPINE

PROJECT

Project RED - Electrical Infrastructure

DRAWING

Proposed Site Compound

SCALE

As indicated @ A1

FIRST ISSUED

25/10/22

PROJECT

CLIENT REF

DRAWN BY

CHECKED BY

1188-21

RED

AK

JC

ORIGIN

VOLUME

LEVEL

TYPE

ROLE

NUMBER

REVISION

DAY

02

00

DR

A

070203

P1

SUITABILITY

PLANNING

DAY

DAY Architectural Ltd.

Studio 1, Lancaster Buildings

77 Deansgate, Manchester, M3 2BW

T: 0161 834 9703

W: www.day-architectural.com

Information contained on this drawing is the sole copyright of DAY Architectural Ltd. and is not to be reproduced without their permission.