




Map Produced for: FMB Design Ltd -Architects
© Crown copyright and database rights 2020 OS 100042766

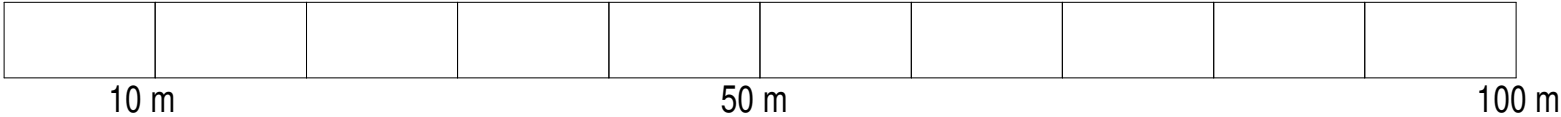

1 Block Location Plan

Scale 1 : 500

Notes:

- All dimensions and levels are to be checked on site.
- Any discrepancies are to be reported to the architect prior to work commencement.
- This drawing shall not be scaled to ascertain any dimensions. Work to figured dims only.
- This drawing shall not be reproduced without express written permission from FMB Design
- CDM:
Refer to designers health and safety risk assessment sheets for information relating to hazard identification and recommended control measures.

FOR PLANNING APPROVAL

A	For Planning		09.06.23
REV	DESCRIPTION	BY	DATE
STATUS	Project Status		

FMB

2 Amani Street
Manchester, M14 7TL
Tel:01612264717
Mob: 07951751777
fmbarchitects@gmail.com

CLIENT:
MR. PHEMEY GEORGE
ARCHITECT:
FMB Design Architects

SITE:
Proposed Garage at 30 Collin Avenue Manchester. M18 7PT
TITLE:
LOCATION/SITE PLAN
SCALE AT A3:
1 : 500
DATE:
09.06.23
DRAWN:
PB
CHECKED:
FB
SHEET NUMBER
4
OF
5
PROJECT NO:
FMB/35/230315
DRAWING NO:
FMB/PG/PL204
REVISION:
A