


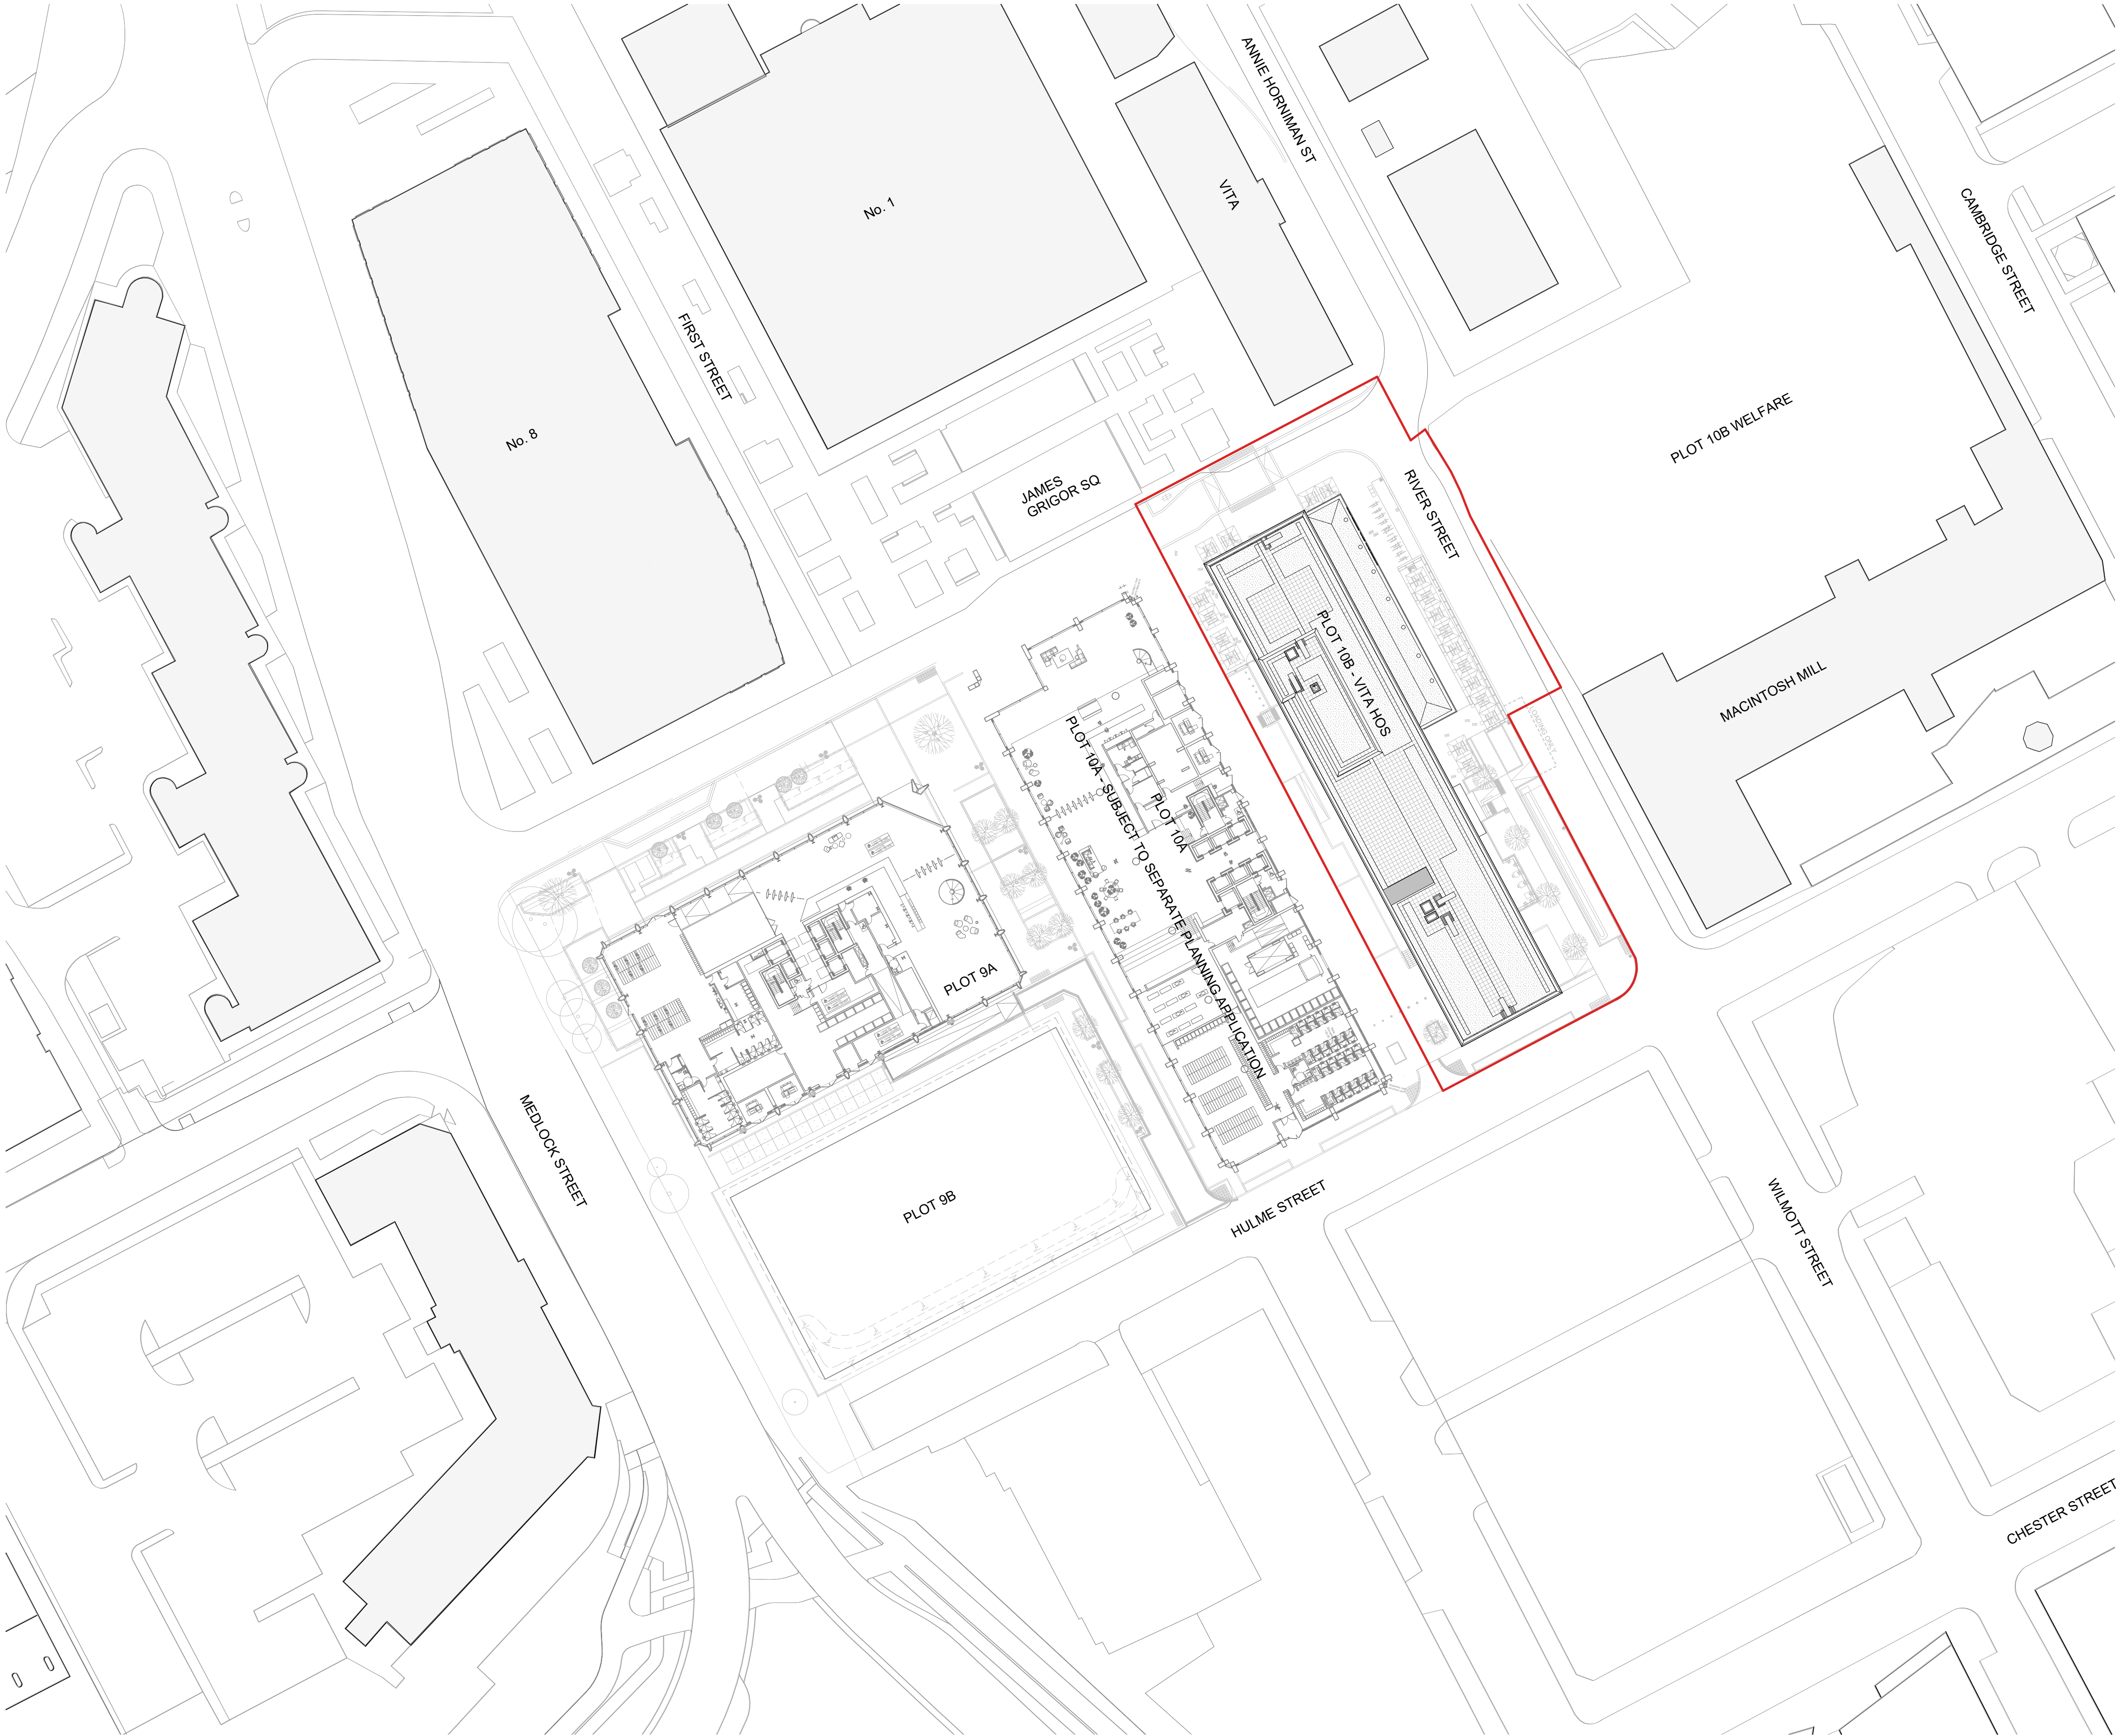

Proposed Site Plan  
1 : 500



**General Notes**

Use figured dimensions only. Do not scale off this drawing. All dimensions must be set out and checked by the contractor on site prior to commencement of construction. Any variations between drawings and site must be reported to TGA before work proceeds.

Drawings to be read in conjunction with Architectural Specification, Structural Engineer's Drawings and Specifications, Mechanical & Electrical Engineer's Drawings and Specifications, all Supplemental Information, including but not limited to, Detailed Fire Strategy, Acoustic Report, Thermal Report & Overheating Report.

No portion of the Works to commence without acceptance of the required submittals by the Employer.

Main Contractor to submit relevant documents to building regulation and legislation approval authorities as required to comply with the Specification.

| Rev | Description                                                           | Date     | By |
|-----|-----------------------------------------------------------------------|----------|----|
| P01 | Draft planning issue                                                  | 23.01.23 | SD |
| P02 | Issued for Planning                                                   | 03.02.23 | SD |
| P03 | Redline boundary amended, Plot 10B welfare site excluded              | 27.02.23 | SD |
| P04 | Redline boundary amended East across River St                         | 28.02.23 | SD |
| P05 | Reissued for planning following split core amendment                  | 31.03.23 | JB |
| P06 | GF, FF and Site Plans Reissued following amendments to landscape plan | 27.04.23 | JB |

|                                           |                     |
|-------------------------------------------|---------------------|
| Title<br>Site Location_Proposed Site Plan |                     |
| Drawing No.<br>1172-TGA-XX-XX-DR-A-95021  | Revision<br>P06     |
| Status<br>PLANNING                        | Scale<br>1 : 500@A1 |
| Project<br>1172 - First Street            | Client<br>VITA      |