




EXISTING FRONT ELEVATION SCALE 1:50

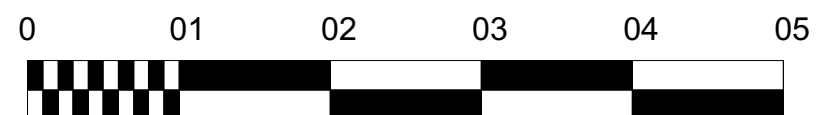

scale Bar

REV	Drawn	Notes	Date
-----	-------	-------	------

1656 .AL(0) 03



Client: Millie Shenton-Jones

Project: Proposed Demolition of existing
Conservatory and Construction of new
Single Storey extension at No 15 Lincoln
Avenue Manchester M19 3LA

Drawing: Existing Front elevation

Scale: 1:50 @ A3

Date: February 2023

Drawn: LJD Checked: