

PURPOSE OF ISSUE	scheme design
- Figured dimensions to be followed in preference to scale - All dimensions shall be verified by the Contractor(s) on site prior to work commencing and relevant orders being placed. - Any discrepancies to be brought to the attention of the Contract Administrator for instructions prior to proceeding. - this drawing is the copyright of the Architect	

417

facing brickwork to match existing to LA
planning department approval


garden

facing brickwork to match existing to LA
planning department approval



all windows to gables
to be obscure glazed

415

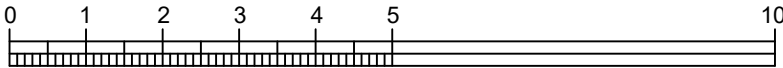

first floor plan as proposed

REV:	DATE:	DRAWN BY:	DETAILS:
-	-	-	-

SW FOULKES Design

PROJECT:
Proposed alterations
415, Wilbraham Rd., Chorlton
DRAWING:
first floor plan as proposed

DATE: mar 23	DRAWN BY: SWF	CHECKED BY: -
SCALE: 1:100@A3	DRAWING NO: 511-03-811P	REV:

tel:- 07500042081
stevefoulkes@btinternet.com