
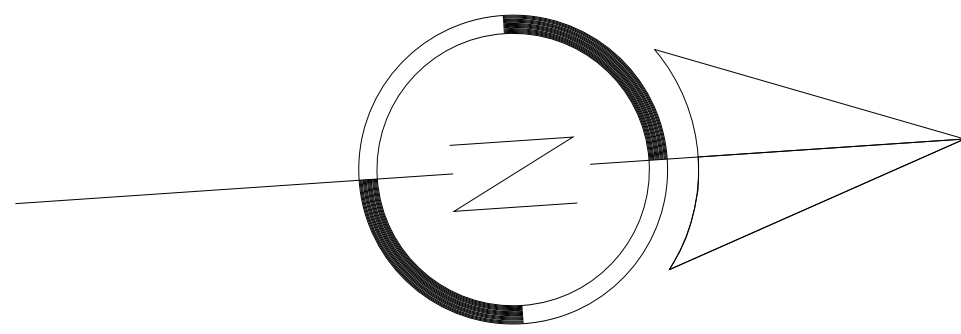


AS IS

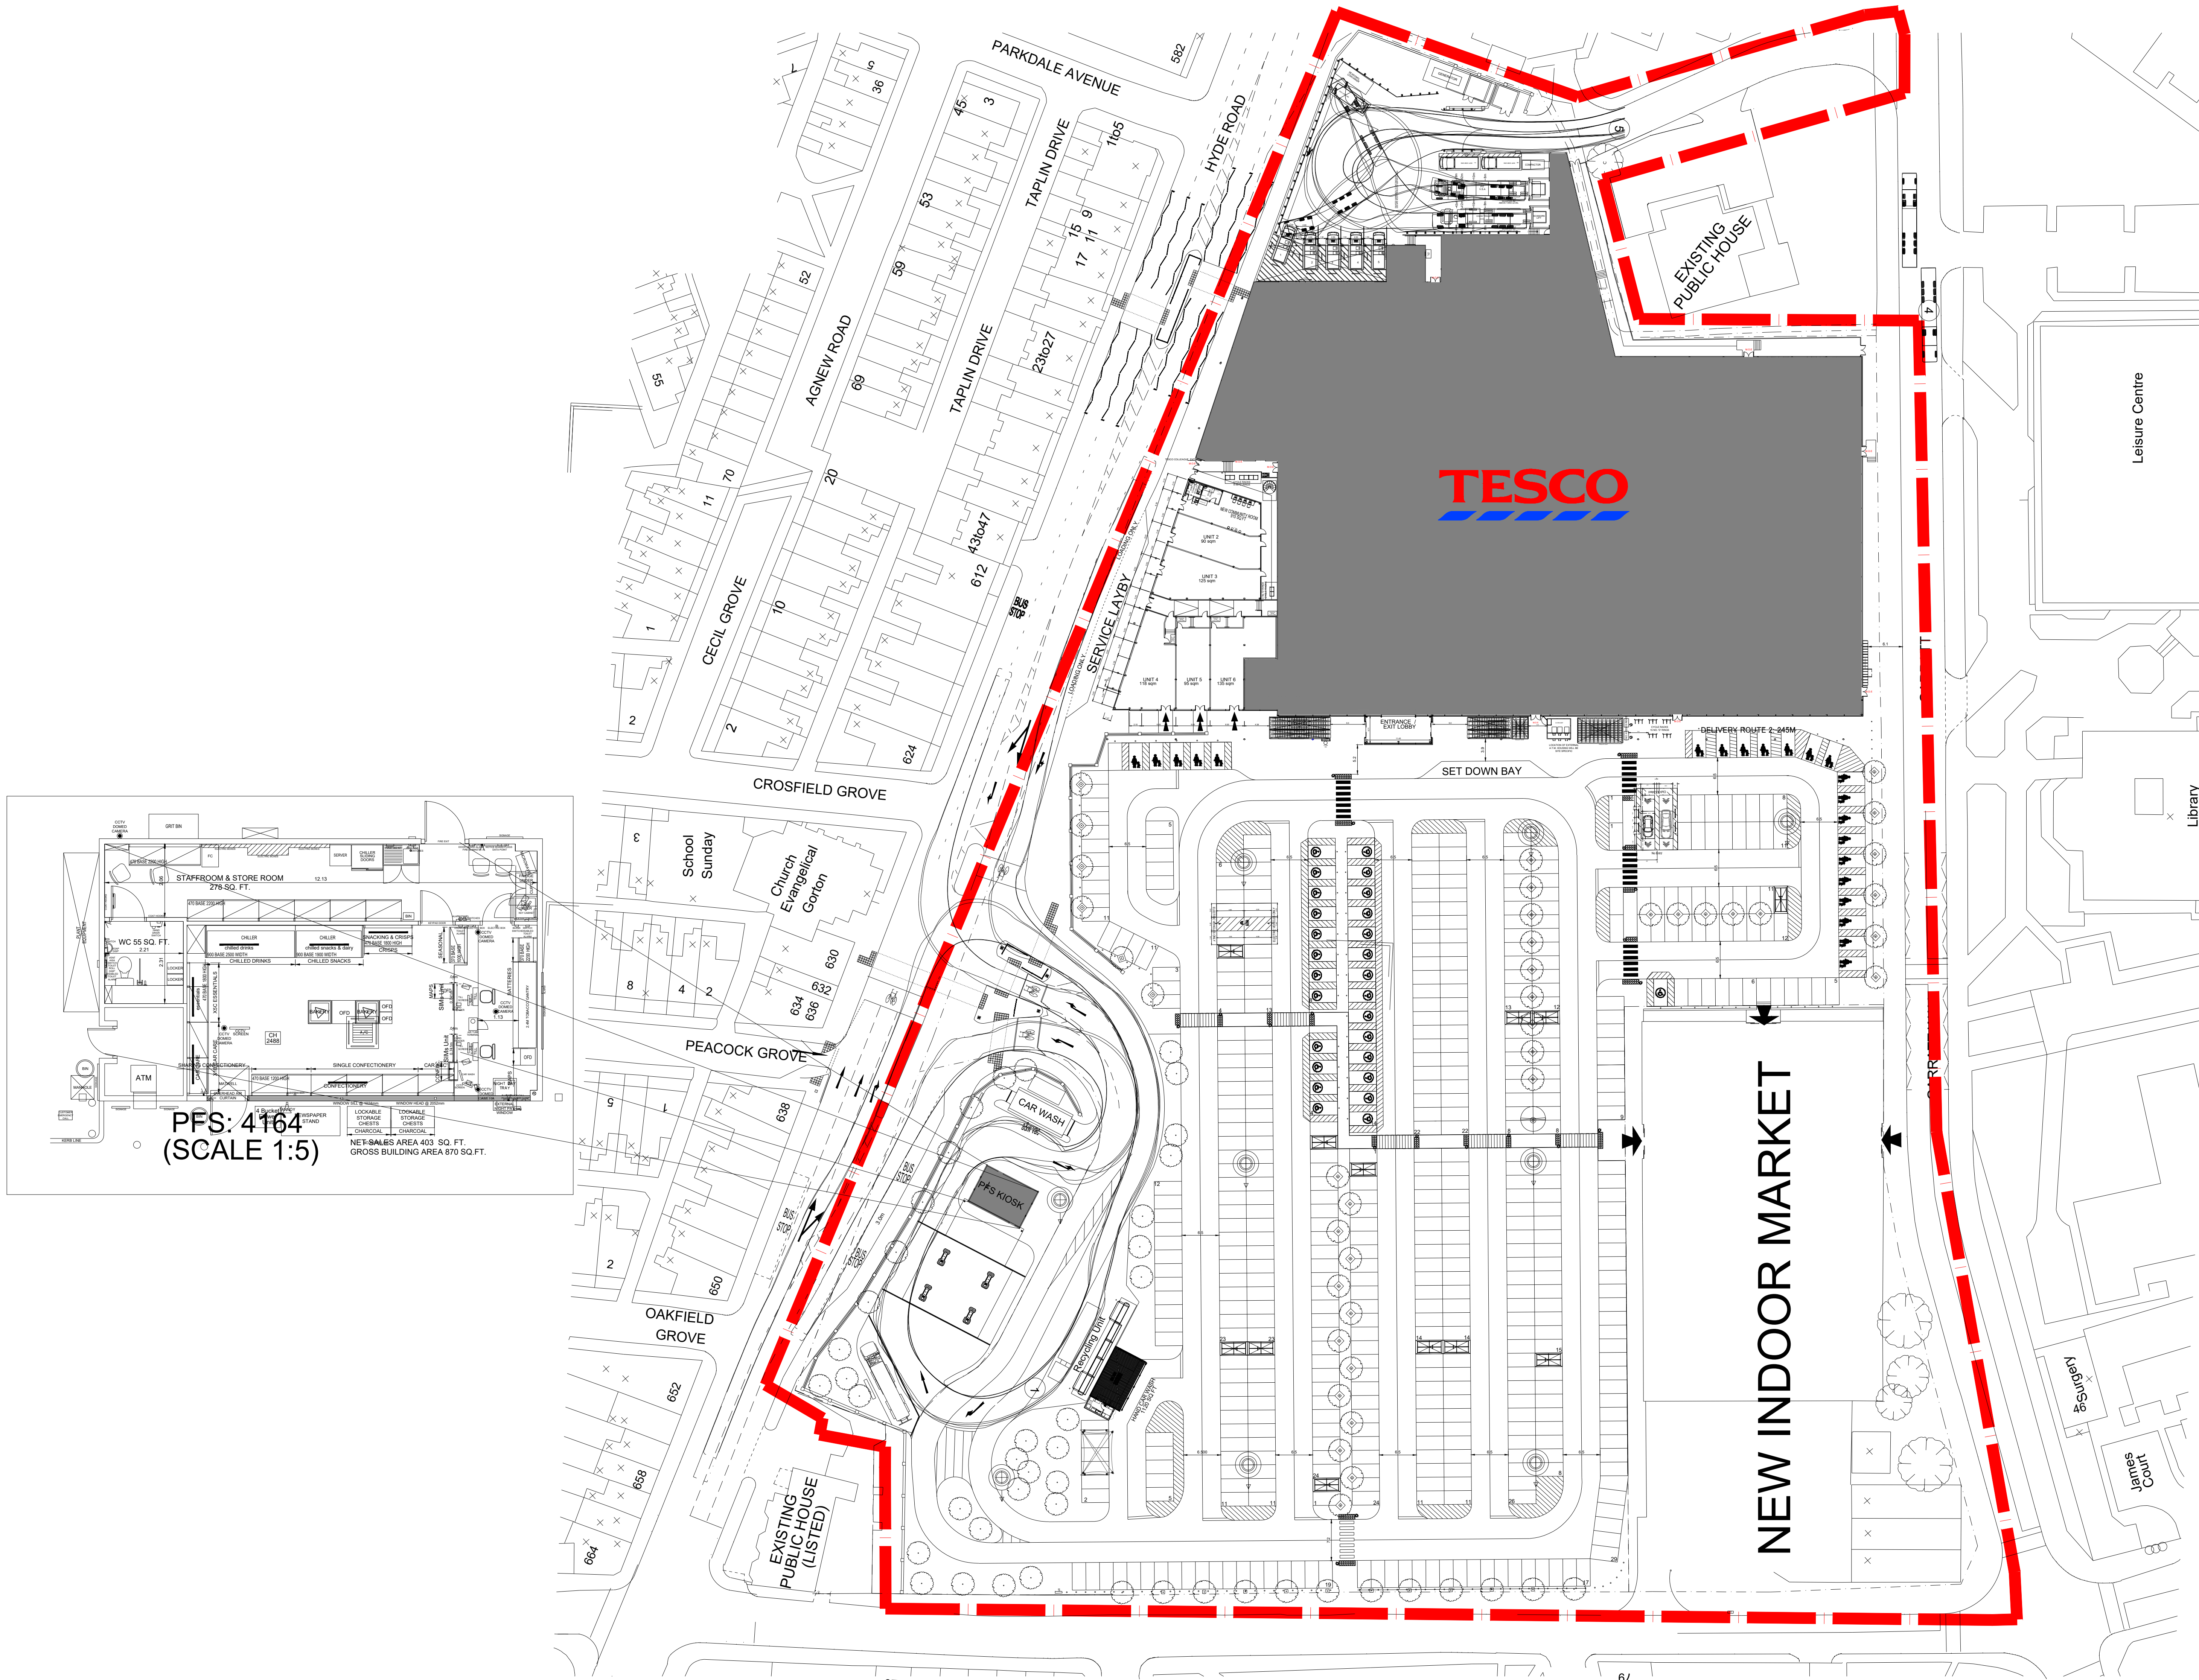

| SITE PLAN DETAILS           |               |
|-----------------------------|---------------|
|                             | EXISTING      |
| STORE GROSS FLOOR AREA      | 103,385 Sq Ft |
| PARKING BAY SIZE            | 9,605 Sq M    |
| STANDARD CAR PARKING SPACES | 2.4x4.8       |
| PARENT & CHILD SPACES       | 487           |
| DISABLED SPACES             | 22            |
| TOTAL CAR PARKING SPACES    | 27            |
| CAR PARKING RATIO           | 536           |
| TROLLEY BAYS                | 1: 19         |
| DEDICATED COLLEAGUE PARKING | 12            |
| BIKE RACKS                  | 0             |
| SITE AREA ACRES             | 23            |



|                 |               |
|-----------------|---------------|
| HAND CAR WASH   | EXISTING SQFT |
| GROSS           | 1120          |
| NET SALES       | 1120          |
| ANCILLARY       | 0             |
| EV CHARGING     | EXISTING SQFT |
| GROSS           | 744           |
| PARKING BAYS    | 6             |
| ANCILLARY       | 0             |
| CLICK + COLLECT | EXISTING SQFT |
| GROSS           | 465           |
| PARKING BAYS    | 3             |
| ANCILLARY       | 0             |

| REV.   | DATE | AMENDMENTS |
|---|------|------------|
|   |      |            |
| PROJECT<br>5566 MANCHESTER GORTON<br>F 62.9 (26.8/25.4)   |      |            |
| DESCRIPTION<br>EXISTING SITE LAYOUT   |      |            |
| DRAWING NO 5566 pg##   |      |            |
| PHASE - ISSUE ##   |      |            |
| SYSTEM ID 5566pg##.dwg<br>5566bg##.dwg   |      |            |
| SCALE 1:500@A0 DATE 08.09.2022   |      |            |
| UK PLANNING MANAGER CONRAD KALNINS   |      |            |
| BENGALURU PLANNER ASWIN PRABHU   |      |            |
|   |      |            |
| RETAIL PLANNING & DESIGN IMPLEMENTATION   |      |            |
| TESCO STORES LIMITED<br>STORE PLANNING DEPARTMENT<br>PROPERTY SERVICES<br>HIGHWOODS BUILDING, KESTREL WAY, HERTFORDSHIRE, AL7 1GB UK<br>TELEPHONE: 01707 395150<br>FAX: 01707 395151<br>E-MAIL: STORES@TESCO.COM<br>ALL RIGHTS RESERVED. THE INFORMATION IS NOT TO BE USED FOR ANY OTHER PURPOSES WITHOUT THE WRITTEN PERMISSION OF TESCO STORES LIMITED.<br>THIS DOCUMENT IS THE PROPERTY OF TESCO STORES LIMITED. IT IS TO BE KEPT IN A SAFE PLACE AND NOT TO BE LOANED, REPRODUCED, COPIED, OR IN ANY MANNER DISCLOSED TO ANY OTHER PERSON OR ORGANIZATION WITHOUT THE WRITTEN PERMISSION OF TESCO STORES LIMITED.<br>THE INFORMATION IS NOT TO BE USED FOR ANY OTHER PURPOSES WITHOUT THE WRITTEN PERMISSION OF TESCO STORES LIMITED.<br>THIS DOCUMENT IS THE PROPERTY OF TESCO STORES LIMITED. IT IS TO BE KEPT IN A SAFE PLACE AND NOT TO BE LOANED, REPRODUCED, COPIED, OR IN ANY MANNER DISCLOSED TO ANY OTHER PERSON OR ORGANIZATION WITHOUT THE WRITTEN PERMISSION OF TESCO STORES LIMITED. |      |            |

TO BE

APPROVED TIMPSON PLAN  
(26.09.2022)

| REV. | DATE       | AMENDMENTS                             |
|------|------------|----------------------------------------|
| 1#   | 08.09.2022 | PROPOSED TIMPSON'S EXTERNAL POD LAYOUT |
| 2#   | 14.12.2022 | PROPOSED ZEBRA CROSSING INSTALLATION   |

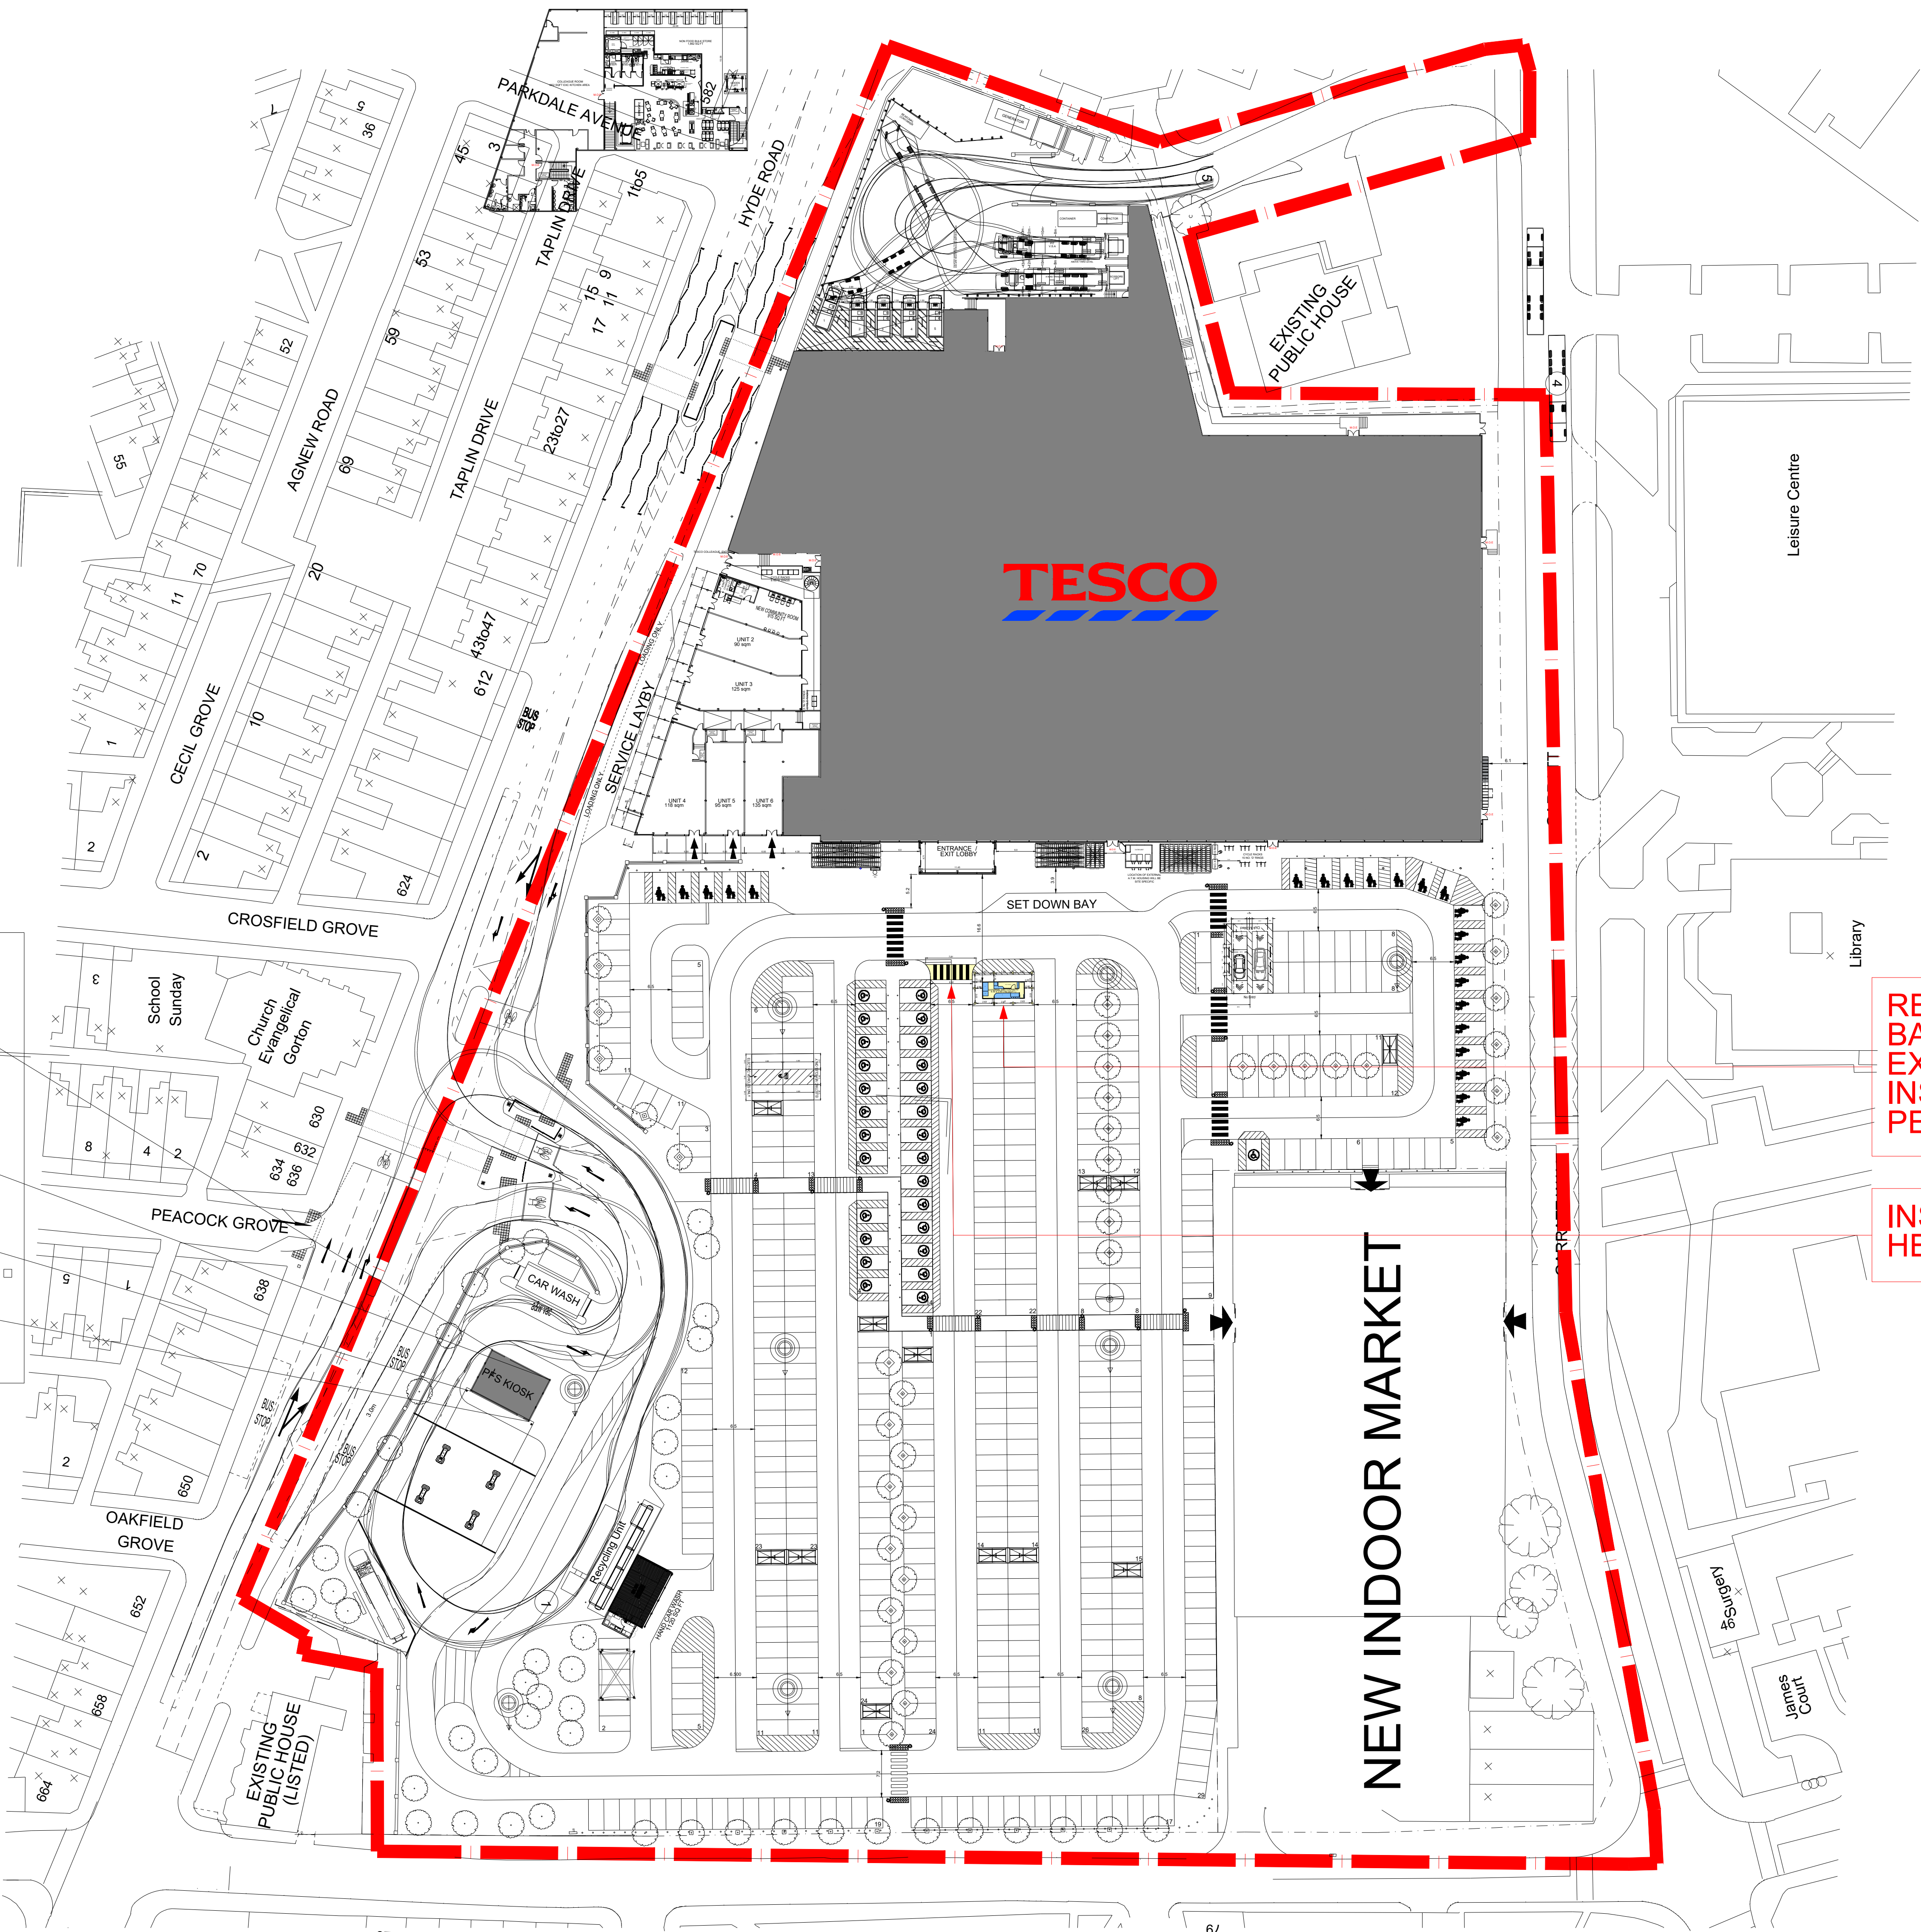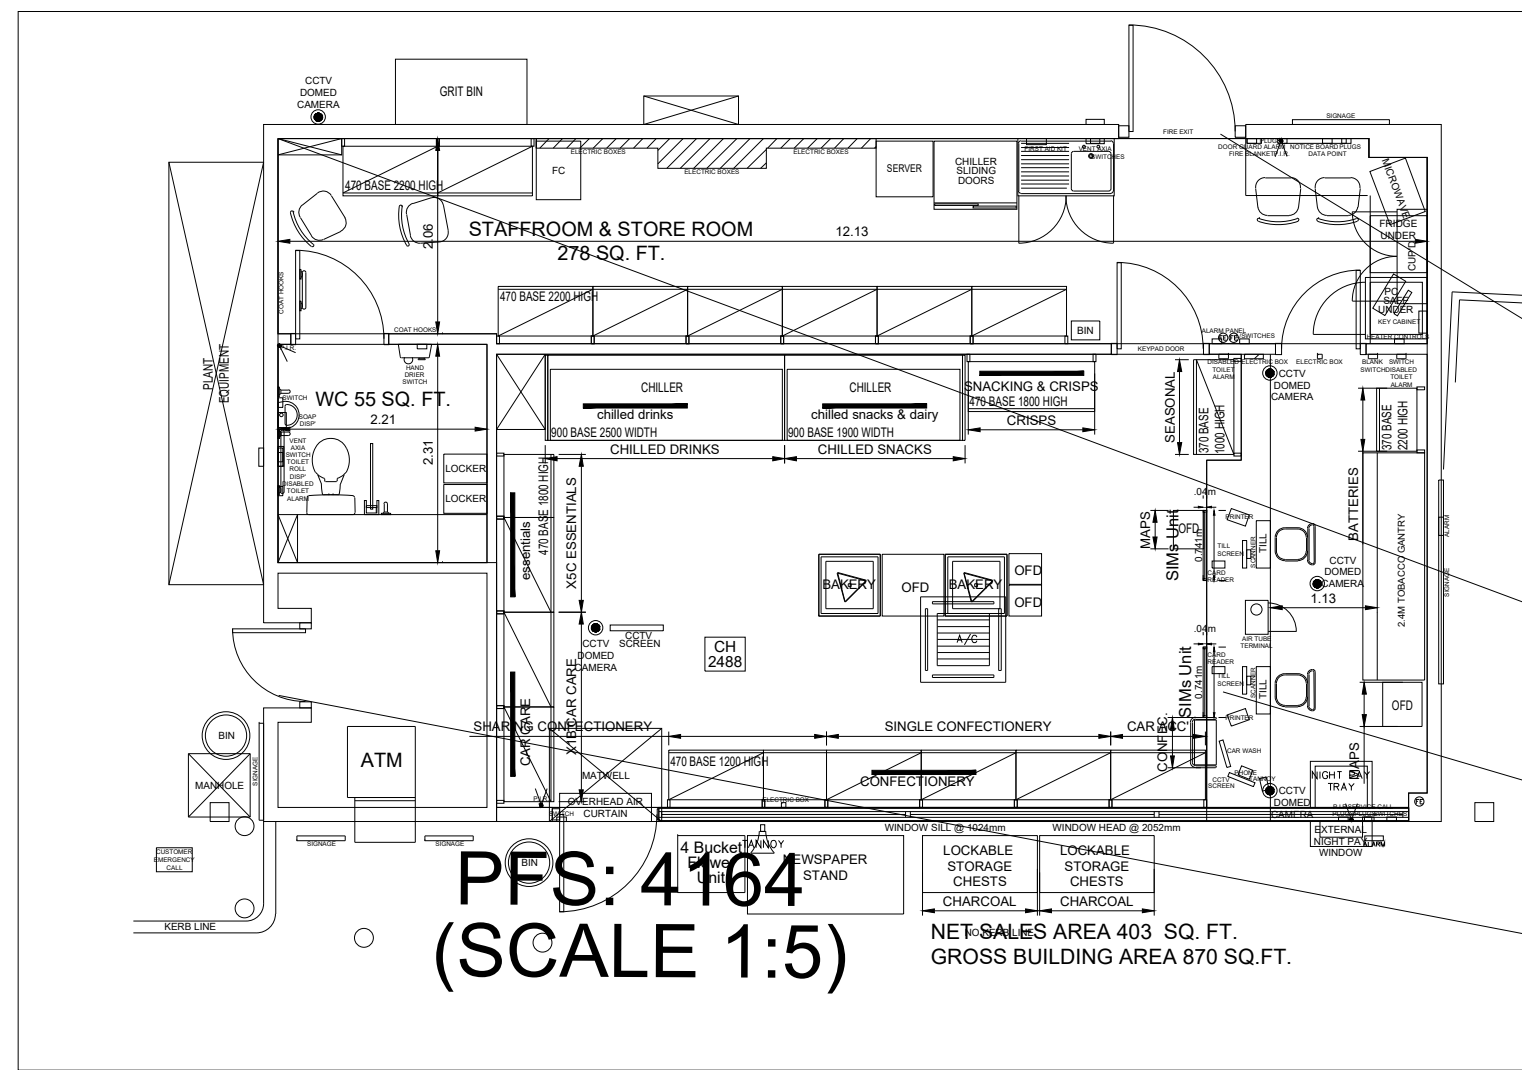

REMOVE 4X STANDARD PARKING BAYS AND INSTALL TIMPSON'S EXTERNAL POD HERE AS SHOWN. INSTALL 10X NEW BOLLARDS FOR PEDESTRIAN PROTECTION.

INSTALL NEW ZEBRA CROSSING HERE AS SHOWN.

| SITE PLAN DETAILS           |               |               |  |
|-----------------------------|---------------|---------------|--|
|                             | EXISTING      | PROPOSED      |  |
| STORE GROSS FLOOR AREA      | 103,385 Sq Ft | 103,385 Sq Ft |  |
|                             | 9,605 Sq M    | 9,605 Sq M    |  |
| PARKING BAY SIZE            | 487           | 483           |  |
| STANDARD CAR PARKING SPACES | 22            | 22            |  |
| PARENT & CHILD SPACES       | 27            | 27            |  |
| TOTAL CAR PARKING SPACES    | 536           | 532           |  |
| CAR PARKING RATIO           | 1:19          | 1:19          |  |
| TROLLEY BAYS                | 12            | 12            |  |
| DEDICATED COLLEAGUE PARKING | 0             | 0             |  |
| BIKE RACKS                  | 23            | 23            |  |
| SITE AREA ACRES             | 10.54         | 10.54         |  |

|                      | EXISTING SQFT | PROPOSED SQFT | VARIANCE SQFT |
|----------------------|---------------|---------------|---------------|
| HAND CAR WASH        | 1,120         | 1,120         | 0             |
| GROSS                | 1,120         | 1,120         | 0             |
| NET SALES            | 0             | 0             | 0             |
| ANCILLARY            | 0             | 0             | 0             |
| EV CHARGING          | 744           | 744           | 0             |
| GROSS                | 6             | 6             | 0             |
| PARKING BAYS         | 0             | 0             | 0             |
| ANCILLARY            | 0             | 0             | 0             |
| CLICK & COLLECT AREA | 465           | 465           | 0             |
| GROSS                | 3             | 3             | 0             |
| PARKING BAYS         | 0             | 0             | 0             |
| ANCILLARY            | 0             | 0             | 0             |
| TIMPSON              | 0             | 182           | 182           |
| GROSS                | 0             | 182           | 182           |
| NET SALES            | 0             | 182           | 182           |
| ANCILLARY            | 0             | 0             | 0             |


|                     |  |                                              |          |
|---------------------|--|----------------------------------------------|----------|
| PROJECT             |  | 5566 MANCHESTER GORTON<br>F 62.9 (26.8/25.4) |          |
| DESCRIPTION         |  | PROPOSED SITE LAYOUT                         |          |
| DRAWING NO          |  | 5566 pg2#                                    |          |
| PHASE               |  | 3                                            | ISSUE 2# |
| SYSTEM ID           |  | 5566pg2#.dwg<br>5566bg2#.dwg                 |          |
| SCALE               |  | 1:500@A0                                     |          |
|                     |  | DATE 14.12.2022                              |          |
| UK PLANNING MANAGER |  | CONRAD KALNINS                               |          |
| BENGALURU PLANNER   |  | ASWIN PRABHU                                 |          |

RETAIL PLANNING & DESIGN IMPLEMENTATION

TESCO STORES LIMITED  
STORE PLANNING DEPARTMENT  
PROPERTY SERVICES  
HIGHWOODS BUILDING, KESTREL WAY, HERTFORDSHIRE,  
WELWYN GARDEN CITY, HERTFORDSHIRE, AL7 1GB UK  
TELEPHONE : 01707 395150

THE COPYRIGHT IN THIS DRAWING IS THE PROPERTY OF TESCO STORES LIMITED. ALL RIGHTS ARE RESERVED. THIS DRAWING IS NOT TO BE REPRODUCED OR TRANSMITTED IN ANY FORM OR BY ANY MEANS, ELECTRONIC OR MECHANICAL, INCLUDING PHOTOCOPYING AND RECORDING, OR FROM ANY INFORMATION STORAGE AND RETRIEVAL SYSTEM WITHOUT THE PRIOR WRITTEN PERMISSION OF THE OWNER.

# AS IS

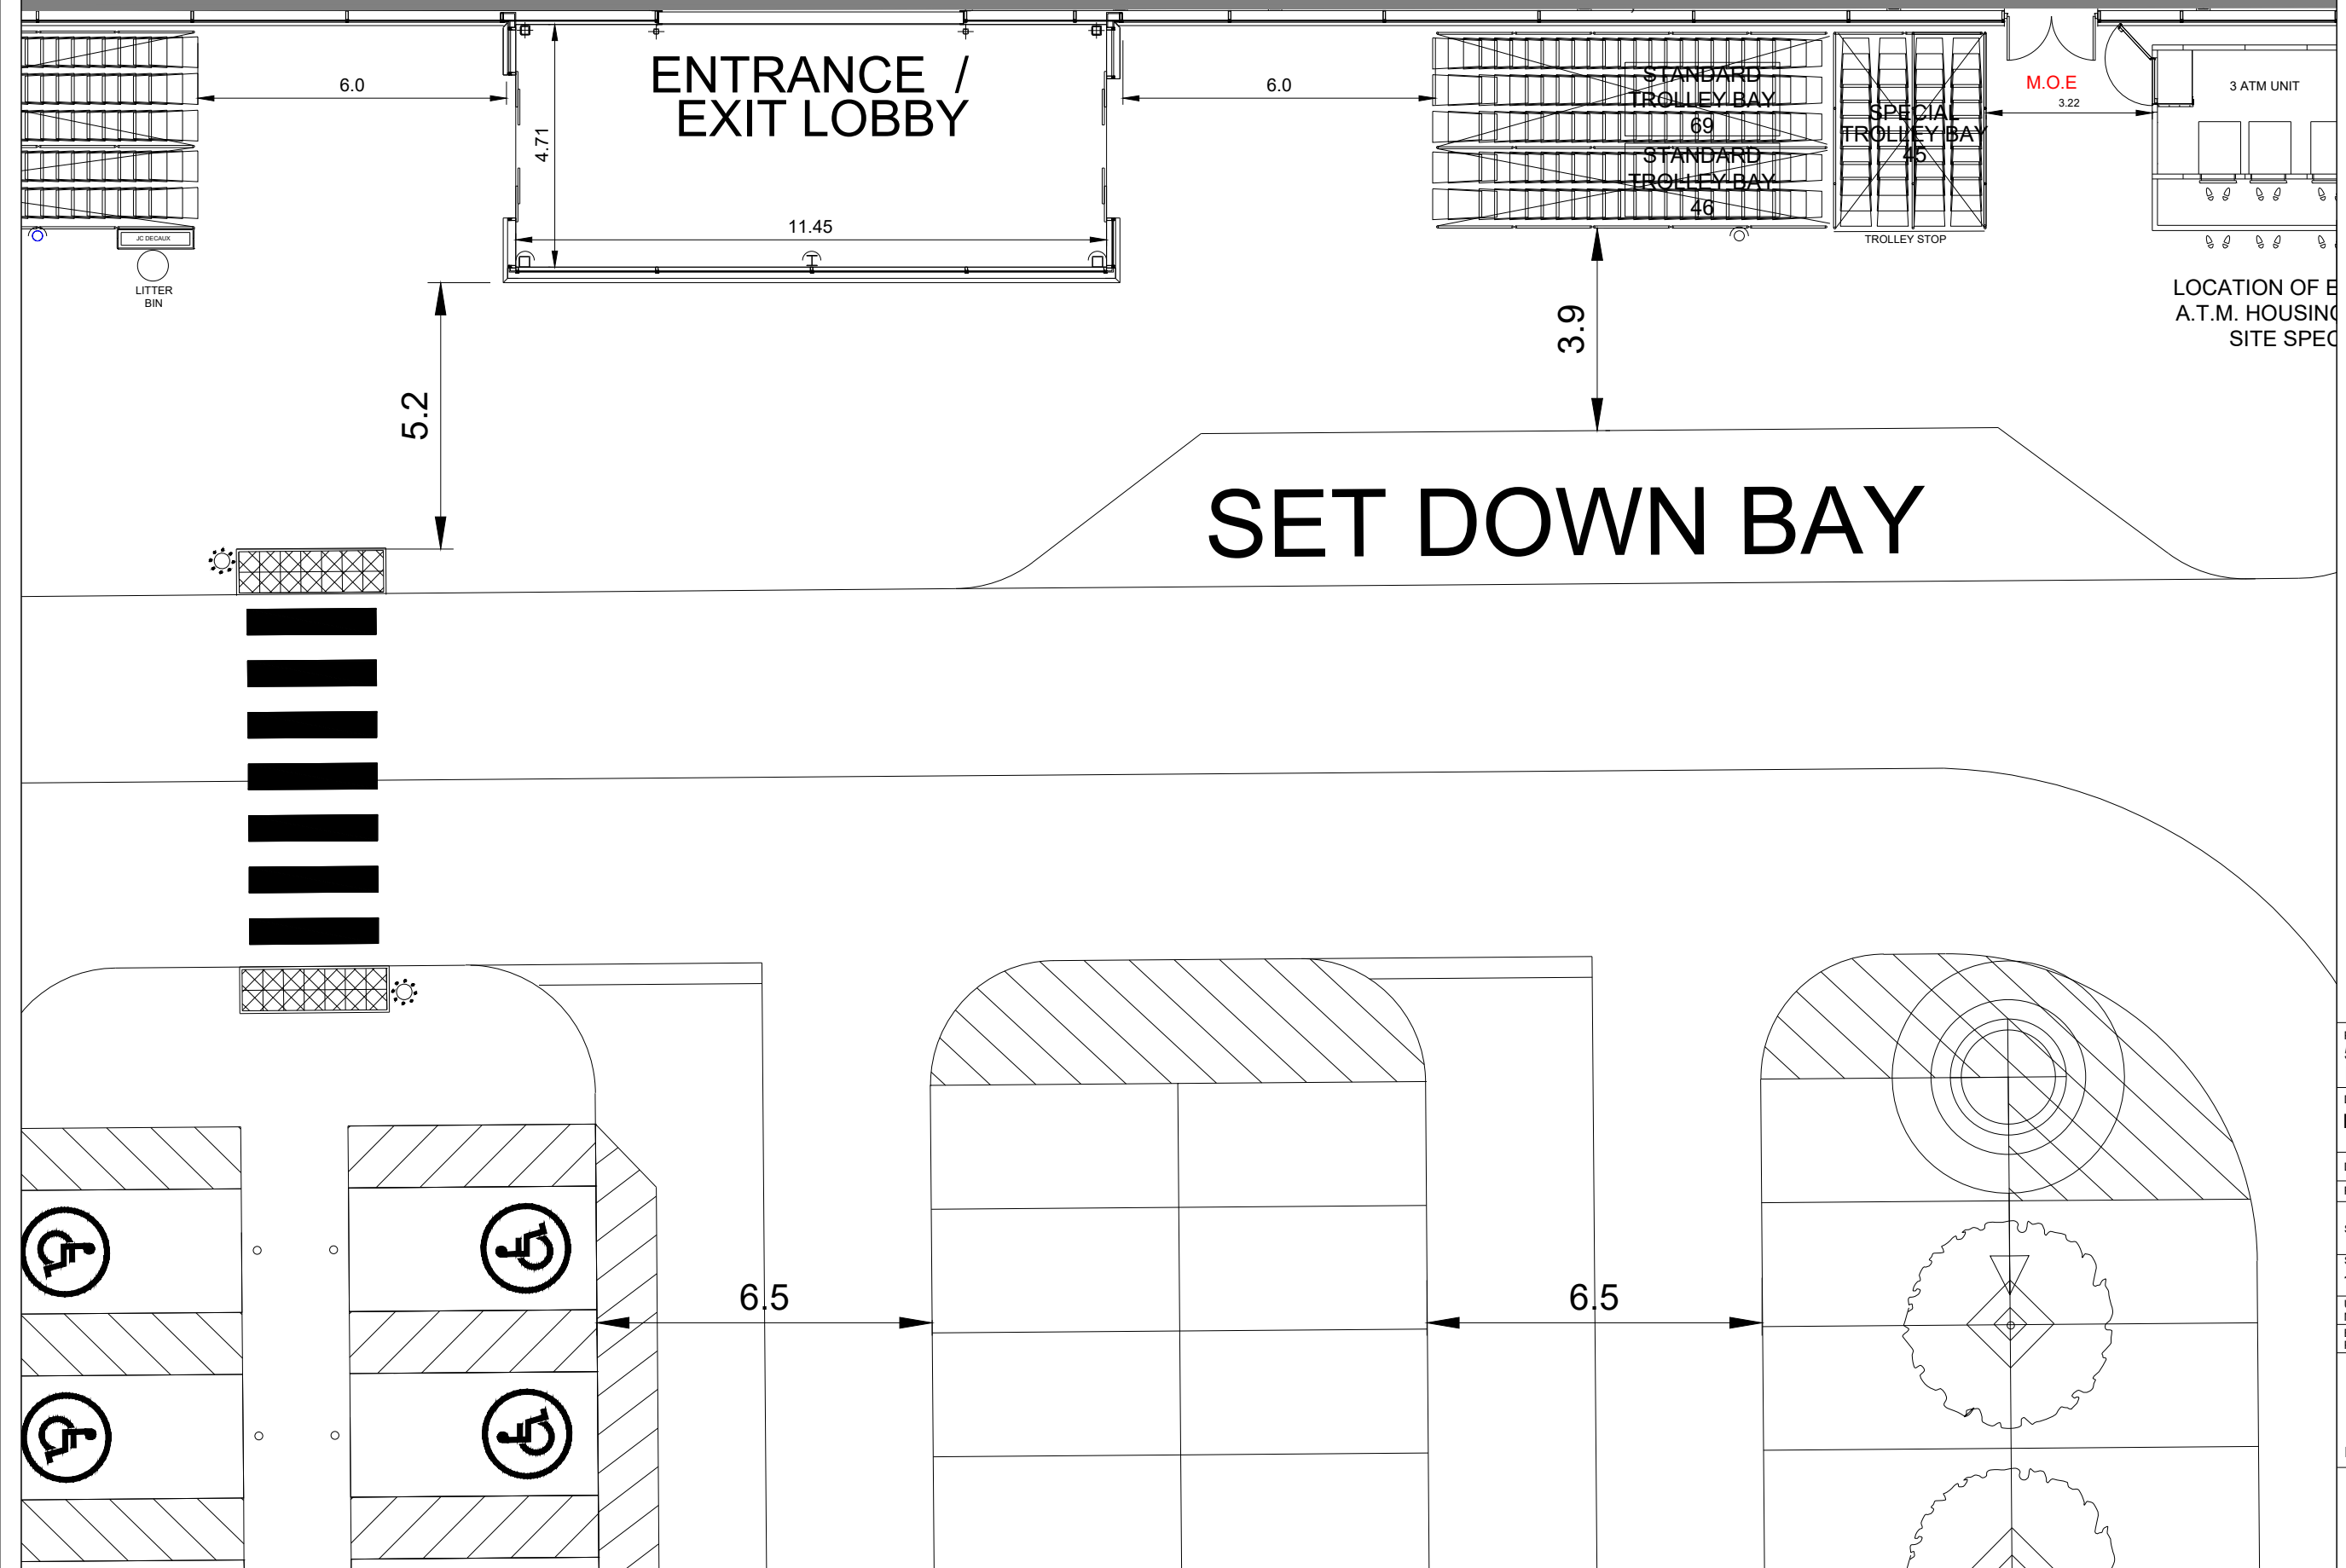


| REV   | DATE                           | AMENDMENTS |
|---|--------------------------------|------------|
|   |                                |            |
| PROJECT<br>5566 MANCHESTER GORTON<br>F 62.9 (26.8/25.4)   |                                |            |
| DESCRIPTION<br>EXISTING SITE LAYOUT   |                                |            |
| DRAWING NO   | 5566 pg##                      |            |
| PHASE   | -                              | ISSUE ##   |
| SYSTEM ID   | 5566pg###.dwg<br>5566bg###.dwg |            |
| SCALE   | DATE                           |            |
| 1:125@A3   | 08.09.2022                     |            |
| UK PLANNING<br>MANAGER   | CONRAD KALNINS                 |            |
| BENGALURU<br>PLANNER   | ASWIN PRABHU                   |            |
| <div>TESCO</div>   |                                |            |
| RETAIL PLANNING & DESIGN IMPLEMENTATION   |                                |            |
| TESCO STORES LIMITED<br>STORE PLANNING DEPARTMENT<br>HIGHWOODS BUILDING, KESTREL WAY, HERTFORDSHIRE,<br>WELWYN GARDEN CITY, HERTFORDSHIRE, AL7 1GB UK<br>TELEPHONE - 01707 286150<br>THE COPYRIGHT IN THIS DRAWING IS AND WILL REMAIN THE PROPERTY OF TESCO STORES LIMITED.<br>ALL RIGHTS ARE RESERVED. NO PART MAY BE REPRODUCED OR TRANSMITTED IN ANY FORM OR BY ANY<br>MEANS WITHOUT PERMISSION IN WRITING FROM TESCO STORES LIMITED.<br>PUBLICATION MAY BE REPRODUCED OR TRANSMITTED IN ANY FORM OR BY ANY<br>MEANS WITHOUT PERMISSION IN WRITING FROM TESCO STORES LIMITED. |                                |            |

TO BE



APPROVED TIMPSON PLAN  
(26.09.2022)

| REV. | DATE       | AMENDMENTS                           |
|------|------------|--------------------------------------|
| 1#   | 08.09.2022 | PROPOSED TIMPSON EXTERNAL POD LAYOUT |
| 2#   | 14.12.2022 | PROPOSED ZEBRA CROSSING INSTALLATION |

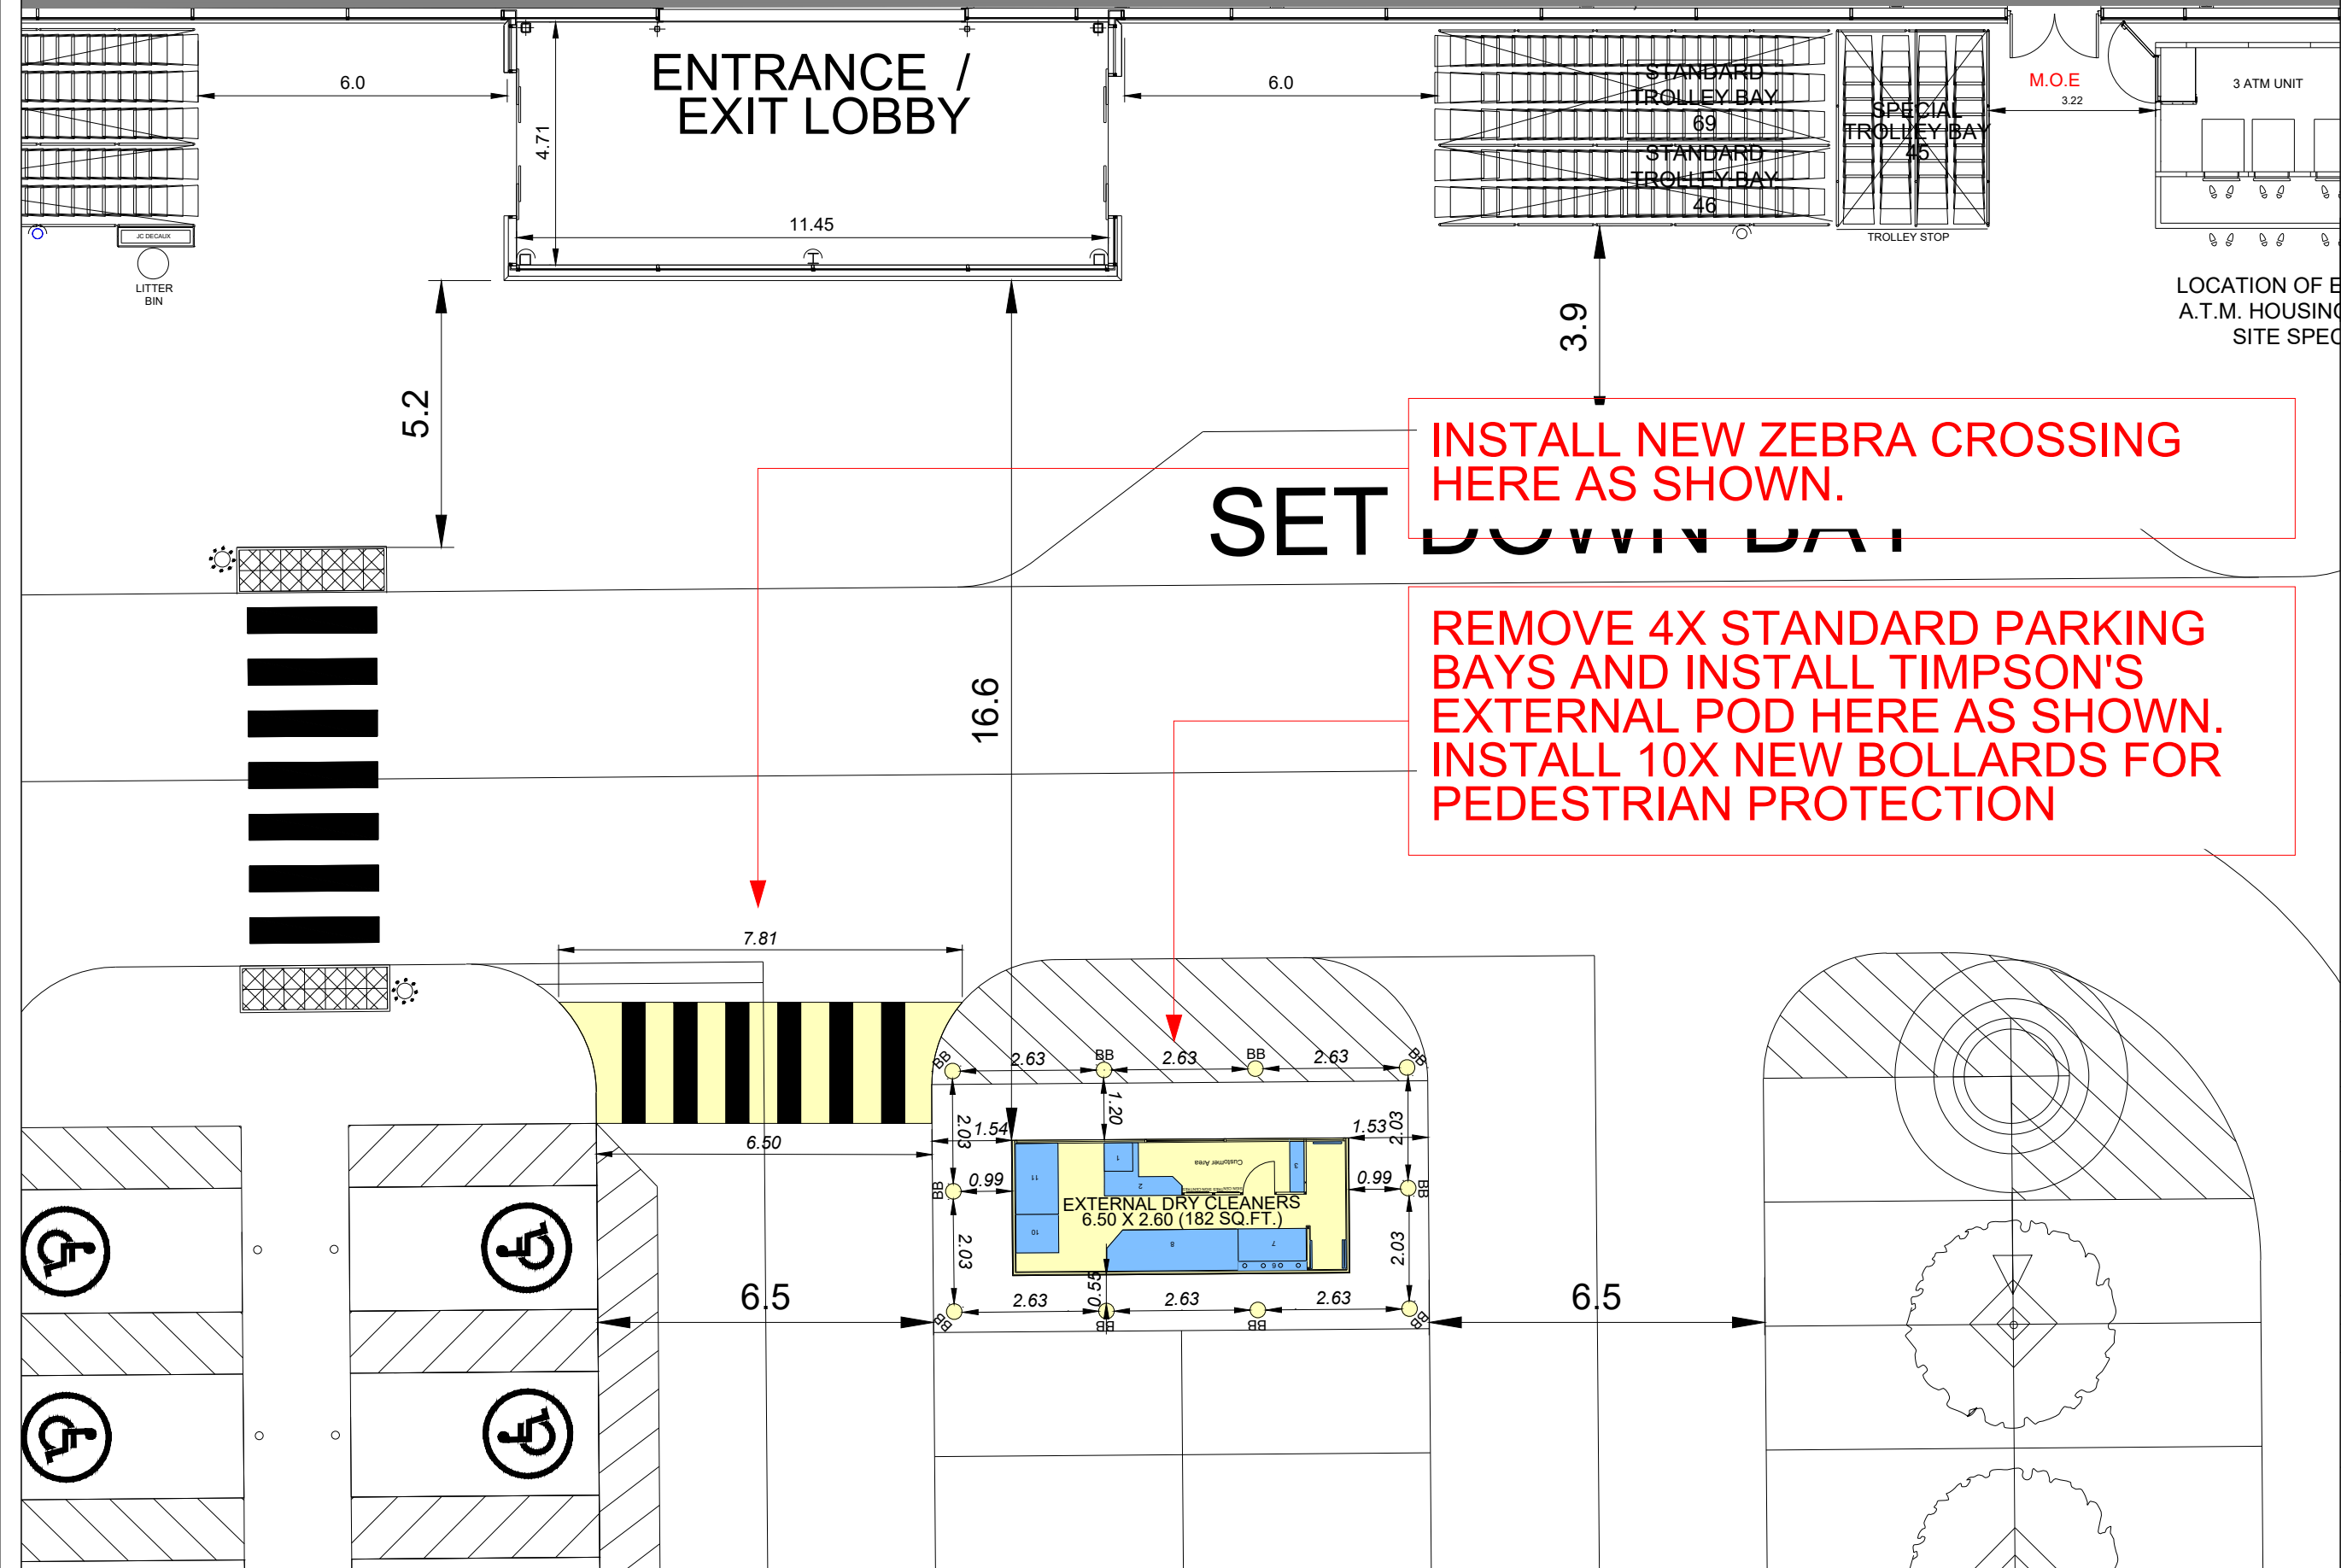

|   |                                              |
|---|----------------------------------------------|
| PROJECT   | 5566 MANCHESTER GORTON<br>F 62.9 (26.8/25.4) |
| DESCRIPTION   | PROPOSED SITE LAYOUT                         |
| DRAWING NO   | 5566 pg2#                                    |
| PHASE   | ISSUE 2#                                     |
| SYSTEM ID   | 5566pg2#.dwg<br>5566bg2#.dwg                 |
| SCALE   | DATE<br>1:125@A3 14.12.2022                  |
| UK PLANNING<br>MANAGER   | CONRAD KALNINS                               |
| BENGALURU<br>PLANNER   | ASWIN PRABHU                                 |
| <b>TESCO</b>   |                                              |
| RETAIL PLANNING & DESIGN IMPLEMENTATION   |                                              |
| TESCO STORES LIMITED<br>STORE PLANNING DEPARTMENT<br>PROPERTY SERVICES<br>HIGHWOODS BUILDING, KESTREL WAY, HERTFORDSHIRE,<br>WELWYN GARDEN CITY, HERTFORDSHIRE, AL7 1GB UK<br>TELEPHONE - 01707 395150 |                                              |