




Location Plan
Scale 1:1250



Site Plan
Scale 1:1250

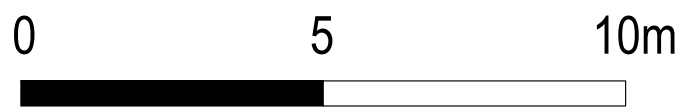

Rev	Date	Notes
-----	------	-------

PLANNING

Project
Jigsaw Manchester
33 Kings Street
Manchester

Drawing
Site & Location Plans

Scale
1:1250 & 1:500 (A1)

Number
JM8-GA000

Drawn by
cf

Revision
-