

Appendix 8.3

Daylight & Sunlight Results: Existing Baseline v
Proposed Scheme, Cumulative and Future
Baseline Scenarios

Daylight & Sunlight Results: Existing v Proposed Scheme

ALBERT BRIDGE HOUSE
JOB 23 - E v P DAYLIGHT RESULTS

Room/Floor	Room Use	Window	%VSC			% Daylight Factor			Daylight Distribution					
			Exist	Prop	% Loss	Exist	Prop	% Loss	Room Area sq ft	Existing Area sq ft	Existing % of Room Area	Proposed Area sq ft	Proposed % of Room Area	% Loss of Existing
Century Buildings														
5th Floor														
R1/1165	LKD	W1/1165	22.39	21.63	3.39%	2.03	2.02	0.74%	376.1	370.8	98.59%	370.8	98.59%	0.00%
		W2/1165	32.83	32.80	>27									
		W3/1165	33.07	33.03	>27									
		W4/1165	33.29	33.26	>27									
6th Floor														
R1/1166	UNKNOWN	W1/1166	18.94	18.85	0.48%	0.91	0.90	0.33%	176.2	138.2	78.43%	138.1	78.38%	0.07%
2-8 Left Bank Apartments														
1st Floor														
R1/261	LKD	W1/261	10.73	10.72	0.09%	1.41	1.26	10.04%	516.2	450.2	87.21%	365.8	70.86%	18.75%
		W2/261	10.07	9.23	8.34%									
		W3/261	10.85	8.98	17.24%									
		W4/261	7.63	4.50	41.02%									
		W5/261	9.67	6.59	31.85%									
R2/261	BEDROOM	W6/261	3.26	3.26	0.00%	1.00	1.00	0.00%	123.3	44.8	36.33%	44.8	36.33%	0.00%
R3/261	BEDROOM	W7/261	3.11	3.11	0.00%	0.96	0.96	0.00%	237.2	88	37.10%	88	37.10%	0.00%
R5/261	BEDROOM	W12/261	4.65	3.72	20.00%	0.48	0.42	13.51%	208	77	37.02%	55.9	26.88%	27.40%
R6/261	BEDROOM	W11/261	9.99	9.09	9.01%	0.84	0.78	6.79%	193.4	90.6	46.85%	89.1	46.07%	1.66%
R7/261	LKD	W10/261	11.71	10.91	6.83%	0.93	0.88	4.85%	360	122.5	34.03%	121.5	33.75%	0.82%
R8/261	LKD	W8/261	3.93	2.75	30.03%	0.36	0.30	16.76%	433.6	156.8	36.16%	93.8	21.63%	40.18%
		W9/261	0.81	0.81	0.00%									
		W13/261	4.14	4.08	1.45%									
		W14/261	4.50	4.45	1.11%									

Room/Floor	Room Use	Window	%VSC			% Daylight Factor			Daylight Distribution					
			Exist	Prop	% Loss	Exist	Prop	% Loss	Room Area sq ft	Existing Area sq ft	Existing % of Room Area	Proposed Area sq ft	Proposed % of Room Area	% Loss of Existing
2nd Floor														
R1/262	LKD	W1/262	11.90	11.89	0.08%	1.55	1.38	10.49%	516.2	500.4	96.94%	471.7	91.38%	5.74%
		W2/262	11.07	10.17	8.13%									
		W3/262	11.89	9.85	17.16%									
		W4/262	8.84	5.01	43.33%									
		W5/262	13.53	9.39	30.60%									
R2/262	BEDROOM	W6/262	6.26	6.26	0.00%	1.55	1.55	0.45%	123.3	67.6	54.83%	67.6	54.83%	0.00%
R3/262	BEDROOM	W7/262	4.58	4.58	0.00%	1.19	1.19	0.00%	237.2	101	42.58%	101	42.58%	0.00%
R5/262	BEDROOM	W12/262	5.78	4.37	24.39%	0.55	0.46	15.88%	208	116.9	56.20%	66	31.73%	43.54%
R6/262	BEDROOM	W11/262	12.04	10.47	13.04%	0.95	0.86	9.37%	193.4	135.4	70.01%	122.6	63.39%	9.45%
R7/262	LKD	W10/262	14.11	12.70	9.99%	1.04	0.97	6.81%	360	177.7	49.36%	169	46.94%	4.90%
R8/262	LKD	W8/262	5.84	4.15	28.94%	0.49	0.41	16.12%	433.6	207.3	47.81%	141.9	32.73%	31.55%
		W9/262	1.09	1.09	0.00%									
		W13/262	4.82	4.75	1.45%									
		W14/262	5.18	5.13	0.97%									
3rd Floor														
R1/263	LKD	W1/263	13.22	13.20	0.15%	1.68	1.52	9.76%	516.2	506.2	98.06%	494.8	95.85%	2.25%
		W2/263	12.13	11.21	7.58%									
		W3/263	12.82	10.68	16.69%									
		W4/263	9.63	5.46	43.30%									
		W5/263	18.08	13.58	24.89%									
R2/263	BEDROOM	W6/263	14.12	12.06	14.59%	2.48	2.21	10.66%	123.3	120.4	97.65%	120.4	97.65%	0.00%
R3/263	BEDROOM	W7/263	7.29	7.29	0.00%	1.51	1.51	0.00%	237.2	130.1	54.85%	128.3	54.09%	1.38%
R5/263	BEDROOM	W12/263	7.67	5.48	28.55%	0.65	0.53	18.73%	208	189.2	90.96%	130.2	62.60%	31.18%
R6/263	BEDROOM	W11/263	14.42	12.09	16.16%	1.07	0.95	11.51%	193.4	190.4	98.45%	153.9	79.58%	19.17%
R7/263	LKD	W10/263	16.61	14.48	12.82%	1.15	1.05	8.77%	360	309.2	85.89%	270.2	75.06%	12.61%
R8/263	LKD	W8/263	8.06	5.78	28.29%	0.63	0.53	15.04%	433.6	294.7	67.97%	216.8	50.00%	26.43%
		W9/263	1.43	1.43	0.00%									
		W13/263	5.72	5.65	1.22%									
		W14/263	6.08	6.03	0.82%									
4th Floor														
R1/264	LKD	W1/264	14.67	14.65	0.14%	1.82	1.67	8.61%	516.2	506.9	98.20%	496.2	96.13%	2.11%
		W2/264	13.27	12.32	7.16%									
		W3/264	13.71	11.50	16.12%									
		W4/264	11.25	6.95	38.22%									
		W5/264	22.33	17.67	20.87%									
R2/264	BEDROOM	W6/264	22.48	17.90	20.37%	3.18	2.73	14.13%	123.3	121.1	98.22%	121.1	98.22%	0.00%
R3/264	BEDROOM	W7/264	13.24	12.59	4.91%	2.13	2.09	1.79%	237.2	172.4	72.68%	169.3	71.37%	1.80%
R5/264	BEDROOM	W12/264	9.71	6.74	30.59%	0.73	0.59	19.78%	208	198.3	95.34%	176	84.62%	11.25%
R6/264	BEDROOM	W11/264	16.88	13.87	17.83%	1.18	1.03	12.63%	193.4	191.8	99.17%	158.7	82.06%	17.26%
R7/264	LKD	W10/264	18.91	16.10	14.86%	1.25	1.12	10.26%	360	345	95.83%	306.4	85.11%	11.19%
R8/264	LKD	W8/264	10.24	7.40	27.73%	0.77	0.66	14.14%	433.6	379.4	87.50%	295.3	68.10%	22.17%
		W9/264	1.90	1.90	0.00%									
		W13/264	6.96	6.90	0.86%									
		W14/264	7.31	7.25	0.82%									
R5/265	BEDROOM	W12/265	10.62	7.52	29.19%	0.83	0.67	18.86%	208	198.5	95.43%	179.3	86.20%	9.67%
R6/265	BEDROOM	W11/265	18.16	14.89	18.01%	1.26	1.09	13.70%	193.4	191.8	99.17%	161	83.25%	16.06%
R7/265	LKD	W10/265	20.47	17.37	15.14%	1.39	1.25	10.55%	360	346.1	96.14%	311.6	86.56%	9.97%
R8/265	LKD	W8/265	8.69	5.70	34.41%	0.79	0.68	13.75%	433.6	378.7	87.34%	293	67.57%	22.63%
		W9/265	1.16	1.16	0.00%									
		W13/265	8.76	8.70	0.68%									
		W14/265	9.05	8.99	0.66%									
6th Floor														
R1/266	BEDROOM	W1/266	15.42	11.96	22.44%	3.06	2.56	16.24%	246.3	246.3	100.00%	246.3	100.00%	0.00%
		W2/266	15.65	12.37	20.96%									
		W6/266	14.97	14.55	2.81%									
R2/266	LKD	W3/266	15.80	12.64	20.00%	4.09	3.82	6.46%	710.4	710.4	100.00%	710.4	100.00%	0.00%
		W4/266	16.22	13.09	19.30%									
		W5/266	17.82	14.81	16.89%									
		W7/266	32.27	32.27	>27									
		W15/266	28.09	28.09	>27									
R5/266	BEDROOM	W12/266	11.15	8.06	27.71%	0.85	0.70	17.92%	208	199.4	95.87%	181.8	87.40%	8.83%
R6/266	BEDROOM	W11/266	19.18	15.93	16.94%	1.30	1.13	13.04%	193.4	192.2	99.38%	162.8	84.18%	15.30%
R7/266	LKD	W10/266	21.52	18.44	14.31%	1.44	1.29	10.09%	360	348.2	96.72%	314.5	87.36%	9.68%
R8/266	LKD	W8/266	9.22	6.21	32.65%	0.88	0.78	12.23%	433.6	379.2	87.45%	293.1	67.60%	22.71%
		W9/266	2.49	2.49	0.00%									
		W13/266	11.08	11.01	0.63%									
		W14/266	11.29	11.24	0.44%									

Room/Floor	Room Use	Window	%VSC			% Daylight Factor			Daylight Distribution					
			Exist	Prop	% Loss	Exist	Prop	% Loss	Room Area sq ft	Existing Area sq ft	Existing % of Room Area	Proposed Area sq ft	Proposed % of Room Area	% Loss of Existing
7th Floor														
R1/267	BEDROOM	W1/267	16.01	12.57	21.49%	3.14	2.63	16.13%	246.3	246.3	100.00%	246.3	100.00%	0.00%
		W2/267	16.19	12.93	20.14%									
		W6/267	16.39	15.97	2.56%									
R2/267	LKD	W3/267	16.36	13.22	19.19%	4.15	3.89	6.41%	710.4	710.4	100.00%	710.4	100.00%	0.00%
		W4/267	16.80	13.67	18.63%									
		W5/267	18.38	15.39	16.27%									
		W7/267	32.71	32.71	>27									
		W15/267	28.44	28.44	>27									
R5/267	BEDROOM	W12/267	11.73	8.67	26.09%	0.87	0.73	16.74%	208	201.1	96.68%	185	88.94%	8.01%
R6/267	BEDROOM	W11/267	20.28	17.05	15.93%	1.35	1.18	12.33%	193.4	192.4	99.48%	163.7	84.64%	14.92%
R7/267	LKD	W10/267	22.66	19.61	13.46%	1.49	1.34	9.56%	360	349.7	97.14%	314.6	87.39%	10.04%
R8/267	LKD	W8/267	9.80	6.78	30.82%	0.98	0.87	11.10%	433.6	380.5	87.75%	292.1	67.37%	23.23%
		W9/267	5.24	5.24	0.00%									
		W13/267	14.42	14.35	0.49%									
		W14/267	14.63	14.57	0.41%									
8th Floor														
R1/268	BEDROOM	W1/268	16.65	13.24	20.48%	3.19	2.69	15.82%	246.3	246.3	100.00%	246.3	100.00%	0.00%
		W2/268	16.74	13.50	19.35%									
		W6/268	18.00	17.59	2.28%									
R2/268	LKD	W3/268	16.93	13.80	18.49%	4.21	3.94	6.30%	710.4	710.4	100.00%	710.4	100.00%	0.00%
		W4/268	17.37	14.27	17.85%									
		W5/268	18.96	15.98	15.72%									
		W7/268	33.17	33.17	>27									
		W15/268	28.81	28.81	>27									
R5/268	BEDROOM	W12/268	12.85	9.82	23.58%	0.92	0.78	15.23%	208	204.1	98.13%	189.3	91.01%	7.25%
R6/268	BEDROOM	W11/268	22.18	18.99	14.38%	1.42	1.26	11.27%	193.4	192.7	99.64%	166.2	85.94%	13.75%
R7/268	LKD	W10/268	24.08	21.06	12.54%	1.55	1.41	9.04%	360	351.3	97.58%	319.2	88.67%	9.14%
R8/268	LKD	W8/268	10.64	7.62	28.38%	1.33	1.22	8.23%	433.6	381.4	87.96%	298.5	68.84%	21.74%
		W9/268	9.05	9.05	0.00%									
		W13/268	18.71	18.64	0.37%									
		W14/268	19.01	18.95	0.32%									
9th Floor														
R1/269	BEDROOM	W1/269	11.26	8.11	27.98%	2.65	2.21	16.64%	246.3	246.3	100.00%	246.3	100.00%	0.00%
		W2/269	11.15	8.16	26.82%									
		W6/269	19.86	19.44	2.11%									
R2/269	LKD	W3/269	11.28	8.39	25.62%	3.92	3.70	5.71%	710.4	710.4	100.00%	710.4	100.00%	0.00%
		W4/269	11.72	8.86	24.40%									
		W5/269	14.32	11.58	19.13%									
		W7/269	33.70	33.70	>27									
		W15/269	29.24	29.24	>27									
R5/269	BEDROOM	W12/269	15.32	12.32	19.58%	1.01	0.88	12.86%	208	204.1	98.13%	192.5	92.55%	5.68%
R6/269	BEDROOM	W11/269	24.55	21.39	12.87%	1.52	1.37	10.26%	193.4	192.9	99.74%	169.2	87.49%	12.29%
R7/269	LKD	W10/269	25.72	22.72	11.66%	1.62	1.48	8.59%	360	353.1	98.08%	323.8	89.94%	8.30%
R8/269	LKD	W8/269	11.54	8.53	26.08%	1.63	1.52	6.58%	433.6	424.1	97.81%	393.7	90.80%	7.17%
		W9/269	13.71	13.71	0.00%									
		W13/269	23.85	23.78	0.29%									
		W14/269	24.23	24.17	0.25%									
10th Floor														
R1/270	LKD	W1/270	31.11	28.27	>27	1.56	1.47	6.08%	275.8	274.5	99.53%	274.5	99.53%	0.00%
		W2/270	30.77	27.90	>27									
		W3/270	20.26	20.26	0.00%									
R2/270	UNKNOWN	W4/270	30.45	27.64	>27	0.94	0.87	7.84%	194.9	172.8	88.66%	172.8	88.66%	0.00%
R5/270	BEDROOM	W12/270	17.13	14.16	17.34%	1.07	0.95	11.67%	208	204.4	98.27%	195.6	94.04%	4.31%
R6/270	BEDROOM	W11/270	26.44	23.31	11.84%	1.60	1.44	9.59%	193.4	192.9	99.74%	172.8	89.35%	10.42%
R7/270	LKD	W10/270	27.08	24.11	10.97%	1.67	1.53	8.21%	360	355.2	98.67%	328.6	91.28%	7.49%
R8/270	LKD	W8/270	12.23	9.26	24.28%	1.85	1.74	5.83%	433.6	424.9	97.99%	394.5	90.98%	7.15%
		W9/270	18.21	18.21	0.00%									
		W13/270	29.07	28.99	>27									
		W14/270	28.89	28.83	>27									
11th Floor														
R1/271	BEDROOM	W1/271	31.77	28.96	>27	1.59	1.49	5.98%	275.8	274.6	99.56%	274.6	99.56%	0.00%
		W2/271	31.45	28.60	>27									
		W3/271	20.82	20.82	0.00%									
R2/271	UNKNOWN	W4/271	31.13	28.34	>27	0.96	0.89	7.62%	194.9	173	88.76%	173	88.76%	0.00%
R5/271	BEDROOM	W12/271	18.96	16.03	15.45%	1.16	1.04	10.37%	208	205.4	98.75%	197.2	94.81%	3.99%
R6/271	BEDROOM	W11/271	28.68	25.58	10.81%	1.80	1.65	8.44%	193.4	192.9	99.74%	177.4	91.73%	8.04%
R7/271	LKD	W10/271	28.10	25.17	10.43%	1.71	1.58	7.95%	360	356.7	99.08%	337	93.61%	5.52%
R8/271	LKD	W8/271	26.89	23.94	10.97%	2.88	2.79	3.37%	433.6	424.9	97.99%	394.6	91.01%	7.13%
		W9/271	27.99	27.99	>27									
		W13/271	31.08	31.00	>27									
		W14/271	30.72	30.63	>27									

			%VSC			% Daylight Factor			Daylight Distribution					
Room/Floor	Room Use	Window	Exist	Prop	% Loss	Exist	Prop	% Loss	Room Area sq ft	Existing Area sq ft	Existing % of Room Area	Proposed Area sq ft	Proposed % of Room Area	% Loss of Existing
12th Floor														
R1/272	LKD	W1/272	32.43	29.65	>27	1.62	1.53	5.79%	275.8	275.5	99.89%	275.5	99.89%	0.00%
		W2/272	32.12	29.31	>27									
		W3/272	22.55	22.55	0.00%									
R2/272	UNKNOWN	W4/272	31.81	29.06	>27	0.97	0.90	7.50%	194.9	174.3	89.43%	174.3	89.43%	0.00%
R3/272	BEDROOM	W6/272	22.11	19.18	13.25%	2.01	1.81	9.90%	100.8	100	99.21%	100	99.21%	0.00%
R4/272	BEDROOM	W7/272	22.45	19.50	13.14%	2.14	1.94	9.18%	99.3	98.9	99.60%	98.9	99.60%	0.00%
R5/272	BEDROOM	W5/272	22.18	19.29	13.03%	0.90	0.82	9.23%	258.4	232.9	90.13%	232.8	90.09%	0.04%
R6/272	LKD	W8/272	28.36	25.38	10.51%	1.39	1.26	9.30%	538.8	521.8	96.84%	515.7	95.71%	1.17%
		W9/272	5.35	3.93	26.54%									
		W10/272	6.47	6.32	2.32%									
		W11/272	5.91	4.54	23.18%									
		W12/272	32.20	32.12	>27									
29 New Bailey Street														
2nd Floor														
R2/1202	BEDROOM	W1/1202	4.89	4.89	0.00%	2.52	2.26	10.17%	213.8	212.3	99.30%	211.6	98.97%	0.33%
		W2/1202	28.16	22.72	19.32%									
R3/1202	LKD	W3/1202	27.94	22.20	20.54%	0.78	0.67	13.97%	299	216.9	72.54%	214.5	71.74%	1.11%
R4/1202	BEDROOM	W4/1202	28.48	22.44	21.21%	1.41	1.17	17.06%	143.8	123.1	85.61%	123.1	85.61%	0.00%
R5/1202	BEDROOM	W5/1202	27.27	20.90	23.36%	1.33	1.11	16.43%	139.3	129.7	93.11%	128.9	92.53%	0.62%
R6/1202	LKD	W6/1202	28.78	22.12	23.14%	1.31	1.07	18.11%	303.3	270.6	89.22%	263.7	86.94%	2.55%
R7/1202	BEDROOM	W7/1202	28.43	21.44	24.59%	1.40	1.17	16.81%	137.8	128	92.89%	125	90.71%	2.34%
R8/1202	BEDROOM	W11/1202	28.63	21.32	25.53%	1.47	1.17	20.37%	139.5	132.4	94.91%	131.1	93.98%	0.98%
R9/1202	LKD	W10/1202	28.88	21.10	26.94%	1.47	1.16	21.32%	254.5	245.3	96.39%	237.2	93.20%	3.30%
R10/1202	BEDROOM	W8/1202	28.49	20.42	28.33%	1.43	1.10	22.60%	144.9	140.4	96.89%	132.5	91.44%	5.63%
R11/1202	LKD	W9/1202	28.89	20.33	29.63%	1.50	1.15	23.08%	253.2	245.7	97.04%	231.4	91.39%	5.82%
R12/1202	LKD	W13/1202	28.41	19.55	31.19%	1.47	1.11	24.17%	261.5	247.7	94.72%	223.3	85.39%	9.85%
R13/1202	BEDROOM	W12/1202	28.00	18.88	32.57%	2.32	1.97	14.84%	164.9	161.5	97.94%	155	94.00%	4.02%
		W14/1202	11.33	10.79	4.77%									
3rd Floor														
R2/1203	LKD	W2/1203	26.56	26.56	0.00%	2.48	2.36	4.80%	298.1	296.8	99.56%	296.8	99.56%	0.00%
		W3/1203	29.53	24.63	16.59%									
R3/1203	BEDROOM	W4/1203	29.26	24.05	17.81%	2.24	1.96	12.61%	142.5	110.4	77.47%	110.4	77.47%	0.00%
R4/1203	BEDROOM	W5/1203	28.77	23.30	19.01%	2.25	1.92	14.56%	147.1	142.9	97.14%	142.9	97.14%	0.00%
R5/1203	LKD	W6/1203	28.53	22.77	20.19%	0.78	0.67	13.96%	304.1	221.1	72.71%	217.8	71.62%	1.49%
R6/1203	BEDROOM	W7/1203	29.09	23.02	20.87%	1.43	1.19	16.88%	144.5	124	85.81%	124	85.81%	0.00%
R7/1203	BEDROOM	W8/1203	27.84	21.44	22.99%	1.35	1.13	16.33%	140.1	130.6	93.22%	129.9	92.72%	0.54%
R8/1203	LKD	W9/1203	29.37	22.69	22.74%	1.33	1.09	17.96%	304.3	273.7	89.94%	267.3	87.84%	2.34%
R9/1203	BEDROOM	W10/1203	29.01	21.98	24.23%	1.42	1.18	16.68%	138.3	128.6	92.99%	125.7	90.89%	2.26%
R10/1203	BEDROOM	W12/1203	29.23	21.88	25.15%	1.49	1.19	20.20%	139.9	132.9	95.00%	131.6	94.07%	0.98%
R11/1203	LKD	W11/1203	29.49	21.67	26.52%	1.47	1.16	21.05%	262.4	255.2	97.26%	242.4	92.38%	5.02%
R12/1203	BEDROOM	W14/1203	29.14	21.03	27.83%	1.45	1.13	22.40%	144	139.9	97.15%	132.4	91.94%	5.36%
R13/1203	LKD	W13/1203	29.57	20.97	29.08%	1.50	1.16	22.89%	259.7	253	97.42%	232.4	89.49%	8.14%
R14/1203	LKD	W16/1203	29.19	20.29	30.49%	1.49	1.14	23.86%	261.4	249.8	95.56%	226.5	86.65%	9.33%
R15/1203	BEDROOM	W15/1203	28.88	19.66	31.93%	2.58	2.23	13.70%	164.9	161.5	97.94%	155	94.00%	4.02%
		W17/1203	15.60	14.91	4.42%									
4th Floor														
R2/1204	LKD	W2/1204	27.54	27.54	>27	2.54	2.42	4.69%	298.1	296.8	99.56%	296.8	99.56%	0.00%
		W3/1204	30.16	25.25	16.28%									
R3/1204	BEDROOM	W4/1204	29.88	24.66	17.47%	2.28	2.00	12.49%	142.5	111.6	78.32%	111.6	78.32%	0.00%
R4/1204	BEDROOM	W5/1204	29.38	23.89	18.69%	2.28	1.95	14.39%	147.1	143.3	97.42%	143.3	97.42%	0.00%
R5/1204	LKD	W6/1204	29.14	23.35	19.87%	0.79	0.68	13.87%	304.1	222.1	73.04%	218.9	71.98%	1.44%
R6/1204	BEDROOM	W7/1204	29.70	23.60	20.54%	1.45	1.21	16.70%	144.5	124.6	86.23%	124.6	86.23%	0.00%
R7/1204	BEDROOM	W8/1204	28.41	21.99	22.60%	1.37	1.14	16.25%	140.1	131.1	93.58%	130.5	93.15%	0.46%
R8/1204	LKD	W9/1204	29.97	23.26	22.39%	1.35	1.11	17.77%	304.3	273.9	90.01%	267.7	87.97%	2.26%
R9/1204	BEDROOM	W10/1204	29.59	22.53	23.86%	1.44	1.20	16.63%	138.3	129.2	93.42%	126.2	91.25%	2.32%
R10/1204	BEDROOM	W12/1204	29.83	22.45	24.74%	1.51	1.21	19.99%	139.9	133.5	95.43%	132.3	94.57%	0.90%
R11/1204	LKD	W11/1204	30.10	22.24	26.11%	1.50	1.18	20.87%	262.4	255.5	97.37%	242.7	92.49%	5.01%
R12/1204	BEDROOM	W14/1204	29.78	21.64	27.33%	1.47	1.15	22.09%	144	139.9	97.15%	132.5	92.01%	5.29%
R13/1204	LKD	W13/1204	30.25	21.62	28.53%	1.53	1.18	22.62%	259.7	253	97.42%	232.7	89.60%	8.02%
R14/1204	LKD	W16/1204	29.97	21.04	29.80%	1.51	1.16	23.58%	261.4	250.4	95.79%	227.8	87.15%	9.03%
R15/1204	BEDROOM	W15/1204	29.80	20.44	31.41%	2.90	2.49	13.92%	164.9	161.6	98.00%	158.2	95.94%	2.10%
		W17/1204	21.41	19.75	7.75%									
5th Floor														
R2/1205	LKD	W2/1205	28.59	28.59	>27	2.60	2.48	4.62%	298.1	296.9	99.60%	296.9	99.60%	0.00%
		W3/1205	30.80	25.88	15.97%									
R3/1205	BEDROOM	W4/1205	30.50	25.27	17.15%	2.32	2.03	12.42%	142.5	112.6	79.02%	112.6	79.02%	0.00%
R4/1205	BEDROOM	W5/1205	29.99	24.49	18.34%	2.32	1.99	14.21%	147.1	143.6	97.62%	143.6	97.62%	0.00%
R5/1205	LKD	W6/1205	29.74	23.93	19.54%	0.81	0.69	13.79%	304.1	223.2	73.40%	220.4	72.48%	1.25%
R6/1205	BEDROOM	W7/1205	30.31	24.20	20.16%	1.47	1.23	16.53%	144.5	125.6	86.92%	125.6	86.92%	0.00%
R7/1205	BEDROOM	W8/1205	28.99	22.54	22.25%	1.39	1.16	16.10%	140.1	131.9	94.15%	131.3	93.72%	0.45%
R8/1205	LKD	W9/1205	30.57	23.84	22.02%	1.36	1.12	17.60%	304.3	274.7	90.27%	268.9	88.37%	2.11%
R9/1205	BEDROOM	W10/1205	30.17	23.09	23.47%	1.46	1.22	16.53%	138.3	129.5	93.64%	126.5	91.47%	2.32%
R10/1205	BEDROOM	W12/1205	30.43	23.03	24.32%	1.53	1.23	19.78%	139.9	133.8	95.64%	132.6	94.78%	0.90%
R11/1205	LKD	W11/1205	30.70	22.82	25.67%	1.52	1.20	20.65%	262.4	255.5	97.37%	242.8	92.53%	4.97%

Room/Floor	Room Use	Window	%VSC			% Daylight Factor			Daylight Distribution					
			Exist	Prop	% Loss	Exist	Prop	% Loss	Room Area sq ft	Existing Area sq ft	Existing % of Room Area	Proposed Area sq ft	Proposed % of Room Area	% Loss of Existing
R12/1205	BEDROOM	W14/1205	30.39	22.24	26.82%	1.49	1.17	21.85%	144	140.5	97.57%	133.2	92.50%	5.20%
R13/1205	LKD	W13/1205	30.86	22.22	28.00%	1.55	1.20	22.32%	259.7	253.2	97.50%	234.2	90.18%	7.50%
R14/1205	LKD	W16/1205	30.59	21.64	29.26%	1.54	1.18	23.31%	261.4	250.5	95.83%	228.1	87.26%	8.94%
R15/1205	BEDROOM	W15/1205	30.42	21.03	30.87%	3.06	2.63	13.94%	164.9	161.7	98.06%	158.2	95.94%	2.16%
		W17/1205	24.74	22.46	9.22%									
6th Floor														
R2/1206	LKD	W2/1206	29.70	29.70	>27	2.66	2.54	4.55%	298.1	296.9	99.60%	296.9	99.60%	0.00%
		W3/1206	31.44	26.51	15.68%									
R3/1206	BEDROOM	W4/1206	31.13	25.88	16.86%	2.36	2.07	12.35%	142.5	114.1	80.07%	114.1	80.07%	0.00%
R4/1206	BEDROOM	W5/1206	30.60	25.09	18.01%	2.35	2.02	14.12%	147.1	143.8	97.76%	143.8	97.76%	0.00%
R5/1206	LKD	W6/1206	30.34	24.51	19.22%	0.82	0.71	13.59%	304.1	224.3	73.76%	221.6	72.87%	1.20%
R6/1206	BEDROOM	W7/1206	30.93	24.80	19.82%	1.49	1.25	16.36%	144.5	126.1	87.27%	126.1	87.27%	0.00%
R7/1206	BEDROOM	W8/1206	29.56	23.10	21.85%	1.41	1.18	16.01%	140.1	132.9	94.86%	132.2	94.36%	0.53%
R8/1206	LKD	W9/1206	31.16	24.42	21.63%	1.38	1.14	17.41%	304.3	275.3	90.47%	268.9	88.37%	2.32%
R9/1206	BEDROOM	W10/1206	30.75	23.65	23.09%	1.49	1.24	16.43%	138.3	130	94.00%	127	91.83%	2.31%
R10/1206	BEDROOM	W12/1206	31.03	23.62	23.88%	1.55	1.25	19.51%	139.9	134.2	95.93%	133	95.07%	0.89%
R11/1206	LKD	W11/1206	31.29	23.40	25.22%	1.54	1.22	20.42%	262.4	255.8	97.48%	242.9	92.57%	5.04%
R12/1206	BEDROOM	W14/1206	31.00	22.83	26.35%	1.51	1.19	21.56%	144	140.5	97.57%	133.2	92.50%	5.20%
R13/1206	LKD	W13/1206	31.47	22.82	27.49%	1.57	1.22	22.13%	259.7	253.5	97.61%	234.6	90.34%	7.46%
R14/1206	LKD	W16/1206	31.19	22.23	28.73%	1.56	1.20	23.06%	261.4	250.5	95.83%	230.3	88.10%	8.06%
R15/1206	BEDROOM	W15/1206	30.99	21.60	30.30%	3.12	2.70	13.60%	164.9	161.8	98.12%	158.7	96.24%	1.92%
		W17/1206	25.78	23.55	8.65%									
7th Floor														
R2/1207	LKD	W2/1207	30.88	30.88	>27	2.73	2.61	4.43%	298.1	296.9	99.60%	296.9	99.60%	0.00%
		W3/1207	32.08	27.14	>27									
R3/1207	BEDROOM	W4/1207	31.75	26.50	16.54%	2.39	2.10	12.24%	142.5	115.9	81.33%	115.9	81.33%	0.00%
R4/1207	BEDROOM	W5/1207	31.21	25.69	17.69%	2.39	2.05	13.96%	147.1	144.1	97.96%	144.1	97.96%	0.00%
R5/1207	LKD	W6/1207	30.94	25.10	18.88%	0.83	0.72	13.61%	304.1	226	74.32%	223.3	73.43%	1.19%
R6/1207	BEDROOM	W7/1207	31.54	25.40	19.47%	1.51	1.27	16.08%	144.5	127.7	88.37%	127.7	88.37%	0.00%
R7/1207	BEDROOM	W8/1207	30.13	23.66	21.47%	1.42	1.20	15.87%	140.1	134.1	95.72%	133.6	95.36%	0.37%
R8/1207	LKD	W9/1207	31.75	25.01	21.23%	1.40	1.16	17.24%	304.3	275.7	90.60%	269.7	88.63%	2.18%
R9/1207	BEDROOM	W10/1207	31.32	24.22	22.67%	1.51	1.26	16.33%	138.3	130.8	94.58%	130.1	94.07%	0.54%
R10/1207	BEDROOM	W12/1207	31.63	24.22	23.43%	1.57	1.27	19.36%	139.9	135.2	96.64%	135	96.50%	0.15%
R11/1207	LKD	W11/1207	31.88	23.98	24.78%	1.56	1.24	20.21%	262.4	256	97.56%	245.4	93.52%	4.14%
R12/1207	BEDROOM	W14/1207	31.60	23.43	25.85%	1.53	1.21	21.33%	144	140.9	97.85%	136.1	94.51%	3.41%
R13/1207	LKD	W13/1207	32.07	23.43	26.94%	1.59	1.24	21.89%	259.7	253.7	97.69%	236.1	90.91%	6.94%
R14/1207	LKD	W16/1207	31.80	22.84	28.18%	1.58	1.22	22.80%	261.4	250.5	95.83%	232.7	89.02%	7.11%
R15/1207	BEDROOM	W15/1207	31.55	22.17	29.73%	3.19	2.77	13.20%	164.9	161.8	98.12%	158.9	96.36%	1.79%
		W17/1207	26.76	24.59	8.11%									
8th Floor														
R2/1208	LKD	W2/1208	32.09	32.09	>27	2.80	2.68	4.32%	298.1	297.1	99.66%	297.1	99.66%	0.00%
		W3/1208	32.71	27.77	>27									
R3/1208	BEDROOM	W4/1208	32.36	27.11	>27	2.43	2.14	12.18%	142.5	118.7	83.30%	118.7	83.30%	0.00%
R4/1208	BEDROOM	W5/1208	31.81	26.30	17.32%	2.42	2.09	13.80%	147.1	144.7	98.37%	144.7	98.37%	0.00%
R5/1208	LKD	W6/1208	31.53	25.69	18.52%	0.84	0.73	13.54%	304.1	227.8	74.91%	225.1	74.02%	1.19%
R6/1208	BEDROOM	W7/1208	32.14	26.01	19.07%	1.53	1.29	15.93%	144.5	129	89.27%	129	89.27%	0.00%
R7/1208	BEDROOM	W8/1208	30.69	24.22	21.08%	1.44	1.22	15.73%	140.1	135.4	96.65%	134.9	96.29%	0.37%
R8/1208	LKD	W9/1208	32.33	25.60	20.82%	1.42	1.18	17.06%	304.3	275.8	90.63%	269.8	88.66%	2.18%
R9/1208	BEDROOM	W10/1208	31.89	24.79	22.26%	1.53	1.28	16.18%	138.3	131.7	95.23%	131	94.72%	0.53%
R10/1208	BEDROOM	W12/1208	32.22	24.82	22.97%	1.59	1.29	19.06%	139.9	136	97.21%	135.9	97.14%	0.07%
R11/1208	LKD	W11/1208	32.46	24.57	24.31%	1.58	1.27	19.94%	262.4	256.1	97.60%	245.5	93.56%	4.14%
R12/1208	BEDROOM	W14/1208	32.20	24.04	25.34%	1.55	1.23	21.06%	144	141.3	98.13%	136.5	94.79%	3.40%
R13/1208	LKD	W13/1208	32.67	24.04	26.42%	1.61	1.26	21.60%	259.7	253.8	97.73%	235.2	90.57%	7.33%
R14/1208	LKD	W16/1208	32.40	23.46	27.59%	1.60	1.24	22.50%	261.4	250.5	95.83%	232.7	89.02%	7.11%
R15/1208	BEDROOM	W15/1208	32.11	22.75	29.15%	3.26	2.84	12.82%	164.9	161.9	98.18%	159	96.42%	1.79%
		W17/1208	27.82	25.72	7.55%									
9th Floor														
R2/1209	LKD	W2/1209	33.30	33.30	>27	2.87	2.75	4.24%	298.1	297.1	99.66%	297.1	99.66%	0.00%
		W3/1209	33.33	28.40	>27									
R3/1209	BEDROOM	W4/1209	32.96	27.72	>27	2.47	2.17	12.07%	142.5	121.3	85.12%	121.3	85.12%	0.00%
R4/1209	BEDROOM	W5/1209	32.41	26.90	17.00%	2.46	2.12	13.64%	147.1	145.1	98.64%	145.1	98.64%	0.00%
R5/1209	LKD	W6/1209	32.12	26.27	18.21%	0.85	0.74	13.47%	304.1	230.3	75.73%	227.6	74.84%	1.17%
R6/1209	BEDROOM	W7/1209	32.74	26.61	18.72%	1.55	1.31	15.78%	144.5	131.1	90.73%	131.1	90.73%	0.00%
R7/1209	BEDROOM	W8/1209	31.25	24.78	20.70%	1.46	1.23	15.60%	140.1	136.5	97.43%	136	97.07%	0.37%
R8/1209	LKD	W9/1209	32.91	26.18	20.45%	1.44	1.20	16.84%	304.3	275.9	90.67%	269.9	88.70%	2.17%
R9/1209	BEDROOM	W10/1209	32.44	25.36	21.82%	1.55	1.30	16.09%	138.3	133	96.17%	132.2	95.59%	0.60%
R10/1209	BEDROOM	W12/1209	32.80	25.42	22.50%	1.61	1.31	18.81%	139.9	137.1	98.00%	136.9	97.86%	0.15%
R11/1209	LKD	W11/1209	33.02	25.16	23.80%	1.60	1.29	19.68%	262.4	256.1	97.60%	245.5	93.56%	4.14%
R12/1209	BEDROOM	W14/1209	32.79	24.66	24.79%	1.57	1.25	20.79%	144	141.5	98.26%	136.7	94.93%	3.39%
R13/1209	LKD	W13/1209	33.25	24.66	25.83%	1.63	1.28	21.28%	259.7	253.8	97.73%	234.1	90.14%	7.76%
R14/1209	LKD	W16/1209	32.99	24.07	27.04%	1.62	1.26	22.16%	261.4	250.5	95.83%	232.7	89.02%	7.11%
R15/1209	BEDROOM	W15/1209	32.65	23.32	28.58%	3.33	2.92	12.45%	164.9	161.9	98.18%	158.8	96.30%	1.91%
		W17/1209	28.93	26.91	6.98%									

Room/Floor	Room Use	Window	%VSC			% Daylight Factor			Daylight Distribution					
			Exist	Prop	% Loss	Exist	Prop	% Loss	Room Area sq ft	Existing Area sq ft	Existing % of Room Area	Proposed Area sq ft	Proposed % of Room Area	% Loss of Existing
10th Floor														
R2/1210	LKD	W2/1210	34.49	34.49	>27	2.95	2.82	4.14%	298.1	297.1	99.66%	297.1	99.66%	0.00%
		W3/1210	33.93	29.02	>27									
R3/1210	BEDROOM	W4/1210	33.55	28.31	>27	2.50	2.20	11.98%	142.5	125.2	87.86%	125.2	87.86%	0.00%
R4/1210	BEDROOM	W5/1210	32.98	27.49	>27	2.49	2.15	13.49%	147.1	145.9	99.18%	145.9	99.18%	0.00%
R5/1210	LKD	W6/1210	32.69	26.84	17.90%	0.87	0.75	13.39%	304.1	233.7	76.85%	230.4	75.76%	1.41%
R6/1210	BEDROOM	W7/1210	33.32	27.19	>27	1.57	1.33	15.58%	144.5	133.6	92.46%	133.6	92.46%	0.00%
R7/1210	BEDROOM	W8/1210	31.78	25.32	20.33%	1.48	1.25	15.53%	140.1	137.5	98.14%	136.6	97.50%	0.65%
R8/1210	LKD	W9/1210	33.46	26.75	20.05%	1.46	1.22	16.69%	304.3	276.3	90.80%	269.1	88.43%	2.61%
R9/1210	BEDROOM	W10/1210	32.98	25.91	21.44%	1.57	1.32	15.94%	138.3	134.3	97.11%	131.4	95.01%	2.16%
R10/1210	BEDROOM	W12/1210	33.36	26.02	22.00%	1.63	1.33	18.58%	139.9	137.5	98.28%	137.3	98.14%	0.15%
R11/1210	LKD	W11/1210	33.57	25.74	23.32%	1.62	1.31	19.43%	262.4	256.1	97.60%	245.5	93.56%	4.14%
R12/1210	BEDROOM	W14/1210	33.37	25.28	24.24%	1.59	1.27	20.48%	144	141.6	98.33%	136.9	95.07%	3.32%
R13/1210	LKD	W13/1210	33.82	25.27	25.28%	1.65	1.30	21.07%	259.7	253.8	97.73%	233.3	89.83%	8.08%
R14/1210	LKD	W16/1210	33.57	24.68	26.48%	1.64	1.28	21.89%	261.4	250.5	95.83%	227.9	87.18%	9.02%
R15/1210	BEDROOM	W15/1210	33.17	23.88	28.01%	3.41	3.00	12.10%	164.9	162.3	98.42%	160.4	97.27%	1.17%
		W17/1210	30.14	28.20	>27									
11th Floor														
R2/1211	LKD	W2/1211	35.61	35.61	>27	3.02	2.89	4.11%	298.1	297.1	99.66%	297.1	99.66%	0.00%
		W3/1211	34.52	29.62	>27									
R3/1211	BEDROOM	W4/1211	34.12	28.88	>27	2.54	2.24	11.89%	142.5	130.4	91.51%	130.4	91.51%	0.00%
R4/1211	BEDROOM	W5/1211	33.54	28.07	>27	2.52	2.19	13.36%	147.1	146	99.25%	146	99.25%	0.00%
R5/1211	LKD	W6/1211	33.24	27.40	>27	0.88	0.76	13.33%	304.1	238.1	78.30%	234.7	77.18%	1.43%
R6/1211	BEDROOM	W7/1211	33.88	27.77	>27	1.59	1.35	15.39%	144.5	137.2	94.95%	137.2	94.95%	0.00%
R7/1211	BEDROOM	W8/1211	32.31	25.86	19.96%	1.50	1.27	15.35%	140.1	137.5	98.14%	136.3	97.29%	0.87%
R8/1211	LKD	W9/1211	34.00	27.30	>27	1.48	1.24	16.54%	304.3	276.9	91.00%	269.5	88.56%	2.67%
R9/1211	BEDROOM	W10/1211	33.51	26.45	21.07%	1.59	1.34	15.75%	138.3	135.1	97.69%	131.7	95.23%	2.52%
R10/1211	BEDROOM	W12/1211	33.92	26.61	21.55%	1.65	1.35	18.35%	139.9	137.5	98.28%	136.3	97.43%	0.87%
R11/1211	LKD	W11/1211	34.11	26.31	22.87%	1.64	1.33	19.20%	262.4	256.1	97.60%	243	92.61%	5.12%
R12/1211	BEDROOM	W14/1211	33.93	25.90	23.67%	1.61	1.29	20.17%	144	141.6	98.33%	134.2	93.19%	5.23%
R13/1211	LKD	W13/1211	34.39	25.89	24.72%	1.67	1.33	20.71%	259.7	253.8	97.73%	232.6	89.56%	8.35%
R14/1211	LKD	W16/1211	34.14	25.29	25.92%	1.66	1.30	21.63%	261.4	250.5	95.83%	227	86.84%	9.38%
R15/1211	BEDROOM	W15/1211	33.68	24.44	27.43%	3.50	3.09	11.67%	164.9	163.3	99.03%	163.3	99.03%	0.00%
		W17/1211	31.46	29.60	>27									
12th Floor														
R2/1212	LKD	W2/1212	36.58	36.58	>27	3.08	2.96	4.03%	298.1	297.1	99.66%	297.1	99.66%	0.00%
		W3/1212	35.09	30.22	>27									
R3/1212	BEDROOM	W4/1212	34.68	29.46	>27	2.57	2.27	11.85%	142.5	136.9	96.07%	136.9	96.07%	0.00%
R4/1212	BEDROOM	W5/1212	34.10	28.64	>27	2.56	2.22	13.22%	147.1	146.3	99.46%	146.3	99.46%	0.00%
R5/1212	LKD	W6/1212	33.78	27.96	>27	0.89	0.77	13.16%	304.1	242.8	79.84%	239.4	78.72%	1.40%
R6/1212	BEDROOM	W7/1212	34.43	28.34	>27	1.61	1.37	15.26%	144.5	140.4	97.16%	140.4	97.16%	0.00%
R7/1212	BEDROOM	W8/1212	32.82	26.40	19.56%	1.52	1.29	15.24%	140.1	137.5	98.14%	136.3	97.29%	0.87%
R8/1212	LKD	W9/1212	34.54	27.86	>27	1.50	1.26	16.28%	304.3	278.9	91.65%	271.3	89.16%	2.72%
R9/1212	BEDROOM	W10/1212	34.02	26.99	20.66%	1.61	1.36	15.68%	138.3	136.1	98.41%	132.7	95.95%	2.50%
R10/1212	BEDROOM	W12/1212	34.46	27.18	>27	1.67	1.37	18.08%	139.9	137.5	98.28%	136.2	97.36%	0.95%
R11/1212	LKD	W11/1212	34.64	26.88	22.40%	1.66	1.35	18.96%	262.4	256.1	97.60%	242.7	92.49%	5.23%
R12/1212	BEDROOM	W14/1212	34.50	26.52	23.13%	1.63	1.31	19.88%	144	141.6	98.33%	134.2	93.19%	5.23%
R13/1212	LKD	W13/1212	34.94	26.51	24.13%	1.69	1.35	20.40%	259.7	253.8	97.73%	232.6	89.56%	8.35%
R14/1212	LKD	W16/1212	34.71	25.92	25.32%	1.68	1.32	21.37%	261.4	250.9	95.98%	227.4	86.99%	9.37%
R15/1212	BEDROOM	W15/1212	34.19	25.02	26.82%	3.58	3.18	11.27%	164.9	163.9	99.39%	163.9	99.39%	0.00%
		W17/1212	32.85	31.08	>27									
13th Floor														
R2/1213	LKD	W2/1213	37.47	37.47	>27	3.14	3.01	3.95%	298.1	297.1	99.66%	297.1	99.66%	0.00%
		W3/1213	35.64	30.79	>27									
R3/1213	BEDROOM	W4/1213	35.20	30.02	>27	2.61	2.30	11.70%	142.5	140	98.25%	140	98.25%	0.00%
R4/1213	BEDROOM	W5/1213	34.62	29.20	>27	2.59	2.25	13.06%	147.1	146.4	99.52%	146.4	99.52%	0.00%
R5/1213	LKD	W6/1213	34.30	28.51	>27	0.90	0.78	13.11%	304.1	252.1	82.90%	248.8	81.82%	1.31%
R6/1213	BEDROOM	W7/1213	34.95	28.91	>27	1.63	1.39	15.03%	144.5	142.4	98.55%	142.4	98.55%	0.00%
R7/1213	BEDROOM	W8/1213	33.31	26.93	19.15%	1.53	1.30	15.07%	140.1	137.5	98.14%	136.3	97.29%	0.87%
R8/1213	LKD	W9/1213	35.03	28.41	>27	1.52	1.27	16.08%	304.3	280.9	92.31%	273.5	89.88%	2.63%
R9/1213	BEDROOM	W10/1213	34.51	27.53	>27	1.63	1.37	15.56%	138.3	136.2	98.48%	132.7	95.95%	2.57%
R10/1213	BEDROOM	W12/1213	34.97	27.76	>27	1.69	1.39	17.88%	139.9	137.5	98.28%	136.2	97.36%	0.95%
R11/1213	LKD	W11/1213	35.14	27.44	>27	1.68	1.37	18.69%	262.4	256.1	97.60%	242.7	92.49%	5.23%
R12/1213	BEDROOM	W14/1213	35.02	27.13	>27	1.65	1.33	19.49%	144	141.6	98.33%	134.2	93.19%	5.23%
R13/1213	LKD	W13/1213	35.47	27.12	>27	1.71	1.37	20.12%	259.7	253.8	97.73%	232.6	89.56%	8.35%
R14/1213	LKD	W16/1213	35.24	26.55	24.66%	1.70	1.34	20.97%	261.4	252	96.40%	228.5	87.41%	9.33%
R15/1213	BEDROOM	W15/1213	34.67	25.60	26.16%	3.68	3.28	10.88%	164.9	164	99.45%	164	99.45%	0.00%
		W17/1213	34.30	32.61	>27									
14th Floor														
R2/1214	LKD	W2/1214	38.20	38.20	>27	3.19	3.06	3.86%	298.1	297.1	99.66%	297.1	99.66%	0.00%
		W3/1214	36.11	31.31	>27									
R3/1214	BEDROOM	W4/1214	35.66	30.53	>27	2.64	2.33	11.57%	142.5	140.5	98.60%	140.5	98.60%	0.00%
R4/1214	BEDROOM	W5/1214	35.07	29.71	>27	2.62	2.28	12.88%	147.1	146.4	99.52%	146.4	99.52%	0.00%
R5/1214	LKD	W6/1214	34.74	29.01	>27	0.91	0.79	12.97%	304.1	262.4	86.29%	259.1	85.20%	1.26%
R6/1214	BEDROOM	W7/1214	35.40	29.43	>27	1.65	1.40	14.76%	144.5	142.4	98.55%	142.4	98.55%	0.00%

			%VSC			% Daylight Factor			Daylight Distribution					
Room/Floor	Room Use	Window	Exist	Prop	% Loss	Exist	Prop	% Loss	Room Area sq ft	Existing Area sq ft	Existing % of Room Area	Proposed Area sq ft	Proposed % of Room Area	% Loss of Existing
R7/1214	BEDROOM	W8/1214	33.74	27.42	>27	1.55	1.32	14.86%	140.1	137.5	98.14%	136.3	97.29%	0.87%
R8/1214	LKD	W9/1214	35.46	28.92	>27	1.53	1.29	15.86%	304.3	284.9	93.62%	277.2	91.09%	2.70%
R9/1214	BEDROOM	W10/1214	34.93	28.04	>27	1.64	1.39	15.29%	138.3	136.2	98.48%	132.7	95.95%	2.57%
R10/1214	BEDROOM	W12/1214	35.42	28.30	>27	1.71	1.41	17.54%	139.9	137.5	98.28%	136.2	97.36%	0.95%
R11/1214	LKD	W11/1214	35.57	27.98	>27	1.70	1.39	18.34%	262.4	256.1	97.60%	242.7	92.49%	5.23%
R12/1214	BEDROOM	W14/1214	35.48	27.70	>27	1.66	1.35	19.12%	144	141.6	98.33%	134.2	93.19%	5.23%
R13/1214	LKD	W13/1214	35.92	27.70	>27	1.73	1.39	19.70%	259.7	253.8	97.73%	232.6	89.56%	8.35%
R14/1214	LKD	W16/1214	35.71	27.13	>27	1.71	1.36	20.60%	261.4	253.9	97.13%	231	88.37%	9.02%
R15/1214	BEDROOM	W15/1214	35.08	26.14	25.48%	3.77	3.37	10.49%	164.9	164	99.45%	164	99.45%	0.00%
		W17/1214	35.74	34.15	>27									
15th Floor														
R2/1215	LKD	W2/1215	38.75	38.75	>27	3.23	3.11	3.81%	298.1	297.1	99.66%	297.1	99.66%	0.00%
		W3/1215	36.57	31.83	>27									
R3/1215	BEDROOM	W4/1215	36.10	31.04	>27	2.67	2.36	11.47%	142.5	140.5	98.60%	140.5	98.60%	0.00%
R4/1215	BEDROOM	W5/1215	35.51	30.21	>27	2.64	2.31	12.67%	147.1	146.4	99.52%	146.4	99.52%	0.00%
R5/1215	LKD	W6/1215	35.17	29.51	>27	0.92	0.80	12.73%	304.1	276	90.76%	272.7	89.67%	1.20%
R6/1215	BEDROOM	W7/1215	35.83	29.94	>27	1.66	1.42	14.56%	144.5	142.4	98.55%	142.4	98.55%	0.00%
R7/1215	BEDROOM	W8/1215	34.14	27.92	>27	1.56	1.33	14.72%	140.1	137.5	98.14%	136.3	97.29%	0.87%
R8/1215	LKD	W9/1215	35.87	29.43	>27	1.55	1.31	15.51%	304.3	291	95.63%	283.6	93.20%	2.54%
R9/1215	BEDROOM	W10/1215	35.33	28.54	>27	1.66	1.41	15.08%	138.3	136.2	98.48%	132.7	95.95%	2.57%
R10/1215	BEDROOM	W12/1215	35.84	28.83	>27	1.72	1.43	17.15%	139.9	137.5	98.28%	136.2	97.36%	0.95%
R11/1215	LKD	W11/1215	35.98	28.51	>27	1.71	1.41	17.93%	262.4	256.1	97.60%	242.7	92.49%	5.23%
R12/1215	BEDROOM	W14/1215	35.91	28.26	>27	1.68	1.36	18.71%	144	141.6	98.33%	134.2	93.19%	5.23%
R13/1215	LKD	W13/1215	36.35	28.27	>27	1.74	1.41	19.29%	259.7	253.8	97.73%	232.6	89.56%	8.35%
R14/1215	LKD	W16/1215	36.15	27.70	>27	1.73	1.38	20.17%	261.4	254.7	97.44%	232	88.75%	8.91%
R15/1215	BEDROOM	W15/1215	35.47	26.67	24.81%	3.86	3.47	10.09%	164.9	164	99.45%	164	99.45%	0.00%
		W17/1215	37.12	35.62	>27									
16th Floor														
R2/1216	LKD	W2/1216	39.07	39.07	>27	3.26	3.13	3.75%	298.1	297.1	99.66%	297.1	99.66%	0.00%
		W3/1216	37.00	32.32	>27									
R3/1216	BEDROOM	W4/1216	36.52	31.54	>27	2.70	2.39	11.32%	142.5	140.5	98.60%	140.5	98.60%	0.00%
R4/1216	BEDROOM	W5/1216	35.92	30.71	>27	2.67	2.34	12.47%	147.1	146.4	99.52%	146.4	99.52%	0.00%
R5/1216	LKD	W6/1216	35.58	30.00	>27	0.93	0.81	12.70%	304.1	285.3	93.82%	282	92.73%	1.16%
R6/1216	BEDROOM	W7/1216	36.24	30.44	>27	1.68	1.44	14.19%	144.5	142.4	98.55%	142.4	98.55%	0.00%
R7/1216	BEDROOM	W8/1216	34.52	28.40	>27	1.58	1.35	14.46%	140.1	137.5	98.14%	136.3	97.29%	0.87%
R8/1216	LKD	W9/1216	36.26	29.92	>27	1.56	1.32	15.18%	304.3	293.8	96.55%	286.4	94.12%	2.52%
R9/1216	BEDROOM	W10/1216	35.70	29.03	>27	1.67	1.43	14.87%	138.3	136.2	98.48%	132.7	95.95%	2.57%
R10/1216	BEDROOM	W12/1216	36.22	29.34	>27	1.74	1.44	16.77%	139.9	137.5	98.28%	136.2	97.36%	0.95%
R11/1216	LKD	W11/1216	36.35	29.02	>27	1.73	1.42	17.60%	262.4	256.1	97.60%	242.7	92.49%	5.23%
R12/1216	BEDROOM	W14/1216	36.29	28.78	>27	1.69	1.38	18.26%	144	141.6	98.33%	134.2	93.19%	5.23%
R13/1216	LKD	W13/1216	36.72	28.79	>27	1.76	1.43	18.85%	259.7	253.8	97.73%	232.7	89.60%	8.31%
R14/1216	LKD	W16/1216	36.53	28.23	>27	1.74	1.40	19.78%	261.4	254.8	97.48%	232.7	89.02%	8.67%
		W15/1216	35.82	27.17	>27									
R15/1216	BEDROOM	W17/1216	38.06	36.67	>27	3.92	3.54	9.70%	164.9	164	99.45%	164	99.45%	0.00%
17th Floor														
R2/1217	LKD	W2/1217	39.19	39.19	>27	3.27	3.15	3.73%	298.1	297.1	99.66%	297.1	99.66%	0.00%
		W3/1217	37.38	32.78	>27									
R3/1217	BEDROOM	W4/1217	36.91	32.01	>27	2.72	2.42	11.17%	142.5	140.5	98.60%	140.5	98.60%	0.00%
R4/1217	BEDROOM	W5/1217	36.30	31.17	>27	2.70	2.37	12.24%	147.1	146.4	99.52%	146.4	99.52%	0.00%
R5/1217	LKD	W6/1217	35.95	30.47	>27	0.94	0.82	12.49%	304.1	287.1	94.41%	283.8	93.32%	1.15%
R6/1217	BEDROOM	W7/1217	36.60	30.90	>27	1.69	1.46	13.90%	144.5	142.4	98.55%	142.4	98.55%	0.00%
R7/1217	BEDROOM	W8/1217	34.87	28.86	>27	1.59	1.36	14.27%	140.1	137.5	98.14%	136.6	97.50%	0.65%
R8/1217	LKD	W9/1217	36.61	30.39	>27	1.58	1.34	14.92%	304.3	294	96.62%	286.6	94.18%	2.52%
R9/1217	BEDROOM	W10/1217	36.04	29.49	>27	1.69	1.44	14.63%	138.3	136.2	98.48%	132.7	95.95%	2.57%
R10/1217	BEDROOM	W12/1217	36.56	29.81	>27	1.75	1.46	16.41%	139.9	137.5	98.28%	136.2	97.36%	0.95%
R11/1217	LKD	W11/1217	36.69	29.50	>27	1.74	1.44	17.17%	262.4	256.1	97.60%	242.7	92.49%	5.23%
R12/1217	BEDROOM	W14/1217	36.61	29.24	>27	1.71	1.40	17.83%	144	141.6	98.33%	134.2	93.19%	5.23%
R13/1217	LKD	W13/1217	37.04	29.27	>27	1.77	1.44	18.42%	259.7	253.8	97.73%	232.7	89.60%	8.31%
R14/1217	LKD	W16/1217	36.85	28.70	>27	1.76	1.42	19.34%	261.4	255	97.55%	233.3	89.25%	8.51%
		W15/1217	36.13	27.65	>27									
R15/1217	BEDROOM	W17/1217	38.52	37.24	>27	3.96	3.59	9.40%	164.9	164	99.45%	164	99.45%	0.00%
18th Floor														
R2/1218	LKD	W2/1218	39.27	39.27	>27	3.29	3.17	3.68%	298.1	297.1	99.66%	297.1	99.66%	0.00%
		W3/1218	37.75	33.22	>27									
R3/1218	BEDROOM	W4/1218	37.28	32.46	>27	2.75	2.44	11.06%	142.5	140.5	98.60%	140.5	98.60%	0.00%
R4/1218	BEDROOM	W5/1218	36.65	31.62	>27	2.72	2.39	12.02%	147.1	146.4	99.52%	146.4	99.52%	0.00%
R5/1218	LKD	W6/1218	36.30	30.92	>27	0.95	0.83	12.37%	304.1	289.7	95.26%	286.5	94.21%	1.10%
R6/1218	BEDROOM	W7/1218	36.94	31.35	>27	1.71	1.47	13.61%	144.5	142.4	98.55%	142.4	98.55%	0.00%
R7/1218	BEDROOM	W8/1218	35.21	29.31	>27	1.60	1.38	14.03%	140.1	137.5	98.14%	136.6	97.50%	0.65%
R8/1218	LKD	W9/1218	36.94	30.85	>27	1.59	1.36	14.61%	304.3	294	96.62%	286.6	94.18%	2.52%
R9/1218	BEDROOM	W10/1218	36.37	29.95	>27	1.70	1.46	14.39%	138.3	136.2	98.48%	132.7	95.95%	2.57%
R10/1218	BEDROOM	W12/1218	36.88	30.27	>27	1.76	1.48	16.00%	139.9	137.5	98.28%	136.2	97.36%	0.95%

			%VSC			% Daylight Factor			Daylight Distribution					
Room/Floor	Room Use	Window	Exist	Prop	% Loss	Exist	Prop	% Loss	Room Area sq ft	Existing Area sq ft	Existing % of Room Area	Proposed Area sq ft	Proposed % of Room Area	% Loss of Existing
R11/1218	LKD	W11/1218	37.01	29.96	>27	1.76	1.46	16.81%	262.4	256.1	97.60%	242.7	92.49%	5.23%
R12/1218	BEDROOM	W14/1218	36.92	29.70	>27	1.72	1.42	17.46%	144	141.6	98.33%	134.2	93.19%	5.23%
R13/1218	LKD	W13/1218	37.35	29.74	>27	1.78	1.46	18.05%	259.7	253.8	97.73%	232.7	89.60%	8.31%
R14/1218	LKD	W16/1218	37.15	29.17	>27	1.77	1.44	18.92%	261.4	255	97.55%	233.4	89.29%	8.47%
R15/1218	BEDROOM	W15/1218	36.43	28.13	>27	3.97	3.61	9.08%	164.9	164	99.45%	164	99.45%	0.00%
		W17/1218	38.65	37.48	>27									
19th Floor														
R2/1219	LKD	W2/1219	39.33	39.33	>27	3.30	3.18	3.61%	298.1	297.1	99.66%	297.1	99.66%	0.00%
		W3/1219	38.09	33.65	>27									
R3/1219	BEDROOM	W4/1219	37.62	32.90	>27	2.77	2.47	10.89%	142.5	140.5	98.60%	140.5	98.60%	0.00%
R4/1219	BEDROOM	W5/1219	36.99	32.06	>27	2.74	2.42	11.78%	147.1	146.4	99.52%	146.4	99.52%	0.00%
R5/1219	LKD	W6/1219	36.63	31.35	>27	0.95	0.84	12.16%	304.1	289.7	95.26%	286.6	94.25%	1.07%
R6/1219	BEDROOM	W7/1219	37.26	31.78	>27	1.72	1.49	13.26%	144.5	142.4	98.55%	142.4	98.55%	0.00%
R7/1219	BEDROOM	W8/1219	35.53	29.75	>27	1.62	1.39	13.79%	140.1	137.5	98.14%	136.6	97.50%	0.65%
R8/1219	LKD	W9/1219	37.25	31.29	>27	1.60	1.37	14.30%	304.3	294	96.62%	286.6	94.18%	2.52%
R9/1219	BEDROOM	W10/1219	36.68	30.39	>27	1.72	1.47	14.22%	138.3	136.2	98.48%	132.8	96.02%	2.50%
R10/1219	BEDROOM	W12/1219	37.18	30.71	>27	1.78	1.50	15.60%	139.9	137.5	98.28%	136.2	97.36%	0.95%
R11/1219	LKD	W11/1219	37.31	30.41	>27	1.77	1.48	16.45%	262.4	256.1	97.60%	242.7	92.49%	5.23%
R12/1219	BEDROOM	W14/1219	37.21	30.14	>27	1.73	1.44	17.04%	144	141.6	98.33%	134.2	93.19%	5.23%
R13/1219	LKD	W13/1219	37.64	30.19	>27	1.80	1.48	17.64%	259.7	253.8	97.73%	232.7	89.60%	8.31%
R14/1219	LKD	W16/1219	37.44	29.62	>27	1.78	1.45	18.50%	261.4	255	97.55%	233.4	89.29%	8.47%
R15/1219	BEDROOM	W15/1219	36.71	28.59	>27	3.99	3.64	8.80%	164.9	164	99.45%	164	99.45%	0.00%
		W17/1219	38.73	37.66	>27									
20th Floor														
R2/1220	LKD	W2/1220	39.37	39.37	>27	3.31	3.19	3.54%	298.1	297.1	99.66%	297.1	99.66%	0.00%
		W3/1220	38.39	34.06	>27									
R3/1220	BEDROOM	W4/1220	37.91	33.32	>27	2.79	2.50	10.64%	142.5	140.5	98.60%	140.5	98.60%	0.00%
R4/1220	BEDROOM	W5/1220	37.27	32.47	>27	2.76	2.45	11.47%	147.1	146.4	99.52%	146.4	99.52%	0.00%
R5/1220	LKD	W6/1220	36.91	31.77	>27	0.96	0.85	11.88%	304.1	289.7	95.26%	286.6	94.25%	1.07%
R6/1220	BEDROOM	W7/1220	37.53	32.20	>27	1.73	1.51	12.94%	144.5	142.4	98.55%	142.4	98.55%	0.00%
R7/1220	BEDROOM	W8/1220	35.79	30.17	>27	1.63	1.41	13.45%	140.1	137.5	98.14%	136.6	97.50%	0.65%
R8/1220	LKD	W9/1220	37.52	31.72	>27	1.61	1.39	13.84%	304.3	294	96.62%	286.6	94.18%	2.52%
R9/1220	BEDROOM	W10/1220	36.93	30.82	>27	1.73	1.49	13.90%	138.3	136.2	98.48%	133.1	96.24%	2.28%
R10/1220	BEDROOM	W12/1220	37.43	31.14	>27	1.79	1.52	15.11%	139.9	137.5	98.28%	136.2	97.36%	0.95%
R11/1220	LKD	W11/1220	37.56	30.85	>27	1.78	1.50	15.96%	262.4	256.1	97.60%	242.7	92.49%	5.23%
R12/1220	BEDROOM	W14/1220	37.45	30.57	>27	1.74	1.45	16.54%	144	141.6	98.33%	134.2	93.19%	5.23%
R13/1220	LKD	W13/1220	37.87	30.63	>27	1.81	1.50	17.10%	259.7	253.8	97.73%	232.7	89.60%	8.31%
R14/1220	LKD	W16/1220	37.67	30.06	>27	1.79	1.47	17.95%	261.4	255	97.55%	233.4	89.29%	8.47%
R15/1220	BEDROOM	W15/1220	36.93	29.03	>27	4.00	3.66	8.47%	164.9	164	99.45%	164	99.45%	0.00%
		W17/1220	38.79	37.84	>27									
21st Floor														
R2/1221	LKD	W2/1221	39.41	39.41	>27	3.32	3.20	3.44%	298.1	297.1	99.66%	297.1	99.66%	0.00%
		W3/1221	38.65	34.46	>27									
R3/1221	BEDROOM	W4/1221	38.17	33.74	>27	2.81	2.52	10.32%	142.5	140.5	98.60%	140.5	98.60%	0.00%
R4/1221	BEDROOM	W5/1221	37.52	32.89	>27	2.78	2.47	11.08%	147.1	146.4	99.52%	146.4	99.52%	0.00%
R5/1221	LKD	W6/1221	37.14	32.18	>27	0.97	0.85	11.59%	304.1	289.7	95.26%	287.1	94.41%	0.90%
R6/1221	BEDROOM	W7/1221	37.75	32.61	>27	1.74	1.52	12.46%	144.5	142.4	98.55%	142.4	98.55%	0.00%
R7/1221	BEDROOM	W8/1221	36.01	30.59	>27	1.64	1.42	13.01%	140.1	137.5	98.14%	136.7	97.57%	0.58%
R8/1221	LKD	W9/1221	37.73	32.14	>27	1.62	1.40	13.40%	304.3	294	96.62%	286.6	94.18%	2.52%
R9/1221	BEDROOM	W10/1221	37.14	31.25	>27	1.74	1.50	13.48%	138.3	136.2	98.48%	133.2	96.31%	2.20%
R10/1221	BEDROOM	W12/1221	37.63	31.57	>27	1.80	1.53	14.64%	139.9	137.5	98.28%	136.2	97.36%	0.95%
R11/1221	LKD	W11/1221	37.75	31.27	>27	1.79	1.51	15.43%	262.4	256.1	97.60%	242.7	92.49%	5.23%
R12/1221	BEDROOM	W14/1221	37.64	31.00	>27	1.75	1.47	15.89%	144	141.6	98.33%	134.2	93.19%	5.23%
R13/1221	LKD	W13/1221	38.06	31.07	>27	1.82	1.52	16.52%	259.7	253.8	97.73%	232.7	89.60%	8.31%
R14/1221	LKD	W16/1221	37.85	30.50	>27	1.80	1.49	17.37%	261.4	255	97.55%	233.4	89.29%	8.47%
R15/1221	BEDROOM	W15/1221	37.10	29.47	>27	4.01	3.69	8.08%	164.9	164	99.45%	164	99.45%	0.00%
		W17/1221	38.81	38.00	>27									
22nd Floor														
R2/1222	LKD	W2/1222	39.45	39.45	>27	3.33	3.22	3.31%	298.1	297.1	99.66%	297.1	99.66%	0.00%
		W3/1222	38.89	34.86	>27									
R3/1222	BEDROOM	W4/1222	38.41	34.15	>27	2.83	2.55	10.01%	142.5	140.5	98.60%	140.5	98.60%	0.00%
R4/1222	BEDROOM	W5/1222	37.75	33.29	>27	2.80	2.50	10.73%	147.1	146.4	99.52%	146.4	99.52%	0.00%
R5/1222	LKD	W6/1222	37.37	32.59	>27	0.97	0.86	11.12%	304.1	289.7	95.26%	287.2	94.44%	0.86%
R6/1222	BEDROOM	W7/1222	37.97	33.01	>27	1.75	1.54	11.94%	144.5	142.4	98.55%	142.4	98.55%	0.00%
R7/1222	BEDROOM	W8/1222	36.22	30.99	>27	1.65	1.44	12.58%	140.1	137.5	98.14%	137.3	98.00%	0.15%
R8/1222	LKD	W9/1222	37.94	32.55	>27	1.63	1.42	12.95%	304.3	294	96.62%	286.6	94.18%	2.52%
R9/1222	BEDROOM	W10/1222	37.34	31.66	>27	1.75	1.52	13.07%	138.3	136.2	98.48%	133.4	96.46%	2.06%
R10/1222	BEDROOM	W12/1222	37.83	31.98	>27	1.81	1.55	14.07%	139.9	137.5	98.28%	136.2	97.36%	0.95%
R11/1222	LKD	W11/1222	37.94	31.69	>27	1.80	1.53	14.86%	262.4	256.1	97.60%	242.7	92.49%	5.23%
R12/1222	BEDROOM	W14/1222	37.82	31.41	>27	1.76	1.49	15.42%	144	141.6	98.33%	134.2	93.19%	5.23%
R13/1222	LKD	W13/1222	38.24	31.49	>27	1.82	1.53	15.95%	259.7	253.8	97.73%	232.7	89.60%	8.31%
R14/1222	LKD	W16/1222	38.02	30.92	>27	1.81	1.51	16.80%	261.4	255	97.55%	233.4	89.29%	8.47%
R15/1222	BEDROOM	W15/1222	37.26	29.90	>27	4.02	3.71	7.72%	164.9	164	99.45%	164	99.45%	0.00%
		W17/1222	38.81	38.14	>27									

Room/Floor	Room Use	Window	%VSC			% Daylight Factor			Daylight Distribution					
			Exist	Prop	% Loss	Exist	Prop	% Loss	Room Area sq ft	Existing Area sq ft	Existing % of Room Area	Proposed Area sq ft	Proposed % of Room Area	% Loss of Existing
23rd Floor														
R2/1223	LKD	W2/1223	39.49	39.49	>27	3.33	3.23	3.21%	298.1	297.1	99.66%	297.1	99.66%	0.00%
		W3/1223	39.11	35.24	>27									
R3/1223	BEDROOM	W4/1223	38.63	34.54	>27	2.84	2.57	9.67%	142.5	140.5	98.60%	140.5	98.60%	0.00%
R4/1223	BEDROOM	W5/1223	37.96	33.67	>27	2.81	2.52	10.32%	147.1	146.4	99.52%	146.4	99.52%	0.00%
R5/1223	LKD	W6/1223	37.56	32.97	>27	0.98	0.87	10.86%	304.1	289.7	95.26%	287.2	94.44%	0.86%
R6/1223	BEDROOM	W7/1223	38.15	33.38	>27	1.76	1.56	11.49%	144.5	142.4	98.55%	142.4	98.55%	0.00%
R7/1223	BEDROOM	W8/1223	36.39	31.37	>27	1.65	1.45	12.27%	140.1	137.5	98.14%	137.3	98.00%	0.15%
R8/1223	LKD	W9/1223	38.12	32.93	>27	1.64	1.43	12.47%	304.3	294	96.62%	286.6	94.18%	2.52%
R9/1223	BEDROOM	W10/1223	37.51	32.03	>27	1.75	1.53	12.67%	138.3	136.2	98.48%	133.5	96.53%	1.98%
R10/1223	BEDROOM	W12/1223	37.98	32.35	>27	1.81	1.57	13.52%	139.9	137.5	98.28%	136.2	97.36%	0.95%
R11/1223	LKD	W11/1223	38.09	32.07	>27	1.80	1.55	14.36%	262.4	256.1	97.60%	242.7	92.49%	5.23%
R12/1223	BEDROOM	W14/1223	37.96	31.79	>27	1.76	1.50	14.85%	144	141.6	98.33%	134.6	93.47%	4.94%
R13/1223	LKD	W13/1223	38.38	31.87	>27	1.83	1.55	15.41%	259.7	253.8	97.73%	232.6	89.56%	8.35%
R14/1223	LKD	W16/1223	38.15	31.31	>27	1.82	1.52	16.19%	261.4	255	97.55%	232	88.75%	9.02%
R15/1223	BEDROOM	W15/1223	37.39	30.29	>27	4.02	3.73	7.34%	164.9	164	99.45%	164	99.45%	0.00%
	W17/1223	38.81	38.26	>27										
24th Floor														
R2/1224	LKD	W2/1224	39.52	39.52	>27	3.34	3.24	3.08%	298.1	297.1	99.66%	297.1	99.66%	0.00%
		W3/1224	39.26	35.55	>27									
R3/1224	BEDROOM	W4/1224	38.77	34.86	>27	2.85	2.59	9.36%	142.5	140.5	98.60%	140.5	98.60%	0.00%
R4/1224	BEDROOM	W5/1224	38.09	33.98	>27	2.82	2.54	9.93%	147.1	146.4	99.52%	146.4	99.52%	0.00%
R5/1224	LKD	W6/1224	37.69	33.28	>27	0.98	0.88	10.52%	304.1	289.7	95.26%	287.2	94.44%	0.86%
R6/1224	BEDROOM	W7/1224	38.27	33.69	>27	1.76	1.57	11.06%	144.5	142.4	98.55%	142.4	98.55%	0.00%
R7/1224	BEDROOM	W8/1224	36.50	31.67	>27	1.66	1.46	11.82%	140.1	137.5	98.14%	137.3	98.00%	0.15%
R8/1224	LKD	W9/1224	38.22	33.24	>27	1.64	1.44	12.01%	304.3	294	96.62%	286.6	94.18%	2.52%
R9/1224	BEDROOM	W10/1224	37.61	32.34	>27	1.76	1.54	12.35%	138.3	136.2	98.48%	133.5	96.53%	1.98%
R10/1224	BEDROOM	W12/1224	38.08	32.66	>27	1.82	1.58	13.04%	139.9	137.5	98.28%	136.7	97.71%	0.58%
R11/1224	LKD	W11/1224	38.18	32.38	>27	1.81	1.56	13.83%	262.4	256.1	97.60%	242.7	92.49%	5.23%
R12/1224	BEDROOM	W14/1224	38.04	32.09	>27	1.77	1.52	14.26%	144	141.6	98.33%	134.8	93.61%	4.80%
R13/1224	LKD	W13/1224	38.45	32.19	>27	1.83	1.56	14.89%	259.7	253.8	97.73%	232.6	89.56%	8.35%
R14/1224	LKD	W16/1224	38.21	31.63	>27	1.82	1.54	15.61%	261.4	255	97.55%	231.4	88.52%	9.25%
R15/1224	BEDROOM	W15/1224	37.45	30.60	>27	4.02	3.74	7.01%	164.9	164	99.45%	164	99.45%	0.00%
	W17/1224	38.81	38.38	>27										
25th Floor														
R2/1225	LKD	W2/1225	39.55	39.55	>27	3.35	3.25	2.96%	298.1	297.1	99.66%	297.1	99.66%	0.00%
		W3/1225	39.40	35.85	>27									
R3/1225	BEDROOM	W4/1225	38.91	35.17	>27	2.86	2.61	9.04%	142.5	140.5	98.60%	140.5	98.60%	0.00%
R4/1225	BEDROOM	W5/1225	38.21	34.28	>27	2.83	2.56	9.54%	147.1	146.4	99.52%	146.4	99.52%	0.00%
R5/1225	LKD	W6/1225	37.81	33.59	>27	0.98	0.88	10.18%	304.1	289.7	95.26%	287.3	94.48%	0.83%
R6/1225	BEDROOM	W7/1225	38.38	33.99	>27	1.77	1.58	10.58%	144.5	142.4	98.55%	142.4	98.55%	0.00%
R7/1225	BEDROOM	W8/1225	36.61	31.98	>27	1.66	1.47	11.49%	140.1	137.5	98.14%	137.3	98.00%	0.15%
R8/1225	LKD	W9/1225	38.33	33.54	>27	1.65	1.46	11.55%	304.3	294	96.62%	286.6	94.18%	2.52%
R9/1225	BEDROOM	W10/1225	37.70	32.64	>27	1.76	1.55	11.98%	138.3	136.2	98.48%	133.8	96.75%	1.76%
R10/1225	BEDROOM	W12/1225	38.16	32.97	>27	1.82	1.59	12.52%	139.9	137.5	98.28%	136.7	97.71%	0.58%
R11/1225	LKD	W11/1225	38.26	32.68	>27	1.81	1.57	13.36%	262.4	256.1	97.60%	242.7	92.49%	5.23%
R12/1225	BEDROOM	W14/1225	38.11	32.39	>27	1.77	1.53	13.78%	144	141.6	98.33%	135.1	93.82%	4.59%
R13/1225	LKD	W13/1225	38.52	32.49	>27	1.84	1.57	14.32%	259.7	253.8	97.73%	232.6	89.56%	8.35%
R14/1225	LKD	W16/1225	38.28	31.94	>27	1.82	1.55	15.04%	261.4	255	97.55%	231.4	88.52%	9.25%
R15/1225	BEDROOM	W15/1225	37.51	30.91	>27	4.03	3.76	6.63%	164.9	164	99.45%	164	99.45%	0.00%
	W17/1225	38.81	38.49	>27										
26th Floor														
R2/1226	LKD	W2/1226	39.58	39.58	>27	3.35	3.26	2.86%	298.1	297.1	99.66%	297.1	99.66%	0.00%
		W3/1226	39.53	36.14	>27									
R3/1226	BEDROOM	W4/1226	39.05	35.46	>27	2.87	2.62	8.73%	142.5	140.5	98.60%	140.5	98.60%	0.00%
R4/1226	BEDROOM	W5/1226	38.33	34.57	>27	2.84	2.58	9.16%	147.1	146.4	99.52%	146.4	99.52%	0.00%
R5/1226	LKD	W6/1226	37.92	33.88	>27	0.99	0.89	9.85%	304.1	289.7	95.26%	287.3	94.48%	0.83%
R6/1226	BEDROOM	W7/1226	38.49	34.27	>27	1.77	1.59	10.15%	144.5	142.4	98.55%	142.4	98.55%	0.00%
R7/1226	BEDROOM	W8/1226	36.70	32.27	>27	1.67	1.48	11.10%	140.1	137.5	98.14%	137.3	98.00%	0.15%
R8/1226	LKD	W9/1226	38.42	33.84	>27	1.65	1.47	11.10%	304.3	294	96.62%	286.6	94.18%	2.52%
R9/1226	BEDROOM	W10/1226	37.79	32.93	>27	1.77	1.56	11.56%	138.3	136.2	98.48%	133.9	96.82%	1.69%
R10/1226	BEDROOM	W12/1226	38.25	33.26	>27	1.83	1.61	12.05%	139.9	137.5	98.28%	136.7	97.71%	0.58%
R11/1226	LKD	W11/1226	38.34	32.97	>27	1.82	1.58	12.84%	262.4	256.1	97.60%	242.7	92.49%	5.23%
R12/1226	BEDROOM	W14/1226	38.18	32.68	>27	1.77	1.54	13.25%	144	141.6	98.33%	135.1	93.82%	4.59%
R13/1226	LKD	W13/1226	38.59	32.79	>27	1.84	1.59	13.85%	259.7	253.8	97.73%	232.7	89.60%	8.31%
R14/1226	LKD	W16/1226	38.34	32.24	>27	1.82	1.56	14.47%	261.4	255	97.55%	231.8	88.68%	9.10%
R15/1226	BEDROOM	W15/1226	37.57	31.22	>27	4.03	3.77	6.33%	164.9	164	99.45%	164	99.45%	0.00%
	W17/1226	38.81	38.57	>27										
27th Floor														
R2/1227	LKD	W2/1227	39.57	39.57	>27	3.35	3.26	2.72%	298.1	297.1	99.66%	297.1	99.66%	0.00%
		W3/1227	39.56	36.30	>27									
R3/1227	BEDROOM	W4/1227	39.07	35.64	>27	2.88	2.63	8.38%	142.5	140.5	98.60%	140.5	98.60%	0.00%
R4/1227	BEDROOM	W5/1227	38.35	34.74	>27	2.84	2.59	8.77%	147.1	146.4	99.52%	146.4	99.52%	0.00%
R5/1227	LKD	W6/1227	37.94	34.07	>27	0.99	0.89	9.53%	304.1	289.7	95.26%	287.3	94.48%	0.83%
R6/1227	BEDROOM	W7/1227	38.50	34.46	>27	1.77	1.60	9.81%	144.5	142.4	98.55%	142.4	98.55%	0.00%

			%VSC			% Daylight Factor			Daylight Distribution					
Room/Floor	Room Use	Window	Exist	Prop	% Loss	Exist	Prop	% Loss	Room Area sq ft	Existing Area sq ft	Existing % of Room Area	Proposed Area sq ft	Proposed % of Room Area	% Loss of Existing
R7/1227	BEDROOM	W8/1227	36.72	32.47	>27	1.67	1.49	10.68%	140.1	137.5	98.14%	137.3	98.00%	0.15%
R8/1227	LKD	W9/1227	38.44	34.04	>27	1.65	1.47	10.67%	304.3	294	96.62%	286.6	94.18%	2.52%
R9/1227	BEDROOM	W10/1227	37.81	33.14	>27	1.77	1.57	11.21%	138.3	136.2	98.48%	135.2	97.76%	0.73%
R10/1227	BEDROOM	W12/1227	38.26	33.47	>27	1.83	1.61	11.56%	139.9	137.5	98.28%	136.8	97.78%	0.51%
R11/1227	LKD	W11/1227	38.35	33.19	>27	1.82	1.59	12.39%	262.4	256.1	97.60%	242.7	92.49%	5.23%
R12/1227	BEDROOM	W14/1227	38.19	32.90	>27	1.77	1.55	12.74%	144	141.6	98.33%	135.1	93.82%	4.59%
R13/1227	LKD	W13/1227	38.60	33.01	>27	1.84	1.60	13.36%	259.7	253.8	97.73%	233.3	89.83%	8.08%
R14/1227	LKD	W16/1227	38.35	32.48	>27	1.83	1.57	14.03%	261.4	255	97.55%	232.7	89.02%	8.75%
R15/1227	BEDROOM	W15/1227	37.58	31.47	>27	4.03	3.79	6.06%	164.9	164	99.45%	164	99.45%	0.00%
		W17/1227	38.81	38.63	>27									
28th Floor														
R2/1228	LKD	W2/1228	39.55	39.55	>27	3.35	3.26	2.63%	298.1	297.1	99.66%	297.1	99.66%	0.00%
		W3/1228	39.56	36.43	>27									
R3/1228	BEDROOM	W4/1228	39.07	35.78	>27	2.88	2.64	8.07%	142.5	140.5	98.60%	140.5	98.60%	0.00%
R4/1228	BEDROOM	W5/1228	38.35	34.89	>27	2.84	2.60	8.45%	147.1	146.4	99.52%	146.4	99.52%	0.00%
R5/1228	LKD	W6/1228	37.94	34.22	>27	0.99	0.90	9.23%	304.1	289.7	95.26%	287.3	94.48%	0.83%
R6/1228	BEDROOM	W7/1228	38.50	34.61	>27	1.77	1.61	9.41%	144.5	142.4	98.55%	142.4	98.55%	0.00%
R7/1228	BEDROOM	W8/1228	36.72	32.63	>27	1.67	1.50	10.26%	140.1	137.5	98.14%	137.3	98.00%	0.15%
R8/1228	LKD	W9/1228	38.44	34.20	>27	1.65	1.48	10.25%	304.3	294	96.62%	286.6	94.18%	2.52%
R9/1228	BEDROOM	W10/1228	37.81	33.31	>27	1.77	1.57	10.87%	138.3	136.2	98.48%	135.3	97.83%	0.66%
R10/1228	BEDROOM	W12/1228	38.26	33.64	>27	1.83	1.62	11.18%	139.9	137.5	98.28%	136.8	97.78%	0.51%
R11/1228	LKD	W11/1228	38.35	33.37	>27	1.82	1.60	11.95%	262.4	256.1	97.60%	242.7	92.49%	5.23%
R12/1228	BEDROOM	W14/1228	38.19	33.08	>27	1.77	1.56	12.34%	144	141.6	98.33%	135.3	93.96%	4.45%
R13/1228	LKD	W13/1228	38.60	33.21	>27	1.84	1.60	12.93%	259.7	253.8	97.73%	233.5	89.91%	8.00%
R14/1228	LKD	W16/1228	38.35	32.68	>27	1.83	1.58	13.53%	261.4	255	97.55%	233.6	89.36%	8.39%
R15/1228	BEDROOM	W15/1228	37.58	31.68	>27	4.03	3.79	5.83%	164.9	164	99.45%	164	99.45%	0.00%
		W17/1228	38.81	38.65	>27									
29th Floor														
R2/1229	LKD	W2/1229	39.52	39.52	>27	3.35	3.27	2.51%	298.1	297.1	99.66%	297.1	99.66%	0.00%
		W3/1229	39.56	36.56	>27									
R3/1229	BEDROOM	W4/1229	39.07	35.92	>27	2.88	2.65	7.72%	142.5	140.5	98.60%	140.5	98.60%	0.00%
R4/1229	BEDROOM	W5/1229	38.35	35.03	>27	2.84	2.61	8.10%	147.1	146.4	99.52%	146.4	99.52%	0.00%
R5/1229	LKD	W6/1229	37.94	34.37	>27	0.99	0.90	8.82%	304.1	289.7	95.26%	287.3	94.48%	0.83%
R6/1229	BEDROOM	W7/1229	38.50	34.77	>27	1.77	1.61	9.08%	144.5	142.4	98.55%	142.4	98.55%	0.00%
R7/1229	BEDROOM	W8/1229	36.72	32.80	>27	1.67	1.50	9.84%	140.1	137.5	98.14%	137.3	98.00%	0.15%
R8/1229	LKD	W9/1229	38.44	34.37	>27	1.65	1.49	9.88%	304.3	294	96.62%	287	94.31%	2.38%
R9/1229	BEDROOM	W10/1229	37.81	33.49	>27	1.77	1.58	10.48%	138.3	136.2	98.48%	135.4	97.90%	0.59%
R10/1229	BEDROOM	W12/1229	38.26	33.82	>27	1.83	1.63	10.74%	139.9	137.5	98.28%	136.8	97.78%	0.51%
R11/1229	LKD	W11/1229	38.35	33.56	>27	1.82	1.61	11.51%	262.4	256.1	97.60%	243	92.61%	5.12%
R12/1229	BEDROOM	W14/1229	38.19	33.27	>27	1.77	1.56	11.89%	144	141.6	98.33%	135.6	94.17%	4.24%
R13/1229	LKD	W13/1229	38.60	33.40	>27	1.84	1.61	12.44%	259.7	253.8	97.73%	233.8	90.03%	7.88%
R14/1229	LKD	W16/1229	38.35	32.89	>27	1.83	1.59	13.10%	261.4	255	97.55%	234.1	89.56%	8.20%
R15/1229	BEDROOM	W15/1229	37.58	31.90	>27	4.03	3.80	5.63%	164.9	164	99.45%	164	99.45%	0.00%
		W17/1229	38.81	38.66	>27									
30th Floor														
R2/1230	LKD	W2/1230	39.46	39.46	>27	3.35	3.27	2.39%	298.1	297.1	99.66%	297.1	99.66%	0.00%
		W3/1230	39.56	36.70	>27									
R3/1230	BEDROOM	W4/1230	39.07	36.07	>27	2.88	2.66	7.37%	142.5	140.5	98.60%	140.5	98.60%	0.00%
R4/1230	BEDROOM	W5/1230	38.35	35.18	>27	2.84	2.62	7.75%	147.1	146.4	99.52%	146.4	99.52%	0.00%
R5/1230	LKD	W6/1230	37.94	34.54	>27	0.99	0.90	8.42%	304.1	289.7	95.26%	287.6	94.57%	0.72%
R6/1230	BEDROOM	W7/1230	38.50	34.93	>27	1.77	1.62	8.68%	144.5	142.4	98.55%	142.4	98.55%	0.00%
R7/1230	BEDROOM	W8/1230	36.72	32.97	>27	1.67	1.51	9.42%	140.1	137.5	98.14%	137.3	98.00%	0.15%
R8/1230	LKD	W9/1230	38.44	34.55	>27	1.65	1.49	9.46%	304.3	294	96.62%	287.2	94.38%	2.31%
R9/1230	BEDROOM	W10/1230	37.81	33.68	>27	1.77	1.59	10.02%	138.3	136.2	98.48%	135.4	97.90%	0.59%
R10/1230	BEDROOM	W12/1230	38.26	34.01	>27	1.83	1.64	10.30%	139.9	137.5	98.28%	136.8	97.78%	0.51%
R11/1230	LKD	W11/1230	38.35	33.75	>27	1.82	1.62	11.07%	262.4	256.1	97.60%	243	92.61%	5.12%
R12/1230	BEDROOM	W14/1230	38.19	33.47	>27	1.77	1.57	11.44%	144	141.6	98.33%	135.8	94.31%	4.10%
R13/1230	LKD	W13/1230	38.60	33.61	>27	1.84	1.62	11.95%	259.7	253.8	97.73%	235	90.49%	7.41%
R14/1230	LKD	W16/1230	38.35	33.11	>27	1.83	1.60	12.60%	261.4	255	97.55%	234.6	89.75%	8.00%
R15/1230	BEDROOM	W15/1230	37.58	32.13	>27	4.03	3.81	5.41%	164.9	164	99.45%	164	99.45%	0.00%
		W17/1230	38.81	38.67	>27									
31st Floor														
R2/1231	LKD	W2/1231	39.35	39.35	>27	3.35	3.27	2.27%	298.1	297.1	99.66%	297.1	99.66%	0.00%
		W3/1231	39.56	36.84	>27									
R3/1231	BEDROOM	W4/1231	39.07	36.22	>27	2.88	2.67	6.99%	142.5	140.5	98.60%	140.5	98.60%	0.00%
R4/1231	BEDROOM	W5/1231	38.35	35.34	>27	2.84	2.63	7.36%	147.1	146.4	99.52%	146.4	99.52%	0.00%
R5/1231	LKD	W6/1231	37.94	34.70	>27	0.99	0.91	8.01%	304.1	289.7	95.26%	287.7	94.61%	0.69%
R6/1231	BEDROOM	W7/1231	38.50	35.10	>27	1.77	1.63	8.29%	144.5	142.4	98.55%	142.4	98.55%	0.00%
R7/1231	BEDROOM	W8/1231	36.72	33.16	>27	1.67	1.52	8.94%	140.1	137.5	98.14%	137.3	98.00%	0.15%
R8/1231	LKD	W9/1231	38.44	34.74	>27	1.65	1.50	9.04%	304.3	294	96.62%	287.2	94.38%	2.31%
R9/1231	BEDROOM	W10/1231	37.81	33.88	>27	1.77	1.60	9.57%	138.3	136.2	98.48%	135.4	97.90%	0.59%
R10/1231	BEDROOM	W12/1231	38.27	34.21	>27	1.83	1.65	9.86%	139.9	137.5	98.28%	137.1	98.00%	0.29%
R11/1231	LKD	W11/1231	38.35	33.97	>27	1.82	1.62	10.57%	262.4	256.1	97.60%	243	92.61%	5.12%
R12/1231	BEDROOM	W14/1231	38.19	33.68	>27	1.77	1.58	10.94%	144	141.6	98.33%	136.3	94.65%	3.74%
R13/1231	LKD	W13/1231	38.60	33.84	>27	1.84	1.63	11.46%	259.7	253.8	97.73%	235.5	90.68%	7.21%

Room/Floor	Room Use	Window	%VSC			% Daylight Factor			Daylight Distribution					
			Exist	Prop	% Loss	Exist	Prop	% Loss	Room Area sq ft	Existing Area sq ft	Existing % of Room Area	Proposed Area sq ft	Proposed % of Room Area	% Loss of Existing
R14/1231	LKD	W16/1231	38.35	33.35	>27	1.83	1.61	12.05%	261.4	255	97.55%	236.3	90.40%	7.33%
R15/1231	BEDROOM	W15/1231	37.58	32.37	>27	4.03	3.82	5.19%	164.9	164	99.45%	164	99.45%	0.00%
		W17/1231	38.81	38.69	>27									
32nd Floor														
R2/1232	LKD	W2/1232	39.15	39.15	>27	3.35	3.27	2.15%	298.1	297.1	99.66%	297.1	99.66%	0.00%
		W3/1232	39.56	36.99	>27									
R3/1232	BEDROOM	W4/1232	39.07	36.38	>27	2.88	2.69	6.61%	142.5	140.5	98.60%	140.5	98.60%	0.00%
R4/1232	BEDROOM	W5/1232	38.35	35.51	>27	2.84	2.64	6.97%	147.1	146.4	99.52%	146.4	99.52%	0.00%
R5/1232	LKD	W6/1232	37.94	34.88	>27	0.99	0.91	7.61%	304.1	289.7	95.26%	287.7	94.61%	0.69%
R6/1232	BEDROOM	W7/1232	38.51	35.29	>27	1.77	1.64	7.84%	144.5	142.4	98.55%	142.4	98.55%	0.00%
R7/1232	BEDROOM	W8/1232	36.72	33.35	>27	1.67	1.53	8.46%	140.1	137.5	98.14%	137.4	98.07%	0.07%
R8/1232	LKD	W9/1232	38.44	34.94	>27	1.65	1.51	8.55%	304.3	294	96.62%	288.1	94.68%	2.01%
R9/1232	BEDROOM	W10/1232	37.81	34.09	>27	1.77	1.61	9.06%	138.3	136.2	98.48%	136	98.34%	0.15%
R10/1232	BEDROOM	W12/1232	38.27	34.42	>27	1.83	1.65	9.37%	139.9	137.5	98.28%	137.5	98.28%	0.00%
R11/1232	LKD	W11/1232	38.35	34.19	>27	1.82	1.63	10.08%	262.4	256.1	97.60%	245.5	93.56%	4.14%
R12/1232	BEDROOM	W14/1232	38.20	33.90	>27	1.77	1.59	10.43%	144	141.6	98.33%	138	95.83%	2.54%
R13/1232	LKD	W13/1232	38.60	34.07	>27	1.84	1.64	10.92%	259.7	253.8	97.73%	236.9	91.22%	6.66%
R14/1232	LKD	W16/1232	38.35	33.60	>27	1.83	1.62	11.45%	261.4	255	97.55%	239.3	91.55%	6.16%
R15/1232	BEDROOM	W15/1232	37.58	32.63	>27	4.03	3.83	4.94%	164.9	164	99.45%	164	99.45%	0.00%
		W17/1232	38.81	38.70	>27									
33rd Floor														
R2/1233	LKD	W2/1233	38.80	38.80	>27	3.18	3.12	2.04%	298.1	297.1	99.66%	297.1	99.66%	0.00%
		W3/1233	39.56	37.15	>27									
R3/1233	BEDROOM	W4/1233	39.07	36.55	>27	2.73	2.56	6.25%	142.5	140.5	98.60%	140.5	98.60%	0.00%
R4/1233	BEDROOM	W5/1233	38.38	35.70	>27	2.70	2.52	6.56%	147.1	146.4	99.52%	146.4	99.52%	0.00%
R5/1233	LKD	W6/1233	37.96	35.08	>27	0.94	0.88	7.10%	304.1	289.7	95.26%	287.9	94.67%	0.62%
R6/1233	BEDROOM	W7/1233	38.53	35.49	>27	1.69	1.56	7.41%	144.5	142.4	98.55%	142.4	98.55%	0.00%
R7/1233	BEDROOM	W8/1233	36.74	33.57	>27	1.59	1.46	8.01%	140.1	137.5	98.14%	137.4	98.07%	0.07%
R8/1233	LKD	W9/1233	38.46	35.17	>27	1.58	1.45	8.05%	304.3	294	96.62%	288.1	94.68%	2.01%
R9/1233	BEDROOM	W10/1233	37.83	34.32	>27	1.68	1.54	8.52%	138.3	136.2	98.48%	136	98.34%	0.15%
R10/1233	BEDROOM	W12/1233	38.29	34.66	>27	1.74	1.58	8.82%	139.9	137.5	98.28%	137.5	98.28%	0.00%
R11/1233	LKD	W11/1233	38.38	34.44	>27	1.74	1.57	9.51%	262.4	256.1	97.60%	245.5	93.56%	4.14%
R12/1233	BEDROOM	W14/1233	38.22	34.16	>27	1.69	1.52	9.90%	144	141.6	98.33%	138.2	95.97%	2.40%
R13/1233	LKD	W13/1233	38.62	34.34	>27	1.76	1.58	10.35%	259.7	253.8	97.73%	236.4	91.03%	6.86%
R14/1233	LKD	W16/1233	38.38	33.88	>27	1.74	1.55	10.84%	261.4	255	97.55%	239.1	91.47%	6.24%
R15/1233	BEDROOM	W15/1233	37.60	32.93	>27	3.84	3.66	4.67%	164.9	164	99.45%	164	99.45%	0.00%
		W17/1233	38.83	38.74	>27									
34th Floor														
R1/1234	KD	W1/1234	39.62	39.62	>27	11.62	11.60	0.16%	587.5	583.2	99.27%	583.2	99.27%	0.00%
		W2/1234	39.22	37.32	>27									
32 Quay Street														
1st Floor														
R1/1241	BEDROOM	W1/1241	17.14	13.51	21.18%	1.31	1.17	10.97%	173.4	158.8	91.58%	151.2	87.20%	4.79%
R2/1241	BEDROOM	W2/1241	22.49	18.31	18.59%	3.35	2.52	24.57%	160.2	153.4	95.76%	153.1	95.57%	0.20%
		W3/1241	27.47	14.63	46.74%									
R3/1241	LKD	W4/1241	28.72	15.83	44.88%	1.77	1.14	35.18%	265.9	259.5	97.59%	217.6	81.84%	16.15%
R4/1241	BEDROOM	W5/1241	28.29	15.45	45.39%	1.65	1.03	37.83%	136.5	133	97.44%	96.3	70.55%	27.59%
R5/1241	LKD	W6/1241	28.86	16.06	44.35%	1.65	1.07	35.12%	291.8	283.6	97.19%	186.6	63.95%	34.20%
R6/1241	BEDROOM	W7/1241	28.42	15.46	45.60%	1.72	1.14	33.57%	135	132.5	98.15%	89.6	66.37%	32.38%
R7/1241	STUDIO	W8/1241	29.24	16.41	43.88%	1.60	1.06	33.52%	323.4	309.2	95.61%	237.8	73.53%	23.09%
R8/1241	STUDIO	W9/1241	29.51	16.99	42.43%	1.58	1.06	32.68%	328.8	319.3	97.11%	216	65.69%	32.35%
R9/1241	BEDROOM	W10/1241	27.64	15.40	44.28%	1.63	1.10	32.35%	132.1	128.4	97.20%	68.9	52.16%	46.34%
R10/1241	LKD	W11/1241	29.13	17.01	41.61%	1.68	1.13	32.72%	290.6	282.5	97.21%	146.9	50.55%	48.00%
R11/1241	BEDROOM	W12/1241	29.76	17.66	40.66%	1.82	1.24	31.88%	136	133.9	98.46%	80.2	58.97%	40.10%
R12/1241	LKD	W13/1241	29.22	17.38	40.52%	1.86	1.27	31.63%	248.6	241.5	97.14%	137.8	55.43%	42.94%
R13/1241	BEDROOM	W14/1241	28.78	17.07	40.69%	1.66	1.11	33.29%	138.5	135.6	97.91%	82.4	59.49%	39.23%
R14/1241	LKD	W15/1241	29.32	17.60	39.97%	1.74	1.21	30.34%	276.7	268.8	97.14%	162.9	58.87%	39.40%
R15/1241	BEDROOM	W16/1241	28.48	17.28	39.33%	3.56	2.98	16.20%	145.3	139.6	96.08%	139.5	96.01%	0.07%
		W17/1241	18.72	18.61	0.59%									
2nd Floor														
R1/1242	BEDROOM	W1/1242	18.08	14.40	20.35%	1.13	1.01	10.12%	173.4	158.4	91.35%	150.7	86.91%	4.86%
R2/1242	BEDROOM	W2/1242	23.07	18.82	18.42%	2.84	2.14	24.56%	160.2	153	95.51%	152.8	95.38%	0.13%
		W3/1242	28.26	15.21	46.18%									
R3/1242	LKD	W4/1242	29.53	16.44	44.33%	1.49	0.96	35.68%	265.9	259.5	97.59%	213.5	80.29%	17.73%
R4/1242	BEDROOM	W5/1242	29.09	16.05	44.83%	1.42	0.87	38.30%	136.5	133	97.44%	91.1	66.74%	31.50%
R5/1242	LKD	W6/1242	29.69	16.68	43.82%	1.39	0.89	35.64%	291.8	283.6	97.19%	183.5	62.89%	35.30%
R6/1242	BEDROOM	W7/1242	29.25	16.08	45.03%	1.47	0.97	34.08%	135	132.5	98.15%	84.8	62.81%	36.00%
R7/1242	STUDIO	W8/1242	30.09	17.05	43.34%	1.34	0.88	34.08%	323.4	307.4	95.05%	217	67.10%	29.41%
R8/1242	STUDIO	W9/1242	30.35	17.66	41.81%	1.32	0.88	33.18%	328.8	318.1	96.75%	194	59.00%	39.01%
R9/1242	BEDROOM	W10/1242	28.45	16.04	43.62%	1.40	0.94	32.69%	132.1	128.4	97.20%	64.8	49.05%	49.53%
R10/1242	LKD	W11/1242	29.99	17.69	41.01%	1.42	0.95	33.05%	290.6	280.7	96.59%	138.5	47.66%	50.66%
R11/1242	BEDROOM	W12/1242	30.65	18.38	40.03%	1.55	1.05	32.30%	136	133.9	98.46%	76.6	56.32%	42.79%
R12/1242	LKD	W13/1242	30.11	18.11	39.85%	1.58	1.08	31.88%	248.6	241.5	97.14%	137.3	55.23%	43.15%

			%VSC			% Daylight Factor			Daylight Distribution					
Room/Floor	Room Use	Window	Exist	Prop	% Loss	Exist	Prop	% Loss	Room Area sq ft	Existing Area sq ft	Existing % of Room Area	Proposed Area sq ft	Proposed % of Room Area	% Loss of Existing
R13/1242	BEDROOM	W14/1242	29.65	17.78	40.03%	1.42	0.95	33.47%	138.5	135.6	97.91%	76.4	55.16%	43.66%
R14/1242	LKD	W15/1242	30.23	18.37	39.23%	1.47	1.02	30.64%	276.7	268.7	97.11%	158.4	57.25%	41.05%
R15/1242	BEDROOM	W16/1242	29.39	18.06	38.55%	3.06	2.56	16.36%	145.3	139.4	95.94%	139.1	95.73%	0.22%
		W17/1242	20.02	19.91	0.55%									
3rd Floor														
R1/1243	BEDROOM	W1/1243	19.31	15.59	19.26%	1.17	1.06	9.74%	173.4	160.9	92.79%	153.2	88.35%	4.79%
R2/1243	BEDROOM	W2/1243	23.69	19.40	18.11%	2.89	2.18	24.33%	160.2	153.9	96.07%	153.6	95.88%	0.19%
		W3/1243	28.96	15.77	45.55%									
R3/1243	LKD	W4/1243	30.27	17.02	43.77%	1.52	0.98	35.33%	265.9	259.5	97.59%	214.9	80.82%	17.19%
R4/1243	BEDROOM	W5/1243	29.82	16.63	44.23%	1.44	0.90	37.79%	136.5	133	97.44%	92.1	67.47%	30.75%
R5/1243	LKD	W6/1243	30.45	17.28	43.25%	1.42	0.92	35.24%	291.8	283.6	97.19%	185	63.40%	34.77%
R6/1243	BEDROOM	W7/1243	30.01	16.69	44.39%	1.50	0.99	33.71%	135	132.5	98.15%	86	63.70%	35.09%
R7/1243	STUDIO	W8/1243	30.87	17.68	42.73%	1.37	0.90	33.77%	323.4	308.1	95.27%	228.3	70.59%	25.90%
R8/1243	STUDIO	W9/1243	31.12	18.30	41.20%	1.35	0.91	32.84%	328.8	319	97.02%	200.8	61.07%	37.05%
R9/1243	BEDROOM	W10/1243	29.20	16.66	42.95%	1.43	0.97	32.14%	132.1	128.4	97.20%	65.6	49.66%	48.91%
R10/1243	LKD	W11/1243	30.78	18.35	40.38%	1.44	0.97	32.69%	290.6	282.5	97.21%	143.2	49.28%	49.31%
R11/1243	BEDROOM	W12/1243	31.45	19.06	39.40%	1.58	1.08	31.92%	136	133.9	98.46%	78.2	57.50%	41.60%
R12/1243	LKD	W13/1243	30.90	18.79	39.19%	1.61	1.10	31.55%	248.6	241.5	97.14%	137.3	55.23%	43.15%
R13/1243	BEDROOM	W14/1243	30.45	18.46	39.38%	1.45	0.97	33.03%	138.5	135.6	97.91%	77.8	56.17%	42.63%
R14/1243	LKD	W15/1243	31.05	19.11	38.45%	1.50	1.05	30.25%	276.7	268.8	97.14%	158.4	57.25%	41.07%
R15/1243	BEDROOM	W16/1243	30.22	18.81	37.76%	3.15	2.65	15.95%	145.3	139.6	96.08%	139.5	96.01%	0.07%
		W17/1243	21.32	21.21	0.52%									
4th Floor														
R1/1244	BEDROOM	W1/1244	21.11	17.35	17.81%	1.23	1.12	9.16%	173.4	166.8	96.19%	159.2	91.81%	4.56%
R2/1244	BEDROOM	W2/1244	24.48	20.13	17.77%	2.94	2.23	24.09%	160.2	157.8	98.50%	157.6	98.38%	0.13%
		W3/1244	29.65	16.35	44.86%									
R3/1244	LKD	W4/1244	30.98	17.62	43.12%	1.55	1.01	34.95%	265.9	259.5	97.59%	216	81.23%	16.76%
R4/1244	BEDROOM	W5/1244	30.54	17.23	43.58%	1.47	0.92	37.24%	136.5	133	97.44%	93.3	68.35%	29.85%
R5/1244	LKD	W6/1244	31.19	17.90	42.61%	1.44	0.94	34.81%	291.8	283.6	97.19%	185.6	63.61%	34.56%
R6/1244	BEDROOM	W7/1244	30.75	17.31	43.71%	1.53	1.02	33.31%	135	132.5	98.15%	86.9	64.37%	34.42%
R7/1244	STUDIO	W8/1244	31.63	18.32	42.08%	1.39	0.93	33.48%	323.4	309.2	95.61%	231.9	71.71%	25.00%
R8/1244	STUDIO	W9/1244	31.89	18.97	40.51%	1.38	0.93	32.51%	328.8	319.3	97.11%	210.1	63.90%	34.20%
R9/1244	BEDROOM	W10/1244	29.93	17.30	42.20%	1.46	1.00	31.62%	132.1	128.4	97.20%	66.2	50.11%	48.44%
R10/1244	LKD	W11/1244	31.56	19.03	39.70%	1.47	1.00	32.34%	290.6	282.5	97.21%	145.5	50.07%	48.50%
R11/1244	BEDROOM	W12/1244	32.24	19.76	38.71%	1.61	1.10	31.62%	136	133.9	98.46%	78.6	57.79%	41.30%
R12/1244	LKD	W13/1244	31.69	19.49	38.50%	1.64	1.13	31.14%	248.6	241.5	97.14%	137.3	55.23%	43.15%
R13/1244	BEDROOM	W14/1244	31.22	19.16	38.63%	1.48	1.00	32.59%	138.5	135.6	97.91%	78.8	56.90%	41.89%
R14/1244	LKD	W15/1244	31.85	19.84	37.71%	1.53	1.07	29.80%	276.7	268.8	97.14%	158.4	57.25%	41.07%
R15/1244	BEDROOM	W16/1244	31.03	19.56	36.96%	3.25	2.75	15.49%	145.3	139.6	96.08%	139.5	96.01%	0.07%
		W17/1244	22.75	22.64	0.48%									
5th Floor														
R1/1245	BEDROOM	W1/1245	23.59	19.79	16.11%	1.32	1.21	8.64%	173.4	169.2	97.58%	161.5	93.14%	4.55%
R2/1245	BEDROOM	W2/1245	25.41	21.01	17.32%	2.98	2.28	23.73%	160.2	158.1	98.69%	157.9	98.56%	0.13%
		W3/1245	30.30	16.96	44.03%									
R3/1245	LKD	W4/1245	31.66	18.24	42.39%	1.57	1.03	34.43%	265.9	259.5	97.59%	217.8	81.91%	16.07%
R4/1245	BEDROOM	W5/1245	31.22	17.85	42.83%	1.49	0.95	36.61%	136.5	133	97.44%	94.7	69.38%	28.80%
R5/1245	LKD	W6/1245	31.89	18.54	41.86%	1.47	0.96	34.36%	291.8	283.6	97.19%	186.5	63.91%	34.24%
R6/1245	BEDROOM	W7/1245	31.45	17.96	42.89%	1.55	1.04	32.75%	135	132.5	98.15%	88	65.19%	33.58%
R7/1245	STUDIO	W8/1245	32.36	18.99	41.32%	1.42	0.95	33.03%	323.4	309.2	95.61%	235.7	72.88%	23.77%
R8/1245	STUDIO	W9/1245	32.64	19.66	39.77%	1.40	0.95	32.05%	328.8	319.3	97.11%	220.5	67.06%	30.94%
R9/1245	BEDROOM	W10/1245	30.66	17.96	41.42%	1.48	1.02	31.04%	132.1	128.4	97.20%	67.3	50.95%	47.59%
R10/1245	LKD	W11/1245	32.32	19.73	38.95%	1.50	1.02	31.93%	290.6	282.5	97.21%	147.6	50.79%	47.75%
R11/1245	BEDROOM	W12/1245	33.02	20.49	37.95%	1.64	1.13	31.16%	136	133.9	98.46%	79.1	58.16%	40.93%
R12/1245	LKD	W13/1245	32.46	20.22	37.71%	1.67	1.16	30.74%	248.6	241.5	97.14%	133.2	53.58%	44.84%
R13/1245	BEDROOM	W14/1245	31.98	19.87	37.87%	1.51	1.02	32.01%	138.5	135.6	97.91%	79.2	57.18%	41.59%
R14/1245	LKD	W15/1245	32.62	20.60	36.85%	1.56	1.10	29.38%	276.7	268.8	97.14%	158.4	57.25%	41.07%
R15/1245	BEDROOM	W16/1245	31.81	20.32	36.12%	3.36	2.85	15.02%	145.3	139.9	96.28%	139.8	96.21%	0.07%
		W17/1245	24.29	24.17	0.49%									
6th Floor														
R1/1246	BEDROOM	W1/1246	25.81	21.99	14.80%	1.39	1.28	8.19%	173.4	169.2	97.58%	161.7	93.25%	4.43%
R2/1246	BEDROOM	W2/1246	26.16	21.71	17.01%	3.03	2.32	23.34%	160.2	158.1	98.69%	157.9	98.56%	0.13%
		W3/1246	30.91	17.58	43.13%									
R3/1246	LKD	W4/1246	32.30	18.88	41.55%	1.60	1.06	33.83%	265.9	259.5	97.59%	219.4	82.51%	15.45%
R4/1246	BEDROOM	W5/1246	31.87	18.50	41.95%	1.52	0.97	35.90%	136.5	133	97.44%	97	71.06%	27.07%
R5/1246	LKD	W6/1246	32.55	19.20	41.01%	1.49	0.99	33.80%	291.8	283.6	97.19%	187.9	64.39%	33.74%
R6/1246	BEDROOM	W7/1246	32.12	18.64	41.97%	1.58	1.07	32.17%	135	132.5	98.15%	90.3	66.89%	31.85%
R7/1246	STUDIO	W8/1246	33.06	19.68	40.47%	1.44	0.97	32.52%	323.4	309.2	95.61%	237.9	73.56%	23.06%
R8/1246	STUDIO	W9/1246	33.36	20.37	38.94%	1.43	0.98	31.60%	328.8	319.3	97.11%	232.2	70.62%	27.28%
R9/1246	BEDROOM	W10/1246	31.37	18.65	40.55%	1.51	1.05	30.37%	132.1	128.4	97.20%	68.7	52.01%	46.50%
R10/1246	LKD	W11/1246	33.07	20.46	38.13%	1.53	1.05	31.37%	290.6	282.5	97.21%	150.1	51.65%	46.87%
R11/1246	BEDROOM	W12/1246	33.78	21.24	37.12%	1.67	1.16	30.66%	136	133.9	98.46%	79.6	58.53%	40.55%
R12/1246	LKD	W13/1246	33.22	20.97	36.88%	1.70	1.19	30.24%	248.6	241.5	97.14%	137.3	55.23%	43.15%
R13/1246	BEDROOM	W14/1246	32.71	20.61	36.99%	1.53	1.05	31.38%	138.5	135.6	97.91%	81.2	58.63%	40.12%
R14/1246	LKD	W15/1246	33.38	21.38	35.95%	1.59	1.13	28.86%	276.7	268.8	97.14%	158.4	57.25%	41.07%
R15/1246	BEDROOM	W16/1246	32.57	21.10	35.22%	3.47	2.96	14.51%	145.3	140.5	96.70%	140.4	96.63%	0.07%
		W17/1246	25.99	25.88	0.42%									

Room/Floor	Room Use	Window	%VSC			% Daylight Factor			Daylight Distribution					
			Exist	Prop	% Loss	Exist	Prop	% Loss	Room Area sq ft	Existing Area sq ft	Existing % of Room Area	Proposed Area sq ft	Proposed % of Room Area	% Loss of Existing
7th Floor														
R1/1247	BEDROOM	W1/1247	26.20	22.34	14.73%	1.41	1.29	8.17%	173.4	169.2	97.58%	161.7	93.25%	4.43%
R2/1247	BEDROOM	W2/1247	26.56	22.08	16.87%	3.07	2.36	23.06%	160.2	158.1	98.69%	157.9	98.56%	0.13%
		W3/1247	31.50	18.21	42.19%									
R3/1247	LKD	W4/1247	32.91	19.54	40.63%	1.62	1.08	33.25%	265.9	259.5	97.59%	221.3	83.23%	14.72%
R4/1247	BEDROOM	W5/1247	32.48	19.16	41.01%	1.54	1.00	35.17%	136.5	133.5	97.80%	99.4	72.82%	25.54%
R5/1247	LKD	W6/1247	33.18	19.87	40.11%	1.52	1.01	33.20%	291.8	283.6	97.19%	189.7	65.01%	33.11%
R6/1247	BEDROOM	W7/1247	32.76	19.33	41.00%	1.60	1.10	31.52%	135	132.5	98.15%	91.8	68.00%	30.72%
R7/1247	STUDIO	W8/1247	33.73	20.39	39.55%	1.47	1.00	31.95%	323.4	309.2	95.61%	241.1	74.55%	22.02%
R8/1247	STUDIO	W9/1247	34.04	21.11	37.98%	1.45	1.00	31.08%	328.8	319.3	97.11%	240.5	73.14%	24.68%
R9/1247	BEDROOM	W10/1247	32.04	19.36	39.58%	1.53	1.08	29.63%	132.1	128.4	97.20%	70	52.99%	45.48%
R10/1247	LKD	W11/1247	33.77	21.21	37.19%	1.55	1.07	30.84%	290.6	282.7	97.28%	153.1	52.68%	45.84%
R11/1247	BEDROOM	W12/1247	34.51	22.01	36.22%	1.70	1.19	30.18%	136	133.9	98.46%	80.8	59.41%	39.66%
R12/1247	LKD	W13/1247	33.94	21.74	35.95%	1.73	1.22	29.68%	248.6	241.5	97.14%	137.5	55.31%	43.06%
R13/1247	BEDROOM	W14/1247	33.43	21.37	36.08%	1.56	1.08	30.77%	138.5	135.6	97.91%	82.1	59.28%	39.45%
R14/1247	LKD	W15/1247	34.09	22.18	34.94%	1.61	1.16	28.27%	276.7	268.8	97.14%	158.8	57.39%	40.92%
R15/1247	BEDROOM	W16/1247	33.29	21.90	34.21%	3.58	3.09	13.92%	145.3	142.2	97.87%	142	97.73%	0.14%
		W17/1247	27.89	27.78	>27									
8th Floor														
R1/1248	BEDROOM	W1/1248	26.55	22.67	14.61%	1.42	1.30	8.17%	173.4	169.2	97.58%	161.7	93.25%	4.43%
R2/1248	BEDROOM	W2/1248	26.94	22.43	16.74%	3.10	2.40	22.70%	160.2	158.1	98.69%	157.9	98.56%	0.13%
		W3/1248	32.07	18.85	41.22%									
R3/1248	LKD	W4/1248	33.50	20.21	39.67%	1.65	1.11	32.54%	265.9	259.5	97.59%	224.8	84.54%	13.37%
R4/1248	BEDROOM	W5/1248	33.06	19.84	39.99%	1.56	1.03	34.36%	136.5	133.7	97.95%	101.4	74.29%	24.16%
R5/1248	LKD	W6/1248	33.77	20.57	39.09%	1.54	1.04	32.47%	291.8	283.6	97.19%	192.1	65.83%	32.26%
R6/1248	BEDROOM	W7/1248	33.35	20.05	39.88%	1.62	1.12	30.78%	135	132.5	98.15%	94.3	69.85%	28.83%
R7/1248	STUDIO	W8/1248	34.33	21.12	38.48%	1.49	1.02	31.27%	323.4	309.2	95.61%	245.6	75.94%	20.57%
R8/1248	STUDIO	W9/1248	34.64	21.86	36.89%	1.47	1.03	30.37%	328.8	319.3	97.11%	241.7	73.51%	24.30%
R9/1248	BEDROOM	W10/1248	32.61	20.09	38.39%	1.55	1.11	28.72%	132.1	128.4	97.20%	72.6	54.96%	43.46%
R10/1248	LKD	W11/1248	34.38	21.97	36.10%	1.58	1.10	30.14%	290.6	282.8	97.32%	154.2	53.06%	45.47%
R11/1248	BEDROOM	W12/1248	35.12	22.79	35.11%	1.73	1.22	29.46%	136	133.9	98.46%	82.5	60.66%	38.39%
R12/1248	LKD	W13/1248	34.54	22.52	34.80%	1.76	1.25	28.91%	248.6	241.5	97.14%	138.5	55.71%	42.65%
R13/1248	BEDROOM	W14/1248	34.02	22.14	34.92%	1.58	1.11	29.85%	138.5	135.6	97.91%	83.8	60.51%	38.20%
R14/1248	LKD	W15/1248	34.71	22.99	33.77%	1.64	1.19	27.55%	276.7	268.8	97.14%	159.7	57.72%	40.59%
R15/1248	BEDROOM	W16/1248	33.91	22.71	33.03%	3.71	3.21	13.25%	145.3	144.6	99.52%	144.5	99.45%	0.07%
		W17/1248	29.93	29.82	>27									
9th Floor														
R1/1249	BEDROOM	W1/1249	26.90	23.00	14.50%	1.43	1.31	8.24%	173.4	169.2	97.58%	161.7	93.25%	4.43%
R2/1249	BEDROOM	W2/1249	27.32	22.77	16.65%	3.13	2.43	22.34%	160.2	158.1	98.69%	157.9	98.56%	0.13%
		W3/1249	32.61	19.51	40.17%									
R3/1249	LKD	W4/1249	34.05	20.90	38.62%	1.67	1.14	31.82%	265.9	259.5	97.59%	228.5	85.93%	11.95%
R4/1249	BEDROOM	W5/1249	33.60	20.54	38.87%	1.58	1.05	33.48%	136.5	133.8	98.02%	104.3	76.41%	22.05%
R5/1249	LKD	W6/1249	34.31	21.29	37.95%	1.56	1.06	31.66%	291.8	283.6	97.19%	195.6	67.03%	31.03%
R6/1249	BEDROOM	W7/1249	33.87	20.78	38.65%	1.64	1.15	29.88%	135	132.5	98.15%	96.9	71.78%	26.87%
R7/1249	STUDIO	W8/1249	34.87	21.87	37.28%	1.51	1.05	30.48%	323.4	309.2	95.61%	247.3	76.47%	20.02%
R8/1249	STUDIO	W9/1249	35.17	22.63	35.66%	1.49	1.05	29.56%	328.8	319.3	97.11%	242.5	73.75%	24.05%
R9/1249	BEDROOM	W10/1249	33.11	20.83	37.09%	1.57	1.14	27.69%	132.1	128.4	97.20%	75.1	56.85%	41.51%
R10/1249	LKD	W11/1249	34.91	22.75	34.83%	1.60	1.13	29.22%	290.6	283.1	97.42%	155.5	53.51%	45.07%
R11/1249	BEDROOM	W12/1249	35.67	23.60	33.84%	1.75	1.25	28.63%	136	133.9	98.46%	85.4	62.79%	36.22%
R12/1249	LKD	W13/1249	35.08	23.32	33.52%	1.78	1.28	28.03%	248.6	241.5	97.14%	139.8	56.23%	42.11%
R13/1249	BEDROOM	W14/1249	34.53	22.94	33.57%	1.60	1.14	28.81%	138.5	135.6	97.91%	86.4	62.38%	36.28%
R14/1249	LKD	W15/1249	35.24	23.81	32.43%	1.66	1.22	26.61%	276.7	268.8	97.14%	161.3	58.29%	39.99%
R15/1249	BEDROOM	W16/1249	34.45	23.52	31.73%	3.83	3.35	12.48%	145.3	144.6	99.52%	144.5	99.45%	0.07%
		W17/1249	32.09	31.99	>27									
10th Floor														
R1/1250	BEDROOM	W1/1250	27.24	23.32	14.39%	1.44	1.33	8.24%	173.4	169.2	97.58%	161.7	93.25%	4.43%
R2/1250	BEDROOM	W2/1250	27.68	23.11	16.51%	3.17	2.47	21.93%	160.2	158.1	98.69%	157.9	98.56%	0.13%
		W3/1250	33.11	20.16	39.11%									
R3/1250	LKD	W4/1250	34.55	21.60	37.48%	1.69	1.17	31.07%	265.9	259.5	97.59%	231.3	86.99%	10.87%
R4/1250	BEDROOM	W5/1250	34.10	21.25	37.68%	1.60	1.08	32.58%	136.5	133.8	98.02%	107.7	78.90%	19.51%
R5/1250	LKD	W6/1250	34.81	22.01	36.77%	1.58	1.09	30.79%	291.8	283.6	97.19%	197.5	67.68%	30.36%
R6/1250	BEDROOM	W7/1250	34.36	21.53	37.34%	1.66	1.18	28.91%	135	132.5	98.15%	99.5	73.70%	24.91%
R7/1250	STUDIO	W8/1250	35.37	22.64	35.99%	1.52	1.07	29.59%	323.4	309.2	95.61%	250.4	77.43%	19.02%
R8/1250	STUDIO	W9/1250	35.66	23.42	34.32%	1.51	1.08	28.68%	328.8	319.3	97.11%	244.3	74.30%	23.49%
R9/1250	BEDROOM	W10/1250	33.57	21.60	35.66%	1.59	1.17	26.53%	132.1	128.4	97.20%	78.4	59.35%	38.94%
R10/1250	LKD	W11/1250	35.38	23.55	33.44%	1.61	1.16	28.21%	290.6	283.1	97.42%	157.4	54.16%	44.40%
R11/1250	BEDROOM	W12/1250	36.16	24.42	32.47%	1.77	1.28	27.68%	136	133.9	98.46%	88.2	64.85%	34.13%
R12/1250	LKD	W13/1250	35.55	24.14	32.10%	1.80	1.31	27.02%	248.6	241.5	97.14%	141.6	56.96%	41.37%
R13/1250	BEDROOM	W14/1250	34.98	23.75	32.10%	1.62	1.17	27.71%	138.5	135.6	97.91%	89.2	64.40%	34.22%
R14/1250	LKD	W15/1250	35.71	24.65	30.97%	1.67	1.25	25.57%	276.7	268.8	97.14%	163.7	59.16%	39.10%
R15/1250	BEDROOM	W16/1250	34.92	24.35	30.27%	3.96	3.50	11.67%	145.3	144.6	99.52%	144.5	99.45%	0.07%
		W17/1250	34.33	34.23	>27									

Room/Floor	Room Use	Window	%VSC			% Daylight Factor			Daylight Distribution					
			Exist	Prop	% Loss	Exist	Prop	% Loss	Room Area sq ft	Existing Area sq ft	Existing % of Room Area	Proposed Area sq ft	Proposed % of Room Area	% Loss of Existing
11th Floor														
R1/1251	BEDROOM	W1/1251	27.56	23.63	14.26%	1.46	1.34	8.25%	173.4	169.2	97.58%	161.7	93.25%	4.43%
R2/1251	BEDROOM	W2/1251	28.03	23.44	16.38%	3.20	2.51	21.53%	160.2	158.1	98.69%	157.9	98.56%	0.13%
		W3/1251	33.59	20.81	38.05%									
R3/1251	LKD	W4/1251	35.03	22.30	36.34%	1.71	1.19	30.29%	265.9	259.5	97.59%	235	88.38%	9.44%
R4/1251	BEDROOM	W5/1251	34.57	21.97	36.45%	1.62	1.11	31.60%	136.5	133.8	98.02%	110.4	80.88%	17.49%
R5/1251	LKD	W6/1251	35.28	22.75	35.52%	1.59	1.12	29.94%	291.8	283.6	97.19%	201.2	68.95%	29.06%
R6/1251	BEDROOM	W7/1251	34.81	22.29	35.97%	1.67	1.21	27.96%	135	132.5	98.15%	102.8	76.15%	22.42%
R7/1251	STUDIO	W8/1251	35.84	23.43	34.63%	1.54	1.10	28.73%	323.4	309.2	95.61%	252.4	78.05%	18.37%
R8/1251	STUDIO	W9/1251	36.13	24.22	32.96%	1.53	1.10	27.70%	328.8	319.3	97.11%	247	75.12%	22.64%
R9/1251	BEDROOM	W10/1251	34.00	22.38	34.18%	1.60	1.20	25.39%	132.1	128.4	97.20%	82.2	62.23%	35.98%
R10/1251	LKD	W11/1251	35.84	24.36	32.03%	1.63	1.19	27.18%	290.6	283.1	97.42%	160	55.06%	43.48%
R11/1251	BEDROOM	W12/1251	36.62	25.25	31.05%	1.79	1.31	26.66%	136	133.9	98.46%	92.1	67.72%	31.22%
R12/1251	LKD	W13/1251	36.00	24.97	30.64%	1.82	1.35	25.96%	248.6	241.5	97.14%	145.3	58.45%	39.83%
R13/1251	BEDROOM	W14/1251	35.42	24.57	30.63%	1.63	1.20	26.58%	138.5	135.6	97.91%	92.9	67.08%	31.49%
R14/1251	LKD	W15/1251	36.15	25.50	29.46%	1.69	1.28	24.54%	276.7	268.8	97.14%	167.4	60.50%	37.72%
R15/1251	BEDROOM	W16/1251	35.36	25.18	28.79%	4.08	3.64	10.89%	145.3	144.6	99.52%	144.5	99.45%	0.07%
		W17/1251	36.38	36.29	>27									
12th Floor														
R1/1252	BEDROOM	W1/1252	27.88	23.93	14.17%	1.47	1.35	8.25%	173.4	169.2	97.58%	160.8	92.73%	4.96%
R2/1252	BEDROOM	W2/1252	28.37	23.77	16.21%	3.22	2.54	21.10%	160.2	158.1	98.69%	157.9	98.56%	0.13%
		W3/1252	34.05	21.46	36.98%									
R3/1252	LKD	W4/1252	35.50	22.98	35.27%	1.73	1.22	29.50%	265.9	259.5	97.59%	240	90.26%	7.51%
R4/1252	BEDROOM	W5/1252	35.03	22.70	35.20%	1.64	1.14	30.60%	136.5	133.8	98.02%	114.1	83.59%	14.72%
R5/1252	LKD	W6/1252	35.73	23.49	34.26%	1.61	1.14	29.05%	291.8	283.6	97.19%	206.8	70.87%	27.08%
R6/1252	BEDROOM	W7/1252	35.25	23.05	34.61%	1.69	1.24	26.92%	135	132.5	98.15%	106.5	78.89%	19.62%
R7/1252	STUDIO	W8/1252	36.28	24.21	33.27%	1.56	1.13	27.79%	323.4	309.7	95.76%	252.6	78.11%	18.44%
R8/1252	STUDIO	W9/1252	36.56	25.02	31.56%	1.54	1.13	26.75%	328.8	319.3	97.11%	250.3	76.13%	21.61%
R9/1252	BEDROOM	W10/1252	34.41	23.16	32.69%	1.62	1.23	24.17%	132.1	128.4	97.20%	89	67.37%	30.69%
R10/1252	LKD	W11/1252	36.25	25.17	30.57%	1.65	1.22	26.12%	290.6	283.1	97.42%	163.7	56.33%	42.18%
R11/1252	BEDROOM	W12/1252	37.04	26.07	29.62%	1.81	1.34	25.62%	136	133.9	98.46%	97.4	71.62%	27.26%
R12/1252	LKD	W13/1252	36.41	25.79	29.17%	1.84	1.38	24.89%	248.6	241.5	97.14%	149.4	60.10%	38.14%
R13/1252	BEDROOM	W14/1252	35.81	25.38	29.13%	1.65	1.23	25.36%	138.5	135.6	97.91%	96.6	69.75%	28.76%
R14/1252	LKD	W15/1252	36.55	26.33	27.96%	1.71	1.31	23.49%	276.7	268.8	97.14%	171.2	61.87%	36.31%
R15/1252	BEDROOM	W16/1252	35.76	26.01	27.27%	4.15	3.73	10.24%	145.3	144.6	99.52%	144.5	99.45%	0.07%
		W17/1252	37.48	37.40	>27									
13th Floor														
R1/1253	BEDROOM	W1/1253	28.20	24.24	14.04%	1.48	1.36	8.26%	173.4	169.2	97.58%	160.5	92.56%	5.14%
R2/1253	BEDROOM	W2/1253	28.72	24.10	16.09%	3.25	2.58	20.75%	160.2	158.1	98.69%	157.9	98.56%	0.13%
		W3/1253	34.50	22.10	35.94%									
R3/1253	LKD	W4/1253	35.94	23.66	34.17%	1.75	1.25	28.72%	265.9	259.5	97.59%	242.9	91.35%	6.40%
R4/1253	BEDROOM	W5/1253	35.48	23.42	33.99%	1.66	1.16	29.67%	136.5	133.8	98.02%	117.8	86.30%	11.96%
R5/1253	LKD	W6/1253	36.17	24.22	33.04%	1.63	1.17	28.19%	291.8	283.6	97.19%	211.9	72.62%	25.28%
R6/1253	BEDROOM	W7/1253	35.66	23.80	33.26%	1.71	1.26	25.91%	135	132.5	98.15%	112.6	83.41%	15.02%
R7/1253	STUDIO	W8/1253	36.71	24.98	31.95%	1.57	1.15	26.94%	323.4	310.4	95.98%	256.9	79.44%	17.24%
R8/1253	STUDIO	W9/1253	36.97	25.81	30.19%	1.56	1.16	25.77%	328.8	319.3	97.11%	254.9	77.52%	20.17%
R9/1253	BEDROOM	W10/1253	34.80	23.95	31.18%	1.63	1.26	22.98%	132.1	128.4	97.20%	95.5	72.29%	25.62%
R10/1253	LKD	W11/1253	36.64	25.98	29.09%	1.66	1.25	25.09%	290.6	283.1	97.42%	171.6	59.05%	39.39%
R11/1253	BEDROOM	W12/1253	37.44	26.89	28.18%	1.82	1.38	24.56%	136	133.9	98.46%	104.1	76.54%	22.26%
R12/1253	LKD	W13/1253	36.78	26.60	27.68%	1.85	1.41	23.81%	248.6	241.5	97.14%	153.8	61.87%	36.31%
R13/1253	BEDROOM	W14/1253	36.18	26.18	27.64%	1.66	1.26	24.19%	138.5	135.6	97.91%	101.3	73.14%	25.29%
R14/1253	LKD	W15/1253	36.92	27.15	>27	1.72	1.34	22.36%	276.7	268.8	97.14%	174.1	62.92%	35.23%
R15/1253	BEDROOM	W16/1253	36.13	26.82	25.77%	4.20	3.79	9.68%	145.3	144.6	99.52%	144.5	99.45%	0.07%
		W17/1253	37.96	37.88	>27									
14th Floor														
R1/1254	BEDROOM	W1/1254	28.52	24.54	13.96%	1.49	1.37	8.20%	173.4	169.2	97.58%	160.5	92.56%	5.14%
R2/1254	BEDROOM	W2/1254	29.06	24.43	15.93%	3.28	2.61	20.36%	160.2	158.1	98.69%	157.9	98.56%	0.13%
		W3/1254	34.93	22.73	34.93%									
R3/1254	LKD	W4/1254	36.37	24.34	33.08%	1.77	1.27	27.97%	265.9	259.5	97.59%	245.9	92.48%	5.24%
R4/1254	BEDROOM	W5/1254	35.91	24.14	32.78%	1.67	1.19	28.73%	136.5	133.8	98.02%	122.2	89.52%	8.67%
R5/1254	LKD	W6/1254	36.58	24.95	31.79%	1.64	1.20	27.31%	291.8	283.6	97.19%	218.4	74.85%	22.99%
R6/1254	BEDROOM	W7/1254	36.05	24.55	31.90%	1.72	1.29	24.88%	135	132.5	98.15%	120.6	89.33%	8.98%
R7/1254	STUDIO	W8/1254	37.10	25.75	30.59%	1.59	1.18	25.99%	323.4	311.6	96.35%	263.3	81.42%	15.50%
R8/1254	STUDIO	W9/1254	37.35	26.60	28.78%	1.58	1.18	24.83%	328.8	319.3	97.11%	262.2	79.74%	17.88%
R9/1254	BEDROOM	W10/1254	35.16	24.73	29.66%	1.65	1.29	21.82%	132.1	128.4	97.20%	102.4	77.52%	20.25%
R10/1254	LKD	W11/1254	37.00	26.77	27.65%	1.68	1.27	23.99%	290.6	283.1	97.42%	181.6	62.49%	35.85%
R11/1254	BEDROOM	W12/1254	37.81	27.70	>27	1.84	1.41	23.53%	136	133.9	98.46%	109.5	80.51%	18.22%
R12/1254	LKD	W13/1254	37.13	27.40	>27	1.87	1.44	22.66%	248.6	241.5	97.14%	158.6	63.80%	34.33%
R13/1254	BEDROOM	W14/1254	36.53	26.98	26.14%	1.67	1.29	23.00%	138.5	135.6	97.91%	107	77.26%	21.09%
R14/1254	LKD	W15/1254	37.26	27.96	>27	1.74	1.37	21.21%	276.7	268.8	97.14%	183.5	66.32%	31.73%
R15/1254	BEDROOM	W16/1254	36.47	27.61	>27	4.23	3.85	9.12%	145.3	144.6	99.52%	144.5	99.45%	0.07%
		W17/1254	38.36	38.29	>27									

Room/Floor	Room Use	Window	%VSC			% Daylight Factor			Daylight Distribution					
			Exist	Prop	% Loss	Exist	Prop	% Loss	Room Area sq ft	Existing Area sq ft	Existing % of Room Area	Proposed Area sq ft	Proposed % of Room Area	% Loss of Existing
15th Floor														
R1/1255	BEDROOM	W1/1255	28.79	24.82	13.79%	1.50	1.37	8.28%	173.4	169.2	97.58%	160.5	92.56%	5.14%
R2/1255	BEDROOM	W2/1255	29.37	24.74	15.76%	3.31	2.65	19.96%	160.2	158.1	98.69%	158	98.63%	0.06%
		W3/1255	35.29	23.32	33.92%									
R3/1255	LKD	W4/1255	36.72	24.95	32.05%	1.58	1.15	27.22%	316.5	306.3	96.78%	288.2	91.06%	5.91%
R4/1255	BEDROOM	W5/1255	36.26	24.79	31.63%	1.70	1.22	27.87%	133.3	130.2	97.67%	123.9	92.95%	4.84%
R5/1255	LKD	W6/1255	36.92	25.62	30.61%	1.87	1.37	26.41%	244.8	239.5	97.83%	214.5	87.62%	10.44%
R6/1255	BEDROOM	W7/1255	36.38	25.25	30.59%	1.75	1.33	24.01%	132.7	130.2	98.12%	124.5	93.82%	4.38%
R7/1255	BEDROOM	W8/1255	37.66	26.85	28.70%	2.26	1.70	24.85%	152.4	148.9	97.70%	145.5	95.47%	2.28%
R8/1255	LKD	W9/1255	37.77	27.14	>27	2.00	1.51	24.26%	355.8	346.8	97.47%	300.1	84.35%	13.47%
R9/1255	BEDROOM	W10/1255	37.27	26.93	27.74%	2.17	1.65	24.17%	153	149.3	97.58%	149.2	97.52%	0.07%
R10/1255	BEDROOM	W11/1255	35.45	25.46	28.18%	1.66	1.32	20.57%	130.2	126.6	97.24%	109.4	84.02%	13.59%
R11/1255	LKD	W12/1255	37.28	27.52	>27	1.69	1.30	22.84%	290.6	283.1	97.42%	200.1	68.86%	29.32%
R12/1255	BEDROOM	W13/1255	38.09	28.46	>27	1.85	1.44	22.41%	136	133.9	98.46%	118.4	87.06%	11.58%
R13/1255	LKD	W14/1255	37.40	28.15	>27	1.88	1.47	21.55%	248.6	241.5	97.14%	165.4	66.53%	31.51%
R14/1255	BEDROOM	W15/1255	36.79	27.72	>27	1.68	1.32	21.79%	138.5	135.6	97.91%	113.9	82.24%	16.00%
R15/1255	LKD	W16/1255	37.51	28.71	>27	1.75	1.39	20.11%	276.7	268.8	97.14%	194.7	70.37%	27.57%
R16/1255	BEDROOM	W17/1255	36.72	28.34	>27	4.26	3.90	8.52%	145.3	144.6	99.52%	144.5	99.45%	0.07%
		W18/1255	38.70	38.63	>27									
16th Floor														
R1/1256	BEDROOM	W1/1256	29.07	25.10	13.66%	1.46	1.34	8.31%	173.4	169.2	97.58%	160.7	92.68%	5.02%
R2/1256	BEDROOM	W2/1256	29.68	25.05	15.60%	3.21	2.59	19.55%	160.2	158.1	98.69%	158.1	98.69%	0.00%
		W3/1256	35.66	23.95	32.84%									
R3/1256	LKD	W4/1256	37.09	25.60	30.98%	1.54	1.13	26.51%	316.5	306.3	96.78%	291.8	92.20%	4.73%
R4/1256	BEDROOM	W5/1256	36.63	25.47	30.47%	1.65	1.20	26.96%	133.3	130.2	97.67%	123.9	92.95%	4.84%
R5/1256	LKD	W6/1256	37.28	26.31	29.43%	1.82	1.35	25.58%	244.8	239.5	97.83%	222.4	90.85%	7.14%
R6/1256	BEDROOM	W7/1256	36.73	25.98	29.27%	1.69	1.30	23.05%	132.7	130.2	98.12%	127.3	95.93%	2.23%
R7/1256	BEDROOM	W8/1256	38.03	27.61	>27	2.21	1.68	23.89%	152.4	148.9	97.70%	148.8	97.64%	0.07%
R8/1256	LKD	W9/1256	38.09	27.90	>27	1.97	1.51	23.26%	355.8	346.8	97.47%	324.9	91.32%	6.31%
R9/1256	BEDROOM	W10/1256	37.58	27.69	>27	2.12	1.63	23.08%	153	149.7	97.84%	149.7	97.84%	0.00%
R10/1256	BEDROOM	W11/1256	35.76	26.21	26.71%	1.61	1.30	19.43%	130.2	126.6	97.24%	116.5	89.48%	7.98%
R11/1256	LKD	W12/1256	37.59	28.31	>27	1.64	1.29	21.74%	290.6	283.1	97.42%	212.8	73.23%	24.83%
R12/1256	BEDROOM	W13/1256	38.40	29.26	>27	1.80	1.41	21.28%	136	133.9	98.46%	125.9	92.57%	5.97%
R13/1256	LKD	W14/1256	37.70	28.93	>27	1.83	1.45	20.47%	248.6	241.5	97.14%	173.9	69.95%	27.99%
R14/1256	BEDROOM	W15/1256	37.07	28.50	>27	1.63	1.30	20.60%	138.5	135.6	97.91%	122.2	88.23%	9.88%
R15/1256	LKD	W16/1256	37.80	29.50	>27	1.70	1.38	18.97%	276.7	268.8	97.14%	205.9	74.41%	23.40%
R16/1256	BEDROOM	W17/1256	37.00	29.10	>27	4.14	3.81	7.98%	145.3	144.6	99.52%	144.5	99.45%	0.07%
		W18/1256	39.01	38.95	>27									
The Bridge, 40 Dearmans Place														
1st Floor														
R2/1261	UNKNOWN	W5/1261	21.09	15.13	28.26%	1.02	0.81	20.77%	433.8	406.4	93.68%	381.6	87.97%	6.10%
		W6/1261	15.97	10.87	31.93%									
2nd Floor														
R1/1262	UNKNOWN	W1/1262	12.10	6.34	47.60%	1.18	0.80	32.00%	264.1	251	95.04%	240.9	91.22%	4.02%
		W8/1262	16.45	10.06	38.84%									
R2/1262	UNKNOWN	W7/1262	25.94	18.53	28.57%	1.11	0.89	19.93%	146.9	133.1	90.61%	105.7	71.95%	20.59%
R3/1262	UNKNOWN	W6/1262	25.08	17.24	31.26%	1.02	0.80	21.98%	176.6	157.1	88.96%	128.4	72.71%	18.27%
R4/1262	UNKNOWN	W2/1262	13.77	7.56	45.10%	1.13	0.82	27.79%	260.8	244.3	93.67%	235	90.11%	3.81%
		W5/1262	9.79	6.50	33.61%									
R5/1262	UNKNOWN	W3/1262	11.12	7.33	34.08%	1.08	0.85	21.24%	273.9	263	96.02%	253.7	92.63%	3.54%
		W4/1262	16.15	10.61	34.30%									
R6/1262	UNKNOWN	W9/1262	21.98	16.00	27.21%	1.11	0.89	20.14%	370.6	348.7	94.09%	322.8	87.10%	7.43%
		W10/1262	13.49	8.73	35.29%									
3rd Floor														
R1/1263	UNKNOWN	W1/1263	12.79	7.04	44.96%	1.23	0.85	31.16%	264.1	251	95.04%	240.7	91.14%	4.10%
		W8/1263	17.25	10.85	37.10%									
R2/1263	UNKNOWN	W7/1263	26.78	19.38	27.63%	1.14	0.92	19.33%	146.9	133.1	90.61%	108.5	73.86%	18.48%
R3/1263	UNKNOWN	W6/1263	25.89	18.07	30.20%	1.04	0.82	21.35%	176.6	157.6	89.24%	131.9	74.69%	16.31%
R4/1263	UNKNOWN	W2/1263	14.48	8.22	43.23%	1.18	0.86	27.29%	260.8	244.3	93.67%	235	90.11%	3.81%
		W5/1263	10.49	7.17	31.65%									
R5/1263	UNKNOWN	W3/1263	11.89	8.11	31.79%	1.13	0.90	20.90%	273.9	263	96.02%	256.6	93.68%	2.43%
		W4/1263	17.02	11.46	32.67%									
R6/1263	UNKNOWN	W9/1263	22.86	16.87	26.20%	1.16	0.94	19.47%	370.6	348.9	94.14%	325	87.70%	6.85%
		W10/1263	14.54	9.74	33.01%									
4th Floor														
R1/1264	UNKNOWN	W1/1264	13.52	7.81	42.23%	0.63	0.89	-40.98%	264.1	251	95.04%	240.7	91.14%	4.10%
		W8/1264	18.07	11.68	35.36%									
R2/1264	UNKNOWN	W7/1264	27.61	20.25	26.66%	1.16	0.94	18.76%	146.9	133.1	90.61%	111.6	75.97%	16.15%
R3/1264	UNKNOWN	W6/1264	26.72	18.94	29.12%	1.06	0.84	20.81%	176.6	157.9	89.41%	135	76.44%	14.50%
R4/1264	UNKNOWN	W2/1264	15.26	8.99	41.09%	1.23	0.90	26.86%	260.8	244.3	93.67%	235	90.11%	3.81%
		W5/1264	11.21	7.88	29.71%									
R5/1264	UNKNOWN	W3/1264	12.70	8.95	29.53%	1.19	0.94	20.51%	273.9	263	96.02%	257.2	93.90%	2.21%
		W4/1264	17.92	12.35	31.08%									
R6/1264	UNKNOWN	W9/1264	23.74	17.78	25.11%	1.21	0.98	18.76%	370.6	348.9	94.14%	327.1	88.26%	6.25%
		W10/1264	15.66	10.78	31.16%									

Room/Floor	Room Use	Window	%VSC			% Daylight Factor			Daylight Distribution					
			Exist	Prop	% Loss	Exist	Prop	% Loss	Room Area sq ft	Existing Area sq ft	Existing % of Room Area	Proposed Area sq ft	Proposed % of Room Area	% Loss of Existing
5th Floor														
R1/1265	UNKNOWN	W1/1265	14.23	8.57	39.78%	1.33	0.94	29.46%	264.1	251	95.04%	240.7	91.14%	4.10%
		W8/1265	18.88	12.51	33.74%									
R2/1265	UNKNOWN	W7/1265	28.48	21.17	25.67%	1.19	0.97	18.14%	146.9	133.1	90.61%	115.1	78.35%	13.52%
R3/1265	UNKNOWN	W6/1265	27.61	19.89	27.96%	1.09	0.87	20.28%	176.6	158.2	89.58%	139.5	78.99%	11.82%
R4/1265	UNKNOWN	W2/1265	16.08	9.80	39.05%	1.28	0.95	26.00%	260.8	244.3	93.67%	235	90.11%	3.81%
		W5/1265	11.96	8.63	27.84%									
R5/1265	UNKNOWN	W3/1265	13.54	9.83	27.40%	1.24	0.99	19.89%	273.9	263	96.02%	257.7	94.09%	2.02%
		W4/1265	18.86	13.31	29.43%									
R6/1265	UNKNOWN	W9/1265	24.60	18.70	23.98%	1.26	1.03	17.89%	370.6	348.9	94.14%	330	89.04%	5.42%
		W10/1265	16.74	11.88	29.03%									
6th Floor														
R1/1266	UNKNOWN	W1/1266	14.92	9.35	37.33%	1.29	0.98	23.78%	264.1	251	95.04%	240.7	91.14%	4.10%
		W8/1266	19.67	13.35	32.13%									
R2/1266	UNKNOWN	W7/1266	29.34	22.12	24.61%	1.21	1.00	17.55%	146.9	133.4	90.81%	119.9	81.62%	10.12%
R3/1266	UNKNOWN	W6/1266	28.50	20.86	26.81%	1.11	0.89	19.60%	176.6	158.8	89.92%	144.7	81.94%	8.88%
R4/1266	UNKNOWN	W2/1266	16.93	10.68	36.92%	1.33	1.00	24.96%	260.8	244.3	93.67%	235	90.11%	3.81%
		W5/1266	12.74	9.43	25.98%									
R5/1266	UNKNOWN	W3/1266	14.38	10.74	25.31%	1.29	1.04	19.27%	273.9	263.1	96.06%	258	94.19%	1.94%
		W4/1266	19.84	14.33	27.77%									
R6/1266	UNKNOWN	W9/1266	25.49	19.65	22.91%	1.30	1.07	17.40%	370.6	349.4	94.28%	333.8	90.07%	4.46%
		W10/1266	17.63	12.80	27.40%									
7th Floor														
R1/1267	UNKNOWN	W1/1267	15.59	10.12	35.09%	1.42	1.03	27.26%	264.1	252.1	95.46%	241.8	91.56%	4.09%
		W8/1267	20.45	14.22	30.46%									
R2/1267	UNKNOWN	W7/1267	30.19	23.11	23.45%	1.23	1.02	16.90%	146.9	134.1	91.29%	124.9	85.02%	6.86%
R3/1267	UNKNOWN	W6/1267	29.40	21.89	25.54%	1.13	0.91	18.97%	176.6	159.7	90.43%	149.7	84.77%	6.26%
R4/1267	UNKNOWN	W2/1267	17.76	11.58	34.80%	1.38	1.05	23.86%	260.8	244.3	93.67%	235.7	90.38%	3.52%
		W5/1267	13.51	10.25	24.13%									
R5/1267	UNKNOWN	W3/1267	15.22	11.67	23.32%	1.34	1.10	18.39%	273.9	263.1	96.06%	259.4	94.71%	1.41%
		W4/1267	20.76	15.33	26.16%									
R6/1267	UNKNOWN	W9/1267	26.31	20.58	21.78%	1.33	1.11	16.59%	370.6	349.2	94.23%	337.9	91.18%	3.24%
		W10/1267	18.39	13.64	25.83%									
8th Floor														
R1/1268	UNKNOWN	W1/1268	16.15	10.85	32.82%	1.45	1.07	25.93%	264.1	253.4	95.95%	243.1	92.05%	4.06%
		W8/1268	21.12	15.04	28.79%									
R2/1268	UNKNOWN	W7/1268	30.97	24.07	22.28%	1.25	1.05	16.16%	146.9	134.7	91.70%	129.1	87.88%	4.16%
R3/1268	UNKNOWN	W6/1268	30.32	22.99	24.18%	1.15	0.94	18.32%	176.6	161.4	91.39%	155.3	87.94%	3.78%
R4/1268	UNKNOWN	W2/1268	18.45	12.38	32.90%	1.43	1.10	22.72%	260.8	244.8	93.87%	236.9	90.84%	3.23%
		W5/1268	14.17	11.00	22.37%									
R5/1268	UNKNOWN	W3/1268	16.01	12.60	21.30%	1.39	1.15	17.41%	273.9	263.1	96.06%	259.6	94.78%	1.33%
		W4/1268	21.67	16.35	24.55%									
R6/1268	UNKNOWN	W9/1268	27.10	21.51	20.63%	1.36	1.14	16.01%	370.6	350.8	94.66%	341.3	92.09%	2.71%
		W10/1268	19.39	14.74	23.98%									
9th Floor														
R1/1269	UNKNOWN	W1/1269	16.62	11.56	30.45%	1.48	1.12	24.22%	264.1	251	95.04%	239.9	90.84%	4.42%
		W8/1269	21.73	15.88	26.92%									
R2/1269	UNKNOWN	W7/1269	32.09	25.44	20.72%	1.27	1.08	15.33%	146.9	138	93.94%	134.6	91.63%	2.46%
R3/1269	UNKNOWN	W6/1269	31.69	24.58	22.44%	1.17	0.96	17.51%	176.6	166.1	94.05%	162.2	91.85%	2.35%
R4/1269	UNKNOWN	W2/1269	19.09	13.17	31.01%	1.46	1.15	21.58%	260.8	244.3	93.67%	237.6	91.10%	2.74%
		W5/1269	14.70	11.67	20.61%									
R5/1269	UNKNOWN	W3/1269	16.65	13.43	19.34%	1.43	1.20	16.19%	273.9	263.5	96.20%	261	95.29%	0.95%
		W4/1269	22.78	17.61	22.70%									
R6/1269	UNKNOWN	W9/1269	28.69	23.28	18.86%	1.41	1.20	14.87%	370.6	358.4	96.71%	350.6	94.60%	2.18%
		W10/1269	20.59	16.06	22.00%									
10th Floor														
R1/1270	UNKNOWN	W1/1270	30.46	25.62	15.89%	2.31	2.03	12.14%	264.1	254.6	96.40%	253.4	95.95%	0.47%
		W8/1270	32.77	26.81	18.19%									
R2/1270	UNKNOWN	W7/1270	33.70	27.05	>27	1.22	1.02	16.16%	146.9	139.3	94.83%	135.4	92.17%	2.80%
R3/1270	UNKNOWN	W6/1270	34.79	27.93	>27	1.10	0.92	16.64%	176.6	166.3	94.17%	162.5	92.02%	2.29%
R4/1270	UNKNOWN	W2/1270	35.64	29.14	>27	2.56	2.19	14.53%	260.8	255.7	98.04%	255.7	98.04%	0.00%
		W5/1270	35.22	28.44	>27									
R5/1270	UNKNOWN	W3/1270	35.96	29.95	>27	2.48	2.16	12.92%	273.9	268.2	97.92%	268	97.85%	0.07%
		W4/1270	36.11	30.43	>27									
R6/1270	UNKNOWN	W9/1270	36.24	30.83	>27	1.97	1.74	11.64%	370.6	359.5	97.00%	359.5	97.00%	0.00%
		W10/1270	36.24	31.22	>27									
11th Floor														
R1/1271	UNKNOWN	W1/1271	21.56	16.93	21.47%	1.52	1.28	16.10%	504.8	479.6	95.01%	465.5	92.21%	2.94%
		W2/1271	22.77	17.42	23.50%									
		W3/1271	23.29	17.46	25.03%									
R2/1271	UNKNOWN	W4/1271	24.46	18.41	24.73%	1.62	1.35	16.21%	498.4	479.9	96.29%	473.9	95.08%	1.25%
		W5/1271	24.64	18.76	23.86%									
		W6/1271	24.57	18.95	22.87%									
R3/1271	UNKNOWN	W7/1271	25.07	20.04	20.06%	1.64	1.42	13.44%	485.7	470.8	96.93%	470.5	96.87%	0.06%
		W8/1271	24.98	20.24	18.98%									
		W9/1271	23.17	18.56	19.90%									

ALBERT BRIDGE HOUSE
JOB 23 - SUNLIGHT RESULTS

		Existing %			Proposed %					
	Window Ref	Summer	Winter	Total	Summer	Winter	Total	% Loss of Summer	% Loss of Winter	% Loss of Total
Room use	Ref	Summer	Winter	Total	Summer	Winter	Total	% Loss of Summer	% Loss of Winter	% Loss of Total
Century Buildings										
5th Floor										
LKD	W1/1165	28.00	16.00	44.00	28.00	15.00	43.00	0.00%	6.25%	2.27%
LKD	W2/1165	50.00	21.00	71.00	50.00	21.00	71.00	0.00%	0.00%	0.00%
LKD	W3/1165	50.00	21.00	71.00	50.00	21.00	71.00	0.00%	0.00%	0.00%
LKD	W4/1165	50.00	21.00	71.00	50.00	21.00	71.00	0.00%	0.00%	0.00%
6th Floor										
UNKNOWN	W1/1166	30.00	20.00	50.00	30.00	20.00	50.00	0.00%	0.00%	0.00%
2-8 Left Bank Apartments										
1st Floor										
LKD	W1/261	19.00	5.00	24.00	19.00	5.00	24.00	0.00%	0.00%	0.00%
LKD	W2/261	16.00	1.00	17.00	15.00	1.00	16.00	6.25%	0.00%	5.88%
LKD	W3/261	13.00	1.00	14.00	12.00	1.00	13.00	7.69%	0.00%	7.14%
LKD	W4/261	0.00	0.00	0.00	0.00	0.00	0.00	0.00%	0.00%	0.00%
LKD	W5/261	0.00	0.00	0.00	0.00	0.00	0.00	0.00%	0.00%	0.00%
BEDROOM	W7/261	2.00	0.00	2.00	2.00	0.00	2.00	0.00%	0.00%	0.00%
LKD	W8/261	0.00	0.00	0.00	0.00	0.00	0.00	0.00%	0.00%	0.00%
LKD	W9/261	1.00	0.00	1.00	1.00	0.00	1.00	0.00%	0.00%	0.00%
LKD	W13/261	10.00	3.00	13.00	10.00	3.00	13.00	0.00%	0.00%	0.00%
LKD	W14/261	11.00	3.00	14.00	11.00	3.00	14.00	0.00%	0.00%	0.00%
2nd Floor										
LKD	W1/262	21.00	5.00	26.00	21.00	5.00	26.00	0.00%	0.00%	0.00%
LKD	W2/262	17.00	3.00	20.00	16.00	3.00	19.00	5.88%	0.00%	5.00%
LKD	W3/262	13.00	3.00	16.00	12.00	3.00	15.00	7.69%	0.00%	6.25%
LKD	W4/262	0.00	0.00	0.00	0.00	0.00	0.00	0.00%	0.00%	0.00%
LKD	W5/262	0.00	0.00	0.00	0.00	0.00	0.00	0.00%	0.00%	0.00%
BEDROOM	W7/262	5.00	0.00	5.00	5.00	0.00	5.00	0.00%	0.00%	0.00%
LKD	W8/262	0.00	0.00	0.00	0.00	0.00	0.00	0.00%	0.00%	0.00%
LKD	W9/262	1.00	0.00	1.00	1.00	0.00	1.00	0.00%	0.00%	0.00%
LKD	W13/262	11.00	3.00	14.00	11.00	3.00	14.00	0.00%	0.00%	0.00%
LKD	W14/262	11.00	3.00	14.00	11.00	3.00	14.00	0.00%	0.00%	0.00%
3rd Floor										
LKD	W1/263	23.00	7.00	30.00	23.00	7.00	30.00	0.00%	0.00%	0.00%
LKD	W2/263	18.00	4.00	22.00	17.00	4.00	21.00	5.56%	0.00%	4.55%
LKD	W3/263	13.00	4.00	17.00	12.00	4.00	16.00	7.69%	0.00%	5.88%
LKD	W4/263	1.00	0.00	1.00	0.00	0.00	0.00	100.00%	0.00%	100.00%
LKD	W5/263	2.00	0.00	2.00	1.00	0.00	1.00	50.00%	0.00%	50.00%
BEDROOM	W7/263	9.00	0.00	9.00	9.00	0.00	9.00	0.00%	0.00%	0.00%
LKD	W8/263	0.00	0.00	0.00	0.00	0.00	0.00	0.00%	0.00%	0.00%
LKD	W9/263	2.00	1.00	3.00	2.00	1.00	3.00	0.00%	0.00%	0.00%
LKD	W13/263	12.00	3.00	15.00	12.00	3.00	15.00	0.00%	0.00%	0.00%
LKD	W14/263	12.00	4.00	16.00	12.00	4.00	16.00	0.00%	0.00%	0.00%
4th Floor										
LKD	W1/264	24.00	9.00	33.00	24.00	9.00	33.00	0.00%	0.00%	0.00%
LKD	W2/264	20.00	5.00	25.00	19.00	5.00	24.00	5.00%	0.00%	4.00%
LKD	W3/264	14.00	6.00	20.00	13.00	6.00	19.00	7.14%	0.00%	5.00%
LKD	W4/264	1.00	0.00	1.00	0.00	0.00	0.00	100.00%	0.00%	100.00%
LKD	W5/264	2.00	0.00	2.00	1.00	0.00	1.00	50.00%	0.00%	50.00%

BEDROOM	W7/264	20.00	1.00	21.00	20.00	1.00	21.00	0.00%	0.00%	0.00%
LKD	W8/264	0.00	0.00	0.00	0.00	0.00	0.00	0.00%	0.00%	0.00%
LKD	W9/264	2.00	2.00	4.00	2.00	2.00	4.00	0.00%	0.00%	0.00%
LKD	W13/264	13.00	4.00	17.00	13.00	4.00	17.00	0.00%	0.00%	0.00%
LKD	W14/264	13.00	4.00	17.00	13.00	4.00	17.00	0.00%	0.00%	0.00%
LKD	W8/265	0.00	0.00	0.00	0.00	0.00	0.00	0.00%	0.00%	0.00%
LKD	W9/265	1.00	2.00	3.00	1.00	2.00	3.00	0.00%	0.00%	0.00%
LKD	W13/265	16.00	6.00	22.00	16.00	6.00	22.00	0.00%	0.00%	0.00%
LKD	W14/265	16.00	6.00	22.00	16.00	6.00	22.00	0.00%	0.00%	0.00%
6th Floor										
BEDROOM	W1/266	3.00	0.00	3.00	2.00	0.00	2.00	33.33%	0.00%	33.33%
BEDROOM	W2/266	1.00	0.00	1.00	0.00	0.00	0.00	100.00%	0.00%	100.00%
BEDROOM	W6/266	17.00	2.00	19.00	16.00	2.00	18.00	5.88%	0.00%	5.26%
LKD	W8/266	0.00	0.00	0.00	0.00	0.00	0.00	0.00%	0.00%	0.00%
LKD	W9/266	5.00	2.00	7.00	5.00	2.00	7.00	0.00%	0.00%	0.00%
LKD	W13/266	18.00	7.00	25.00	18.00	7.00	25.00	0.00%	0.00%	0.00%
LKD	W14/266	20.00	6.00	26.00	20.00	6.00	26.00	0.00%	0.00%	0.00%
7th Floor										
BEDROOM	W1/267	3.00	0.00	3.00	2.00	0.00	2.00	33.33%	0.00%	33.33%
BEDROOM	W2/267	1.00	0.00	1.00	0.00	0.00	0.00	100.00%	0.00%	100.00%
BEDROOM	W6/267	18.00	4.00	22.00	17.00	4.00	21.00	5.56%	0.00%	4.55%
LKD	W8/267	0.00	0.00	0.00	0.00	0.00	0.00	0.00%	0.00%	0.00%
LKD	W9/267	12.00	4.00	16.00	12.00	4.00	16.00	0.00%	0.00%	0.00%
LKD	W13/267	24.00	7.00	31.00	24.00	7.00	31.00	0.00%	0.00%	0.00%
LKD	W14/267	27.00	7.00	34.00	27.00	7.00	34.00	0.00%	0.00%	0.00%
8th Floor										
BEDROOM	W1/268	4.00	0.00	4.00	3.00	0.00	3.00	25.00%	0.00%	25.00%
BEDROOM	W2/268	2.00	0.00	2.00	1.00	0.00	1.00	50.00%	0.00%	50.00%
BEDROOM	W6/268	21.00	5.00	26.00	20.00	5.00	25.00	4.76%	0.00%	3.85%
LKD	W8/268	0.00	0.00	0.00	0.00	0.00	0.00	0.00%	0.00%	0.00%
LKD	W9/268	15.00	7.00	22.00	15.00	7.00	22.00	0.00%	0.00%	0.00%
LKD	W13/268	34.00	12.00	46.00	34.00	12.00	46.00	0.00%	0.00%	0.00%
LKD	W14/268	33.00	11.00	44.00	33.00	11.00	44.00	0.00%	0.00%	0.00%
9th Floor										
BEDROOM	W1/269	5.00	0.00	5.00	4.00	0.00	4.00	20.00%	0.00%	20.00%
BEDROOM	W2/269	1.00	0.00	1.00	0.00	0.00	0.00	100.00%	0.00%	100.00%
BEDROOM	W6/269	25.00	6.00	31.00	24.00	6.00	30.00	4.00%	0.00%	3.23%
LKD	W8/269	0.00	0.00	0.00	0.00	0.00	0.00	0.00%	0.00%	0.00%
LKD	W9/269	17.00	14.00	31.00	17.00	14.00	31.00	0.00%	0.00%	0.00%
LKD	W13/269	35.00	19.00	54.00	35.00	19.00	54.00	0.00%	0.00%	0.00%
LKD	W14/269	35.00	20.00	55.00	35.00	20.00	55.00	0.00%	0.00%	0.00%
10th Floor										
LKD	W8/270	0.00	0.00	0.00	0.00	0.00	0.00	0.00%	0.00%	0.00%
LKD	W9/270	17.00	19.00	36.00	17.00	19.00	36.00	0.00%	0.00%	0.00%
LKD	W13/270	37.00	25.00	62.00	37.00	25.00	62.00	0.00%	0.00%	0.00%
LKD	W14/270	36.00	25.00	61.00	36.00	25.00	61.00	0.00%	0.00%	0.00%
11th Floor										
LKD	W8/271	6.00	0.00	6.00	6.00	0.00	6.00	0.00%	0.00%	0.00%
LKD	W9/271	31.00	19.00	50.00	31.00	19.00	50.00	0.00%	0.00%	0.00%
LKD	W13/271	38.00	25.00	63.00	38.00	25.00	63.00	0.00%	0.00%	0.00%
LKD	W14/271	37.00	25.00	62.00	37.00	25.00	62.00	0.00%	0.00%	0.00%
12th Floor										
LKD	W8/272	15.00	0.00	15.00	14.00	0.00	14.00	6.67%	0.00%	6.67%
LKD	W9/272	1.00	4.00	5.00	0.00	4.00	4.00	100.00%	0.00%	20.00%
LKD	W10/272	4.00	5.00	9.00	3.00	5.00	8.00	25.00%	0.00%	11.11%

LKD	W11/272	14.00	3.00	17.00	14.00	3.00	17.00	0.00%	0.00%	0.00%
LKD	W12/272	40.00	25.00	65.00	40.00	25.00	65.00	0.00%	0.00%	0.00%
29 New Bailey Street										
2nd Floor										
BEDROOM	W1/1202	0.00	5.00	5.00	0.00	5.00	5.00	0.00%	0.00%	0.00%
BEDROOM	W2/1202	44.00	14.00	58.00	34.00	14.00	48.00	22.73%	0.00%	17.24%
LKD	W3/1202	45.00	15.00	60.00	34.00	15.00	49.00	24.44%	0.00%	18.33%
BEDROOM	W4/1202	44.00	13.00	57.00	34.00	13.00	47.00	22.73%	0.00%	17.54%
BEDROOM	W5/1202	41.00	13.00	54.00	30.00	12.00	42.00	26.83%	7.69%	22.22%
LKD	W6/1202	45.00	15.00	60.00	34.00	14.00	48.00	24.44%	6.67%	20.00%
BEDROOM	W7/1202	46.00	17.00	63.00	36.00	15.00	51.00	21.74%	11.76%	19.05%
BEDROOM	W11/1202	43.00	15.00	58.00	31.00	12.00	43.00	27.91%	20.00%	25.86%
LKD	W10/1202	44.00	17.00	61.00	31.00	14.00	45.00	29.55%	17.65%	26.23%
BEDROOM	W8/1202	42.00	15.00	57.00	29.00	11.00	40.00	30.95%	26.67%	29.82%
LKD	W9/1202	46.00	17.00	63.00	33.00	13.00	46.00	28.26%	23.53%	26.98%
LKD	W13/1202	42.00	17.00	59.00	30.00	14.00	44.00	28.57%	17.65%	25.42%
BEDROOM	W12/1202	41.00	16.00	57.00	30.00	13.00	43.00	26.83%	18.75%	24.56%
BEDROOM	W14/1202	6.00	0.00	6.00	5.00	0.00	5.00	16.67%	0.00%	16.67%
3rd Floor										
LKD	W2/1203	31.00	14.00	45.00	31.00	14.00	45.00	0.00%	0.00%	0.00%
LKD	W3/1203	51.00	18.00	69.00	43.00	17.00	60.00	15.69%	5.56%	13.04%
BEDROOM	W4/1203	51.00	17.00	68.00	41.00	17.00	58.00	19.61%	0.00%	14.71%
BEDROOM	W5/1203	44.00	14.00	58.00	35.00	14.00	49.00	20.45%	0.00%	15.52%
LKD	W6/1203	45.00	15.00	60.00	35.00	15.00	50.00	22.22%	0.00%	16.67%
BEDROOM	W7/1203	44.00	14.00	58.00	34.00	14.00	48.00	22.73%	0.00%	17.24%
BEDROOM	W8/1203	41.00	14.00	55.00	31.00	13.00	44.00	24.39%	7.14%	20.00%
LKD	W9/1203	45.00	15.00	60.00	34.00	14.00	48.00	24.44%	6.67%	20.00%
BEDROOM	W10/1203	46.00	17.00	63.00	37.00	15.00	52.00	19.57%	11.76%	17.46%
BEDROOM	W12/1203	43.00	16.00	59.00	31.00	13.00	44.00	27.91%	18.75%	25.42%
LKD	W11/1203	45.00	17.00	62.00	32.00	14.00	46.00	28.89%	17.65%	25.81%
BEDROOM	W14/1203	44.00	16.00	60.00	31.00	12.00	43.00	29.55%	25.00%	28.33%
LKD	W13/1203	45.00	17.00	62.00	32.00	13.00	45.00	28.89%	23.53%	27.42%
LKD	W16/1203	42.00	17.00	59.00	30.00	14.00	44.00	28.57%	17.65%	25.42%
BEDROOM	W15/1203	44.00	17.00	61.00	32.00	14.00	46.00	27.27%	17.65%	24.59%
BEDROOM	W17/1203	9.00	0.00	9.00	8.00	0.00	8.00	11.11%	0.00%	11.11%
4th Floor										
LKD	W2/1204	32.00	14.00	46.00	32.00	14.00	46.00	0.00%	0.00%	0.00%
LKD	W3/1204	52.00	18.00	70.00	43.00	17.00	60.00	17.31%	5.56%	14.29%
BEDROOM	W4/1204	52.00	17.00	69.00	41.00	17.00	58.00	21.15%	0.00%	15.94%
BEDROOM	W5/1204	45.00	16.00	61.00	35.00	16.00	51.00	22.22%	0.00%	16.39%
LKD	W6/1204	46.00	17.00	63.00	35.00	17.00	52.00	23.91%	0.00%	17.46%
BEDROOM	W7/1204	44.00	14.00	58.00	35.00	14.00	49.00	20.45%	0.00%	15.52%
BEDROOM	W8/1204	41.00	14.00	55.00	31.00	13.00	44.00	24.39%	7.14%	20.00%
LKD	W9/1204	45.00	15.00	60.00	34.00	14.00	48.00	24.44%	6.67%	20.00%
BEDROOM	W10/1204	46.00	17.00	63.00	37.00	15.00	52.00	19.57%	11.76%	17.46%
BEDROOM	W12/1204	43.00	17.00	60.00	31.00	14.00	45.00	27.91%	17.65%	25.00%
LKD	W11/1204	45.00	18.00	63.00	33.00	15.00	48.00	26.67%	16.67%	23.81%
BEDROOM	W14/1204	44.00	16.00	60.00	32.00	12.00	44.00	27.27%	25.00%	26.67%
LKD	W13/1204	47.00	17.00	64.00	34.00	13.00	47.00	27.66%	23.53%	26.56%
LKD	W16/1204	44.00	17.00	61.00	32.00	14.00	46.00	27.27%	17.65%	24.59%
BEDROOM	W15/1204	44.00	17.00	61.00	32.00	14.00	46.00	27.27%	17.65%	24.59%
BEDROOM	W17/1204	14.00	0.00	14.00	12.00	0.00	12.00	14.29%	0.00%	14.29%
5th Floor										
LKD	W2/1205	32.00	14.00	46.00	32.00	14.00	46.00	0.00%	0.00%	0.00%
LKD	W3/1205	53.00	19.00	72.00	43.00	17.00	60.00	18.87%	10.53%	16.67%
BEDROOM	W4/1205	52.00	18.00	70.00	41.00	17.00	58.00	21.15%	5.56%	17.14%

BEDROOM	W5/1205	45.00	17.00	62.00	35.00	17.00	52.00	22.22%	0.00%	16.13%
LKD	W6/1205	46.00	18.00	64.00	35.00	18.00	53.00	23.91%	0.00%	17.19%
BEDROOM	W7/1205	44.00	16.00	60.00	35.00	16.00	51.00	20.45%	0.00%	15.00%
BEDROOM	W8/1205	41.00	14.00	55.00	31.00	13.00	44.00	24.39%	7.14%	20.00%
LKD	W9/1205	45.00	16.00	61.00	36.00	15.00	51.00	20.00%	6.25%	16.39%
BEDROOM	W10/1205	46.00	18.00	64.00	37.00	16.00	53.00	19.57%	11.11%	17.19%
BEDROOM	W12/1205	43.00	17.00	60.00	32.00	14.00	46.00	25.58%	17.65%	23.33%
LKD	W11/1205	45.00	18.00	63.00	33.00	15.00	48.00	26.67%	16.67%	23.81%
BEDROOM	W14/1205	44.00	17.00	61.00	32.00	13.00	45.00	27.27%	23.53%	26.23%
LKD	W13/1205	47.00	17.00	64.00	35.00	13.00	48.00	25.53%	23.53%	25.00%
LKD	W16/1205	44.00	17.00	61.00	33.00	14.00	47.00	25.00%	17.65%	22.95%
BEDROOM	W15/1205	46.00	17.00	63.00	35.00	14.00	49.00	23.91%	17.65%	22.22%
BEDROOM	W17/1205	16.00	0.00	16.00	12.00	0.00	12.00	25.00%	0.00%	25.00%
6th Floor										
LKD	W2/1206	33.00	17.00	50.00	33.00	17.00	50.00	0.00%	0.00%	0.00%
LKD	W3/1206	53.00	20.00	73.00	43.00	18.00	61.00	18.87%	10.00%	16.44%
BEDROOM	W4/1206	53.00	19.00	72.00	41.00	18.00	59.00	22.64%	5.26%	18.06%
BEDROOM	W5/1206	46.00	18.00	64.00	35.00	17.00	52.00	23.91%	5.56%	18.75%
LKD	W6/1206	47.00	19.00	66.00	35.00	18.00	53.00	25.53%	5.26%	19.70%
BEDROOM	W7/1206	44.00	17.00	61.00	35.00	16.00	51.00	20.45%	5.88%	16.39%
BEDROOM	W8/1206	41.00	16.00	57.00	31.00	15.00	46.00	24.39%	6.25%	19.30%
LKD	W9/1206	45.00	18.00	63.00	35.00	16.00	51.00	22.22%	11.11%	19.05%
BEDROOM	W10/1206	46.00	18.00	64.00	38.00	16.00	54.00	17.39%	11.11%	15.63%
BEDROOM	W12/1206	43.00	17.00	60.00	32.00	14.00	46.00	25.58%	17.65%	23.33%
LKD	W11/1206	45.00	18.00	63.00	33.00	15.00	48.00	26.67%	16.67%	23.81%
BEDROOM	W14/1206	44.00	17.00	61.00	32.00	13.00	45.00	27.27%	23.53%	26.23%
LKD	W13/1206	47.00	18.00	65.00	35.00	14.00	49.00	25.53%	22.22%	24.62%
LKD	W16/1206	44.00	18.00	62.00	33.00	15.00	48.00	25.00%	16.67%	22.58%
BEDROOM	W15/1206	46.00	18.00	64.00	35.00	15.00	50.00	23.91%	16.67%	21.88%
BEDROOM	W17/1206	16.00	0.00	16.00	12.00	0.00	12.00	25.00%	0.00%	25.00%
7th Floor										
LKD	W2/1207	35.00	19.00	54.00	35.00	19.00	54.00	0.00%	0.00%	0.00%
LKD	W3/1207	53.00	22.00	75.00	44.00	20.00	64.00	16.98%	9.09%	14.67%
BEDROOM	W4/1207	53.00	20.00	73.00	42.00	19.00	61.00	20.75%	5.00%	16.44%
BEDROOM	W5/1207	46.00	19.00	65.00	36.00	17.00	53.00	21.74%	10.53%	18.46%
LKD	W6/1207	47.00	20.00	67.00	35.00	18.00	53.00	25.53%	10.00%	20.90%
BEDROOM	W7/1207	45.00	18.00	63.00	35.00	16.00	51.00	22.22%	11.11%	19.05%
BEDROOM	W8/1207	42.00	18.00	60.00	32.00	15.00	47.00	23.81%	16.67%	21.67%
LKD	W9/1207	46.00	19.00	65.00	35.00	16.00	51.00	23.91%	15.79%	21.54%
BEDROOM	W10/1207	47.00	19.00	66.00	38.00	17.00	55.00	19.15%	10.53%	16.67%
BEDROOM	W12/1207	44.00	17.00	61.00	32.00	15.00	47.00	27.27%	11.76%	22.95%
LKD	W11/1207	46.00	19.00	65.00	35.00	16.00	51.00	23.91%	15.79%	21.54%
BEDROOM	W14/1207	44.00	17.00	61.00	33.00	13.00	46.00	25.00%	23.53%	24.59%
LKD	W13/1207	47.00	18.00	65.00	36.00	14.00	50.00	23.40%	22.22%	23.08%
LKD	W16/1207	44.00	19.00	63.00	33.00	16.00	49.00	25.00%	15.79%	22.22%
BEDROOM	W15/1207	46.00	19.00	65.00	35.00	16.00	51.00	23.91%	15.79%	21.54%
BEDROOM	W17/1207	16.00	0.00	16.00	12.00	0.00	12.00	25.00%	0.00%	25.00%
8th Floor										
LKD	W2/1208	37.00	19.00	56.00	37.00	19.00	56.00	0.00%	0.00%	0.00%
LKD	W3/1208	53.00	22.00	75.00	44.00	20.00	64.00	16.98%	9.09%	14.67%
BEDROOM	W4/1208	53.00	21.00	74.00	42.00	20.00	62.00	20.75%	4.76%	16.22%
BEDROOM	W5/1208	46.00	20.00	66.00	37.00	18.00	55.00	19.57%	10.00%	16.67%
LKD	W6/1208	47.00	20.00	67.00	36.00	18.00	54.00	23.40%	10.00%	19.40%
BEDROOM	W7/1208	45.00	18.00	63.00	35.00	16.00	51.00	22.22%	11.11%	19.05%
BEDROOM	W8/1208	42.00	18.00	60.00	31.00	15.00	46.00	26.19%	16.67%	23.33%
LKD	W9/1208	46.00	20.00	66.00	35.00	17.00	52.00	23.91%	15.00%	21.21%

BEDROOM	W10/1208	47.00	21.00	68.00	38.00	18.00	56.00	19.15%	14.29%	17.65%
BEDROOM	W12/1208	44.00	20.00	64.00	32.00	17.00	49.00	27.27%	15.00%	23.44%
LKD	W11/1208	46.00	21.00	67.00	34.00	17.00	51.00	26.09%	19.05%	23.88%
BEDROOM	W14/1208	44.00	19.00	63.00	33.00	15.00	48.00	25.00%	21.05%	23.81%
LKD	W13/1208	47.00	19.00	66.00	36.00	15.00	51.00	23.40%	21.05%	22.73%
LKD	W16/1208	44.00	20.00	64.00	33.00	17.00	50.00	25.00%	15.00%	21.88%
BEDROOM	W15/1208	46.00	20.00	66.00	36.00	17.00	53.00	21.74%	15.00%	19.70%
BEDROOM	W17/1208	16.00	0.00	16.00	12.00	1.00	13.00	25.00%	0.00%	18.75%
9th Floor										
LKD	W2/1209	36.00	19.00	55.00	36.00	19.00	55.00	0.00%	0.00%	0.00%
LKD	W3/1209	53.00	24.00	77.00	44.00	22.00	66.00	16.98%	8.33%	14.29%
BEDROOM	W4/1209	53.00	23.00	76.00	42.00	22.00	64.00	20.75%	4.35%	15.79%
BEDROOM	W5/1209	46.00	21.00	67.00	37.00	20.00	57.00	19.57%	4.76%	14.93%
LKD	W6/1209	47.00	22.00	69.00	37.00	20.00	57.00	21.28%	9.09%	17.39%
BEDROOM	W7/1209	45.00	19.00	64.00	37.00	17.00	54.00	17.78%	10.53%	15.63%
BEDROOM	W8/1209	42.00	19.00	61.00	32.00	16.00	48.00	23.81%	15.79%	21.31%
LKD	W9/1209	46.00	20.00	66.00	35.00	17.00	52.00	23.91%	15.00%	21.21%
BEDROOM	W10/1209	47.00	21.00	68.00	38.00	18.00	56.00	19.15%	14.29%	17.65%
BEDROOM	W12/1209	44.00	20.00	64.00	32.00	17.00	49.00	27.27%	15.00%	23.44%
LKD	W11/1209	46.00	22.00	68.00	34.00	18.00	52.00	26.09%	18.18%	23.53%
BEDROOM	W14/1209	44.00	20.00	64.00	33.00	15.00	48.00	25.00%	25.00%	25.00%
LKD	W13/1209	47.00	21.00	68.00	36.00	16.00	52.00	23.40%	23.81%	23.53%
LKD	W16/1209	44.00	20.00	64.00	34.00	17.00	51.00	22.73%	15.00%	20.31%
BEDROOM	W15/1209	46.00	20.00	66.00	36.00	17.00	53.00	21.74%	15.00%	19.70%
BEDROOM	W17/1209	16.00	1.00	17.00	13.00	1.00	14.00	18.75%	0.00%	17.65%
10th Floor										
LKD	W2/1210	38.00	19.00	57.00	38.00	19.00	57.00	0.00%	0.00%	0.00%
LKD	W3/1210	53.00	24.00	77.00	45.00	22.00	67.00	15.09%	8.33%	12.99%
BEDROOM	W4/1210	53.00	23.00	76.00	43.00	22.00	65.00	18.87%	4.35%	14.47%
BEDROOM	W5/1210	46.00	21.00	67.00	38.00	19.00	57.00	17.39%	9.52%	14.93%
LKD	W6/1210	47.00	22.00	69.00	38.00	20.00	58.00	19.15%	9.09%	15.94%
BEDROOM	W7/1210	45.00	20.00	65.00	37.00	18.00	55.00	17.78%	10.00%	15.38%
BEDROOM	W8/1210	42.00	20.00	62.00	34.00	17.00	51.00	19.05%	15.00%	17.74%
LKD	W9/1210	46.00	20.00	66.00	37.00	17.00	54.00	19.57%	15.00%	18.18%
BEDROOM	W10/1210	47.00	21.00	68.00	39.00	18.00	57.00	17.02%	14.29%	16.18%
BEDROOM	W12/1210	44.00	20.00	64.00	33.00	17.00	50.00	25.00%	15.00%	21.88%
LKD	W11/1210	46.00	22.00	68.00	34.00	19.00	53.00	26.09%	13.64%	22.06%
BEDROOM	W14/1210	44.00	21.00	65.00	33.00	16.00	49.00	25.00%	23.81%	24.62%
LKD	W13/1210	47.00	22.00	69.00	36.00	17.00	53.00	23.40%	22.73%	23.19%
LKD	W16/1210	44.00	21.00	65.00	34.00	17.00	51.00	22.73%	19.05%	21.54%
BEDROOM	W15/1210	46.00	21.00	67.00	36.00	17.00	53.00	21.74%	19.05%	20.90%
BEDROOM	W17/1210	16.00	1.00	17.00	13.00	1.00	14.00	18.75%	0.00%	17.65%
11th Floor										
LKD	W2/1211	42.00	21.00	63.00	42.00	21.00	63.00	0.00%	0.00%	0.00%
LKD	W3/1211	53.00	24.00	77.00	45.00	22.00	67.00	15.09%	8.33%	12.99%
BEDROOM	W4/1211	53.00	24.00	77.00	43.00	22.00	65.00	18.87%	8.33%	15.58%
BEDROOM	W5/1211	46.00	22.00	68.00	38.00	19.00	57.00	17.39%	13.64%	16.18%
LKD	W6/1211	47.00	22.00	69.00	38.00	20.00	58.00	19.15%	9.09%	15.94%
BEDROOM	W7/1211	45.00	20.00	65.00	37.00	18.00	55.00	17.78%	10.00%	15.38%
BEDROOM	W8/1211	42.00	20.00	62.00	34.00	17.00	51.00	19.05%	15.00%	17.74%
LKD	W9/1211	46.00	21.00	67.00	38.00	18.00	56.00	17.39%	14.29%	16.42%
BEDROOM	W10/1211	47.00	21.00	68.00	40.00	18.00	58.00	14.89%	14.29%	14.71%
BEDROOM	W12/1211	44.00	21.00	65.00	34.00	18.00	52.00	22.73%	14.29%	20.00%
LKD	W11/1211	46.00	22.00	68.00	35.00	19.00	54.00	23.91%	13.64%	20.59%
BEDROOM	W14/1211	44.00	21.00	65.00	34.00	17.00	51.00	22.73%	19.05%	21.54%
LKD	W13/1211	47.00	22.00	69.00	37.00	17.00	54.00	21.28%	22.73%	21.74%

LKD	W16/1211	44.00	22.00	66.00	34.00	18.00	52.00	22.73%	18.18%	21.21%
BEDROOM	W15/1211	46.00	21.00	67.00	36.00	17.00	53.00	21.74%	19.05%	20.90%
BEDROOM	W17/1211	16.00	1.00	17.00	13.00	1.00	14.00	18.75%	0.00%	17.65%
12th Floor										
LKD	W2/1212	42.00	21.00	63.00	42.00	21.00	63.00	0.00%	0.00%	0.00%
LKD	W3/1212	53.00	24.00	77.00	45.00	22.00	67.00	15.09%	8.33%	12.99%
BEDROOM	W4/1212	53.00	24.00	77.00	43.00	22.00	65.00	18.87%	8.33%	15.58%
BEDROOM	W5/1212	46.00	22.00	68.00	38.00	19.00	57.00	17.39%	13.64%	16.18%
LKD	W6/1212	47.00	23.00	70.00	38.00	20.00	58.00	19.15%	13.04%	17.14%
BEDROOM	W7/1212	45.00	21.00	66.00	37.00	18.00	55.00	17.78%	14.29%	16.67%
BEDROOM	W8/1212	42.00	21.00	63.00	34.00	17.00	51.00	19.05%	19.05%	19.05%
LKD	W9/1212	46.00	22.00	68.00	38.00	18.00	56.00	17.39%	18.18%	17.65%
BEDROOM	W10/1212	47.00	22.00	69.00	40.00	19.00	59.00	14.89%	13.64%	14.49%
BEDROOM	W12/1212	44.00	21.00	65.00	34.00	19.00	53.00	22.73%	9.52%	18.46%
LKD	W11/1212	46.00	22.00	68.00	36.00	19.00	55.00	21.74%	13.64%	19.12%
BEDROOM	W14/1212	44.00	21.00	65.00	35.00	17.00	52.00	20.45%	19.05%	20.00%
LKD	W13/1212	48.00	22.00	70.00	39.00	18.00	57.00	18.75%	18.18%	18.57%
LKD	W16/1212	45.00	22.00	67.00	36.00	19.00	55.00	20.00%	13.64%	17.91%
BEDROOM	W15/1212	46.00	22.00	68.00	36.00	18.00	54.00	21.74%	18.18%	20.59%
BEDROOM	W17/1212	16.00	1.00	17.00	13.00	1.00	14.00	18.75%	0.00%	17.65%
13th Floor										
LKD	W2/1213	43.00	21.00	64.00	43.00	21.00	64.00	0.00%	0.00%	0.00%
LKD	W3/1213	53.00	25.00	78.00	45.00	23.00	68.00	15.09%	8.00%	12.82%
BEDROOM	W4/1213	53.00	25.00	78.00	43.00	23.00	66.00	18.87%	8.00%	15.38%
BEDROOM	W5/1213	46.00	23.00	69.00	39.00	20.00	59.00	15.22%	13.04%	14.49%
LKD	W6/1213	47.00	24.00	71.00	40.00	21.00	61.00	14.89%	12.50%	14.08%
BEDROOM	W7/1213	45.00	21.00	66.00	37.00	18.00	55.00	17.78%	14.29%	16.67%
BEDROOM	W8/1213	42.00	22.00	64.00	35.00	18.00	53.00	16.67%	18.18%	17.19%
LKD	W9/1213	46.00	23.00	69.00	38.00	19.00	57.00	17.39%	17.39%	17.39%
BEDROOM	W10/1213	47.00	24.00	71.00	40.00	20.00	60.00	14.89%	16.67%	15.49%
BEDROOM	W12/1213	44.00	22.00	66.00	34.00	19.00	53.00	22.73%	13.64%	19.70%
LKD	W11/1213	46.00	23.00	69.00	36.00	19.00	55.00	21.74%	17.39%	20.29%
BEDROOM	W14/1213	44.00	22.00	66.00	36.00	17.00	53.00	18.18%	22.73%	19.70%
LKD	W13/1213	48.00	22.00	70.00	39.00	18.00	57.00	18.75%	18.18%	18.57%
LKD	W16/1213	46.00	22.00	68.00	38.00	19.00	57.00	17.39%	13.64%	16.18%
BEDROOM	W15/1213	46.00	22.00	68.00	37.00	19.00	56.00	19.57%	13.64%	17.65%
BEDROOM	W17/1213	19.00	1.00	20.00	16.00	2.00	18.00	15.79%	-100.00%	10.00%
14th Floor										
LKD	W2/1214	43.00	22.00	65.00	43.00	22.00	65.00	0.00%	0.00%	0.00%
LKD	W3/1214	53.00	26.00	79.00	46.00	24.00	70.00	13.21%	7.69%	11.39%
BEDROOM	W4/1214	53.00	25.00	78.00	44.00	23.00	67.00	16.98%	8.00%	14.10%
BEDROOM	W5/1214	46.00	23.00	69.00	39.00	20.00	59.00	15.22%	13.04%	14.49%
LKD	W6/1214	47.00	24.00	71.00	39.00	21.00	60.00	17.02%	12.50%	15.49%
BEDROOM	W7/1214	45.00	22.00	67.00	37.00	19.00	56.00	17.78%	13.64%	16.42%
BEDROOM	W8/1214	42.00	22.00	64.00	35.00	18.00	53.00	16.67%	18.18%	17.19%
LKD	W9/1214	46.00	24.00	70.00	38.00	20.00	58.00	17.39%	16.67%	17.14%
BEDROOM	W10/1214	47.00	25.00	72.00	40.00	21.00	61.00	14.89%	16.00%	15.28%
BEDROOM	W12/1214	44.00	22.00	66.00	34.00	19.00	53.00	22.73%	13.64%	19.70%
LKD	W11/1214	46.00	24.00	70.00	36.00	20.00	56.00	21.74%	16.67%	20.00%
BEDROOM	W14/1214	44.00	23.00	67.00	36.00	18.00	54.00	18.18%	21.74%	19.40%
LKD	W13/1214	48.00	25.00	73.00	40.00	20.00	60.00	16.67%	20.00%	17.81%
LKD	W16/1214	46.00	23.00	69.00	39.00	19.00	58.00	15.22%	17.39%	15.94%
BEDROOM	W15/1214	46.00	24.00	70.00	38.00	20.00	58.00	17.39%	16.67%	17.14%
BEDROOM	W17/1214	20.00	2.00	22.00	18.00	2.00	20.00	10.00%	0.00%	9.09%
15th Floor										
LKD	W2/1215	43.00	22.00	65.00	43.00	22.00	65.00	0.00%	0.00%	0.00%

LKD	W3/1215	53.00	26.00	79.00	46.00	24.00	70.00	13.21%	7.69%	11.39%
BEDROOM	W4/1215	53.00	26.00	79.00	44.00	24.00	68.00	16.98%	7.69%	13.92%
BEDROOM	W5/1215	46.00	24.00	70.00	39.00	21.00	60.00	15.22%	12.50%	14.29%
LKD	W6/1215	47.00	24.00	71.00	39.00	21.00	60.00	17.02%	12.50%	15.49%
BEDROOM	W7/1215	45.00	22.00	67.00	37.00	19.00	56.00	17.78%	13.64%	16.42%
BEDROOM	W8/1215	42.00	22.00	64.00	35.00	18.00	53.00	16.67%	18.18%	17.19%
LKD	W9/1215	46.00	24.00	70.00	38.00	20.00	58.00	17.39%	16.67%	17.14%
BEDROOM	W10/1215	47.00	25.00	72.00	40.00	21.00	61.00	14.89%	16.00%	15.28%
BEDROOM	W12/1215	44.00	23.00	67.00	34.00	20.00	54.00	22.73%	13.04%	19.40%
LKD	W11/1215	46.00	24.00	70.00	36.00	21.00	57.00	21.74%	12.50%	18.57%
BEDROOM	W14/1215	44.00	23.00	67.00	37.00	19.00	56.00	15.91%	17.39%	16.42%
LKD	W13/1215	48.00	25.00	73.00	40.00	20.00	60.00	16.67%	20.00%	17.81%
LKD	W16/1215	46.00	25.00	71.00	39.00	20.00	59.00	15.22%	20.00%	16.90%
BEDROOM	W15/1215	46.00	25.00	71.00	39.00	20.00	59.00	15.22%	20.00%	16.90%
BEDROOM	W17/1215	20.00	3.00	23.00	20.00	2.00	22.00	0.00%	33.33%	4.35%
16th Floor										
LKD	W2/1216	43.00	24.00	67.00	43.00	24.00	67.00	0.00%	0.00%	0.00%
LKD	W3/1216	53.00	27.00	80.00	46.00	25.00	71.00	13.21%	7.41%	11.25%
BEDROOM	W4/1216	53.00	27.00	80.00	44.00	25.00	69.00	16.98%	7.41%	13.75%
BEDROOM	W5/1216	46.00	24.00	70.00	39.00	21.00	60.00	15.22%	12.50%	14.29%
LKD	W6/1216	47.00	25.00	72.00	39.00	22.00	61.00	17.02%	12.00%	15.28%
BEDROOM	W7/1216	45.00	23.00	68.00	38.00	20.00	58.00	15.56%	13.04%	14.71%
BEDROOM	W8/1216	42.00	23.00	65.00	35.00	19.00	54.00	16.67%	17.39%	16.92%
LKD	W9/1216	46.00	24.00	70.00	38.00	20.00	58.00	17.39%	16.67%	17.14%
BEDROOM	W10/1216	47.00	25.00	72.00	40.00	22.00	62.00	14.89%	12.00%	13.89%
BEDROOM	W12/1216	44.00	23.00	67.00	34.00	20.00	54.00	22.73%	13.04%	19.40%
LKD	W11/1216	46.00	24.00	70.00	36.00	21.00	57.00	21.74%	12.50%	18.57%
BEDROOM	W14/1216	44.00	23.00	67.00	37.00	19.00	56.00	15.91%	17.39%	16.42%
LKD	W13/1216	48.00	25.00	73.00	40.00	21.00	61.00	16.67%	16.00%	16.44%
LKD	W16/1216	46.00	25.00	71.00	39.00	21.00	60.00	15.22%	16.00%	15.49%
BEDROOM	W15/1216	46.00	25.00	71.00	39.00	20.00	59.00	15.22%	20.00%	16.90%
BEDROOM	W17/1216	20.00	3.00	23.00	20.00	2.00	22.00	0.00%	33.33%	4.35%
17th Floor										
LKD	W2/1217	43.00	24.00	67.00	43.00	24.00	67.00	0.00%	0.00%	0.00%
LKD	W3/1217	53.00	28.00	81.00	46.00	26.00	72.00	13.21%	7.14%	11.11%
BEDROOM	W4/1217	53.00	28.00	81.00	44.00	26.00	70.00	16.98%	7.14%	13.58%
BEDROOM	W5/1217	46.00	25.00	71.00	39.00	22.00	61.00	15.22%	12.00%	14.08%
LKD	W6/1217	47.00	25.00	72.00	39.00	22.00	61.00	17.02%	12.00%	15.28%
BEDROOM	W7/1217	45.00	23.00	68.00	38.00	20.00	58.00	15.56%	13.04%	14.71%
BEDROOM	W8/1217	42.00	24.00	66.00	35.00	20.00	55.00	16.67%	16.67%	16.67%
LKD	W9/1217	46.00	25.00	71.00	39.00	21.00	60.00	15.22%	16.00%	15.49%
BEDROOM	W10/1217	47.00	26.00	73.00	40.00	22.00	62.00	14.89%	15.38%	15.07%
BEDROOM	W12/1217	44.00	23.00	67.00	34.00	20.00	54.00	22.73%	13.04%	19.40%
LKD	W11/1217	46.00	25.00	71.00	37.00	22.00	59.00	19.57%	12.00%	16.90%
BEDROOM	W14/1217	44.00	24.00	68.00	37.00	20.00	57.00	15.91%	16.67%	16.18%
LKD	W13/1217	48.00	25.00	73.00	40.00	21.00	61.00	16.67%	16.00%	16.44%
LKD	W16/1217	46.00	25.00	71.00	39.00	21.00	60.00	15.22%	16.00%	15.49%
BEDROOM	W15/1217	46.00	25.00	71.00	39.00	21.00	60.00	15.22%	16.00%	15.49%
BEDROOM	W17/1217	21.00	3.00	24.00	21.00	3.00	24.00	0.00%	0.00%	0.00%
18th Floor										
LKD	W2/1218	43.00	24.00	67.00	43.00	24.00	67.00	0.00%	0.00%	0.00%
LKD	W3/1218	53.00	28.00	81.00	46.00	26.00	72.00	13.21%	7.14%	11.11%
BEDROOM	W4/1218	53.00	28.00	81.00	45.00	26.00	71.00	15.09%	7.14%	12.35%
BEDROOM	W5/1218	46.00	25.00	71.00	39.00	22.00	61.00	15.22%	12.00%	14.08%
LKD	W6/1218	47.00	26.00	73.00	39.00	23.00	62.00	17.02%	11.54%	15.07%
BEDROOM	W7/1218	45.00	24.00	69.00	38.00	21.00	59.00	15.56%	12.50%	14.49%

BEDROOM	W8/1218	42.00	24.00	66.00	35.00	20.00	55.00	16.67%	16.67%	16.67%
LKD	W9/1218	46.00	25.00	71.00	40.00	21.00	61.00	13.04%	16.00%	14.08%
BEDROOM	W10/1218	47.00	26.00	73.00	40.00	22.00	62.00	14.89%	15.38%	15.07%
BEDROOM	W12/1218	44.00	24.00	68.00	34.00	21.00	55.00	22.73%	12.50%	19.12%
LKD	W11/1218	46.00	25.00	71.00	37.00	22.00	59.00	19.57%	12.00%	16.90%
BEDROOM	W14/1218	44.00	24.00	68.00	37.00	20.00	57.00	15.91%	16.67%	16.18%
LKD	W13/1218	48.00	25.00	73.00	40.00	21.00	61.00	16.67%	16.00%	16.44%
LKD	W16/1218	46.00	25.00	71.00	39.00	21.00	60.00	15.22%	16.00%	15.49%
BEDROOM	W15/1218	46.00	25.00	71.00	40.00	21.00	61.00	13.04%	16.00%	14.08%
BEDROOM	W17/1218	21.00	3.00	24.00	21.00	3.00	24.00	0.00%	0.00%	0.00%
19th Floor										
LKD	W2/1219	43.00	24.00	67.00	43.00	24.00	67.00	0.00%	0.00%	0.00%
LKD	W3/1219	53.00	28.00	81.00	46.00	26.00	72.00	13.21%	7.14%	11.11%
BEDROOM	W4/1219	53.00	28.00	81.00	45.00	26.00	71.00	15.09%	7.14%	12.35%
BEDROOM	W5/1219	46.00	25.00	71.00	39.00	22.00	61.00	15.22%	12.00%	14.08%
LKD	W6/1219	47.00	26.00	73.00	40.00	23.00	63.00	14.89%	11.54%	13.70%
BEDROOM	W7/1219	45.00	24.00	69.00	38.00	21.00	59.00	15.56%	12.50%	14.49%
BEDROOM	W8/1219	42.00	24.00	66.00	35.00	20.00	55.00	16.67%	16.67%	16.67%
LKD	W9/1219	46.00	25.00	71.00	40.00	21.00	61.00	13.04%	16.00%	14.08%
BEDROOM	W10/1219	47.00	26.00	73.00	41.00	22.00	63.00	12.77%	15.38%	13.70%
BEDROOM	W12/1219	44.00	24.00	68.00	34.00	21.00	55.00	22.73%	12.50%	19.12%
LKD	W11/1219	46.00	25.00	71.00	37.00	22.00	59.00	19.57%	12.00%	16.90%
BEDROOM	W14/1219	44.00	24.00	68.00	37.00	20.00	57.00	15.91%	16.67%	16.18%
LKD	W13/1219	48.00	25.00	73.00	40.00	21.00	61.00	16.67%	16.00%	16.44%
LKD	W16/1219	46.00	25.00	71.00	39.00	21.00	60.00	15.22%	16.00%	15.49%
BEDROOM	W15/1219	46.00	25.00	71.00	40.00	21.00	61.00	13.04%	16.00%	14.08%
BEDROOM	W17/1219	21.00	3.00	24.00	21.00	3.00	24.00	0.00%	0.00%	0.00%
20th Floor										
LKD	W2/1220	43.00	24.00	67.00	43.00	24.00	67.00	0.00%	0.00%	0.00%
LKD	W3/1220	53.00	28.00	81.00	46.00	26.00	72.00	13.21%	7.14%	11.11%
BEDROOM	W4/1220	53.00	28.00	81.00	45.00	26.00	71.00	15.09%	7.14%	12.35%
BEDROOM	W5/1220	46.00	25.00	71.00	39.00	22.00	61.00	15.22%	12.00%	14.08%
LKD	W6/1220	47.00	26.00	73.00	40.00	23.00	63.00	14.89%	11.54%	13.70%
BEDROOM	W7/1220	45.00	24.00	69.00	38.00	21.00	59.00	15.56%	12.50%	14.49%
BEDROOM	W8/1220	42.00	24.00	66.00	35.00	20.00	55.00	16.67%	16.67%	16.67%
LKD	W9/1220	46.00	25.00	71.00	40.00	21.00	61.00	13.04%	16.00%	14.08%
BEDROOM	W10/1220	47.00	26.00	73.00	41.00	22.00	63.00	12.77%	15.38%	13.70%
BEDROOM	W12/1220	44.00	24.00	68.00	35.00	21.00	56.00	20.45%	12.50%	17.65%
LKD	W11/1220	46.00	25.00	71.00	38.00	22.00	60.00	17.39%	12.00%	15.49%
BEDROOM	W14/1220	44.00	24.00	68.00	37.00	20.00	57.00	15.91%	16.67%	16.18%
LKD	W13/1220	48.00	25.00	73.00	41.00	21.00	62.00	14.58%	16.00%	15.07%
LKD	W16/1220	46.00	25.00	71.00	40.00	21.00	61.00	13.04%	16.00%	14.08%
BEDROOM	W15/1220	46.00	25.00	71.00	40.00	21.00	61.00	13.04%	16.00%	14.08%
BEDROOM	W17/1220	21.00	3.00	24.00	21.00	3.00	24.00	0.00%	0.00%	0.00%
21st Floor										
LKD	W2/1221	43.00	24.00	67.00	43.00	24.00	67.00	0.00%	0.00%	0.00%
LKD	W3/1221	53.00	28.00	81.00	46.00	26.00	72.00	13.21%	7.14%	11.11%
BEDROOM	W4/1221	53.00	28.00	81.00	45.00	26.00	71.00	15.09%	7.14%	12.35%
BEDROOM	W5/1221	46.00	25.00	71.00	39.00	22.00	61.00	15.22%	12.00%	14.08%
LKD	W6/1221	47.00	26.00	73.00	40.00	23.00	63.00	14.89%	11.54%	13.70%
BEDROOM	W7/1221	45.00	24.00	69.00	38.00	21.00	59.00	15.56%	12.50%	14.49%
BEDROOM	W8/1221	42.00	24.00	66.00	36.00	20.00	56.00	14.29%	16.67%	15.15%
LKD	W9/1221	46.00	25.00	71.00	40.00	21.00	61.00	13.04%	16.00%	14.08%
BEDROOM	W10/1221	47.00	26.00	73.00	41.00	22.00	63.00	12.77%	15.38%	13.70%
BEDROOM	W12/1221	44.00	24.00	68.00	36.00	21.00	57.00	18.18%	12.50%	16.18%
LKD	W11/1221	46.00	25.00	71.00	39.00	22.00	61.00	15.22%	12.00%	14.08%

BEDROOM	W14/1221	44.00	24.00	68.00	38.00	20.00	58.00	13.64%	16.67%	14.71%
LKD	W13/1221	48.00	25.00	73.00	41.00	21.00	62.00	14.58%	16.00%	15.07%
LKD	W16/1221	46.00	25.00	71.00	40.00	21.00	61.00	13.04%	16.00%	14.08%
BEDROOM	W15/1221	46.00	25.00	71.00	41.00	21.00	62.00	10.87%	16.00%	12.68%
BEDROOM	W17/1221	21.00	3.00	24.00	21.00	3.00	24.00	0.00%	0.00%	0.00%
22nd Floor										
LKD	W2/1222	43.00	24.00	67.00	43.00	24.00	67.00	0.00%	0.00%	0.00%
LKD	W3/1222	53.00	28.00	81.00	46.00	26.00	72.00	13.21%	7.14%	11.11%
BEDROOM	W4/1222	53.00	28.00	81.00	45.00	26.00	71.00	15.09%	7.14%	12.35%
BEDROOM	W5/1222	46.00	25.00	71.00	39.00	22.00	61.00	15.22%	12.00%	14.08%
LKD	W6/1222	47.00	26.00	73.00	40.00	23.00	63.00	14.89%	11.54%	13.70%
BEDROOM	W7/1222	45.00	24.00	69.00	38.00	21.00	59.00	15.56%	12.50%	14.49%
BEDROOM	W8/1222	42.00	24.00	66.00	36.00	20.00	56.00	14.29%	16.67%	15.15%
LKD	W9/1222	46.00	25.00	71.00	40.00	21.00	61.00	13.04%	16.00%	14.08%
BEDROOM	W10/1222	47.00	26.00	73.00	41.00	22.00	63.00	12.77%	15.38%	13.70%
BEDROOM	W12/1222	44.00	24.00	68.00	36.00	21.00	57.00	18.18%	12.50%	16.18%
LKD	W11/1222	46.00	25.00	71.00	40.00	22.00	62.00	13.04%	12.00%	12.68%
BEDROOM	W14/1222	44.00	24.00	68.00	38.00	20.00	58.00	13.64%	16.67%	14.71%
LKD	W13/1222	48.00	25.00	73.00	41.00	21.00	62.00	14.58%	16.00%	15.07%
LKD	W16/1222	46.00	25.00	71.00	40.00	21.00	61.00	13.04%	16.00%	14.08%
BEDROOM	W15/1222	46.00	25.00	71.00	41.00	21.00	62.00	10.87%	16.00%	12.68%
BEDROOM	W17/1222	21.00	3.00	24.00	21.00	3.00	24.00	0.00%	0.00%	0.00%
23rd Floor										
LKD	W2/1223	43.00	24.00	67.00	43.00	24.00	67.00	0.00%	0.00%	0.00%
LKD	W3/1223	53.00	28.00	81.00	46.00	26.00	72.00	13.21%	7.14%	11.11%
BEDROOM	W4/1223	53.00	28.00	81.00	45.00	26.00	71.00	15.09%	7.14%	12.35%
BEDROOM	W5/1223	46.00	25.00	71.00	40.00	22.00	62.00	13.04%	12.00%	12.68%
LKD	W6/1223	47.00	26.00	73.00	41.00	23.00	64.00	12.77%	11.54%	12.33%
BEDROOM	W7/1223	45.00	24.00	69.00	38.00	21.00	59.00	15.56%	12.50%	14.49%
BEDROOM	W8/1223	42.00	24.00	66.00	37.00	21.00	58.00	11.90%	12.50%	12.12%
LKD	W9/1223	46.00	25.00	71.00	40.00	21.00	61.00	13.04%	16.00%	14.08%
BEDROOM	W10/1223	47.00	26.00	73.00	41.00	22.00	63.00	12.77%	15.38%	13.70%
BEDROOM	W12/1223	44.00	24.00	68.00	36.00	21.00	57.00	18.18%	12.50%	16.18%
LKD	W11/1223	46.00	25.00	71.00	41.00	22.00	63.00	10.87%	12.00%	11.27%
BEDROOM	W14/1223	44.00	24.00	68.00	38.00	20.00	58.00	13.64%	16.67%	14.71%
LKD	W13/1223	48.00	25.00	73.00	41.00	21.00	62.00	14.58%	16.00%	15.07%
LKD	W16/1223	46.00	25.00	71.00	40.00	21.00	61.00	13.04%	16.00%	14.08%
BEDROOM	W15/1223	46.00	25.00	71.00	40.00	21.00	61.00	13.04%	16.00%	14.08%
BEDROOM	W17/1223	21.00	3.00	24.00	21.00	3.00	24.00	0.00%	0.00%	0.00%
24th Floor										
LKD	W2/1224	43.00	24.00	67.00	43.00	24.00	67.00	0.00%	0.00%	0.00%
LKD	W3/1224	53.00	28.00	81.00	47.00	26.00	73.00	11.32%	7.14%	9.88%
BEDROOM	W4/1224	53.00	28.00	81.00	45.00	26.00	71.00	15.09%	7.14%	12.35%
BEDROOM	W5/1224	46.00	25.00	71.00	40.00	22.00	62.00	13.04%	12.00%	12.68%
LKD	W6/1224	47.00	26.00	73.00	41.00	23.00	64.00	12.77%	11.54%	12.33%
BEDROOM	W7/1224	45.00	24.00	69.00	40.00	21.00	61.00	11.11%	12.50%	11.59%
BEDROOM	W8/1224	42.00	24.00	66.00	37.00	20.00	57.00	11.90%	16.67%	13.64%
LKD	W9/1224	46.00	25.00	71.00	40.00	21.00	61.00	13.04%	16.00%	14.08%
BEDROOM	W10/1224	47.00	26.00	73.00	42.00	22.00	64.00	10.64%	15.38%	12.33%
BEDROOM	W12/1224	44.00	24.00	68.00	38.00	21.00	59.00	13.64%	12.50%	13.24%
LKD	W11/1224	46.00	25.00	71.00	41.00	22.00	63.00	10.87%	12.00%	11.27%
BEDROOM	W14/1224	44.00	24.00	68.00	39.00	20.00	59.00	11.36%	16.67%	13.24%
LKD	W13/1224	48.00	25.00	73.00	41.00	21.00	62.00	14.58%	16.00%	15.07%
LKD	W16/1224	46.00	25.00	71.00	40.00	21.00	61.00	13.04%	16.00%	14.08%
BEDROOM	W15/1224	46.00	25.00	71.00	42.00	21.00	63.00	8.70%	16.00%	11.27%
BEDROOM	W17/1224	21.00	3.00	24.00	21.00	3.00	24.00	0.00%	0.00%	0.00%

25th Floor										
LKD	W2/1225	43.00	24.00	67.00	43.00	24.00	67.00	0.00%	0.00%	0.00%
LKD	W3/1225	53.00	28.00	81.00	47.00	26.00	73.00	11.32%	7.14%	9.88%
BEDROOM	W4/1225	53.00	28.00	81.00	46.00	26.00	72.00	13.21%	7.14%	11.11%
BEDROOM	W5/1225	46.00	25.00	71.00	40.00	22.00	62.00	13.04%	12.00%	12.68%
LKD	W6/1225	47.00	26.00	73.00	42.00	23.00	65.00	10.64%	11.54%	10.96%
BEDROOM	W7/1225	45.00	24.00	69.00	40.00	21.00	61.00	11.11%	12.50%	11.59%
BEDROOM	W8/1225	42.00	24.00	66.00	38.00	20.00	58.00	9.52%	16.67%	12.12%
LKD	W9/1225	46.00	25.00	71.00	41.00	21.00	62.00	10.87%	16.00%	12.68%
BEDROOM	W10/1225	47.00	26.00	73.00	42.00	22.00	64.00	10.64%	15.38%	12.33%
BEDROOM	W12/1225	44.00	24.00	68.00	38.00	21.00	59.00	13.64%	12.50%	13.24%
LKD	W11/1225	46.00	25.00	71.00	41.00	22.00	63.00	10.87%	12.00%	11.27%
BEDROOM	W14/1225	44.00	24.00	68.00	39.00	20.00	59.00	11.36%	16.67%	13.24%
LKD	W13/1225	48.00	25.00	73.00	42.00	21.00	63.00	12.50%	16.00%	13.70%
LKD	W16/1225	46.00	25.00	71.00	41.00	21.00	62.00	10.87%	16.00%	12.68%
BEDROOM	W15/1225	46.00	25.00	71.00	42.00	21.00	63.00	8.70%	16.00%	11.27%
BEDROOM	W17/1225	21.00	3.00	24.00	21.00	3.00	24.00	0.00%	0.00%	0.00%
26th Floor										
LKD	W2/1226	43.00	24.00	67.00	43.00	24.00	67.00	0.00%	0.00%	0.00%
LKD	W3/1226	53.00	28.00	81.00	47.00	26.00	73.00	11.32%	7.14%	9.88%
BEDROOM	W4/1226	53.00	28.00	81.00	47.00	26.00	73.00	11.32%	7.14%	9.88%
BEDROOM	W5/1226	46.00	25.00	71.00	41.00	22.00	63.00	10.87%	12.00%	11.27%
LKD	W6/1226	47.00	26.00	73.00	43.00	23.00	66.00	8.51%	11.54%	9.59%
BEDROOM	W7/1226	45.00	24.00	69.00	40.00	21.00	61.00	11.11%	12.50%	11.59%
BEDROOM	W8/1226	42.00	24.00	66.00	38.00	20.00	58.00	9.52%	16.67%	12.12%
LKD	W9/1226	46.00	25.00	71.00	41.00	21.00	62.00	10.87%	16.00%	12.68%
BEDROOM	W10/1226	47.00	26.00	73.00	43.00	22.00	65.00	8.51%	15.38%	10.96%
BEDROOM	W12/1226	44.00	24.00	68.00	39.00	21.00	60.00	11.36%	12.50%	11.76%
LKD	W11/1226	46.00	25.00	71.00	41.00	22.00	63.00	10.87%	12.00%	11.27%
BEDROOM	W14/1226	44.00	24.00	68.00	39.00	20.00	59.00	11.36%	16.67%	13.24%
LKD	W13/1226	48.00	25.00	73.00	44.00	21.00	65.00	8.33%	16.00%	10.96%
LKD	W16/1226	46.00	25.00	71.00	41.00	21.00	62.00	10.87%	16.00%	12.68%
BEDROOM	W15/1226	46.00	25.00	71.00	42.00	21.00	63.00	8.70%	16.00%	11.27%
BEDROOM	W17/1226	21.00	3.00	24.00	21.00	3.00	24.00	0.00%	0.00%	0.00%
27th Floor										
LKD	W2/1227	43.00	24.00	67.00	43.00	24.00	67.00	0.00%	0.00%	0.00%
LKD	W3/1227	53.00	28.00	81.00	49.00	26.00	75.00	7.55%	7.14%	7.41%
BEDROOM	W4/1227	53.00	28.00	81.00	49.00	26.00	75.00	7.55%	7.14%	7.41%
BEDROOM	W5/1227	46.00	25.00	71.00	42.00	22.00	64.00	8.70%	12.00%	9.86%
LKD	W6/1227	47.00	26.00	73.00	43.00	23.00	66.00	8.51%	11.54%	9.59%
BEDROOM	W7/1227	45.00	24.00	69.00	40.00	21.00	61.00	11.11%	12.50%	11.59%
BEDROOM	W8/1227	42.00	24.00	66.00	38.00	20.00	58.00	9.52%	16.67%	12.12%
LKD	W9/1227	46.00	25.00	71.00	42.00	21.00	63.00	8.70%	16.00%	11.27%
BEDROOM	W10/1227	47.00	26.00	73.00	45.00	22.00	67.00	4.26%	15.38%	8.22%
BEDROOM	W12/1227	44.00	24.00	68.00	39.00	21.00	60.00	11.36%	12.50%	11.76%
LKD	W11/1227	46.00	25.00	71.00	41.00	22.00	63.00	10.87%	12.00%	11.27%
BEDROOM	W14/1227	44.00	24.00	68.00	39.00	20.00	59.00	11.36%	16.67%	13.24%
LKD	W13/1227	48.00	25.00	73.00	44.00	21.00	65.00	8.33%	16.00%	10.96%
LKD	W16/1227	46.00	25.00	71.00	43.00	21.00	64.00	6.52%	16.00%	9.86%
BEDROOM	W15/1227	46.00	25.00	71.00	43.00	21.00	64.00	6.52%	16.00%	9.86%
BEDROOM	W17/1227	21.00	3.00	24.00	21.00	3.00	24.00	0.00%	0.00%	0.00%
28th Floor										
LKD	W2/1228	43.00	24.00	67.00	43.00	24.00	67.00	0.00%	0.00%	0.00%
LKD	W3/1228	53.00	28.00	81.00	49.00	26.00	75.00	7.55%	7.14%	7.41%
BEDROOM	W4/1228	53.00	28.00	81.00	49.00	26.00	75.00	7.55%	7.14%	7.41%
BEDROOM	W5/1228	46.00	25.00	71.00	42.00	22.00	64.00	8.70%	12.00%	9.86%

LKD	W6/1228	47.00	26.00	73.00	44.00	23.00	67.00	6.38%	11.54%	8.22%
BEDROOM	W7/1228	45.00	24.00	69.00	41.00	21.00	62.00	8.89%	12.50%	10.14%
BEDROOM	W8/1228	42.00	24.00	66.00	39.00	20.00	59.00	7.14%	16.67%	10.61%
LKD	W9/1228	46.00	25.00	71.00	43.00	21.00	64.00	6.52%	16.00%	9.86%
BEDROOM	W10/1228	47.00	26.00	73.00	45.00	23.00	68.00	4.26%	11.54%	6.85%
BEDROOM	W12/1228	44.00	24.00	68.00	40.00	21.00	61.00	9.09%	12.50%	10.29%
LKD	W11/1228	46.00	25.00	71.00	41.00	22.00	63.00	10.87%	12.00%	11.27%
BEDROOM	W14/1228	44.00	24.00	68.00	41.00	20.00	61.00	6.82%	16.67%	10.29%
LKD	W13/1228	48.00	25.00	73.00	45.00	21.00	66.00	6.25%	16.00%	9.59%
LKD	W16/1228	46.00	25.00	71.00	44.00	21.00	65.00	4.35%	16.00%	8.45%
BEDROOM	W15/1228	46.00	25.00	71.00	44.00	21.00	65.00	4.35%	16.00%	8.45%
BEDROOM	W17/1228	21.00	3.00	24.00	21.00	3.00	24.00	0.00%	0.00%	0.00%
29th Floor										
LKD	W2/1229	43.00	24.00	67.00	43.00	24.00	67.00	0.00%	0.00%	0.00%
LKD	W3/1229	53.00	28.00	81.00	49.00	26.00	75.00	7.55%	7.14%	7.41%
BEDROOM	W4/1229	53.00	28.00	81.00	49.00	26.00	75.00	7.55%	7.14%	7.41%
BEDROOM	W5/1229	46.00	25.00	71.00	43.00	22.00	65.00	6.52%	12.00%	8.45%
LKD	W6/1229	47.00	26.00	73.00	44.00	23.00	67.00	6.38%	11.54%	8.22%
BEDROOM	W7/1229	45.00	24.00	69.00	42.00	21.00	63.00	6.67%	12.50%	8.70%
BEDROOM	W8/1229	42.00	24.00	66.00	39.00	20.00	59.00	7.14%	16.67%	10.61%
LKD	W9/1229	46.00	25.00	71.00	43.00	21.00	64.00	6.52%	16.00%	9.86%
BEDROOM	W10/1229	47.00	26.00	73.00	45.00	23.00	68.00	4.26%	11.54%	6.85%
BEDROOM	W12/1229	44.00	24.00	68.00	41.00	21.00	62.00	6.82%	12.50%	8.82%
LKD	W11/1229	46.00	25.00	71.00	42.00	22.00	64.00	8.70%	12.00%	9.86%
BEDROOM	W14/1229	44.00	24.00	68.00	41.00	20.00	61.00	6.82%	16.67%	10.29%
LKD	W13/1229	48.00	25.00	73.00	45.00	21.00	66.00	6.25%	16.00%	9.59%
LKD	W16/1229	46.00	25.00	71.00	44.00	21.00	65.00	4.35%	16.00%	8.45%
BEDROOM	W15/1229	46.00	25.00	71.00	43.00	21.00	64.00	6.52%	16.00%	9.86%
BEDROOM	W17/1229	21.00	3.00	24.00	21.00	3.00	24.00	0.00%	0.00%	0.00%
30th Floor										
LKD	W2/1230	43.00	24.00	67.00	43.00	24.00	67.00	0.00%	0.00%	0.00%
LKD	W3/1230	53.00	28.00	81.00	49.00	26.00	75.00	7.55%	7.14%	7.41%
BEDROOM	W4/1230	53.00	28.00	81.00	50.00	26.00	76.00	5.66%	7.14%	6.17%
BEDROOM	W5/1230	46.00	25.00	71.00	43.00	22.00	65.00	6.52%	12.00%	8.45%
LKD	W6/1230	47.00	26.00	73.00	44.00	23.00	67.00	6.38%	11.54%	8.22%
BEDROOM	W7/1230	45.00	24.00	69.00	43.00	21.00	64.00	4.44%	12.50%	7.25%
BEDROOM	W8/1230	42.00	24.00	66.00	40.00	20.00	60.00	4.76%	16.67%	9.09%
LKD	W9/1230	46.00	25.00	71.00	43.00	21.00	64.00	6.52%	16.00%	9.86%
BEDROOM	W10/1230	47.00	26.00	73.00	45.00	23.00	68.00	4.26%	11.54%	6.85%
BEDROOM	W12/1230	44.00	24.00	68.00	41.00	21.00	62.00	6.82%	12.50%	8.82%
LKD	W11/1230	46.00	25.00	71.00	42.00	22.00	64.00	8.70%	12.00%	9.86%
BEDROOM	W14/1230	44.00	24.00	68.00	41.00	20.00	61.00	6.82%	16.67%	10.29%
LKD	W13/1230	48.00	25.00	73.00	46.00	21.00	67.00	4.17%	16.00%	8.22%
LKD	W16/1230	46.00	25.00	71.00	44.00	21.00	65.00	4.35%	16.00%	8.45%
BEDROOM	W15/1230	46.00	25.00	71.00	44.00	21.00	65.00	4.35%	16.00%	8.45%
BEDROOM	W17/1230	21.00	3.00	24.00	21.00	3.00	24.00	0.00%	0.00%	0.00%
31st Floor										
LKD	W2/1231	43.00	24.00	67.00	43.00	24.00	67.00	0.00%	0.00%	0.00%
LKD	W3/1231	53.00	28.00	81.00	50.00	26.00	76.00	5.66%	7.14%	6.17%
BEDROOM	W4/1231	53.00	28.00	81.00	50.00	26.00	76.00	5.66%	7.14%	6.17%
BEDROOM	W5/1231	46.00	25.00	71.00	43.00	22.00	65.00	6.52%	12.00%	8.45%
LKD	W6/1231	47.00	26.00	73.00	44.00	23.00	67.00	6.38%	11.54%	8.22%
BEDROOM	W7/1231	45.00	24.00	69.00	43.00	21.00	64.00	4.44%	12.50%	7.25%
BEDROOM	W8/1231	42.00	24.00	66.00	40.00	20.00	60.00	4.76%	16.67%	9.09%
LKD	W9/1231	46.00	25.00	71.00	44.00	21.00	65.00	4.35%	16.00%	8.45%
BEDROOM	W10/1231	47.00	26.00	73.00	46.00	23.00	69.00	2.13%	11.54%	5.48%

BEDROOM	W12/1231	44.00	24.00	68.00	42.00	21.00	63.00	4.55%	12.50%	7.35%
LKD	W11/1231	46.00	25.00	71.00	44.00	22.00	66.00	4.35%	12.00%	7.04%
BEDROOM	W14/1231	44.00	24.00	68.00	41.00	20.00	61.00	6.82%	16.67%	10.29%
LKD	W13/1231	48.00	25.00	73.00	46.00	21.00	67.00	4.17%	16.00%	8.22%
LKD	W16/1231	46.00	25.00	71.00	44.00	21.00	65.00	4.35%	16.00%	8.45%
BEDROOM	W15/1231	46.00	25.00	71.00	44.00	21.00	65.00	4.35%	16.00%	8.45%
BEDROOM	W17/1231	21.00	3.00	24.00	21.00	3.00	24.00	0.00%	0.00%	0.00%
32nd Floor										
LKD	W2/1232	43.00	24.00	67.00	43.00	24.00	67.00	0.00%	0.00%	0.00%
LKD	W3/1232	53.00	28.00	81.00	50.00	26.00	76.00	5.66%	7.14%	6.17%
BEDROOM	W4/1232	53.00	28.00	81.00	51.00	26.00	77.00	3.77%	7.14%	4.94%
BEDROOM	W5/1232	46.00	25.00	71.00	44.00	22.00	66.00	4.35%	12.00%	7.04%
LKD	W6/1232	47.00	26.00	73.00	45.00	23.00	68.00	4.26%	11.54%	6.85%
BEDROOM	W7/1232	45.00	24.00	69.00	43.00	21.00	64.00	4.44%	12.50%	7.25%
BEDROOM	W8/1232	42.00	24.00	66.00	40.00	20.00	60.00	4.76%	16.67%	9.09%
LKD	W9/1232	46.00	25.00	71.00	44.00	21.00	65.00	4.35%	16.00%	8.45%
BEDROOM	W10/1232	47.00	26.00	73.00	46.00	24.00	70.00	2.13%	7.69%	4.11%
BEDROOM	W12/1232	44.00	24.00	68.00	42.00	21.00	63.00	4.55%	12.50%	7.35%
LKD	W11/1232	46.00	25.00	71.00	44.00	22.00	66.00	4.35%	12.00%	7.04%
BEDROOM	W14/1232	44.00	24.00	68.00	43.00	20.00	63.00	2.27%	16.67%	7.35%
LKD	W13/1232	48.00	25.00	73.00	47.00	21.00	68.00	2.08%	16.00%	6.85%
LKD	W16/1232	46.00	25.00	71.00	45.00	21.00	66.00	2.17%	16.00%	7.04%
BEDROOM	W15/1232	46.00	25.00	71.00	45.00	21.00	66.00	2.17%	16.00%	7.04%
BEDROOM	W17/1232	21.00	3.00	24.00	21.00	3.00	24.00	0.00%	0.00%	0.00%
33rd Floor										
LKD	W2/1233	43.00	24.00	67.00	43.00	24.00	67.00	0.00%	0.00%	0.00%
LKD	W3/1233	53.00	28.00	81.00	51.00	26.00	77.00	3.77%	7.14%	4.94%
BEDROOM	W4/1233	53.00	28.00	81.00	52.00	26.00	78.00	1.89%	7.14%	3.70%
BEDROOM	W5/1233	46.00	25.00	71.00	44.00	23.00	67.00	4.35%	8.00%	5.63%
LKD	W6/1233	47.00	26.00	73.00	45.00	23.00	68.00	4.26%	11.54%	6.85%
BEDROOM	W7/1233	45.00	24.00	69.00	43.00	21.00	64.00	4.44%	12.50%	7.25%
BEDROOM	W8/1233	42.00	24.00	66.00	40.00	20.00	60.00	4.76%	16.67%	9.09%
LKD	W9/1233	46.00	25.00	71.00	45.00	22.00	67.00	2.17%	12.00%	5.63%
BEDROOM	W10/1233	47.00	26.00	73.00	46.00	24.00	70.00	2.13%	7.69%	4.11%
BEDROOM	W12/1233	44.00	24.00	68.00	42.00	21.00	63.00	4.55%	12.50%	7.35%
LKD	W11/1233	46.00	25.00	71.00	44.00	22.00	66.00	4.35%	12.00%	7.04%
BEDROOM	W14/1233	44.00	24.00	68.00	43.00	20.00	63.00	2.27%	16.67%	7.35%
LKD	W13/1233	48.00	25.00	73.00	47.00	21.00	68.00	2.08%	16.00%	6.85%
LKD	W16/1233	46.00	25.00	71.00	45.00	21.00	66.00	2.17%	16.00%	7.04%
BEDROOM	W15/1233	46.00	25.00	71.00	45.00	22.00	67.00	2.17%	12.00%	5.63%
BEDROOM	W17/1233	21.00	3.00	24.00	21.00	3.00	24.00	0.00%	0.00%	0.00%
34th Floor										
KD	W1/1234	43.00	24.00	67.00	43.00	24.00	67.00	0.00%	0.00%	0.00%
KD	W2/1234	54.00	28.00	82.00	54.00	26.00	80.00	0.00%	7.14%	2.44%
32 Quay Street										
1st Floor										
BEDROOM	W1/1241	26.00	18.00	44.00	17.00	9.00	26.00	34.62%	50.00%	40.91%
BEDROOM	W2/1241	33.00	20.00	53.00	24.00	12.00	36.00	27.27%	40.00%	32.08%
BEDROOM	W3/1241	40.00	13.00	53.00	19.00	4.00	23.00	52.50%	69.23%	56.60%
LKD	W4/1241	42.00	15.00	57.00	22.00	6.00	28.00	47.62%	60.00%	50.88%
BEDROOM	W5/1241	44.00	14.00	58.00	19.00	5.00	24.00	56.82%	64.29%	58.62%
LKD	W6/1241	43.00	15.00	58.00	21.00	6.00	27.00	51.16%	60.00%	53.45%
BEDROOM	W7/1241	37.00	10.00	47.00	18.00	3.00	21.00	51.35%	70.00%	55.32%
STUDIO	W8/1241	42.00	13.00	55.00	22.00	6.00	28.00	47.62%	53.85%	49.09%
STUDIO	W9/1241	43.00	16.00	59.00	24.00	6.00	30.00	44.19%	62.50%	49.15%
BEDROOM	W10/1241	37.00	13.00	50.00	18.00	3.00	21.00	51.35%	76.92%	58.00%

LKD	W11/1241	41.00	17.00	58.00	23.00	4.00	27.00	43.90%	76.47%	53.45%
BEDROOM	W12/1241	42.00	18.00	60.00	26.00	3.00	29.00	38.10%	83.33%	51.67%
LKD	W13/1241	41.00	18.00	59.00	27.00	4.00	31.00	34.15%	77.78%	47.46%
BEDROOM	W14/1241	42.00	15.00	57.00	27.00	3.00	30.00	35.71%	80.00%	47.37%
LKD	W15/1241	41.00	16.00	57.00	28.00	4.00	32.00	31.71%	75.00%	43.86%
BEDROOM	W16/1241	39.00	13.00	52.00	29.00	2.00	31.00	25.64%	84.62%	40.38%
BEDROOM	W17/1241	20.00	1.00	21.00	18.00	0.00	18.00	10.00%	100.00%	14.29%
2nd Floor										
BEDROOM	W1/1242	28.00	18.00	46.00	19.00	9.00	28.00	32.14%	50.00%	39.13%
BEDROOM	W2/1242	33.00	20.00	53.00	24.00	12.00	36.00	27.27%	40.00%	32.08%
BEDROOM	W3/1242	40.00	14.00	54.00	19.00	4.00	23.00	52.50%	71.43%	57.41%
LKD	W4/1242	42.00	16.00	58.00	22.00	6.00	28.00	47.62%	62.50%	51.72%
BEDROOM	W5/1242	44.00	15.00	59.00	21.00	5.00	26.00	52.27%	66.67%	55.93%
LKD	W6/1242	43.00	16.00	59.00	21.00	6.00	27.00	51.16%	62.50%	54.24%
BEDROOM	W7/1242	39.00	12.00	51.00	19.00	4.00	23.00	51.28%	66.67%	54.90%
STUDIO	W8/1242	43.00	15.00	58.00	23.00	7.00	30.00	46.51%	53.33%	48.28%
STUDIO	W9/1242	43.00	17.00	60.00	25.00	6.00	31.00	41.86%	64.71%	48.33%
BEDROOM	W10/1242	37.00	14.00	51.00	18.00	3.00	21.00	51.35%	78.57%	58.82%
LKD	W11/1242	41.00	18.00	59.00	24.00	4.00	28.00	41.46%	77.78%	52.54%
BEDROOM	W12/1242	42.00	18.00	60.00	26.00	3.00	29.00	38.10%	83.33%	51.67%
LKD	W13/1242	41.00	18.00	59.00	27.00	3.00	30.00	34.15%	83.33%	49.15%
BEDROOM	W14/1242	43.00	17.00	60.00	28.00	4.00	32.00	34.88%	76.47%	46.67%
LKD	W15/1242	42.00	17.00	59.00	30.00	5.00	35.00	28.57%	70.59%	40.68%
BEDROOM	W16/1242	41.00	14.00	55.00	31.00	3.00	34.00	24.39%	78.57%	38.18%
BEDROOM	W17/1242	20.00	1.00	21.00	18.00	0.00	18.00	10.00%	100.00%	14.29%
3rd Floor										
BEDROOM	W1/1243	31.00	18.00	49.00	22.00	9.00	31.00	29.03%	50.00%	36.73%
BEDROOM	W2/1243	33.00	20.00	53.00	24.00	12.00	36.00	27.27%	40.00%	32.08%
BEDROOM	W3/1243	40.00	15.00	55.00	21.00	4.00	25.00	47.50%	73.33%	54.55%
LKD	W4/1243	42.00	17.00	59.00	24.00	6.00	30.00	42.86%	64.71%	49.15%
BEDROOM	W5/1243	44.00	17.00	61.00	22.00	7.00	29.00	50.00%	58.82%	52.46%
LKD	W6/1243	43.00	17.00	60.00	22.00	7.00	29.00	48.84%	58.82%	51.67%
BEDROOM	W7/1243	39.00	12.00	51.00	19.00	4.00	23.00	51.28%	66.67%	54.90%
STUDIO	W8/1243	43.00	15.00	58.00	23.00	7.00	30.00	46.51%	53.33%	48.28%
STUDIO	W9/1243	43.00	17.00	60.00	25.00	6.00	31.00	41.86%	64.71%	48.33%
BEDROOM	W10/1243	37.00	14.00	51.00	19.00	3.00	22.00	48.65%	78.57%	56.86%
LKD	W11/1243	42.00	18.00	60.00	25.00	4.00	29.00	40.48%	77.78%	51.67%
BEDROOM	W12/1243	43.00	19.00	62.00	28.00	4.00	32.00	34.88%	78.95%	48.39%
LKD	W13/1243	42.00	19.00	61.00	29.00	4.00	33.00	30.95%	78.95%	45.90%
BEDROOM	W14/1243	43.00	17.00	60.00	29.00	4.00	33.00	32.56%	76.47%	45.00%
LKD	W15/1243	42.00	18.00	60.00	31.00	5.00	36.00	26.19%	72.22%	40.00%
BEDROOM	W16/1243	41.00	17.00	58.00	31.00	3.00	34.00	24.39%	82.35%	41.38%
BEDROOM	W17/1243	21.00	2.00	23.00	19.00	0.00	19.00	9.52%	100.00%	17.39%
4th Floor										
BEDROOM	W1/1244	32.00	19.00	51.00	23.00	10.00	33.00	28.13%	47.37%	35.29%
BEDROOM	W2/1244	33.00	20.00	53.00	24.00	12.00	36.00	27.27%	40.00%	32.08%
BEDROOM	W3/1244	40.00	16.00	56.00	22.00	5.00	27.00	45.00%	68.75%	51.79%
LKD	W4/1244	43.00	18.00	61.00	24.00	8.00	32.00	44.19%	55.56%	47.54%
BEDROOM	W5/1244	44.00	18.00	62.00	23.00	7.00	30.00	47.73%	61.11%	51.61%
LKD	W6/1244	43.00	18.00	61.00	24.00	7.00	31.00	44.19%	61.11%	49.18%
BEDROOM	W7/1244	39.00	13.00	52.00	22.00	4.00	26.00	43.59%	69.23%	50.00%
STUDIO	W8/1244	44.00	16.00	60.00	26.00	7.00	33.00	40.91%	56.25%	45.00%
STUDIO	W9/1244	44.00	18.00	62.00	25.00	6.00	31.00	43.18%	66.67%	50.00%
BEDROOM	W10/1244	38.00	15.00	53.00	21.00	3.00	24.00	44.74%	80.00%	54.72%
LKD	W11/1244	42.00	19.00	61.00	27.00	4.00	31.00	35.71%	78.95%	49.18%
BEDROOM	W12/1244	43.00	20.00	63.00	29.00	5.00	34.00	32.56%	75.00%	46.03%


LKD	W13/1244	42.00	20.00	62.00	29.00	3.00	32.00	30.95%	85.00%	48.39%
BEDROOM	W14/1244	43.00	18.00	61.00	30.00	4.00	34.00	30.23%	77.78%	44.26%
LKD	W15/1244	42.00	18.00	60.00	32.00	5.00	37.00	23.81%	72.22%	38.33%
BEDROOM	W16/1244	41.00	17.00	58.00	32.00	3.00	35.00	21.95%	82.35%	39.66%
BEDROOM	W17/1244	22.00	2.00	24.00	20.00	0.00	20.00	9.09%	100.00%	16.67%
5th Floor										
BEDROOM	W1/1245	33.00	20.00	53.00	24.00	11.00	35.00	27.27%	45.00%	33.96%
BEDROOM	W2/1245	33.00	20.00	53.00	24.00	12.00	36.00	27.27%	40.00%	32.08%
BEDROOM	W3/1245	41.00	17.00	58.00	23.00	5.00	28.00	43.90%	70.59%	51.72%
LKD	W4/1245	43.00	18.00	61.00	26.00	8.00	34.00	39.53%	55.56%	44.26%
BEDROOM	W5/1245	44.00	18.00	62.00	24.00	7.00	31.00	45.45%	61.11%	50.00%
LKD	W6/1245	43.00	18.00	61.00	25.00	7.00	32.00	41.86%	61.11%	47.54%
BEDROOM	W7/1245	39.00	14.00	53.00	24.00	4.00	28.00	38.46%	71.43%	47.17%
STUDIO	W8/1245	44.00	16.00	60.00	28.00	7.00	35.00	36.36%	56.25%	41.67%
STUDIO	W9/1245	45.00	19.00	64.00	28.00	7.00	35.00	37.78%	63.16%	45.31%
BEDROOM	W10/1245	39.00	16.00	55.00	24.00	4.00	28.00	38.46%	75.00%	49.09%
LKD	W11/1245	42.00	20.00	62.00	29.00	5.00	34.00	30.95%	75.00%	45.16%
BEDROOM	W12/1245	43.00	20.00	63.00	30.00	5.00	35.00	30.23%	75.00%	44.44%
LKD	W13/1245	42.00	20.00	62.00	30.00	4.00	34.00	28.57%	80.00%	45.16%
BEDROOM	W14/1245	43.00	18.00	61.00	32.00	4.00	36.00	25.58%	77.78%	40.98%
LKD	W15/1245	43.00	18.00	61.00	34.00	5.00	39.00	20.93%	72.22%	36.07%
BEDROOM	W16/1245	42.00	17.00	59.00	33.00	3.00	36.00	21.43%	82.35%	38.98%
BEDROOM	W17/1245	22.00	2.00	24.00	21.00	0.00	21.00	4.55%	100.00%	12.50%
6th Floor										
BEDROOM	W1/1246	34.00	21.00	55.00	25.00	12.00	37.00	26.47%	42.86%	32.73%
BEDROOM	W2/1246	34.00	21.00	55.00	25.00	13.00	38.00	26.47%	38.10%	30.91%
BEDROOM	W3/1246	41.00	17.00	58.00	24.00	6.00	30.00	41.46%	64.71%	48.28%
LKD	W4/1246	44.00	19.00	63.00	27.00	8.00	35.00	38.64%	57.89%	44.44%
BEDROOM	W5/1246	44.00	18.00	62.00	25.00	7.00	32.00	43.18%	61.11%	48.39%
LKD	W6/1246	44.00	18.00	62.00	27.00	7.00	34.00	38.64%	61.11%	45.16%
BEDROOM	W7/1246	39.00	14.00	53.00	25.00	4.00	29.00	35.90%	71.43%	45.28%
STUDIO	W8/1246	44.00	17.00	61.00	30.00	7.00	37.00	31.82%	58.82%	39.34%
STUDIO	W9/1246	45.00	21.00	66.00	29.00	8.00	37.00	35.56%	61.90%	43.94%
BEDROOM	W10/1246	39.00	17.00	56.00	26.00	4.00	30.00	33.33%	76.47%	46.43%
LKD	W11/1246	43.00	21.00	64.00	31.00	5.00	36.00	27.91%	76.19%	43.75%
BEDROOM	W12/1246	43.00	21.00	64.00	31.00	5.00	36.00	27.91%	76.19%	43.75%
LKD	W13/1246	42.00	21.00	63.00	33.00	4.00	37.00	21.43%	80.95%	41.27%
BEDROOM	W14/1246	44.00	20.00	64.00	34.00	5.00	39.00	22.73%	75.00%	39.06%
LKD	W15/1246	43.00	19.00	62.00	35.00	5.00	40.00	18.60%	73.68%	35.48%
BEDROOM	W16/1246	42.00	17.00	59.00	34.00	3.00	37.00	19.05%	82.35%	37.29%
BEDROOM	W17/1246	22.00	2.00	24.00	21.00	0.00	21.00	4.55%	100.00%	12.50%
7th Floor										
BEDROOM	W1/1247	35.00	21.00	56.00	27.00	12.00	39.00	22.86%	42.86%	30.36%
BEDROOM	W2/1247	35.00	22.00	57.00	26.00	14.00	40.00	25.71%	36.36%	29.82%
BEDROOM	W3/1247	41.00	17.00	58.00	24.00	6.00	30.00	41.46%	64.71%	48.28%
LKD	W4/1247	44.00	20.00	64.00	28.00	8.00	36.00	36.36%	60.00%	43.75%
BEDROOM	W5/1247	44.00	20.00	64.00	25.00	7.00	32.00	43.18%	65.00%	50.00%
LKD	W6/1247	44.00	19.00	63.00	29.00	7.00	36.00	34.09%	63.16%	42.86%
BEDROOM	W7/1247	40.00	15.00	55.00	27.00	4.00	31.00	32.50%	73.33%	43.64%
STUDIO	W8/1247	45.00	18.00	63.00	33.00	7.00	40.00	26.67%	61.11%	36.51%
STUDIO	W9/1247	46.00	21.00	67.00	33.00	8.00	41.00	28.26%	61.90%	38.81%
BEDROOM	W10/1247	39.00	17.00	56.00	27.00	5.00	32.00	30.77%	70.59%	42.86%
LKD	W11/1247	44.00	21.00	65.00	33.00	6.00	39.00	25.00%	71.43%	40.00%
BEDROOM	W12/1247	45.00	21.00	66.00	35.00	5.00	40.00	22.22%	76.19%	39.39%
LKD	W13/1247	44.00	21.00	65.00	35.00	5.00	40.00	20.45%	76.19%	38.46%
BEDROOM	W14/1247	44.00	21.00	65.00	36.00	6.00	42.00	18.18%	71.43%	35.38%

LKD	W15/1247	43.00	19.00	62.00	36.00	5.00	41.00	16.28%	73.68%	33.87%
BEDROOM	W16/1247	42.00	17.00	59.00	34.00	3.00	37.00	19.05%	82.35%	37.29%
BEDROOM	W17/1247	22.00	2.00	24.00	21.00	0.00	21.00	4.55%	100.00%	12.50%
8th Floor										
BEDROOM	W1/1248	35.00	21.00	56.00	28.00	12.00	40.00	20.00%	42.86%	28.57%
BEDROOM	W2/1248	35.00	22.00	57.00	26.00	14.00	40.00	25.71%	36.36%	29.82%
BEDROOM	W3/1248	41.00	17.00	58.00	26.00	6.00	32.00	36.59%	64.71%	44.83%
LKD	W4/1248	44.00	20.00	64.00	29.00	8.00	37.00	34.09%	60.00%	42.19%
BEDROOM	W5/1248	44.00	20.00	64.00	26.00	8.00	34.00	40.91%	60.00%	46.88%
LKD	W6/1248	44.00	20.00	64.00	29.00	7.00	36.00	34.09%	65.00%	43.75%
BEDROOM	W7/1248	40.00	16.00	56.00	27.00	4.00	31.00	32.50%	75.00%	44.64%
STUDIO	W8/1248	45.00	19.00	64.00	35.00	8.00	43.00	22.22%	57.89%	32.81%
STUDIO	W9/1248	46.00	21.00	67.00	33.00	8.00	41.00	28.26%	61.90%	38.81%
BEDROOM	W10/1248	39.00	17.00	56.00	27.00	5.00	32.00	30.77%	70.59%	42.86%
LKD	W11/1248	44.00	21.00	65.00	35.00	7.00	42.00	20.45%	66.67%	35.38%
BEDROOM	W12/1248	45.00	21.00	66.00	36.00	7.00	43.00	20.00%	66.67%	34.85%
LKD	W13/1248	44.00	21.00	65.00	36.00	7.00	43.00	18.18%	66.67%	33.85%
BEDROOM	W14/1248	44.00	21.00	65.00	36.00	6.00	42.00	18.18%	71.43%	35.38%
LKD	W15/1248	44.00	20.00	64.00	38.00	7.00	45.00	13.64%	65.00%	29.69%
BEDROOM	W16/1248	42.00	18.00	60.00	36.00	4.00	40.00	14.29%	77.78%	33.33%
BEDROOM	W17/1248	22.00	3.00	25.00	22.00	1.00	23.00	0.00%	66.67%	8.00%
9th Floor										
BEDROOM	W1/1249	35.00	22.00	57.00	28.00	13.00	41.00	20.00%	40.91%	28.07%
BEDROOM	W2/1249	35.00	23.00	58.00	27.00	14.00	41.00	22.86%	39.13%	29.31%
BEDROOM	W3/1249	41.00	17.00	58.00	28.00	6.00	34.00	31.71%	64.71%	41.38%
LKD	W4/1249	44.00	20.00	64.00	30.00	8.00	38.00	31.82%	60.00%	40.63%
BEDROOM	W5/1249	44.00	20.00	64.00	28.00	8.00	36.00	36.36%	60.00%	43.75%
LKD	W6/1249	44.00	21.00	65.00	31.00	8.00	39.00	29.55%	61.90%	40.00%
BEDROOM	W7/1249	40.00	17.00	57.00	28.00	5.00	33.00	30.00%	70.59%	42.11%
STUDIO	W8/1249	45.00	20.00	65.00	35.00	8.00	43.00	22.22%	60.00%	33.85%
STUDIO	W9/1249	46.00	21.00	67.00	34.00	8.00	42.00	26.09%	61.90%	37.31%
BEDROOM	W10/1249	39.00	18.00	57.00	30.00	5.00	35.00	23.08%	72.22%	38.60%
LKD	W11/1249	44.00	21.00	65.00	36.00	7.00	43.00	18.18%	66.67%	33.85%
BEDROOM	W12/1249	45.00	21.00	66.00	36.00	7.00	43.00	20.00%	66.67%	34.85%
LKD	W13/1249	44.00	21.00	65.00	37.00	7.00	44.00	15.91%	66.67%	32.31%
BEDROOM	W14/1249	44.00	22.00	66.00	36.00	8.00	44.00	18.18%	63.64%	33.33%
LKD	W15/1249	44.00	20.00	64.00	38.00	8.00	46.00	13.64%	60.00%	28.13%
BEDROOM	W16/1249	42.00	18.00	60.00	37.00	5.00	42.00	11.90%	72.22%	30.00%
BEDROOM	W17/1249	22.00	3.00	25.00	22.00	1.00	23.00	0.00%	66.67%	8.00%
10th Floor										
BEDROOM	W1/1250	35.00	23.00	58.00	28.00	14.00	42.00	20.00%	39.13%	27.59%
BEDROOM	W2/1250	35.00	23.00	58.00	27.00	15.00	42.00	22.86%	34.78%	27.59%
BEDROOM	W3/1250	41.00	17.00	58.00	29.00	6.00	35.00	29.27%	64.71%	39.66%
LKD	W4/1250	44.00	20.00	64.00	32.00	8.00	40.00	27.27%	60.00%	37.50%
BEDROOM	W5/1250	44.00	20.00	64.00	30.00	8.00	38.00	31.82%	60.00%	40.63%
LKD	W6/1250	44.00	21.00	65.00	30.00	8.00	38.00	31.82%	61.90%	41.54%
BEDROOM	W7/1250	40.00	18.00	58.00	28.00	6.00	34.00	30.00%	66.67%	41.38%
STUDIO	W8/1250	45.00	21.00	66.00	37.00	8.00	45.00	17.78%	61.90%	31.82%
STUDIO	W9/1250	46.00	22.00	68.00	36.00	8.00	44.00	21.74%	63.64%	35.29%
BEDROOM	W10/1250	39.00	18.00	57.00	30.00	5.00	35.00	23.08%	72.22%	38.60%
LKD	W11/1250	44.00	21.00	65.00	36.00	7.00	43.00	18.18%	66.67%	33.85%
BEDROOM	W12/1250	45.00	21.00	66.00	38.00	7.00	45.00	15.56%	66.67%	31.82%
LKD	W13/1250	44.00	21.00	65.00	37.00	8.00	45.00	15.91%	61.90%	30.77%
BEDROOM	W14/1250	44.00	22.00	66.00	36.00	8.00	44.00	18.18%	63.64%	33.33%
LKD	W15/1250	44.00	21.00	65.00	40.00	9.00	49.00	9.09%	57.14%	24.62%
BEDROOM	W16/1250	42.00	18.00	60.00	37.00	7.00	44.00	11.90%	61.11%	26.67%


BEDROOM	W17/1250	22.00	3.00	25.00	22.00	1.00	23.00	0.00%	66.67%	8.00%
11th Floor										
BEDROOM	W1/1251	35.00	23.00	58.00	28.00	14.00	42.00	20.00%	39.13%	27.59%
BEDROOM	W2/1251	35.00	23.00	58.00	27.00	15.00	42.00	22.86%	34.78%	27.59%
BEDROOM	W3/1251	41.00	18.00	59.00	30.00	7.00	37.00	26.83%	61.11%	37.29%
LKD	W4/1251	44.00	20.00	64.00	34.00	9.00	43.00	22.73%	55.00%	32.81%
BEDROOM	W5/1251	44.00	20.00	64.00	32.00	8.00	40.00	27.27%	60.00%	37.50%
LKD	W6/1251	44.00	21.00	65.00	33.00	8.00	41.00	25.00%	61.90%	36.92%
BEDROOM	W7/1251	40.00	18.00	58.00	31.00	6.00	37.00	22.50%	66.67%	36.21%
STUDIO	W8/1251	45.00	21.00	66.00	38.00	8.00	46.00	15.56%	61.90%	30.30%
STUDIO	W9/1251	46.00	22.00	68.00	37.00	8.00	45.00	19.57%	63.64%	33.82%
BEDROOM	W10/1251	39.00	18.00	57.00	31.00	5.00	36.00	20.51%	72.22%	36.84%
LKD	W11/1251	44.00	21.00	65.00	37.00	7.00	44.00	15.91%	66.67%	32.31%
BEDROOM	W12/1251	45.00	22.00	67.00	38.00	7.00	45.00	15.56%	68.18%	32.84%
LKD	W13/1251	44.00	22.00	66.00	37.00	8.00	45.00	15.91%	63.64%	31.82%
BEDROOM	W14/1251	44.00	22.00	66.00	38.00	8.00	46.00	13.64%	63.64%	30.30%
LKD	W15/1251	44.00	22.00	66.00	40.00	9.00	49.00	9.09%	59.09%	25.76%
BEDROOM	W16/1251	42.00	19.00	61.00	38.00	7.00	45.00	9.52%	63.16%	26.23%
BEDROOM	W17/1251	22.00	4.00	26.00	22.00	2.00	24.00	0.00%	50.00%	7.69%
12th Floor										
BEDROOM	W1/1252	35.00	23.00	58.00	28.00	14.00	42.00	20.00%	39.13%	27.59%
BEDROOM	W2/1252	35.00	23.00	58.00	27.00	15.00	42.00	22.86%	34.78%	27.59%
BEDROOM	W3/1252	41.00	18.00	59.00	31.00	7.00	38.00	24.39%	61.11%	35.59%
LKD	W4/1252	44.00	20.00	64.00	34.00	9.00	43.00	22.73%	55.00%	32.81%
BEDROOM	W5/1252	44.00	20.00	64.00	32.00	9.00	41.00	27.27%	55.00%	35.94%
LKD	W6/1252	44.00	21.00	65.00	33.00	10.00	43.00	25.00%	52.38%	33.85%
BEDROOM	W7/1252	40.00	18.00	58.00	32.00	7.00	39.00	20.00%	61.11%	32.76%
STUDIO	W8/1252	45.00	22.00	67.00	39.00	8.00	47.00	13.33%	63.64%	29.85%
STUDIO	W9/1252	46.00	23.00	69.00	37.00	8.00	45.00	19.57%	65.22%	34.78%
BEDROOM	W10/1252	39.00	19.00	58.00	33.00	5.00	38.00	15.38%	73.68%	34.48%
LKD	W11/1252	44.00	22.00	66.00	37.00	7.00	44.00	15.91%	68.18%	33.33%
BEDROOM	W12/1252	45.00	22.00	67.00	38.00	7.00	45.00	15.56%	68.18%	32.84%
LKD	W13/1252	44.00	23.00	67.00	38.00	7.00	45.00	13.64%	69.57%	32.84%
BEDROOM	W14/1252	44.00	23.00	67.00	39.00	8.00	47.00	11.36%	65.22%	29.85%
LKD	W15/1252	44.00	23.00	67.00	40.00	9.00	49.00	9.09%	60.87%	26.87%
BEDROOM	W16/1252	42.00	21.00	63.00	38.00	8.00	46.00	9.52%	61.90%	26.98%
BEDROOM	W17/1252	22.00	4.00	26.00	22.00	2.00	24.00	0.00%	50.00%	7.69%
13th Floor										
BEDROOM	W1/1253	35.00	23.00	58.00	28.00	14.00	42.00	20.00%	39.13%	27.59%
BEDROOM	W2/1253	35.00	23.00	58.00	27.00	15.00	42.00	22.86%	34.78%	27.59%
BEDROOM	W3/1253	41.00	18.00	59.00	32.00	7.00	39.00	21.95%	61.11%	33.90%
LKD	W4/1253	44.00	20.00	64.00	34.00	9.00	43.00	22.73%	55.00%	32.81%
BEDROOM	W5/1253	44.00	21.00	65.00	32.00	10.00	42.00	27.27%	52.38%	35.38%
LKD	W6/1253	44.00	22.00	66.00	34.00	11.00	45.00	22.73%	50.00%	31.82%
BEDROOM	W7/1253	40.00	19.00	59.00	33.00	8.00	41.00	17.50%	57.89%	30.51%
STUDIO	W8/1253	45.00	22.00	67.00	39.00	9.00	48.00	13.33%	59.09%	28.36%
STUDIO	W9/1253	46.00	24.00	70.00	39.00	10.00	49.00	15.22%	58.33%	30.00%
BEDROOM	W10/1253	39.00	20.00	59.00	34.00	6.00	40.00	12.82%	70.00%	32.20%
LKD	W11/1253	44.00	23.00	67.00	38.00	9.00	47.00	13.64%	60.87%	29.85%
BEDROOM	W12/1253	45.00	23.00	68.00	40.00	8.00	48.00	11.11%	65.22%	29.41%
LKD	W13/1253	44.00	23.00	67.00	39.00	7.00	46.00	11.36%	69.57%	31.34%
BEDROOM	W14/1253	44.00	23.00	67.00	39.00	8.00	47.00	11.36%	65.22%	29.85%
LKD	W15/1253	44.00	23.00	67.00	40.00	9.00	49.00	9.09%	60.87%	26.87%
BEDROOM	W16/1253	42.00	21.00	63.00	38.00	8.00	46.00	9.52%	61.90%	26.98%
BEDROOM	W17/1253	22.00	4.00	26.00	22.00	2.00	24.00	0.00%	50.00%	7.69%
14th Floor										

1st Floor										
UNKNOWN	W5/1261	31.00	13.00	44.00	30.00	2.00	32.00	3.23%	84.62%	27.27%
UNKNOWN	W6/1261	24.00	14.00	38.00	24.00	3.00	27.00	0.00%	78.57%	28.95%
2nd Floor										
UNKNOWN	W1/1262	16.00	11.00	27.00	13.00	3.00	16.00	18.75%	72.73%	40.74%
UNKNOWN	W8/1262	20.00	11.00	31.00	17.00	3.00	20.00	15.00%	72.73%	35.48%
UNKNOWN	W7/1262	36.00	13.00	49.00	34.00	4.00	38.00	5.56%	69.23%	22.45%
UNKNOWN	W6/1262	35.00	16.00	51.00	31.00	4.00	35.00	11.43%	75.00%	31.37%
UNKNOWN	W2/1262	15.00	14.00	29.00	14.00	5.00	19.00	6.67%	64.29%	34.48%
UNKNOWN	W5/1262	15.00	7.00	22.00	14.00	4.00	18.00	6.67%	42.86%	18.18%
UNKNOWN	W3/1262	14.00	9.00	23.00	13.00	4.00	17.00	7.14%	55.56%	26.09%
UNKNOWN	W4/1262	17.00	13.00	30.00	16.00	3.00	19.00	5.88%	76.92%	36.67%
UNKNOWN	W9/1262	31.00	14.00	45.00	30.00	3.00	33.00	3.23%	78.57%	26.67%
UNKNOWN	W10/1262	15.00	14.00	29.00	15.00	4.00	19.00	0.00%	71.43%	34.48%
3rd Floor										
UNKNOWN	W1/1263	17.00	11.00	28.00	14.00	3.00	17.00	17.65%	72.73%	39.29%
UNKNOWN	W8/1263	21.00	11.00	32.00	19.00	3.00	22.00	9.52%	72.73%	31.25%
UNKNOWN	W7/1263	36.00	13.00	49.00	35.00	4.00	39.00	2.78%	69.23%	20.41%
UNKNOWN	W6/1263	35.00	16.00	51.00	31.00	4.00	35.00	11.43%	75.00%	31.37%
UNKNOWN	W2/1263	15.00	16.00	31.00	14.00	7.00	21.00	6.67%	56.25%	32.26%
UNKNOWN	W5/1263	16.00	8.00	24.00	15.00	4.00	19.00	6.25%	50.00%	20.83%
UNKNOWN	W3/1263	15.00	11.00	26.00	14.00	6.00	20.00	6.67%	45.45%	23.08%
UNKNOWN	W4/1263	19.00	14.00	33.00	18.00	3.00	21.00	5.26%	78.57%	36.36%
UNKNOWN	W9/1263	31.00	15.00	46.00	30.00	4.00	34.00	3.23%	73.33%	26.09%
UNKNOWN	W10/1263	15.00	14.00	29.00	15.00	5.00	20.00	0.00%	64.29%	31.03%
4th Floor										
UNKNOWN	W1/1264	17.00	11.00	28.00	15.00	3.00	18.00	11.76%	72.73%	35.71%
UNKNOWN	W8/1264	21.00	11.00	32.00	20.00	3.00	23.00	4.76%	72.73%	28.13%
UNKNOWN	W7/1264	37.00	13.00	50.00	36.00	4.00	40.00	2.70%	69.23%	20.00%
UNKNOWN	W6/1264	36.00	16.00	52.00	33.00	4.00	37.00	8.33%	75.00%	28.85%
UNKNOWN	W2/1264	15.00	16.00	31.00	14.00	7.00	21.00	6.67%	56.25%	32.26%
UNKNOWN	W5/1264	17.00	8.00	25.00	17.00	4.00	21.00	0.00%	50.00%	16.00%
UNKNOWN	W3/1264	16.00	11.00	27.00	15.00	6.00	21.00	6.25%	45.45%	22.22%
UNKNOWN	W4/1264	19.00	16.00	35.00	18.00	5.00	23.00	5.26%	68.75%	34.29%
UNKNOWN	W9/1264	31.00	16.00	47.00	30.00	6.00	36.00	3.23%	62.50%	23.40%
UNKNOWN	W10/1264	16.00	15.00	31.00	16.00	6.00	22.00	0.00%	60.00%	29.03%
5th Floor										
UNKNOWN	W1/1265	17.00	12.00	29.00	16.00	4.00	20.00	5.88%	66.67%	31.03%
UNKNOWN	W8/1265	21.00	12.00	33.00	20.00	4.00	24.00	4.76%	66.67%	27.27%
UNKNOWN	W7/1265	37.00	14.00	51.00	36.00	5.00	41.00	2.70%	64.29%	19.61%
UNKNOWN	W6/1265	36.00	17.00	53.00	34.00	5.00	39.00	5.56%	70.59%	26.42%
UNKNOWN	W2/1265	15.00	16.00	31.00	14.00	7.00	21.00	6.67%	56.25%	32.26%
UNKNOWN	W5/1265	17.00	8.00	25.00	17.00	4.00	21.00	0.00%	50.00%	16.00%
UNKNOWN	W3/1265	17.00	11.00	28.00	16.00	6.00	22.00	5.88%	45.45%	21.43%
UNKNOWN	W4/1265	21.00	16.00	37.00	21.00	6.00	27.00	0.00%	62.50%	27.03%
UNKNOWN	W9/1265	31.00	17.00	48.00	30.00	7.00	37.00	3.23%	58.82%	22.92%
UNKNOWN	W10/1265	17.00	15.00	32.00	17.00	6.00	23.00	0.00%	60.00%	28.13%
6th Floor										
UNKNOWN	W1/1266	17.00	12.00	29.00	16.00	5.00	21.00	5.88%	58.33%	27.59%
UNKNOWN	W8/1266	21.00	12.00	33.00	20.00	4.00	24.00	4.76%	66.67%	27.27%
UNKNOWN	W7/1266	37.00	14.00	51.00	36.00	5.00	41.00	2.70%	64.29%	19.61%
UNKNOWN	W6/1266	37.00	17.00	54.00	36.00	5.00	41.00	2.70%	70.59%	24.07%
UNKNOWN	W2/1266	15.00	17.00	32.00	15.00	8.00	23.00	0.00%	52.94%	28.13%
UNKNOWN	W5/1266	17.00	9.00	26.00	17.00	5.00	22.00	0.00%	44.44%	15.38%
UNKNOWN	W3/1266	17.00	13.00	30.00	17.00	7.00	24.00	0.00%	46.15%	20.00%
UNKNOWN	W4/1266	21.00	18.00	39.00	21.00	8.00	29.00	0.00%	55.56%	25.64%


UNKNOWN	W9/1266	31.00	19.00	50.00	30.00	9.00	39.00	3.23%	52.63%	22.00%
UNKNOWN	W10/1266	19.00	18.00	37.00	19.00	9.00	28.00	0.00%	50.00%	24.32%
7th Floor										
UNKNOWN	W1/1267	17.00	12.00	29.00	16.00	7.00	23.00	5.88%	41.67%	20.69%
UNKNOWN	W8/1267	21.00	12.00	33.00	20.00	5.00	25.00	4.76%	58.33%	24.24%
UNKNOWN	W7/1267	37.00	14.00	51.00	36.00	6.00	42.00	2.70%	57.14%	17.65%
UNKNOWN	W6/1267	37.00	17.00	54.00	36.00	5.00	41.00	2.70%	70.59%	24.07%
UNKNOWN	W2/1267	15.00	17.00	32.00	15.00	8.00	23.00	0.00%	52.94%	28.13%
UNKNOWN	W5/1267	17.00	9.00	26.00	17.00	5.00	22.00	0.00%	44.44%	15.38%
UNKNOWN	W3/1267	17.00	13.00	30.00	17.00	7.00	24.00	0.00%	46.15%	20.00%
UNKNOWN	W4/1267	21.00	18.00	39.00	21.00	8.00	29.00	0.00%	55.56%	25.64%
UNKNOWN	W9/1267	31.00	19.00	50.00	31.00	9.00	40.00	0.00%	52.63%	20.00%
UNKNOWN	W10/1267	18.00	18.00	36.00	18.00	9.00	27.00	0.00%	50.00%	25.00%
8th Floor										
UNKNOWN	W1/1268	17.00	13.00	30.00	17.00	8.00	25.00	0.00%	38.46%	16.67%
UNKNOWN	W8/1268	21.00	13.00	34.00	21.00	8.00	29.00	0.00%	38.46%	14.71%
UNKNOWN	W7/1268	37.00	15.00	52.00	36.00	8.00	44.00	2.70%	46.67%	15.38%
UNKNOWN	W6/1268	39.00	18.00	57.00	38.00	9.00	47.00	2.56%	50.00%	17.54%
UNKNOWN	W2/1268	15.00	17.00	32.00	15.00	9.00	24.00	0.00%	47.06%	25.00%
UNKNOWN	W5/1268	17.00	9.00	26.00	17.00	7.00	24.00	0.00%	22.22%	7.69%
UNKNOWN	W3/1268	17.00	13.00	30.00	17.00	8.00	25.00	0.00%	38.46%	16.67%
UNKNOWN	W4/1268	21.00	18.00	39.00	21.00	8.00	29.00	0.00%	55.56%	25.64%
UNKNOWN	W9/1268	31.00	19.00	50.00	31.00	9.00	40.00	0.00%	52.63%	20.00%
UNKNOWN	W10/1268	17.00	18.00	35.00	17.00	9.00	26.00	0.00%	50.00%	25.71%
9th Floor										
UNKNOWN	W1/1269	17.00	13.00	30.00	17.00	8.00	25.00	0.00%	38.46%	16.67%
UNKNOWN	W8/1269	21.00	13.00	34.00	21.00	8.00	29.00	0.00%	38.46%	14.71%
UNKNOWN	W7/1269	38.00	15.00	53.00	37.00	9.00	46.00	2.63%	40.00%	13.21%
UNKNOWN	W6/1269	41.00	18.00	59.00	40.00	10.00	50.00	2.44%	44.44%	15.25%
UNKNOWN	W2/1269	15.00	18.00	33.00	15.00	12.00	27.00	0.00%	33.33%	18.18%
UNKNOWN	W5/1269	17.00	9.00	26.00	17.00	8.00	25.00	0.00%	11.11%	3.85%
UNKNOWN	W3/1269	17.00	13.00	30.00	17.00	9.00	26.00	0.00%	30.77%	13.33%
UNKNOWN	W4/1269	21.00	18.00	39.00	21.00	11.00	32.00	0.00%	38.89%	17.95%
UNKNOWN	W9/1269	34.00	19.00	53.00	34.00	10.00	44.00	0.00%	47.37%	16.98%
UNKNOWN	W10/1269	17.00	18.00	35.00	17.00	9.00	26.00	0.00%	50.00%	25.71%
10th Floor										
UNKNOWN	W1/1270	37.00	14.00	51.00	37.00	8.00	45.00	0.00%	42.86%	11.76%
UNKNOWN	W8/1270	41.00	14.00	55.00	40.00	8.00	48.00	2.44%	42.86%	12.73%
UNKNOWN	W7/1270	43.00	17.00	60.00	41.00	9.00	50.00	4.65%	47.06%	16.67%
UNKNOWN	W6/1270	45.00	19.00	64.00	44.00	9.00	53.00	2.22%	52.63%	17.19%
UNKNOWN	W2/1270	49.00	20.00	69.00	48.00	12.00	60.00	2.04%	40.00%	13.04%
UNKNOWN	W5/1270	47.00	19.00	66.00	46.00	11.00	57.00	2.13%	42.11%	13.64%
UNKNOWN	W3/1270	49.00	21.00	70.00	48.00	13.00	61.00	2.04%	38.10%	12.86%
UNKNOWN	W4/1270	50.00	22.00	72.00	49.00	13.00	62.00	2.00%	40.91%	13.89%
UNKNOWN	W9/1270	50.00	22.00	72.00	50.00	12.00	62.00	0.00%	45.45%	13.89%
UNKNOWN	W10/1270	50.00	22.00	72.00	50.00	13.00	63.00	0.00%	40.91%	12.50%
11th Floor										
UNKNOWN	W1/1271	29.00	14.00	43.00	29.00	8.00	37.00	0.00%	42.86%	13.95%
UNKNOWN	W2/1271	30.00	14.00	44.00	29.00	9.00	38.00	3.33%	35.71%	13.64%
UNKNOWN	W3/1271	30.00	17.00	47.00	29.00	9.00	38.00	3.33%	47.06%	19.15%
UNKNOWN	W4/1271	30.00	20.00	50.00	29.00	12.00	41.00	3.33%	40.00%	18.00%
UNKNOWN	W5/1271	30.00	20.00	50.00	29.00	12.00	41.00	3.33%	40.00%	18.00%
UNKNOWN	W6/1271	30.00	21.00	51.00	29.00	13.00	42.00	3.33%	38.10%	17.65%
UNKNOWN	W7/1271	30.00	22.00	52.00	29.00	14.00	43.00	3.33%	36.36%	17.31%
UNKNOWN	W8/1271	30.00	22.00	52.00	30.00	14.00	44.00	0.00%	36.36%	15.38%
UNKNOWN	W9/1271	25.00	22.00	47.00	25.00	15.00	40.00	0.00%	31.82%	14.89%

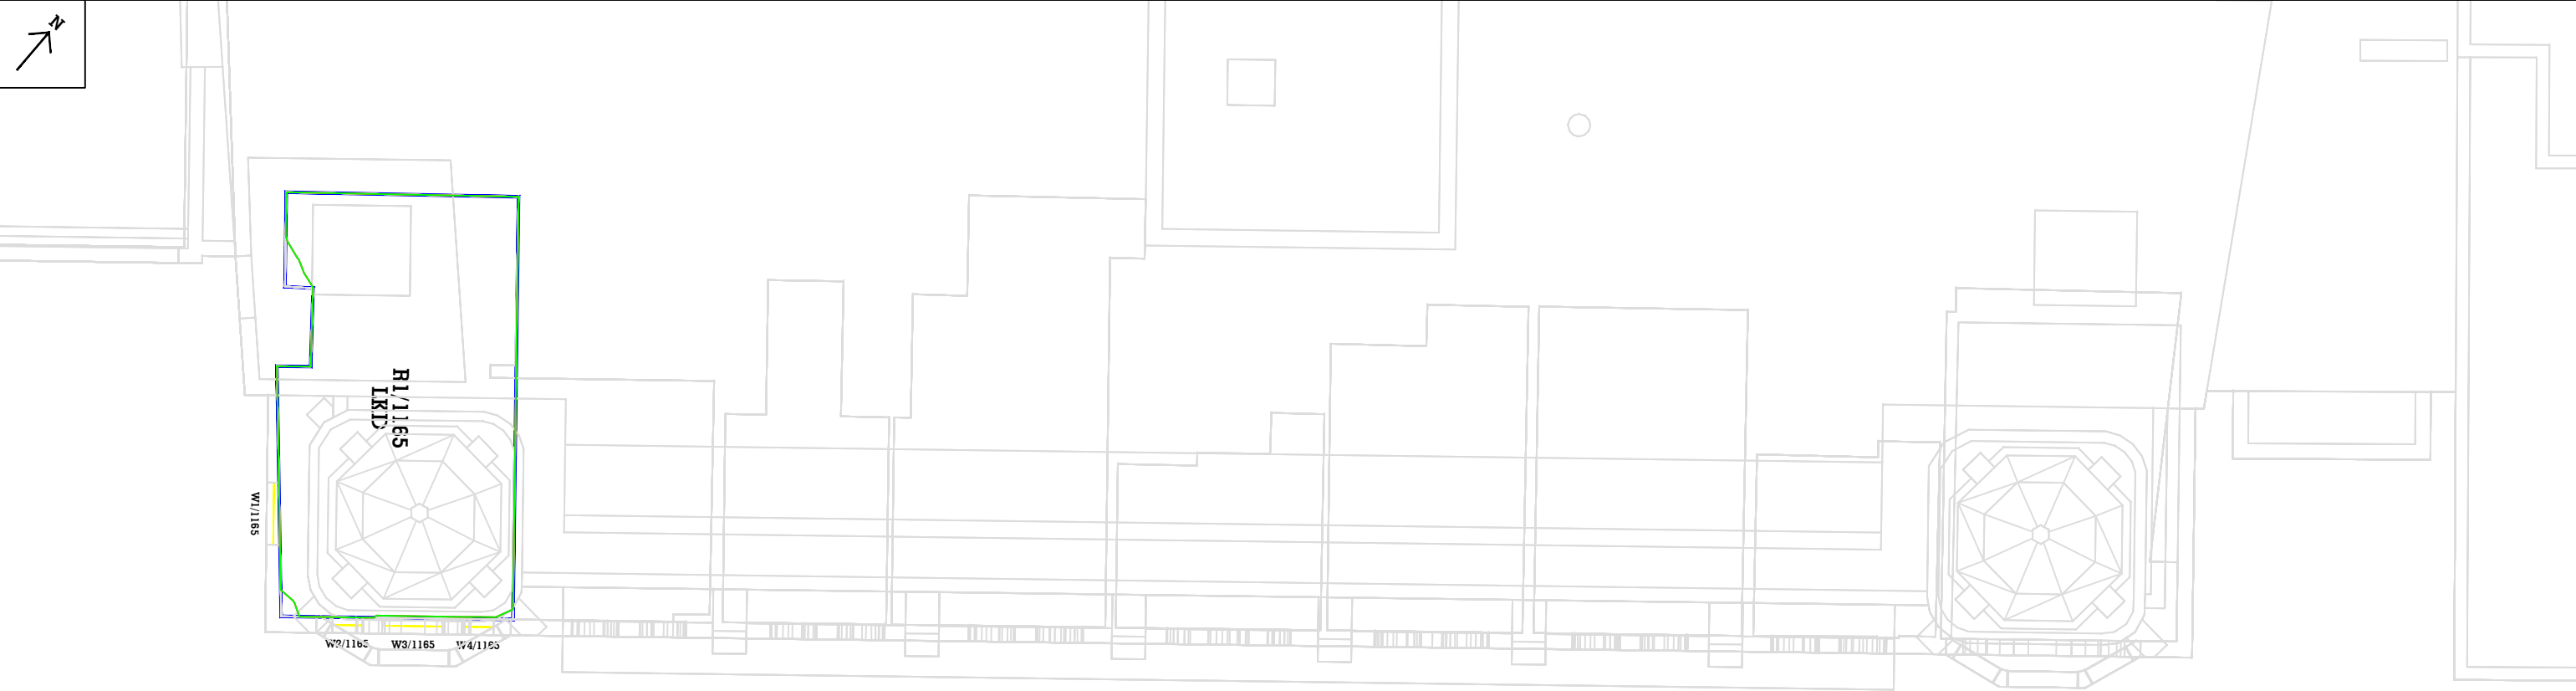


5TH FLOOR - Century Buildings

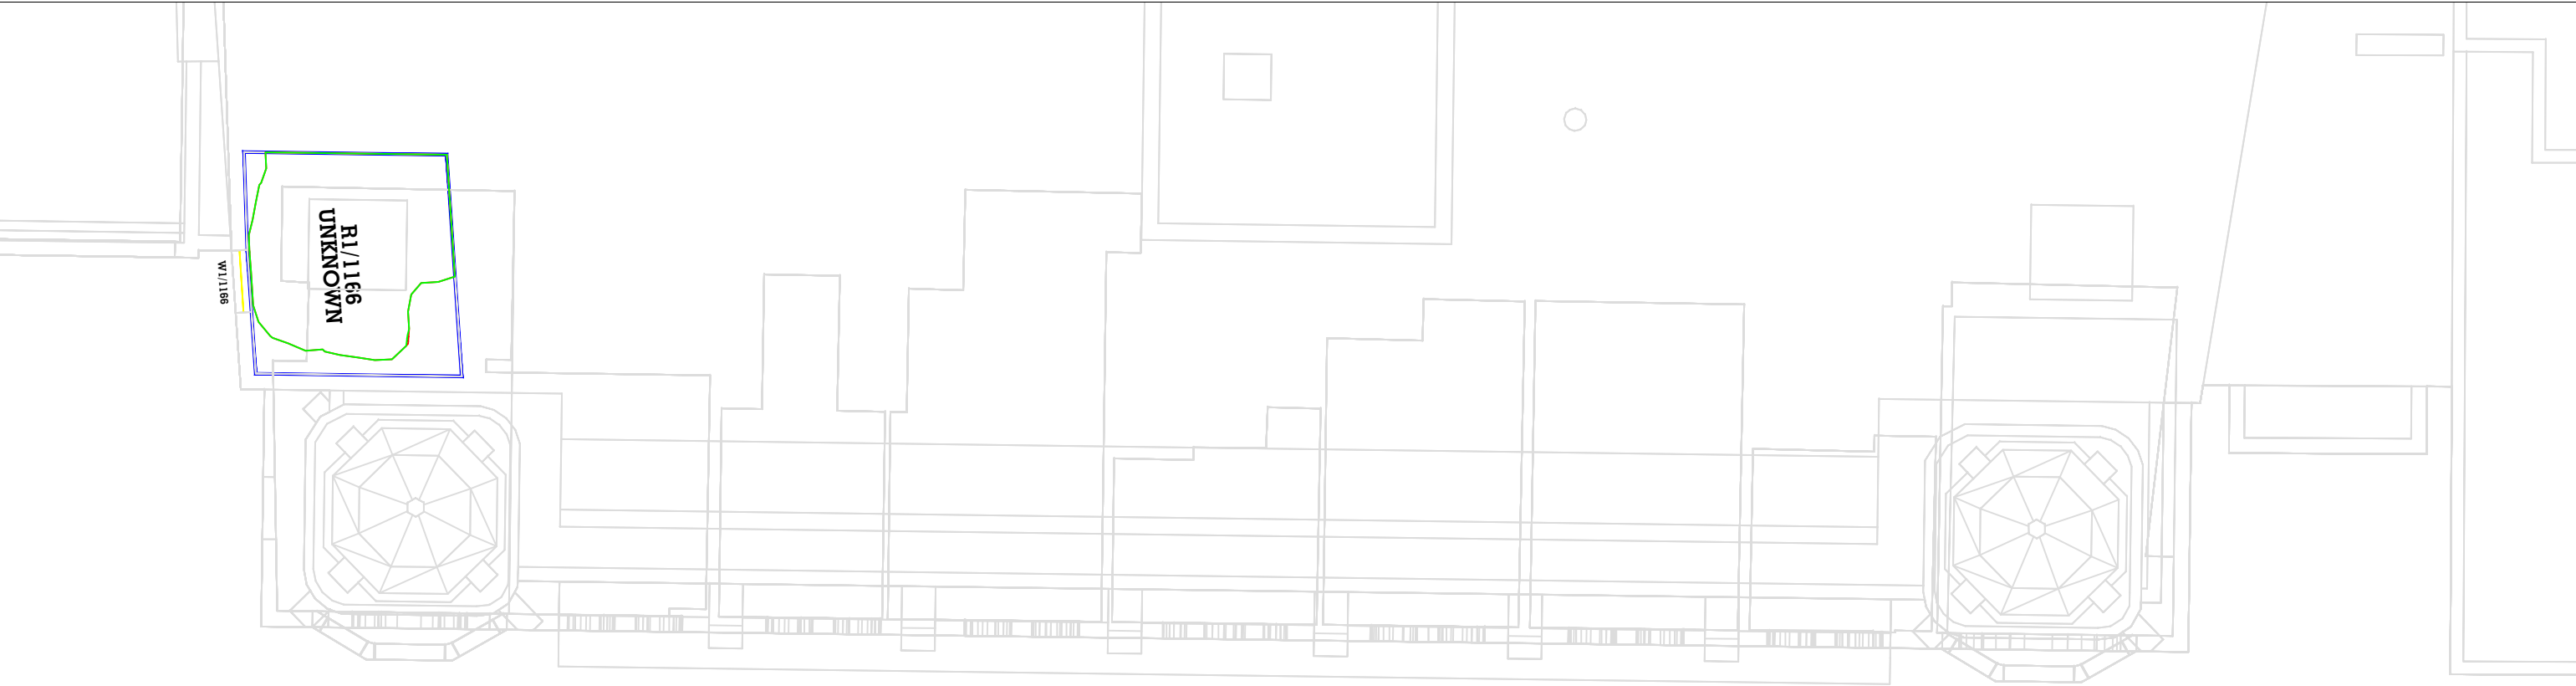


6TH FLOOR - Century Buildings

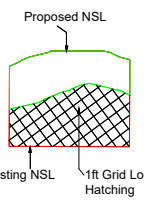
Key:  Existing NSL Proposed NSL 1ft Grid Loss Hatching	Sources of information Existing building Accucities 3D Model 002464_Albert Bridge House, Manchester_HD_MASRER 08/02/2022 Surrounding buildings Accucities 3D Model 002464_Albert Bridge House, Manchester_HD_MASRER 08/02/2022 INFO 22 FEB 2022 (PLANS, RESEARCH) Riverside Riverview Left Bank Apartments Proposed building DOWNLOAD 08 AUGUST 2022 0412-SEW-ZZ-ZZ-M3-A-00000_buildings_220818 DWG PLAN SECTIONS ELEVATIONS 17 AUGUST 2022 ABH RESI Plan, Elevations, Sections and 3D Model - 25 Aug 2022	Project Name Albert Bridge House Drawing Title NO SKYLINE CONTOUR FOR Century Buildings	Drawn By RT Project No. AL96_23 Scale @ A3 1/120 Drawing No. BRE 36 Date 02 SEPT 2022 Revision -	AVISON YOUNG 65 Gresham Street, London, EC2V 7NQ 08449 02 03 04 www.avisonyoung.co.uk
---	---	--	--	---

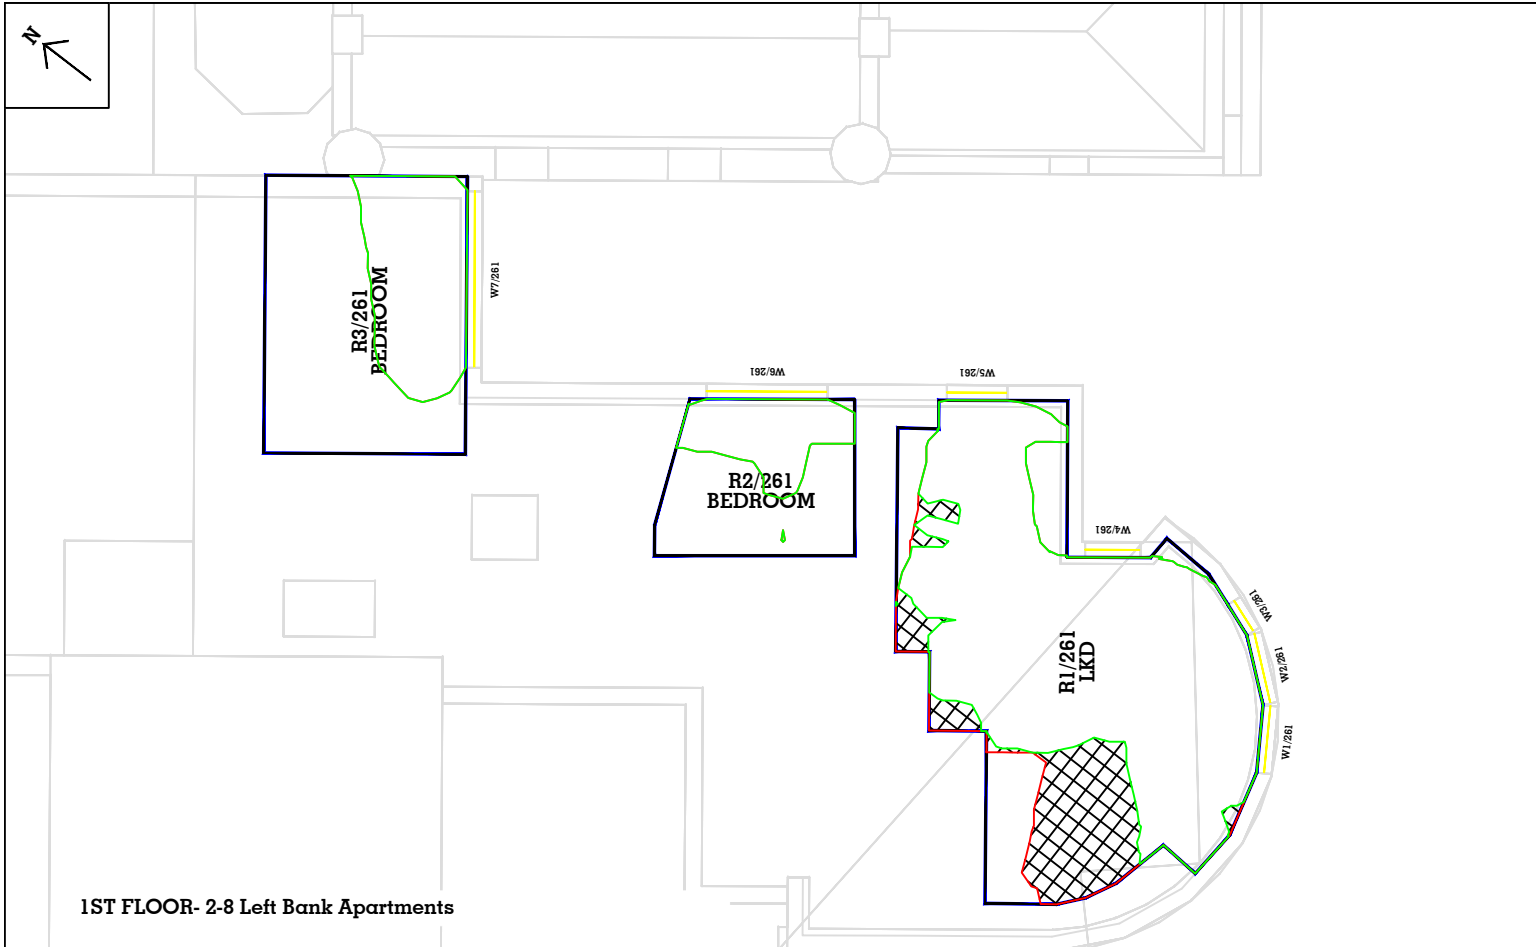


1ST FLOOR- 2-8 Left Bank Apartments

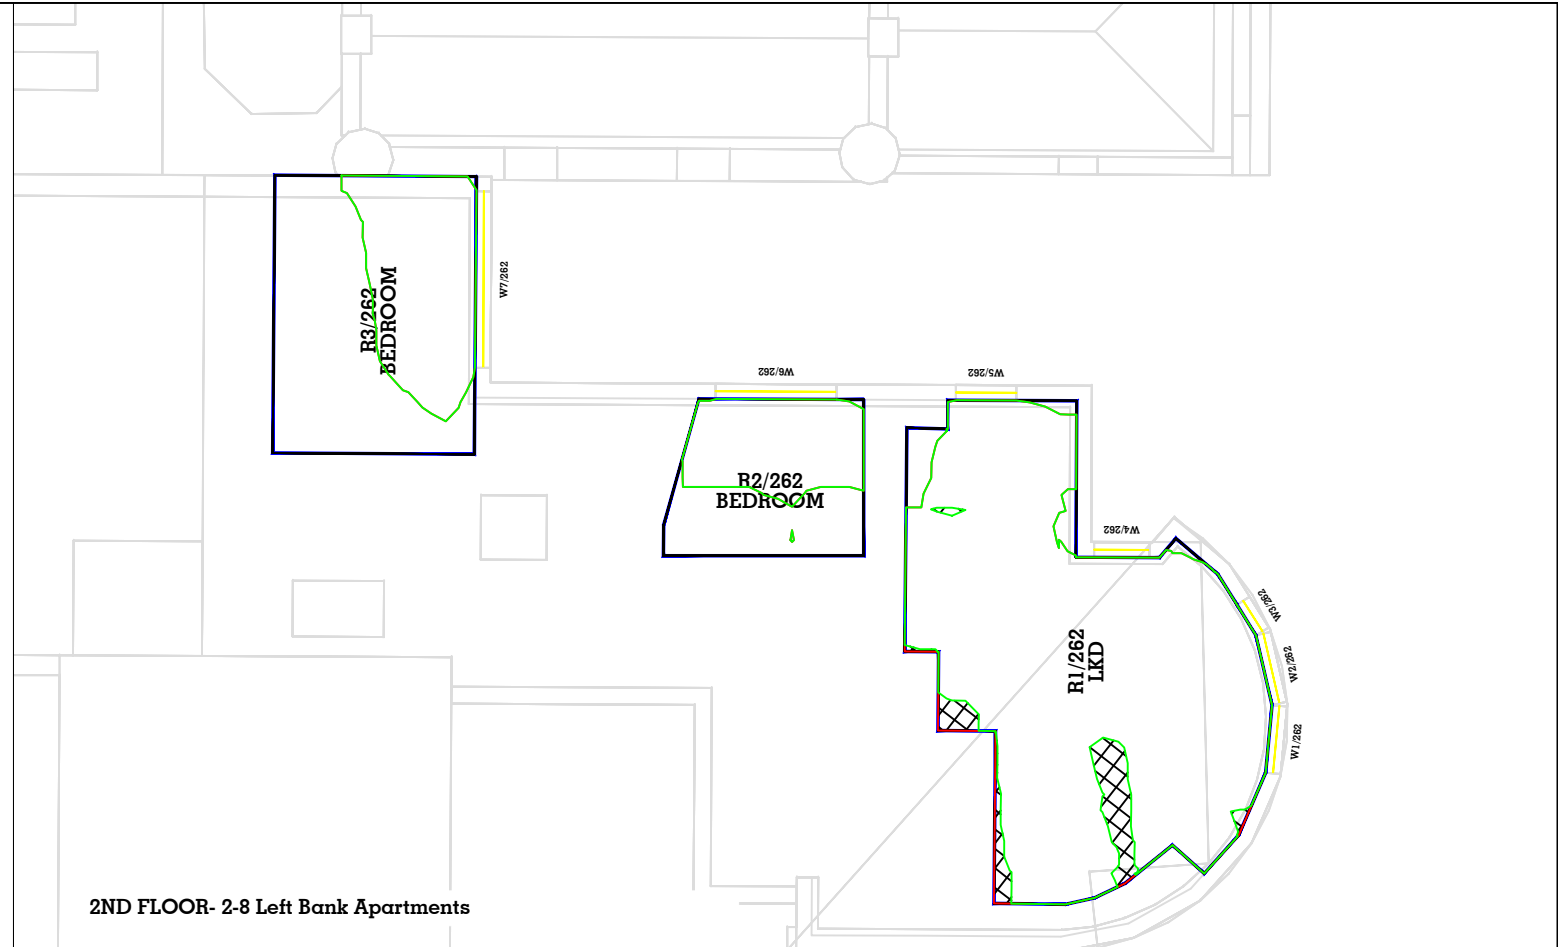

2ND FLOOR- 2-8 Left Bank Apartments

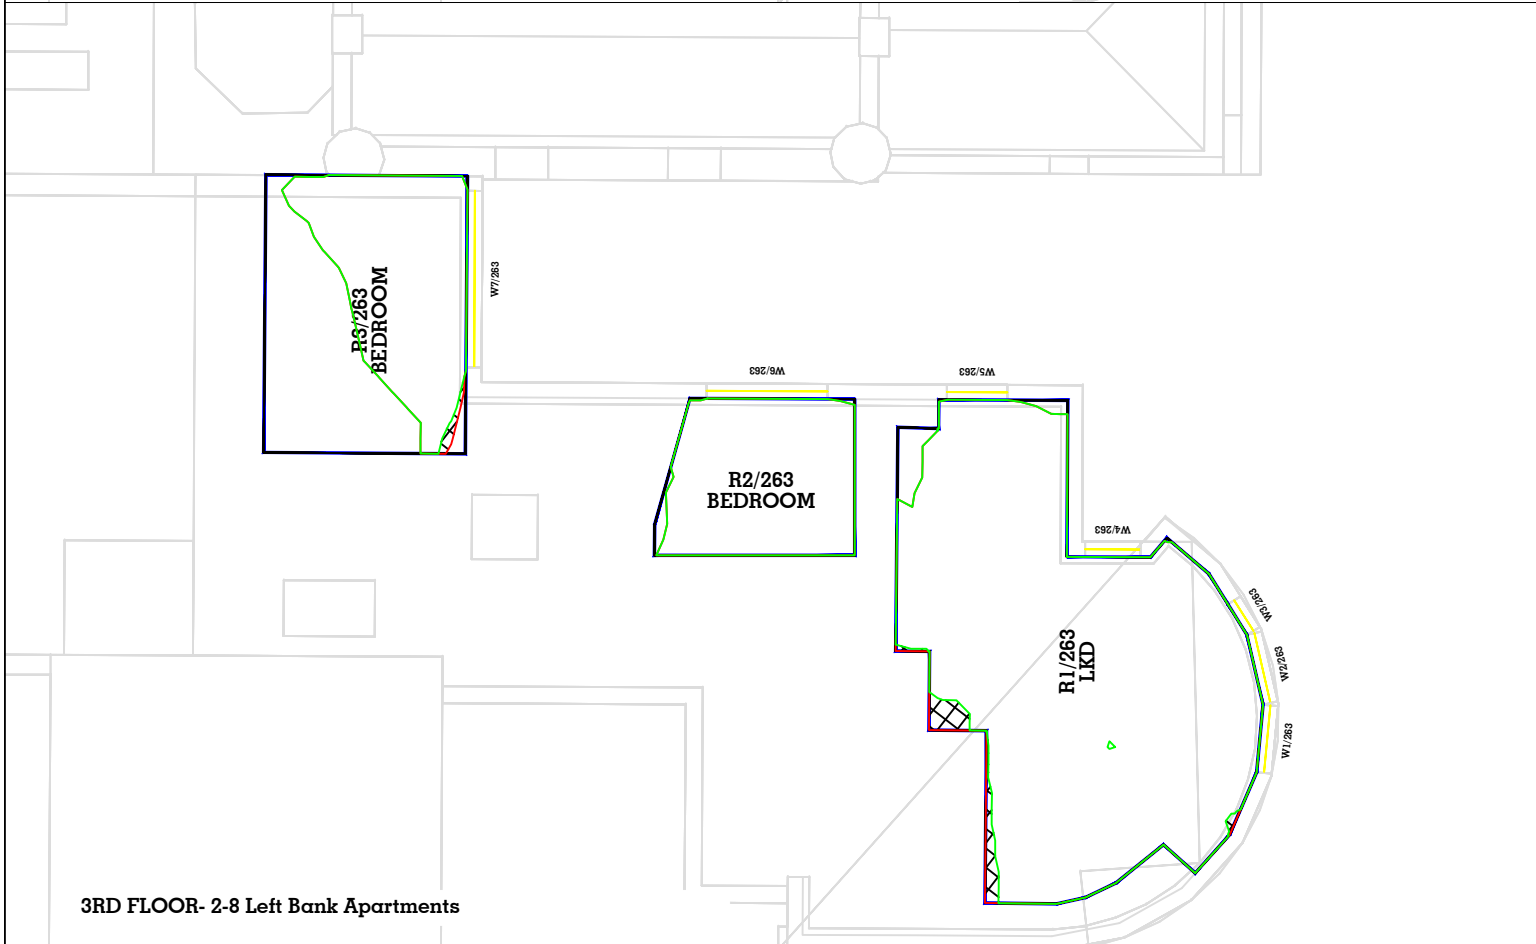


3RD FLOOR- 2-8 Left Bank Apartments

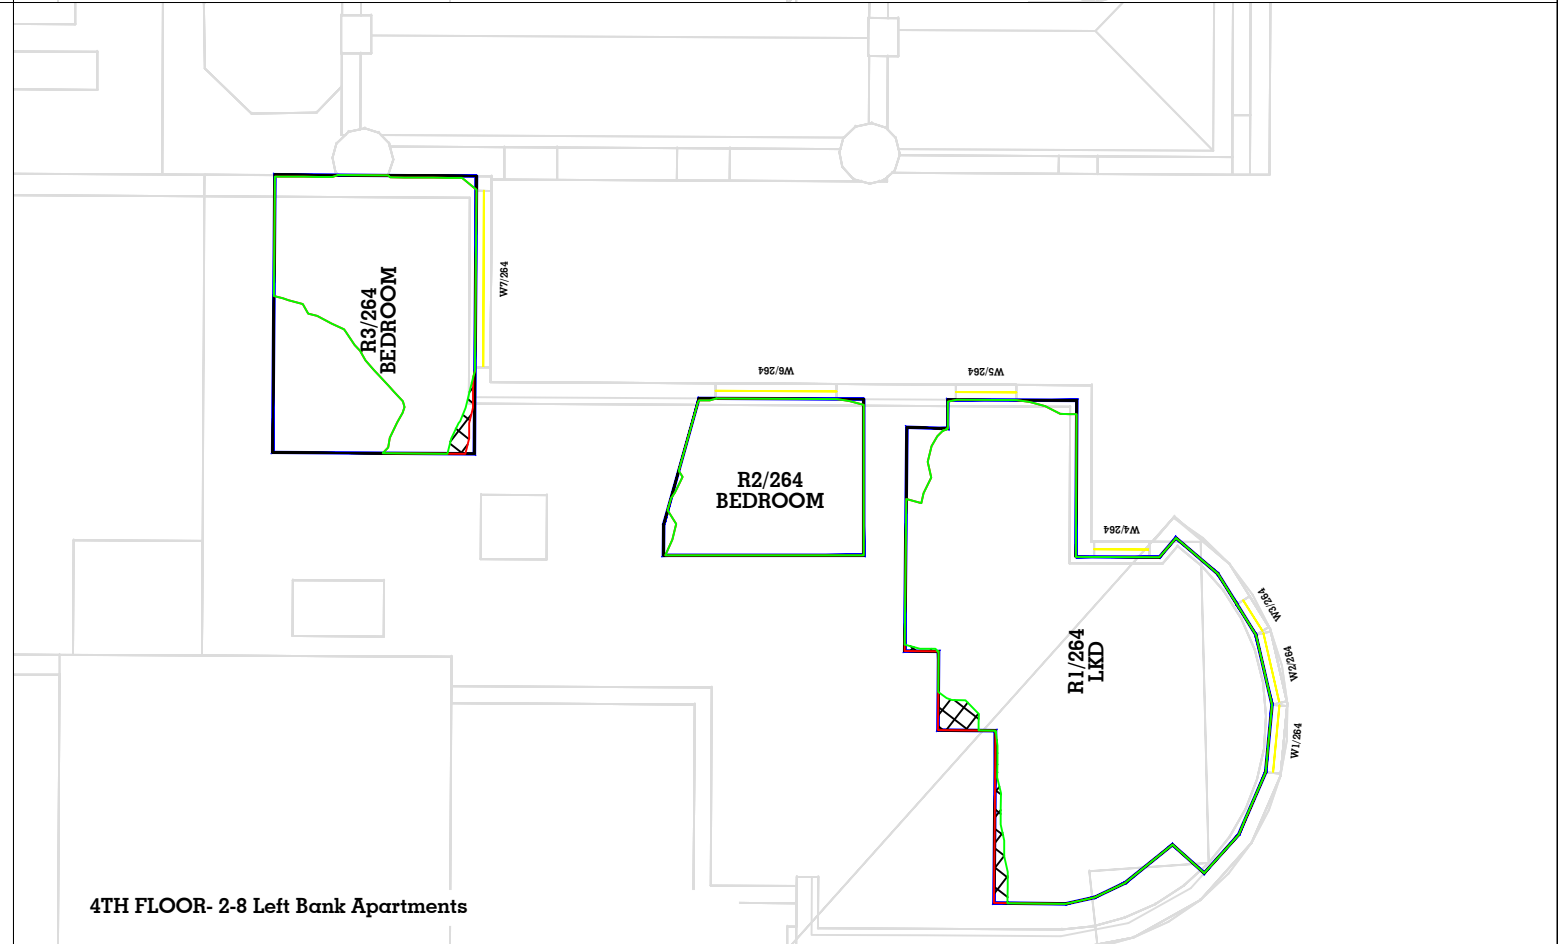


4TH FLOOR- 2-8 Left Bank Apartments


Key:	Sources of information Existing building Accucities 3D Model 002464_Albert Bridge House, Manchester_HD_MASRER 08/02/2022 Surrounding buildings Accucities 3D Model 002464_Albert Bridge House, Manchester_HD_MASRER 08/02/2022 INFO 22 FEB 2022 (PLANS, RESEARCH) Riverside Riverview Left Bank Apartments Proposed building DOWNLOAD 08 AUGUST 2022 0412-SEW-ZZ-M3-A-00000_buildings_220818 DWG PLAN SECTIONS ELEVATIONS 17 AUGUST 2022 ABH RESI Plan, Elevations, Sections and 3D Model - 25 Aug 2022	Project Name Albert Bridge House Drawing Title NO SKYLINE CONTOUR FOR 2-8 Left Bank Apartments	Drawn By RT Project No. AL96_23	Scale @ A3 1/120 Drawing No. BRE 78	Date 02 SEPT 2022 Revision -	AVISON YOUNG 65 Gresham Street, London, EC2V 7NQ 08449 02 03 04 www.avisonyoung.co.uk
-------------	---	--	---	---	--	--

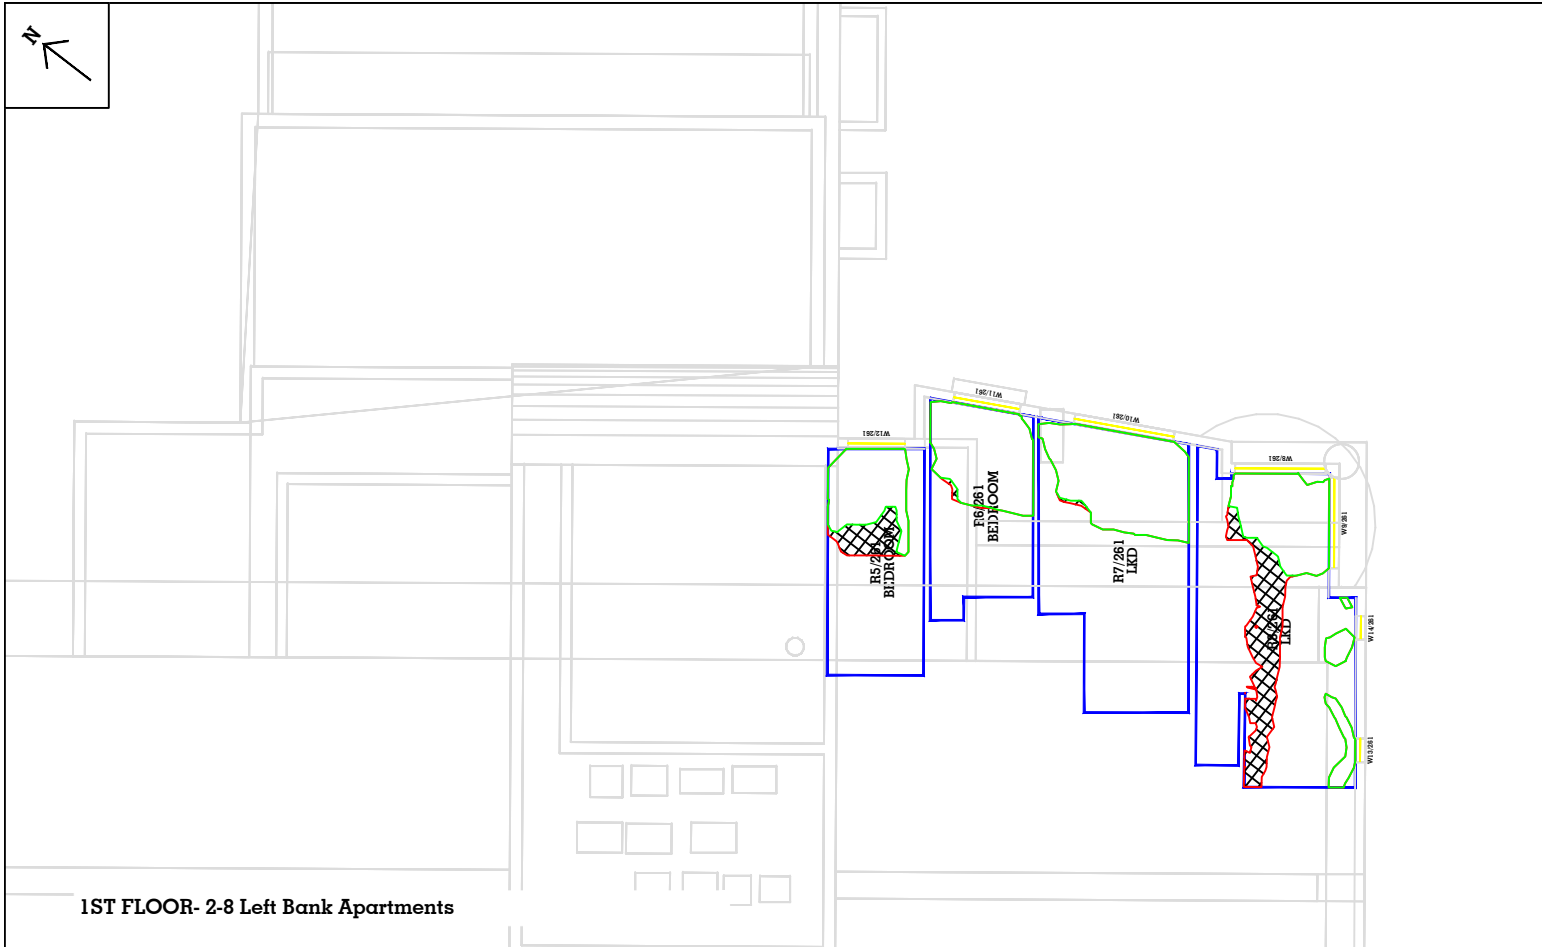


1ST FLOOR- 2-8 Left Bank Apartments

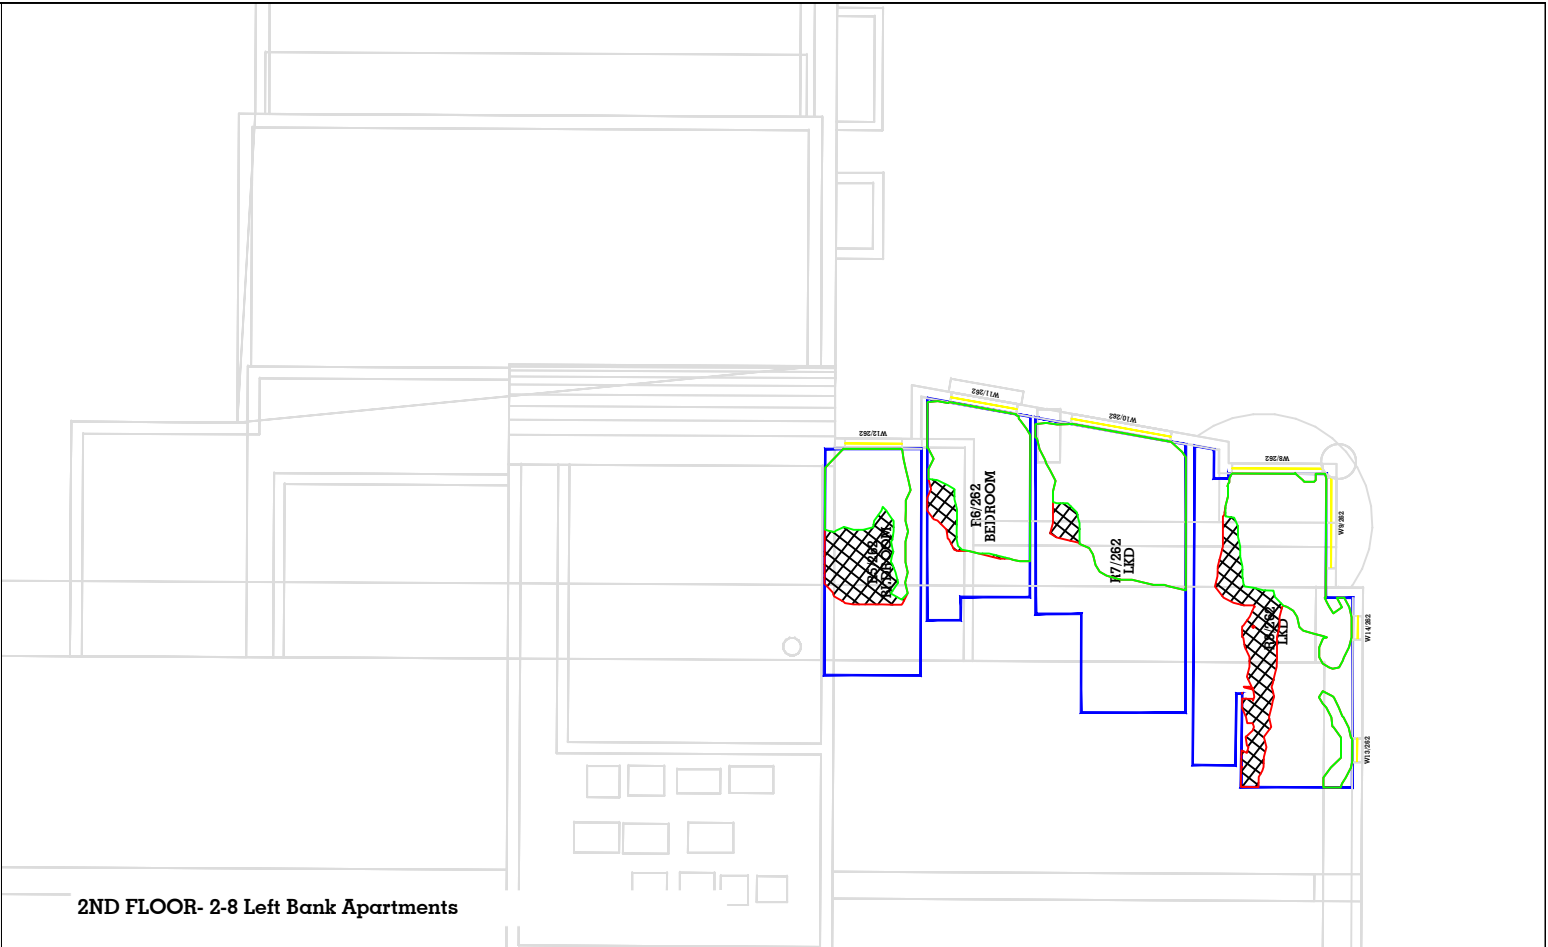

2ND FLOOR- 2-8 Left Bank Apartments




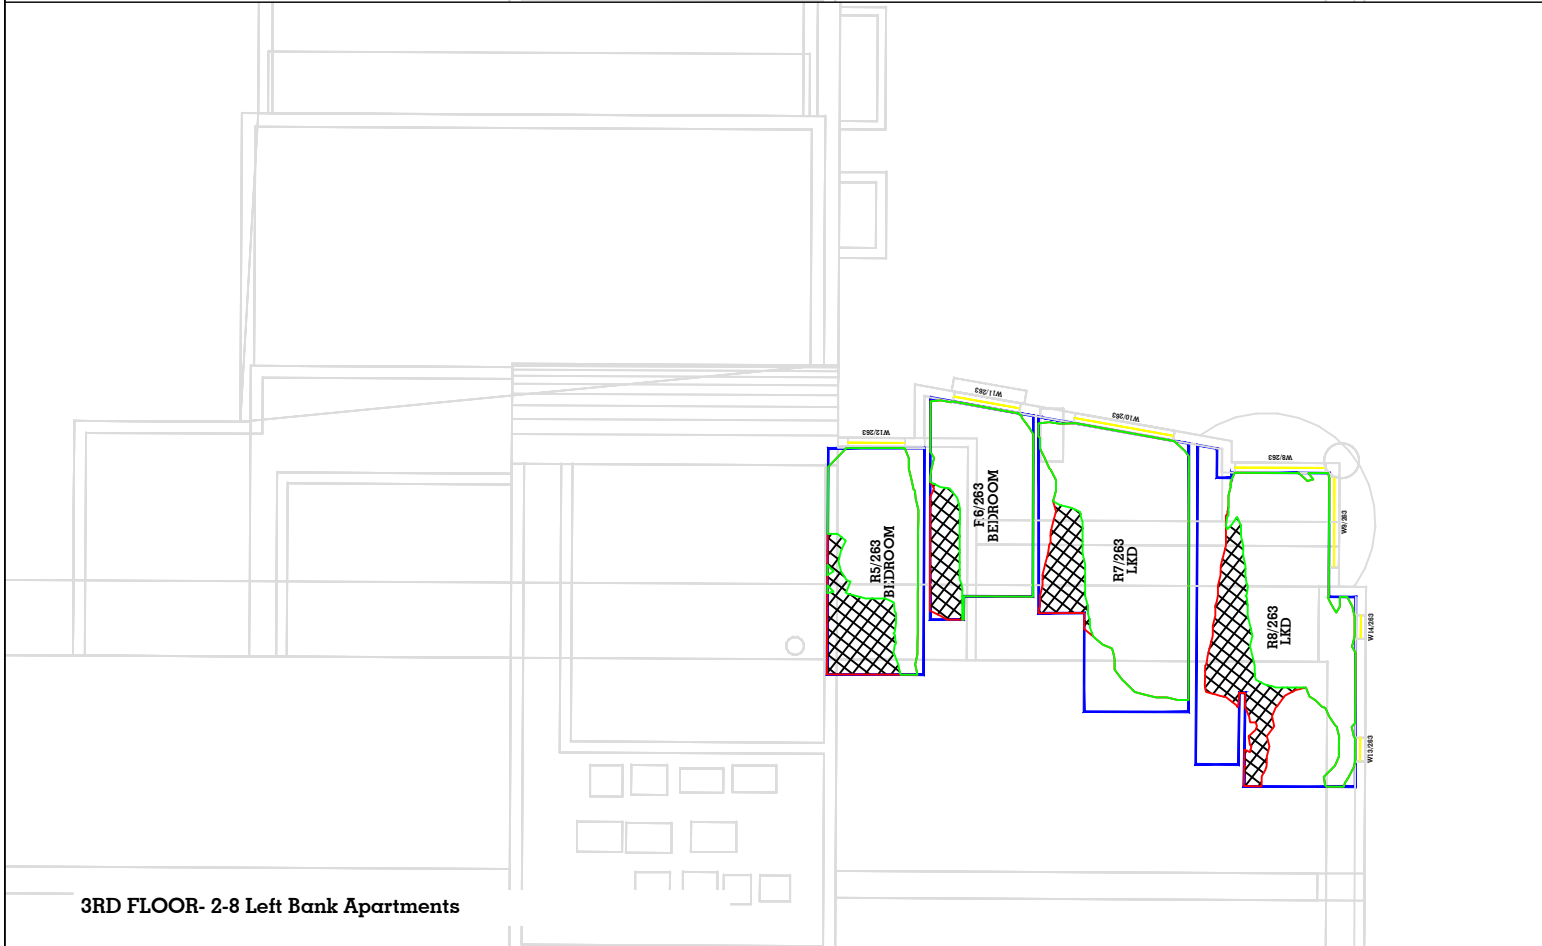


3RD FLOOR- 2-8 Left Bank Apartments




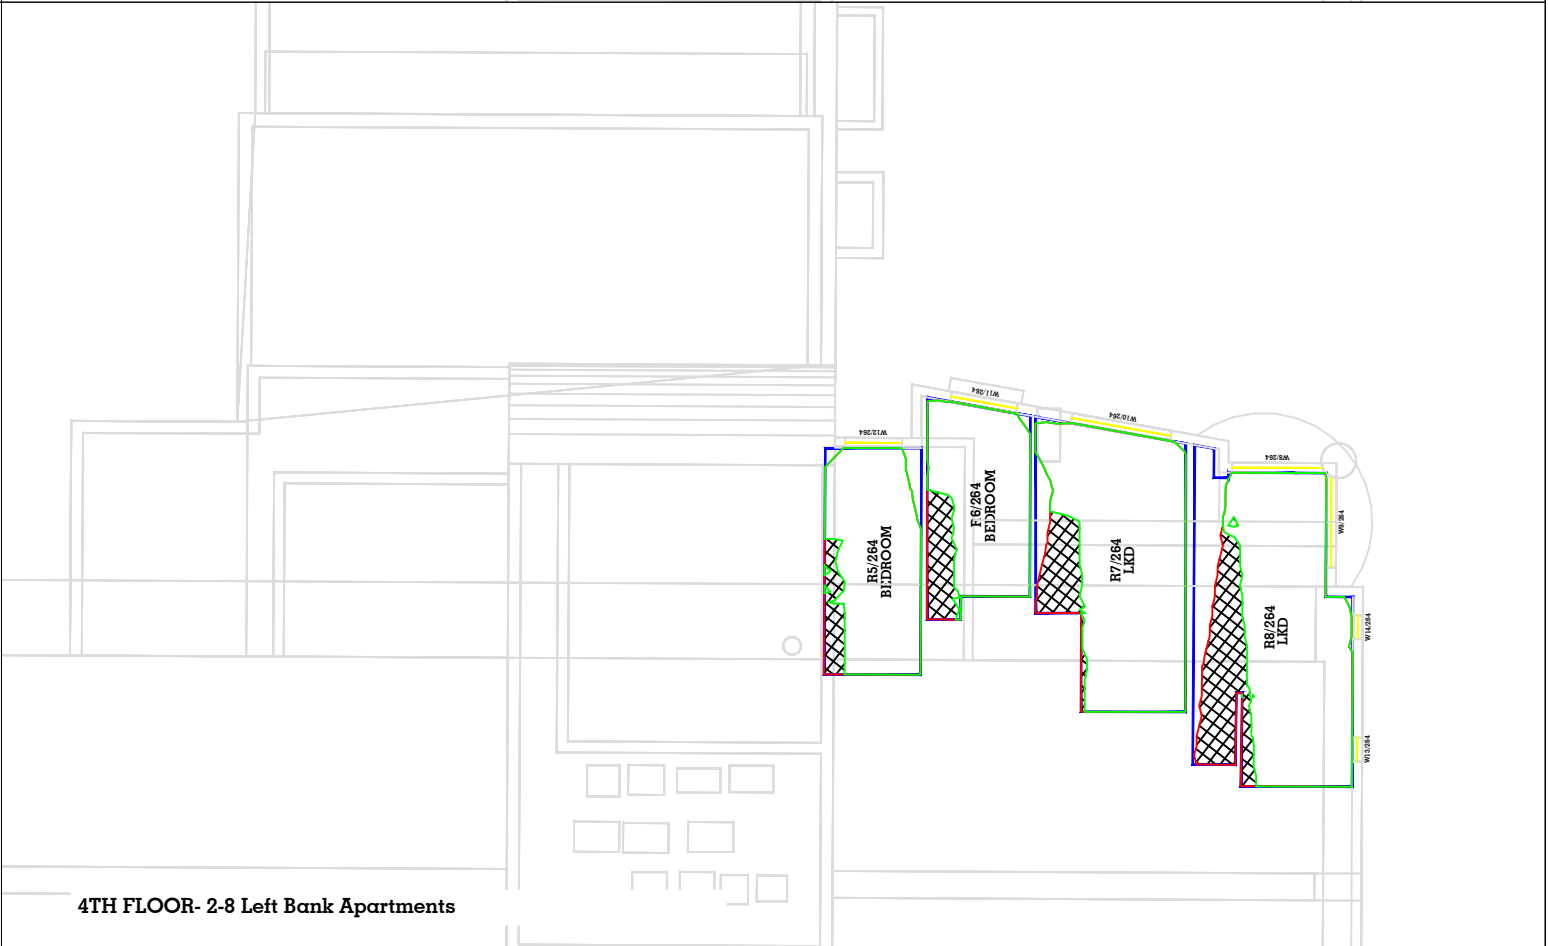


4TH FLOOR- 2-8 Left Bank Apartments


Key:	Sources of information Existing building Accutities 3D Model 002464_Albert Bridge House, Manchester_HD_MASRER 08/02/2022 Surrounding buildings Accutities 3D Model 002464_Albert Bridge House, Manchester_HD_MASRER 08/02/2022 INFO 22 FEB 2022 (PLANS, RESEARCH) Riverside Riverview Left Bank Apartments Proposed building DOWNLOAD 08 AUGUST 2022 0412-SEW-ZZ-ZZ-M3-A-00000_buildings_220818 DWG PLAN SECTIONS ELEVATIONS 17 AUGUST 2022 ABH RESI Plan, Elevations, Sections and 3D Model - 25 Aug 2022	Project Name Albert Bridge House Drawing Title NO SKYLINE CONTOUR FOR 2-8 Left Bank Apartments	Drawn By RT Project No. AL96_23 Scale @ A3 1/75 Drawing No. BRE 79 Date 02 SEPT 2022 Revision -	65 Gresham Street, London, EC2V 7NQ 08449 02 03 04 www.avisonyoung.co.uk
-----------------------------	--	---	---	--

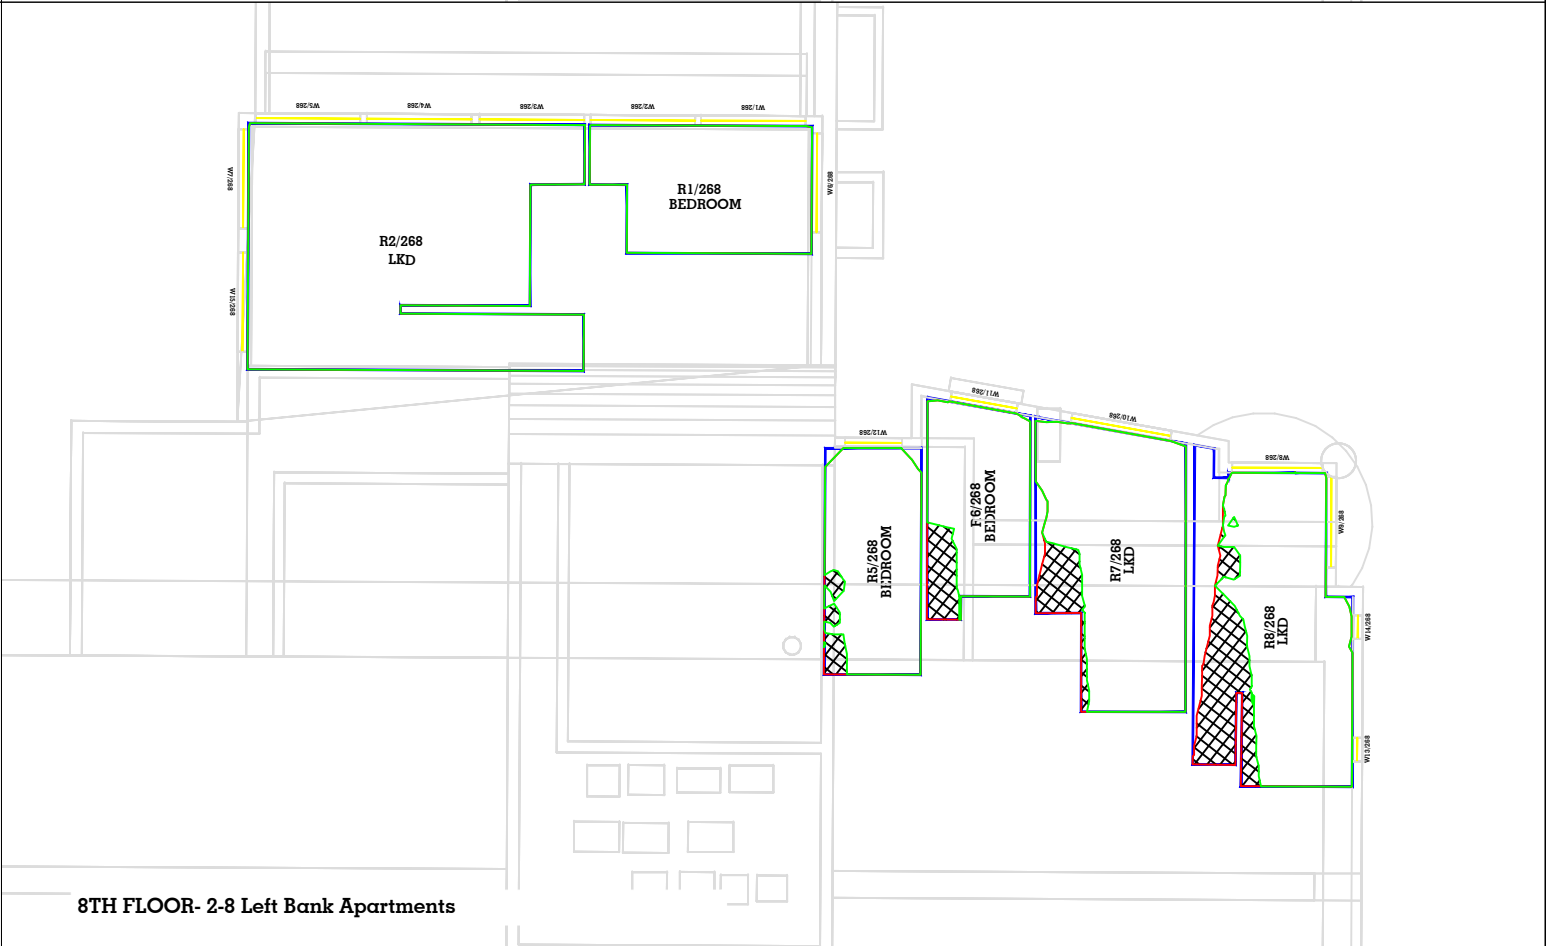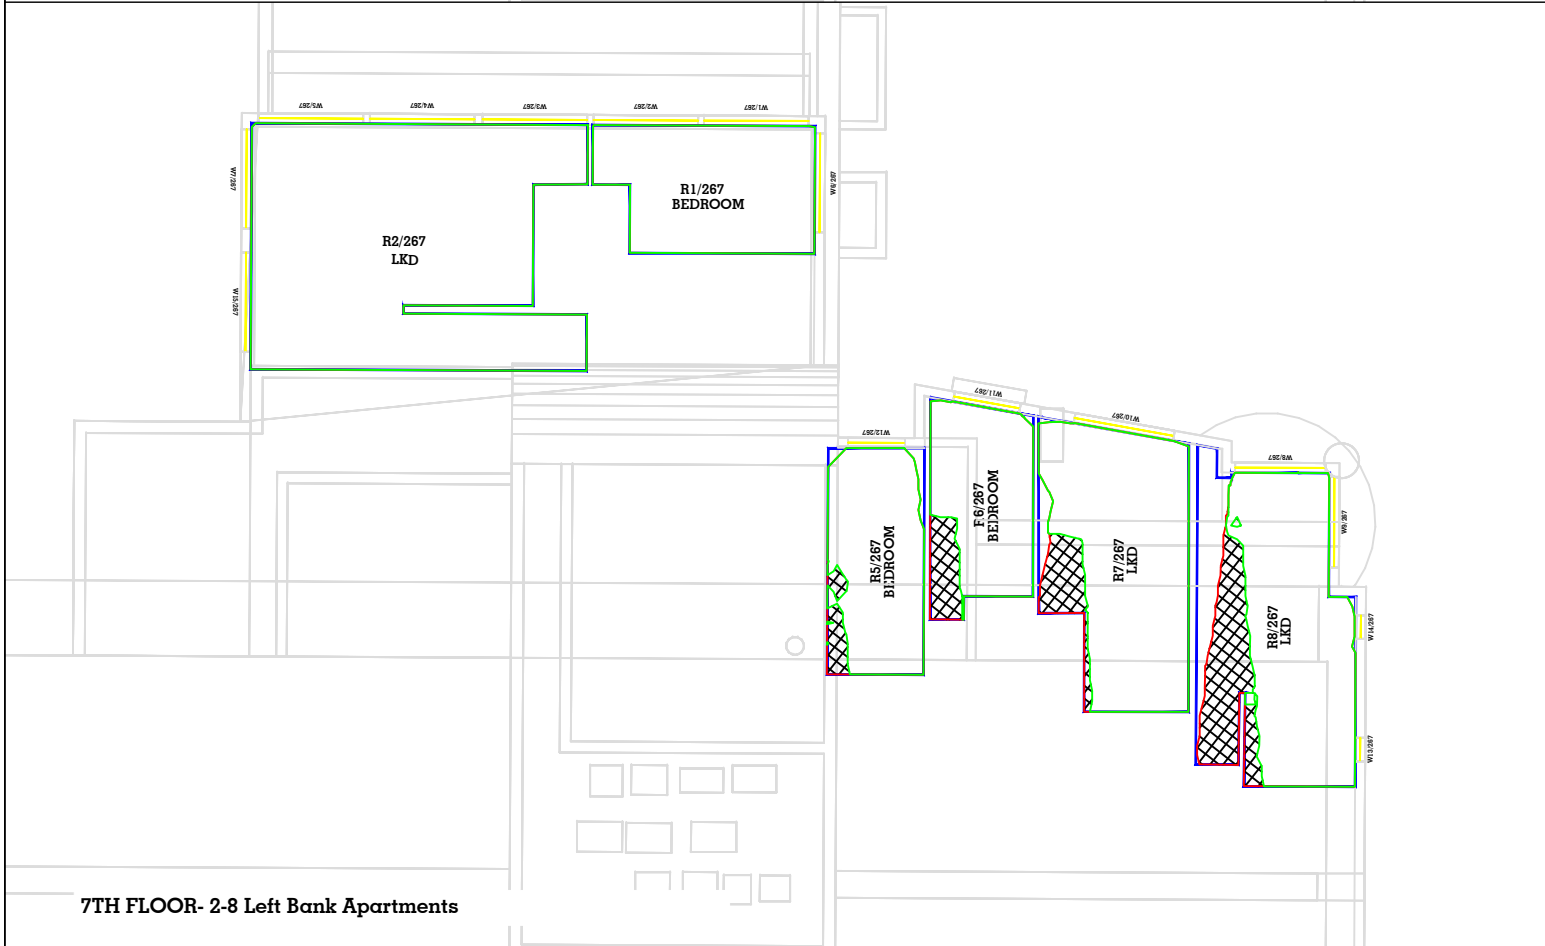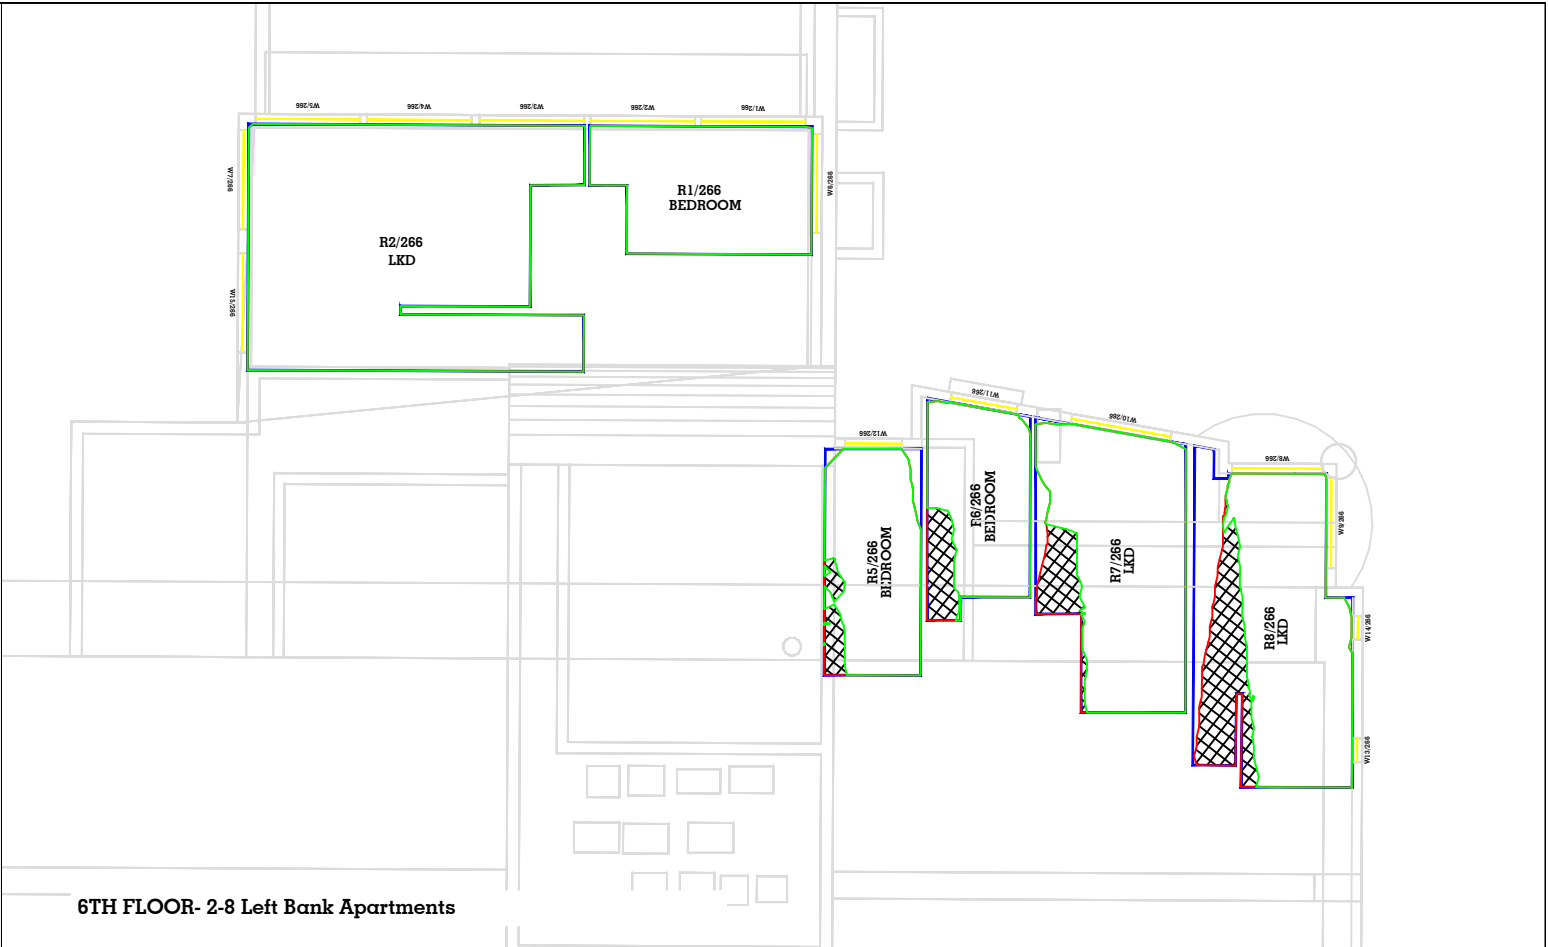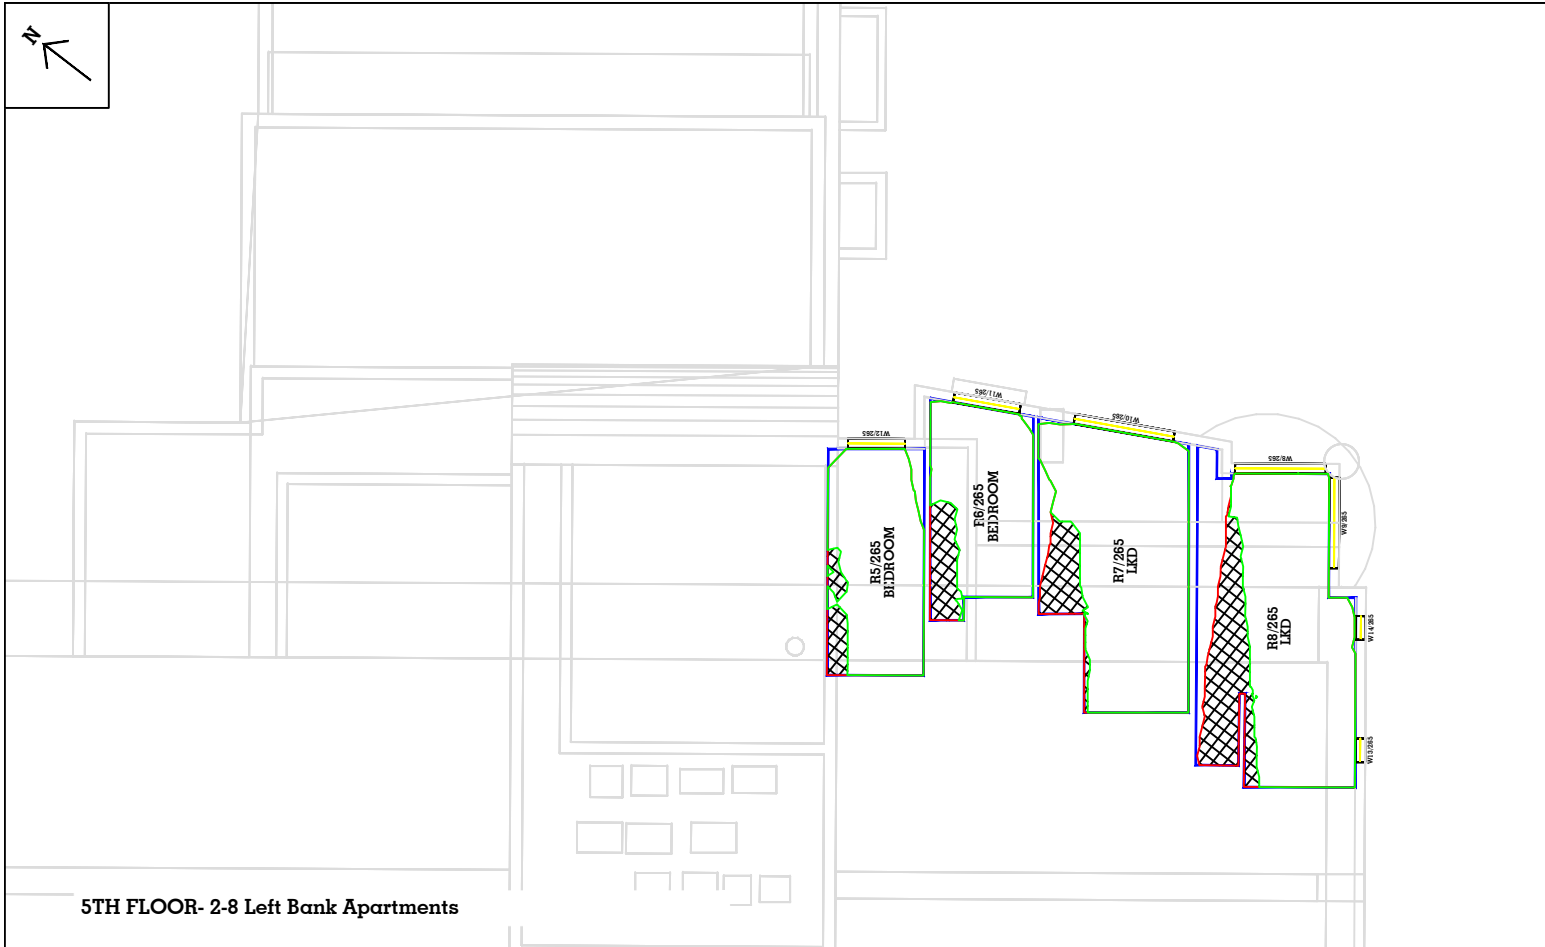


Key:	Sources of information Existing building Accuties 3D Model 002464_Albert Bridge House, Manchester_HD_MASRER 08/02/2022 Surrounding buildings Accuties 3D Model 002464_Albert Bridge House, Manchester_HD_MASRER 08/02/2022 INFO 22 FEB 2022 (PLANS, RESEARCH) Riverside Riverview Left Bank Apartments Proposed building DOWNLOAD 08 AUGUST 2022 0412-SEW-ZZ-ZZ-M3-A-00000_buildings_220818 DWG PLAN SECTIONS ELEVATIONS 17 AUGUST 2022 ABH RESI Plan, Elevations, Sections and 3D Model - 25 Aug 2022	Project Name Albert Bridge House Drawing Title NO SKYLINE CONTOUR FOR 2-8 Left Bank Apartments	Drawn By RT Project No. AL96_23 Scale @ A3 1/75 Drawing No. BRE 80 Date 02 SEPT 2022 Revision -	AVISON YOUNG 65 Gresham Street, London, EC2V 7NQ 08449 02 03 04 www.avisonyoung.co.uk
-----------------------------	--	---	---	---

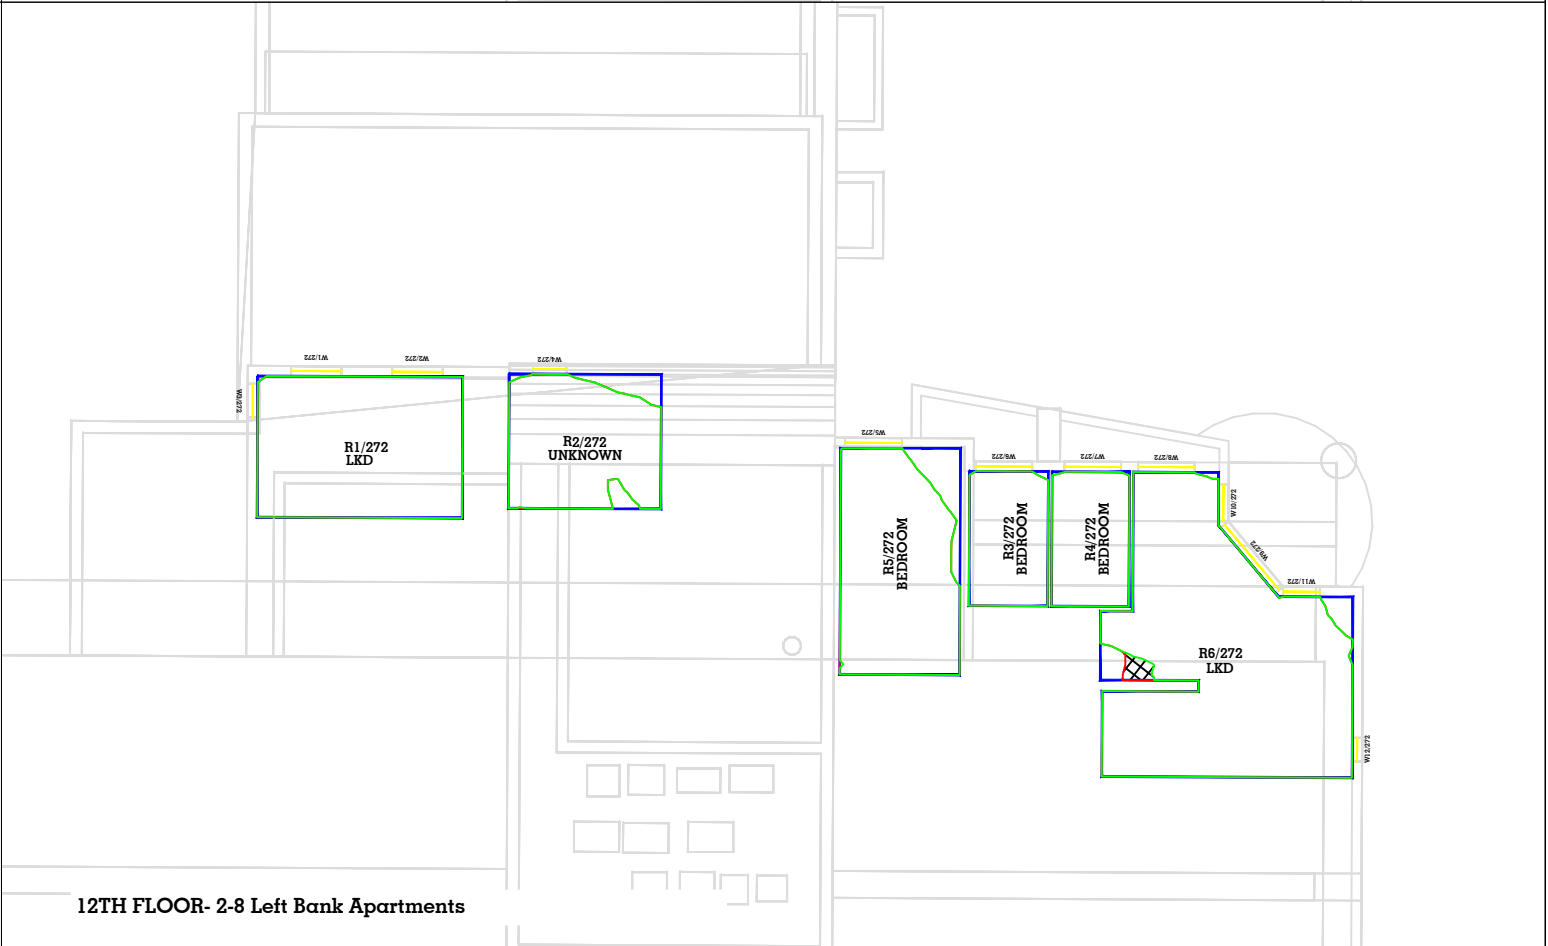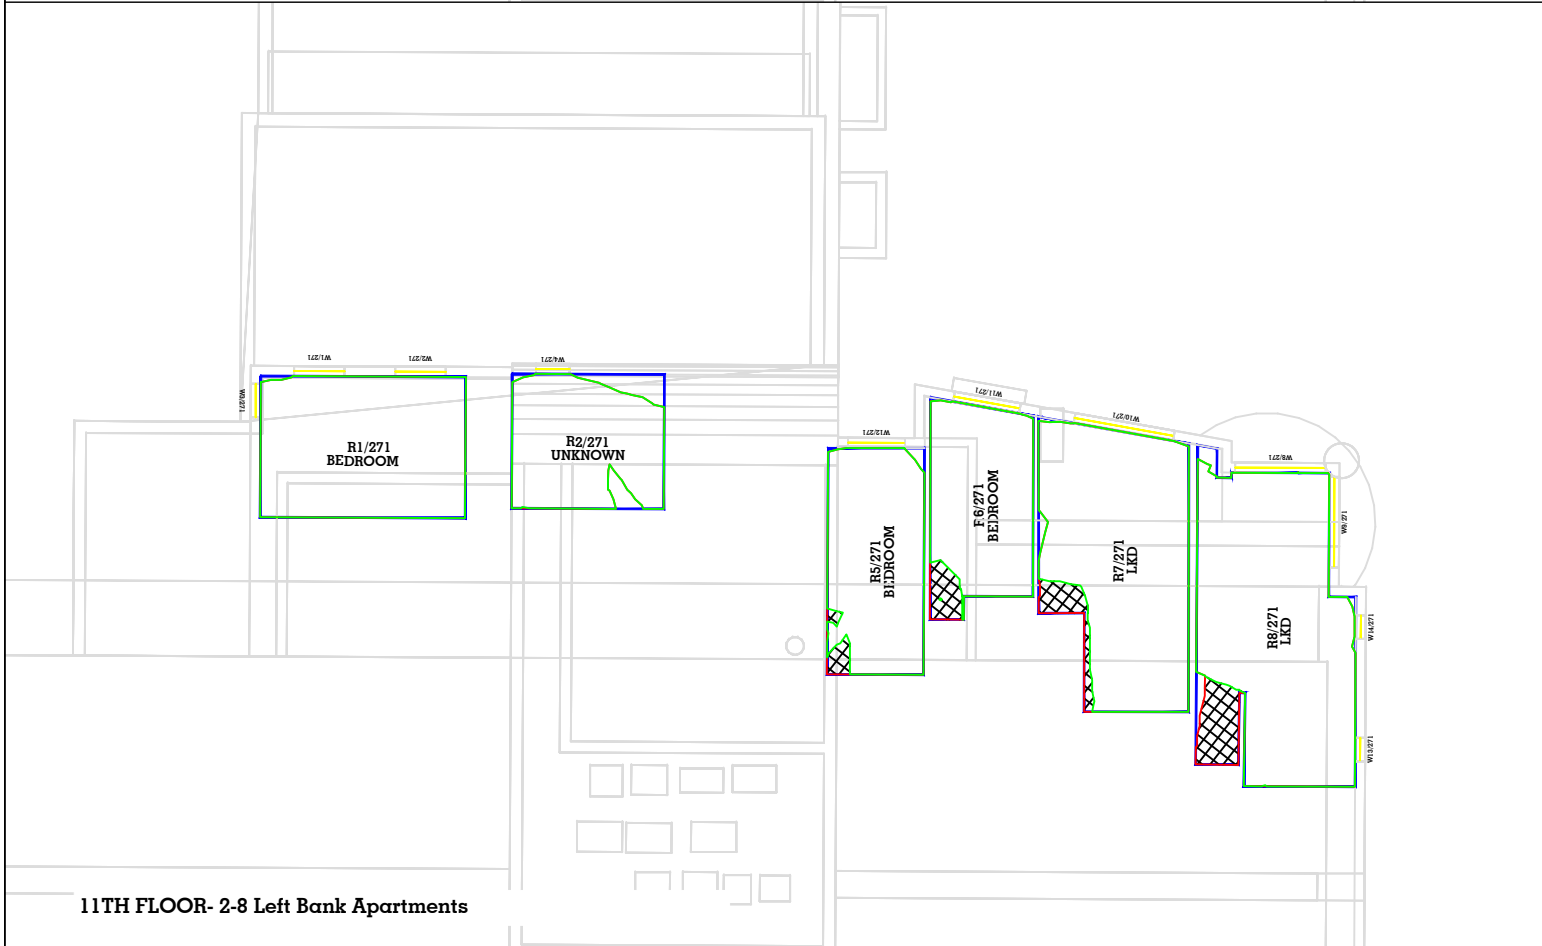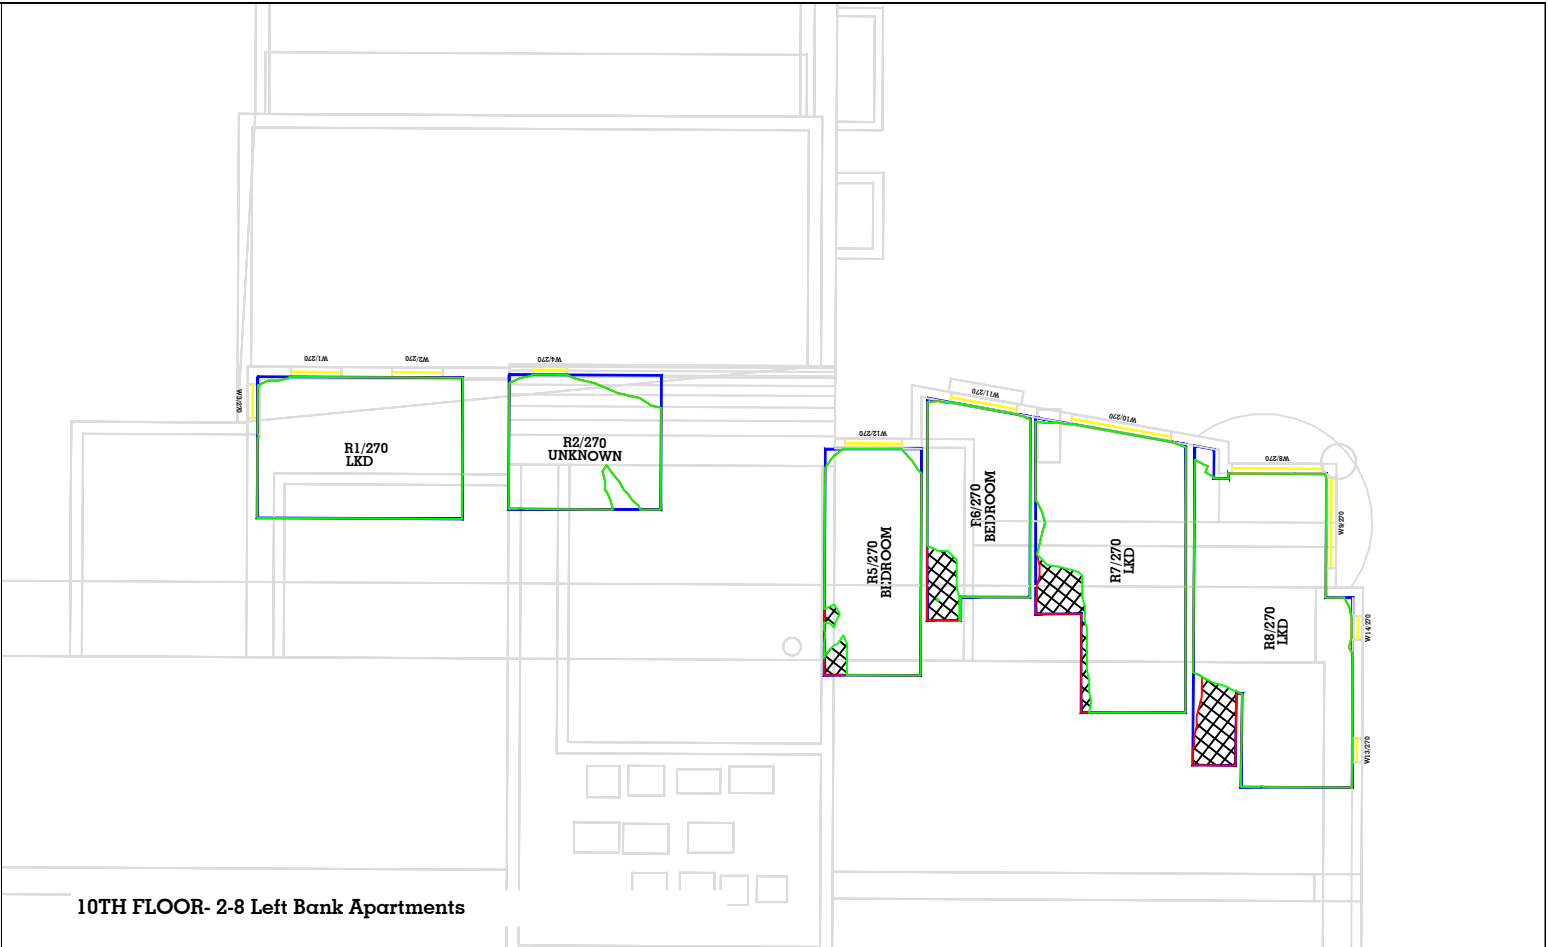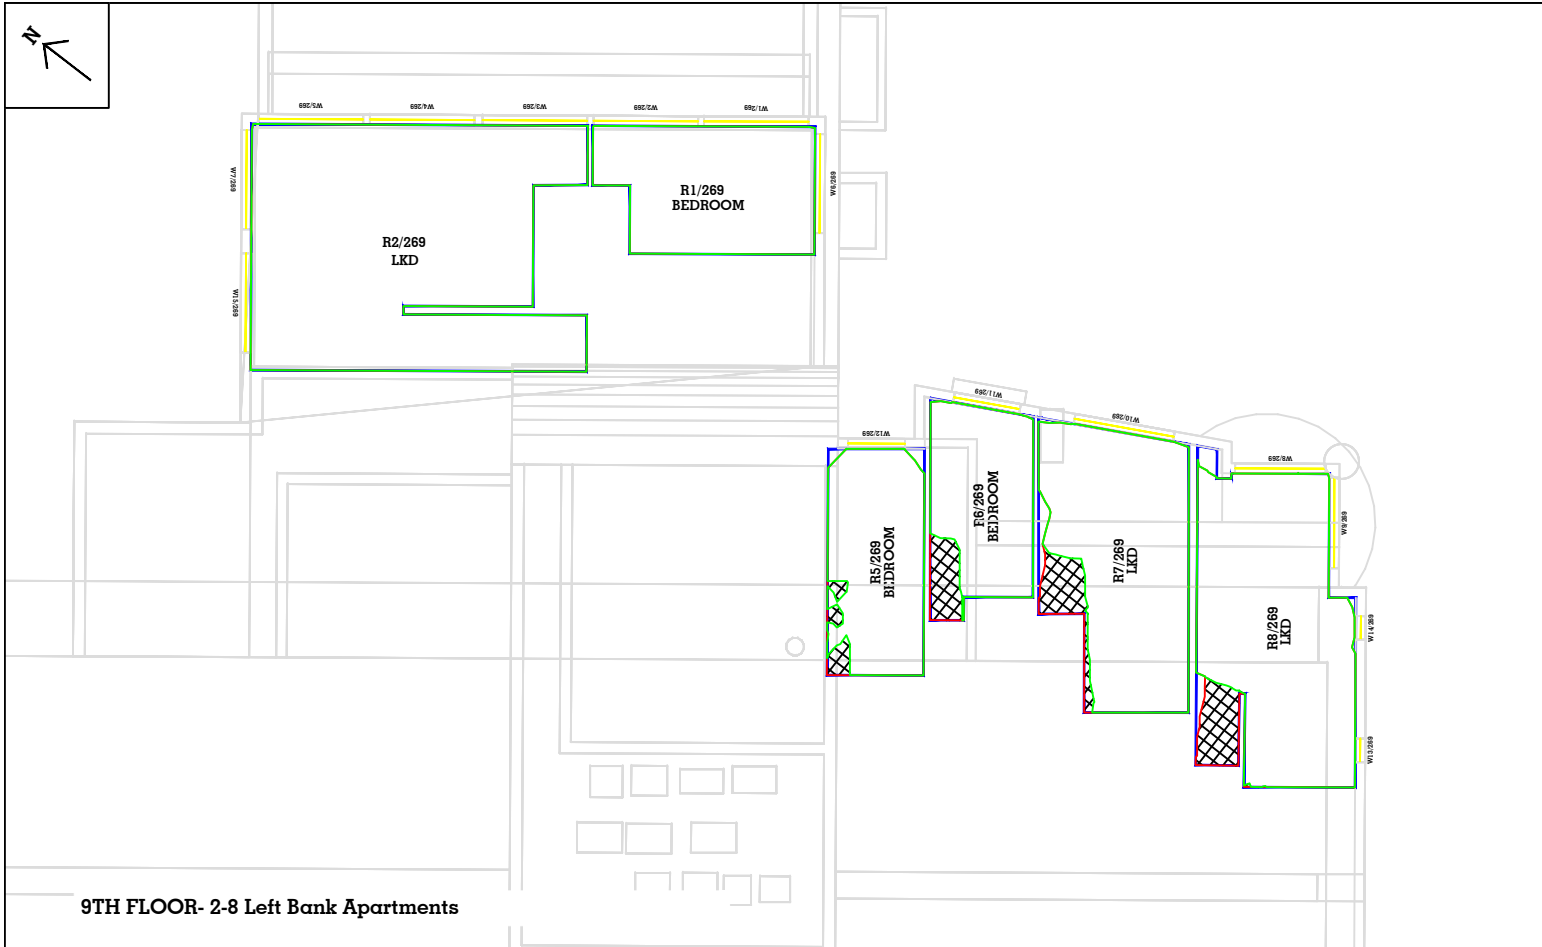

Key: Proposed NSL

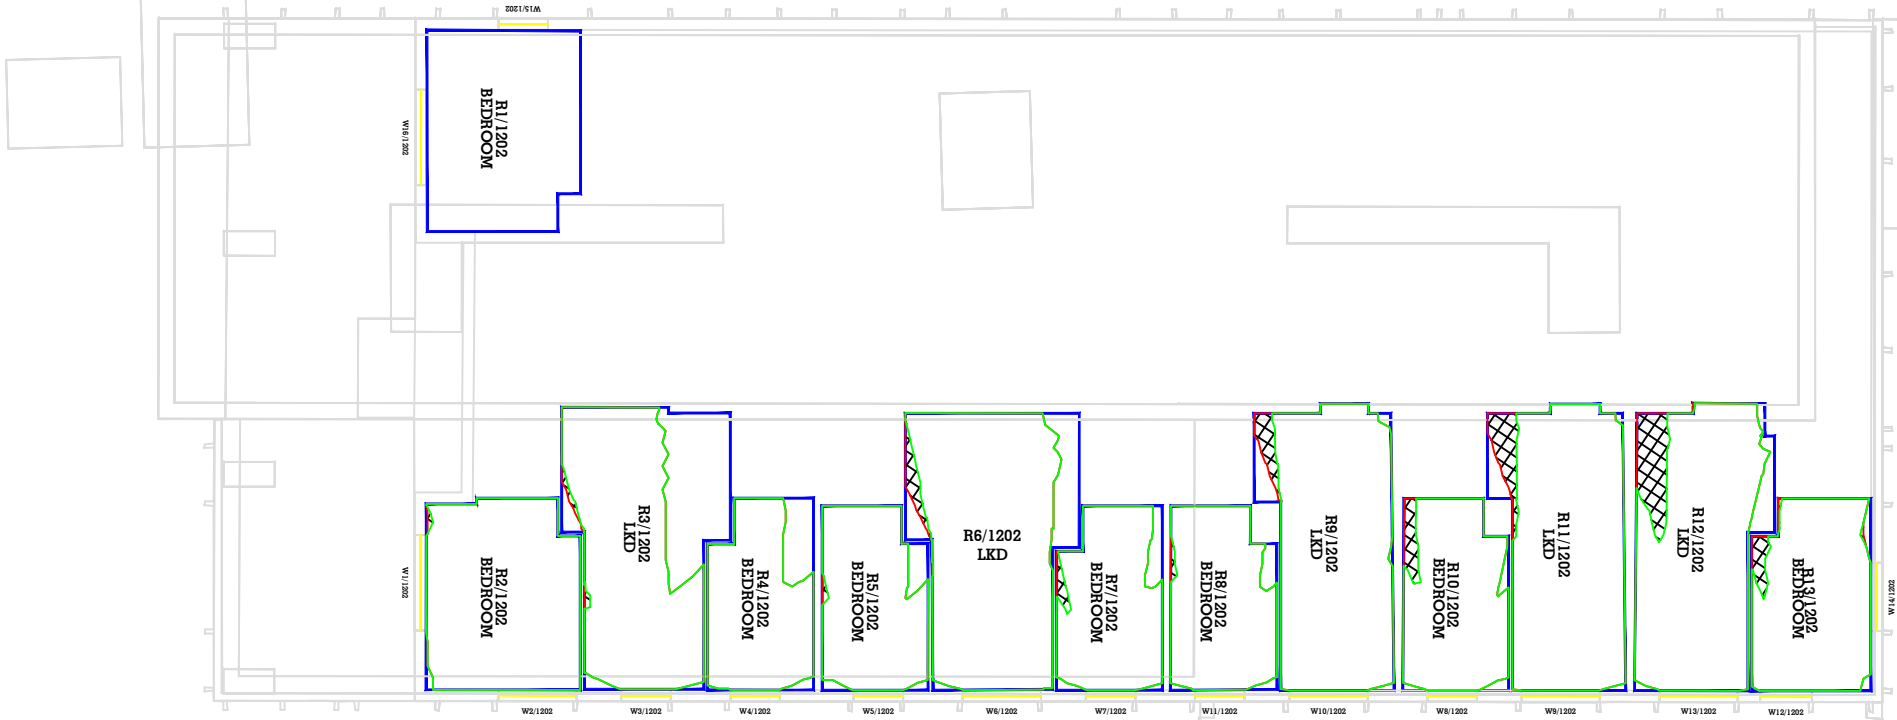


2ND FLOOR- 29 New Bailey Street

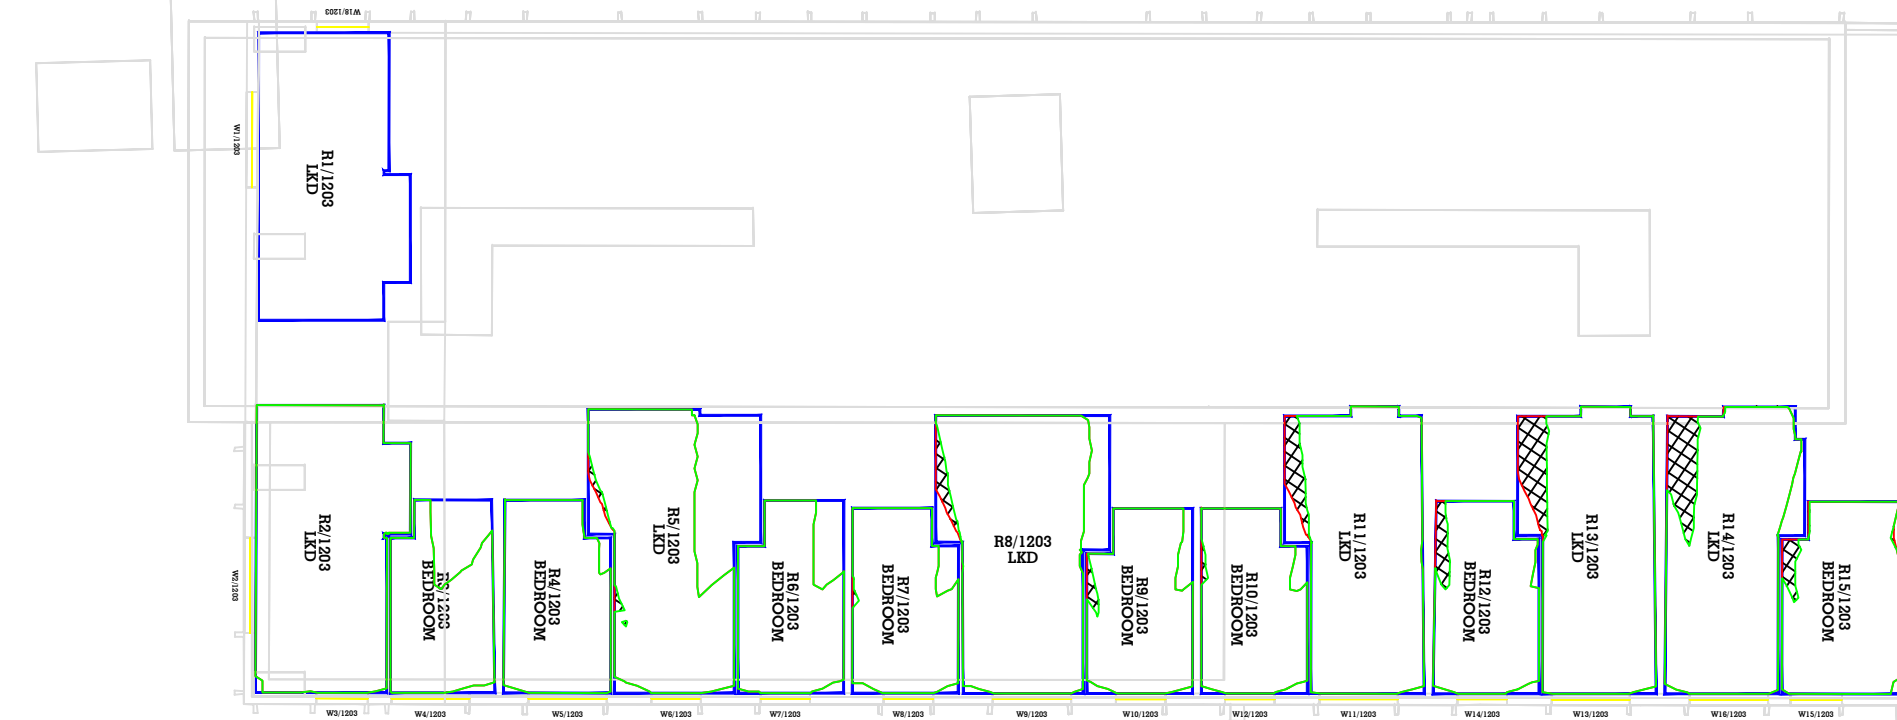

3RD FLOOR- 29 New Bailey Street

Key:

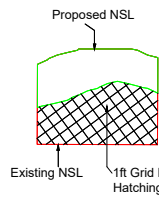

Sources of information

Existing building
Accucities 3D Model
002464_Albert Bridge House,
Manchester_HD_MASRER 08/02/2022

Surrounding buildings
Accucities 3D Model
002464_Albert Bridge House,
Manchester_HD_MASRER 08/02/2022
INFO 22 FEB 2022 (PLANS, RESEARCH)
Riverside
Riverview
Left Bank Apartments

Proposed building
DOWNLOAD 08 AUGUST 2022
0412-SEW-ZZ-M3-A-00000_buildings_220818
DWG PLAN SECTIONS ELEVATIONS 17 AUGUST 2022
ABH RESI Plan, Elevations, Sections and 3D Model - 25 Aug 2022

Project Name
Albert Bridge House

Drawing Title
NO SKYLINE CONTOUR FOR
29 New Bailey Street

Drawn By
RT

Project No.
AL96_23

Scale @ A3
1/200


Drawing No.
BRE 82

Date
02 SEPT 2022


Revision
-

**AVISON
YOUNG**

65 Gresham Street, London, EC2V 7NQ
08449 02 03 04 www.avisonyoung.co.uk

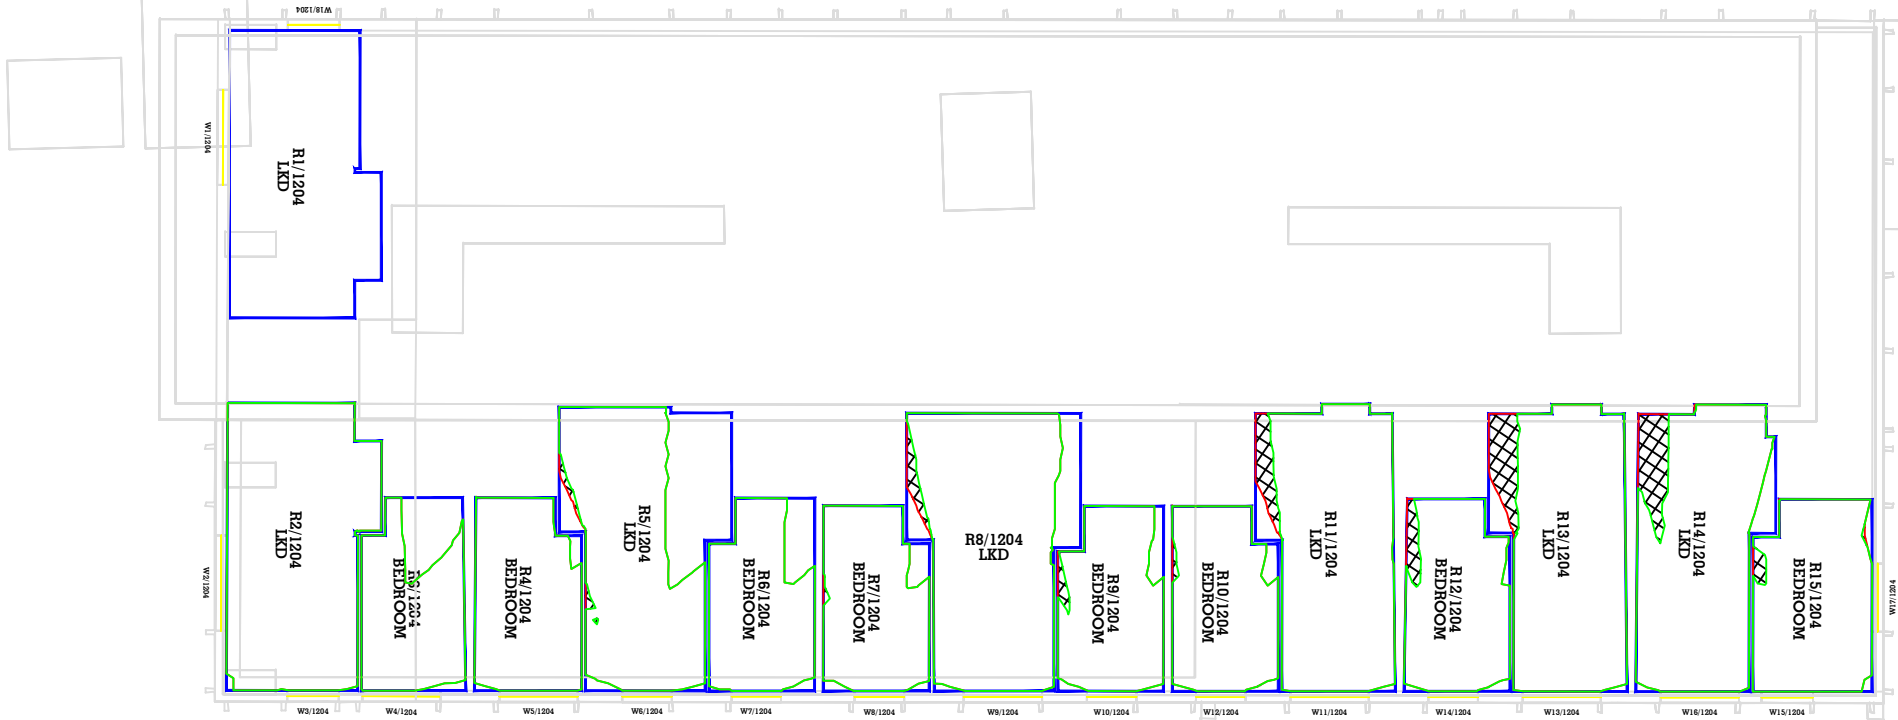


4TH FLOOR- 29 New Bailey Street

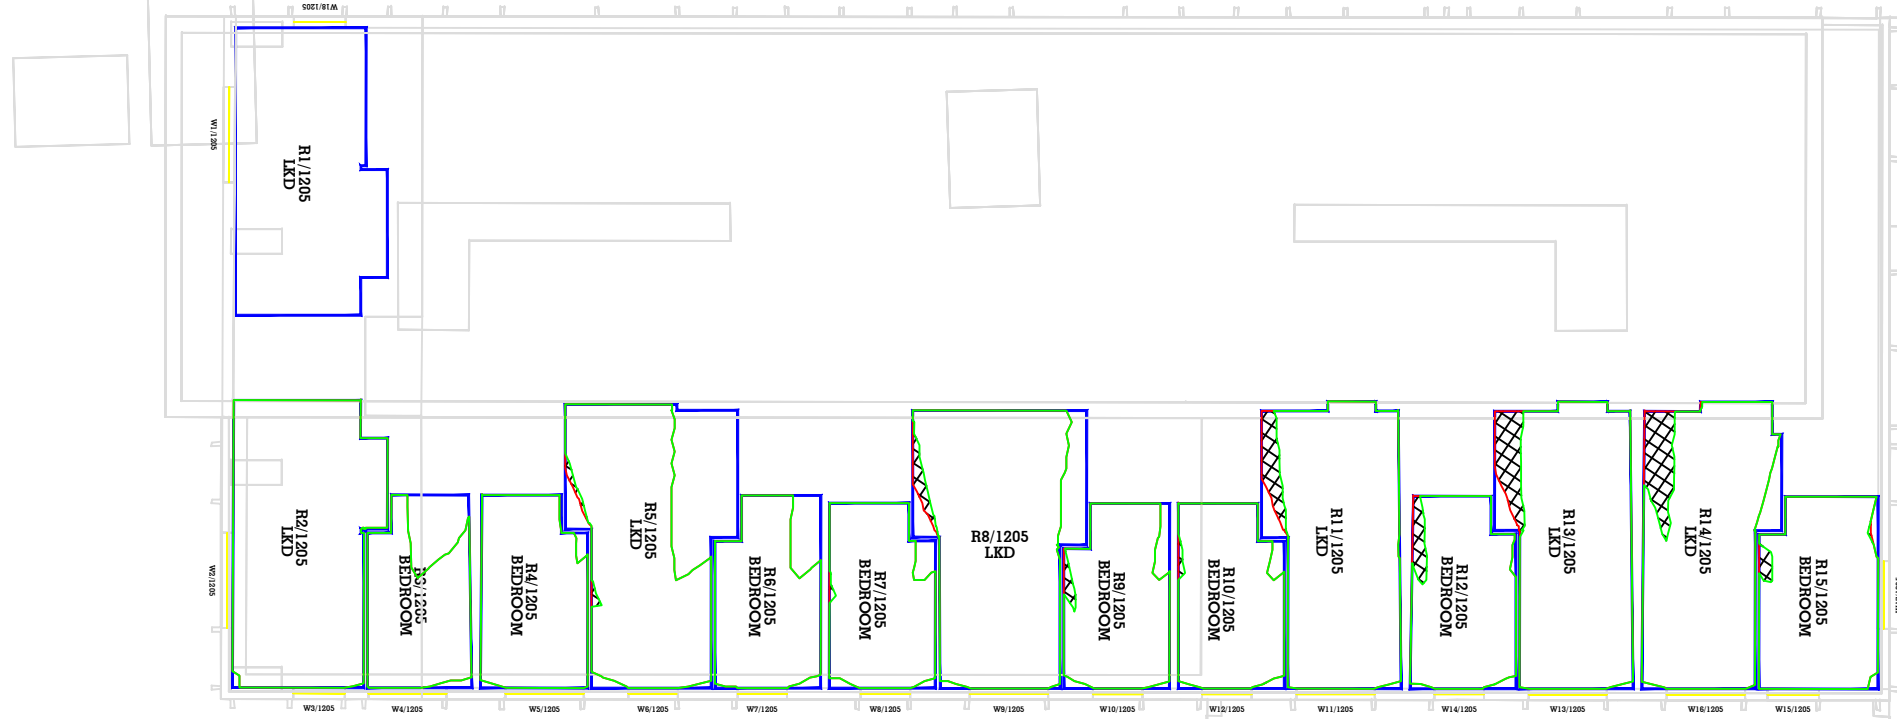


5TH FLOOR- 29 New Bailey Street

Key:	Sources of information Existing building Accucities 3D Model 002464_Albert Bridge House, Manchester_HD_MASRER 08/02/2022 Surrounding buildings Accucities 3D Model 002464_Albert Bridge House, Manchester_HD_MASRER 08/02/2022 INFO 22 FEB 2022 (PLANS, RESEARCH) Riverside Riverview Left Bank Apartments Proposed building DOWNLOAD 08 AUGUST 2022 0412-SEW-ZZ-M3-A-00000_buildings_220818 DWG PLAN SECTIONS ELEVATIONS 17 AUGUST 2022 ABH RESI Plan, Elevations, Sections and 3D Model - 25 Aug 2022	Project Name Albert Bridge House Drawing Title NO SKYLINE CONTOUR FOR 29 New Bailey Street	Drawn By RT Project No. AL96_23	Scale @ A3 1/200 Drawing No. BRE 83	Date 02 SEPT 2022 Revision -	AVISON YOUNG 65 Gresham Street, London, EC2V 7NQ 08449 02 03 04 www.avisonyoung.co.uk
-------------	---	--	---	---	--	--

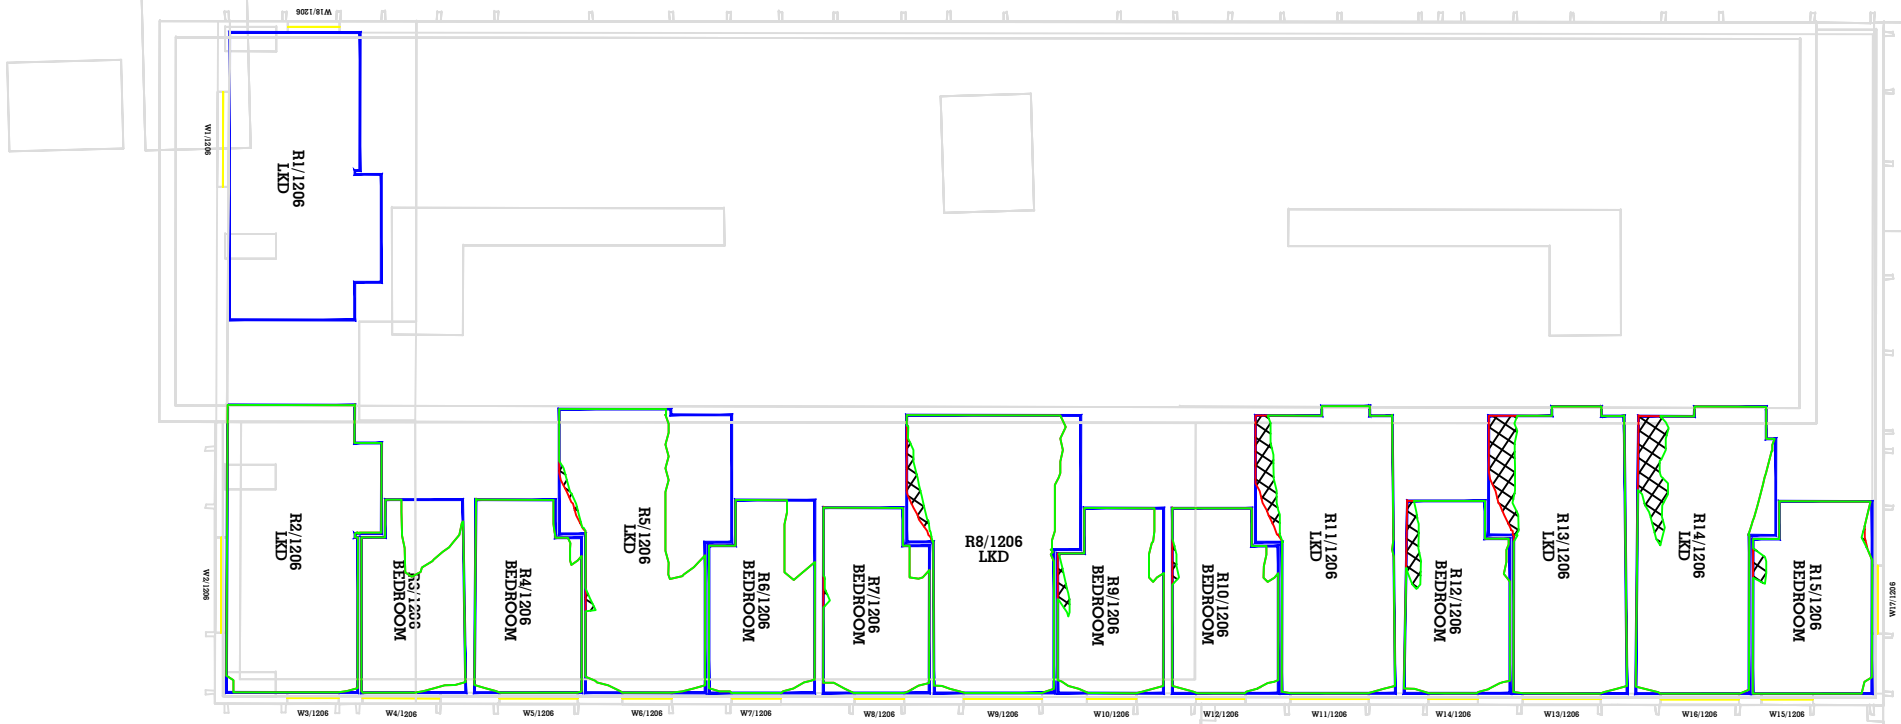


6TH FLOOR- 29 New Bailey Street

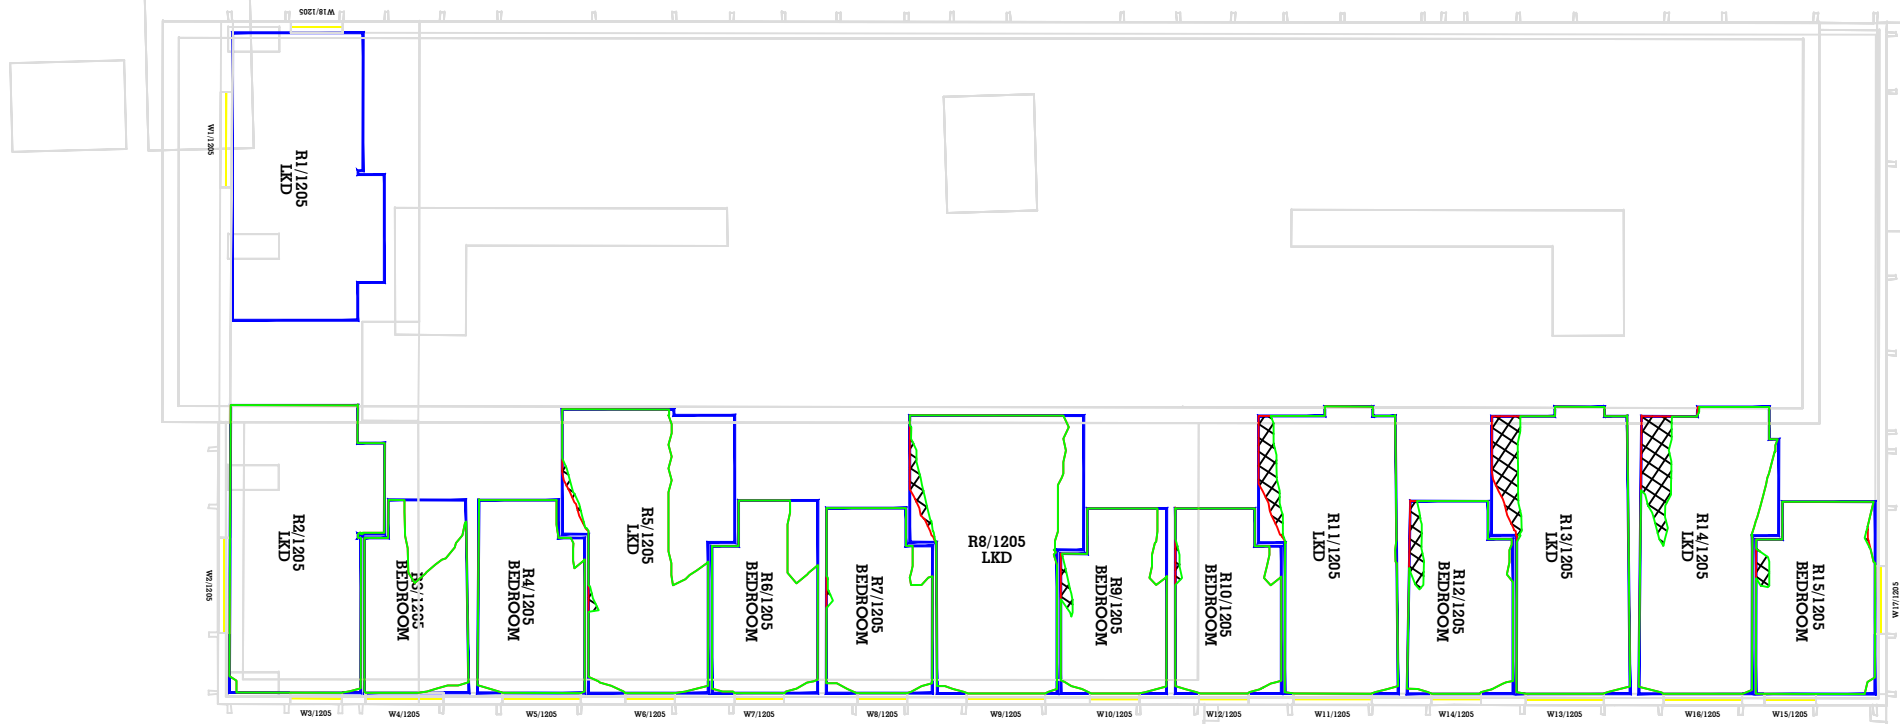

7TH FLOOR- 29 New Bailey Street

Key:

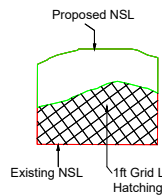

Sources of information

Existing building
Accucities 3D Model
002464_Albert Bridge House,
Manchester_HD_MASRER 08/02/2022

Surrounding buildings
Accucities 3D Model
002464_Albert Bridge House,
Manchester_HD_MASRER 08/02/2022
INFO 22 FEB 2022 (PLANS, RESEARCH)
Riverside
Riverview
Left Bank Apartments

Proposed building
DOWNLOAD 08 AUGUST 2022
0412-SEW-ZZ-M3-A-00000_buildings_220818
DWG PLAN SECTIONS ELEVATIONS 17 AUGUST 2022
ABH RESI Plan, Elevations, Sections and 3D Model - 25 Aug 2022

Project Name
Albert Bridge House

Drawing Title
NO SKYLINE CONTOUR FOR
29 New Bailey Street

Drawn By
RT

Project No.
AL96_23

Scale @ A3
1/200


Drawing No.
BRE 84

Date
02 SEPT 2022


Revision
-

**AVISON
YOUNG**

65 Gresham Street, London, EC2V 7NQ
08449 02 03 04 www.avisonyoung.co.uk

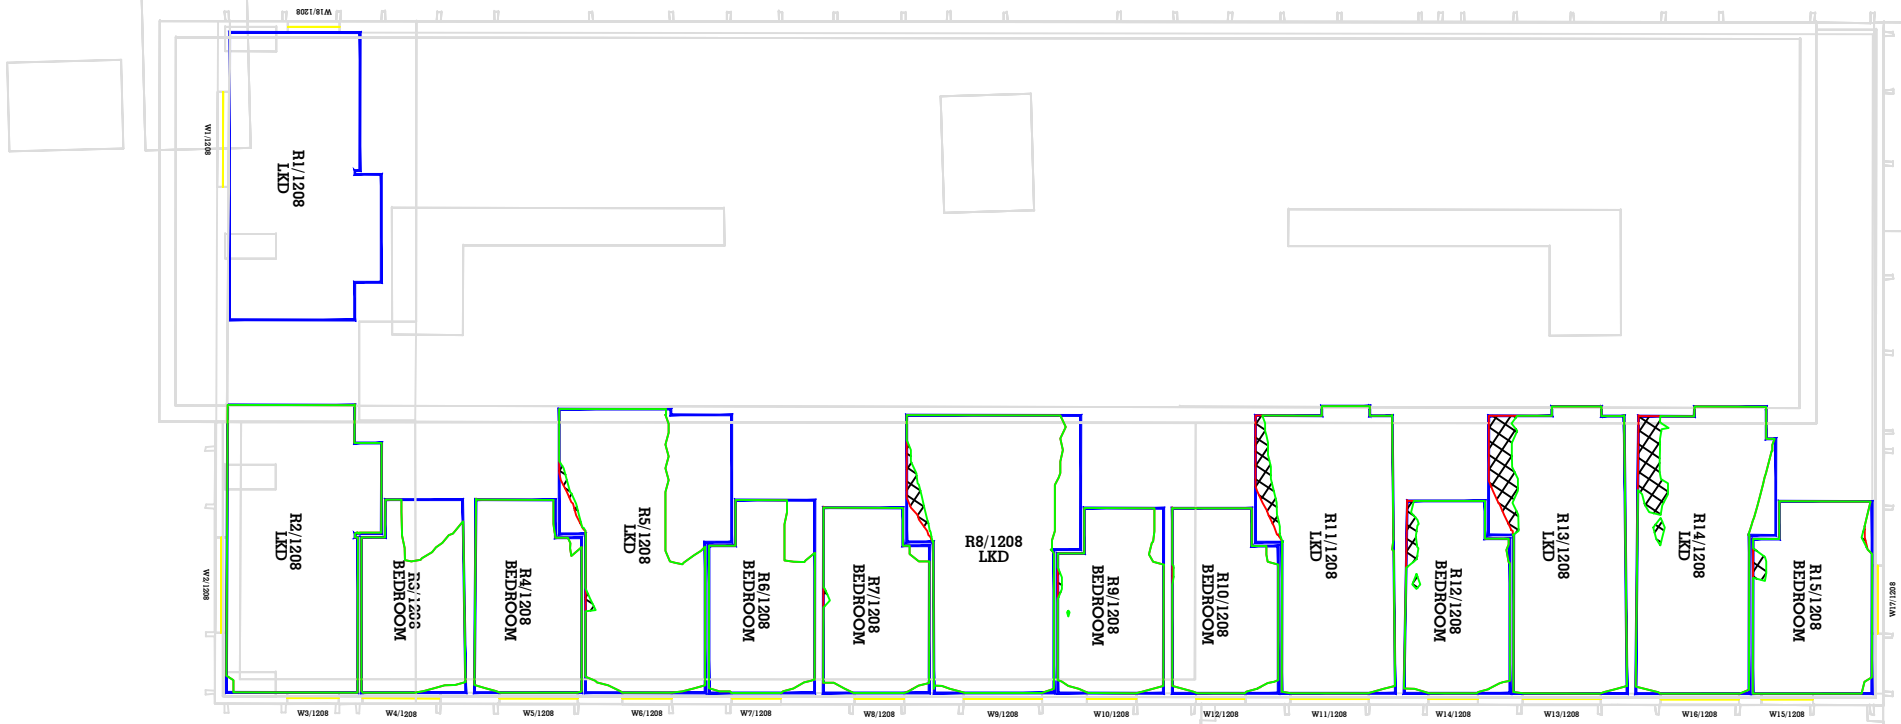


8TH FLOOR- 29 New Bailey Street

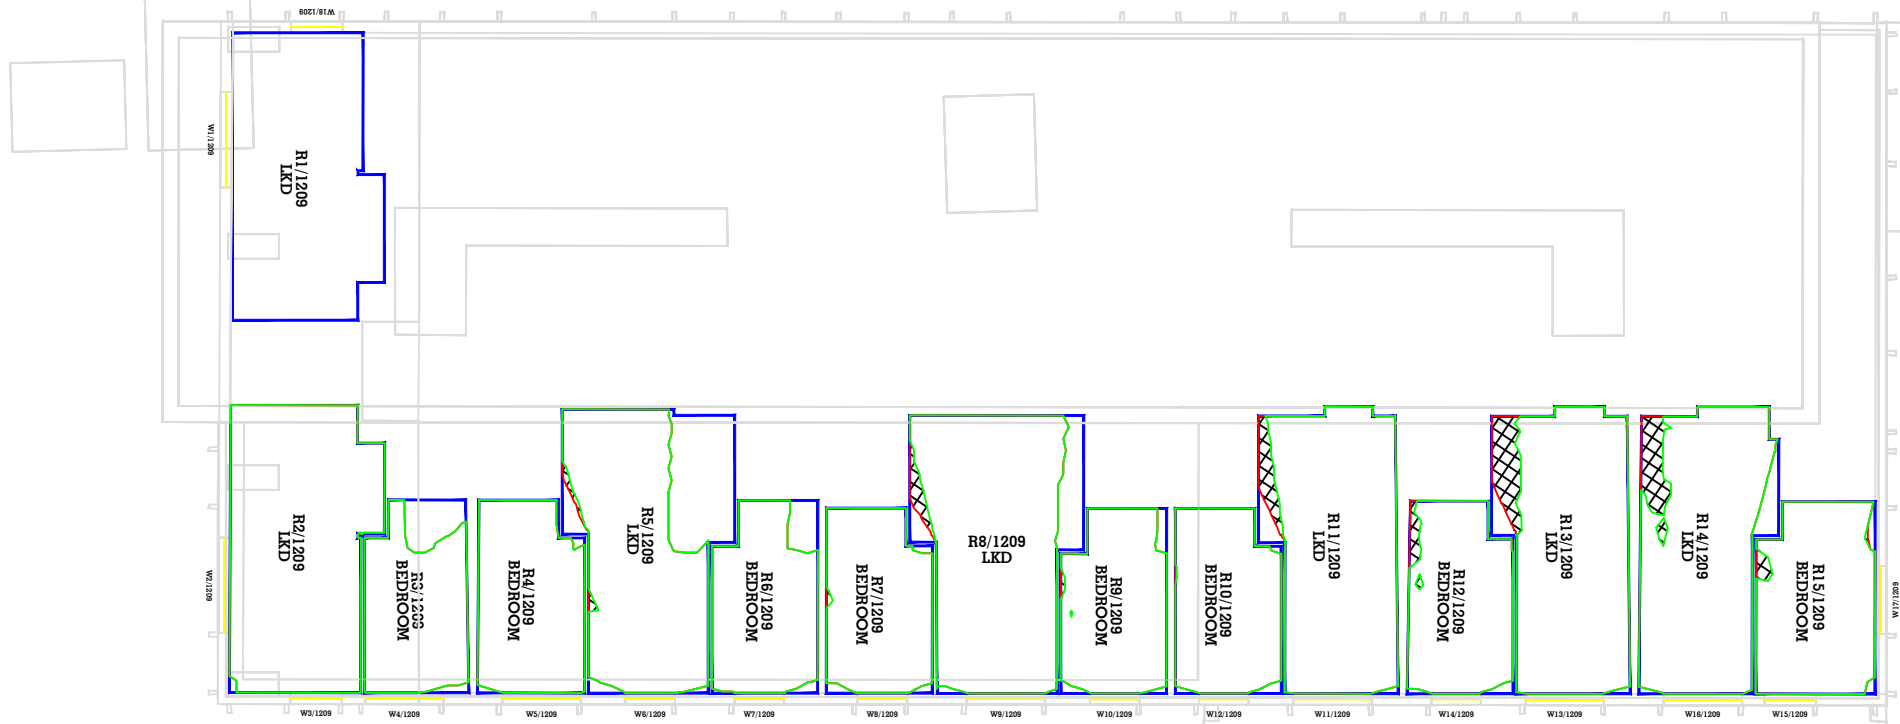

9TH FLOOR- 29 New Bailey Street

Key:

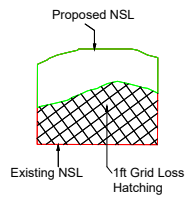

Sources of information

Existing building
Accucities 3D Model
002464_Albert Bridge House,
Manchester_HD_MASRER 08/02/2022

Surrounding buildings
Accucities 3D Model
002464_Albert Bridge House,
Manchester_HD_MASRER 08/02/2022
INFO 22 FEB 2022 (PLANS, RESEARCH)
Riverside
Riverview
Left Bank Apartments

Proposed building
DOWNLOAD 08 AUGUST 2022
0412-SEW-ZZ-M3-A-00000_buildings_220818
DWG PLAN SECTIONS ELEVATIONS 17 AUGUST 2022
ABH RESI Plan, Elevations, Sections and 3D Model - 25 Aug 2022

Project Name

Albert Bridge House

Drawing Title

NO SKYLINE CONTOUR FOR
29 New Bailey Street

Drawn By

RT

Scale @ A3

1/200

Date

02 SEPT 2022

Project No.

AL96_23

Drawing No.


BRE 85

Revision


-

**AVISON
YOUNG**

65 Gresham Street, London, EC2V 7NQ
08449 02 03 04 www.avisonyoung.co.uk

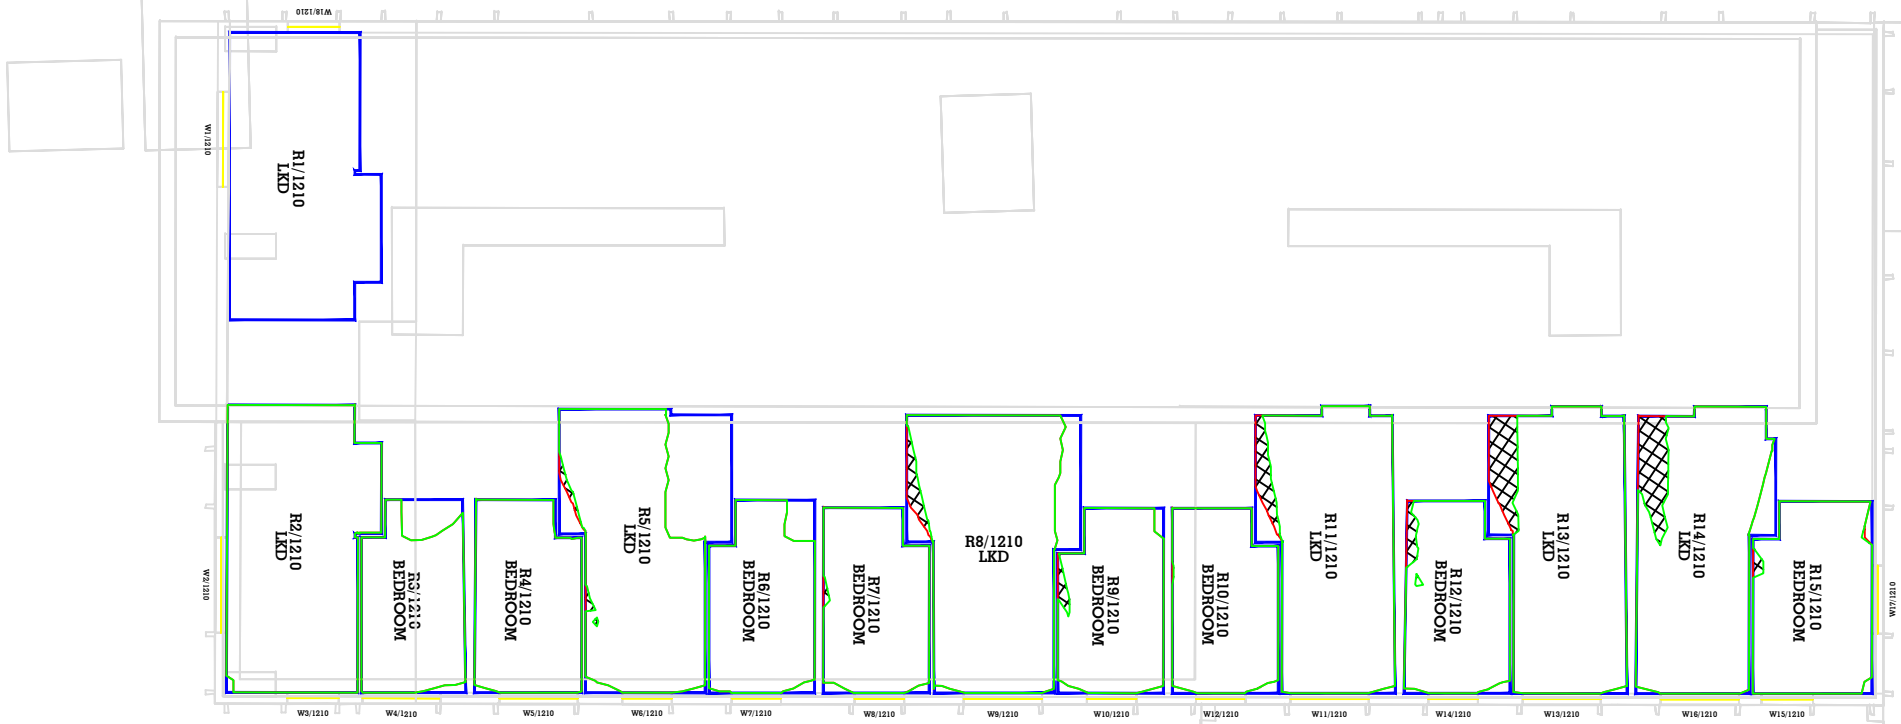


10TH FLOOR- 29 New Bailey Street

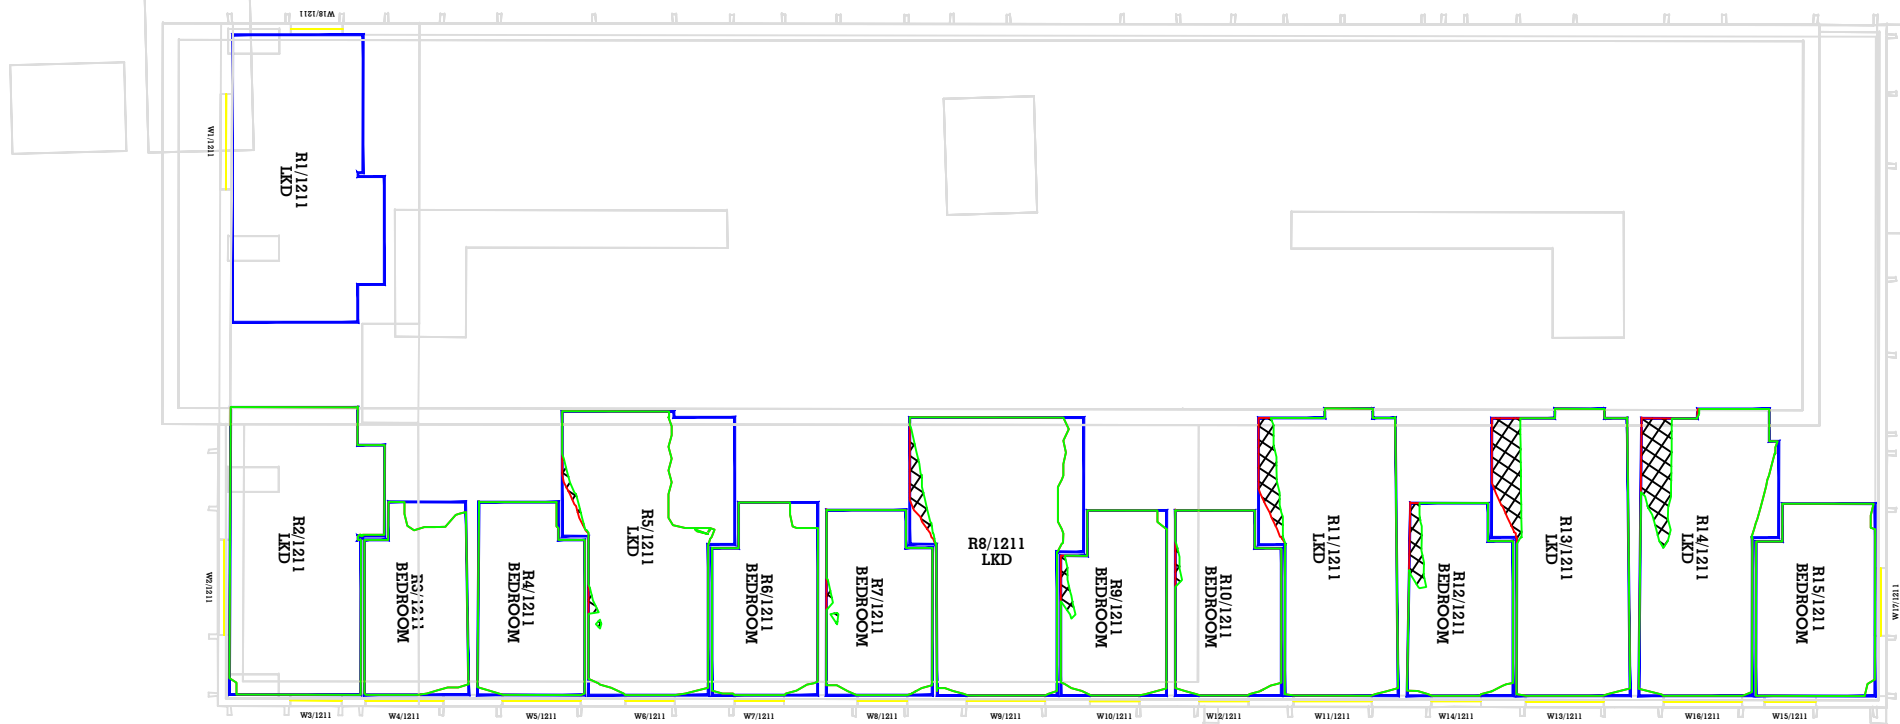

11TH FLOOR- 29 New Bailey Street

Key:

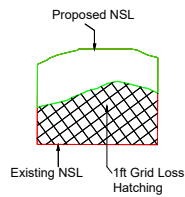

Sources of information

Existing building
Accucities 3D Model
002464_Albert Bridge House,
Manchester_HD_MASRER 08/02/2022

Surrounding buildings
Accucities 3D Model
002464_Albert Bridge House,
Manchester_HD_MASRER 08/02/2022
INFO 22 FEB 2022 (PLANS, RESEARCH)
Riverside
Riverview
Left Bank Apartments

Proposed building
DOWNLOAD 08 AUGUST 2022
0412-SEW-ZZ-M3-A-00000_buildings_220818
DWG PLAN SECTIONS ELEVATIONS 17 AUGUST 2022
ABH RESI Plan, Elevations, Sections and 3D Model - 25 Aug 2022

Project Name
Albert Bridge House

Drawing Title
NO SKYLINE CONTOUR FOR
29 New Bailey Street

Drawn By
RT

Project No.
AL96_23

Scale @ A3
1/200


Drawing No.
BRE 86

Date
02 SEPT 2022


Revision
-

**AVISON
YOUNG**

65 Gresham Street, London, EC2V 7NQ
08449 02 03 04 www.avisonyoung.co.uk

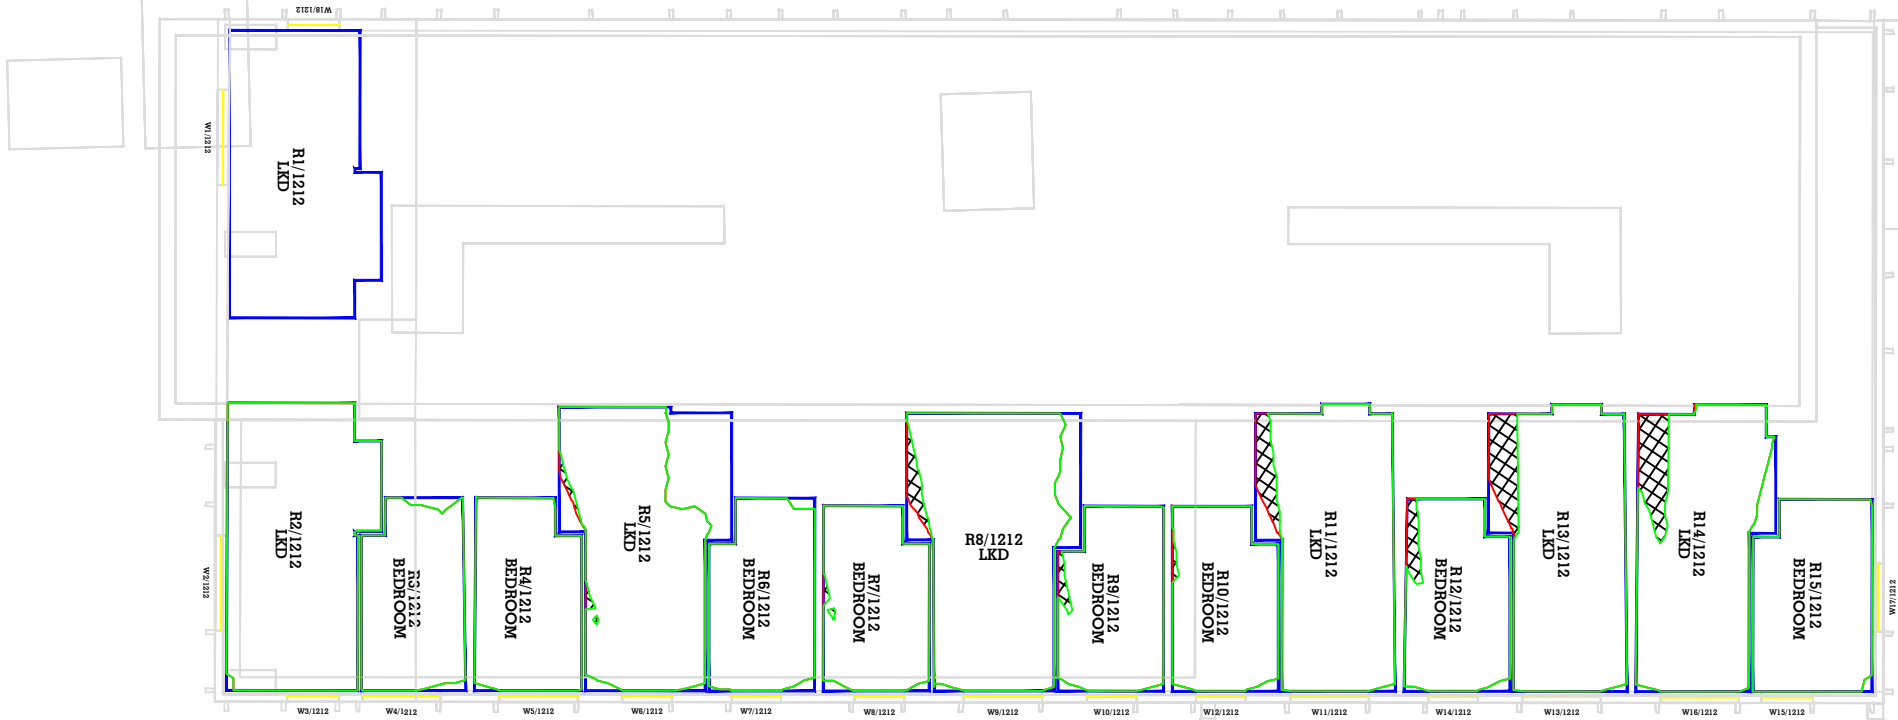


12TH FLOOR- 29 New Bailey Street

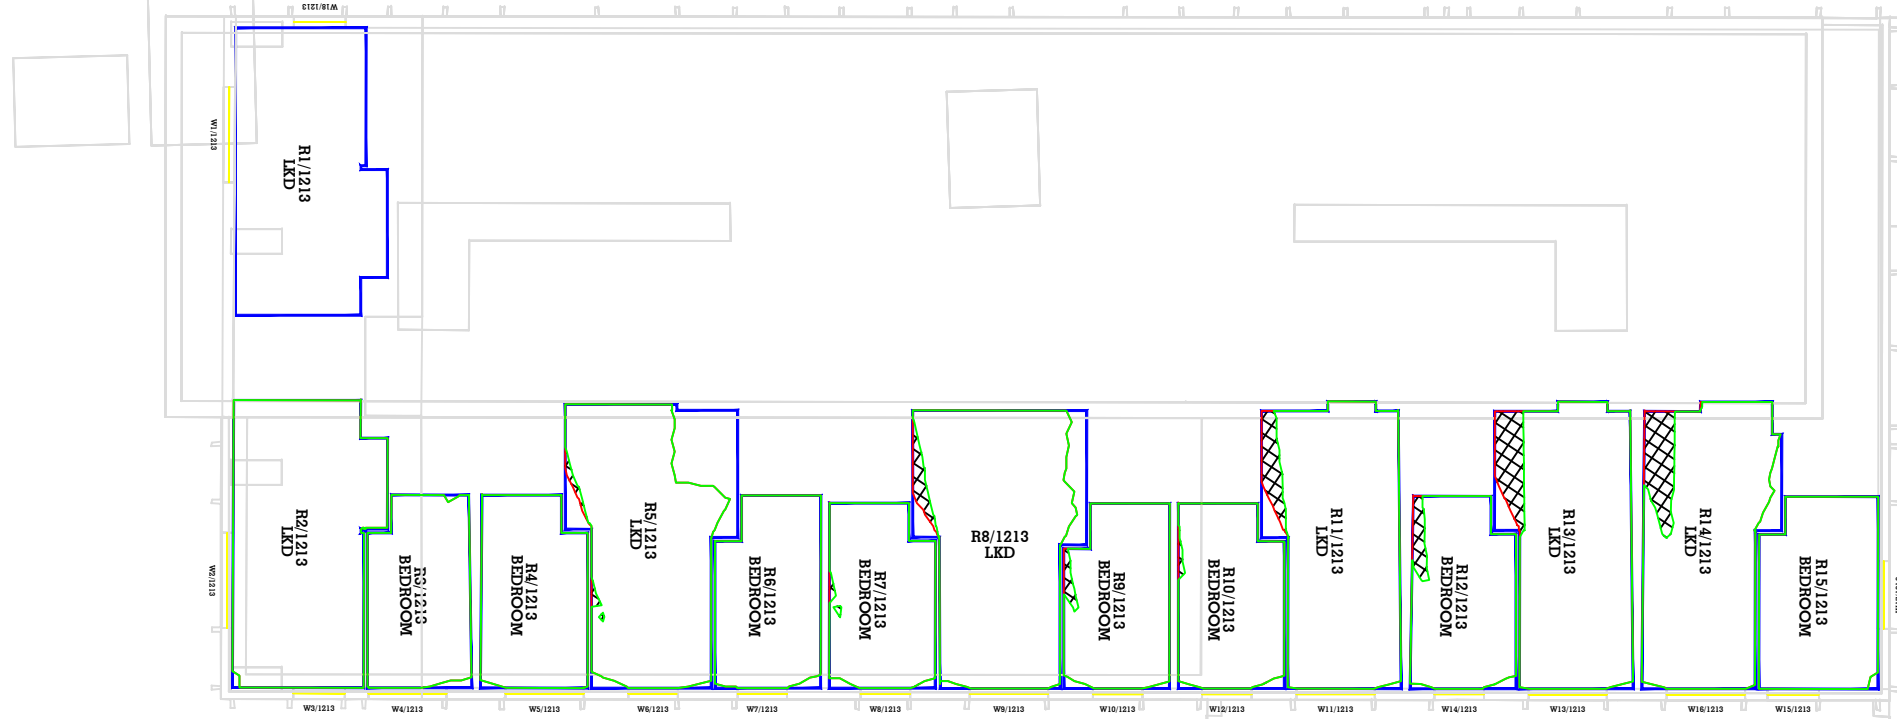


13TH FLOOR- 29 New Bailey Street

Key:	Sources of information Existing building Accucities 3D Model 002464_Albert Bridge House, Manchester_HD_MASRER 08/02/2022 Surrounding buildings Accucities 3D Model 002464_Albert Bridge House, Manchester_HD_MASRER 08/02/2022 INFO 22 FEB 2022 (PLANS, RESEARCH) Riverside Riverview Left Bank Apartments Proposed building DOWNLOAD 08 AUGUST 2022 0412-SEW-ZZ-M3-A-00000_buildings_220818 DWG PLAN SECTIONS ELEVATIONS 17 AUGUST 2022 ABH RESI Plan, Elevations, Sections and 3D Model - 25 Aug 2022	Project Name Albert Bridge House Drawing Title NO SKYLINE CONTOUR FOR 29 New Bailey Street	Drawn By RT Project No. AL96_23	Scale @ A3 1/200 Drawing No. BRE 87	Date 02 SEPT 2022 Revision -	AVISON YOUNG 65 Gresham Street, London, EC2V 7NQ 08449 02 03 04 www.avisonyoung.co.uk
-------------	---	--	---	---	--	--

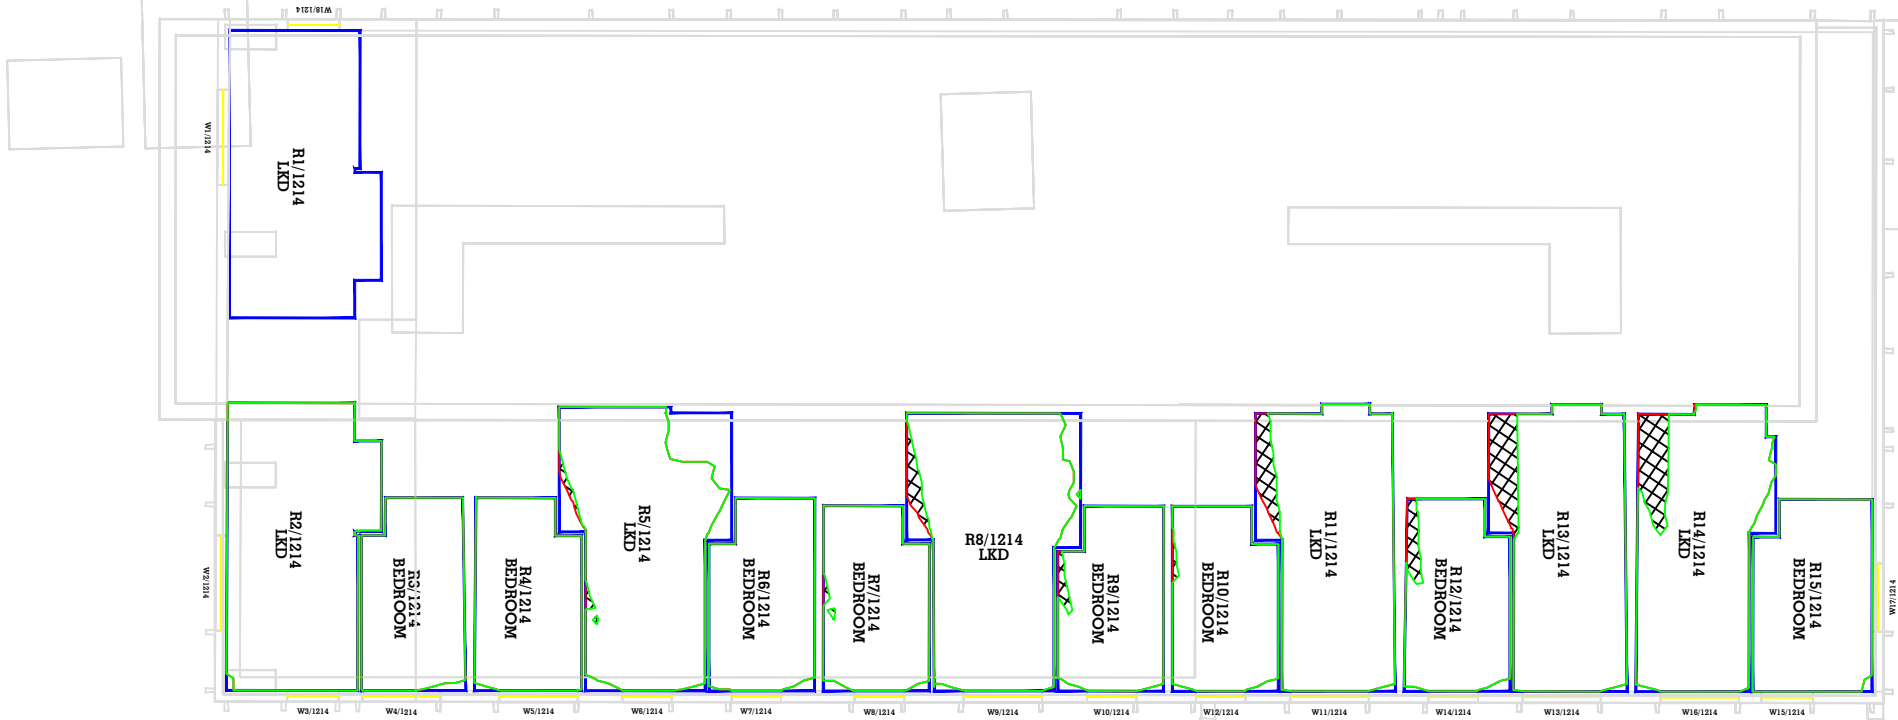


14TH FLOOR- 29 New Bailey Street

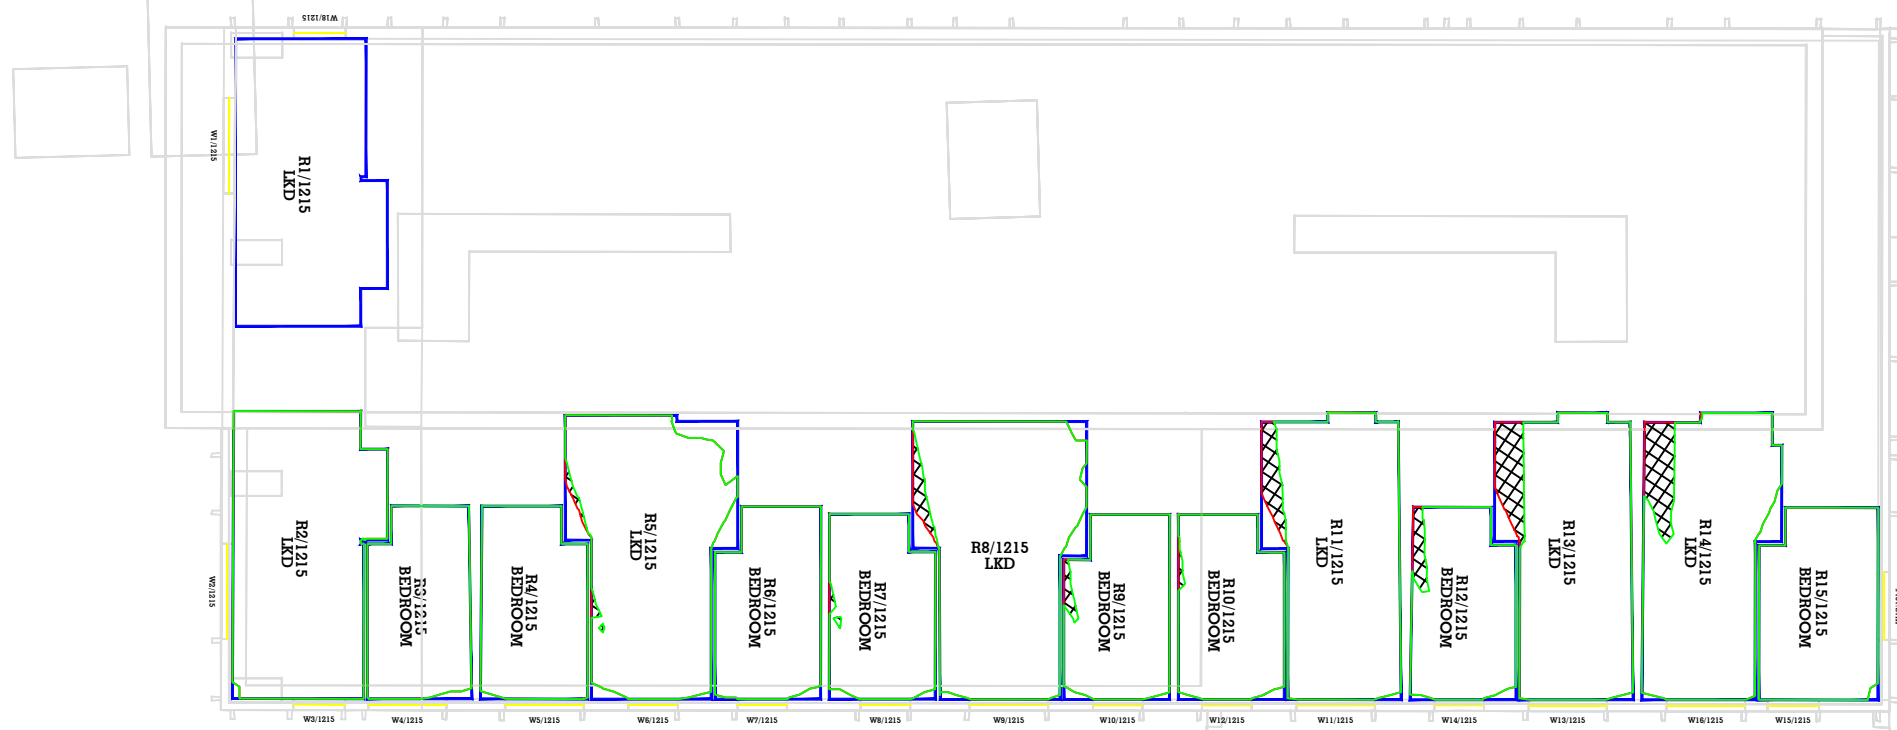

15TH FLOOR- 29 New Bailey Street

Key:

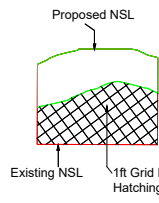

Sources of information

Existing building
Accucities 3D Model
002464_Albert Bridge House,
Manchester_HD_MASRER 08/02/2022

Surrounding buildings
Accucities 3D Model
002464_Albert Bridge House,
Manchester_HD_MASRER 08/02/2022
INFO 22 FEB 2022 (PLANS, RESEARCH)
Riverside
Riverview
Left Bank Apartments

Proposed building
DOWNLOAD 08 AUGUST 2022
0412-SEW-ZZ-M3-A-00000_buildings_220818
DWG PLAN SECTIONS ELEVATIONS 17 AUGUST 2022
ABH RESI Plan, Elevations, Sections and 3D Model - 25 Aug 2022

Project Name
Albert Bridge House

Drawing Title
NO SKYLINE CONTOUR FOR
29 New Bailey Street

Drawn By
RT

Project No.
AL96_23

Scale @ A3
1/200


Drawing No.
BRE 88

Date
02 SEPT 2022


Revision
-



65 Gresham Street, London, EC2V 7NQ
08449 02 03 04 www.avisonyoung.co.uk

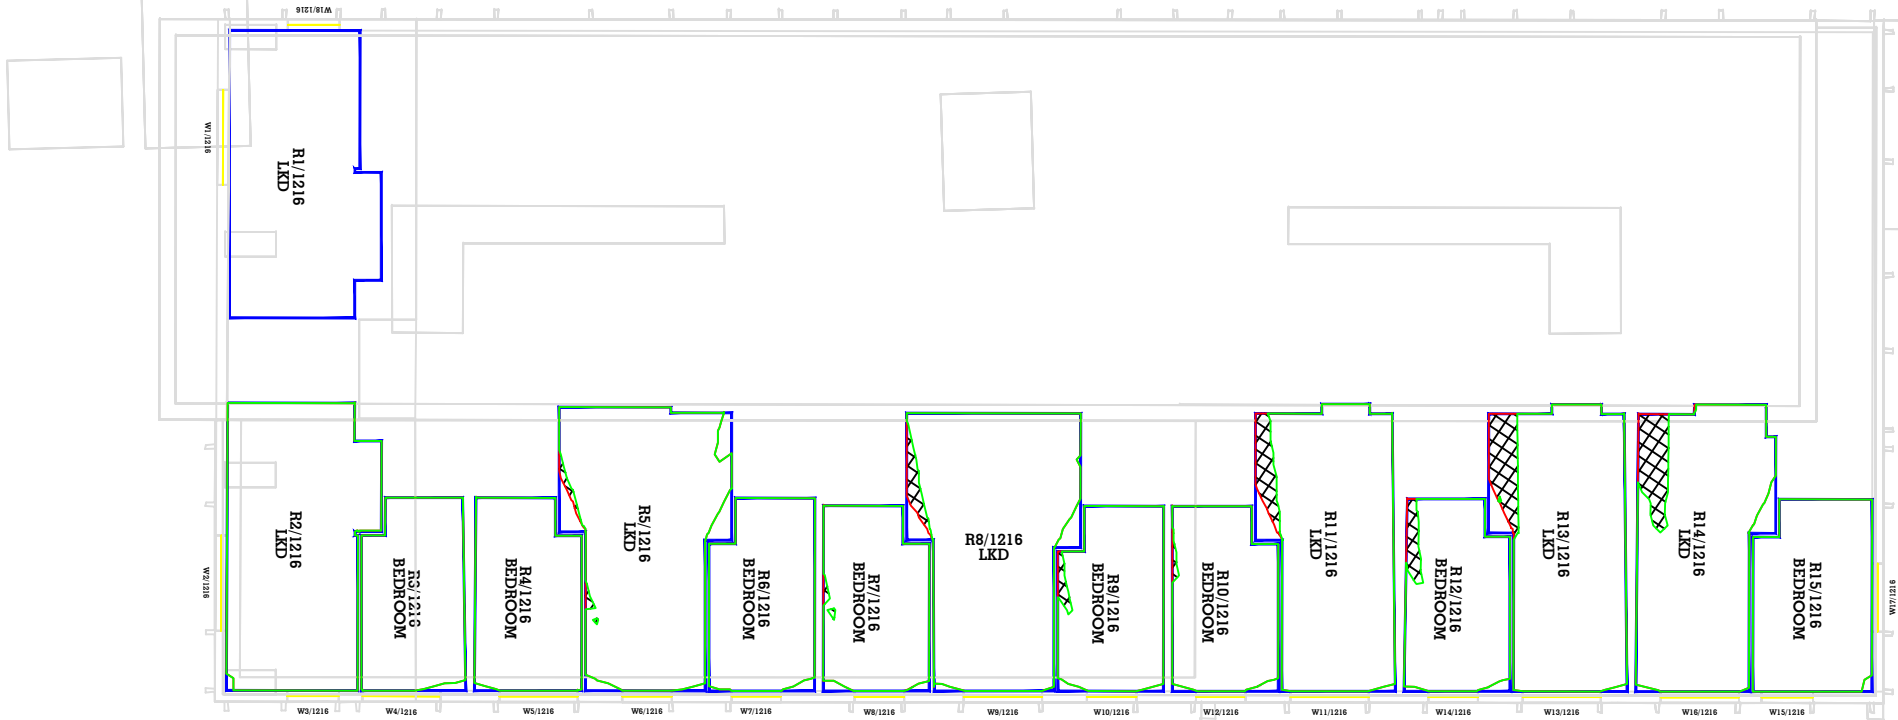


16TH FLOOR- 29 New Bailey Street

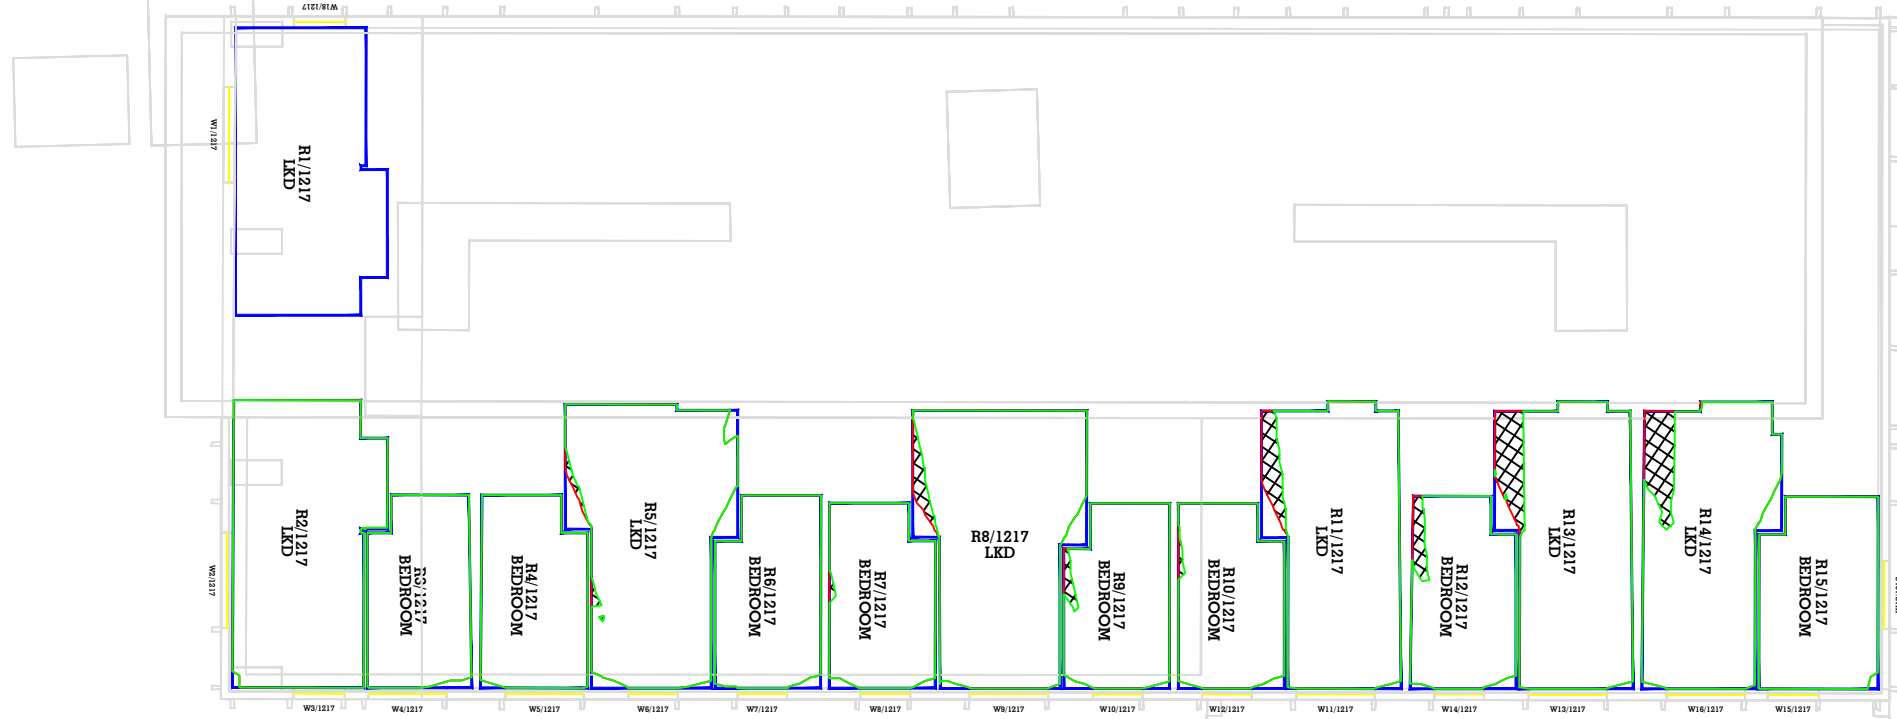


17TH FLOOR- 29 New Bailey Street

Key: Existing NSL 1ft Grid Loss Hatching	Sources of information Existing building Accucities 3D Model 002464_Albert Bridge House, Manchester_HD_MASRER 08/02/2022 Surrounding buildings Accucities 3D Model 002464_Albert Bridge House, Manchester_HD_MASRER 08/02/2022 INFO 22 FEB 2022 (PLANS, RESEARCH) Riverside Riverview Left Bank Apartments Proposed building DOWNLOAD 08 AUGUST 2022 0412-SEW-ZZ-ZZ-M3-A-00000_buildings_220818 DWG PLAN SECTIONS ELEVATIONS 17 AUGUST 2022 ABH RESI Plan, Elevations, Sections and 3D Model - 25 Aug 2022	Project Name Albert Bridge House Drawing Title NO SKYLINE CONTOUR FOR 29 New Bailey Street	Drawn By RT Project No. AL96_23 Scale @ A3 1/200 Drawing No. BRE 89 Date 02 SEPT 2022 Revision -	65 Gresham Street, London, EC2V 7NQ 08449 02 03 04 www.avisonyoung.co.uk
---	---	---	--	--

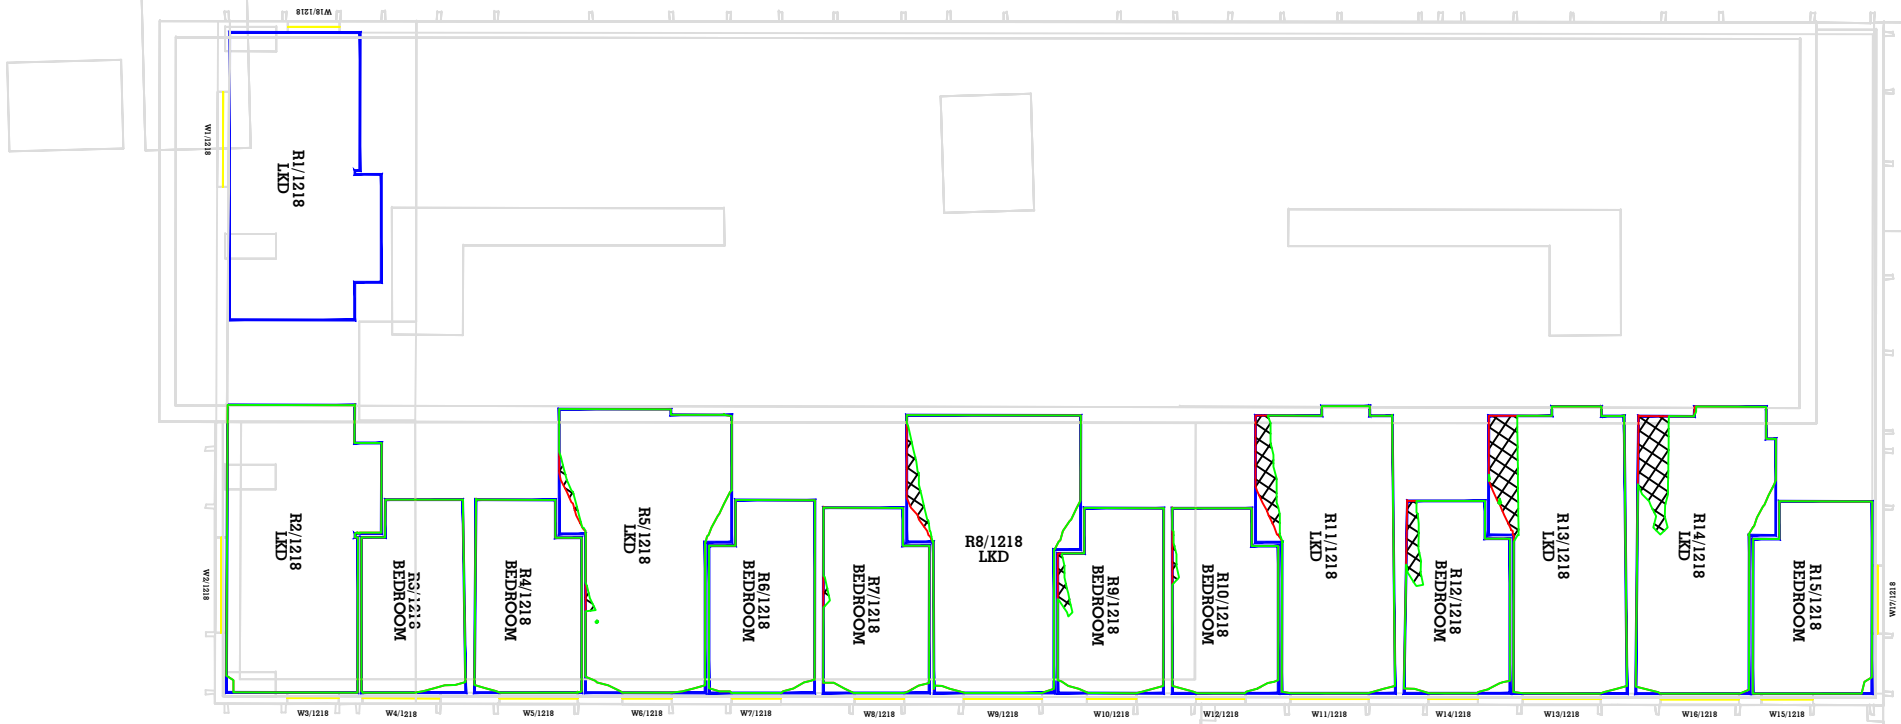


18TH FLOOR- 29 New Bailey Street

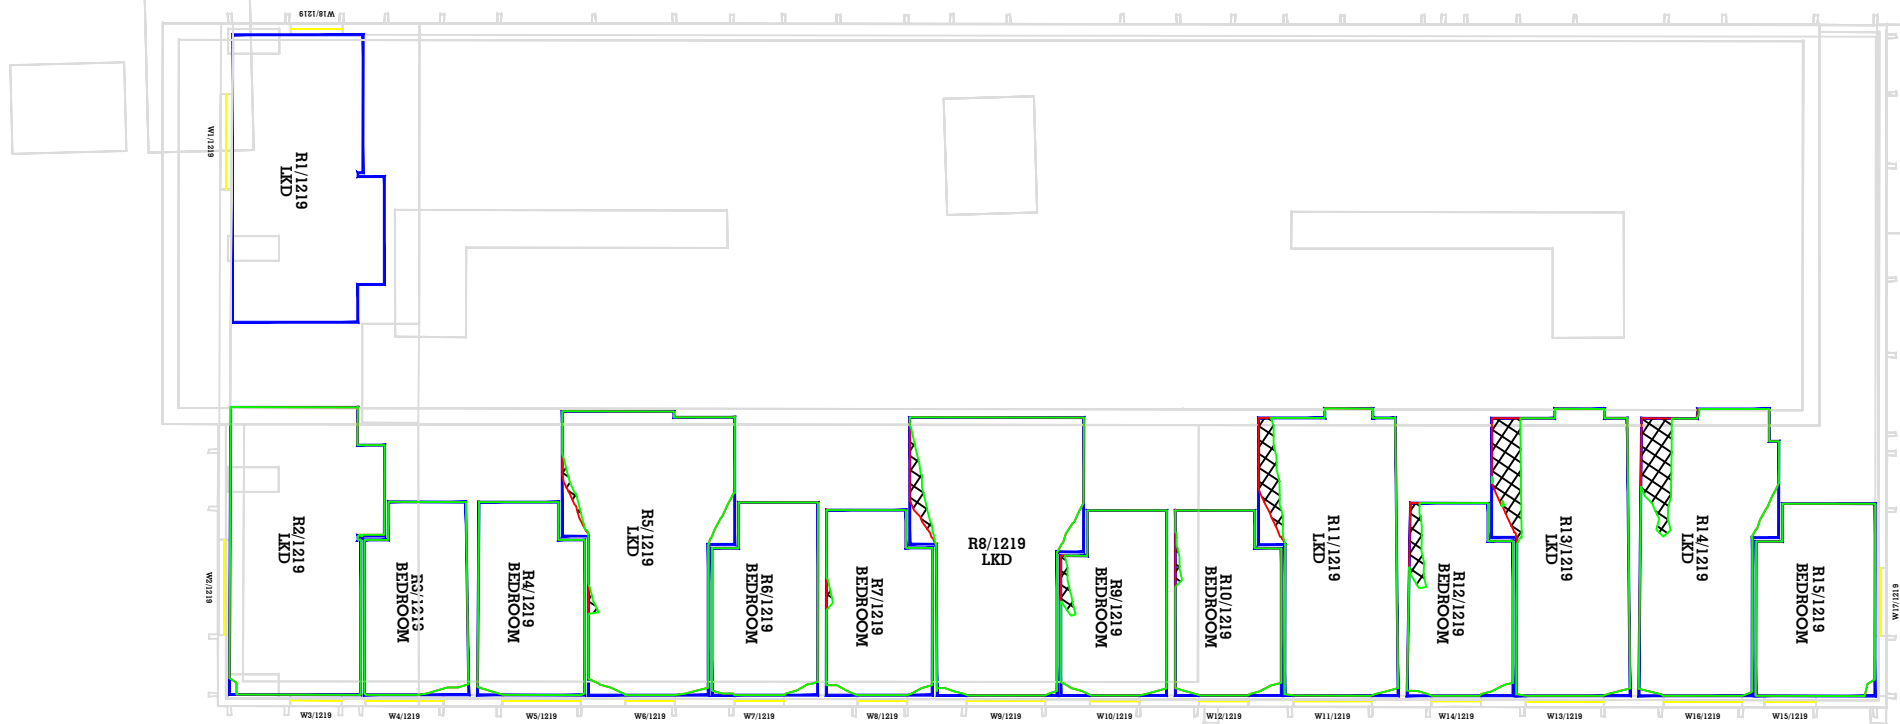

19TH FLOOR- 29 New Bailey Street

Key:

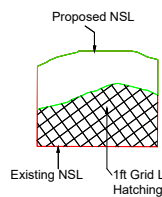

Sources of information

Existing building
Accucities 3D Model
002464_Albert Bridge House,
Manchester_HD_MASRER 08/02/2022

Surrounding buildings
Accucities 3D Model
002464_Albert Bridge House,
Manchester_HD_MASRER 08/02/2022
INFO 22 FEB 2022 (PLANS, RESEARCH)
Riverside
Riverview
Left Bank Apartments

Proposed building
DOWNLOAD 08 AUGUST 2022
0412-SEW-ZZ-ZZ-M3-A-00000_buildings_220818
DWG PLAN SECTIONS ELEVATIONS 17 AUGUST 2022
ABH RESI Plan, Elevations, Sections and 3D Model - 25 Aug 2022

Project Name
Albert Bridge House

Drawing Title
NO SKYLINE CONTOUR FOR
29 New Bailey Street

Drawn By
RT

Project No.
AL96_23

Scale @ A3
1/200


Drawing No.
BRE 90

Date
02 SEPT 2022


Revision
-

**AVISON
YOUNG**

65 Gresham Street, London, EC2V 7NQ
08449 02 03 04 www.avisonyoung.co.uk

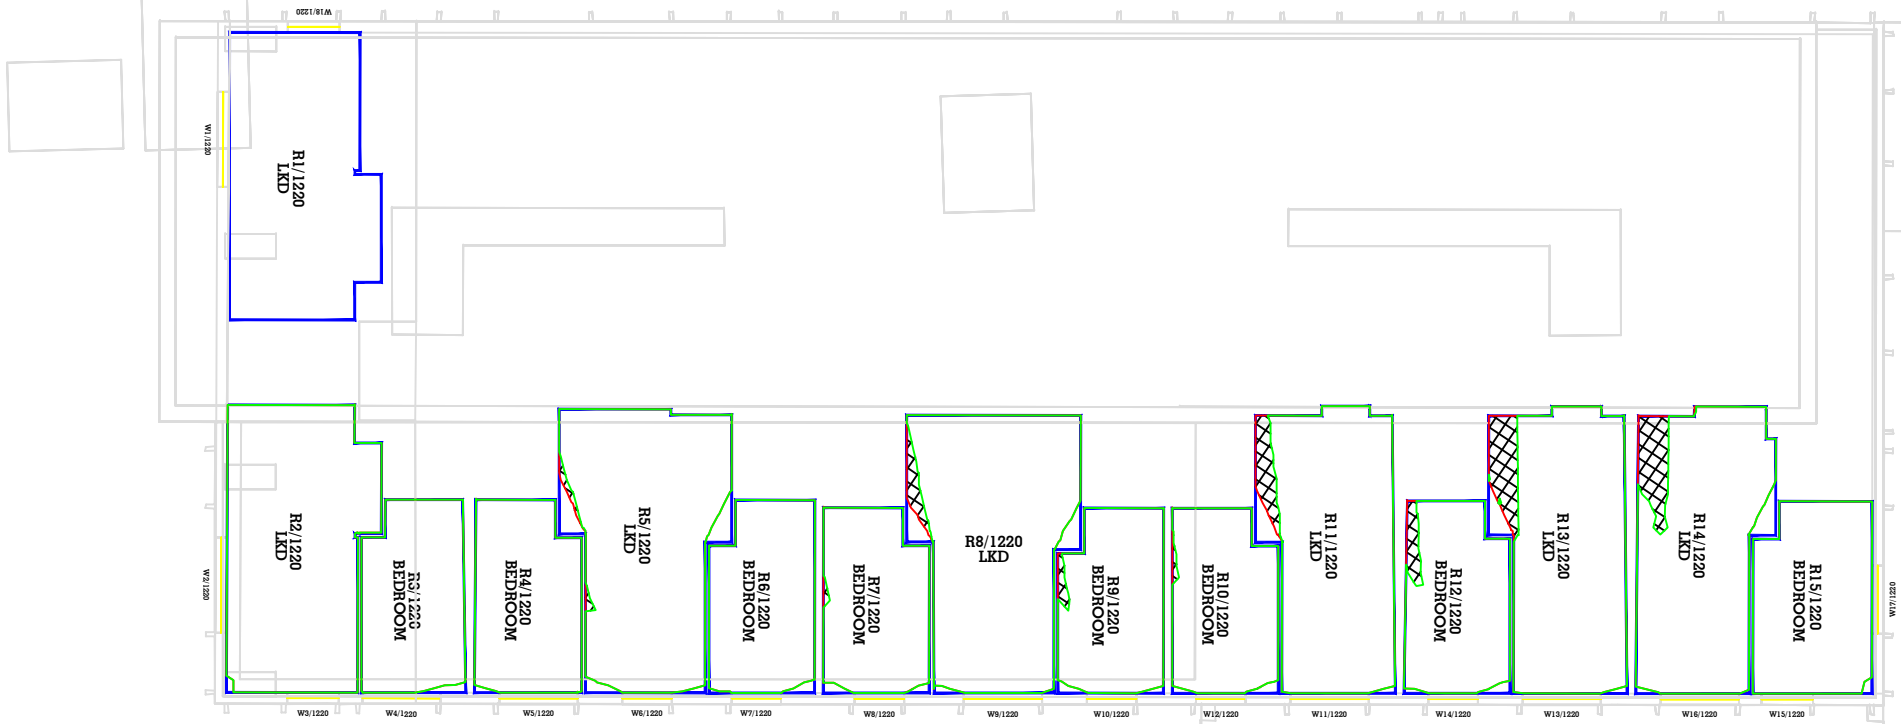


20TH FLOOR- 29 New Bailey Street

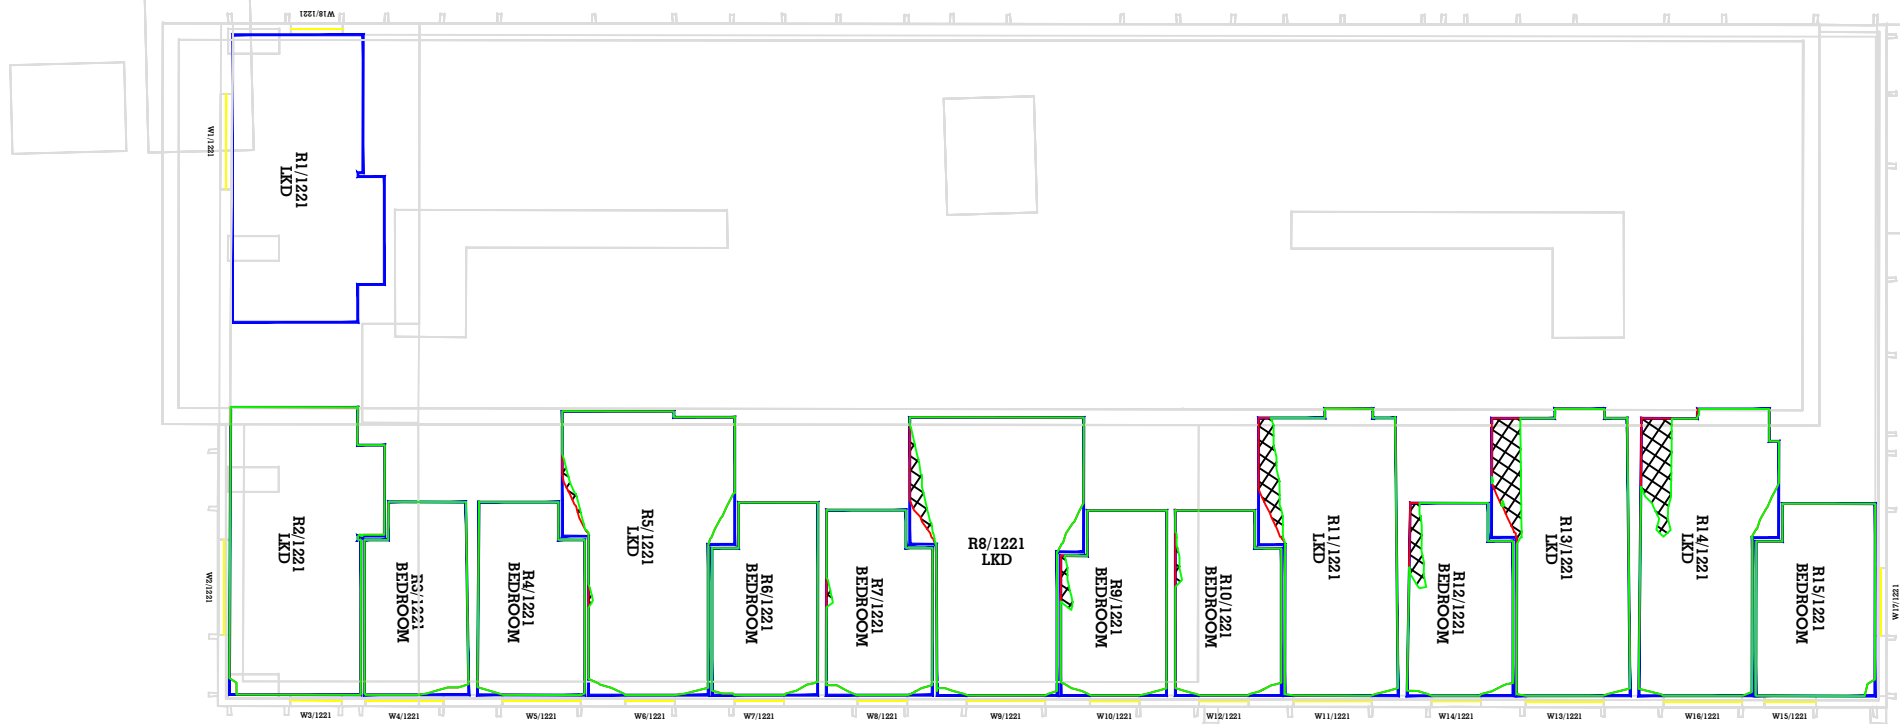

21ST FLOOR- 29 New Bailey Street

Key:

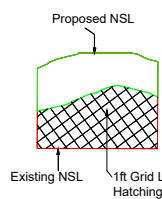

Sources of information

Existing building
Accucities 3D Model
002464_Albert Bridge House,
Manchester_HD_MASRER 08/02/2022

Surrounding buildings
Accucities 3D Model
002464_Albert Bridge House,
Manchester_HD_MASRER 08/02/2022
INFO 22 FEB 2022 (PLANS, RESEARCH)
Riverside
Riverview
Left Bank Apartments

Proposed building
DOWNLOAD 08 AUGUST 2022
0412-SEW-ZZ-M3-A-00000_buildings_220818
DWG PLAN SECTIONS ELEVATIONS 17 AUGUST 2022
ABH RESI Plan, Elevations, Sections and 3D Model - 25 Aug 2022

Project Name
Albert Bridge House

Drawing Title
NO SKYLINE CONTOUR FOR
29 New Bailey Street

Drawn By
RT

Project No.
AL96_23

Scale @ A3
1/200


Drawing No.
BRE 91

Date
02 SEPT 2022


Revision
-



65 Gresham Street, London, EC2V 7NQ
08449 02 03 04 www.avisonyoung.co.uk

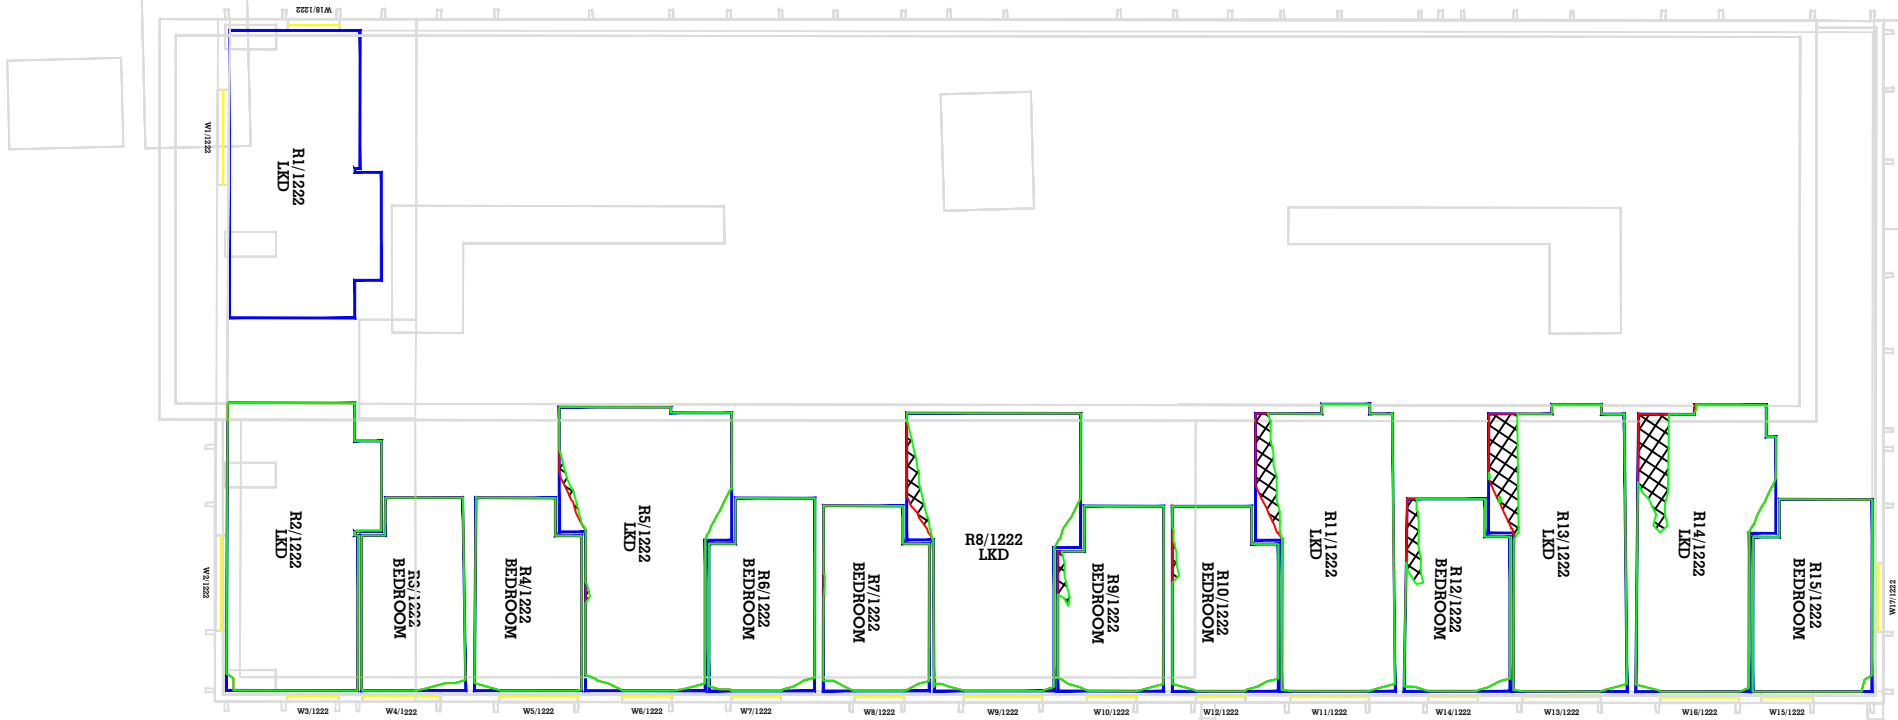


22ND FLOOR- 29 New Bailey Street

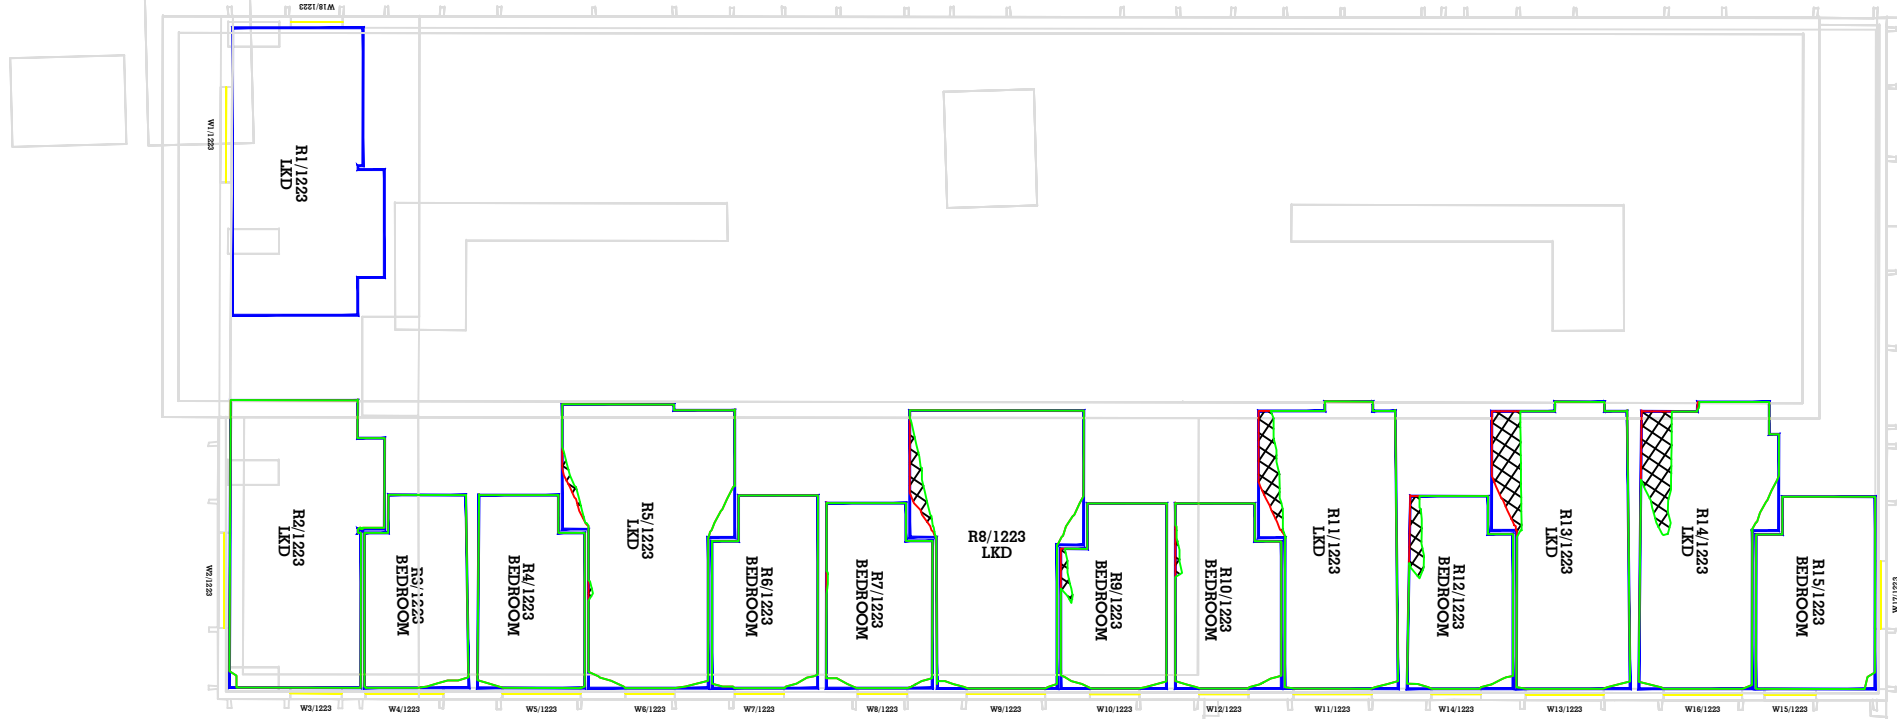

23RD FLOOR- 29 New Bailey Street

Key:

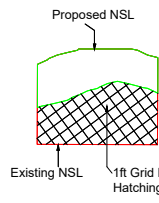

Sources of information

Existing building
Accucities 3D Model
002464_Albert Bridge House,
Manchester_HD_MASRER 08/02/2022

Surrounding buildings
Accucities 3D Model
002464_Albert Bridge House,
Manchester_HD_MASRER 08/02/2022
INFO 22 FEB 2022 (PLANS, RESEARCH)
Riverside
Riverview
Left Bank Apartments

Proposed building
DOWNLOAD 08 AUGUST 2022
0412-SEW-ZZ-M3-A-00000_buildings_220818
DWG PLAN SECTIONS ELEVATIONS 17 AUGUST 2022
ABH RESI Plan, Elevations, Sections and 3D Model - 25 Aug 2022

Project Name
Albert Bridge House

Drawing Title
NO SKYLINE CONTOUR FOR
29 New Bailey Street

Drawn By
RT

Project No.
AL96_23

Scale @ A3
1/200


Drawing No.
BRE 92

Date
02 SEPT 2022


Revision
-



65 Gresham Street, London, EC2V 7NQ
08449 02 03 04 www.avisonyoung.co.uk

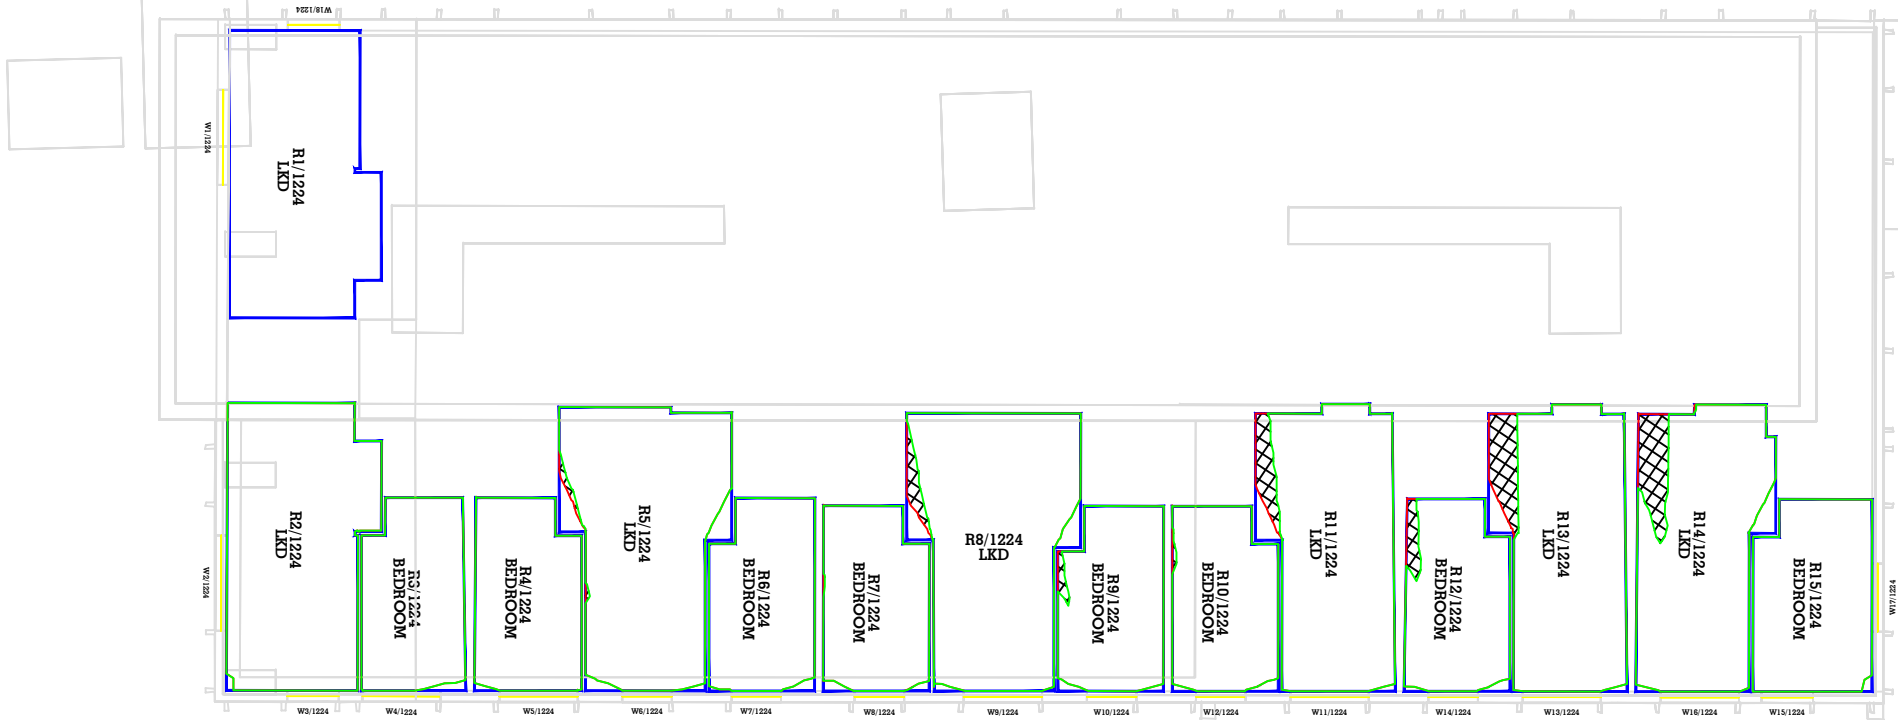


24TH FLOOR- 29 New Bailey Street

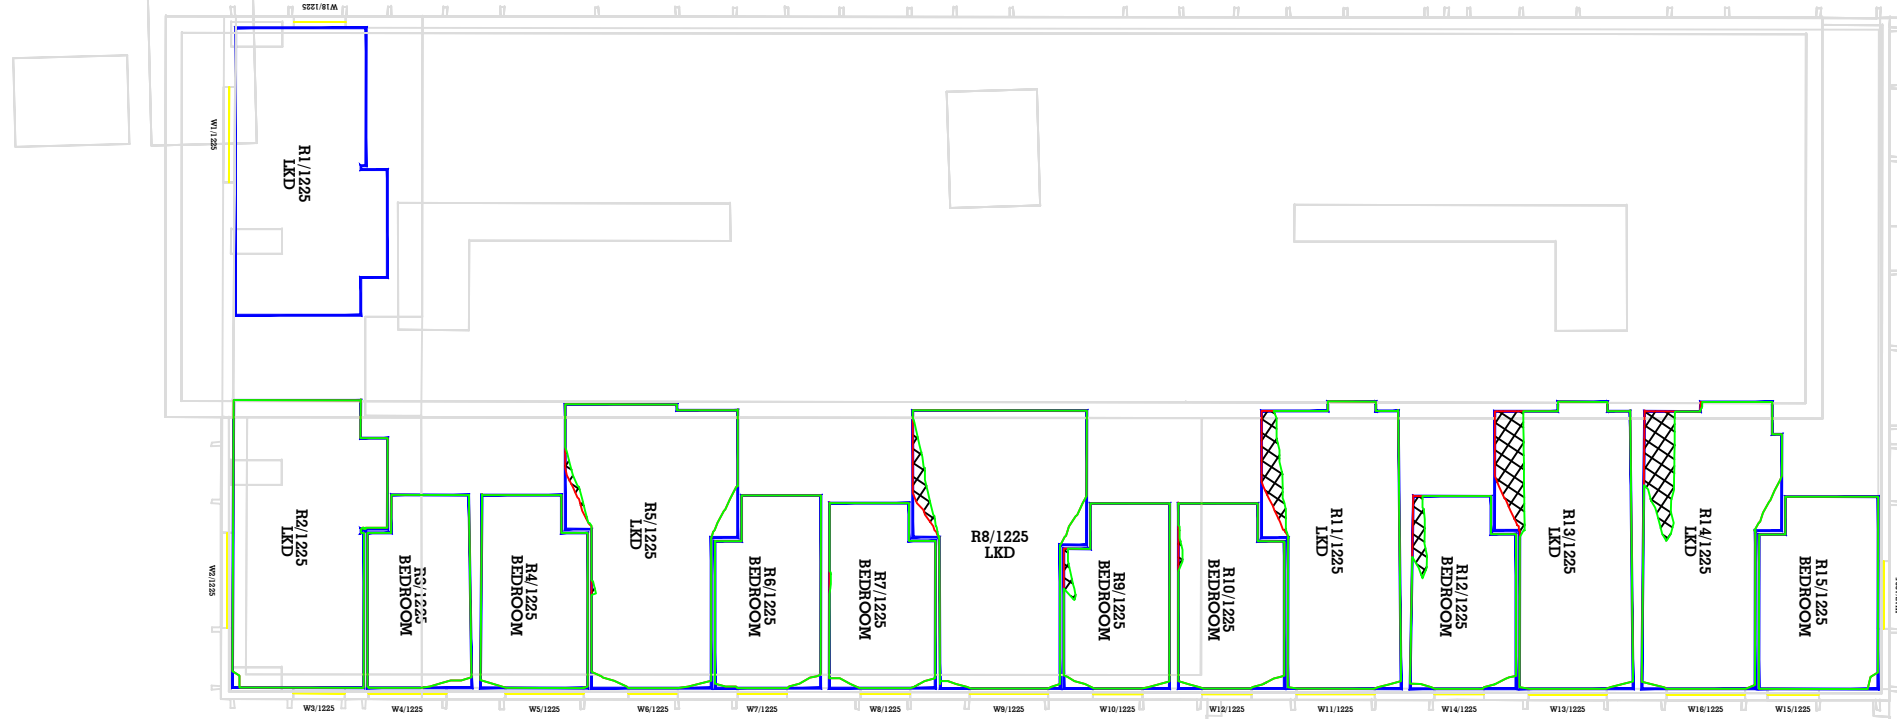

25TH FLOOR- 29 New Bailey Street

Key:

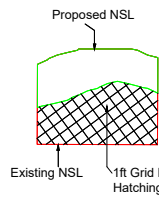

Sources of information

Existing building
Accucities 3D Model
002464_Albert Bridge House,
Manchester_HD_MASRER 08/02/2022

Surrounding buildings
Accucities 3D Model
002464_Albert Bridge House,
Manchester_HD_MASRER 08/02/2022
INFO 22 FEB 2022 (PLANS, RESEARCH)
Riverside
Riverview
Left Bank Apartments

Proposed building
DOWNLOAD 08 AUGUST 2022
0412-SEW-ZZ-M3-A-00000_buildings_220818
DWG PLAN SECTIONS ELEVATIONS 17 AUGUST 2022
ABH RESI Plan, Elevations, Sections and 3D Model - 25 Aug 2022

Project Name
Albert Bridge House

Drawing Title
NO SKYLINE CONTOUR FOR
29 New Bailey Street

Drawn By
RT

Project No.
AL96_23

Scale @ A3
1/200


Drawing No.
BRE 93

Date
02 SEPT 2022


Revision
-



65 Gresham Street, London, EC2V 7NQ
08449 02 03 04 www.avisonyoung.co.uk

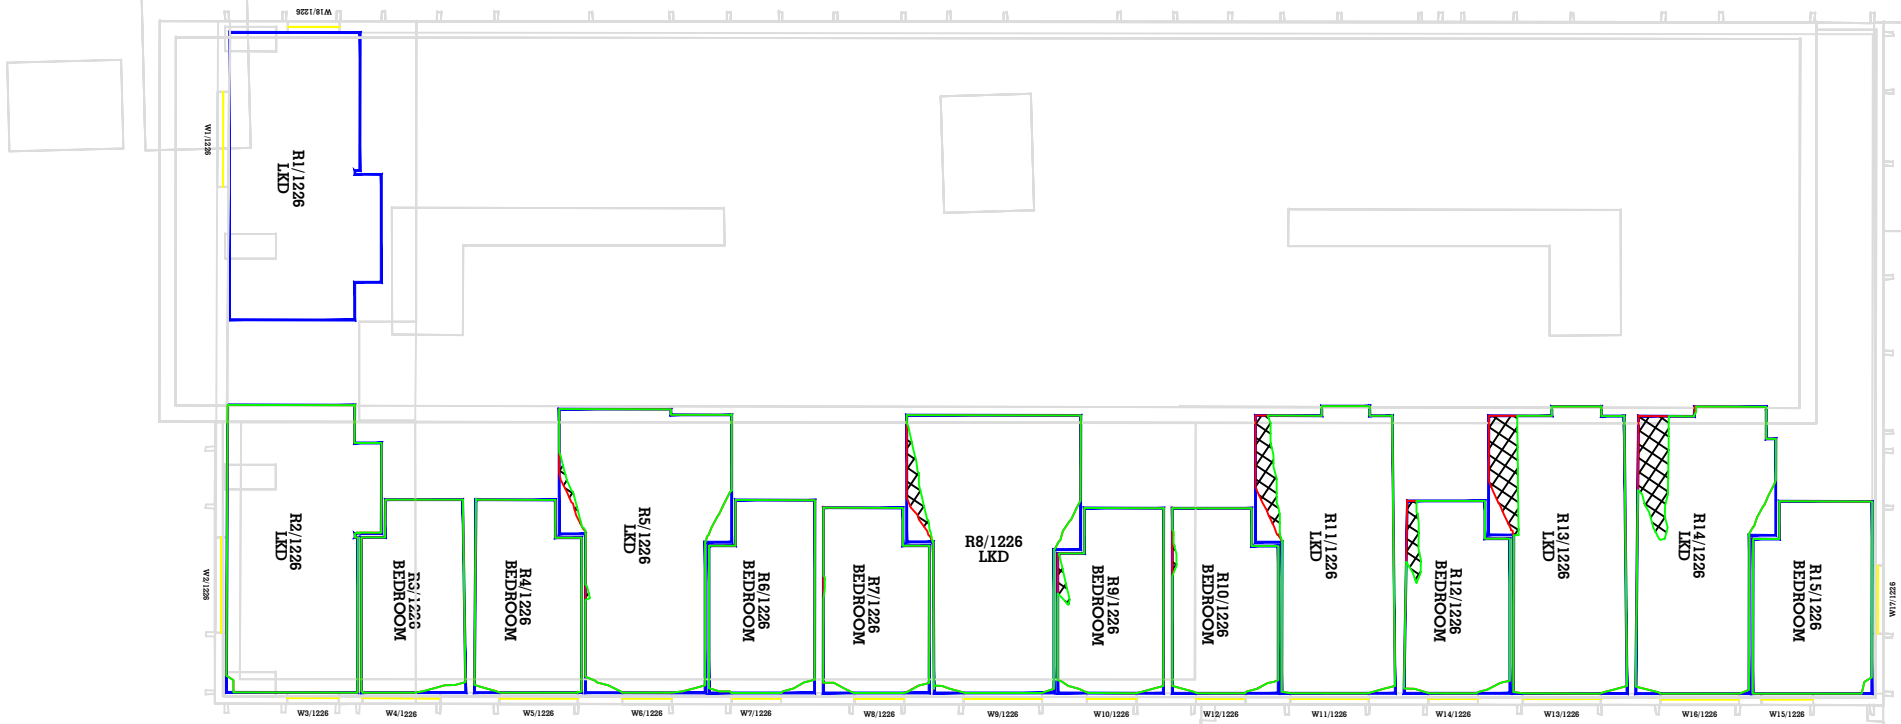


26TH FLOOR- 29 New Bailey Street

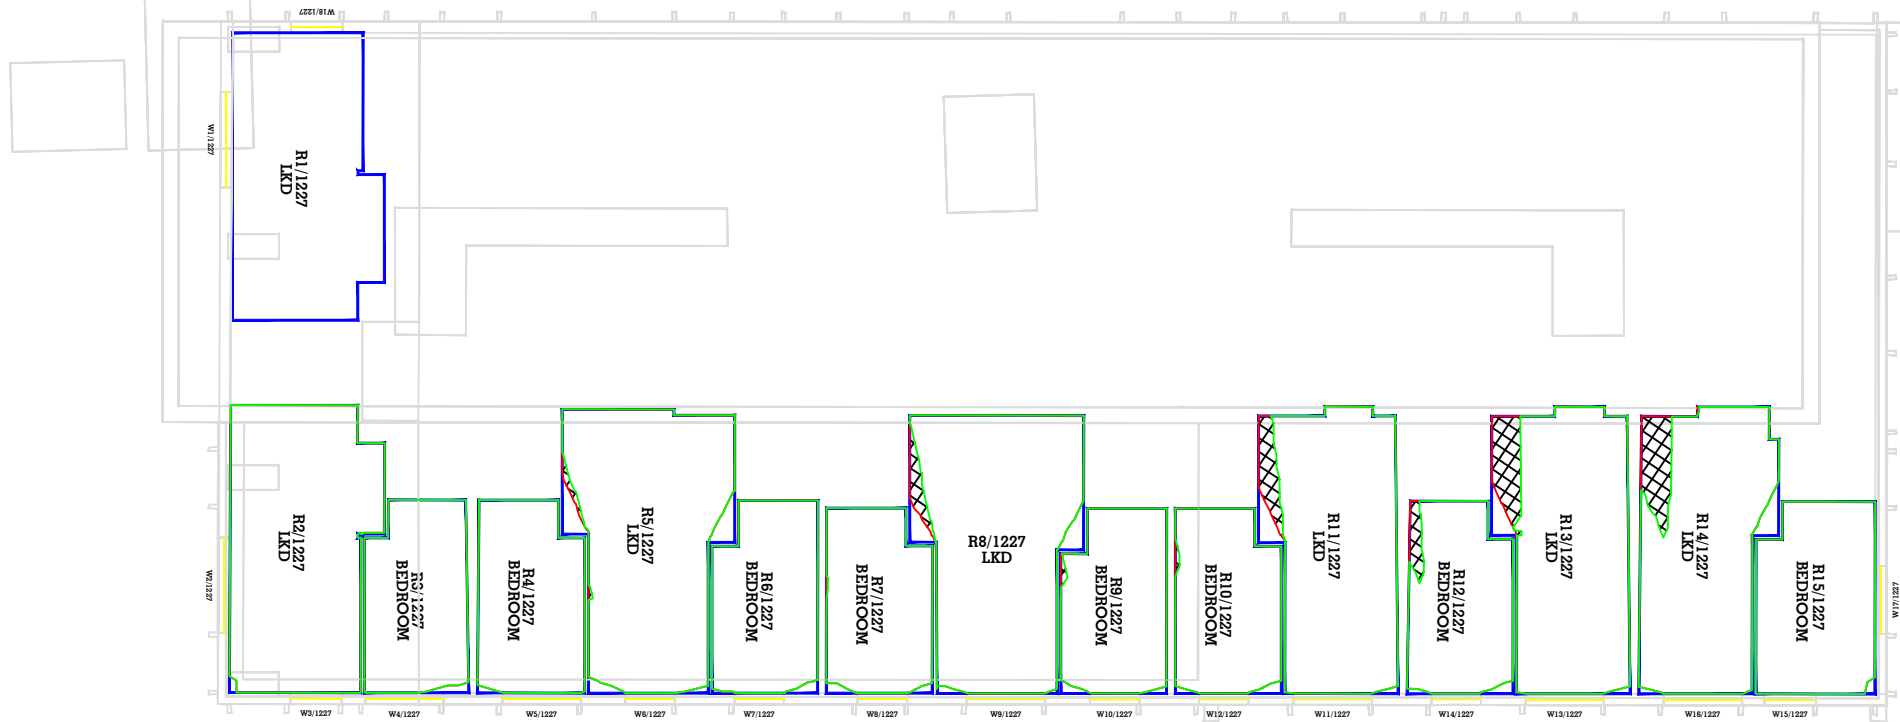

27TH FLOOR- 29 New Bailey Street

Key:

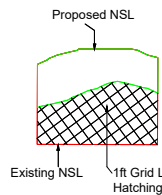

Sources of information

Existing building
Accucities 3D Model
002464_Albert Bridge House,
Manchester_HD_MASRER 08/02/2022

Surrounding buildings
Accucities 3D Model
002464_Albert Bridge House,
Manchester_HD_MASRER 08/02/2022
INFO 22 FEB 2022 (PLANS, RESEARCH)
Riverside
Riverview
Left Bank Apartments

Proposed building
DOWNLOAD 08 AUGUST 2022
0412-SEW-ZZ-M3-A-00000_buildings_220818
DWG PLAN SECTIONS ELEVATIONS 17 AUGUST 2022
ABH RESI Plan, Elevations, Sections and 3D Model - 25 Aug 2022

Project Name
Albert Bridge House

Drawing Title
NO SKYLINE CONTOUR FOR
29 New Bailey Street

Drawn By
RT

Project No.
AL96_23

Scale @ A3
1/200


Drawing No.
BRE 94

Date
02 SEPT 2022


Revision
-

**AVISON
YOUNG**

65 Gresham Street, London, EC2V 7NQ
08449 02 03 04 www.avisonyoung.co.uk

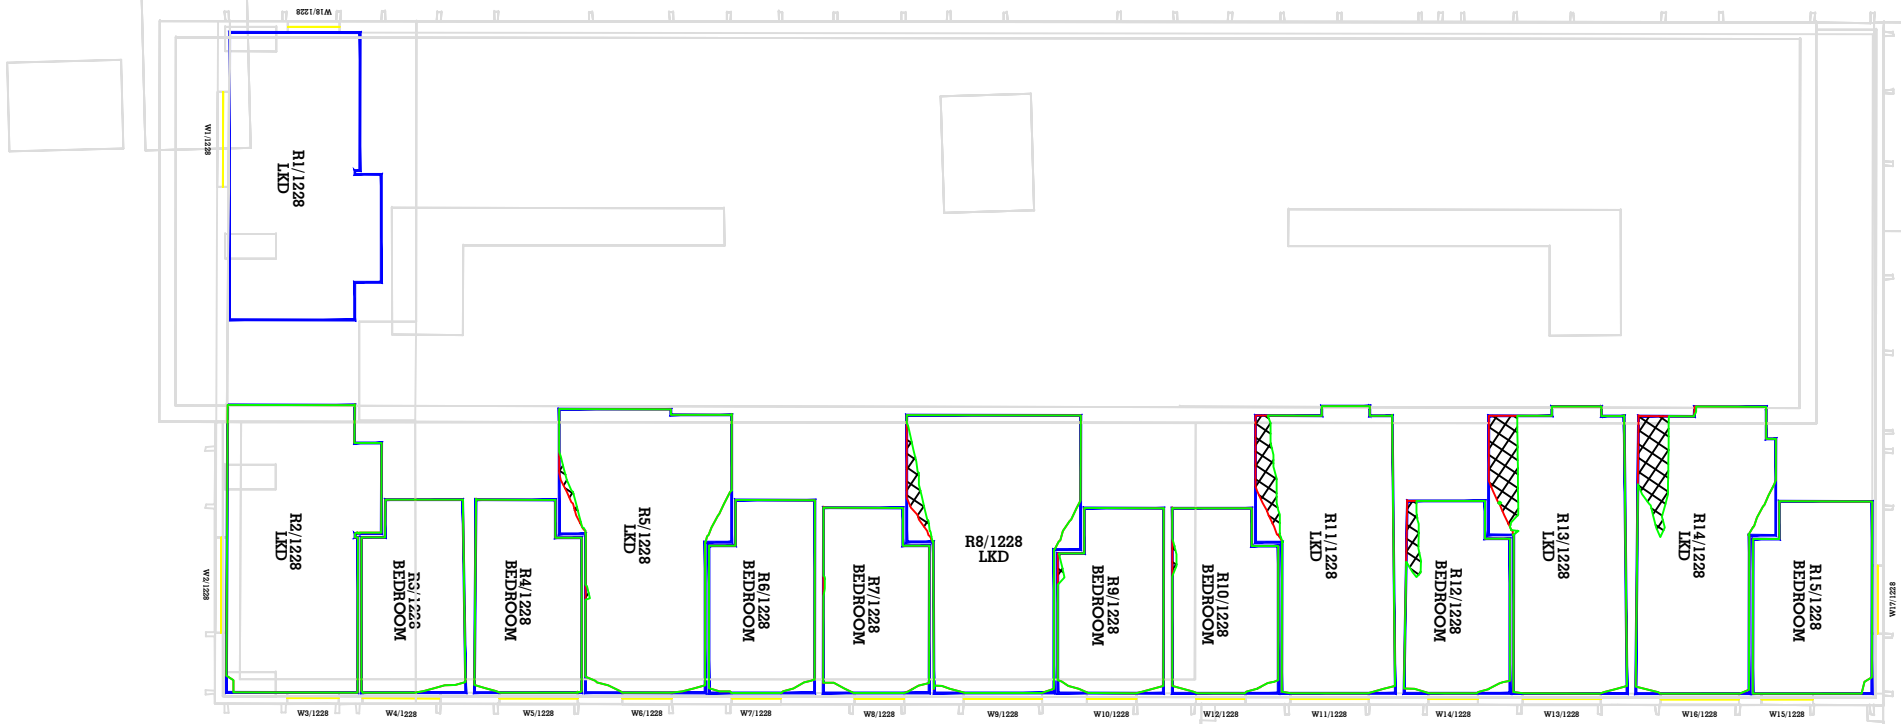


28TH FLOOR- 29 New Bailey Street

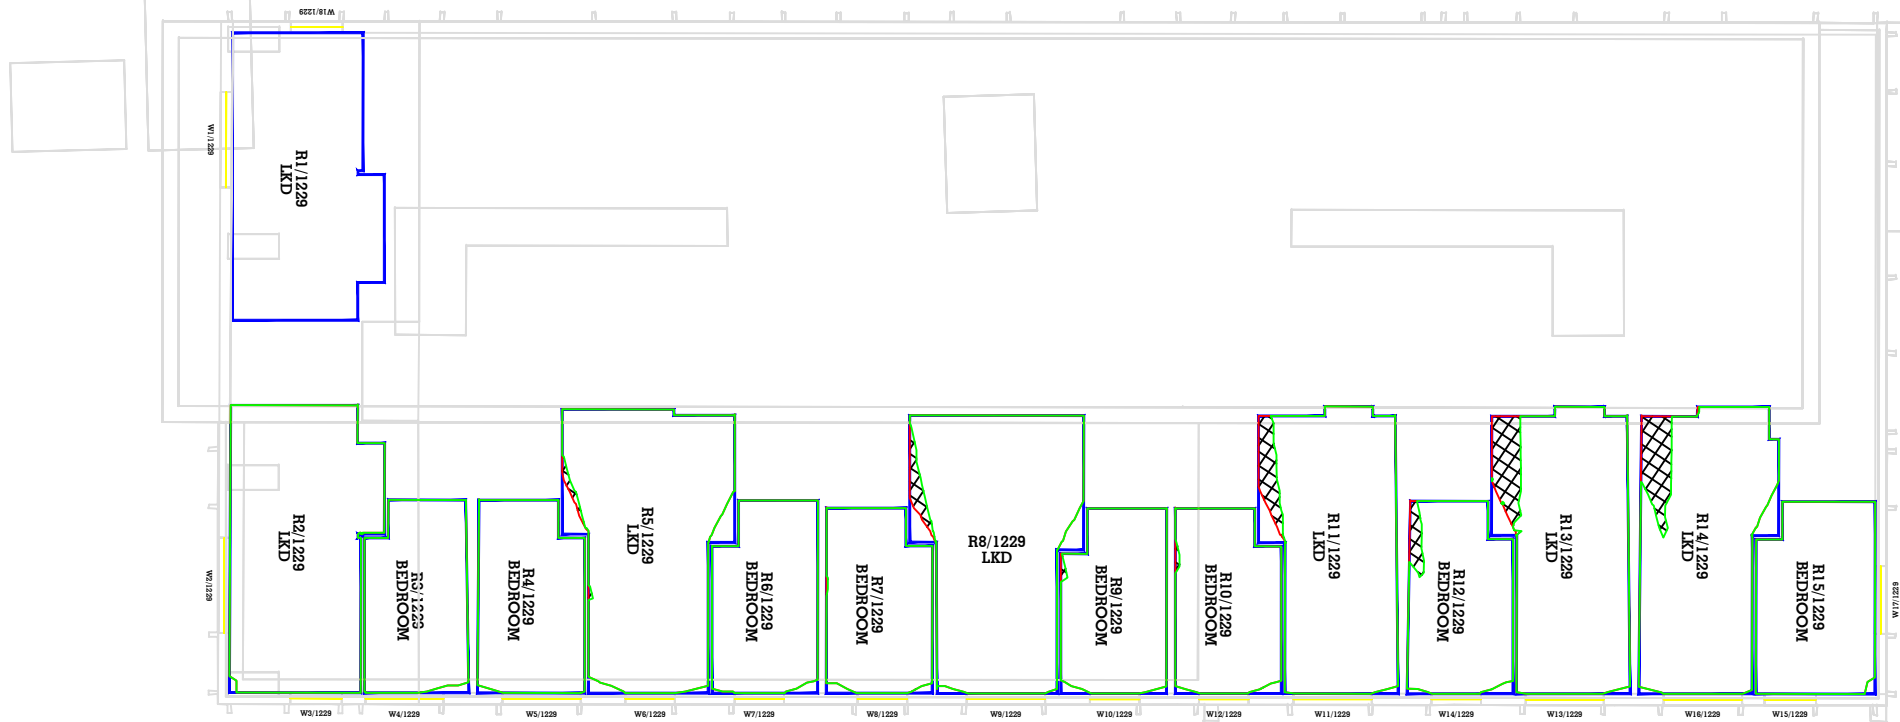

29TH FLOOR- 29 New Bailey Street

Key:

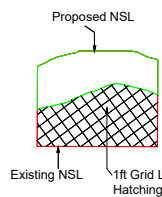

Sources of information

Existing building
Accucities 3D Model
002464_Albert Bridge House,
Manchester_HD_MASRER 08/02/2022

Surrounding buildings
Accucities 3D Model
002464_Albert Bridge House,
Manchester_HD_MASRER 08/02/2022
INFO 22 FEB 2022 (PLANS, RESEARCH)
Riverside
Riverview
Left Bank Apartments

Proposed building
DOWNLOAD 08 AUGUST 2022
0412-SEW-ZZ-M3-A-00000_buildings_220818
DWG PLAN SECTIONS ELEVATIONS 17 AUGUST 2022
ABH RESI Plan, Elevations, Sections and 3D Model - 25 Aug 2022

Project Name
Albert Bridge House

Drawing Title
NO SKYLINE CONTOUR FOR
29 New Bailey Street

Drawn By
RT

Project No.
AL96_23

Scale @ A3
1/200


Drawing No.
BRE 95

Date
02 SEPT 2022


Revision
-



65 Gresham Street, London, EC2V 7NQ
08449 02 03 04 www.avisonyoung.co.uk

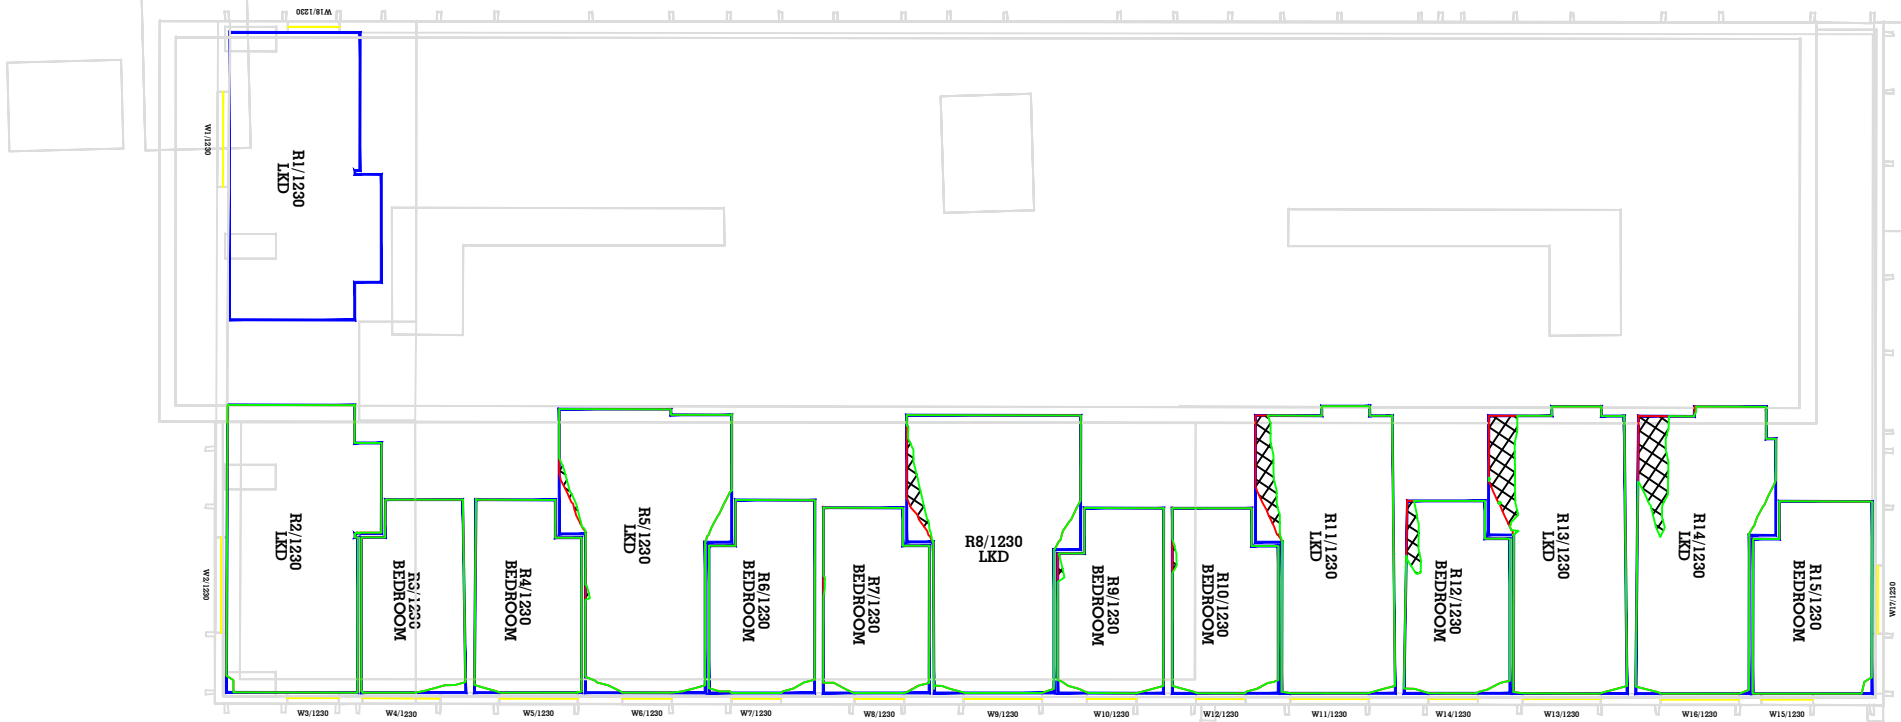


30TH FLOOR- 29 New Bailey Street

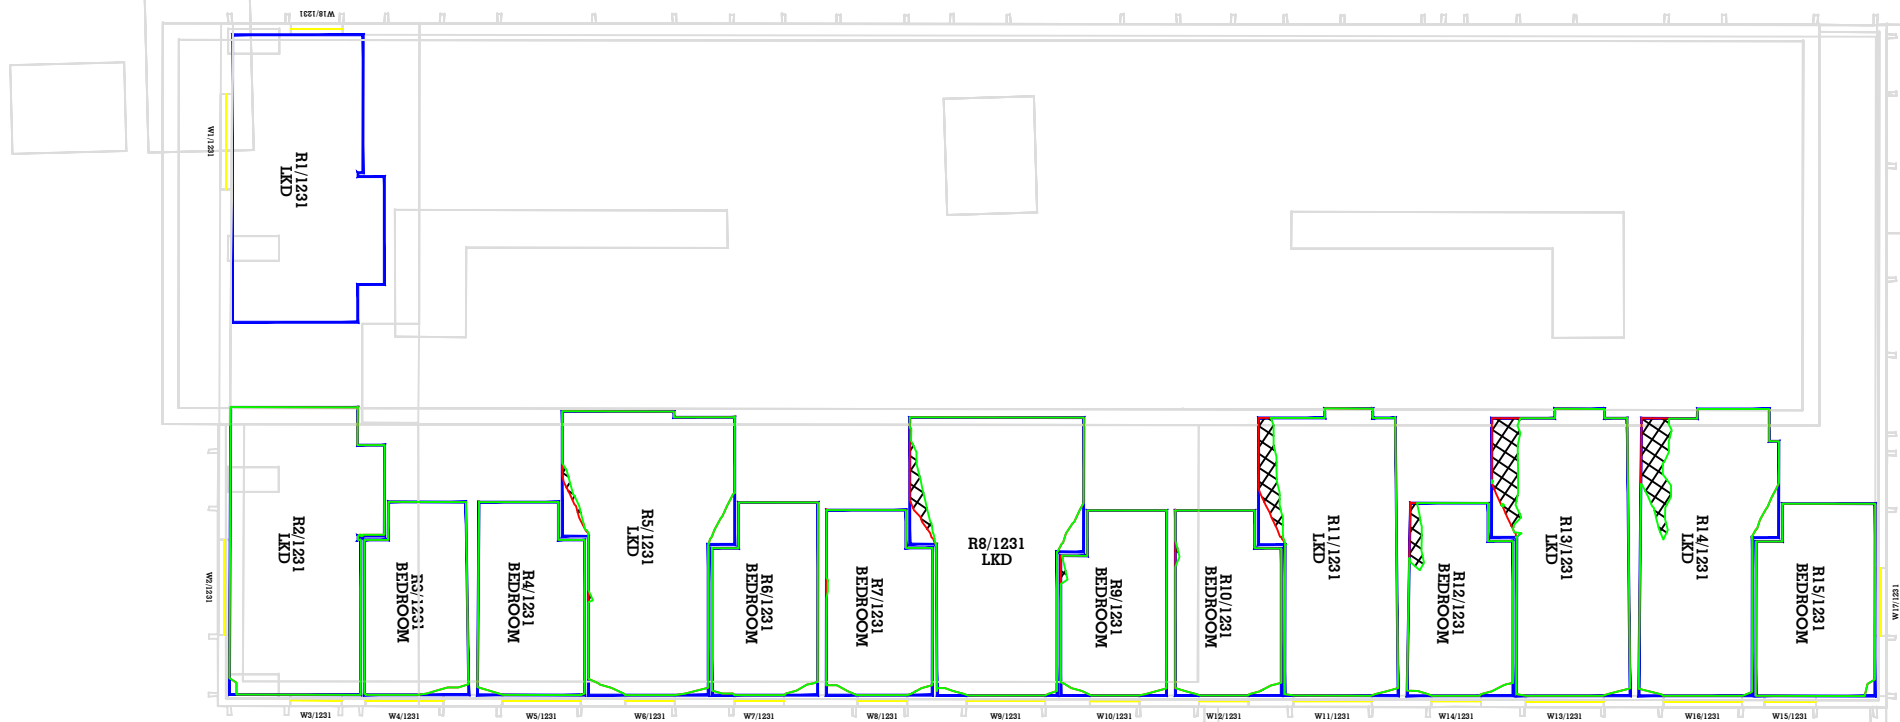

31ST FLOOR- 29 New Bailey Street

Key:

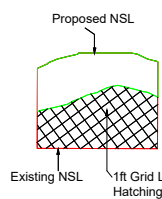

Sources of information

Existing building
Accucities 3D Model
002464_Albert Bridge House,
Manchester_HD_MASRER 08/02/2022

Surrounding buildings
Accucities 3D Model
002464_Albert Bridge House,
Manchester_HD_MASRER 08/02/2022
INFO 22 FEB 2022 (PLANS, RESEARCH)
Riverside
Riverview
Left Bank Apartments

Proposed building
DOWNLOAD 08 AUGUST 2022
0412-SEW-ZZ-M3-A-00000_buildings_220818
DWG PLAN SECTIONS ELEVATIONS 17 AUGUST 2022
ABH RESI Plan, Elevations, Sections and 3D Model - 25 Aug 2022

Project Name
Albert Bridge House

Drawing Title
NO SKYLINE CONTOUR FOR
29 New Bailey Street

Drawn By
RT

Project No.
AL96_23

Scale @ A3
1/200


Drawing No.
BRE 96

Date
02 SEPT 2022


Revision
-

**AVISON
YOUNG**

65 Gresham Street, London, EC2V 7NQ
08449 02 03 04 www.avisonyoung.co.uk

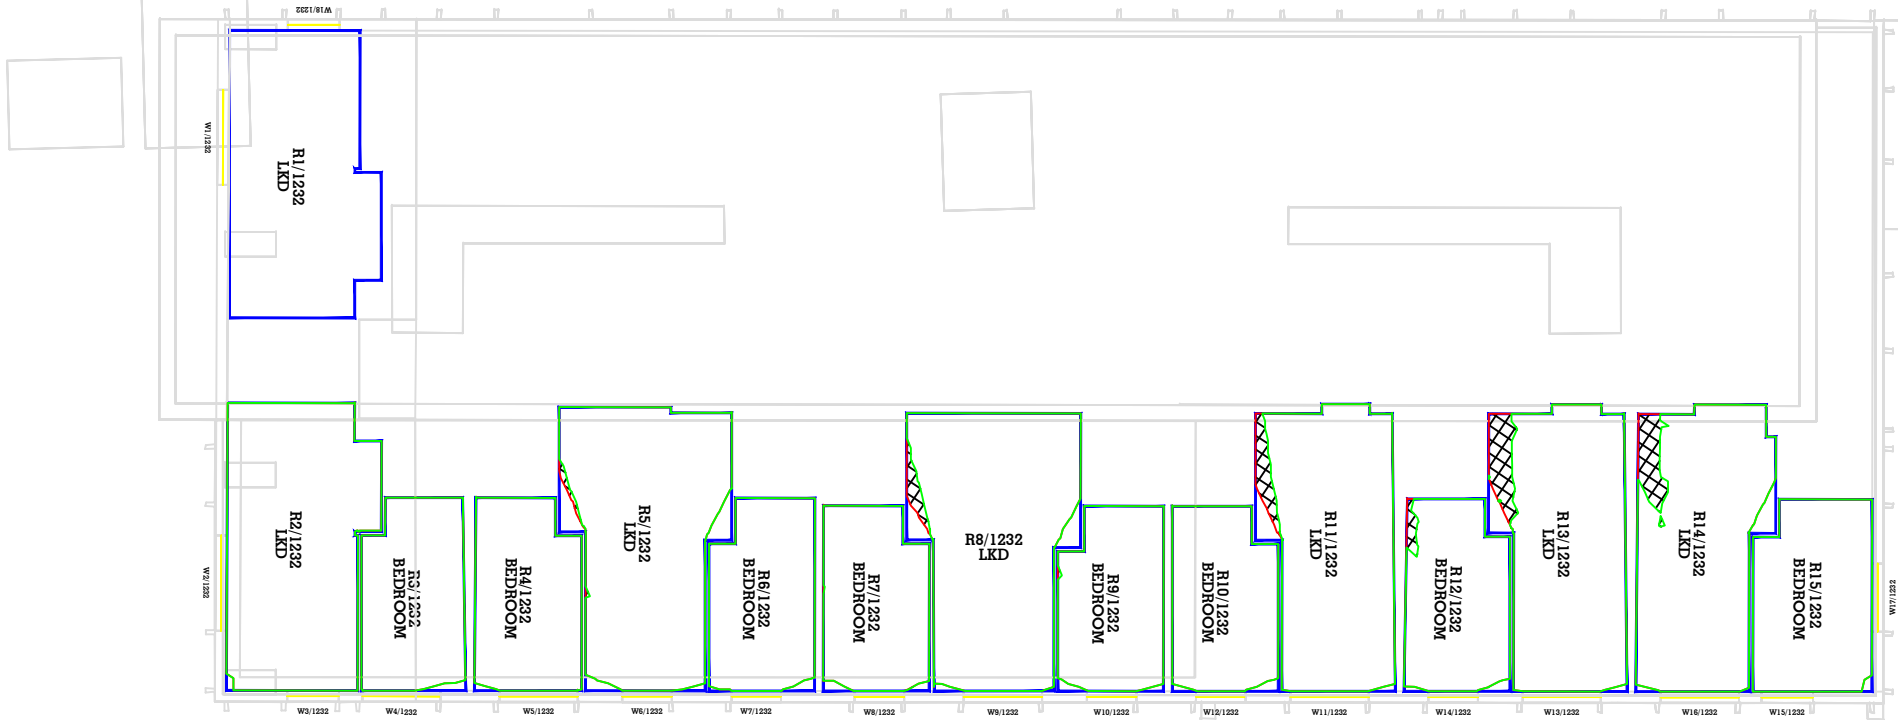


32ND FLOOR- 29 New Bailey Street

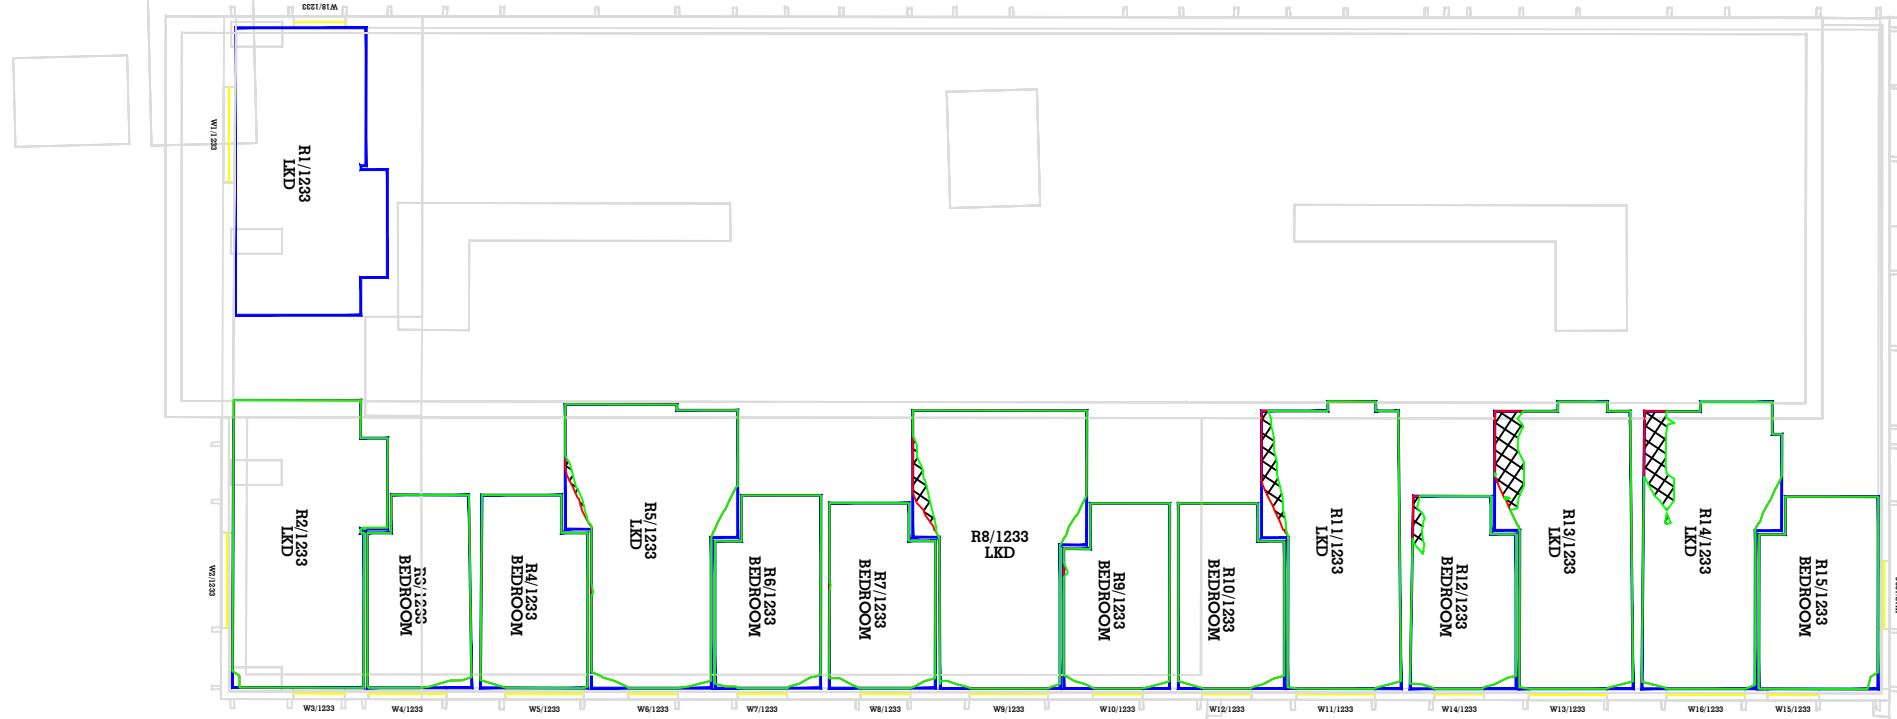

33RD FLOOR- 29 New Bailey Street

Key:

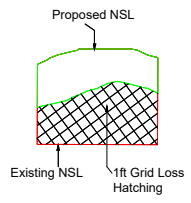

Sources of information

Existing building
Accucities 3D Model
002464_Albert Bridge House,
Manchester_HD_MASRER 08/02/2022

Surrounding buildings
Accucities 3D Model
002464_Albert Bridge House,
Manchester_HD_MASRER 08/02/2022
INFO 22 FEB 2022 (PLANS, RESEARCH)
Riverside
Riverview
Left Bank Apartments

Proposed building
DOWNLOAD 08 AUGUST 2022
0412-SEW-ZZ-M3-A-00000_buildings_220818
DWG PLAN SECTIONS ELEVATIONS 17 AUGUST 2022
ABH RESI Plan, Elevations, Sections and 3D Model - 25 Aug 2022

Project Name
Albert Bridge House

Drawing Title
NO SKYLINE CONTOUR FOR
29 New Bailey Street

Drawn By
RT

Project No.
AL96_23

Scale @ A3
1/200


Drawing No.
BRE 97

Date
02 SEPT 2022



Revision
-




65 Gresham Street, London, EC2V 7NQ
08449 02 03 04 www.avisonyoung.co.uk

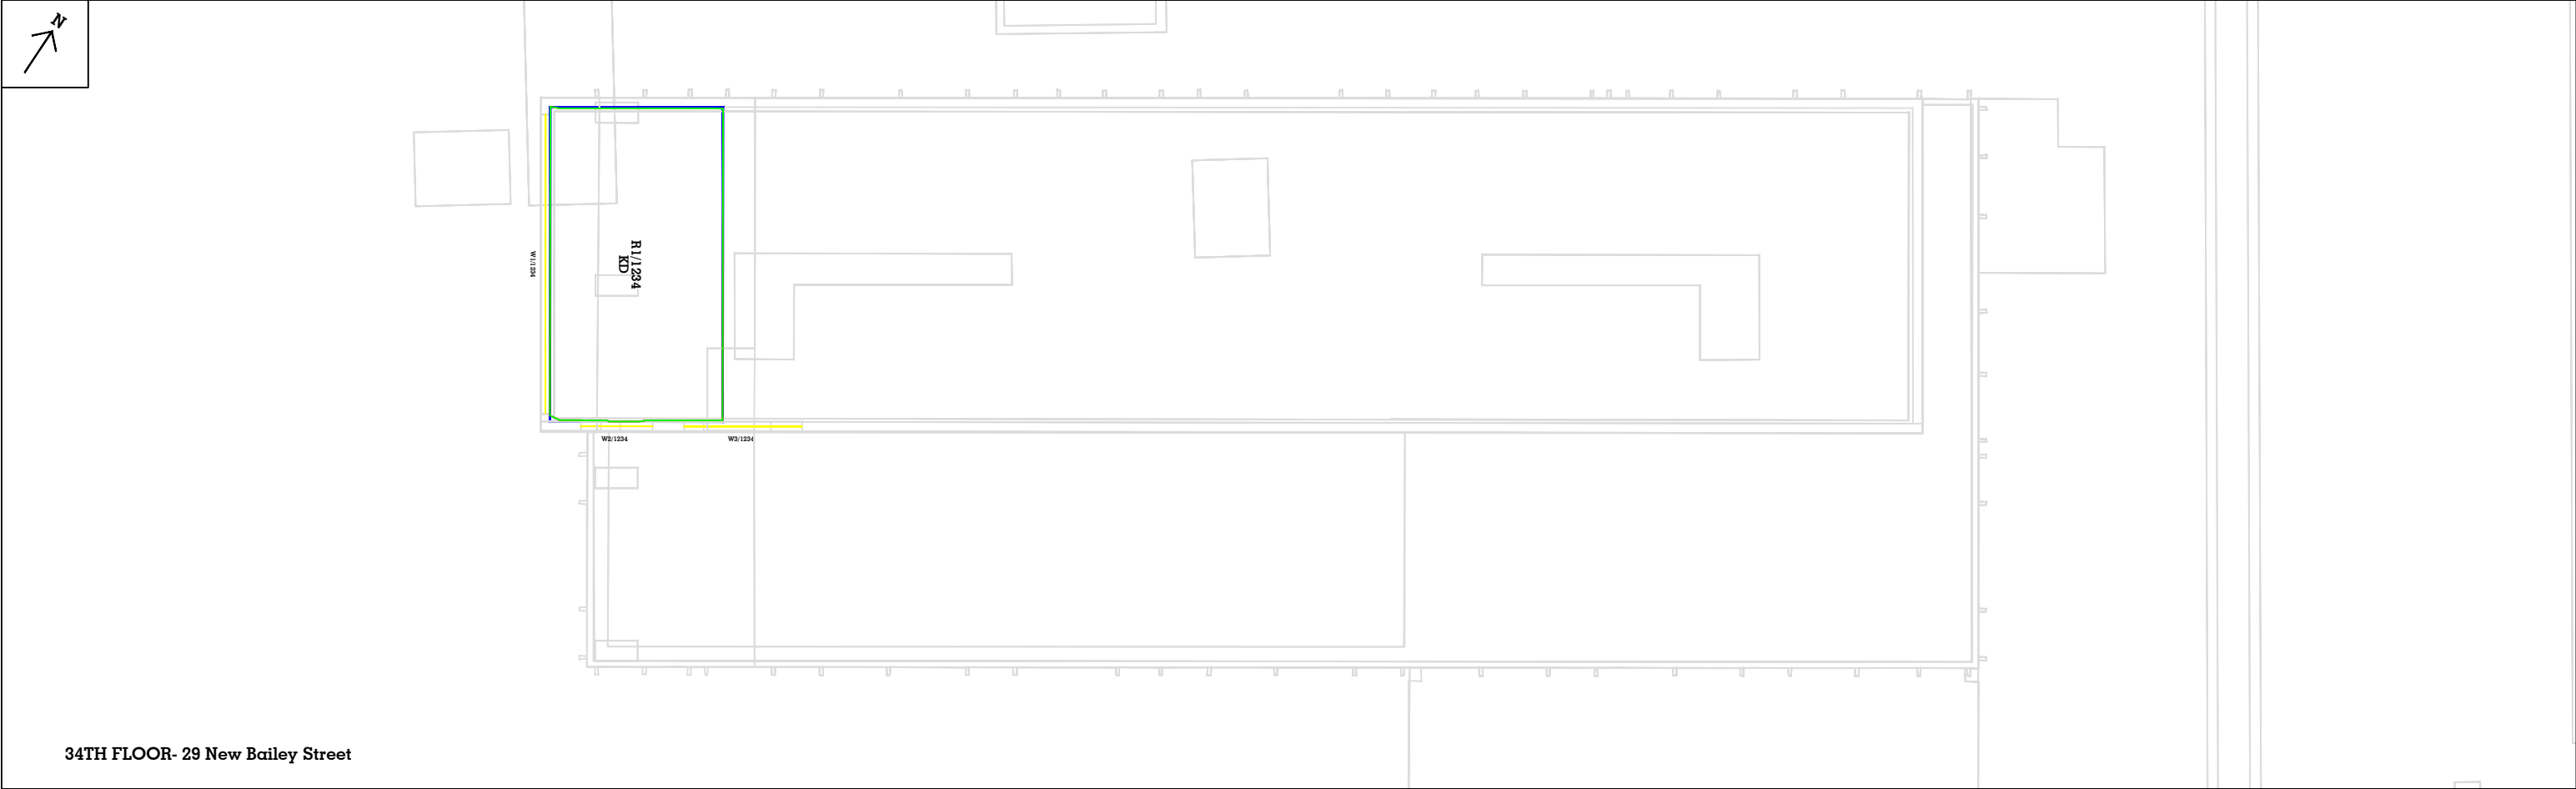

Key:	Sources of information			Project Name		Drawn By		Scale @ A3		Date		65 Gresham Street, London, EC2V 7NQ 08449 02 03 04 www.avisonyoung.co.uk
	Existing building Accucities 3D Model 002464_Albert Bridge House, Manchester_HD_MASRER 08/02/2022	Surrounding buildings Accucities 3D Model 002464_Albert Bridge House, Manchester_HD_MASRER 08/02/2022 INFO 22 FEB 2022 (PLANS, RESEARCH) Riverside Riverview Left Bank Apartments	Proposed building DOWNLOAD 08 AUGUST 2022 0412-SEW-ZZ-ZZ-M3-A-00000_buildings_220818 DWG PLAN SECTIONS ELEVATIONS 17 AUGUST 2022 ABH RESI Plan, Elevations, Sections and 3D Model - 25 Aug 2022	Albert Bridge House		RT		1/200		02 SEPT 2022		
Drawing Title				Project No.		Drawing No.		Revision				
NO SKYLINE CONTOUR FOR				AL96_23		BRE 98		-				
29 New Bailey Street												

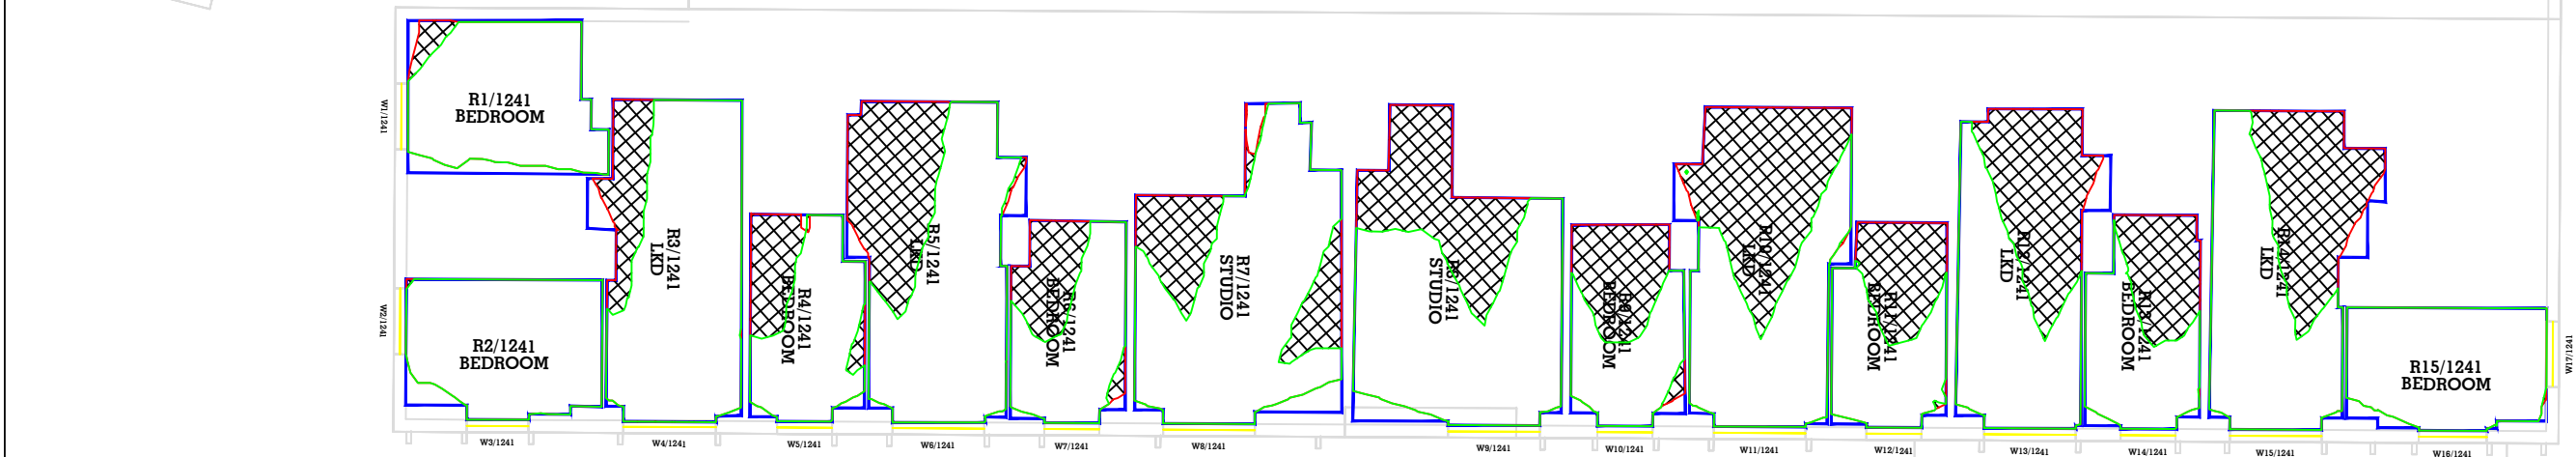
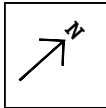


1ST FLOOR- 32 Quay Street

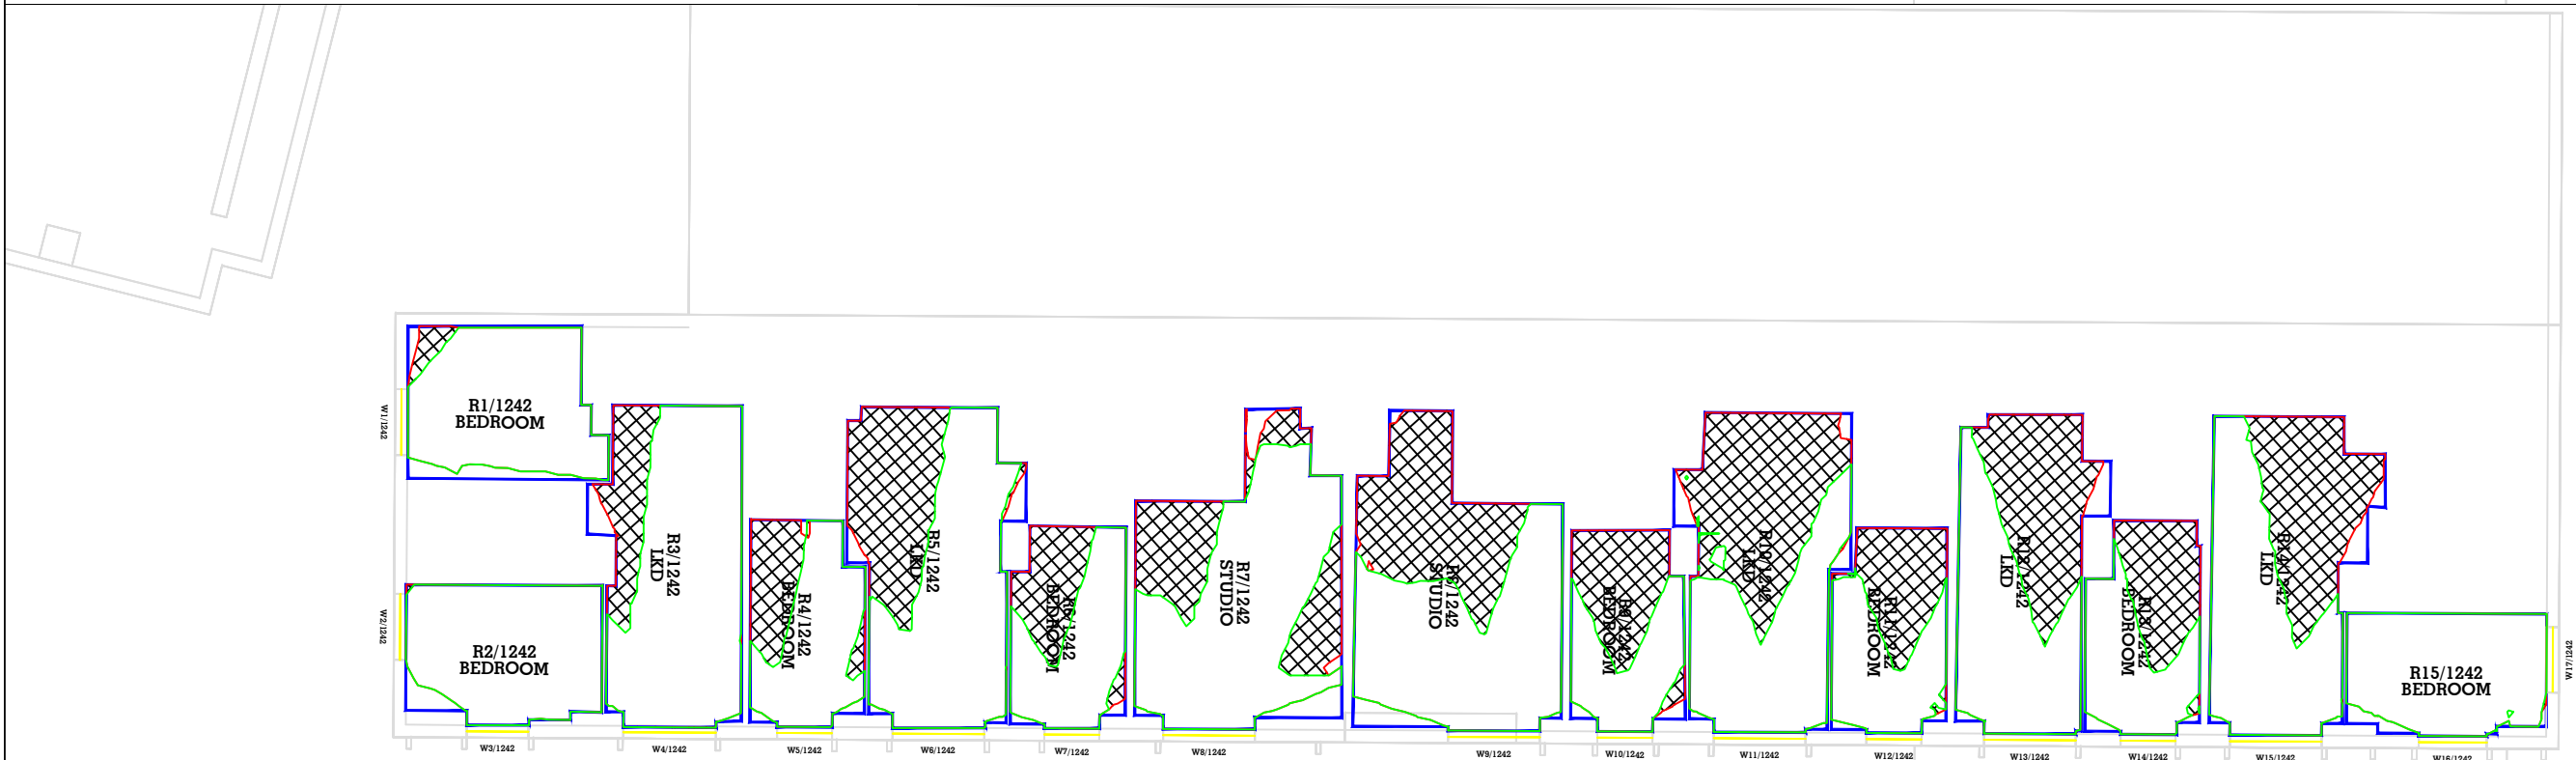


2ND FLOOR- 32 Quay Street

Key: Proposed NSL Existing NSL 1ft Grid Loss Hatching				Sources of information Existing building Accucities 3D Model 002464_Albert Bridge House, Manchester_HD_MASRER 08/02/2022 Surrounding buildings Accucities 3D Model 002464_Albert Bridge House, Manchester_HD_MASRER 08/02/2022 INFO 22 FEB 2022 (PLANS, RESEARCH) Riverside Riverview Left Bank Apartments Proposed building DOWNLOAD 08 AUGUST 2022 0412-SEW-ZZ-ZZ-M3-A-00000_buildings_220818 DWG PLAN SECTIONS ELEVATIONS 17 AUGUST 2022 ABH RESI Plan, Elevations, Sections and 3D Model - 25 Aug 2022
--	--	--	--	---

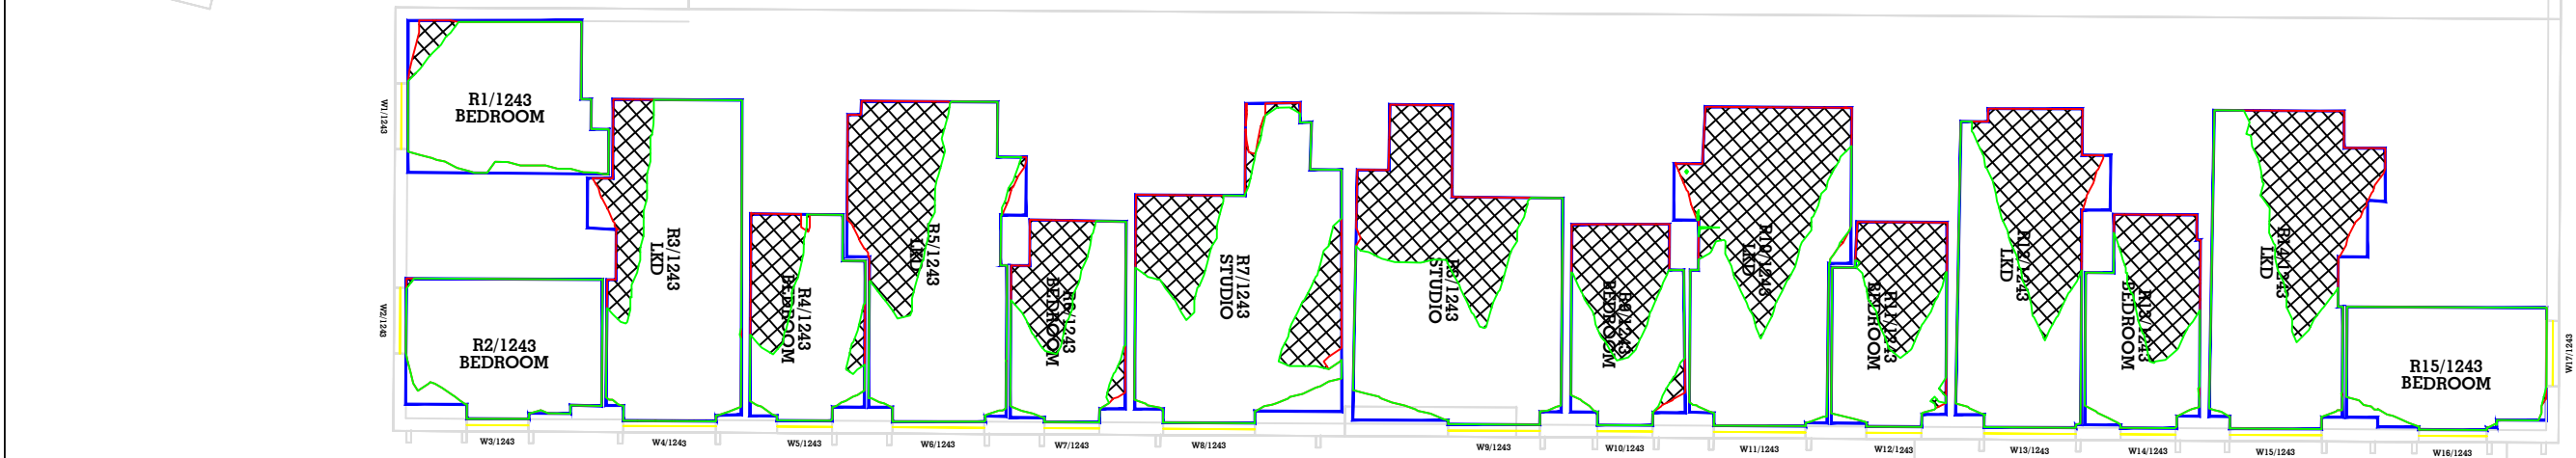
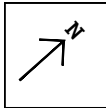


3RD FLOOR- 32 Quay Street

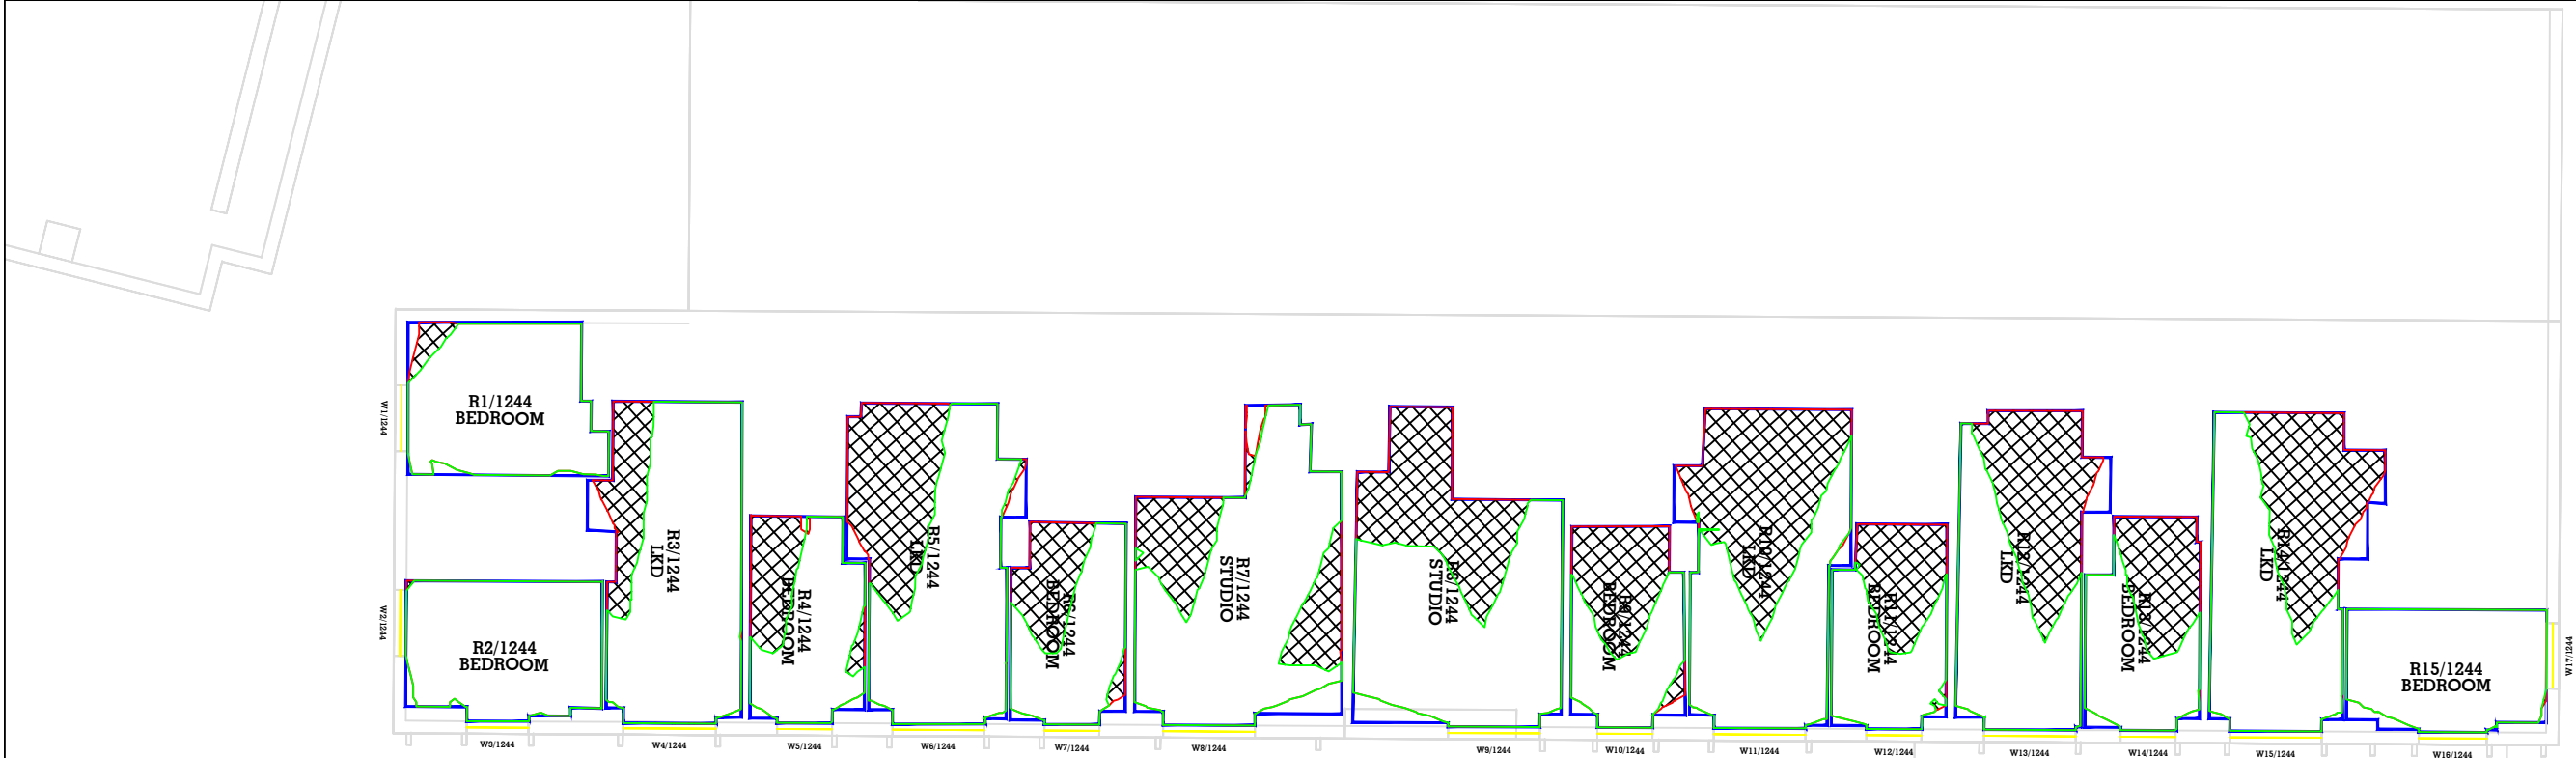


4TH FLOOR- 32 Quay Street


Key:	Sources of information Existing building Accucities 3D Model 002464_Albert Bridge House, Manchester_HD_MASRER 08/02/2022 Surrounding buildings Accucities 3D Model 002464_Albert Bridge House, Manchester_HD_MASRER 08/02/2022 INFO 22 FEB 2022 (PLANS, RESEARCH) Riverside Riverview Left Bank Apartments Proposed building DOWNLOAD 08 AUGUST 2022 0412-SEW-ZZ-ZZ-M3-A-00000_buildings_220818 DWG PLAN SECTIONS ELEVATIONS 17 AUGUST 2022 ABH RESI Plan, Elevations, Sections and 3D Model - 25 Aug 2022			Project Name Albert Bridge House	Drawn By RT	Scale @ A3 1/175	Date 02 SEPT 2022	65 Gresham Street, London, EC2V 7NQ 08449 02 03 04 www.avisonyoung.co.uk
	Drawing Title NO SKYLINE CONTOUR FOR 32 Quay Street	Project No. AL96_23	Drawing No. BRE 100	Revision -				

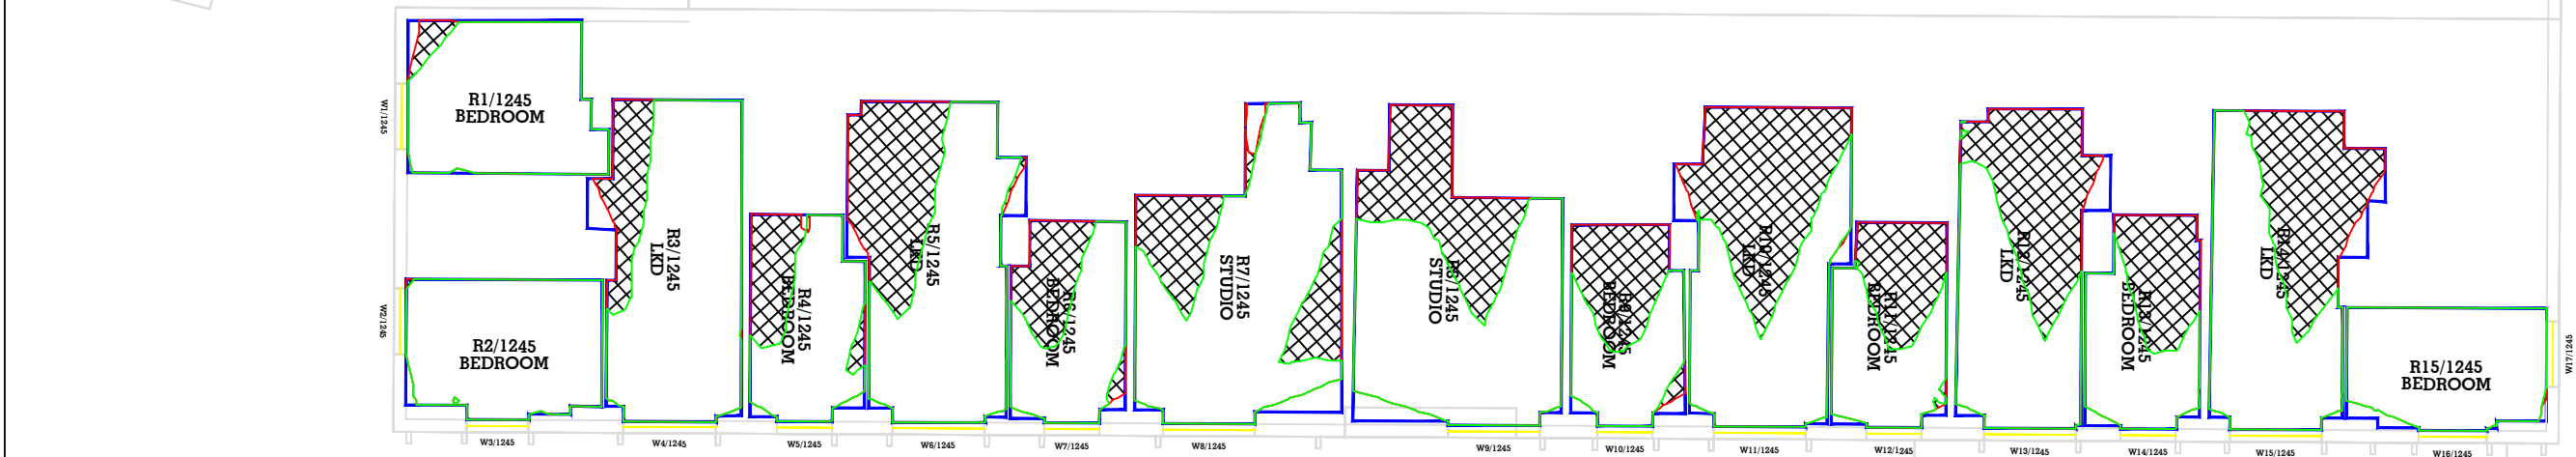
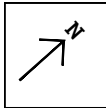


5TH FLOOR- 32 Quay Street

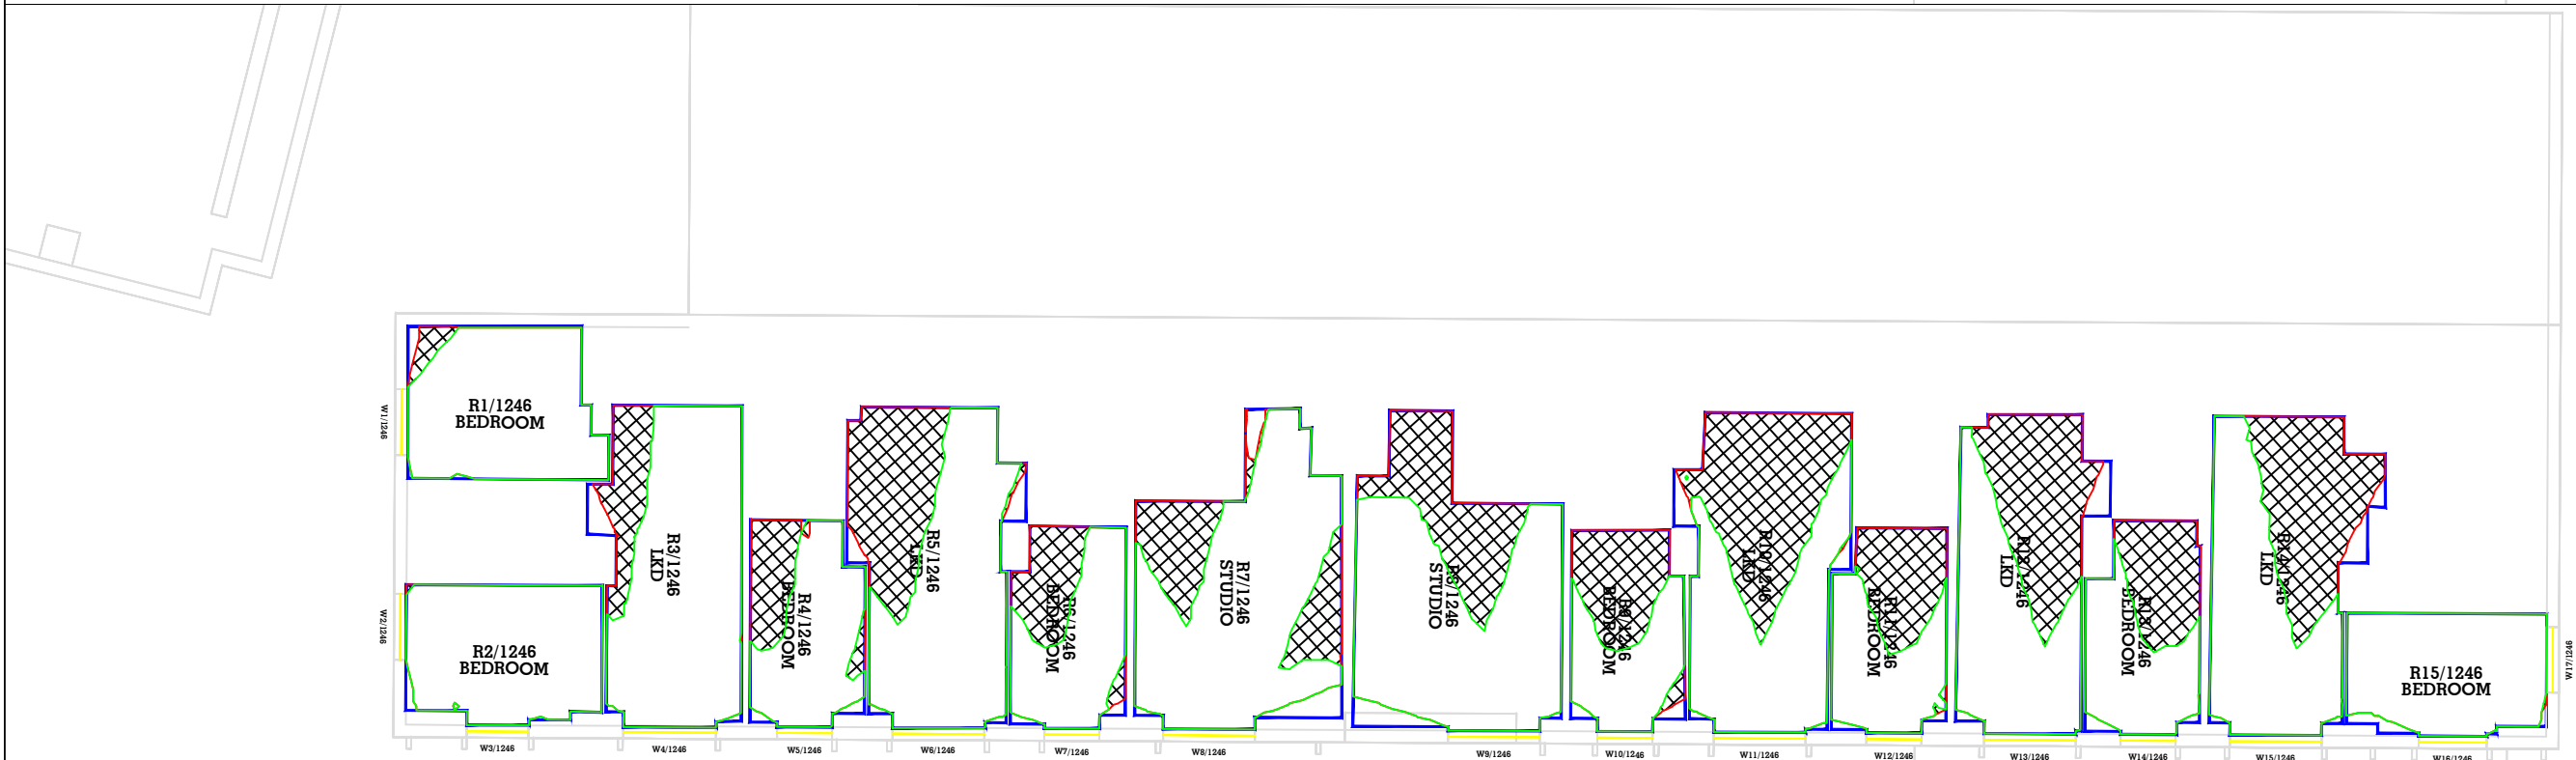


6TH FLOOR- 32 Quay Street

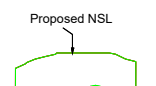
Key: 	Sources of information Existing building Accuties 3D Model 002464_Albert Bridge House, Manchester_HD_MASRER 08/02/2022 Surrounding buildings Accuties 3D Model 002464_Albert Bridge House, Manchester_HD_MASRER 08/02/2022 INFO 22 FEB 2022 (PLANS, RESEARCH) Riverside Riverview Left Bank Apartments Proposed building DOWNLOAD 08 AUGUST 2022 0412-SEW-ZZ-ZZ-M3-A-00000_buildings_220818 DWG PLAN SECTIONS ELEVATIONS 17 AUGUST 2022 ABH RESI Plan, Elevations, Sections and 3D Model - 25 Aug 2022			Project Name Albert Bridge House	Drawn By RT	Scale @ A3 1/175	Date 02 SEPT 2022	AVISON YOUNG 65 Gresham Street, London, EC2V 7NQ 08449 02 03 04 www.avisonyoung.co.uk
	Drawing Title NO SKYLINE CONTOUR FOR 32 Quay Street	Project No. AL96_23	Drawing No. BRE 101	Revision -				

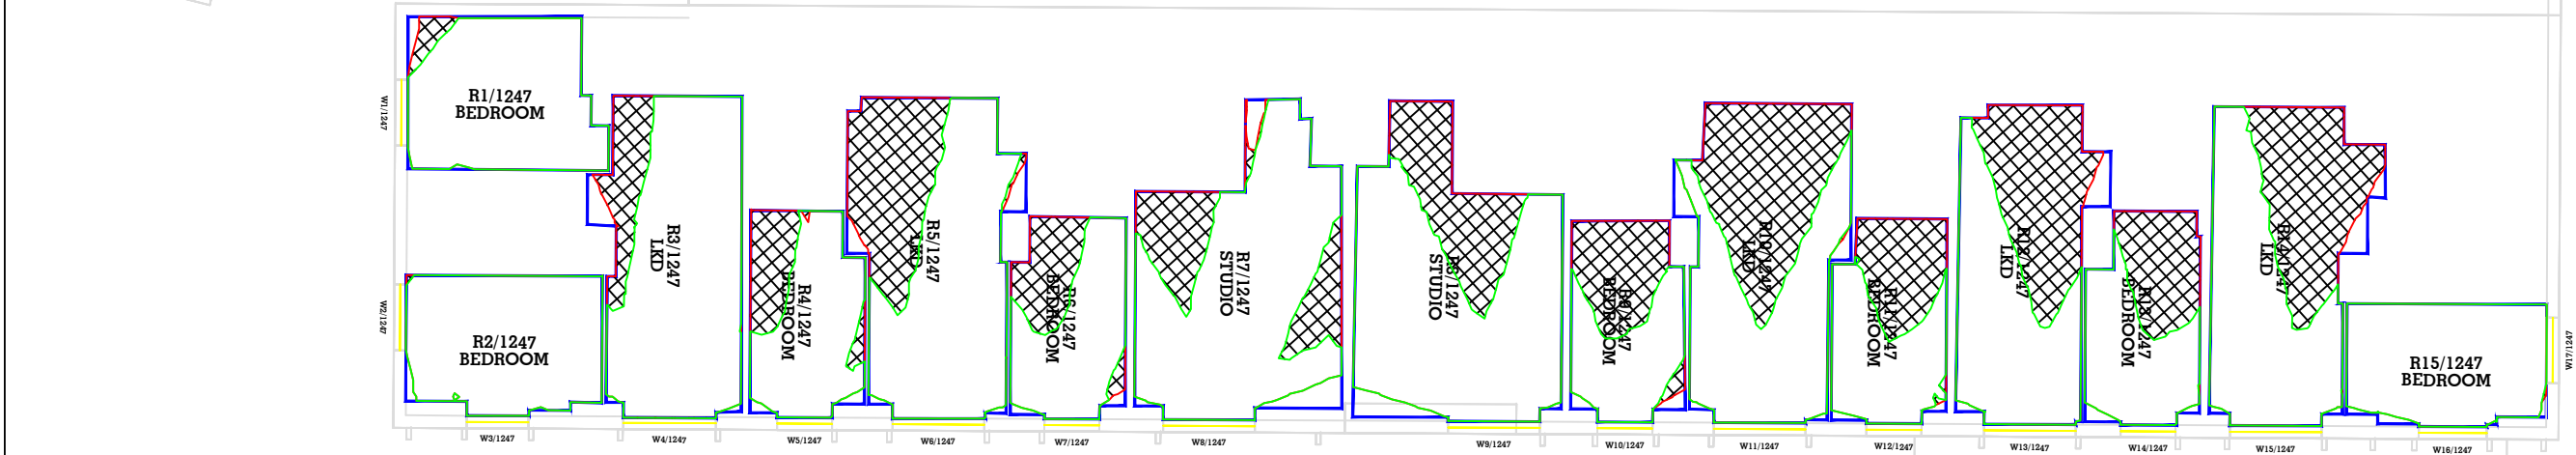
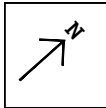


7TH FLOOR- 32 Quay Street

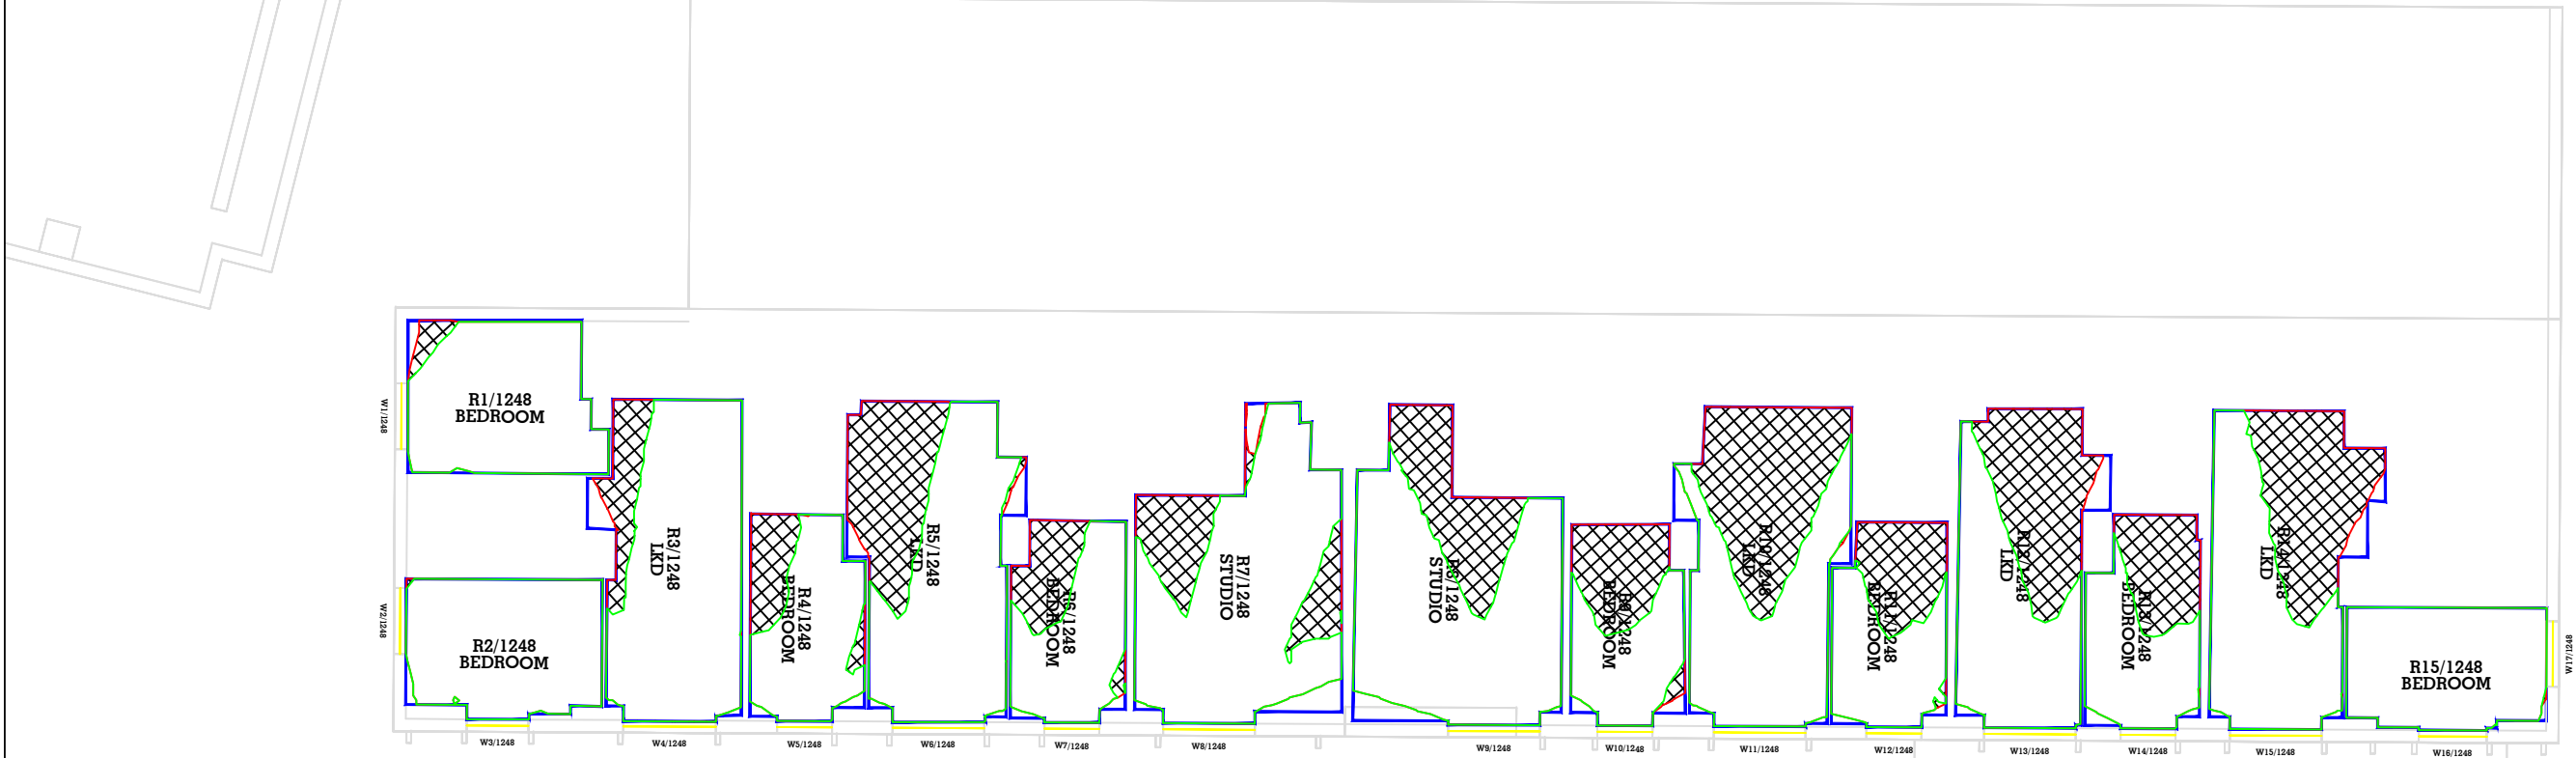


8TH FLOOR- 32 Quay Street

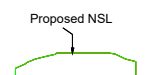
Key: 	Sources of information Existing building Accucities 3D Model 002464_Albert Bridge House, Manchester_HD_MASRER 08/02/2022 Surrounding buildings Accucities 3D Model 002464_Albert Bridge House, Manchester_HD_MASRER 08/02/2022 INFO 22 FEB 2022 (PLANS, RESEARCH) Riverside Riverview Left Bank Apartments Proposed building DOWNLOAD 08 AUGUST 2022 0412-SEW-ZZ-ZZ-M3-A-00000_buildings_220818 DWG PLAN SECTIONS ELEVATIONS 17 AUGUST 2022 ABH RESI Plan, Elevations, Sections and 3D Model - 25 Aug 2022			Project Name Albert Bridge House	Drawn By RT	Scale @ A3 1/175	Date 02 SEPT 2022	 65 Gresham Street, London, EC2V 7NQ 08449 02 03 04 www.avisonyoung.co.uk
	Drawing Title NO SKYLINE CONTOUR FOR 32 Quay Street	Project No. AL96_23	Drawing No. BRE 102	Revision -				

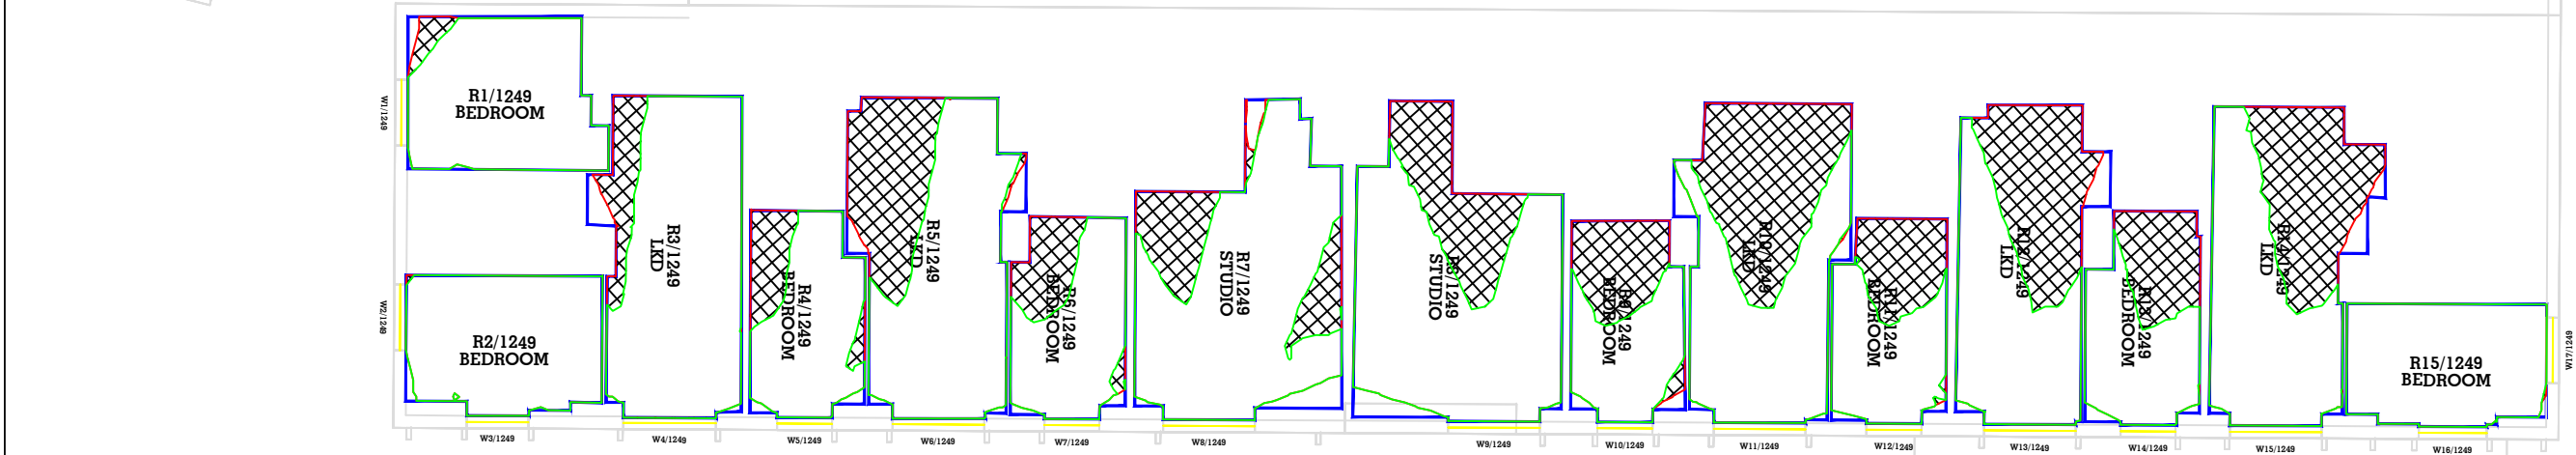
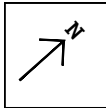


9TH FLOOR- 32 Quay Street

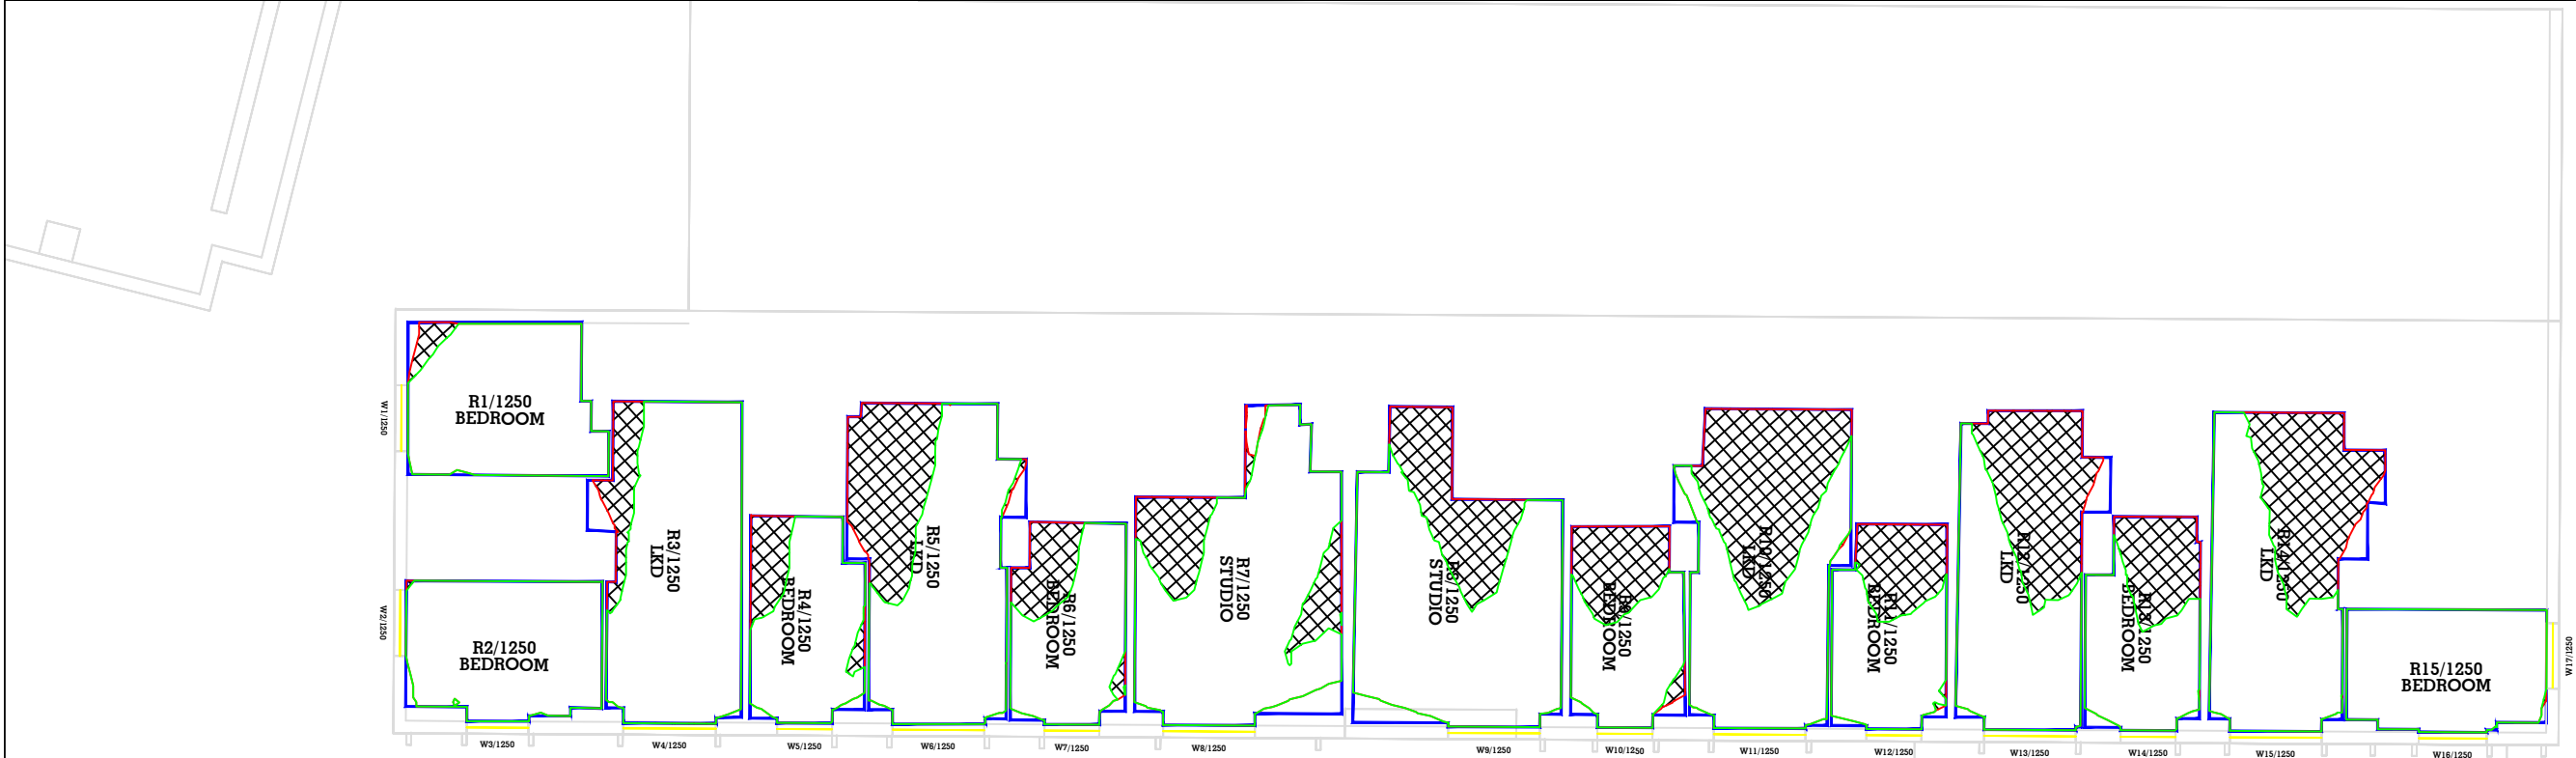


10TH FLOOR- 32 Quay Street

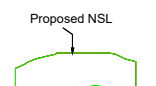
Key: 	Sources of information Existing building Accucities 3D Model 002464_Albert Bridge House, Manchester_HD_MASRER 08/02/2022 Surrounding buildings Accucities 3D Model 002464_Albert Bridge House, Manchester_HD_MASRER 08/02/2022 INFO 22 FEB 2022 (PLANS, RESEARCH) Riverside Riverview Left Bank Apartments Proposed building DOWNLOAD 08 AUGUST 2022 0412-SEW-ZZ-ZZ-M3-A-00000_buildings_220818 DWG PLAN SECTIONS ELEVATIONS 17 AUGUST 2022 ABH RESI Plan, Elevations, Sections and 3D Model - 25 Aug 2022			Project Name Albert Bridge House	Drawn By RT	Scale @ A3 1/175	Date 02 SEPT 2022	AVISON YOUNG 65 Gresham Street, London, EC2V 7NQ 08449 02 03 04 www.avisonyoung.co.uk
	Drawing Title NO SKYLINE CONTOUR FOR 32 Quay Street	Project No. AL96_23	Drawing No. BRE 103	Revision -				

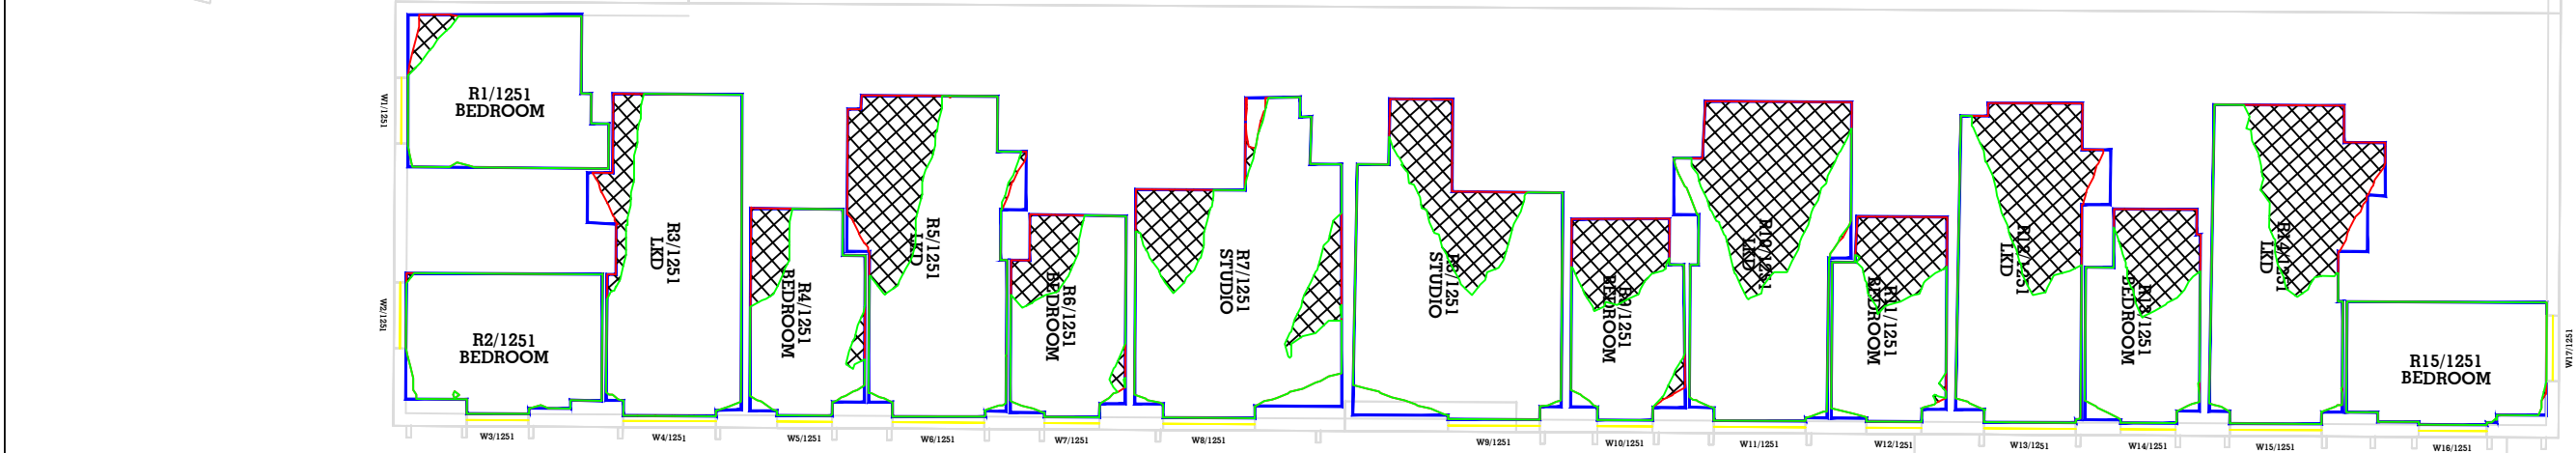
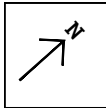


11TH FLOOR- 32 Quay Street

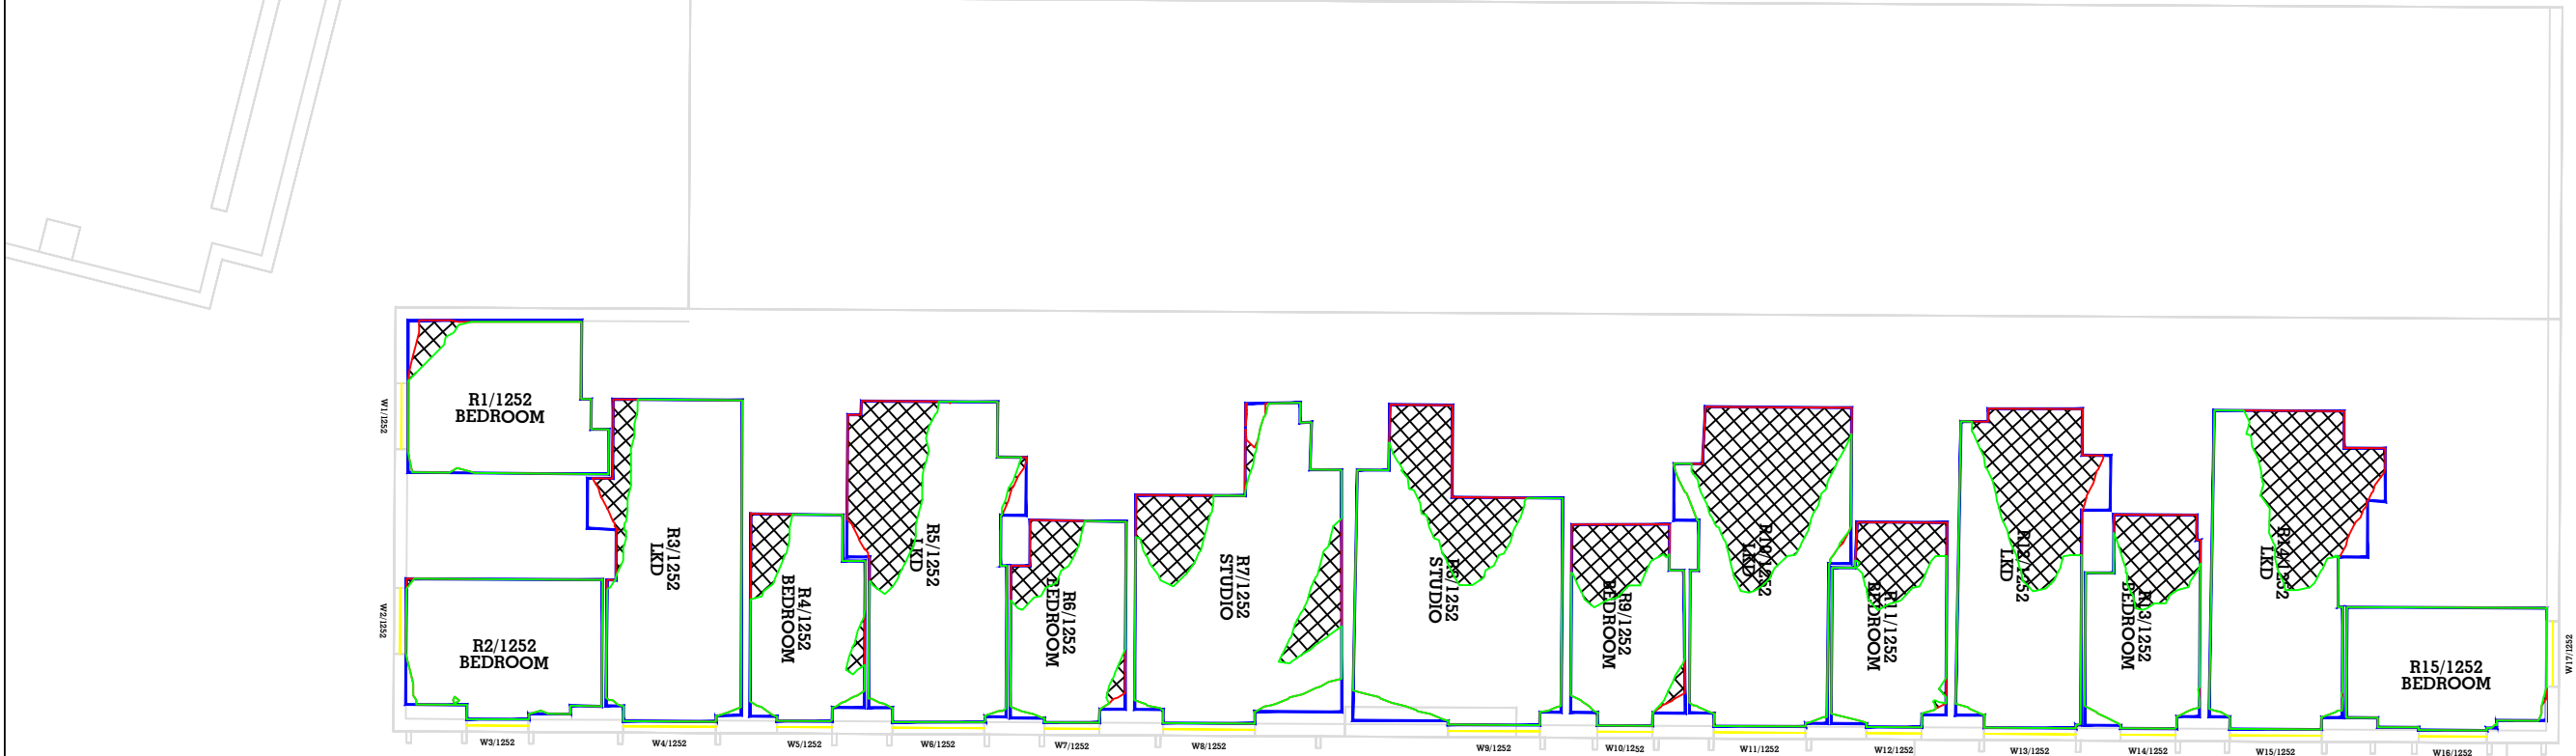


12TH FLOOR- 32 Quay Street

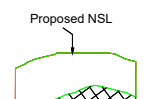Key: 	Sources of information Existing building Accuties 3D Model 002464_Albert Bridge House, Manchester_HD_MASRER 08/02/2022 Surrounding buildings Accuties 3D Model 002464_Albert Bridge House, Manchester_HD_MASRER 08/02/2022 INFO 22 FEB 2022 (PLANS, RESEARCH) Riverside Riverview Left Bank Apartments Proposed building DOWNLOAD 08 AUGUST 2022 0412-SEW-ZZ-ZZ-M3-A-00000_buildings_220818 DWG PLAN SECTIONS ELEVATIONS 17 AUGUST 2022 ABH RESI Plan, Elevations, Sections and 3D Model - 25 Aug 2022			Project Name Albert Bridge House	Drawn By RT	Scale @ A3 1/175	Date 02 SEPT 2022	AVISON YOUNG 65 Gresham Street, London, EC2V 7NQ 08449 02 03 04 www.avisonyoung.co.uk
	Drawing Title NO SKYLINE CONTOUR FOR 32 Quay Street	Project No. AL96_23	Drawing No. BRE 104	Revision -				

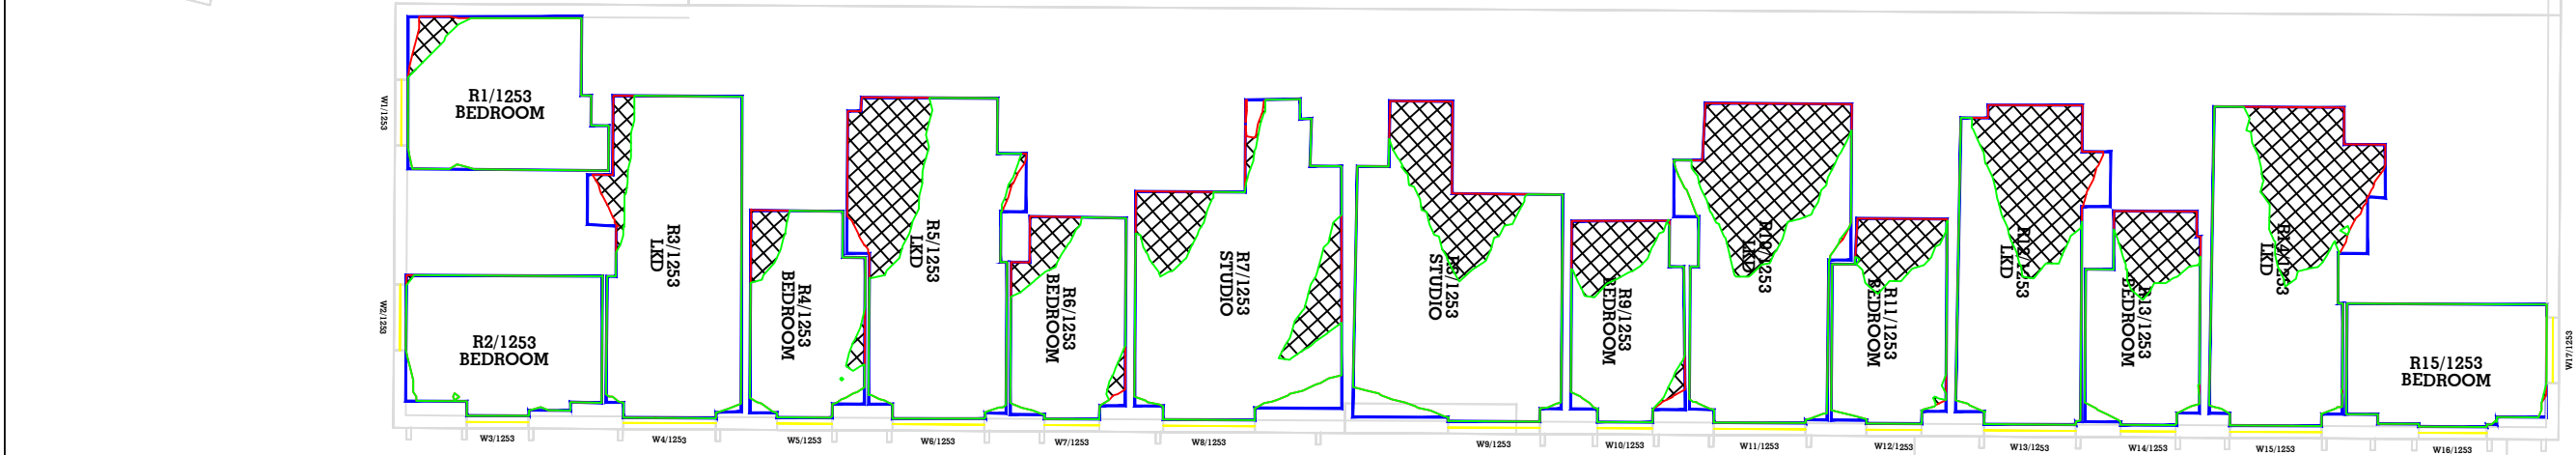
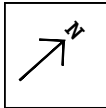


13TH FLOOR- 32 Quay Street

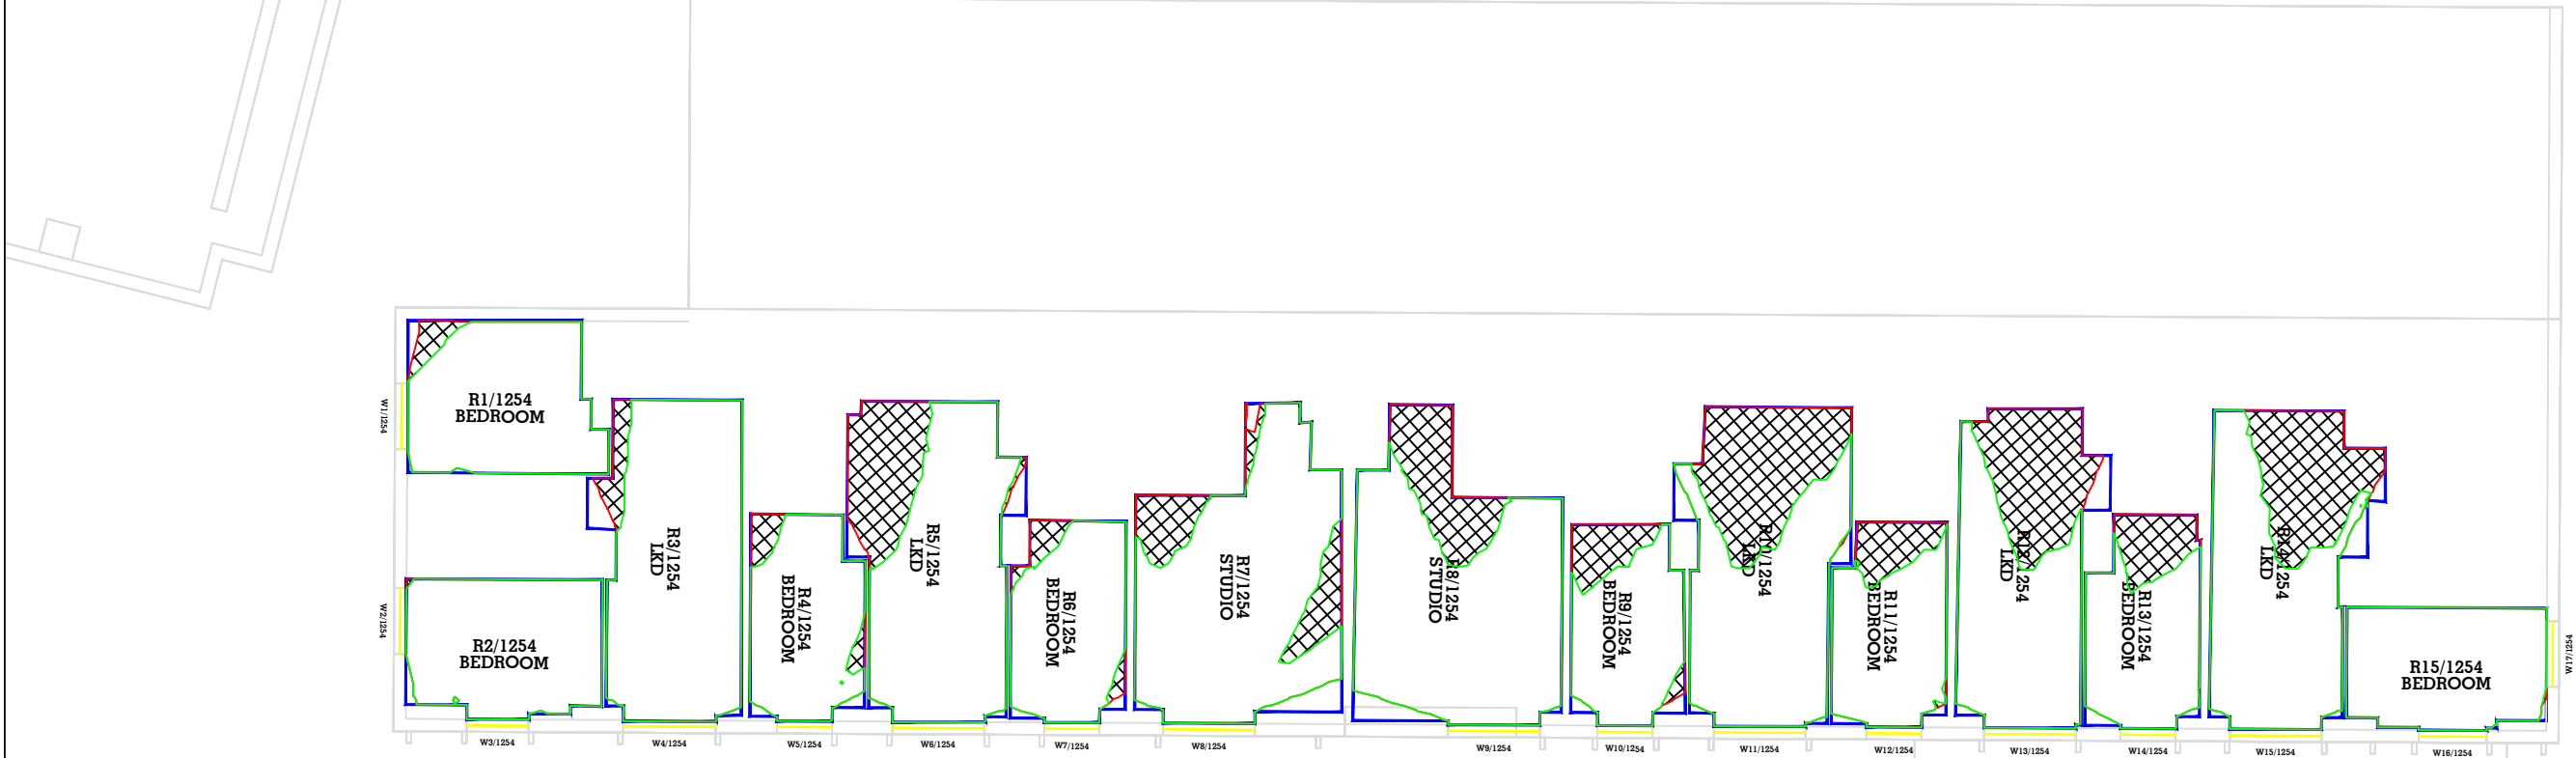

14TH FLOOR- 32 Quay Street

Key: Proposed NSL Existing NSL 1ft Grid Loss Hatching	Sources of information Existing building Accutities 3D Model 002464_Albert Bridge House, Manchester_HD_MASRER 08/02/2022 Surrounding buildings Accutities 3D Model 002464_Albert Bridge House, Manchester_HD_MASRER 08/02/2022 INFO 22 FEB 2022 (PLANS, RESEARCH) Riverside Riverview Left Bank Apartments Proposed building DOWNLOAD 08 AUGUST 2022 0412-SEW-ZZ-ZZ-M3-A-00000_buildings_220818 DWG PLAN SECTIONS ELEVATIONS 17 AUGUST 2022 ABH RESI Plan, Elevations, Sections and 3D Model - 25 Aug 2022			Project Name Albert Bridge House Drawing Title NO SKYLINE CONTOUR FOR 32 Quay Street	Drawn By RT Project No. AL96_23	Scale @ A3 1/175 Drawing No. BRE 105	Date 02 SEPT 2022 Revision -	AVISON YOUNG 65 Gresham Street, London, EC2V 7NQ 08449 02 03 04 www.avisonyoung.co.uk
	This drawing is Copyright © of Avison Young (UK) Limited. Do not scale this drawing. All dimensions to be checked on site. Drawing to be read in conjunction with any specifications, schedules and Consultants drawings and details. Avison Young shall not be liable for the use of this drawing by any other person for any purpose other than the specific purpose for which it was prepared.							

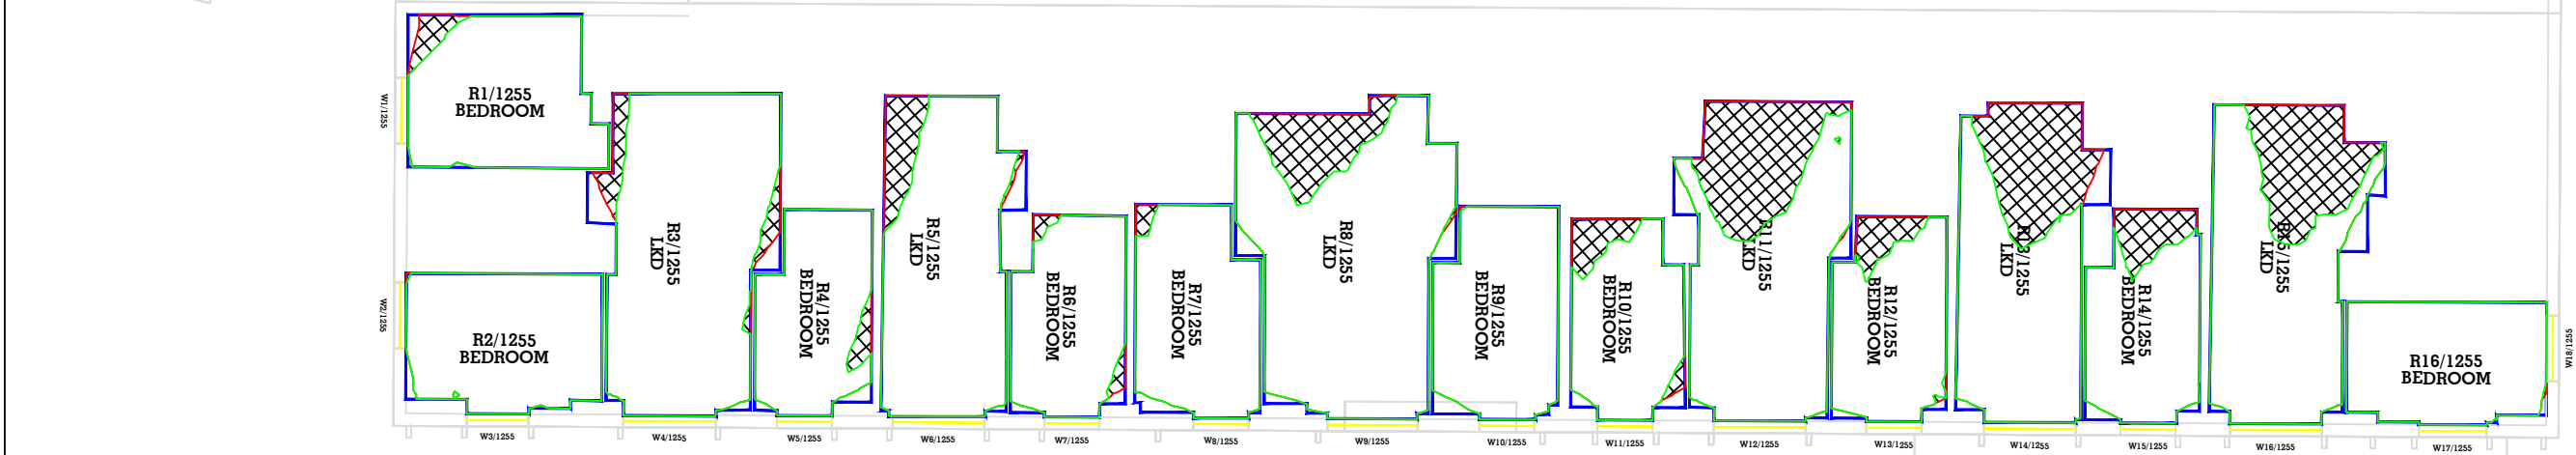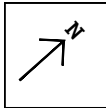


15TH FLOOR- 32 Quay Street




16TH FLOOR- 32 Quay Street

Key: Proposed NSL Existing NSL 1ft Grid Loss Hatching	Sources of information Existing building Accucities 3D Model 002464_Albert Bridge House, Manchester_HD_MASRER 08/02/2022 Surrounding buildings Accucities 3D Model 002464_Albert Bridge House, Manchester_HD_MASRER 08/02/2022 INFO 22 FEB 2022 (PLANS, RESEARCH) Riverside Riverview Left Bank Apartments Proposed building DOWNLOAD 08 AUGUST 2022 0412-SEW-ZZ-ZZ-M3-A-00000_buildings_220818 DWG PLAN SECTIONS ELEVATIONS 17 AUGUST 2022 ABH RESI Plan, Elevations, Sections and 3D Model - 25 Aug 2022			Project Name Albert Bridge House Drawing Title NO SKYLINE CONTOUR FOR 32 Quay Street	Drawn By RT Project No. AL96_23 Scale @ A3 1/175 Drawing No. BRE 106 Date 02 SEPT 2022 Revision -	AVISON YOUNG 65 Gresham Street, London, EC2V 7NQ 08449 02 03 04 www.avisonyoung.co.uk

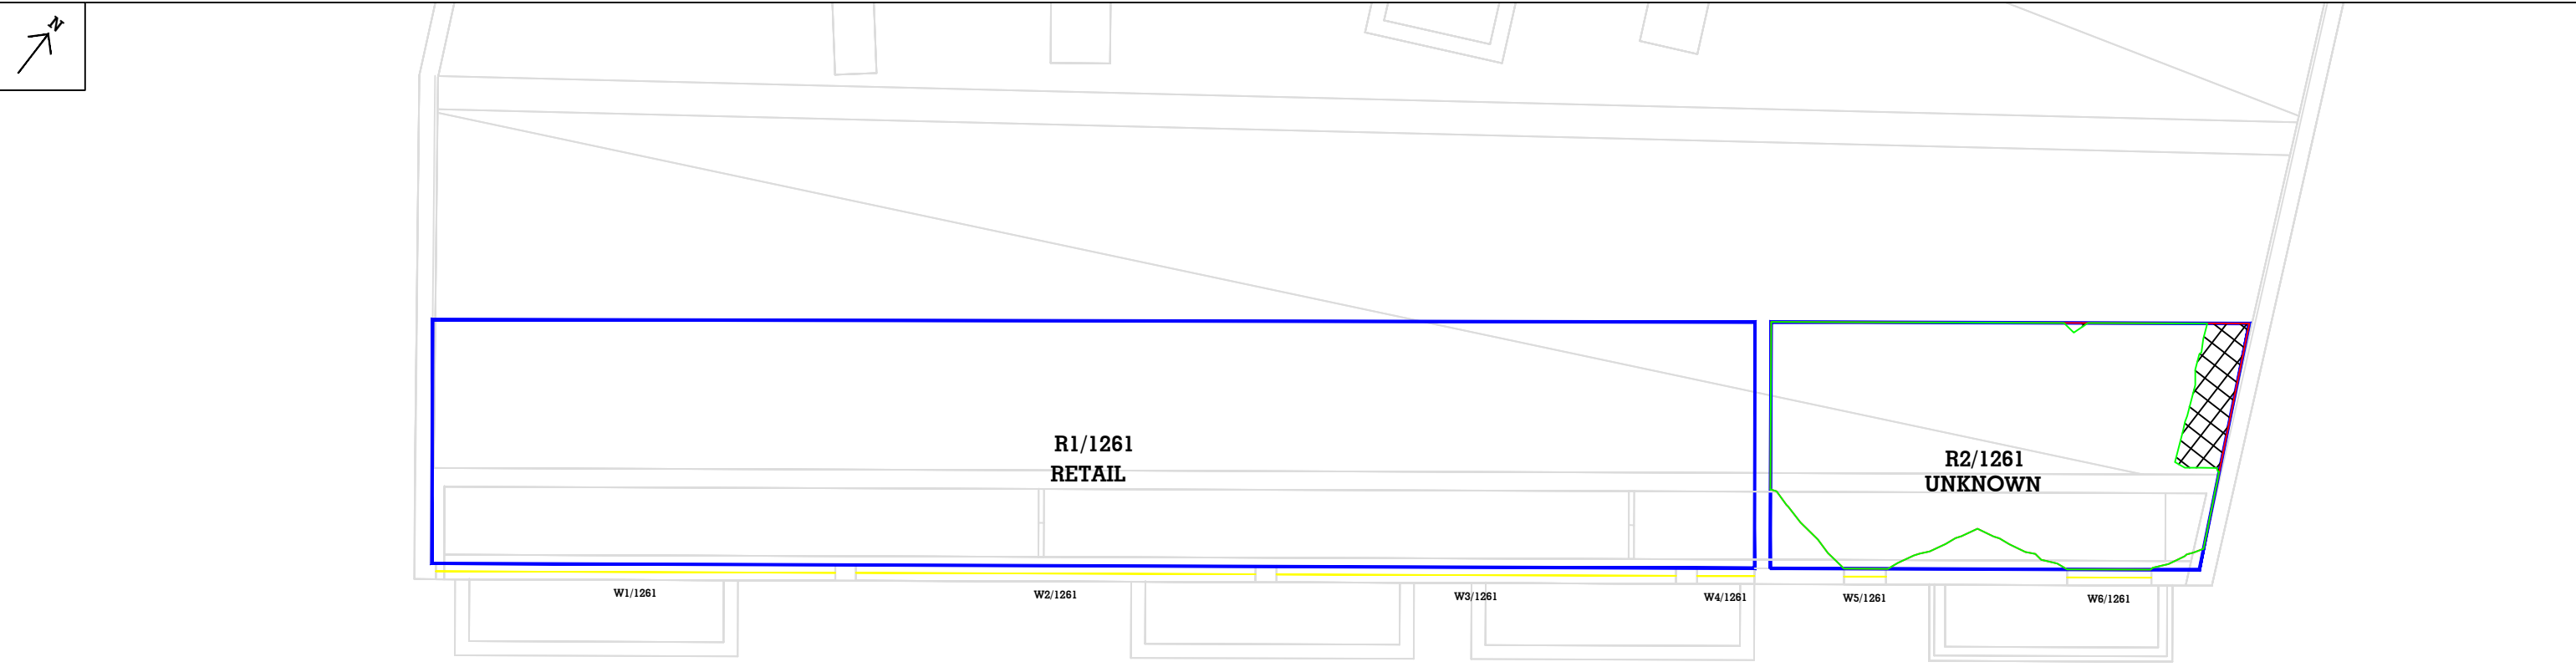


1ST FLOOR- The Bridge, 40 Dearmans Place

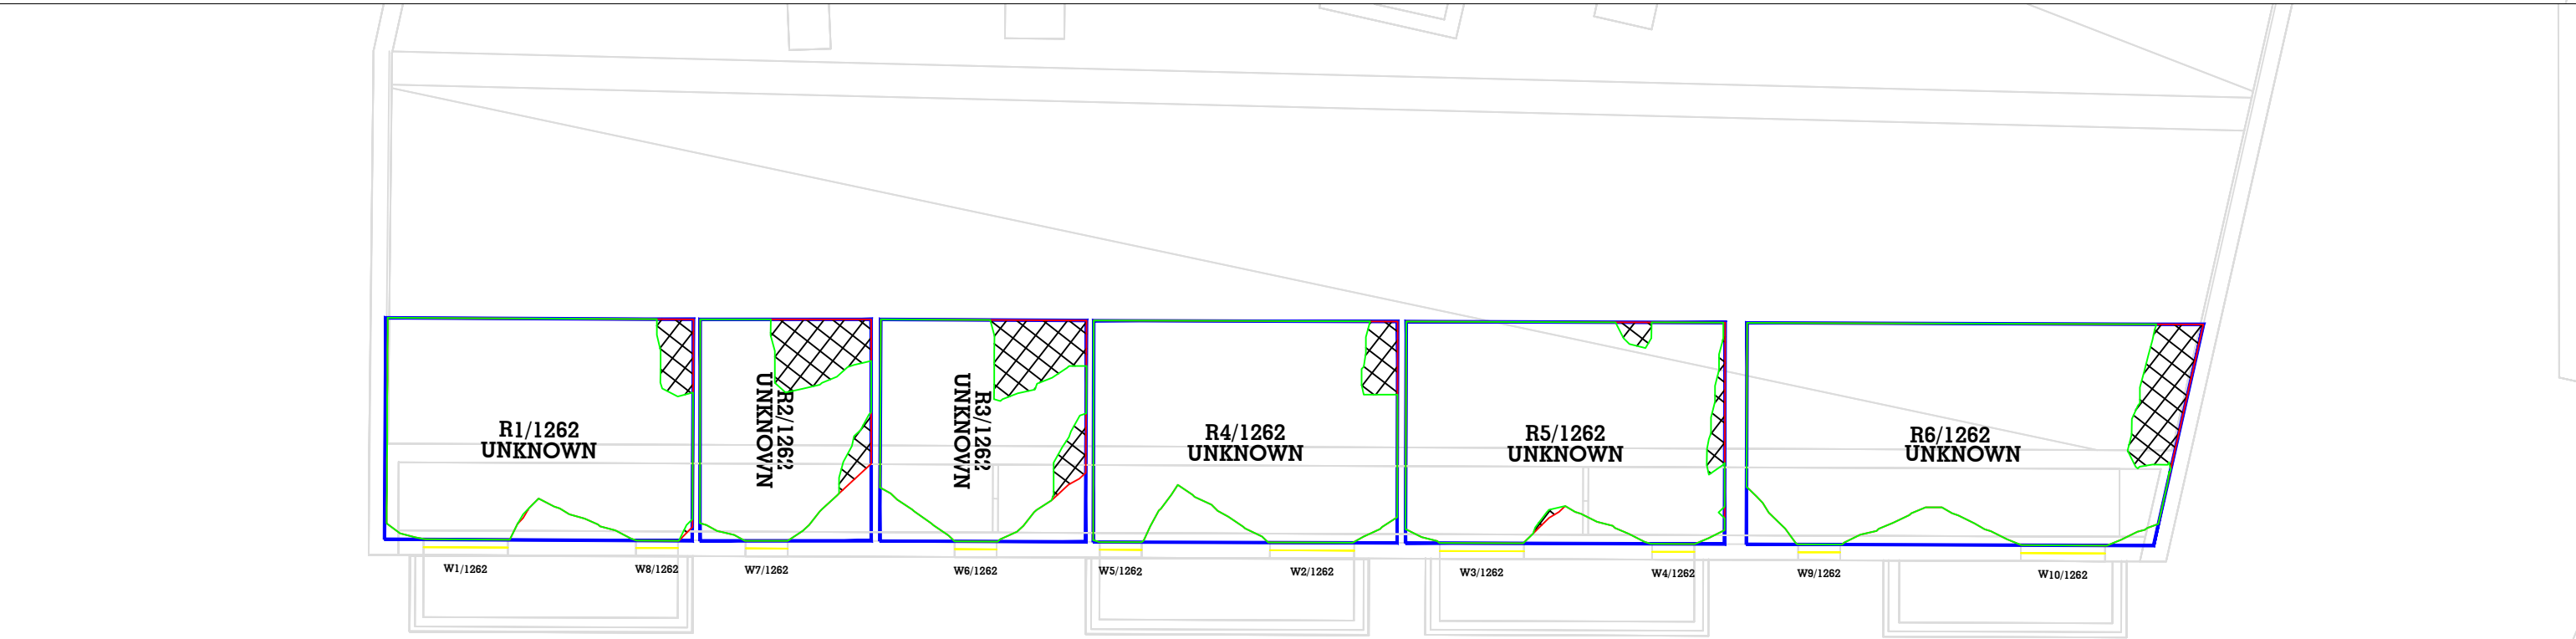

2ND FLOOR- The Bridge, 40 Dearmans Place

Key: Proposed NSL Existing NSL 1ft Grid Loss Hatching	Sources of information Existing building Accucities 3D Model 002464_Albert Bridge House, Manchester_HD_MASRER 08/02/2022 Surrounding buildings Accucities 3D Model 002464_Albert Bridge House, Manchester_HD_MASRER 08/02/2022 INFO 22 FEB 2022 (PLANS, RESEARCH) Riverside Riverview Left Bank Apartments Proposed building DOWNLOAD 08 AUGUST 2022 0412-SEW-ZZ-ZZ-M3-A-00000_buildings_220818 DWG PLAN SECTIONS ELEVATIONS 17 AUGUST 2022 ABH RESI Plan, Elevations, Sections and 3D Model - 25 Aug 2022 <td> Project Name Albert Bridge House Drawing Title NO SKYLINE CONTOUR FOR The Bridge, 40 Dearmans Place </td> <td> Drawn By RT Project No. AL96_23 Scale @ A3 1/120 Drawing No. BRE 107 Date 02 SEPT 2022 Revision - </td> <td> AVISON YOUNG 65 Gresham Street, London, EC2V 7NQ 08449 02 03 04 www.avisonyoung.co.uk </td>	Project Name Albert Bridge House Drawing Title NO SKYLINE CONTOUR FOR The Bridge, 40 Dearmans Place	Drawn By RT Project No. AL96_23 Scale @ A3 1/120 Drawing No. BRE 107 Date 02 SEPT 2022 Revision -	AVISON YOUNG 65 Gresham Street, London, EC2V 7NQ 08449 02 03 04 www.avisonyoung.co.uk
---	--	--	---	---

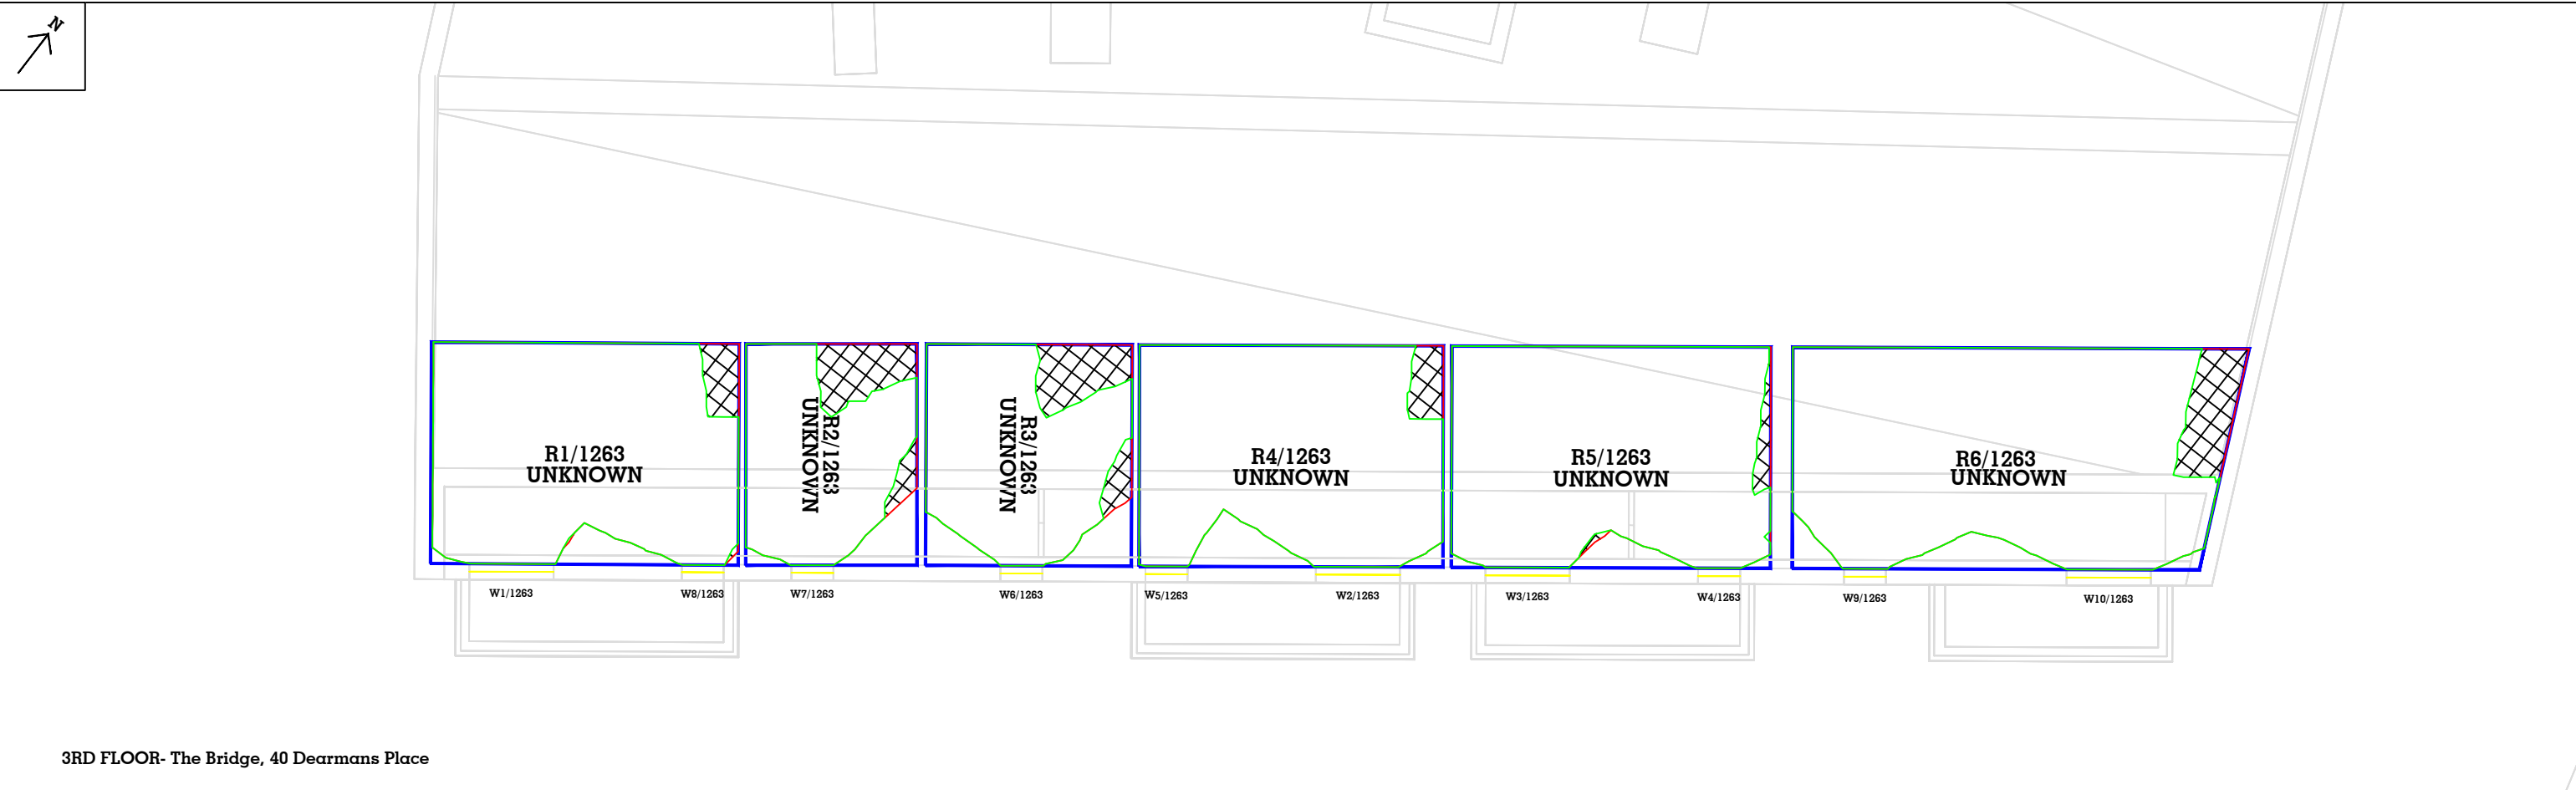


3RD FLOOR- The Bridge, 40 Dearmans Place




4TH FLOOR- The Bridge, 40 Dearmans Place


Key: Existing NSL 1ft Grid Loss Hatching	Sources of information Existing building Accucities 3D Model 002464_Albert Bridge House, Manchester_HD_MASRER 08/02/2022 Surrounding buildings Accucities 3D Model 002464_Albert Bridge House, Manchester_HD_MASRER 08/02/2022 INFO 22 FEB 2022 (PLANS, RESEARCH) Riverside Riverview Left Bank Apartments Proposed building DOWNLOAD 08 AUGUST 2022 0412-SEW-ZZ-M3-A-00000_buildings_220818 DWG PLAN SECTIONS ELEVATIONS 17 AUGUST 2022 ABH RESI Plan, Elevations, Sections and 3D Model - 25 Aug 2022			Project Name Albert Bridge House Drawing Title NO SKYLINE CONTOUR FOR The Bridge, 40 Dearmans Place	Drawn By RT Project No. AL96_23	Scale @ A3 1/120 Drawing No. BRE 108	Date 02 SEPT 2022 Revision -	AVISON YOUNG 65 Gresham Street, London, EC2V 7NQ 08449 02 03 04 www.avisonyoung.co.uk

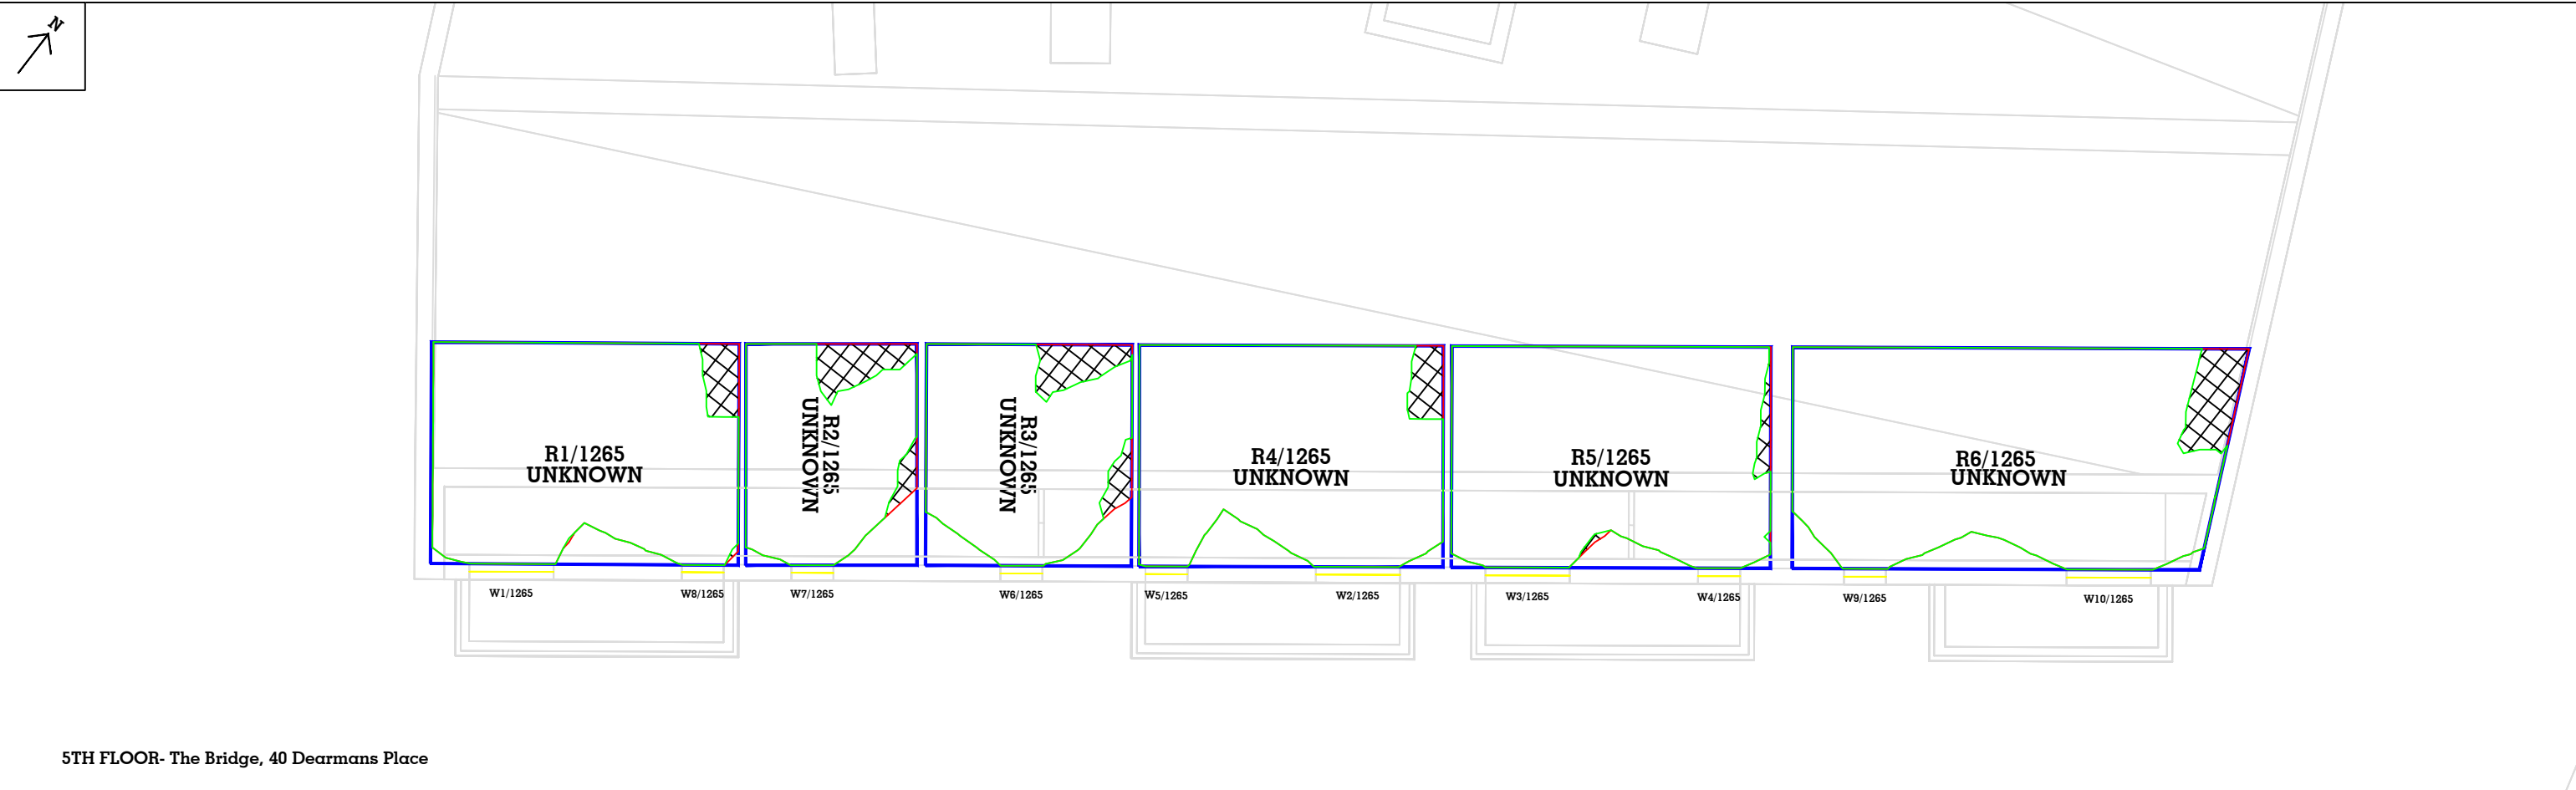


5TH FLOOR- The Bridge, 40 Dearmans Place

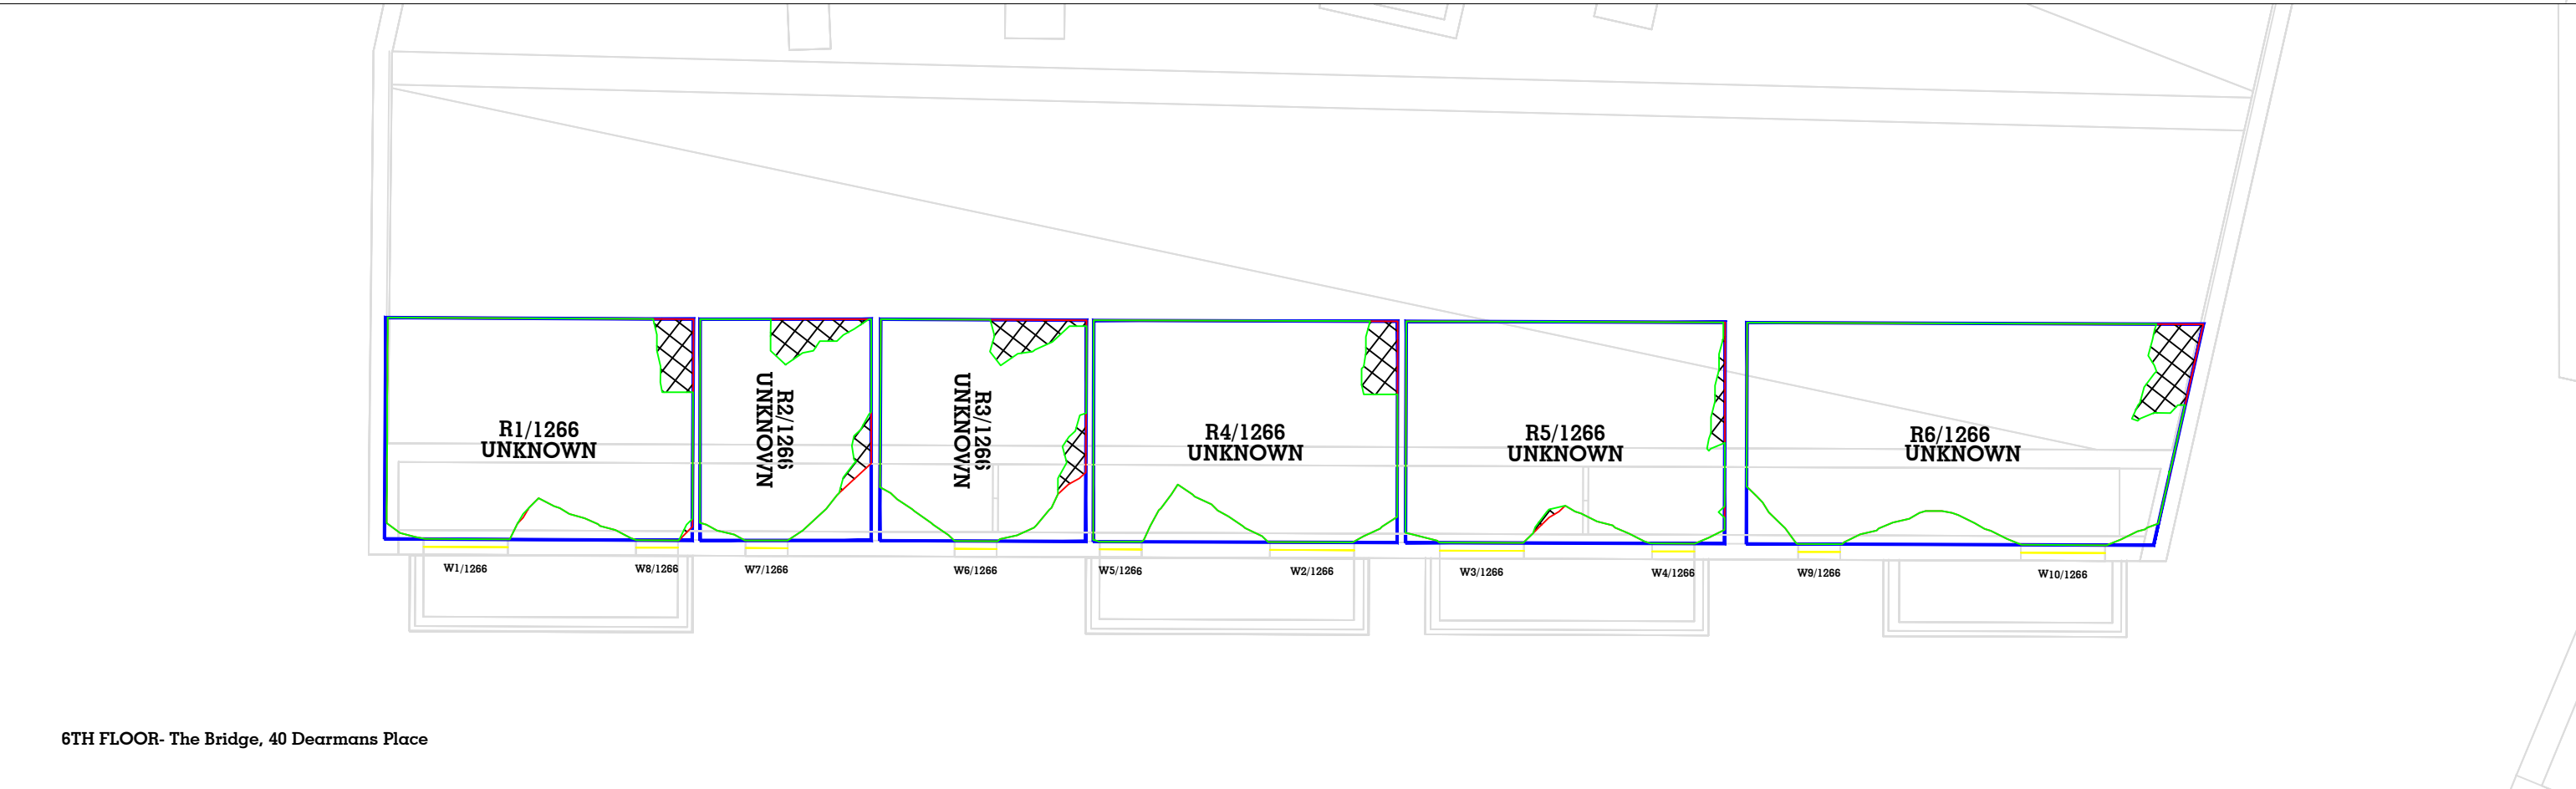

6TH FLOOR- The Bridge, 40 Dearmans Place

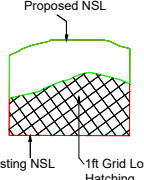Key:  Existing NSL 1ft Grid Loss Hatching	Sources of information Existing building Accucities 3D Model 002464_Albert Bridge House, Manchester_HD_MASRER 08/02/2022 Surrounding buildings Accucities 3D Model 002464_Albert Bridge House, Manchester_HD_MASRER 08/02/2022 INFO 22 FEB 2022 (PLANS, RESEARCH) Riverside Riverview Left Bank Apartments Proposed building DOWNLOAD 08 AUGUST 2022 0412-SEW-ZZ-M3-A-00000_buildings_220818 DWG PLAN SECTIONS ELEVATIONS 17 AUGUST 2022 ABH RESI Plan, Elevations, Sections and 3D Model - 25 Aug 2022			Project Name Albert Bridge House Drawing Title NO SKYLINE CONTOUR FOR The Bridge, 40 Dearmans Place	Drawn By RT Project No. AL96_23	Scale @ A3 1/120 Drawing No. BRE 109	Date 02 SEPT 2022 Revision -	AVISON YOUNG 65 Gresham Street, London, EC2V 7NQ 08449 02 03 04 www.avisonyoung.co.uk
---	--	--	--	--	---	--	--	---

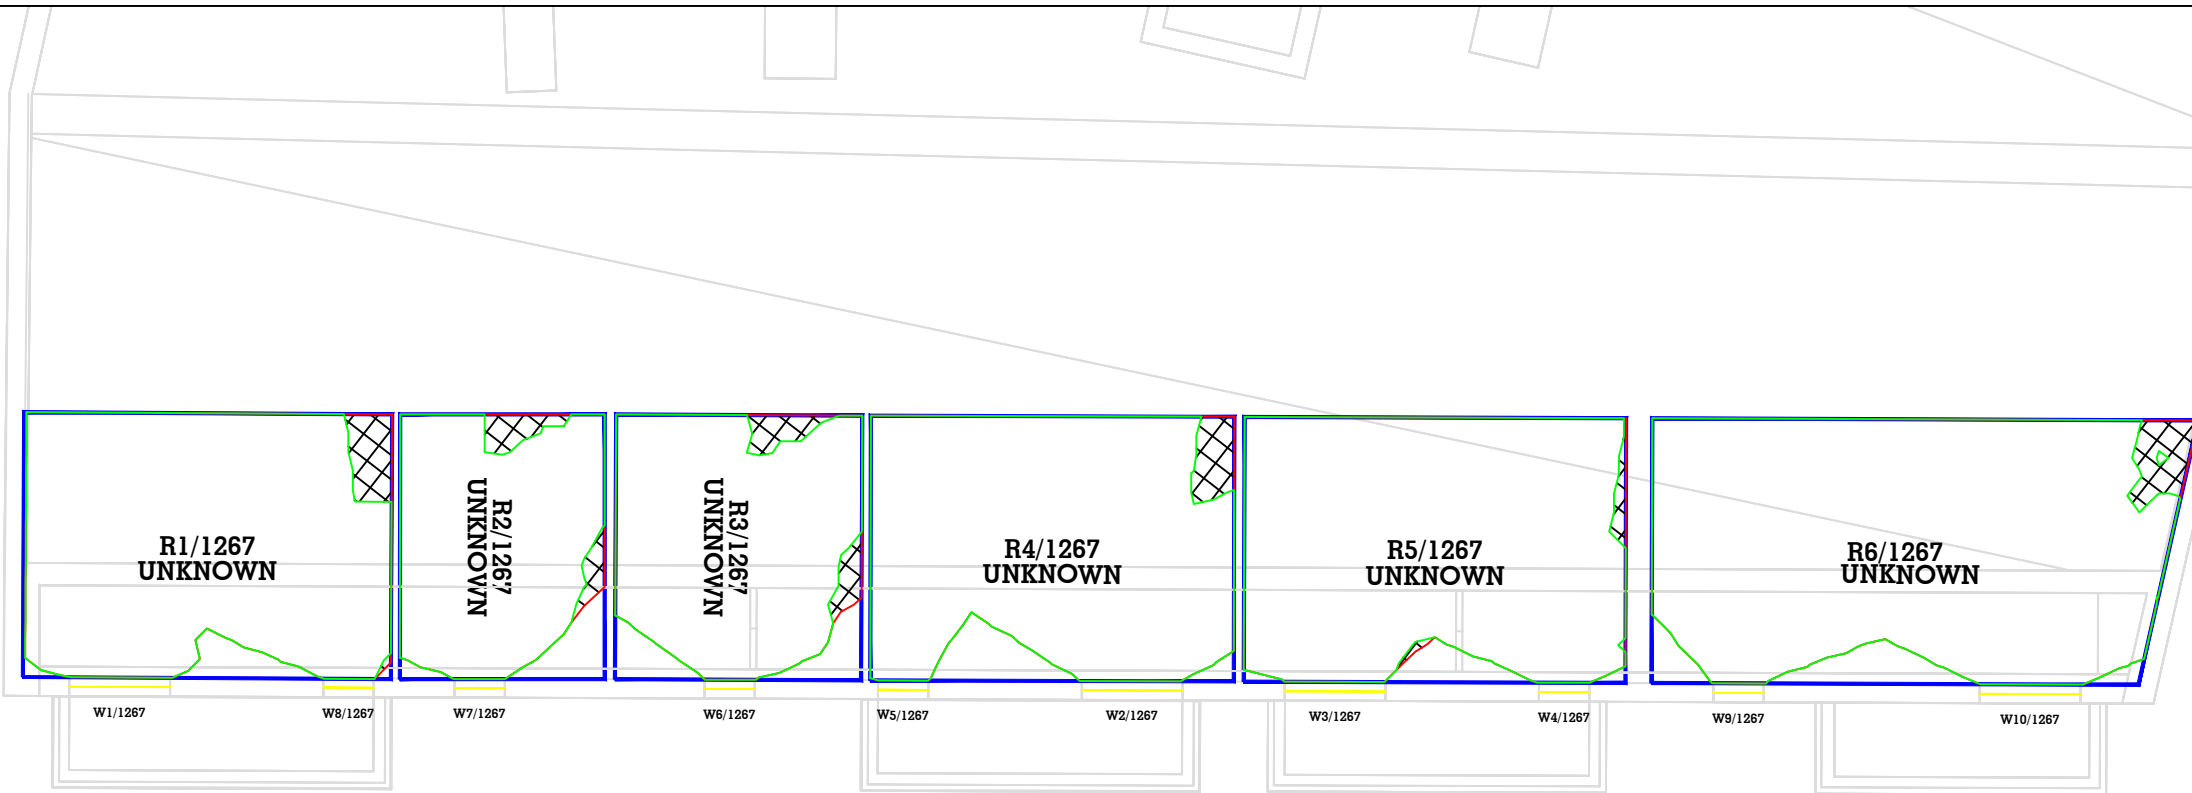


7TH FLOOR- The Bridge, 40 Dearmans Place




8TH FLOOR- The Bridge, 40 Dearmans Place


<

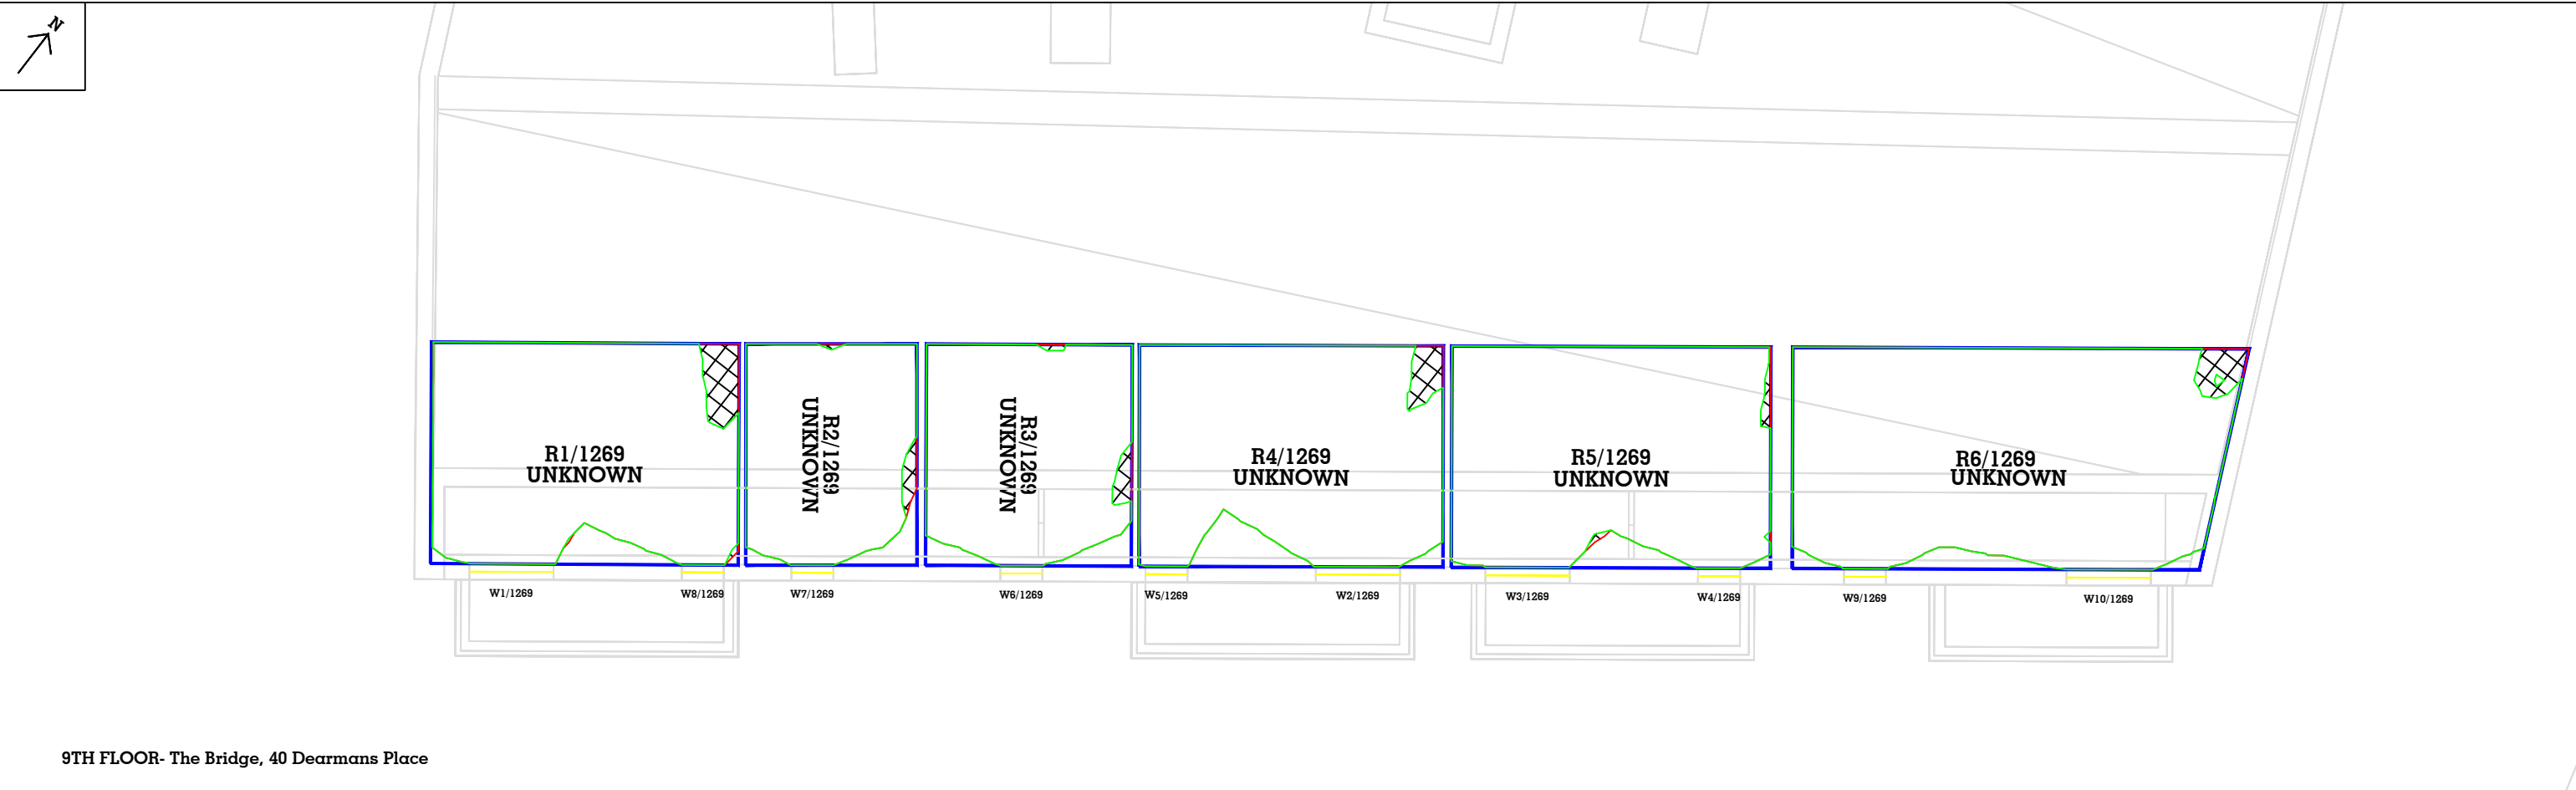


9TH FLOOR- The Bridge, 40 Dearmans Place

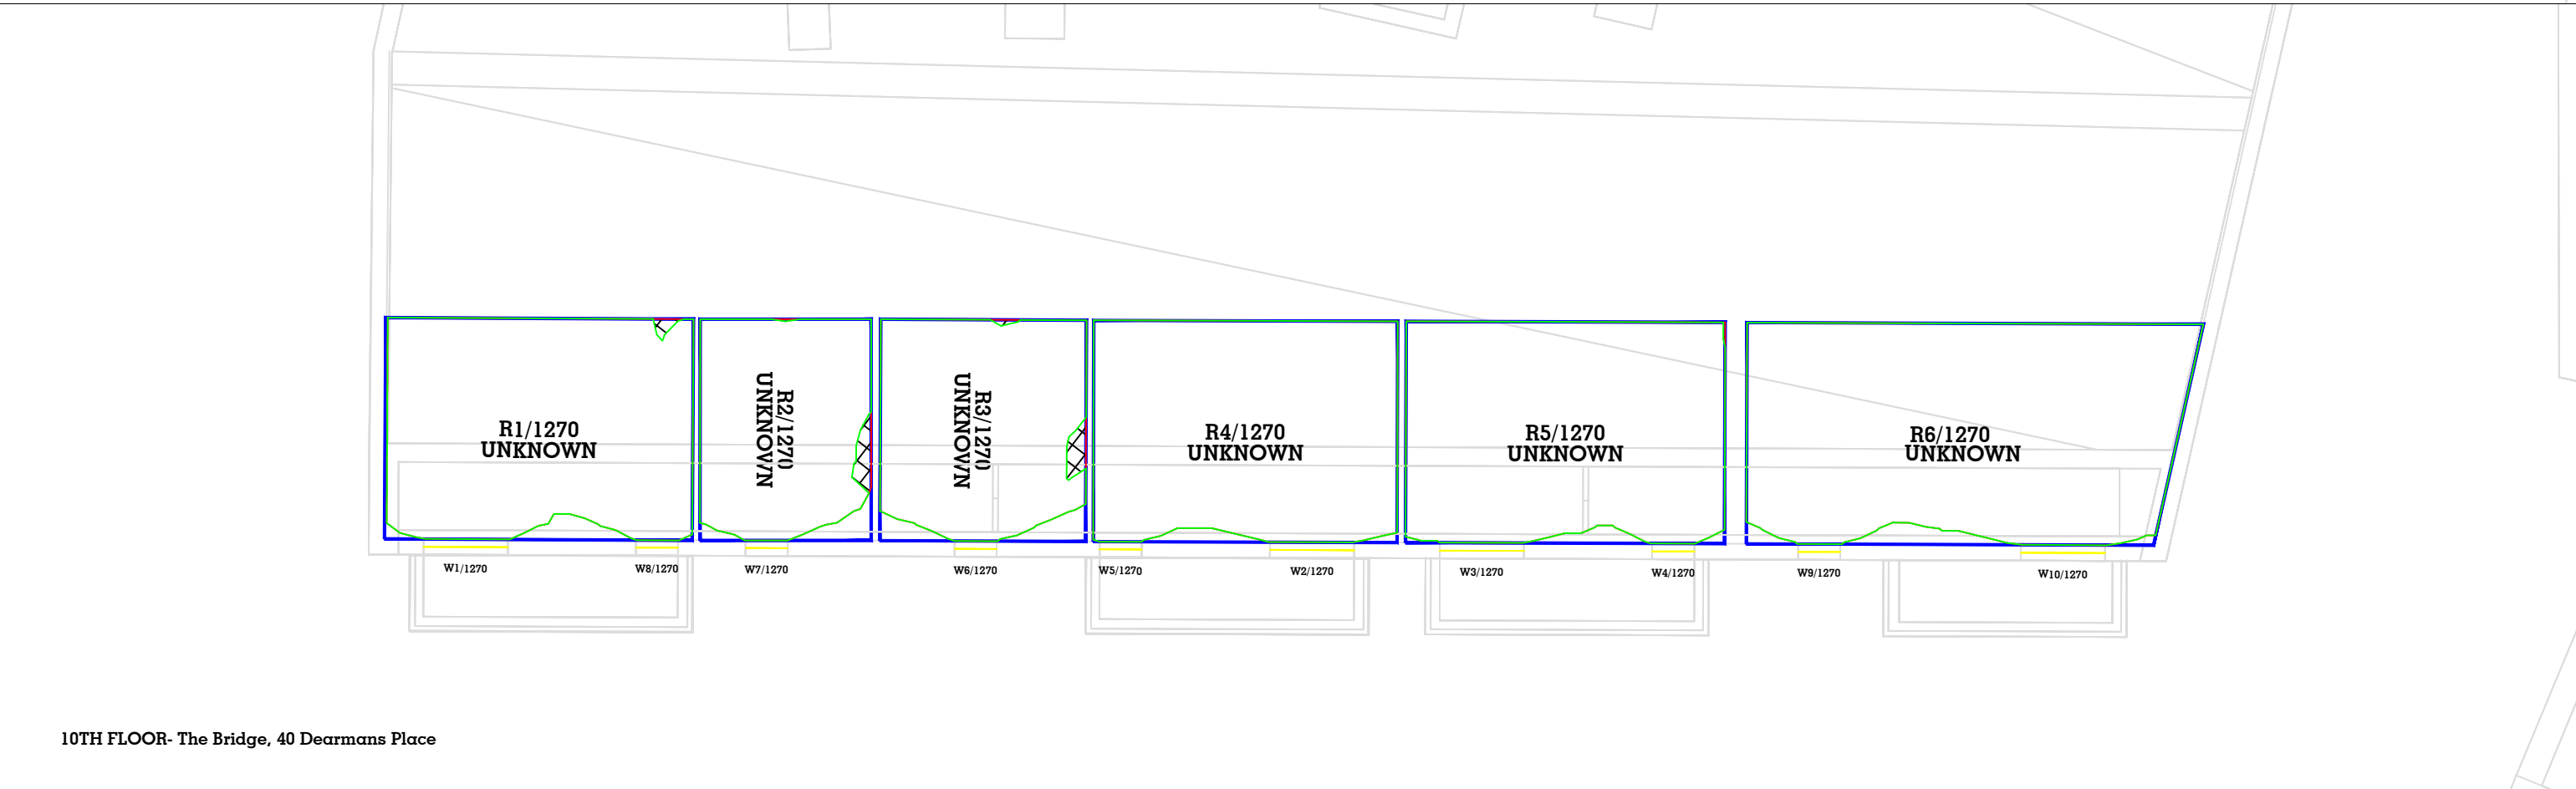


10TH FLOOR- The Bridge, 40 Dearmans Place

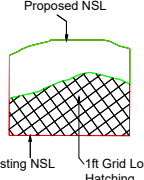Key:  Existing NSL 1ft Grid Loss Hatching	Sources of information Existing building Accucities 3D Model 002464_Albert Bridge House, Manchester_HD_MASRER 08/02/2022 Surrounding buildings Accucities 3D Model 002464_Albert Bridge House, Manchester_HD_MASRER 08/02/2022 INFO 22 FEB 2022 (PLANS, RESEARCH) Riverside Riverview Left Bank Apartments Proposed building DOWNLOAD 08 AUGUST 2022 0412-SEW-ZZ-ZZ-M3-A-00000_buildings_220818 DWG PLAN SECTIONS ELEVATIONS 17 AUGUST 2022 ABH RESI Plan, Elevations, Sections and 3D Model - 25 Aug 2022			Project Name Albert Bridge House Drawing Title NO SKYLINE CONTOUR FOR The Bridge, 40 Dearmans Place	Drawn By RT Project No. AL96_23	Scale @ A3 1/120 Drawing No. BRE 111	Date 02 SEPT 2022 Revision -	AVISON YOUNG 65 Gresham Street, London, EC2V 7NQ 08449 02 03 04 www.avisonyoung.co.uk
---	---	--	--	--	---	--	--	--

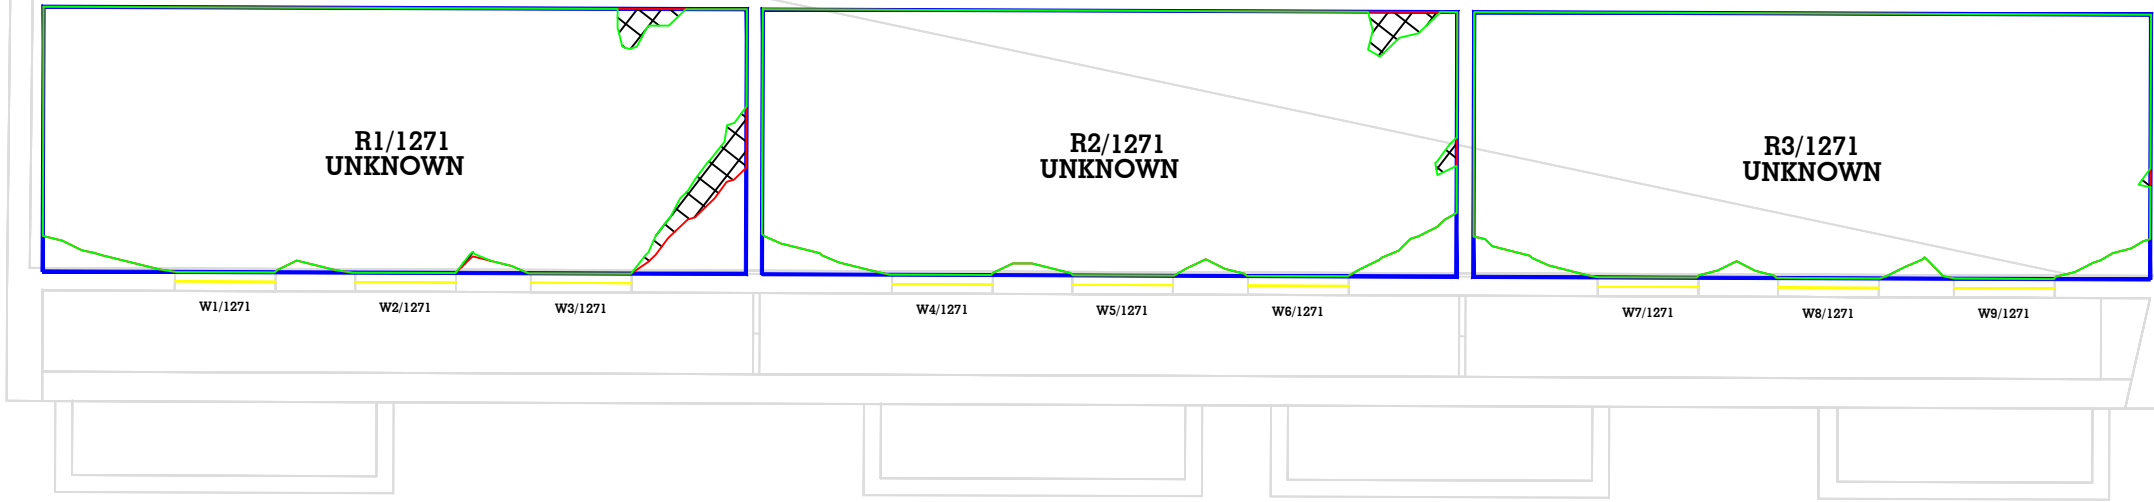

11TH FLOOR- The Bridge, 40 Dearmans Place

Key:

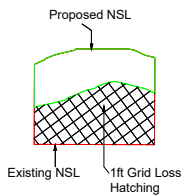

Sources of information

Existing building
Accucities 3D Model
002464_Albert Bridge House,
Manchester_HD_MASRER 08/02/2022

Surrounding buildings
Accucities 3D Model
002464_Albert Bridge House,
Manchester_HD_MASRER 08/02/2022
INFO 22 FEB 2022 (PLANS, RESEARCH)
Riverside
Riverview
Left Bank Apartments

Proposed building
DOWNLOAD 08 AUGUST 2022
0412-SEW-ZZ-M3-A-00000_buildings_220818
DWG PLAN SECTIONS ELEVATIONS 17 AUGUST 2022
ABH RESI Plan, Elevations, Sections and 3D Model - 25 Aug 2022

Project Name
Albert Bridge House

Drawing Title
NO SKYLINE CONTOUR FOR
The Bridge, 40 Dearmans Place

Drawn By
RT
Scale @ A3
1/120
Date
02 SEPT 2022

Project No.
AL96_23
Drawing No.
BRE 112
Revision
-



65 Gresham Street, London, EC2V 7NQ
08449 02 03 04 www.avisonyoung.co.uk

Daylight & Sunlight Results: Cumulative Scenario

**ALBERT BRIDGE ROAD
JOB 37 - EFZ RESULTS
EXISTING v CONSENTS WITH PROPOSED**

Room/Floor	Room Use	Window	%VSC			% Daylight Factor			Daylight Distribution					
			Exist	Prop	% Loss	Exist	Prop	% Loss	Room Area sq ft	Existing Area sq ft	Existing % of Room Area	Proposed Area sq ft	Proposed % of Room Area	% Loss of Existing
Century Buildings														
5th Floor														
R1/1165	LKD	W1/1165	22.39	20.33	9.20%	2.03	1.98	2.51%	376.1	370.8	98.59%	370.8	98.59%	0.00%
		W2/1165	32.83	32.41	>27									
		W3/1165	33.07	32.63	>27									
		W4/1165	33.29	32.85	>27									
6th Floor														
R1/1166	UNKNOWN	W1/1166	18.94	17.99	5.02%	0.91	0.88	3.42%	176.2	138.2	78.43%	130	73.78%	5.93%
2-8 Left Bank Apartments														
1st Floor														
R1/261	LKD	W1/261	10.73	10.72	0.09%	1.41	1.26	10.04%	516.2	450.2	87.21%	365.8	70.86%	18.75%
		W2/261	10.07	9.23	8.34%									
		W3/261	10.85	8.98	17.24%									
		W4/261	7.63	4.50	41.02%									
		W5/261	9.67	6.59	31.85%									
R2/261	BEDROOM	W6/261	3.26	3.26	0.00%	1.00	1.00	0.00%	123.3	44.8	36.33%	44.8	36.33%	0.00%
R3/261	BEDROOM	W7/261	3.11	3.11	0.00%	0.96	0.96	0.00%	237.2	88	37.10%	88	37.10%	0.00%
R5/261	BEDROOM	W12/261	4.65	3.72	20.00%	0.48	0.42	13.51%	208	77	37.02%	55.9	26.88%	27.40%
R6/261	BEDROOM	W11/261	9.99	9.09	9.01%	0.84	0.78	6.79%	193.4	90.6	46.85%	89.1	46.07%	1.66%
R7/261	LKD	W10/261	11.71	10.91	6.83%	0.93	0.88	4.85%	360	122.5	34.03%	121.5	33.75%	0.82%
R8/261	LKD	W8/261	3.93	2.75	30.03%	0.36	0.30	16.76%	433.6	156.8	36.16%	93.8	21.63%	40.18%
		W9/261	0.81	0.81	0.00%									
		W13/261	4.14	4.08	1.45%									
		W14/261	4.50	4.45	1.11%									
2nd Floor														
R1/262	LKD	W1/262	11.90	11.89	0.08%	1.55	1.38	10.49%	516.2	500.4	96.94%	471.7	91.38%	5.74%
		W2/262	11.07	10.17	8.13%									
		W3/262	11.89	9.85	17.16%									
		W4/262	8.84	5.01	43.33%									
		W5/262	13.53	9.39	30.60%									
R2/262	BEDROOM	W6/262	6.26	6.26	0.00%	1.55	1.55	0.45%	123.3	67.6	54.83%	67.6	54.83%	0.00%
R3/262	BEDROOM	W7/262	4.58	4.58	0.00%	1.19	1.19	0.00%	237.2	101	42.58%	101	42.58%	0.00%
R5/262	BEDROOM	W12/262	5.78	4.37	24.39%	0.55	0.46	15.88%	208	116.9	56.20%	66	31.73%	43.54%
R6/262	BEDROOM	W11/262	12.04	10.47	13.04%	0.95	0.86	9.37%	193.4	135.4	70.01%	122.6	63.39%	9.45%
R7/262	LKD	W10/262	14.11	12.70	9.99%	1.04	0.97	6.81%	360	177.7	49.36%	169	46.94%	4.90%
R8/262	LKD	W8/262	5.84	4.15	28.94%	0.49	0.41	16.12%	433.6	207.3	47.81%	141.9	32.73%	31.55%
		W9/262	1.09	1.09	0.00%									
		W13/262	4.82	4.75	1.45%									
		W14/262	5.18	5.13	0.97%									
3rd Floor														
R1/263	LKD	W1/263	13.22	13.20	0.15%	1.68	1.52	9.76%	516.2	506.2	98.06%	494.8	95.85%	2.25%
		W2/263	12.13	11.21	7.58%									
		W3/263	12.82	10.68	16.69%									
		W4/263	9.63	5.46	43.30%									
		W5/263	18.08	13.58	24.89%									
R2/263	BEDROOM	W6/263	14.12	12.06	14.59%	2.48	2.21	10.66%	123.3	120.4	97.65%	120.4	97.65%	0.00%
R3/263	BEDROOM	W7/263	7.29	7.29	0.00%	1.51	1.51	0.00%	237.2	130.1	54.85%	128.3	54.09%	1.38%
R5/263	BEDROOM	W12/263	7.67	5.48	28.55%	0.65	0.53	18.73%	208	189.2	90.96%	130.2	62.60%	31.18%
R6/263	BEDROOM	W11/263	14.42	12.09	16.16%	1.07	0.95	11.51%	193.4	190.4	98.45%	153.9	79.58%	19.17%
R7/263	LKD	W10/263	16.61	14.48	12.82%	1.15	1.05	8.77%	360	309.2	85.89%	270.2	75.06%	12.61%
R8/263	LKD	W8/263	8.06	5.78	28.29%	0.63	0.53	15.04%	433.6	294.7	67.97%	216.8	50.00%	26.43%
		W9/263	1.43	1.43	0.00%									
		W13/263	5.72	5.65	1.22%									
		W14/263	6.08	6.03	0.82%									
4th Floor														
R1/264	LKD	W1/264	14.67	14.65	0.14%	1.82	1.67	8.61%	516.2	506.9	98.20%	496.2	96.13%	2.11%
		W2/264	13.27	12.32	7.16%									
		W3/264	13.71	11.50	16.12%									
		W4/264	11.25	6.95	38.22%									
		W5/264	22.33	17.67	20.87%									
R2/264	BEDROOM	W6/264	22.48	17.90	20.37%	3.18	2.73	14.13%	123.3	121.1	98.22%	121.1	98.22%	0.00%
R3/264	BEDROOM	W7/264	13.24	12.59	4.91%	2.13	2.09	1.79%	237.2	172.4	72.68%	169.3	71.37%	1.80%
R5/264	BEDROOM	W12/264	9.71	6.74	30.59%	0.73	0.59	19.78%	208	198.3	95.34%	176	84.62%	11.25%
R6/264	BEDROOM	W11/264	16.88	13.87	17.83%	1.18	1.03	12.63%	193.4	191.8	99.17%	158.7	82.06%	17.26%
R7/264	LKD	W10/264	18.91	16.10	14.86%	1.25	1.12	10.26%	360	345	95.83%	306.4	85.11%	11.19%

R8/264	LKD	W8/264	10.24	7.40	27.73%	0.77	0.66	14.14%	433.6	379.4	87.50%	295.3	68.10%	22.17%
		W9/264	1.90	1.90	0.00%									
		W13/264	6.96	6.90	0.86%									
		W14/264	7.31	7.25	0.82%									
R5/265	BEDROOM	W12/265	10.62	7.52	29.19%	0.83	0.67	18.86%	208	198.5	95.43%	179.3	86.20%	9.67%
R6/265	BEDROOM	W11/265	18.16	14.89	18.01%	1.26	1.09	13.70%	193.4	191.8	99.17%	161	83.25%	16.06%
R7/265	LKD	W10/265	20.47	17.37	15.14%	1.39	1.25	10.55%	360	346.1	96.14%	311.6	86.56%	9.97%
R8/265	LKD	W8/265	8.69	5.70	34.41%	0.79	0.68	13.75%	433.6	378.7	87.34%	293	67.57%	22.63%
		W9/265	1.16	1.16	0.00%									
		W13/265	8.76	8.70	0.68%									
		W14/265	9.05	8.99	0.66%									
6th Floor														
R1/266	BEDROOM	W1/266	15.42	11.96	22.44%	3.06	2.56	16.24%	246.3	246.3	100.00%	246.3	100.00%	0.00%
		W2/266	15.65	12.37	20.96%									
		W6/266	14.97	14.55	2.81%									
R2/266	LKD	W3/266	15.80	12.64	20.00%	4.09	3.82	6.46%	710.4	710.4	100.00%	710.4	100.00%	0.00%
		W4/266	16.22	13.09	19.30%									
		W5/266	17.82	14.81	16.89%									
		W7/266	32.27	32.27	>27									
		W15/266	28.09	28.09	>27									
R5/266	BEDROOM	W12/266	11.15	8.06	27.71%	0.85	0.70	17.92%	208	199.4	95.87%	181.8	87.40%	8.83%
R6/266	BEDROOM	W11/266	19.18	15.93	16.94%	1.30	1.13	13.04%	193.4	192.2	99.38%	162.8	84.18%	15.30%
R7/266	LKD	W10/266	21.52	18.44	14.31%	1.44	1.29	10.09%	360	348.2	96.72%	314.5	87.36%	9.68%
R8/266	LKD	W8/266	9.22	6.21	32.65%	0.88	0.78	12.23%	433.6	379.2	87.45%	293.1	67.60%	22.71%
		W9/266	2.49	2.49	0.00%									
		W13/266	11.08	11.01	0.63%									
		W14/266	11.29	11.24	0.44%									
7th Floor														
R1/267	BEDROOM	W1/267	16.01	12.57	21.49%	3.14	2.63	16.13%	246.3	246.3	100.00%	246.3	100.00%	0.00%
		W2/267	16.19	12.93	20.14%									
		W6/267	16.39	15.97	2.56%									
R2/267	LKD	W3/267	16.36	13.22	19.19%	4.15	3.89	6.41%	710.4	710.4	100.00%	710.4	100.00%	0.00%
		W4/267	16.80	13.67	18.63%									
		W5/267	18.38	15.39	16.27%									
		W7/267	32.71	32.71	>27									
		W15/267	28.44	28.44	>27									
R5/267	BEDROOM	W12/267	11.73	8.67	26.09%	0.87	0.73	16.74%	208	201.1	96.68%	185	88.94%	8.01%
R6/267	BEDROOM	W11/267	20.28	17.05	15.93%	1.35	1.18	12.33%	193.4	192.4	99.48%	163.7	84.64%	14.92%
R7/267	LKD	W10/267	22.66	19.61	13.46%	1.49	1.34	9.56%	360	349.7	97.14%	314.6	87.39%	10.04%
R8/267	LKD	W8/267	9.80	6.78	30.82%	0.98	0.87	11.10%	433.6	380.5	87.75%	292.1	67.37%	23.23%
		W9/267	5.24	5.24	0.00%									
		W13/267	14.42	14.35	0.49%									
		W14/267	14.63	14.57	0.41%									
8th Floor														
R1/268	BEDROOM	W1/268	16.65	13.24	20.48%	3.19	2.69	15.82%	246.3	246.3	100.00%	246.3	100.00%	0.00%
		W2/268	16.74	13.50	19.35%									
		W6/268	18.00	17.59	2.28%									
R2/268	LKD	W3/268	16.93	13.80	18.49%	4.21	3.94	6.30%	710.4	710.4	100.00%	710.4	100.00%	0.00%
		W4/268	17.37	14.27	17.85%									
		W5/268	18.96	15.98	15.72%									
		W7/268	33.17	33.17	>27									
		W15/268	28.81	28.81	>27									
R5/268	BEDROOM	W12/268	12.85	9.82	23.58%	0.92	0.78	15.23%	208	204.1	98.13%	189.3	91.01%	7.25%
R6/268	BEDROOM	W11/268	22.18	18.99	14.38%	1.42	1.26	11.27%	193.4	192.7	99.64%	166.2	85.94%	13.75%
R7/268	LKD	W10/268	24.08	21.06	12.54%	1.55	1.41	9.04%	360	351.3	97.58%	319.2	88.67%	9.14%
R8/268	LKD	W8/268	10.64	7.62	28.38%	1.33	1.22	8.23%	433.6	381.4	87.96%	298.5	68.84%	21.74%
		W9/268	9.05	9.05	0.00%									
		W13/268	18.71	18.64	0.37%									
		W14/268	19.01	18.95	0.32%									
9th Floor														
R1/269	BEDROOM	W1/269	11.26	8.11	27.98%	2.65	2.21	16.64%	246.3	246.3	100.00%	246.3	100.00%	0.00%
		W2/269	11.15	8.16	26.82%									
		W6/269	19.86	19.44	2.11%									
R2/269	LKD	W3/269	11.28	8.39	25.62%	3.92	3.70	5.71%	710.4	710.4	100.00%	710.4	100.00%	0.00%
		W4/269	11.72	8.86	24.40%									
		W5/269	14.32	11.58	19.13%									
		W7/269	33.70	33.70	>27									
		W15/269	29.24	29.24	>27									
R5/269	BEDROOM	W12/269	15.32	12.32	19.58%	1.01	0.88	12.86%	208	204.1	98.13%	192.5	92.55%	5.68%
R6/269	BEDROOM	W11/269	24.55	21.39	12.87%	1.52	1.37	10.26%	193.4	192.9	99.74%	169.2	87.49%	12.29%
R7/269	LKD	W10/269	25.72	22.72	11.66%	1.62	1.48	8.59%	360	353.1	98.08%	323.8	89.94%	8.30%
R8/269	LKD	W8/269	11.54	8.53	26.08%	1.63	1.52	6.58%	433.6	424.1	97.81%	393.7	90.80%	7.17%
		W9/269	13.71	13.71	0.00%									
		W13/269	23.85	23.78	0.29%									
		W14/269	24.23	24.17	0.25%									
10th Floor														

R1/270	LKD	W1/270	31.11	28.27	>27	1.56	1.47	6.08%	275.8	274.5	99.53%	274.5	99.53%	0.00%
		W2/270	30.77	27.90	>27									
		W3/270	20.26	20.26	0.00%									
R2/270	UNKNOWN	W4/270	30.45	27.64	>27	0.94	0.87	7.84%	194.9	172.8	88.66%	172.8	88.66%	0.00%
R5/270	BEDROOM	W12/270	17.13	14.16	17.34%	1.07	0.95	11.67%	208	204.4	98.27%	195.6	94.04%	4.31%
R6/270	BEDROOM	W11/270	26.44	23.31	11.84%	1.60	1.44	9.59%	193.4	192.9	99.74%	172.8	89.35%	10.42%
R7/270	LKD	W10/270	27.08	24.11	10.97%	1.67	1.53	8.21%	360	355.2	98.67%	328.6	91.28%	7.49%
R8/270	LKD	W8/270	12.23	9.26	24.28%	1.85	1.74	5.83%	433.6	424.9	97.99%	394.5	90.98%	7.15%
		W9/270	18.21	18.21	0.00%									
		W13/270	29.07	28.99	>27									
		W14/270	28.89	28.83	>27									
11th Floor														
R1/271	BEDROOM	W1/271	31.77	28.96	>27	1.59	1.49	5.98%	275.8	274.6	99.56%	274.6	99.56%	0.00%
		W2/271	31.45	28.60	>27									
		W3/271	20.82	20.82	0.00%									
R2/271	UNKNOWN	W4/271	31.13	28.34	>27	0.96	0.89	7.62%	194.9	173	88.76%	173	88.76%	0.00%
R5/271	BEDROOM	W12/271	18.96	16.03	15.45%	1.16	1.04	10.37%	208	205.4	98.75%	197.2	94.81%	3.99%
R6/271	BEDROOM	W11/271	28.68	25.58	10.81%	1.80	1.65	8.44%	193.4	192.9	99.74%	177.4	91.73%	8.04%
R7/271	LKD	W10/271	28.10	25.17	10.43%	1.71	1.58	7.95%	360	356.7	99.08%	337	93.61%	5.52%
R8/271	LKD	W8/271	26.89	23.94	10.97%	2.88	2.79	3.37%	433.6	424.9	97.99%	394.6	91.01%	7.13%
		W9/271	27.99	27.99	>27									
		W13/271	31.08	31.00	>27									
		W14/271	30.72	30.63	>27									
12th Floor														
R1/272	LKD	W1/272	32.43	29.65	>27	1.62	1.53	5.79%	275.8	275.5	99.89%	275.5	99.89%	0.00%
		W2/272	32.12	29.31	>27									
		W3/272	22.55	22.55	0.00%									
R2/272	UNKNOWN	W4/272	31.81	29.06	>27	0.97	0.90	7.50%	194.9	174.3	89.43%	174.3	89.43%	0.00%
R3/272	BEDROOM	W6/272	22.11	19.18	13.25%	2.01	1.81	9.90%	100.8	100	99.21%	100	99.21%	0.00%
R4/272	BEDROOM	W7/272	22.45	19.50	13.14%	2.14	1.94	9.18%	99.3	98.9	99.60%	98.9	99.60%	0.00%
R5/272	BEDROOM	W5/272	22.18	19.29	13.03%	0.90	0.82	9.23%	258.4	232.9	90.13%	232.8	90.09%	0.04%
R6/272	LKD	W8/272	28.36	25.38	10.51%	1.39	1.26	9.30%	538.8	521.8	96.84%	515.7	95.71%	1.17%
		W9/272	5.35	3.93	26.54%									
		W10/272	6.47	6.32	2.32%									
		W11/272	5.91	4.54	23.18%									
		W12/272	32.20	32.12	>27									
29 New Bailey Street														
2nd Floor														
R2/1202	BEDROOM	W1/1202	4.89	2.95	39.67%	2.52	2.07	17.57%	213.8	212.3	99.30%	211.3	98.83%	0.47%
		W2/1202	28.16	22.58	19.82%									
R3/1202	LKD	W3/1202	27.94	22.11	20.87%	0.78	0.67	13.97%	299	216.9	72.54%	214.5	71.74%	1.11%
R4/1202	BEDROOM	W4/1202	28.48	22.28	21.77%	1.41	1.17	17.20%	143.8	123.1	85.61%	123.1	85.61%	0.00%
R5/1202	BEDROOM	W5/1202	27.27	20.75	23.91%	1.33	1.11	16.43%	139.3	129.7	93.11%	128.9	92.53%	0.62%
R6/1202	LKD	W6/1202	28.78	21.95	23.73%	1.31	1.07	18.11%	303.3	270.6	89.22%	263.7	86.94%	2.55%
R7/1202	BEDROOM	W7/1202	28.43	21.27	25.18%	1.40	1.17	16.81%	137.8	128	92.89%	125	90.71%	2.34%
R8/1202	BEDROOM	W11/1202	28.63	21.12	26.23%	1.47	1.16	20.78%	139.5	132.4	94.91%	131.1	93.98%	0.98%
R9/1202	LKD	W10/1202	28.88	20.86	27.77%	1.47	1.16	21.32%	254.5	245.3	96.39%	237.2	93.20%	3.30%
R10/1202	BEDROOM	W8/1202	28.49	20.13	29.34%	1.43	1.09	23.23%	144.9	140.4	96.89%	132.5	91.44%	5.63%
R11/1202	LKD	W9/1202	28.89	20.09	30.46%	1.50	1.15	23.28%	253.2	245.7	97.04%	231.4	91.39%	5.82%
R12/1202	LKD	W13/1202	28.41	19.38	31.78%	1.47	1.11	24.30%	261.5	247.7	94.72%	223.3	85.39%	9.85%
R13/1202	BEDROOM	W12/1202	28.00	18.57	33.68%	2.32	1.80	22.39%	164.9	161.5	97.94%	154.2	93.51%	4.52%
		W14/1202	11.33	8.09	28.60%									
3rd Floor														
R2/1203	LKD	W2/1203	26.56	26.54	0.08%	2.48	2.36	4.84%	298.1	296.8	99.56%	296.8	99.56%	0.00%
		W3/1203	29.53	24.51	17.00%									
R3/1203	BEDROOM	W4/1203	29.26	23.94	18.18%	2.24	1.96	12.61%	142.5	110.4	77.47%	110.4	77.47%	0.00%
R4/1203	BEDROOM	W5/1203	28.77	23.17	19.46%	2.25	1.92	14.56%	147.1	142.9	97.14%	142.9	97.14%	0.00%
R5/1203	LKD	W6/1203	28.53	22.68	20.50%	0.78	0.67	13.96%	304.1	221.1	72.71%	217.8	71.62%	1.49%
R6/1203	BEDROOM	W7/1203	29.09	22.87	21.38%	1.43	1.19	17.02%	144.5	124	85.81%	124	85.81%	0.00%
R7/1203	BEDROOM	W8/1203	27.84	21.30	23.49%	1.35	1.13	16.33%	140.1	130.6	93.22%	129.9	92.72%	0.54%
R8/1203	LKD	W9/1203	29.37	22.51	23.36%	1.33	1.09	17.96%	304.3	273.7	89.94%	267.3	87.84%	2.34%
R9/1203	BEDROOM	W10/1203	29.01	21.81	24.82%	1.42	1.18	16.68%	138.3	128.6	92.99%	125.7	90.89%	2.26%
R10/1203	BEDROOM	W12/1203	29.23	21.68	25.83%	1.49	1.18	20.61%	139.9	132.9	95.00%	131.6	94.07%	0.98%
R11/1203	LKD	W11/1203	29.49	21.43	27.33%	1.47	1.16	21.05%	262.4	255.2	97.26%	242.4	92.38%	5.02%
R12/1203	BEDROOM	W14/1203	29.14	20.75	28.79%	1.45	1.12	23.02%	144	139.9	97.15%	132.4	91.94%	5.36%
R13/1203	LKD	W13/1203	29.57	20.73	29.90%	1.50	1.16	23.02%	259.7	253	97.42%	232.4	89.49%	8.14%
R14/1203	LKD	W16/1203	29.19	20.14	31.00%	1.49	1.14	23.93%	261.4	249.8	95.56%	226.5	86.65%	9.33%
R15/1203	BEDROOM	W15/1203	28.88	19.51	32.44%	2.58	2.10	18.81%	164.9	161.5	97.94%	155	94.00%	4.02%
		W17/1203	15.60	12.33	20.96%									
4th Floor														
R2/1204	LKD	W2/1204	27.54	27.52	>27	2.54	2.42	4.73%	298.1	296.8	99.56%	296.8	99.56%	0.00%
		W3/1204	30.16	25.13	16.68%									
R3/1204	BEDROOM	W4/1204	29.88	24.54	17.87%	2.28	2.00	12.54%	142.5	111.6	78.32%	111.6	78.32%	0.00%
R4/1204	BEDROOM	W5/1204	29.38	23.76	19.13%	2.28	1.95	14.39%	147.1	143.3	97.42%	143.3	97.42%	0.00%
R5/1204	LKD	W6/1204	29.14	23.25	20.21%	0.79	0.68	13.87%	304.1	222.1	73.04%	218.9	71.98%	1.44%
R6/1204	BEDROOM	W7/1204	29.70	23.45	21.04%	1.45	1.20	16.91%	144.5	124.6	86.23%	124.6	86.23%	0.00%

R7/1204	BEDROOM	W8/1204	28.41	21.85	23.09%	1.37	1.14	16.25%	140.1	131.1	93.58%	130.5	93.15%	0.46%
R8/1204	LKD	W9/1204	29.97	23.09	22.96%	1.35	1.11	17.84%	304.3	273.9	90.01%	267.7	87.97%	2.26%
R9/1204	BEDROOM	W10/1204	29.59	22.37	24.40%	1.44	1.20	16.63%	138.3	129.2	93.42%	126.2	91.25%	2.32%
R10/1204	BEDROOM	W12/1204	29.83	22.26	25.38%	1.51	1.20	20.39%	139.9	133.5	95.43%	132.3	94.57%	0.90%
R11/1204	LKD	W11/1204	30.10	22.02	26.84%	1.50	1.18	20.87%	262.4	255.5	97.37%	242.7	92.49%	5.01%
R12/1204	BEDROOM	W14/1204	29.78	21.38	28.21%	1.47	1.14	22.71%	144	139.9	97.15%	132.5	92.01%	5.29%
R13/1204	LKD	W13/1204	30.25	21.37	29.36%	1.53	1.18	22.75%	259.7	253	97.42%	232.7	89.60%	8.02%
R14/1204	LKD	W16/1204	29.97	20.76	30.73%	1.51	1.16	23.71%	261.4	250.4	95.79%	227.8	87.15%	9.03%
R15/1204	BEDROOM	W15/1204	29.80	20.18	32.28%	2.90	2.43	16.06%	164.9	161.6	98.00%	156.2	94.72%	3.34%
		W17/1204	21.41	18.36	14.25%									
5th Floor														
R2/1205	LKD	W2/1205	28.59	28.57	>27	2.60	2.48	4.66%	298.1	296.9	99.60%	296.9	99.60%	0.00%
		W3/1205	30.80	25.76	16.36%									
R3/1205	BEDROOM	W4/1205	30.50	25.16	17.51%	2.32	2.03	12.42%	142.5	112.6	79.02%	112.6	79.02%	0.00%
R4/1205	BEDROOM	W5/1205	29.99	24.36	18.77%	2.32	1.99	14.25%	147.1	143.6	97.62%	143.6	97.62%	0.00%
R5/1205	LKD	W6/1205	29.74	23.83	19.87%	0.81	0.69	13.79%	304.1	223.2	73.40%	220.4	72.48%	1.25%
R6/1205	BEDROOM	W7/1205	30.31	24.05	20.65%	1.47	1.22	16.73%	144.5	125.6	86.92%	125.6	86.92%	0.00%
R7/1205	BEDROOM	W8/1205	28.99	22.40	22.73%	1.39	1.16	16.10%	140.1	131.9	94.15%	131.3	93.72%	0.45%
R8/1205	LKD	W9/1205	30.57	23.66	22.60%	1.36	1.12	17.60%	304.3	274.7	90.27%	268.9	88.37%	2.11%
R9/1205	BEDROOM	W10/1205	30.17	22.93	24.00%	1.46	1.22	16.53%	138.3	129.5	93.64%	126.5	91.47%	2.32%
R10/1205	BEDROOM	W12/1205	30.43	22.85	24.91%	1.53	1.22	20.17%	139.9	133.8	95.64%	132.6	94.78%	0.90%
R11/1205	LKD	W11/1205	30.70	22.60	26.38%	1.52	1.20	20.65%	262.4	255.5	97.37%	242.8	92.53%	4.97%
R12/1205	BEDROOM	W14/1205	30.39	21.98	27.67%	1.49	1.16	22.45%	144	140.5	97.57%	133.2	92.50%	5.20%
R13/1205	LKD	W13/1205	30.86	21.98	28.78%	1.55	1.20	22.45%	259.7	253.2	97.50%	234.2	90.18%	7.50%
R14/1205	LKD	W16/1205	30.59	21.36	30.17%	1.54	1.18	23.44%	261.4	250.5	95.83%	228.1	87.26%	8.94%
R15/1205	BEDROOM	W15/1205	30.42	20.74	31.82%	3.06	2.62	14.24%	164.9	161.7	98.06%	156.7	95.03%	3.09%
		W17/1205	24.74	22.30	9.86%									
6th Floor														
R2/1206	LKD	W2/1206	29.70	29.69	>27	2.66	2.54	4.55%	298.1	296.9	99.60%	296.9	99.60%	0.00%
		W3/1206	31.44	26.39	16.06%									
R3/1206	BEDROOM	W4/1206	31.13	25.77	17.22%	2.36	2.07	12.35%	142.5	114.1	80.07%	114.1	80.07%	0.00%
R4/1206	BEDROOM	W5/1206	30.60	24.96	18.43%	2.35	2.02	14.12%	147.1	143.8	97.76%	143.8	97.76%	0.00%
R5/1206	LKD	W6/1206	30.34	24.42	19.51%	0.82	0.71	13.59%	304.1	224.3	73.76%	221.6	72.87%	1.20%
R6/1206	BEDROOM	W7/1206	30.93	24.65	20.30%	1.49	1.25	16.50%	144.5	126.1	87.27%	126.1	87.27%	0.00%
R7/1206	BEDROOM	W8/1206	29.56	22.96	22.33%	1.41	1.18	16.01%	140.1	132.9	94.86%	132.2	94.36%	0.53%
R8/1206	LKD	W9/1206	31.16	24.25	22.18%	1.38	1.14	17.41%	304.3	275.3	90.47%	268.9	88.37%	2.32%
R9/1206	BEDROOM	W10/1206	30.75	23.49	23.61%	1.49	1.24	16.43%	138.3	130	94.00%	127	91.83%	2.31%
R10/1206	BEDROOM	W12/1206	31.03	23.44	24.46%	1.55	1.24	19.90%	139.9	134.2	95.93%	133	95.07%	0.89%
R11/1206	LKD	W11/1206	31.29	23.18	25.92%	1.54	1.22	20.42%	262.4	255.8	97.48%	242.9	92.57%	5.04%
R12/1206	BEDROOM	W14/1206	31.00	22.58	27.16%	1.51	1.18	22.16%	144	140.5	97.57%	133.2	92.50%	5.20%
R13/1206	LKD	W13/1206	31.47	22.58	28.25%	1.57	1.22	22.26%	259.7	253.5	97.61%	234.6	90.34%	7.46%
R14/1206	LKD	W16/1206	31.19	21.96	29.59%	1.56	1.20	23.12%	261.4	250.5	95.83%	230.3	88.10%	8.06%
R15/1206	BEDROOM	W15/1206	30.99	21.31	31.24%	3.12	2.69	13.86%	164.9	161.8	98.12%	157.6	95.57%	2.60%
		W17/1206	25.78	23.39	9.27%									
7th Floor														
R2/1207	LKD	W2/1207	30.88	30.86	>27	2.73	2.61	4.43%	298.1	296.9	99.60%	296.9	99.60%	0.00%
		W3/1207	32.08	27.02	>27									
R3/1207	BEDROOM	W4/1207	31.75	26.39	16.88%	2.39	2.10	12.24%	142.5	115.9	81.33%	115.9	81.33%	0.00%
R4/1207	BEDROOM	W5/1207	31.21	25.56	18.10%	2.39	2.05	13.96%	147.1	144.1	97.96%	144.1	97.96%	0.00%
R5/1207	LKD	W6/1207	30.94	25.01	19.17%	0.83	0.72	13.61%	304.1	226	74.32%	223.3	73.43%	1.19%
R6/1207	BEDROOM	W7/1207	31.54	25.25	19.94%	1.51	1.27	16.28%	144.5	127.7	88.37%	127.7	88.37%	0.00%
R7/1207	BEDROOM	W8/1207	30.13	23.52	21.94%	1.42	1.20	15.87%	140.1	134.1	95.72%	133.6	95.36%	0.37%
R8/1207	LKD	W9/1207	31.75	24.84	21.76%	1.40	1.16	17.24%	304.3	275.7	90.60%	269.7	88.63%	2.18%
R9/1207	BEDROOM	W10/1207	31.32	24.06	23.18%	1.51	1.26	16.33%	138.3	130.8	94.58%	130.1	94.07%	0.54%
R10/1207	BEDROOM	W12/1207	31.63	24.04	24.00%	1.57	1.26	19.75%	139.9	135.2	96.64%	135	96.50%	0.15%
R11/1207	LKD	W11/1207	31.88	23.76	25.47%	1.56	1.24	20.21%	262.4	256	97.56%	245.4	93.52%	4.14%
R12/1207	BEDROOM	W14/1207	31.60	23.18	26.65%	1.53	1.20	21.92%	144	140.9	97.85%	136.1	94.51%	3.41%
R13/1207	LKD	W13/1207	32.07	23.19	27.69%	1.59	1.24	22.01%	259.7	253.7	97.69%	236.1	90.91%	6.94%
R14/1207	LKD	W16/1207	31.80	22.57	29.03%	1.58	1.22	22.93%	261.4	250.5	95.83%	232.7	89.02%	7.11%
R15/1207	BEDROOM	W15/1207	31.55	21.88	30.65%	3.19	2.76	13.45%	164.9	161.8	98.12%	158.4	96.06%	2.10%
		W17/1207	26.76	24.45	8.63%									
8th Floor														
R2/1208	LKD	W2/1208	32.09	32.08	>27	2.80	2.68	4.35%	298.1	297.1	99.66%	297.1	99.66%	0.00%
		W3/1208	32.71	27.65	>27									
R3/1208	BEDROOM	W4/1208	32.36	27.00	16.56%	2.43	2.14	12.18%	142.5	118.7	83.30%	118.7	83.30%	0.00%
R4/1208	BEDROOM	W5/1208	31.81	26.17	17.73%	2.42	2.09	13.80%	147.1	144.7	98.37%	144.7	98.37%	0.00%
R5/1208	LKD	W6/1208	31.53	25.59	18.84%	0.84	0.73	13.54%	304.1	227.8	74.91%	225.1	74.02%	1.19%
R6/1208	BEDROOM	W7/1208	32.14	25.86	19.54%	1.53	1.29	16.12%	144.5	129	89.27%	129	89.27%	0.00%
R7/1208	BEDROOM	W8/1208	30.69	24.08	21.54%	1.44	1.22	15.73%	140.1	135.4	96.65%	134.9	96.29%	0.37%
R8/1208	LKD	W9/1208	32.33	25.43	21.34%	1.42	1.18	17.06%	304.3	275.8	90.63%	269.8	88.66%	2.18%
R9/1208	BEDROOM	W10/1208	31.89	24.63	22.77%	1.53	1.28	16.18%	138.3	131.7	95.23%	131	94.72%	0.53%
R10/1208	BEDROOM	W12/1208	32.22	24.64	23.53%	1.59	1.28	19.43%	139.9	136	97.21%	135.9	97.14%	0.07%
R11/1208	LKD	W11/1208	32.46	24.35	24.98%	1.58	1.27	19.94%	262.4	256.1	97.60%	245.5	93.56%	4.14%
R12/1208	BEDROOM	W14/1208	32.20	23.79	26.12%	1.55	1.22	21.64%	144	141.3	98.13%	136.5	94.79%	3.40%
R13/1208	LKD	W13/1208	32.67	23.81	27.12%	1.61	1.26	21.73%	259.7	253.8	97.73%	235.2	90.57%	7.33%
R14/1208	LKD	W16/1208	32.40	23.19	28.43%	1.60	1.24	22.63%	261.4	250.5	95.83%	232.7	89.02%	7.11%
R15/1208	BEDROOM	W15/1208	32.11	22.47	30.02%	3.26	2.83	13.09%	164.9	161.9	98.18%	158.9	96.36%	1.85%

R2/1209	LKD	W2/1209	33.30	33.29	>27	2.87	2.75	4.24%	298.1	297.1	99.66%	297.1	99.66%	0.00%
		W3/1209	33.33	28.29	>27									
R3/1209	BEDROOM	W4/1209	32.96	27.62	>27	2.47	2.17	12.07%	142.5	121.3	85.12%	121.3	85.12%	0.00%
R4/1209	BEDROOM	W5/1209	32.41	26.78	17.37%	2.46	2.12	13.68%	147.1	145.1	98.64%	145.1	98.64%	0.00%
R5/1209	LKD	W6/1209	32.12	26.18	18.49%	0.85	0.74	13.35%	304.1	230.3	75.73%	227.6	74.84%	1.17%
R6/1209	BEDROOM	W7/1209	32.74	26.46	19.18%	1.55	1.31	15.97%	144.5	131.1	90.73%	131.1	90.73%	0.00%
R7/1209	BEDROOM	W8/1209	31.25	24.64	21.15%	1.46	1.23	15.60%	140.1	136.5	97.43%	136	97.07%	0.37%
R8/1209	LKD	W9/1209	32.91	26.02	20.94%	1.44	1.20	16.84%	304.3	275.9	90.67%	269.9	88.70%	2.17%
R9/1209	BEDROOM	W10/1209	32.44	25.20	22.32%	1.55	1.30	16.09%	138.3	133	96.17%	132.2	95.59%	0.60%
R10/1209	BEDROOM	W12/1209	32.80	25.25	23.02%	1.61	1.30	19.18%	139.9	137.1	98.00%	136.9	97.86%	0.15%
R11/1209	LKD	W11/1209	33.02	24.94	24.47%	1.60	1.29	19.68%	262.4	256.1	97.60%	245.5	93.56%	4.14%
R12/1209	BEDROOM	W14/1209	32.79	24.41	25.56%	1.57	1.24	21.36%	144	141.5	98.26%	136.7	94.93%	3.39%
R13/1209	LKD	W13/1209	33.25	24.42	26.56%	1.63	1.28	21.40%	259.7	253.8	97.73%	234.1	90.14%	7.76%
R14/1209	LKD	W16/1209	32.99	23.80	27.86%	1.62	1.26	22.28%	261.4	250.5	95.83%	232.7	89.02%	7.11%
R15/1209	BEDROOM	W15/1209	32.65	23.04	29.43%	3.33	2.91	12.69%	164.9	161.9	98.18%	158.8	96.30%	1.91%
		W17/1209	28.93	26.76	7.50%									
10th Floor														
R2/1210	LKD	W2/1210	34.49	34.48	>27	2.95	2.82	4.18%	298.1	297.1	99.66%	297.1	99.66%	0.00%
		W3/1210	33.93	28.91	>27									
R3/1210	BEDROOM	W4/1210	33.55	28.21	>27	2.50	2.20	11.98%	142.5	125.2	87.86%	125.2	87.86%	0.00%
R4/1210	BEDROOM	W5/1210	32.98	27.37	>27	2.49	2.15	13.49%	147.1	145.9	99.18%	145.9	99.18%	0.00%
R5/1210	LKD	W6/1210	32.69	26.75	18.17%	0.87	0.75	13.39%	304.1	233.7	76.85%	230.4	75.76%	1.41%
R6/1210	BEDROOM	W7/1210	33.32	27.05	>27	1.57	1.33	15.77%	144.5	133.6	92.46%	133.6	92.46%	0.00%
R7/1210	BEDROOM	W8/1210	31.78	25.19	20.74%	1.48	1.25	15.53%	140.1	137.5	98.14%	136.6	97.50%	0.65%
R8/1210	LKD	W9/1210	33.46	26.59	20.53%	1.46	1.22	16.69%	304.3	276.3	90.80%	269.1	88.43%	2.61%
R9/1210	BEDROOM	W10/1210	32.98	25.75	21.92%	1.57	1.32	15.94%	138.3	134.3	97.11%	131.4	95.01%	2.16%
R10/1210	BEDROOM	W12/1210	33.36	25.85	22.51%	1.63	1.32	18.95%	139.9	137.5	98.28%	137.3	98.14%	0.15%
R11/1210	LKD	W11/1210	33.57	25.53	23.95%	1.62	1.31	19.43%	262.4	256.1	97.60%	245.5	93.56%	4.14%
R12/1210	BEDROOM	W14/1210	33.37	25.04	24.96%	1.59	1.26	21.04%	144	141.6	98.33%	136.9	95.07%	3.32%
R13/1210	LKD	W13/1210	33.82	25.04	25.96%	1.65	1.30	21.19%	259.7	253.8	97.73%	233.3	89.83%	8.08%
R14/1210	LKD	W16/1210	33.57	24.41	27.29%	1.64	1.28	22.01%	261.4	250.5	95.83%	227.9	87.18%	9.02%
R15/1210	BEDROOM	W15/1210	33.17	23.60	28.85%	3.41	2.99	12.31%	164.9	162.3	98.42%	160.4	97.27%	1.17%
		W17/1210	30.14	28.05	>27									
11th Floor														
R2/1211	LKD	W2/1211	35.61	35.60	>27	3.02	2.89	4.11%	298.1	297.1	99.66%	297.1	99.66%	0.00%
		W3/1211	34.52	29.51	>27									
R3/1211	BEDROOM	W4/1211	34.12	28.78	>27	2.54	2.24	11.89%	142.5	130.4	91.51%	130.4	91.51%	0.00%
R4/1211	BEDROOM	W5/1211	33.54	27.95	>27	2.52	2.19	13.36%	147.1	146	99.25%	146	99.25%	0.00%
R5/1211	LKD	W6/1211	33.24	27.31	>27	0.88	0.76	13.33%	304.1	238.1	78.30%	234.7	77.18%	1.43%
R6/1211	BEDROOM	W7/1211	33.88	27.63	>27	1.59	1.34	15.58%	144.5	137.2	94.95%	137.2	94.95%	0.00%
R7/1211	BEDROOM	W8/1211	32.31	25.73	20.37%	1.50	1.27	15.35%	140.1	137.5	98.14%	136.3	97.29%	0.87%
R8/1211	LKD	W9/1211	34.00	27.14	>27	1.48	1.24	16.54%	304.3	276.9	91.00%	269.5	88.56%	2.67%
R9/1211	BEDROOM	W10/1211	33.51	26.29	21.55%	1.59	1.34	15.75%	138.3	135.1	97.69%	131.7	95.23%	2.52%
R10/1211	BEDROOM	W12/1211	33.92	26.44	22.05%	1.65	1.34	18.72%	139.9	137.5	98.28%	136.3	97.43%	0.87%
R11/1211	LKD	W11/1211	34.11	26.11	23.45%	1.64	1.33	19.20%	262.4	256.1	97.60%	243	92.61%	5.12%
R12/1211	BEDROOM	W14/1211	33.93	25.66	24.37%	1.61	1.28	20.67%	144	141.6	98.33%	134.2	93.19%	5.23%
R13/1211	LKD	W13/1211	34.39	25.66	25.39%	1.67	1.32	20.83%	259.7	253.8	97.73%	232.6	89.56%	8.35%
R14/1211	LKD	W16/1211	34.14	25.03	26.68%	1.66	1.30	21.75%	261.4	250.5	95.83%	227	86.84%	9.38%
R15/1211	BEDROOM	W15/1211	33.68	24.17	28.24%	3.50	3.08	11.93%	164.9	163.3	99.03%	163.3	99.03%	0.00%
		W17/1211	31.46	29.46	>27									
12th Floor														
R2/1212	LKD	W2/1212	36.58	36.58	>27	3.08	2.95	4.06%	298.1	297.1	99.66%	297.1	99.66%	0.00%
		W3/1212	35.09	30.11	>27									
R3/1212	BEDROOM	W4/1212	34.68	29.36	>27	2.57	2.27	11.85%	142.5	136.9	96.07%	136.9	96.07%	0.00%
R4/1212	BEDROOM	W5/1212	34.10	28.53	>27	2.56	2.22	13.22%	147.1	146.3	99.46%	146.3	99.46%	0.00%
R5/1212	LKD	W6/1212	33.78	27.87	>27	0.89	0.77	13.16%	304.1	242.8	79.84%	239.4	78.72%	1.40%
R6/1212	BEDROOM	W7/1212	34.43	28.21	>27	1.61	1.36	15.38%	144.5	140.4	97.16%	140.4	97.16%	0.00%
R7/1212	BEDROOM	W8/1212	32.82	26.27	19.96%	1.52	1.29	15.24%	140.1	137.5	98.14%	136.3	97.29%	0.87%
R8/1212	LKD	W9/1212	34.54	27.71	>27	1.50	1.26	16.28%	304.3	278.9	91.65%	271.3	89.16%	2.72%
R9/1212	BEDROOM	W10/1212	34.02	26.84	21.11%	1.61	1.36	15.68%	138.3	136.1	98.41%	132.7	95.95%	2.50%
R10/1212	BEDROOM	W12/1212	34.46	27.02	>27	1.67	1.36	18.44%	139.9	137.5	98.28%	136.2	97.36%	0.95%
R11/1212	LKD	W11/1212	34.64	26.68	22.98%	1.66	1.35	18.96%	262.4	256.1	97.60%	242.7	92.49%	5.23%
R12/1212	BEDROOM	W14/1212	34.50	26.29	23.80%	1.63	1.30	20.37%	144	141.6	98.33%	134.2	93.19%	5.23%
R13/1212	LKD	W13/1212	34.94	26.29	24.76%	1.69	1.34	20.52%	259.7	253.8	97.73%	232.6	89.56%	8.35%
R14/1212	LKD	W16/1212	34.71	25.67	26.04%	1.68	1.32	21.43%	261.4	250.9	95.98%	227.4	86.99%	9.37%
R15/1212	BEDROOM	W15/1212	34.19	24.75	27.61%	3.58	3.17	11.50%	164.9	163.9	99.39%	163.9	99.39%	0.00%
		W17/1212	32.85	30.93	>27									
13th Floor														
R2/1213	LKD	W2/1213	37.47	37.47	>27	3.14	3.01	3.95%	298.1	297.1	99.66%	297.1	99.66%	0.00%
		W3/1213	35.64	30.69	>27									
R3/1213	BEDROOM	W4/1213	35.20	29.92	>27	2.61	2.30	11.70%	142.5	140	98.25%	140	98.25%	0.00%
R4/1213	BEDROOM	W5/1213	34.62	29.09	>27	2.59	2.25	13.02%	147.1	146.4	99.52%	146.4	99.52%	0.00%
R5/1213	LKD	W6/1213	34.30	28.42	>27	0.90	0.78	13.11%	304.1	252.1	82.90%	248.8	81.82%	1.31%
R6/1213	BEDROOM	W7/1213	34.95	28.77	>27	1.63	1.38	15.15%	144.5	142.4	98.55%	142.4	98.55%	0.00%

R7/1213	BEDROOM	W8/1213	33.31	26.80	19.54%	1.53	1.30	15.07%	140.1	137.5	98.14%	136.3	97.29%	0.87%
R8/1213	LKD	W9/1213	35.03	28.26	>27	1.52	1.27	16.15%	304.3	280.9	92.31%	273.5	89.88%	2.63%
R9/1213	BEDROOM	W10/1213	34.51	27.38	>27	1.63	1.37	15.56%	138.3	136.2	98.48%	132.7	95.95%	2.57%
R10/1213	BEDROOM	W12/1213	34.97	27.59	>27	1.69	1.38	18.18%	139.9	137.5	98.28%	136.2	97.36%	0.95%
R11/1213	LKD	W11/1213	35.14	27.25	>27	1.68	1.37	18.69%	262.4	256.1	97.60%	242.7	92.49%	5.23%
R12/1213	BEDROOM	W14/1213	35.02	26.90	23.19%	1.65	1.32	19.98%	144	141.6	98.33%	134.2	93.19%	5.23%
R13/1213	LKD	W13/1213	35.47	26.90	24.16%	1.71	1.37	20.18%	259.7	253.8	97.73%	232.6	89.56%	8.35%
R14/1213	LKD	W16/1213	35.24	26.30	25.37%	1.70	1.34	21.08%	261.4	252	96.40%	228.5	87.41%	9.33%
R15/1213	BEDROOM	W15/1213	34.67	25.33	26.94%	3.68	3.27	11.13%	164.9	164	99.45%	164	99.45%	0.00%
		W17/1213	34.30	32.44	>27									
14th Floor														
R2/1214	LKD	W2/1214	38.20	38.20	>27	3.19	3.06	3.89%	298.1	297.1	99.66%	297.1	99.66%	0.00%
		W3/1214	36.11	31.22	>27									
R3/1214	BEDROOM	W4/1214	35.66	30.44	>27	2.64	2.33	11.57%	142.5	140.5	98.60%	140.5	98.60%	0.00%
R4/1214	BEDROOM	W5/1214	35.07	29.61	>27	2.62	2.28	12.88%	147.1	146.4	99.52%	146.4	99.52%	0.00%
R5/1214	LKD	W6/1214	34.74	28.93	>27	0.91	0.79	12.97%	304.1	262.4	86.29%	259.1	85.20%	1.26%
R6/1214	BEDROOM	W7/1214	35.40	29.30	>27	1.65	1.40	14.88%	144.5	142.4	98.55%	142.4	98.55%	0.00%
R7/1214	BEDROOM	W8/1214	33.74	27.31	>27	1.55	1.32	14.86%	140.1	137.5	98.14%	136.3	97.29%	0.87%
R8/1214	LKD	W9/1214	35.46	28.78	>27	1.53	1.29	15.86%	304.3	284.9	93.62%	277.2	91.09%	2.70%
R9/1214	BEDROOM	W10/1214	34.93	27.89	>27	1.64	1.39	15.29%	138.3	136.2	98.48%	132.7	95.95%	2.57%
R10/1214	BEDROOM	W12/1214	35.42	28.14	>27	1.71	1.40	17.83%	139.9	137.5	98.28%	136.2	97.36%	0.95%
R11/1214	LKD	W11/1214	35.57	27.80	>27	1.70	1.39	18.34%	262.4	256.1	97.60%	242.7	92.49%	5.23%
R12/1214	BEDROOM	W14/1214	35.48	27.48	>27	1.66	1.34	19.60%	144	141.6	98.33%	134.2	93.19%	5.23%
R13/1214	LKD	W13/1214	35.92	27.49	>27	1.73	1.38	19.81%	259.7	253.8	97.73%	232.6	89.56%	8.35%
R14/1214	LKD	W16/1214	35.71	26.90	24.67%	1.71	1.36	20.71%	261.4	253.9	97.13%	231	88.37%	9.02%
R15/1214	BEDROOM	W15/1214	35.08	25.88	26.23%	3.77	3.36	10.88%	164.9	164	99.45%	164	99.45%	0.00%
		W17/1214	35.74	33.87	>27									
15th Floor														
R2/1215	LKD	W2/1215	38.75	38.75	>27	3.23	3.11	3.84%	298.1	297.1	99.66%	297.1	99.66%	0.00%
		W3/1215	36.57	31.74	>27									
R3/1215	BEDROOM	W4/1215	36.10	30.95	>27	2.67	2.36	11.47%	142.5	140.5	98.60%	140.5	98.60%	0.00%
R4/1215	BEDROOM	W5/1215	35.51	30.11	>27	2.64	2.31	12.67%	147.1	146.4	99.52%	146.4	99.52%	0.00%
R5/1215	LKD	W6/1215	35.17	29.43	>27	0.92	0.80	12.73%	304.1	276	90.76%	272.7	89.67%	1.20%
R6/1215	BEDROOM	W7/1215	35.83	29.82	>27	1.66	1.42	14.68%	144.5	142.4	98.55%	142.4	98.55%	0.00%
R7/1215	BEDROOM	W8/1215	34.14	27.80	>27	1.56	1.33	14.72%	140.1	137.5	98.14%	136.3	97.29%	0.87%
R8/1215	LKD	W9/1215	35.87	29.29	>27	1.55	1.31	15.51%	304.3	291	95.63%	283.6	93.20%	2.54%
R9/1215	BEDROOM	W10/1215	35.33	28.40	>27	1.66	1.41	15.08%	138.3	136.2	98.48%	132.7	95.95%	2.57%
R10/1215	BEDROOM	W12/1215	35.84	28.68	>27	1.72	1.42	17.44%	139.9	137.5	98.28%	136.2	97.36%	0.95%
R11/1215	LKD	W11/1215	35.98	28.33	>27	1.71	1.41	17.93%	262.4	256.1	97.60%	242.7	92.49%	5.23%
R12/1215	BEDROOM	W14/1215	35.91	28.05	>27	1.68	1.36	19.13%	144	141.6	98.33%	134.2	93.19%	5.23%
R13/1215	LKD	W13/1215	36.35	28.07	>27	1.74	1.40	19.40%	259.7	253.8	97.73%	232.6	89.56%	8.35%
R14/1215	LKD	W16/1215	36.15	27.48	>27	1.73	1.38	20.29%	261.4	254.7	97.44%	232	88.75%	8.91%
R15/1215	BEDROOM	W15/1215	35.47	26.42	25.51%	3.86	3.45	10.63%	164.9	164	99.45%	164	99.45%	0.00%
		W17/1215	37.12	35.25	>27									
16th Floor														
R2/1216	LKD	W2/1216	39.07	39.07	>27	3.26	3.13	3.78%	298.1	297.1	99.66%	297.1	99.66%	0.00%
		W3/1216	37.00	32.23	>27									
R3/1216	BEDROOM	W4/1216	36.52	31.45	>27	2.70	2.39	11.32%	142.5	140.5	98.60%	140.5	98.60%	0.00%
R4/1216	BEDROOM	W5/1216	35.92	30.61	>27	2.67	2.34	12.47%	147.1	146.4	99.52%	146.4	99.52%	0.00%
R5/1216	LKD	W6/1216	35.58	29.93	>27	0.93	0.81	12.70%	304.1	285.3	93.82%	282	92.73%	1.16%
R6/1216	BEDROOM	W7/1216	36.24	30.33	>27	1.68	1.44	14.37%	144.5	142.4	98.55%	142.4	98.55%	0.00%
R7/1216	BEDROOM	W8/1216	34.52	28.29	>27	1.58	1.35	14.46%	140.1	137.5	98.14%	136.3	97.29%	0.87%
R8/1216	LKD	W9/1216	36.26	29.80	>27	1.56	1.32	15.25%	304.3	293.8	96.55%	286.4	94.12%	2.52%
R9/1216	BEDROOM	W10/1216	35.70	28.89	>27	1.67	1.43	14.87%	138.3	136.2	98.48%	132.7	95.95%	2.57%
R10/1216	BEDROOM	W12/1216	36.22	29.20	>27	1.74	1.44	17.06%	139.9	137.5	98.28%	136.2	97.36%	0.95%
R11/1216	LKD	W11/1216	36.35	28.85	>27	1.73	1.42	17.60%	262.4	256.1	97.60%	242.7	92.49%	5.23%
R12/1216	BEDROOM	W14/1216	36.29	28.58	>27	1.69	1.38	18.74%	144	141.6	98.33%	134.2	93.19%	5.23%
R13/1216	LKD	W13/1216	36.72	28.61	>27	1.76	1.42	18.96%	259.7	253.8	97.73%	232.7	89.60%	8.31%
R14/1216	LKD	W16/1216	36.53	28.02	>27	1.74	1.40	19.84%	261.4	254.8	97.48%	232.7	89.02%	8.67%
R15/1216	BEDROOM	W15/1216	35.82	26.95	24.76%	3.92	3.52	10.28%	164.9	164	99.45%	164	99.45%	0.00%
		W17/1216	38.06	36.27	>27									
17th Floor														
R2/1217	LKD	W2/1217	39.19	39.19	>27	3.27	3.15	3.76%	298.1	297.1	99.66%	297.1	99.66%	0.00%
		W3/1217	37.38	32.70	>27									
R3/1217	BEDROOM	W4/1217	36.91	31.93	>27	2.72	2.42	11.17%	142.5	140.5	98.60%	140.5	98.60%	0.00%
R4/1217	BEDROOM	W5/1217	36.30	31.09	>27	2.70	2.37	12.24%	147.1	146.4	99.52%	146.4	99.52%	0.00%
R5/1217	LKD	W6/1217	35.95	30.40	>27	0.94	0.82	12.49%	304.1	287.1	94.41%	283.8	93.32%	1.15%
R6/1217	BEDROOM	W7/1217	36.60	30.80	>27	1.69	1.45	14.02%	144.5	142.4	98.55%	142.4	98.55%	0.00%
R7/1217	BEDROOM	W8/1217	34.87	28.76	>27	1.59	1.36	14.27%	140.1	137.5	98.14%	136.6	97.50%	0.65%
R8/1217	LKD	W9/1217	36.61	30.27	>27	1.58	1.34	14.92%	304.3	294	96.62%	286.6	94.18%	2.52%
R9/1217	BEDROOM	W10/1217	36.04	29.37	>27	1.69	1.44	14.63%	138.3	136.2	98.48%	132.7	95.95%	2.57%
R10/1217	BEDROOM	W12/1217	36.56	29.68	>27	1.75	1.46	16.64%	139.9	137.5	98.28%	136.2	97.36%	0.95%
R11/1217	LKD	W11/1217	36.69	29.35	>27	1.74	1.44	17.17%	262.4	256.1	97.60%	242.7	92.49%	5.23%
R12/1217	BEDROOM	W14/1217	36.61	29.07	>27	1.71	1.39	18.24%	144	141.6	98.33%	134.2	93.19%	5.23%
R13/1217	LKD	W13/1217	37.04	29.10	>27	1.77	1.44	18.53%	259.7	253.8	97.73%	232.7	89.60%	8.31%
R14/1217	LKD	W16/1217	36.85	28.51	>27	1.76	1.42	19.45%	261.4	255	97.55%	233.3	89.25%	8.51%
R15/1217	BEDROOM	W15/1217	36.13	27.44	>27	3.96	3.56	9.93%	164.9	164	99.45%	164	99.45%	0.00%

R2/1218	LKD	W2/1218	39.27	39.27	>27	3.29	3.16	3.71%	298.1	297.1	99.66%	297.1	99.66%	0.00%
		W3/1218	37.75	33.15	>27									
R3/1218	BEDROOM	W4/1218	37.28	32.39	>27	2.75	2.44	11.06%	142.5	140.5	98.60%	140.5	98.60%	0.00%
R4/1218	BEDROOM	W5/1218	36.65	31.54	>27	2.72	2.39	12.02%	147.1	146.4	99.52%	146.4	99.52%	0.00%
R5/1218	LKD	W6/1218	36.30	30.85	>27	0.95	0.83	12.37%	304.1	289.7	95.26%	286.5	94.21%	1.10%
R6/1218	BEDROOM	W7/1218	36.94	31.25	>27	1.71	1.47	13.72%	144.5	142.4	98.55%	142.4	98.55%	0.00%
R7/1218	BEDROOM	W8/1218	35.21	29.22	>27	1.60	1.38	14.03%	140.1	137.5	98.14%	136.6	97.50%	0.65%
R8/1218	LKD	W9/1218	36.94	30.74	>27	1.59	1.36	14.61%	304.3	294	96.62%	286.6	94.18%	2.52%
R9/1218	BEDROOM	W10/1218	36.37	29.83	>27	1.70	1.46	14.39%	138.3	136.2	98.48%	132.7	95.95%	2.57%
R10/1218	BEDROOM	W12/1218	36.88	30.15	>27	1.76	1.48	16.22%	139.9	137.5	98.28%	136.2	97.36%	0.95%
R11/1218	LKD	W11/1218	37.01	29.82	>27	1.76	1.46	16.81%	262.4	256.1	97.60%	242.7	92.49%	5.23%
R12/1218	BEDROOM	W14/1218	36.92	29.54	>27	1.72	1.41	17.81%	144	141.6	98.33%	134.2	93.19%	5.23%
R13/1218	LKD	W13/1218	37.35	29.58	>27	1.78	1.46	18.16%	259.7	253.8	97.73%	232.7	89.60%	8.31%
R14/1218	LKD	W16/1218	37.15	28.99	>27	1.77	1.43	19.03%	261.4	255	97.55%	233.4	89.29%	8.47%
R15/1218	BEDROOM	W15/1218	36.43	27.93	>27	3.97	3.59	9.59%	164.9	164	99.45%	164	99.45%	0.00%
		W17/1218	38.65	37.14	>27									
19th Floor														
R2/1219	LKD	W2/1219	39.33	39.33	>27	3.30	3.18	3.64%	298.1	297.1	99.66%	297.1	99.66%	0.00%
		W3/1219	38.09	33.58	>27									
R3/1219	BEDROOM	W4/1219	37.62	32.83	>27	2.77	2.47	10.89%	142.5	140.5	98.60%	140.5	98.60%	0.00%
R4/1219	BEDROOM	W5/1219	36.99	31.98	>27	2.74	2.42	11.78%	147.1	146.4	99.52%	146.4	99.52%	0.00%
R5/1219	LKD	W6/1219	36.63	31.29	>27	0.95	0.84	12.16%	304.1	289.7	95.26%	286.6	94.25%	1.07%
R6/1219	BEDROOM	W7/1219	37.26	31.69	>27	1.72	1.49	13.44%	144.5	142.4	98.55%	142.4	98.55%	0.00%
R7/1219	BEDROOM	W8/1219	35.53	29.66	>27	1.62	1.39	13.79%	140.1	137.5	98.14%	136.6	97.50%	0.65%
R8/1219	LKD	W9/1219	37.25	31.19	>27	1.60	1.37	14.37%	304.3	294	96.62%	286.6	94.18%	2.52%
R9/1219	BEDROOM	W10/1219	36.68	30.28	>27	1.72	1.47	14.22%	138.3	136.2	98.48%	132.8	96.02%	2.50%
R10/1219	BEDROOM	W12/1219	37.18	30.60	>27	1.78	1.50	15.82%	139.9	137.5	98.28%	136.2	97.36%	0.95%
R11/1219	LKD	W11/1219	37.31	30.28	>27	1.77	1.48	16.45%	262.4	256.1	97.60%	242.7	92.49%	5.23%
R12/1219	BEDROOM	W14/1219	37.21	29.99	>27	1.73	1.43	17.39%	144	141.6	98.33%	134.2	93.19%	5.23%
R13/1219	LKD	W13/1219	37.64	30.04	>27	1.80	1.48	17.75%	259.7	253.8	97.73%	232.7	89.60%	8.31%
R14/1219	LKD	W16/1219	37.44	29.46	>27	1.78	1.45	18.61%	261.4	255	97.55%	233.4	89.29%	8.47%
R15/1219	BEDROOM	W15/1219	36.71	28.41	>27	3.99	3.62	9.25%	164.9	164	99.45%	164	99.45%	0.00%
		W17/1219	38.73	37.35	>27									
20th Floor														
R2/1220	LKD	W2/1220	39.37	39.37	>27	3.31	3.19	3.57%	298.1	297.1	99.66%	297.1	99.66%	0.00%
		W3/1220	38.39	33.99	>27									
R3/1220	BEDROOM	W4/1220	37.91	33.25	>27	2.79	2.50	10.64%	142.5	140.5	98.60%	140.5	98.60%	0.00%
R4/1220	BEDROOM	W5/1220	37.27	32.40	>27	2.76	2.45	11.47%	147.1	146.4	99.52%	146.4	99.52%	0.00%
R5/1220	LKD	W6/1220	36.91	31.71	>27	0.96	0.85	11.88%	304.1	289.7	95.26%	286.6	94.25%	1.07%
R6/1220	BEDROOM	W7/1220	37.53	32.11	>27	1.73	1.51	13.06%	144.5	142.4	98.55%	142.4	98.55%	0.00%
R7/1220	BEDROOM	W8/1220	35.79	30.09	>27	1.63	1.41	13.45%	140.1	137.5	98.14%	136.6	97.50%	0.65%
R8/1220	LKD	W9/1220	37.52	31.62	>27	1.61	1.39	13.90%	304.3	294	96.62%	286.6	94.18%	2.52%
R9/1220	BEDROOM	W10/1220	36.93	30.72	>27	1.73	1.49	13.90%	138.3	136.2	98.48%	133.1	96.24%	2.28%
R10/1220	BEDROOM	W12/1220	37.43	31.04	>27	1.79	1.51	15.33%	139.9	137.5	98.28%	136.2	97.36%	0.95%
R11/1220	LKD	W11/1220	37.56	30.73	>27	1.78	1.50	16.01%	262.4	256.1	97.60%	242.7	92.49%	5.23%
R12/1220	BEDROOM	W14/1220	37.45	30.43	>27	1.74	1.45	16.83%	144	141.6	98.33%	134.2	93.19%	5.23%
R13/1220	LKD	W13/1220	37.87	30.49	>27	1.81	1.50	17.21%	259.7	253.8	97.73%	232.7	89.60%	8.31%
R14/1220	LKD	W16/1220	37.67	29.91	>27	1.79	1.47	18.06%	261.4	255	97.55%	233.4	89.29%	8.47%
R15/1220	BEDROOM	W15/1220	36.93	28.86	>27	4.00	3.65	8.90%	164.9	164	99.45%	164	99.45%	0.00%
		W17/1220	38.79	37.55	>27									
21st Floor														
R2/1221	LKD	W2/1221	39.41	39.41	>27	3.32	3.20	3.47%	298.1	297.1	99.66%	297.1	99.66%	0.00%
		W3/1221	38.65	34.40	>27									
R3/1221	BEDROOM	W4/1221	38.17	33.67	>27	2.81	2.52	10.32%	142.5	140.5	98.60%	140.5	98.60%	0.00%
R4/1221	BEDROOM	W5/1221	37.52	32.82	>27	2.78	2.47	11.08%	147.1	146.4	99.52%	146.4	99.52%	0.00%
R5/1221	LKD	W6/1221	37.14	32.12	>27	0.97	0.85	11.59%	304.1	289.7	95.26%	287.1	94.41%	0.90%
R6/1221	BEDROOM	W7/1221	37.75	32.53	>27	1.74	1.52	12.58%	144.5	142.4	98.55%	142.4	98.55%	0.00%
R7/1221	BEDROOM	W8/1221	36.01	30.51	>27	1.64	1.42	13.01%	140.1	137.5	98.14%	136.7	97.57%	0.58%
R8/1221	LKD	W9/1221	37.73	32.05	>27	1.62	1.40	13.46%	304.3	294	96.62%	286.6	94.18%	2.52%
R9/1221	BEDROOM	W10/1221	37.14	31.15	>27	1.74	1.50	13.48%	138.3	136.2	98.48%	133.2	96.31%	2.20%
R10/1221	BEDROOM	W12/1221	37.63	31.47	>27	1.80	1.53	14.80%	139.9	137.5	98.28%	136.2	97.36%	0.95%
R11/1221	LKD	W11/1221	37.75	31.16	>27	1.79	1.51	15.48%	262.4	256.1	97.60%	242.7	92.49%	5.23%
R12/1221	BEDROOM	W14/1221	37.64	30.87	>27	1.75	1.47	16.18%	144	141.6	98.33%	134.2	93.19%	5.23%
R13/1221	LKD	W13/1221	38.06	30.94	>27	1.82	1.51	16.63%	259.7	253.8	97.73%	232.7	89.60%	8.31%
R14/1221	LKD	W16/1221	37.85	30.36	>27	1.80	1.49	17.48%	261.4	255	97.55%	233.4	89.29%	8.47%
R15/1221	BEDROOM	W15/1221	37.10	29.32	>27	4.01	3.67	8.46%	164.9	164	99.45%	164	99.45%	0.00%
		W17/1221	38.81	37.74	>27									
22nd Floor														
R2/1222	LKD	W2/1222	39.45	39.45	>27	3.33	3.22	3.34%	298.1	297.1	99.66%	297.1	99.66%	0.00%
		W3/1222	38.89	34.81	>27									
R3/1222	BEDROOM	W4/1222	38.41	34.09	>27	2.83	2.55	10.01%	142.5	140.5	98.60%	140.5	98.60%	0.00%
R4/1222	BEDROOM	W5/1222	37.75	33.23	>27	2.80	2.50	10.73%	147.1	146.4	99.52%	146.4	99.52%	0.00%
R5/1222	LKD	W6/1222	37.37	32.53	>27	0.97	0.86	11.12%	304.1	289.7	95.26%	287.2	94.44%	0.86%
R6/1222	BEDROOM	W7/1222	37.97	32.94	>27	1.75	1.54	12.06%	144.5	142.4	98.55%	142.4	98.55%	0.00%

R7/1222	BEDROOM	W8/1222	36.22	30.92	>27	1.65	1.44	12.58%	140.1	137.5	98.14%	137.3	98.00%	0.15%
R8/1222	LKD	W9/1222	37.94	32.47	>27	1.63	1.42	13.01%	304.3	294	96.62%	286.6	94.18%	2.52%
R9/1222	BEDROOM	W10/1222	37.34	31.57	>27	1.75	1.52	13.07%	138.3	136.2	98.48%	133.4	96.46%	2.06%
R10/1222	BEDROOM	W12/1222	37.83	31.88	>27	1.81	1.55	14.24%	139.9	137.5	98.28%	136.2	97.36%	0.95%
R11/1222	LKD	W11/1222	37.94	31.59	>27	1.80	1.53	14.91%	262.4	256.1	97.60%	242.7	92.49%	5.23%
R12/1222	BEDROOM	W14/1222	37.82	31.30	>27	1.76	1.48	15.64%	144	141.6	98.33%	134.2	93.19%	5.23%
R13/1222	LKD	W13/1222	38.24	31.37	>27	1.82	1.53	16.06%	259.7	253.8	97.73%	232.7	89.60%	8.31%
R14/1222	LKD	W16/1222	38.02	30.79	>27	1.81	1.50	16.91%	261.4	255	97.55%	233.4	89.29%	8.47%
R15/1222	BEDROOM	W15/1222	37.26	29.76	>27	4.02	3.69	8.07%	164.9	164	99.45%	164	99.45%	0.00%
		W17/1222	38.81	37.90	>27									
23rd Floor														
R2/1223	LKD	W2/1223	39.49	39.49	>27	3.33	3.23	3.21%	298.1	297.1	99.66%	297.1	99.66%	0.00%
		W3/1223	39.11	35.19	>27									
R3/1223	BEDROOM	W4/1223	38.63	34.48	>27	2.84	2.57	9.67%	142.5	140.5	98.60%	140.5	98.60%	0.00%
R4/1223	BEDROOM	W5/1223	37.96	33.61	>27	2.81	2.52	10.32%	147.1	146.4	99.52%	146.4	99.52%	0.00%
R5/1223	LKD	W6/1223	37.56	32.91	>27	0.98	0.87	10.86%	304.1	289.7	95.26%	287.2	94.44%	0.86%
R6/1223	BEDROOM	W7/1223	38.15	33.31	>27	1.76	1.55	11.60%	144.5	142.4	98.55%	142.4	98.55%	0.00%
R7/1223	BEDROOM	W8/1223	36.39	31.30	>27	1.65	1.45	12.27%	140.1	137.5	98.14%	137.3	98.00%	0.15%
R8/1223	LKD	W9/1223	38.12	32.85	>27	1.64	1.43	12.53%	304.3	294	96.62%	286.6	94.18%	2.52%
R9/1223	BEDROOM	W10/1223	37.51	31.95	>27	1.75	1.53	12.67%	138.3	136.2	98.48%	133.5	96.53%	1.98%
R10/1223	BEDROOM	W12/1223	37.98	32.26	>27	1.81	1.56	13.74%	139.9	137.5	98.28%	136.2	97.36%	0.95%
R11/1223	LKD	W11/1223	38.09	31.97	>27	1.80	1.54	14.41%	262.4	256.1	97.60%	242.7	92.49%	5.23%
R12/1223	BEDROOM	W14/1223	37.96	31.68	>27	1.76	1.50	15.08%	144	141.6	98.33%	134.6	93.47%	4.94%
R13/1223	LKD	W13/1223	38.38	31.76	>27	1.83	1.55	15.52%	259.7	253.8	97.73%	232.6	89.56%	8.35%
R14/1223	LKD	W16/1223	38.15	31.19	>27	1.82	1.52	16.35%	261.4	255	97.55%	232	88.75%	9.02%
R15/1223	BEDROOM	W15/1223	37.39	30.16	>27	4.02	3.71	7.63%	164.9	164	99.45%	164	99.45%	0.00%
		W17/1223	38.81	38.05	>27									
24th Floor														
R2/1224	LKD	W2/1224	39.52	39.52	>27	3.34	3.24	3.11%	298.1	297.1	99.66%	297.1	99.66%	0.00%
		W3/1224	39.26	35.50	>27									
R3/1224	BEDROOM	W4/1224	38.77	34.80	>27	2.85	2.59	9.36%	142.5	140.5	98.60%	140.5	98.60%	0.00%
R4/1224	BEDROOM	W5/1224	38.09	33.92	>27	2.82	2.54	9.96%	147.1	146.4	99.52%	146.4	99.52%	0.00%
R5/1224	LKD	W6/1224	37.69	33.23	>27	0.98	0.88	10.52%	304.1	289.7	95.26%	287.2	94.44%	0.86%
R6/1224	BEDROOM	W7/1224	38.27	33.62	>27	1.76	1.57	11.17%	144.5	142.4	98.55%	142.4	98.55%	0.00%
R7/1224	BEDROOM	W8/1224	36.50	31.61	>27	1.66	1.46	11.82%	140.1	137.5	98.14%	137.3	98.00%	0.15%
R8/1224	LKD	W9/1224	38.22	33.16	>27	1.64	1.44	12.07%	304.3	294	96.62%	286.6	94.18%	2.52%
R9/1224	BEDROOM	W10/1224	37.61	32.26	>27	1.76	1.54	12.35%	138.3	136.2	98.48%	133.5	96.53%	1.98%
R10/1224	BEDROOM	W12/1224	38.08	32.58	>27	1.82	1.58	13.21%	139.9	137.5	98.28%	136.7	97.71%	0.58%
R11/1224	LKD	W11/1224	38.18	32.29	>27	1.81	1.56	13.94%	262.4	256.1	97.60%	242.7	92.49%	5.23%
R12/1224	BEDROOM	W14/1224	38.04	32.00	>27	1.77	1.51	14.49%	144	141.6	98.33%	134.8	93.61%	4.80%
R13/1224	LKD	W13/1224	38.45	32.08	>27	1.83	1.56	14.99%	259.7	253.8	97.73%	232.6	89.56%	8.35%
R14/1224	LKD	W16/1224	38.21	31.52	>27	1.82	1.53	15.78%	261.4	255	97.55%	231.4	88.52%	9.25%
R15/1224	BEDROOM	W15/1224	37.45	30.48	>27	4.02	3.73	7.28%	164.9	164	99.45%	164	99.45%	0.00%
		W17/1224	38.81	38.19	>27									
25th Floor														
R2/1225	LKD	W2/1225	39.55	39.55	>27	3.35	3.25	2.99%	298.1	297.1	99.66%	297.1	99.66%	0.00%
		W3/1225	39.40	35.80	>27									
R3/1225	BEDROOM	W4/1225	38.91	35.11	>27	2.86	2.61	9.04%	142.5	140.5	98.60%	140.5	98.60%	0.00%
R4/1225	BEDROOM	W5/1225	38.21	34.23	>27	2.83	2.56	9.58%	147.1	146.4	99.52%	146.4	99.52%	0.00%
R5/1225	LKD	W6/1225	37.81	33.53	>27	0.98	0.88	10.18%	304.1	289.7	95.26%	287.3	94.48%	0.83%
R6/1225	BEDROOM	W7/1225	38.38	33.93	>27	1.77	1.58	10.69%	144.5	142.4	98.55%	142.4	98.55%	0.00%
R7/1225	BEDROOM	W8/1225	36.61	31.92	>27	1.66	1.47	11.49%	140.1	137.5	98.14%	137.3	98.00%	0.15%
R8/1225	LKD	W9/1225	38.33	33.47	>27	1.65	1.45	11.61%	304.3	294	96.62%	286.6	94.18%	2.52%
R9/1225	BEDROOM	W10/1225	37.70	32.57	>27	1.76	1.55	11.98%	138.3	136.2	98.48%	133.8	96.75%	1.76%
R10/1225	BEDROOM	W12/1225	38.16	32.89	>27	1.82	1.59	12.69%	139.9	137.5	98.28%	136.7	97.71%	0.58%
R11/1225	LKD	W11/1225	38.26	32.60	>27	1.81	1.57	13.47%	262.4	256.1	97.60%	242.7	92.49%	5.23%
R12/1225	BEDROOM	W14/1225	38.11	32.31	>27	1.77	1.52	13.95%	144	141.6	98.33%	135.1	93.82%	4.59%
R13/1225	LKD	W13/1225	38.52	32.40	>27	1.84	1.57	14.48%	259.7	253.8	97.73%	232.6	89.56%	8.35%
R14/1225	LKD	W16/1225	38.28	31.84	>27	1.82	1.55	15.20%	261.4	255	97.55%	231.4	88.52%	9.25%
R15/1225	BEDROOM	W15/1225	37.51	30.80	>27	4.03	3.75	6.88%	164.9	164	99.45%	164	99.45%	0.00%
		W17/1225	38.81	38.32	>27									
26th Floor														
R2/1226	LKD	W2/1226	39.58	39.58	>27	3.35	3.26	2.86%	298.1	297.1	99.66%	297.1	99.66%	0.00%
		W3/1226	39.53	36.10	>27									
R3/1226	BEDROOM	W4/1226	39.05	35.42	>27	2.87	2.62	8.73%	142.5	140.5	98.60%	140.5	98.60%	0.00%
R4/1226	BEDROOM	W5/1226	38.33	34.52	>27	2.84	2.58	9.16%	147.1	146.4	99.52%	146.4	99.52%	0.00%
R5/1226	LKD	W6/1226	37.92	33.84	>27	0.99	0.89	9.85%	304.1	289.7	95.26%	287.3	94.48%	0.83%
R6/1226	BEDROOM	W7/1226	38.49	34.22	>27	1.77	1.59	10.27%	144.5	142.4	98.55%	142.4	98.55%	0.00%
R7/1226	BEDROOM	W8/1226	36.70	32.22	>27	1.67	1.48	11.10%	140.1	137.5	98.14%	137.3	98.00%	0.15%
R8/1226	LKD	W9/1226	38.42	33.78	>27	1.65	1.47	11.16%	304.3	294	96.62%	286.6	94.18%	2.52%
R9/1226	BEDROOM	W10/1226	37.79	32.87	>27	1.77	1.56	11.56%	138.3	136.2	98.48%	133.9	96.82%	1.69%
R10/1226	BEDROOM	W12/1226	38.25	33.20	>27	1.83	1.60	12.22%	139.9	137.5	98.28%	136.7	97.71%	0.58%
R11/1226	LKD	W11/1226	38.34	32.91	>27	1.82	1.58	12.89%	262.4	256.1	97.60%	242.7	92.49%	5.23%
R12/1226	BEDROOM	W14/1226	38.18	32.61	>27	1.77	1.54	13.42%	144	141.6	98.33%	135.1	93.82%	4.59%
R13/1226	LKD	W13/1226	38.59	32.71	>27	1.84	1.58	13.96%	259.7	253.8	97.73%	232.7	89.60%	8.31%
R14/1226	LKD	W16/1226	38.34	32.16	>27	1.82	1.56	14.64%	261.4	255	97.55%	231.8	88.68%	9.10%
R15/1226	BEDROOM	W15/1226	37.57	31.14	>27	4.03	3.77	6.53%	164.9	164	99.45%	164	99.45%	0.00%

R2/1227	LKD	W2/1227	39.57	39.57	>27	3.35	3.26	2.75%	298.1	297.1	99.66%	297.1	99.66%	0.00%
		W3/1227	39.56	36.28	>27									
R3/1227	BEDROOM	W4/1227	39.07	35.61	>27	2.88	2.63	8.38%	142.5	140.5	98.60%	140.5	98.60%	0.00%
R4/1227	BEDROOM	W5/1227	38.35	34.72	>27	2.84	2.59	8.81%	147.1	146.4	99.52%	146.4	99.52%	0.00%
R5/1227	LKD	W6/1227	37.94	34.04	>27	0.99	0.89	9.53%	304.1	289.7	95.26%	287.3	94.48%	0.83%
R6/1227	BEDROOM	W7/1227	38.50	34.43	>27	1.77	1.60	9.86%	144.5	142.4	98.55%	142.4	98.55%	0.00%
R7/1227	BEDROOM	W8/1227	36.72	32.44	>27	1.67	1.49	10.68%	140.1	137.5	98.14%	137.3	98.00%	0.15%
R8/1227	LKD	W9/1227	38.44	34.00	>27	1.65	1.47	10.67%	304.3	294	96.62%	286.6	94.18%	2.52%
R9/1227	BEDROOM	W10/1227	37.81	33.10	>27	1.77	1.57	11.21%	138.3	136.2	98.48%	135.2	97.76%	0.73%
R10/1227	BEDROOM	W12/1227	38.26	33.43	>27	1.83	1.61	11.67%	139.9	137.5	98.28%	136.8	97.78%	0.51%
R11/1227	LKD	W11/1227	38.35	33.15	>27	1.82	1.59	12.44%	262.4	256.1	97.60%	242.7	92.49%	5.23%
R12/1227	BEDROOM	W14/1227	38.19	32.85	>27	1.77	1.55	12.85%	144	141.6	98.33%	135.1	93.82%	4.59%
R13/1227	LKD	W13/1227	38.60	32.97	>27	1.84	1.59	13.42%	259.7	253.8	97.73%	233.3	89.83%	8.08%
R14/1227	LKD	W16/1227	38.35	32.43	>27	1.83	1.57	14.08%	261.4	255	97.55%	232.7	89.02%	8.75%
R15/1227	BEDROOM	W15/1227	37.58	31.42	>27	4.03	3.78	6.16%	164.9	164	99.45%	164	99.45%	0.00%
		W17/1227	38.81	38.55	>27									
28th Floor														
R2/1228	LKD	W2/1228	39.55	39.55	>27	3.35	3.26	2.63%	298.1	297.1	99.66%	297.1	99.66%	0.00%
		W3/1228	39.56	36.42	>27									
R3/1228	BEDROOM	W4/1228	39.07	35.77	>27	2.88	2.64	8.07%	142.5	140.5	98.60%	140.5	98.60%	0.00%
R4/1228	BEDROOM	W5/1228	38.35	34.88	>27	2.84	2.60	8.45%	147.1	146.4	99.52%	146.4	99.52%	0.00%
R5/1228	LKD	W6/1228	37.94	34.21	>27	0.99	0.90	9.23%	304.1	289.7	95.26%	287.3	94.48%	0.83%
R6/1228	BEDROOM	W7/1228	38.50	34.60	>27	1.77	1.61	9.47%	144.5	142.4	98.55%	142.4	98.55%	0.00%
R7/1228	BEDROOM	W8/1228	36.72	32.62	>27	1.67	1.50	10.26%	140.1	137.5	98.14%	137.3	98.00%	0.15%
R8/1228	LKD	W9/1228	38.44	34.19	>27	1.65	1.48	10.31%	304.3	294	96.62%	286.6	94.18%	2.52%
R9/1228	BEDROOM	W10/1228	37.81	33.30	>27	1.77	1.57	10.87%	138.3	136.2	98.48%	135.3	97.83%	0.66%
R10/1228	BEDROOM	W12/1228	38.26	33.63	>27	1.83	1.62	11.18%	139.9	137.5	98.28%	136.8	97.78%	0.51%
R11/1228	LKD	W11/1228	38.35	33.36	>27	1.82	1.60	12.00%	262.4	256.1	97.60%	242.7	92.49%	5.23%
R12/1228	BEDROOM	W14/1228	38.19	33.07	>27	1.77	1.56	12.34%	144	141.6	98.33%	135.3	93.96%	4.45%
R13/1228	LKD	W13/1228	38.60	33.19	>27	1.84	1.60	12.93%	259.7	253.8	97.73%	233.5	89.91%	8.00%
R14/1228	LKD	W16/1228	38.35	32.67	>27	1.83	1.58	13.59%	261.4	255	97.55%	233.6	89.36%	8.39%
R15/1228	BEDROOM	W15/1228	37.58	31.66	>27	4.03	3.79	5.88%	164.9	164	99.45%	164	99.45%	0.00%
		W17/1228	38.81	38.63	>27									
29th Floor														
R2/1229	LKD	W2/1229	39.52	39.52	>27	3.35	3.27	2.51%	298.1	297.1	99.66%	297.1	99.66%	0.00%
		W3/1229	39.56	36.56	>27									
R3/1229	BEDROOM	W4/1229	39.07	35.92	>27	2.88	2.65	7.72%	142.5	140.5	98.60%	140.5	98.60%	0.00%
R4/1229	BEDROOM	W5/1229	38.35	35.03	>27	2.84	2.61	8.10%	147.1	146.4	99.52%	146.4	99.52%	0.00%
R5/1229	LKD	W6/1229	37.94	34.37	>27	0.99	0.90	8.82%	304.1	289.7	95.26%	287.3	94.48%	0.83%
R6/1229	BEDROOM	W7/1229	38.50	34.77	>27	1.77	1.61	9.08%	144.5	142.4	98.55%	142.4	98.55%	0.00%
R7/1229	BEDROOM	W8/1229	36.72	32.80	>27	1.67	1.50	9.84%	140.1	137.5	98.14%	137.3	98.00%	0.15%
R8/1229	LKD	W9/1229	38.44	34.37	>27	1.65	1.49	9.88%	304.3	294	96.62%	287	94.31%	2.38%
R9/1229	BEDROOM	W10/1229	37.81	33.49	>27	1.77	1.58	10.48%	138.3	136.2	98.48%	135.4	97.90%	0.59%
R10/1229	BEDROOM	W12/1229	38.26	33.82	>27	1.83	1.63	10.74%	139.9	137.5	98.28%	136.8	97.78%	0.51%
R11/1229	LKD	W11/1229	38.35	33.56	>27	1.82	1.61	11.51%	262.4	256.1	97.60%	243	92.61%	5.12%
R12/1229	BEDROOM	W14/1229	38.19	33.27	>27	1.77	1.56	11.89%	144	141.6	98.33%	135.6	94.17%	4.24%
R13/1229	LKD	W13/1229	38.60	33.40	>27	1.84	1.61	12.44%	259.7	253.8	97.73%	233.8	90.03%	7.88%
R14/1229	LKD	W16/1229	38.35	32.89	>27	1.83	1.59	13.10%	261.4	255	97.55%	234.1	89.56%	8.20%
R15/1229	BEDROOM	W15/1229	37.58	31.90	>27	4.03	3.80	5.63%	164.9	164	99.45%	164	99.45%	0.00%
		W17/1229	38.81	38.66	>27									
30th Floor														
R2/1230	LKD	W2/1230	39.46	39.46	>27	3.35	3.27	2.39%	298.1	297.1	99.66%	297.1	99.66%	0.00%
		W3/1230	39.56	36.70	>27									
R3/1230	BEDROOM	W4/1230	39.07	36.07	>27	2.88	2.66	7.37%	142.5	140.5	98.60%	140.5	98.60%	0.00%
R4/1230	BEDROOM	W5/1230	38.35	35.18	>27	2.84	2.62	7.75%	147.1	146.4	99.52%	146.4	99.52%	0.00%
R5/1230	LKD	W6/1230	37.94	34.54	>27	0.99	0.90	8.42%	304.1	289.7	95.26%	287.6	94.57%	0.72%
R6/1230	BEDROOM	W7/1230	38.50	34.93	>27	1.77	1.62	8.68%	144.5	142.4	98.55%	142.4	98.55%	0.00%
R7/1230	BEDROOM	W8/1230	36.72	32.97	>27	1.67	1.51	9.42%	140.1	137.5	98.14%	137.3	98.00%	0.15%
R8/1230	LKD	W9/1230	38.44	34.55	>27	1.65	1.49	9.46%	304.3	294	96.62%	287.2	94.38%	2.31%
R9/1230	BEDROOM	W10/1230	37.81	33.68	>27	1.77	1.59	10.02%	138.3	136.2	98.48%	135.4	97.90%	0.59%
R10/1230	BEDROOM	W12/1230	38.26	34.01	>27	1.83	1.64	10.30%	139.9	137.5	98.28%	136.8	97.78%	0.51%
R11/1230	LKD	W11/1230	38.35	33.75	>27	1.82	1.62	11.07%	262.4	256.1	97.60%	243	92.61%	5.12%
R12/1230	BEDROOM	W14/1230	38.19	33.47	>27	1.77	1.57	11.44%	144	141.6	98.33%	135.8	94.31%	4.10%
R13/1230	LKD	W13/1230	38.60	33.61	>27	1.84	1.62	11.95%	259.7	253.8	97.73%	235	90.49%	7.41%
R14/1230	LKD	W16/1230	38.35	33.11	>27	1.83	1.60	12.60%	261.4	255	97.55%	234.6	89.75%	8.00%
R15/1230	BEDROOM	W15/1230	37.58	32.13	>27	4.03	3.81	5.41%	164.9	164	99.45%	164	99.45%	0.00%
		W17/1230	38.81	38.67	>27									
31st Floor														
R2/1231	LKD	W2/1231	39.35	39.35	>27	3.35	3.27	2.27%	298.1	297.1	99.66%	297.1	99.66%	0.00%
		W3/1231	39.56	36.84	>27									
R3/1231	BEDROOM	W4/1231	39.07	36.22	>27	2.88	2.67	6.99%	142.5	140.5	98.60%	140.5	98.60%	0.00%
R4/1231	BEDROOM	W5/1231	38.35	35.34	>27	2.84	2.63	7.36%	147.1	146.4	99.52%	146.4	99.52%	0.00%
R5/1231	LKD	W6/1231	37.94	34.70	>27	0.99	0.91	8.01%	304.1	289.7	95.26%	287.7	94.61%	0.69%
R6/1231	BEDROOM	W7/1231	38.50	35.10	>27	1.77	1.63	8.29%	144.5	142.4	98.55%	142.4	98.55%	0.00%

R7/1231	BEDROOM	W8/1231	36.72	33.16	>27	1.67	1.52	8.94%	140.1	137.5	98.14%	137.3	98.00%	0.15%
R8/1231	LKD	W9/1231	38.44	34.74	>27	1.65	1.50	9.04%	304.3	294	96.62%	287.2	94.38%	2.31%
R9/1231	BEDROOM	W10/1231	37.81	33.88	>27	1.77	1.60	9.57%	138.3	136.2	98.48%	135.4	97.90%	0.59%
R10/1231	BEDROOM	W12/1231	38.27	34.21	>27	1.83	1.65	9.86%	139.9	137.5	98.28%	137.1	98.00%	0.29%
R11/1231	LKD	W11/1231	38.35	33.97	>27	1.82	1.62	10.57%	262.4	256.1	97.60%	243	92.61%	5.12%
R12/1231	BEDROOM	W14/1231	38.19	33.68	>27	1.77	1.58	10.94%	144	141.6	98.33%	136.3	94.65%	3.74%
R13/1231	LKD	W13/1231	38.60	33.84	>27	1.84	1.63	11.46%	259.7	253.8	97.73%	235.5	90.68%	7.21%
R14/1231	LKD	W16/1231	38.35	33.35	>27	1.83	1.61	12.05%	261.4	255	97.55%	236.3	90.40%	7.33%
R15/1231	BEDROOM	W15/1231	37.58	32.37	>27	4.03	3.82	5.19%	164.9	164	99.45%	164	99.45%	0.00%
		W17/1231	38.81	38.69	>27									
32nd Floor														
R2/1232	LKD	W2/1232	39.15	39.15	>27	3.35	3.27	2.15%	298.1	297.1	99.66%	297.1	99.66%	0.00%
		W3/1232	39.56	36.99	>27									
R3/1232	BEDROOM	W4/1232	39.07	36.38	>27	2.88	2.69	6.61%	142.5	140.5	98.60%	140.5	98.60%	0.00%
R4/1232	BEDROOM	W5/1232	38.35	35.51	>27	2.84	2.64	6.97%	147.1	146.4	99.52%	146.4	99.52%	0.00%
R5/1232	LKD	W6/1232	37.94	34.88	>27	0.99	0.91	7.61%	304.1	289.7	95.26%	287.7	94.61%	0.69%
R6/1232	BEDROOM	W7/1232	38.51	35.29	>27	1.77	1.64	7.84%	144.5	142.4	98.55%	142.4	98.55%	0.00%
R7/1232	BEDROOM	W8/1232	36.72	33.35	>27	1.67	1.53	8.46%	140.1	137.5	98.14%	137.4	98.07%	0.07%
R8/1232	LKD	W9/1232	38.44	34.94	>27	1.65	1.51	8.55%	304.3	294	96.62%	288.1	94.68%	2.01%
R9/1232	BEDROOM	W10/1232	37.81	34.09	>27	1.77	1.61	9.06%	138.3	136.2	98.48%	136	98.34%	0.15%
R10/1232	BEDROOM	W12/1232	38.27	34.42	>27	1.83	1.65	9.37%	139.9	137.5	98.28%	137.5	98.28%	0.00%
R11/1232	LKD	W11/1232	38.35	34.19	>27	1.82	1.63	10.08%	262.4	256.1	97.60%	245.5	93.56%	4.14%
R12/1232	BEDROOM	W14/1232	38.20	33.90	>27	1.77	1.59	10.43%	144	141.6	98.33%	138	95.83%	2.54%
R13/1232	LKD	W13/1232	38.60	34.07	>27	1.84	1.64	10.92%	259.7	253.8	97.73%	236.9	91.22%	6.66%
R14/1232	LKD	W16/1232	38.35	33.60	>27	1.83	1.62	11.45%	261.4	255	97.55%	239.3	91.55%	6.16%
R15/1232	BEDROOM	W15/1232	37.58	32.63	>27	4.03	3.83	4.94%	164.9	164	99.45%	164	99.45%	0.00%
		W17/1232	38.81	38.70	>27									
33rd Floor														
R2/1233	LKD	W2/1233	38.80	38.80	>27	3.18	3.12	2.04%	298.1	297.1	99.66%	297.1	99.66%	0.00%
		W3/1233	39.56	37.15	>27									
R3/1233	BEDROOM	W4/1233	39.07	36.55	>27	2.73	2.56	6.25%	142.5	140.5	98.60%	140.5	98.60%	0.00%
R4/1233	BEDROOM	W5/1233	38.38	35.70	>27	2.70	2.52	6.56%	147.1	146.4	99.52%	146.4	99.52%	0.00%
R5/1233	LKD	W6/1233	37.96	35.08	>27	0.94	0.88	7.10%	304.1	289.7	95.26%	287.9	94.67%	0.62%
R6/1233	BEDROOM	W7/1233	38.53	35.49	>27	1.69	1.56	7.41%	144.5	142.4	98.55%	142.4	98.55%	0.00%
R7/1233	BEDROOM	W8/1233	36.74	33.57	>27	1.59	1.46	8.01%	140.1	137.5	98.14%	137.4	98.07%	0.07%
R8/1233	LKD	W9/1233	38.46	35.17	>27	1.58	1.45	8.05%	304.3	294	96.62%	288.1	94.68%	2.01%
R9/1233	BEDROOM	W10/1233	37.83	34.32	>27	1.68	1.54	8.52%	138.3	136.2	98.48%	136	98.34%	0.15%
R10/1233	BEDROOM	W12/1233	38.29	34.66	>27	1.74	1.58	8.82%	139.9	137.5	98.28%	137.5	98.28%	0.00%
R11/1233	LKD	W11/1233	38.38	34.44	>27	1.74	1.57	9.51%	262.4	256.1	97.60%	245.5	93.56%	4.14%
R12/1233	BEDROOM	W14/1233	38.22	34.16	>27	1.69	1.52	9.90%	144	141.6	98.33%	138.2	95.97%	2.40%
R13/1233	LKD	W13/1233	38.62	34.34	>27	1.76	1.58	10.35%	259.7	253.8	97.73%	236.4	91.03%	6.86%
R14/1233	LKD	W16/1233	38.38	33.88	>27	1.74	1.55	10.84%	261.4	255	97.55%	239.1	91.47%	6.24%
R15/1233	BEDROOM	W15/1233	37.60	32.93	>27	3.84	3.66	4.67%	164.9	164	99.45%	164	99.45%	0.00%
		W17/1233	38.83	38.74	>27									
34th Floor														
R1/1234	KD	W1/1234	39.62	39.62	>27	11.62	11.60	0.16%	587.5	583.2	99.27%	583.2	99.27%	0.00%
		W2/1234	39.22	37.32	>27									
32 Quay Street														
1st Floor														
R1/1241	BEDROOM	W1/1241	17.14	13.74	19.84%	1.31	1.18	10.21%	173.4	158.8	91.58%	152.2	87.77%	4.16%
R2/1241	BEDROOM	W2/1241	22.49	18.36	18.36%	3.35	2.48	25.82%	160.2	153.4	95.76%	153.3	95.69%	0.07%
		W3/1241	27.47	13.93	49.29%									
R3/1241	LKD	W4/1241	28.72	15.04	47.63%	1.77	1.10	37.56%	265.9	259.5	97.59%	215	80.86%	17.15%
R4/1241	BEDROOM	W5/1241	28.29	14.54	48.60%	1.65	0.98	40.86%	136.5	133	97.44%	96.1	70.40%	27.74%
R5/1241	LKD	W6/1241	28.86	15.07	47.78%	1.65	1.02	38.09%	291.8	283.6	97.19%	179.2	61.41%	36.81%
R6/1241	BEDROOM	W7/1241	28.42	14.44	49.19%	1.72	1.08	37.00%	135	132.5	98.15%	86.6	64.15%	34.64%
R7/1241	STUDIO	W8/1241	29.24	15.28	47.74%	1.60	1.01	36.65%	323.4	309.2	95.61%	222.3	68.74%	28.10%
R8/1241	STUDIO	W9/1241	29.51	15.55	47.31%	1.58	1.00	36.67%	328.8	319.3	97.11%	170.9	51.98%	46.48%
R9/1241	BEDROOM	W10/1241	27.64	13.88	49.78%	1.63	1.02	37.57%	132.1	128.4	97.20%	62.7	47.46%	51.17%
R10/1241	LKD	W11/1241	29.13	15.40	47.13%	1.68	1.05	37.43%	290.6	282.5	97.21%	117.9	40.57%	58.27%
R11/1241	BEDROOM	W12/1241	29.76	15.95	46.40%	1.82	1.15	36.73%	136	133.9	98.46%	63.8	46.91%	52.35%
R12/1241	LKD	W13/1241	29.22	15.42	47.23%	1.86	1.17	37.33%	248.6	241.5	97.14%	77.1	31.01%	68.07%
R13/1241	BEDROOM	W14/1241	28.78	14.89	48.26%	1.66	0.99	40.29%	138.5	135.6	97.91%	59.3	42.82%	56.27%
R14/1241	LKD	W15/1241	29.32	15.37	47.58%	1.74	1.10	36.67%	276.7	268.8	97.14%	81.3	29.38%	69.75%
		W16/1241	28.48	14.89	47.72%									
R15/1241	BEDROOM	W17/1241	18.72	18.28	2.35%	3.56	2.83	20.56%	145.3	139.6	96.08%	139.5	96.01%	0.07%
2nd Floor														
R1/1242	BEDROOM	W1/1242	18.08	14.79	18.20%	1.13	1.03	8.97%	173.4	158.4	91.35%	151.5	87.37%	4.36%
R2/1242	BEDROOM	W2/1242	23.07	18.92	17.99%	2.84	2.11	25.83%	160.2	153	95.51%	153.1	95.57%	-0.07%
		W3/1242	28.26	14.50	48.69%									
R3/1242	LKD	W4/1242	29.53	15.63	47.07%	1.49	0.92	38.10%	265.9	259.5	97.59%	209.7	78.86%	19.19%
R4/1242	BEDROOM	W5/1242	29.09	15.13	47.99%	1.42	0.83	41.41%	136.5	133	97.44%	89.3	65.42%	32.86%
R5/1242	LKD	W6/1242	29.69	15.66	47.25%	1.39	0.85	38.73%	291.8	283.6	97.19%	173.4	59.42%	38.86%
R6/1242	BEDROOM	W7/1242	29.25	15.03	48.62%	1.47	0.92	37.62%	135	132.5	98.15%	77.4	57.33%	41.58%
R7/1242	STUDIO	W8/1242	30.09	15.89	47.19%	1.34	0.84	37.37%	323.4	307.4	95.05%	203	62.77%	33.96%
R8/1242	STUDIO	W9/1242	30.35	16.17	46.72%	1.32	0.83	37.34%	328.8	318.1	96.75%	165.1	50.21%	48.10%

R9/1242	BEDROOM	W10/1242	28.45	14.47	49.14%	1.40	0.87	38.04%	132.1	128.4	97.20%	52.9	40.05%	58.80%
R10/1242	LKD	W11/1242	29.99	16.02	46.58%	1.42	0.88	37.99%	290.6	280.7	96.59%	110.1	37.89%	60.78%
R11/1242	BEDROOM	W12/1242	30.65	16.59	45.87%	1.55	0.97	37.40%	136	133.9	98.46%	54.1	39.78%	59.60%
R12/1242	LKD	W13/1242	30.11	16.05	46.70%	1.58	0.98	37.90%	248.6	241.5	97.14%	70.3	28.28%	70.89%
R13/1242	BEDROOM	W14/1242	29.65	15.51	47.69%	1.42	0.84	40.86%	138.5	135.6	97.91%	47.2	34.08%	65.19%
R14/1242	LKD	W15/1242	30.23	16.02	47.01%	1.47	0.92	37.30%	276.7	268.7	97.11%	73.4	26.53%	72.68%
R15/1242	BEDROOM	W16/1242	29.39	15.54	47.12%	3.06	2.41	21.07%	145.3	139.4	95.94%	139.1	95.73%	0.22%
		W17/1242	20.02	19.43	2.95%									
3rd Floor														
R1/1243	BEDROOM	W1/1243	19.31	16.18	16.21%	1.17	1.07	8.21%	173.4	160.9	92.79%	156	89.97%	3.05%
R2/1243	BEDROOM	W2/1243	23.69	19.55	17.48%	2.89	2.15	25.51%	160.2	153.9	96.07%	156	97.38%	-1.36%
		W3/1243	28.96	15.05	48.03%									
R3/1243	LKD	W4/1243	30.27	16.19	46.51%	1.52	0.95	37.70%	265.9	259.5	97.59%	211.3	79.47%	18.57%
R4/1243	BEDROOM	W5/1243	29.82	15.69	47.38%	1.44	0.85	40.85%	136.5	133	97.44%	90.4	66.23%	32.03%
R5/1243	LKD	W6/1243	30.45	16.24	46.67%	1.42	0.87	38.28%	291.8	283.6	97.19%	174.3	59.73%	38.54%
R6/1243	BEDROOM	W7/1243	30.01	15.61	47.98%	1.50	0.94	37.25%	135	132.5	98.15%	78.9	58.44%	40.45%
R7/1243	STUDIO	W8/1243	30.87	16.48	46.61%	1.37	0.86	37.00%	323.4	308.1	95.27%	212.3	65.65%	31.09%
R8/1243	STUDIO	W9/1243	31.12	16.77	46.11%	1.35	0.85	36.99%	328.8	319	97.02%	165.5	50.33%	48.12%
R9/1243	BEDROOM	W10/1243	29.20	15.04	48.49%	1.43	0.89	37.54%	132.1	128.4	97.20%	54.5	41.26%	57.55%
R10/1243	LKD	W11/1243	30.78	16.62	46.00%	1.44	0.90	37.67%	290.6	282.5	97.21%	112	38.54%	60.35%
R11/1243	BEDROOM	W12/1243	31.45	17.21	45.28%	1.58	1.00	37.04%	136	133.9	98.46%	55.6	40.88%	58.48%
R12/1243	LKD	W13/1243	30.90	16.66	46.08%	1.61	1.01	37.58%	248.6	241.5	97.14%	70.9	28.52%	70.64%
R13/1243	BEDROOM	W14/1243	30.45	16.12	47.06%	1.45	0.87	40.28%	138.5	135.6	97.91%	49.5	35.74%	63.50%
R14/1243	LKD	W15/1243	31.05	16.65	46.38%	1.50	0.95	36.91%	276.7	268.8	97.14%	74	26.74%	72.47%
		W16/1243	30.22	16.17	46.49%									
R15/1243	BEDROOM	W17/1243	21.32	20.60	3.38%	3.15	2.50	20.83%	145.3	139.6	96.08%	139.5	96.01%	0.07%
4th Floor														
R1/1244	BEDROOM	W1/1244	21.11	18.08	14.35%	1.23	1.14	7.22%	173.4	166.8	96.19%	161.4	93.08%	3.24%
R2/1244	BEDROOM	W2/1244	24.48	20.32	16.99%	2.94	2.20	25.21%	160.2	157.8	98.50%	157.9	98.56%	-0.06%
		W3/1244	29.65	15.62	47.32%									
R3/1244	LKD	W4/1244	30.98	16.78	45.84%	1.55	0.97	37.27%	265.9	259.5	97.59%	212.4	79.88%	18.15%
R4/1244	BEDROOM	W5/1244	30.54	16.27	46.73%	1.47	0.88	40.23%	136.5	133	97.44%	92.1	67.47%	30.75%
R5/1244	LKD	W6/1244	31.19	16.83	46.04%	1.44	0.90	37.86%	291.8	283.6	97.19%	175.2	60.04%	38.22%
R6/1244	BEDROOM	W7/1244	30.75	16.21	47.28%	1.53	0.96	36.79%	135	132.5	98.15%	80.5	59.63%	39.25%
R7/1244	STUDIO	W8/1244	31.63	17.10	45.94%	1.39	0.88	36.71%	323.4	309.2	95.61%	214.9	66.45%	30.50%
R8/1244	STUDIO	W9/1244	31.89	17.40	45.44%	1.38	0.87	36.58%	328.8	319.3	97.11%	166.5	50.64%	47.85%
R9/1244	BEDROOM	W10/1244	29.93	15.65	47.71%	1.46	0.92	36.91%	132.1	128.4	97.20%	55.8	42.24%	56.54%
R10/1244	LKD	W11/1244	31.56	17.26	45.31%	1.47	0.92	37.23%	290.6	282.5	97.21%	113.4	39.02%	59.86%
R11/1244	BEDROOM	W12/1244	32.24	17.86	44.60%	1.61	1.02	36.64%	136	133.9	98.46%	56.7	41.69%	57.65%
R12/1244	LKD	W13/1244	31.69	17.31	45.38%	1.64	1.03	37.11%	248.6	241.5	97.14%	72	28.96%	70.19%
R13/1244	BEDROOM	W14/1244	31.22	16.75	46.35%	1.48	0.89	39.69%	138.5	135.6	97.91%	51.3	37.04%	62.17%
R14/1244	LKD	W15/1244	31.85	17.32	45.62%	1.53	0.97	36.47%	276.7	268.8	97.14%	75.2	27.18%	72.02%
R15/1244	BEDROOM	W16/1244	31.03	16.83	45.76%	3.25	2.59	20.44%	145.3	139.6	96.08%	139.5	96.01%	0.07%
		W17/1244	22.75	21.88	3.82%									
5th Floor														
R1/1245	BEDROOM	W1/1245	23.59	20.34	13.78%	1.32	1.22	7.50%	173.4	169.2	97.58%	161.5	93.14%	4.55%
R2/1245	BEDROOM	W2/1245	25.41	21.12	16.88%	2.98	2.24	24.87%	160.2	158.1	98.69%	157.9	98.56%	0.13%
		W3/1245	30.30	16.21	46.50%									
R3/1245	LKD	W4/1245	31.66	17.39	45.07%	1.57	1.00	36.72%	265.9	259.5	97.59%	214.3	80.59%	17.42%
R4/1245	BEDROOM	W5/1245	31.22	16.89	45.90%	1.49	0.90	39.56%	136.5	133	97.44%	93.7	68.64%	29.55%
R5/1245	LKD	W6/1245	31.89	17.45	45.28%	1.47	0.92	37.29%	291.8	283.6	97.19%	176.5	60.49%	37.76%
R6/1245	BEDROOM	W7/1245	31.45	16.85	46.42%	1.55	0.99	36.17%	135	132.5	98.15%	82.6	61.19%	37.66%
R7/1245	STUDIO	W8/1245	32.36	17.75	45.15%	1.42	0.90	36.20%	323.4	309.2	95.61%	218.1	67.44%	29.46%
R8/1245	STUDIO	W9/1245	32.64	18.06	44.67%	1.40	0.90	36.12%	328.8	319.3	97.11%	167.6	50.97%	47.51%
R9/1245	BEDROOM	W10/1245	30.66	16.28	46.90%	1.48	0.95	36.23%	132.1	128.4	97.20%	57.7	43.68%	55.06%
R10/1245	LKD	W11/1245	32.32	17.92	44.55%	1.50	0.95	36.73%	290.6	282.5	97.21%	114.5	39.40%	59.47%
R11/1245	BEDROOM	W12/1245	33.02	18.54	43.85%	1.64	1.05	36.21%	136	133.9	98.46%	57.8	42.50%	56.83%
R12/1245	LKD	W13/1245	32.46	17.98	44.61%	1.67	1.06	36.60%	248.6	241.5	97.14%	73.1	29.40%	69.73%
R13/1245	BEDROOM	W14/1245	31.98	17.42	45.53%	1.51	0.92	39.04%	138.5	135.6	97.91%	52.8	38.12%	61.06%
R14/1245	LKD	W15/1245	32.62	18.01	44.79%	1.56	1.00	35.98%	276.7	268.8	97.14%	76.5	27.65%	71.54%
R15/1245	BEDROOM	W16/1245	31.81	17.52	44.92%	3.36	2.69	19.99%	145.3	139.9	96.28%	139.8	96.21%	0.07%
		W17/1245	24.29	23.30	4.08%									
6th Floor														
R1/1246	BEDROOM	W1/1246	25.81	21.99	14.80%	1.39	1.28	8.19%	173.4	169.2	97.58%	161.7	93.25%	4.43%
R2/1246	BEDROOM	W2/1246	26.16	21.70	17.05%	3.03	2.29	24.53%	160.2	158.1	98.69%	157.9	98.56%	0.13%
		W3/1246	30.91	16.83	45.55%									
R3/1246	LKD	W4/1246	32.30	18.02	44.21%	1.60	1.02	36.09%	265.9	259.5	97.59%	216.6	81.46%	16.53%
R4/1246	BEDROOM	W5/1246	31.87	17.52	45.03%	1.52	0.93	38.80%	136.5	133	97.44%	96.5	70.70%	27.44%
R5/1246	LKD	W6/1246	32.55	18.10	44.39%	1.49	0.94	36.69%	291.8	283.6	97.19%	179.2	61.41%	36.81%
R6/1246	BEDROOM	W7/1246	32.12	17.50	45.52%	1.58	1.02	35.60%	135	132.5	98.15%	85.1	63.04%	35.77%
R7/1246	STUDIO	W8/1246	33.06	18.42	44.28%	1.44	0.93	35.64%	323.4	309.2	95.61%	220.6	68.21%	28.65%
R8/1246	STUDIO	W9/1246	33.36	18.74	43.82%	1.43	0.92	35.60%	328.8	319.3	97.11%	169	51.40%	47.07%
R9/1246	BEDROOM	W10/1246	31.37	16.93	46.03%	1.51	0.97	35.48%	132.1	128.4	97.20%	59.8	45.27%	53.43%
R10/1246	LKD	W11/1246	33.07	18.61	43.73%	1.53	0.97	36.21%	290.6	282.5	97.21%	115.3	39.68%	59.19%
R11/1246	BEDROOM	W12/1246	33.78	19.24	43.04%	1.67	1.08	35.68%	136	133.9	98.46%	59.6	43.82%	55.49%
R12/1246	LKD	W13/1246	33.22	18.68	43.77%	1.70	1.09	36.05%	248.6	241.5	97.14%	74.3	29.89%	69.23%
R13/1246	BEDROOM	W14/1246	32.71	18.11	44.63%	1.53	0.95	38.29%	138.5	135.6	97.91%	55.7	40.22%	58.92%

R14/1246	LKD	W15/1246	33.38	18.73	43.89%	1.59	1.03	35.41%	276.7	268.8	97.14%	77.4	27.97%	71.21%
R15/1246	BEDROOM	W16/1246	32.57	18.23	44.03%	3.47	2.79	19.45%	145.3	140.5	96.70%	140.4	96.63%	0.07%
		W17/1246	25.99	24.90	4.19%									
7th Floor														
R1/1247	BEDROOM	W1/1247	26.20	22.34	14.73%	1.41	1.29	8.17%	173.4	169.2	97.58%	161.7	93.25%	4.43%
R2/1247	BEDROOM	W2/1247	26.56	22.07	16.91%	3.07	2.33	24.17%	160.2	158.1	98.69%	157.9	98.56%	0.13%
		W3/1247	31.50	17.45	44.60%									
R3/1247	LKD	W4/1247	32.91	18.67	43.27%	1.62	1.05	35.41%	265.9	259.5	97.59%	219.1	82.40%	15.57%
R4/1247	BEDROOM	W5/1247	32.48	18.18	44.03%	1.54	0.96	37.96%	136.5	133.5	97.80%	98.9	72.45%	25.92%
R5/1247	LKD	W6/1247	33.18	18.77	43.43%	1.52	0.97	36.04%	291.8	283.6	97.19%	182.6	62.58%	35.61%
R6/1247	BEDROOM	W7/1247	32.76	18.19	44.47%	1.60	1.04	34.83%	135	132.5	98.15%	87.7	64.96%	33.81%
R7/1247	STUDIO	W8/1247	33.73	19.12	43.31%	1.47	0.95	35.02%	323.4	309.2	95.61%	225.1	69.60%	27.20%
R8/1247	STUDIO	W9/1247	34.04	19.46	42.83%	1.45	0.94	35.01%	328.8	319.3	97.11%	170.6	51.89%	46.57%
R9/1247	BEDROOM	W10/1247	32.04	17.62	45.01%	1.53	1.00	34.66%	132.1	128.4	97.20%	62.7	47.46%	51.17%
R10/1247	LKD	W11/1247	33.77	19.32	42.79%	1.55	1.00	35.54%	290.6	282.7	97.28%	117.1	40.30%	58.58%
R11/1247	BEDROOM	W12/1247	34.51	19.98	42.10%	1.70	1.11	35.11%	136	133.9	98.46%	61.8	45.44%	53.85%
R12/1247	LKD	W13/1247	33.94	19.40	42.84%	1.73	1.12	35.45%	248.6	241.5	97.14%	76.7	30.85%	68.24%
R13/1247	BEDROOM	W14/1247	33.43	18.82	43.70%	1.56	0.97	37.56%	138.5	135.6	97.91%	58	41.88%	57.23%
R14/1247	LKD	W15/1247	34.09	19.47	42.89%	1.61	1.05	34.72%	276.7	268.8	97.14%	80.2	28.98%	70.16%
R15/1247	BEDROOM	W16/1247	33.29	18.97	43.02%	3.58	2.91	18.83%	145.3	142.2	97.87%	142	97.73%	0.14%
		W17/1247	27.89	26.71	4.23%									
8th Floor														
R1/1248	BEDROOM	W1/1248	26.55	22.67	14.61%	1.42	1.30	8.17%	173.4	169.2	97.58%	161.7	93.25%	4.43%
R2/1248	BEDROOM	W2/1248	26.94	22.42	16.78%	3.10	2.36	23.83%	160.2	158.1	98.69%	157.9	98.56%	0.13%
		W3/1248	32.07	18.10	43.56%									
R3/1248	LKD	W4/1248	33.50	19.34	42.27%	1.65	1.08	34.67%	265.9	259.5	97.59%	223.5	84.05%	13.87%
R4/1248	BEDROOM	W5/1248	33.06	18.86	42.95%	1.56	0.98	37.11%	136.5	133.7	97.95%	101.2	74.14%	24.31%
R5/1248	LKD	W6/1248	33.77	19.47	42.35%	1.54	1.00	35.26%	291.8	283.6	97.19%	186.2	63.81%	34.34%
R6/1248	BEDROOM	W7/1248	33.35	18.90	43.33%	1.62	1.07	34.05%	135	132.5	98.15%	91	67.41%	31.32%
R7/1248	STUDIO	W8/1248	34.33	19.84	42.21%	1.49	0.98	34.36%	323.4	309.2	95.61%	230.6	71.30%	25.42%
R8/1248	STUDIO	W9/1248	34.64	20.20	41.69%	1.47	0.97	34.24%	328.8	319.3	97.11%	173.1	52.65%	45.79%
R9/1248	BEDROOM	W10/1248	32.61	18.33	43.79%	1.55	1.03	33.68%	132.1	128.4	97.20%	65.7	49.74%	48.83%
R10/1248	LKD	W11/1248	34.38	20.06	41.65%	1.58	1.03	34.77%	290.6	282.8	97.32%	119.3	41.05%	57.81%
R11/1248	BEDROOM	W12/1248	35.12	20.73	40.97%	1.73	1.13	34.38%	136	133.9	98.46%	64.9	47.72%	51.53%
R12/1248	LKD	W13/1248	34.54	20.15	41.66%	1.76	1.15	34.60%	248.6	241.5	97.14%	78.8	31.70%	67.37%
R13/1248	BEDROOM	W14/1248	34.02	19.57	42.48%	1.58	1.00	36.56%	138.5	135.6	97.91%	61.2	44.19%	54.87%
R14/1248	LKD	W15/1248	34.71	20.25	41.66%	1.64	1.08	33.96%	276.7	268.8	97.14%	82.2	29.71%	69.42%
R15/1248	BEDROOM	W16/1248	33.91	19.75	41.76%	3.71	3.04	18.06%	145.3	144.6	99.52%	144.5	99.45%	0.07%
		W17/1248	29.93	28.72	>27									
9th Floor														
R1/1249	BEDROOM	W1/1249	26.90	23.00	14.50%	1.43	1.31	8.24%	173.4	169.2	97.58%	161.7	93.25%	4.43%
R2/1249	BEDROOM	W2/1249	27.32	22.77	16.65%	3.13	2.40	23.39%	160.2	158.1	98.69%	157.9	98.56%	0.13%
		W3/1249	32.61	18.76	42.47%									
R3/1249	LKD	W4/1249	34.05	20.03	41.17%	1.67	1.10	33.91%	265.9	259.5	97.59%	227.9	85.71%	12.18%
R4/1249	BEDROOM	W5/1249	33.60	19.56	41.79%	1.58	1.01	36.13%	136.5	133.8	98.02%	104.3	76.41%	22.05%
R5/1249	LKD	W6/1249	34.31	20.18	41.18%	1.56	1.02	34.43%	291.8	283.6	97.19%	190.9	65.42%	32.69%
R6/1249	BEDROOM	W7/1249	33.87	19.63	42.04%	1.64	1.10	33.11%	135	132.5	98.15%	94.6	70.07%	28.60%
R7/1249	STUDIO	W8/1249	34.87	20.59	40.95%	1.51	1.00	33.47%	323.4	309.2	95.61%	233.7	72.26%	24.42%
R8/1249	STUDIO	W9/1249	35.17	20.96	40.40%	1.49	0.99	33.38%	328.8	319.3	97.11%	175.3	53.32%	45.10%
R9/1249	BEDROOM	W10/1249	33.11	19.07	42.40%	1.57	1.06	32.53%	132.1	128.4	97.20%	69.4	52.54%	45.95%
R10/1249	LKD	W11/1249	34.91	20.83	40.33%	1.60	1.06	33.86%	290.6	283.1	97.42%	122.2	42.05%	56.84%
R11/1249	BEDROOM	W12/1249	35.67	21.52	39.67%	1.75	1.16	33.49%	136	133.9	98.46%	69	50.74%	48.47%
R12/1249	LKD	W13/1249	35.08	20.93	40.34%	1.78	1.18	33.71%	248.6	241.5	97.14%	82.4	33.15%	65.88%
R13/1249	BEDROOM	W14/1249	34.53	20.35	41.07%	1.60	1.03	35.44%	138.5	135.6	97.91%	65.7	47.44%	51.55%
R14/1249	LKD	W15/1249	35.24	21.05	40.27%	1.66	1.11	32.95%	276.7	268.8	97.14%	85.8	31.01%	68.08%
R15/1249	BEDROOM	W16/1249	34.45	20.54	40.38%	3.83	3.17	17.15%	145.3	144.6	99.52%	144.5	99.45%	0.07%
		W17/1249	32.09	30.87	>27									
10th Floor														
R1/1250	BEDROOM	W1/1250	27.24	23.32	14.39%	1.44	1.33	8.24%	173.4	169.2	97.58%	161.7	93.25%	4.43%
R2/1250	BEDROOM	W2/1250	27.68	23.11	16.51%	3.17	2.44	22.97%	160.2	158.1	98.69%	157.9	98.56%	0.13%
		W3/1250	33.11	19.42	41.35%									
R3/1250	LKD	W4/1250	34.55	20.73	40.00%	1.69	1.13	33.08%	265.9	259.5	97.59%	231.2	86.95%	10.91%
R4/1250	BEDROOM	W5/1250	34.10	20.27	40.56%	1.60	1.04	35.14%	136.5	133.8	98.02%	107.7	78.90%	19.51%
R5/1250	LKD	W6/1250	34.81	20.91	39.93%	1.58	1.05	33.46%	291.8	283.6	97.19%	193.9	66.45%	31.63%
R6/1250	BEDROOM	W7/1250	34.36	20.38	40.69%	1.66	1.13	32.05%	135	132.5	98.15%	97.3	72.07%	26.57%
R7/1250	STUDIO	W8/1250	35.37	21.36	39.61%	1.52	1.03	32.55%	323.4	309.2	95.61%	238.2	73.65%	22.96%
R8/1250	STUDIO	W9/1250	35.66	21.74	39.04%	1.51	1.02	32.38%	328.8	319.3	97.11%	179.5	54.59%	43.78%
R9/1250	BEDROOM	W10/1250	33.57	19.83	40.93%	1.59	1.09	31.25%	132.1	128.4	97.20%	73	55.26%	43.15%
R10/1250	LKD	W11/1250	35.38	21.62	38.89%	1.61	1.08	32.80%	290.6	283.1	97.42%	126.4	43.50%	55.35%
R11/1250	BEDROOM	W12/1250	36.16	22.33	38.25%	1.77	1.20	32.43%	136	133.9	98.46%	73.7	54.19%	44.96%
R12/1250	LKD	W13/1250	35.55	21.73	38.87%	1.80	1.21	32.63%	248.6	241.5	97.14%	86.3	34.71%	64.27%
R13/1250	BEDROOM	W14/1250	34.98	21.15	39.54%	1.62	1.06	34.20%	138.5	135.6	97.91%	70.5	50.90%	48.01%
R14/1250	LKD	W15/1250	35.71	21.88	38.73%	1.67	1.14	31.84%	276.7	268.8	97.14%	91	32.89%	66.15%
R15/1250	BEDROOM	W16/1250	34.92	21.36	38.83%	3.96	3.32	16.20%	145.3	144.6	99.52%	144.5	99.45%	0.07%
		W17/1250	34.33	33.11	>27									
11th Floor														

R1/1251	BEDROOM	W1/1251	27.56	23.63	14.26%	1.46	1.34	8.25%	173.4	169.2	97.58%	161.7	93.25%	4.43%
R2/1251	BEDROOM	W2/1251	28.03	23.44	16.38%	3.20	2.48	22.54%	160.2	158.1	98.69%	157.9	98.56%	0.13%
		W3/1251	33.59	20.07	40.25%									
R3/1251	LKD	W4/1251	35.03	21.44	38.80%	1.71	1.16	32.28%	265.9	259.5	97.59%	235	88.38%	9.44%
R4/1251	BEDROOM	W5/1251	34.57	21.00	39.25%	1.62	1.07	34.14%	136.5	133.8	98.02%	110.4	80.88%	17.49%
R5/1251	LKD	W6/1251	35.28	21.65	38.63%	1.59	1.08	32.52%	291.8	283.6	97.19%	199.3	68.30%	29.72%
R6/1251	BEDROOM	W7/1251	34.81	21.15	39.24%	1.67	1.16	31.00%	135	132.5	98.15%	101.7	75.33%	23.25%
R7/1251	STUDIO	W8/1251	35.84	22.15	38.20%	1.54	1.05	31.65%	323.4	309.2	95.61%	242.7	75.05%	21.51%
R8/1251	STUDIO	W9/1251	36.13	22.54	37.61%	1.53	1.05	31.37%	328.8	319.3	97.11%	185.1	56.30%	42.03%
R9/1251	BEDROOM	W10/1251	34.00	20.61	39.38%	1.60	1.12	30.01%	132.1	128.4	97.20%	78	59.05%	39.25%
R10/1251	LKD	W11/1251	35.84	22.44	37.39%	1.63	1.11	31.66%	290.6	283.1	97.42%	131.8	45.35%	53.44%
R11/1251	BEDROOM	W12/1251	36.62	23.16	36.76%	1.79	1.23	31.41%	136	133.9	98.46%	79.6	58.53%	40.55%
R12/1251	LKD	W13/1251	36.00	22.56	37.33%	1.82	1.25	31.52%	248.6	241.5	97.14%	92.8	37.33%	61.57%
R13/1251	BEDROOM	W14/1251	35.42	21.96	38.00%	1.63	1.10	32.95%	138.5	135.6	97.91%	75.6	54.58%	44.25%
R14/1251	LKD	W15/1251	36.15	22.72	37.15%	1.69	1.17	30.75%	276.7	268.8	97.14%	96.4	34.84%	64.14%
R15/1251	BEDROOM	W16/1251	35.36	22.20	37.22%	4.08	3.45	15.32%	145.3	144.6	99.52%	144.5	99.45%	0.07%
		W17/1251	36.38	35.18	>27									
12th Floor														
R1/1252	BEDROOM	W1/1252	27.88	23.93	14.17%	1.47	1.35	8.25%	173.4	169.2	97.58%	160.8	92.73%	4.96%
R2/1252	BEDROOM	W2/1252	28.37	23.77	16.21%	3.22	2.51	22.09%	160.2	158.1	98.69%	157.9	98.56%	0.13%
		W3/1252	34.05	20.73	39.12%									
R3/1252	LKD	W4/1252	35.50	22.14	37.63%	1.73	1.19	31.41%	265.9	259.5	97.59%	240	90.26%	7.51%
R4/1252	BEDROOM	W5/1252	35.03	21.74	37.94%	1.64	1.10	33.05%	136.5	133.8	98.02%	114.1	83.59%	14.72%
R5/1252	LKD	W6/1252	35.73	22.40	37.31%	1.61	1.10	31.60%	291.8	283.6	97.19%	206	70.60%	27.36%
R6/1252	BEDROOM	W7/1252	35.25	21.92	37.82%	1.69	1.19	29.88%	135	132.5	98.15%	106.1	78.59%	19.92%
R7/1252	STUDIO	W8/1252	36.28	22.94	36.77%	1.56	1.08	30.62%	323.4	309.7	95.76%	244.3	75.54%	21.12%
R8/1252	STUDIO	W9/1252	36.56	23.35	36.13%	1.54	1.08	30.38%	328.8	319.3	97.11%	191	58.09%	40.18%
R9/1252	BEDROOM	W10/1252	34.41	21.40	37.81%	1.62	1.15	28.74%	132.1	128.4	97.20%	85.9	65.03%	33.10%
R10/1252	LKD	W11/1252	36.25	23.25	35.86%	1.65	1.14	30.56%	290.6	283.1	97.42%	138.3	47.59%	51.15%
R11/1252	BEDROOM	W12/1252	37.04	23.98	35.26%	1.81	1.26	30.33%	136	133.9	98.46%	86.8	63.82%	35.18%
R12/1252	LKD	W13/1252	36.41	23.38	35.79%	1.84	1.28	30.39%	248.6	241.5	97.14%	99.9	40.19%	58.63%
R13/1252	BEDROOM	W14/1252	35.81	22.79	36.36%	1.65	1.13	31.67%	138.5	135.6	97.91%	81.6	58.92%	39.82%
R14/1252	LKD	W15/1252	36.55	23.57	35.51%	1.71	1.20	29.53%	276.7	268.8	97.14%	104.5	37.77%	61.12%
R15/1252	BEDROOM	W16/1252	35.76	23.04	35.57%	4.15	3.55	14.60%	145.3	144.6	99.52%	144.5	99.45%	0.07%
		W17/1252	37.48	36.29	>27									
13th Floor														
R1/1253	BEDROOM	W1/1253	28.20	24.24	14.04%	1.48	1.36	8.26%	173.4	169.2	97.58%	160.5	92.56%	5.14%
R2/1253	BEDROOM	W2/1253	28.72	24.09	16.12%	3.25	2.55	21.70%	160.2	158.1	98.69%	157.9	98.56%	0.13%
		W3/1253	34.50	21.38	38.03%									
R3/1253	LKD	W4/1253	35.94	22.83	36.48%	1.75	1.21	30.55%	265.9	259.5	97.59%	242.9	91.35%	6.40%
R4/1253	BEDROOM	W5/1253	35.48	22.47	36.67%	1.66	1.13	32.02%	136.5	133.8	98.02%	117.8	86.30%	11.96%
R5/1253	LKD	W6/1253	36.17	23.15	36.00%	1.63	1.13	30.65%	291.8	283.6	97.19%	211.8	72.58%	25.32%
R6/1253	BEDROOM	W7/1253	35.66	22.69	36.37%	1.71	1.21	28.84%	135	132.5	98.15%	112.3	83.19%	15.25%
R7/1253	STUDIO	W8/1253	36.71	23.73	35.36%	1.57	1.11	29.67%	323.4	310.4	95.98%	251.3	77.71%	19.04%
R8/1253	STUDIO	W9/1253	36.97	24.16	34.65%	1.56	1.10	29.29%	328.8	319.3	97.11%	198.7	60.43%	37.77%
R9/1253	BEDROOM	W10/1253	34.80	22.20	36.21%	1.63	1.18	27.45%	132.1	128.4	97.20%	93.5	70.78%	27.18%
R10/1253	LKD	W11/1253	36.64	24.07	34.31%	1.66	1.17	29.42%	290.6	283.1	97.42%	149	51.27%	47.37%
R11/1253	BEDROOM	W12/1253	37.44	24.81	33.73%	1.82	1.29	29.17%	136	133.9	98.46%	94.8	69.71%	29.20%
R12/1253	LKD	W13/1253	36.78	24.22	34.15%	1.85	1.31	29.16%	248.6	241.5	97.14%	107.9	43.40%	55.32%
R13/1253	BEDROOM	W14/1253	36.18	23.62	34.72%	1.66	1.16	30.32%	138.5	135.6	97.91%	88.9	64.19%	34.44%
R14/1253	LKD	W15/1253	36.92	24.42	33.86%	1.72	1.23	28.34%	276.7	268.8	97.14%	111.2	40.19%	58.63%
R15/1253	BEDROOM	W16/1253	36.13	23.87	33.93%	4.20	3.61	13.95%	145.3	144.6	99.52%	144.5	99.45%	0.07%
		W17/1253	37.96	36.78	>27									
14th Floor														
R1/1254	BEDROOM	W1/1254	28.52	24.54	13.96%	1.49	1.37	8.20%	173.4	169.2	97.58%	160.5	92.56%	5.14%
R2/1254	BEDROOM	W2/1254	29.06	24.43	15.93%	3.28	2.58	21.24%	160.2	158.1	98.69%	157.9	98.56%	0.13%
		W3/1254	34.93	22.03	36.93%									
R3/1254	LKD	W4/1254	36.37	23.52	35.33%	1.77	1.24	29.73%	265.9	259.5	97.59%	245.9	92.48%	5.24%
R4/1254	BEDROOM	W5/1254	35.91	23.21	35.37%	1.67	1.15	31.00%	136.5	133.8	98.02%	122.2	89.52%	8.67%
R5/1254	LKD	W6/1254	36.58	23.90	34.66%	1.64	1.16	29.68%	291.8	283.6	97.19%	218.4	74.85%	22.99%
R6/1254	BEDROOM	W7/1254	36.05	23.46	34.92%	1.72	1.24	27.73%	135	132.5	98.15%	120.6	89.33%	8.98%
R7/1254	STUDIO	W8/1254	37.10	24.53	33.88%	1.59	1.13	28.63%	323.4	311.6	96.35%	259.8	80.33%	16.62%
R8/1254	STUDIO	W9/1254	37.35	24.98	33.12%	1.58	1.13	28.25%	328.8	319.3	97.11%	209.6	63.75%	34.36%
R9/1254	BEDROOM	W10/1254	35.16	23.01	34.56%	1.65	1.22	26.14%	132.1	128.4	97.20%	100.9	76.38%	21.42%
R10/1254	LKD	W11/1254	37.00	24.90	32.70%	1.68	1.20	28.22%	290.6	283.1	97.42%	162.5	55.92%	42.60%
R11/1254	BEDROOM	W12/1254	37.81	25.65	32.16%	1.84	1.33	27.99%	136	133.9	98.46%	102.2	75.15%	23.67%
R12/1254	LKD	W13/1254	37.13	25.07	32.48%	1.87	1.35	27.85%	248.6	241.5	97.14%	116.8	46.98%	51.64%
R13/1254	BEDROOM	W14/1254	36.53	24.48	32.99%	1.67	1.19	28.85%	138.5	135.6	97.91%	96.8	69.89%	28.61%
R14/1254	LKD	W15/1254	37.26	25.28	32.15%	1.74	1.27	27.03%	276.7	268.8	97.14%	125	45.18%	53.50%
R15/1254	BEDROOM	W16/1254	36.47	24.72	32.22%	4.23	3.67	13.28%	145.3	144.6	99.52%	144.5	99.45%	0.07%
		W17/1254	38.36	37.21	>27									
15th Floor														
R1/1255	BEDROOM	W1/1255	28.79	24.82	13.79%	1.50	1.37	8.28%	173.4	169.2	97.58%	160.5	92.56%	5.14%
R2/1255	BEDROOM	W2/1255	29.37	24.74	15.76%	3.31	2.62	20.81%	160.2	158.1	98.69%	158	98.63%	0.06%
		W3/1255	35.29	22.65	35.82%									
R3/1255	LKD	W4/1255	36.72	24.17	34.18%	1.58	1.12	28.93%	316.5	306.3	96.78%	288.2	91.06%	5.91%
R4/1255	BEDROOM	W5/1255	36.26	23.89	34.11%	1.70	1.19	29.99%	133.3	130.2	97.67%	123.9	92.95%	4.84%

R5/1255	LKD	W6/1255	36.92	24.60	33.37%	1.87	1.33	28.71%	244.8	239.5	97.83%	214.5	87.62%	10.44%
R6/1255	BEDROOM	W7/1255	36.38	24.20	33.48%	1.75	1.28	26.65%	132.7	130.2	98.12%	124.5	93.82%	4.38%
R7/1255	BEDROOM	W8/1255	37.66	25.58	32.08%	2.26	1.64	27.54%	152.4	148.9	97.70%	145.5	95.47%	2.28%
R8/1255	LKD	W9/1255	37.77	25.75	31.82%	2.00	1.46	27.06%	355.8	346.8	97.47%	268.5	75.46%	22.58%
R9/1255	BEDROOM	W10/1255	37.27	25.43	31.77%	2.17	1.57	27.53%	153	149.3	97.58%	149.2	97.52%	0.07%
R10/1255	BEDROOM	W11/1255	35.45	23.80	32.86%	1.66	1.25	24.71%	130.2	126.6	97.24%	108.7	83.49%	14.14%
R11/1255	LKD	W12/1255	37.28	25.72	31.01%	1.69	1.23	26.87%	290.6	283.1	97.42%	183.9	63.28%	35.04%
R12/1255	BEDROOM	W13/1255	38.09	26.49	30.45%	1.85	1.36	26.67%	136	133.9	98.46%	113.6	83.53%	15.16%
R13/1255	LKD	W14/1255	37.40	25.91	30.72%	1.88	1.38	26.50%	248.6	241.5	97.14%	128.3	51.61%	46.87%
R14/1255	BEDROOM	W15/1255	36.79	25.32	31.18%	1.68	1.22	27.38%	138.5	135.6	97.91%	107	77.26%	21.09%
R15/1255	LKD	W16/1255	37.51	26.14	30.31%	1.75	1.30	25.67%	276.7	268.8	97.14%	140.7	50.85%	47.66%
R16/1255	BEDROOM	W17/1255	36.72	25.57	30.36%	4.26	3.73	12.49%	145.3	144.6	99.52%	144.5	99.45%	0.07%
		W18/1255	38.70	37.60	>27									
16th Floor														
R1/1256	BEDROOM	W1/1256	29.07	25.10	13.66%	1.46	1.34	8.31%	173.4	169.2	97.58%	160.7	92.68%	5.02%
R2/1256	BEDROOM	W2/1256	29.68	25.05	15.60%	3.21	2.56	20.35%	160.2	158.1	98.69%	158.1	98.69%	0.00%
		W3/1256	35.66	23.31	34.63%									
R3/1256	LKD	W4/1256	37.09	24.86	32.97%	1.54	1.11	28.14%	316.5	306.3	96.78%	291.8	92.20%	4.73%
R4/1256	BEDROOM	W5/1256	36.63	24.62	32.79%	1.65	1.17	28.96%	133.3	130.2	97.67%	123.9	92.95%	4.84%
R5/1256	LKD	W6/1256	37.28	25.34	32.03%	1.82	1.31	27.72%	244.8	239.5	97.83%	222.4	90.85%	7.14%
R6/1256	BEDROOM	W7/1256	36.73	24.97	32.02%	1.69	1.26	25.53%	132.7	130.2	98.12%	127.3	95.93%	2.23%
R7/1256	BEDROOM	W8/1256	38.03	26.40	30.58%	2.21	1.63	26.47%	152.4	148.9	97.70%	148.8	97.64%	0.07%
R8/1256	LKD	W9/1256	38.09	26.58	30.22%	1.97	1.46	25.95%	355.8	346.8	97.47%	302.2	84.94%	12.86%
R9/1256	BEDROOM	W10/1256	37.58	26.27	30.10%	2.12	1.56	26.19%	153	149.7	97.84%	149.7	97.84%	0.00%
R10/1256	BEDROOM	W11/1256	35.76	24.63	31.12%	1.61	1.24	23.28%	130.2	126.6	97.24%	116.1	89.17%	8.29%
R11/1256	LKD	W12/1256	37.59	26.59	29.26%	1.64	1.22	25.52%	290.6	283.1	97.42%	200.6	69.03%	29.14%
R12/1256	BEDROOM	W13/1256	38.40	27.39	>27	1.80	1.34	25.35%	136	133.9	98.46%	123.3	90.66%	7.92%
R13/1256	LKD	W14/1256	37.70	26.81	28.89%	1.83	1.37	25.12%	248.6	241.5	97.14%	141.7	57.00%	41.33%
R14/1256	BEDROOM	W15/1256	37.07	26.22	29.27%	1.63	1.21	25.81%	138.5	135.6	97.91%	118	85.20%	12.98%
R15/1256	LKD	W16/1256	37.80	27.06	>27	1.70	1.29	24.22%	276.7	268.8	97.14%	158.2	57.17%	41.15%
R16/1256	BEDROOM	W17/1256	37.00	26.47	28.46%	4.14	3.65	11.68%	145.3	144.6	99.52%	144.5	99.45%	0.07%
		W18/1256	39.01	37.97	>27									
The Bridge, 40 Dearmans Place														
1st Floor														
R2/1261	UNKNOWN	W5/1261	21.09	13.95	33.85%	1.02	0.75	25.98%	433.8	406.4	93.68%	366.4	84.46%	9.84%
		W6/1261	15.97	9.95	37.70%									
2nd Floor														
R1/1262	UNKNOWN	W1/1262	12.10	3.89	67.85%	1.18	0.62	47.37%	264.1	251	95.04%	229.2	86.79%	8.69%
		W8/1262	16.45	7.79	52.64%									
R2/1262	UNKNOWN	W7/1262	25.94	16.30	37.16%	1.11	0.81	27.11%	146.9	133.1	90.61%	96.7	65.83%	27.35%
R3/1262	UNKNOWN	W6/1262	25.08	15.05	39.99%	1.02	0.73	28.85%	176.6	157.1	88.96%	110.9	62.80%	29.41%
R4/1262	UNKNOWN	W2/1262	13.77	5.43	60.57%	1.13	0.69	39.12%	260.8	244.3	93.67%	230.2	88.27%	5.77%
		W5/1262	9.79	4.35	55.57%									
R5/1262	UNKNOWN	W3/1262	11.12	5.43	51.17%	1.08	0.75	30.75%	273.9	263	96.02%	234.8	85.72%	10.72%
		W4/1262	16.15	8.88	45.02%									
R6/1262	UNKNOWN	W9/1262	21.98	14.51	33.99%	1.11	0.83	25.00%	370.6	348.7	94.09%	307.3	82.92%	11.87%
		W10/1262	13.49	7.37	45.37%									
3rd Floor														
R1/1263	UNKNOWN	W1/1263	12.79	4.50	64.82%	1.23	0.65	47.52%	264.1	251	95.04%	229.2	86.79%	8.69%
		W8/1263	17.25	8.43	51.13%									
R2/1263	UNKNOWN	W7/1263	26.78	16.98	36.59%	1.14	0.83	26.89%	146.9	133.1	90.61%	101.5	69.09%	23.74%
R3/1263	UNKNOWN	W6/1263	25.89	15.71	39.32%	1.04	0.74	28.46%	176.6	157.6	89.24%	115.9	65.63%	26.46%
R4/1263	UNKNOWN	W2/1263	14.48	6.01	58.49%	1.18	0.71	39.83%	260.8	244.3	93.67%	230.2	88.27%	5.77%
		W5/1263	10.49	4.90	53.29%									
R5/1263	UNKNOWN	W3/1263	11.89	6.07	48.95%	1.13	0.78	31.48%	273.9	263	96.02%	235.2	85.87%	10.57%
		W4/1263	17.02	9.58	43.71%									
R6/1263	UNKNOWN	W9/1263	22.86	15.10	33.95%	1.16	0.86	25.84%	370.6	348.9	94.14%	313.9	84.70%	10.03%
		W10/1263	14.54	8.06	44.57%									
4th Floor														
R1/1264	UNKNOWN	W1/1264	13.52	5.13	62.06%	0.63	0.67	-6.17%	264.1	251	95.04%	229.4	86.86%	8.61%
		W8/1264	18.07	9.08	49.75%									
R2/1264	UNKNOWN	W7/1264	27.61	17.69	35.93%	1.16	0.85	26.59%	146.9	133.1	90.61%	105.6	71.89%	20.66%
R3/1264	UNKNOWN	W6/1264	26.72	16.41	38.59%	1.06	0.76	28.25%	176.6	157.9	89.41%	120.5	68.23%	23.69%
R4/1264	UNKNOWN	W2/1264	15.26	6.61	56.68%	1.23	0.73	40.16%	260.8	244.3	93.67%	230.2	88.27%	5.77%
		W5/1264	11.21	5.47	51.20%									
R5/1264	UNKNOWN	W3/1264	12.70	6.73	47.01%	1.19	0.80	32.15%	273.9	263	96.02%	236.1	86.20%	10.23%
		W4/1264	17.92	10.29	42.58%									
R6/1264	UNKNOWN	W9/1264	23.74	15.71	33.82%	1.21	0.89	26.53%	370.6	348.9	94.14%	319.4	86.18%	8.46%
		W10/1264	15.66	8.77	44.00%									
5th Floor														
R1/1265	UNKNOWN	W1/1265	14.23	5.78	59.38%	1.33	0.70	47.25%	264.1	251	95.04%	229.8	87.01%	8.45%
		W8/1265	18.88	9.75	48.36%									
R2/1265	UNKNOWN	W7/1265	28.48	18.43	35.29%	1.19	0.88	26.16%	146.9	133.1	90.61%	109.6	74.61%	17.66%
R3/1265	UNKNOWN	W6/1265	27.61	17.14	37.92%	1.09	0.78	27.93%	176.6	158.2	89.58%	126.1	71.40%	20.29%
R4/1265	UNKNOWN	W2/1265	16.08	7.23	55.04%	1.28	0.76	40.80%	260.8	244.3	93.67%	230.2	88.27%	5.77%
		W5/1265	11.96	6.05	49.41%									

R5/1265	UNKNOWN	W3/1265	13.54	7.41	45.27%									
		W4/1265	18.86	11.02	41.57%	1.24	0.83	32.74%	273.9	263	96.02%	237.4	86.67%	9.73%
R6/1265	UNKNOWN	W9/1265	24.60	16.33	33.62%									
		W10/1265	16.74	9.49	43.31%	1.26	0.92	27.27%	370.6	348.9	94.14%	327	88.24%	6.28%
6th Floor														
R1/1266	UNKNOWN	W1/1266	14.92	6.44	56.84%									
		W8/1266	19.67	10.45	46.87%	1.29	0.73	43.38%	264.1	251	95.04%	230.2	87.16%	8.29%
R2/1266	UNKNOWN	W7/1266	29.34	19.22	34.49%	1.21	0.90	25.75%	146.9	133.4	90.81%	115.7	78.76%	13.27%
R3/1266	UNKNOWN	W6/1266	28.50	17.92	37.12%	1.11	0.80	27.64%	176.6	158.8	89.92%	132.5	75.03%	16.56%
R4/1266	UNKNOWN	W2/1266	16.93	7.86	53.57%									
		W5/1266	12.74	6.65	47.80%	1.33	0.78	41.35%	260.8	244.3	93.67%	230.2	88.27%	5.77%
R5/1266	UNKNOWN	W3/1266	14.38	8.09	43.74%									
		W4/1266	19.84	11.74	40.83%	1.29	0.86	33.44%	273.9	263.1	96.06%	238	86.89%	9.54%
R6/1266	UNKNOWN	W9/1266	25.49	16.97	33.42%									
		W10/1266	17.63	10.18	42.26%	1.30	0.94	27.56%	370.6	349.4	94.28%	330.9	89.29%	5.29%
7th Floor														
R1/1267	UNKNOWN	W1/1267	15.59	7.12	54.33%									
		W8/1267	20.45	11.18	45.33%	1.42	0.77	45.83%	264.1	252.1	95.46%	232.6	88.07%	7.74%
R2/1267	UNKNOWN	W7/1267	30.19	20.05	33.59%	1.23	0.92	25.18%	146.9	134.1	91.29%	121.6	82.78%	9.32%
R3/1267	UNKNOWN	W6/1267	29.40	18.77	36.16%	1.13	0.82	27.22%	176.6	159.7	90.43%	139.9	79.22%	12.40%
R4/1267	UNKNOWN	W2/1267	17.76	8.50	52.14%									
		W5/1267	13.51	7.26	46.26%	1.38	0.81	41.72%	260.8	244.3	93.67%	230.9	88.54%	5.49%
R5/1267	UNKNOWN	W3/1267	15.22	8.79	42.25%									
		W4/1267	20.76	12.47	39.93%	1.34	0.89	33.80%	273.9	263.1	96.06%	241.8	88.28%	8.10%
R6/1267	UNKNOWN	W9/1267	26.31	17.63	32.99%									
		W10/1267	18.39	10.83	41.11%	1.33	0.97	27.55%	370.6	349.2	94.23%	335.1	90.42%	4.04%
8th Floor														
R1/1268	UNKNOWN	W1/1268	16.15	7.82	51.58%									
		W8/1268	21.12	11.95	43.42%	1.45	0.81	44.21%	264.1	253.4	95.95%	239.4	90.65%	5.52%
R2/1268	UNKNOWN	W7/1268	30.97	20.94	32.39%	1.25	0.95	24.40%	146.9	134.7	91.70%	126.3	85.98%	6.24%
R3/1268	UNKNOWN	W6/1268	30.32	19.74	34.89%	1.15	0.84	26.61%	176.6	161.4	91.39%	147	83.24%	8.92%
R4/1268	UNKNOWN	W2/1268	18.45	9.13	50.51%									
		W5/1268	14.17	7.86	44.53%	1.43	0.83	41.58%	260.8	244.8	93.87%	232.1	89.00%	5.19%
R5/1268	UNKNOWN	W3/1268	16.01	9.48	40.79%									
		W4/1268	21.67	13.27	38.76%	1.39	0.92	33.88%	273.9	263.1	96.06%	247.3	90.29%	6.01%
R6/1268	UNKNOWN	W9/1268	27.10	18.37	32.21%									
		W10/1268	19.39	11.72	39.56%	1.36	0.99	27.53%	370.6	350.8	94.66%	338.4	91.31%	3.53%
9th Floor														
R1/1269	UNKNOWN	W1/1269	16.62	8.53	48.68%									
		W8/1269	21.73	12.77	41.23%	1.48	0.85	42.22%	264.1	251	95.04%	237.5	89.93%	5.38%
R2/1269	UNKNOWN	W7/1269	32.09	22.29	30.54%	1.27	0.97	23.43%	146.9	138	93.94%	133.3	90.74%	3.41%
R3/1269	UNKNOWN	W6/1269	31.69	21.28	32.85%	1.17	0.87	25.67%	176.6	166.1	94.05%	155.8	88.22%	6.20%
R4/1269	UNKNOWN	W2/1269	19.09	9.85	48.40%									
		W5/1269	14.70	8.47	42.38%	1.46	0.87	40.68%	260.8	244.3	93.67%	233	89.34%	4.63%
R5/1269	UNKNOWN	W3/1269	16.65	10.18	38.86%									
		W4/1269	22.78	14.37	36.92%	1.43	0.95	33.29%	273.9	263.5	96.20%	253.5	92.55%	3.80%
R6/1269	UNKNOWN	W9/1269	28.69	20.00	30.29%									
		W10/1269	20.59	12.88	37.45%	1.41	1.04	26.70%	370.6	358.4	96.71%	348.2	93.96%	2.85%
10th Floor														
R1/1270	UNKNOWN	W1/1270	30.46	22.60	25.80%									
		W8/1270	32.77	23.70	27.68%	2.31	1.87	19.19%	264.1	254.6	96.40%	253.4	95.95%	0.47%
R2/1270	UNKNOWN	W7/1270	33.70	23.91	29.05%	1.22	0.93	23.87%	146.9	139.3	94.83%	134.1	91.29%	3.73%
R3/1270	UNKNOWN	W6/1270	34.79	24.65	29.15%	1.10	0.83	24.55%	176.6	166.3	94.17%	156	88.34%	6.19%
R4/1270	UNKNOWN	W2/1270	35.64	25.77	27.69%									
		W5/1270	35.22	25.21	28.42%	2.56	2.01	21.68%	260.8	255.7	98.04%	255.7	98.04%	0.00%
R5/1270	UNKNOWN	W3/1270	35.96	26.66	25.86%									
		W4/1270	36.11	27.10	>27	2.48	1.98	20.03%	273.9	268.2	97.92%	268	97.85%	0.07%
R6/1270	UNKNOWN	W9/1270	36.24	27.47	>27									
		W10/1270	36.24	27.93	>27	1.97	1.60	18.95%	370.6	359.5	97.00%	359.5	97.00%	0.00%
11th Floor														
R1/1271	UNKNOWN	W1/1271	21.56	13.94	35.34%									
		W2/1271	22.77	14.29	37.24%	1.52	1.11	27.40%	504.8	479.6	95.01%	464.6	92.04%	3.13%
		W3/1271	23.29	14.38	38.26%									
R2/1271	UNKNOWN	W4/1271	24.46	15.13	38.14%									
		W5/1271	24.64	15.55	36.89%	1.62	1.18	27.17%	498.4	479.9	96.29%	472.5	94.80%	1.54%
		W6/1271	24.57	15.69	36.14%									
R3/1271	UNKNOWN	W7/1271	25.07	16.74	33.23%									
		W8/1271	24.98	16.91	32.31%	1.64	1.24	24.51%	485.7	470.8	96.93%	469.1	96.58%	0.36%
		W9/1271	23.17	15.30	33.97%									

ALBERT BRIDGE HOUSE
JOB 37 - SUNLIGHT RESULTS
EXISTING v CONSENTS WITH PROPOSED

		Existing %			Proposed %					
	Window Ref							% Loss of Summer	% Loss of Winter	% Loss of Total
Room use		Summer	Winter	Total	Summer	Winter	Total			
Century Buildings										
5th Floor										
LKD	W1/1165	28.00	16.00	44.00	27.00	13.00	40.00	3.57%	18.75%	9.09%
LKD	W2/1165	50.00	21.00	71.00	50.00	17.00	67.00	0.00%	19.05%	5.63%
LKD	W3/1165	50.00	21.00	71.00	50.00	17.00	67.00	0.00%	19.05%	5.63%
LKD	W4/1165	50.00	21.00	71.00	50.00	17.00	67.00	0.00%	19.05%	5.63%
6th Floor										
UNKNOWN	W1/1166	30.00	20.00	50.00	30.00	17.00	47.00	0.00%	15.00%	6.00%
2-8 Left Bank Apartments										
1st Floor										
LKD	W1/261	19.00	5.00	24.00	19.00	5.00	24.00	0.00%	0.00%	0.00%
LKD	W2/261	16.00	1.00	17.00	15.00	1.00	16.00	6.25%	0.00%	5.88%
LKD	W3/261	13.00	1.00	14.00	12.00	1.00	13.00	7.69%	0.00%	7.14%
LKD	W4/261	0.00	0.00	0.00	0.00	0.00	0.00	0.00%	0.00%	0.00%
LKD	W5/261	0.00	0.00	0.00	0.00	0.00	0.00	0.00%	0.00%	0.00%
BEDROOM	W7/261	2.00	0.00	2.00	2.00	0.00	2.00	0.00%	0.00%	0.00%
LKD	W8/261	0.00	0.00	0.00	0.00	0.00	0.00	0.00%	0.00%	0.00%
LKD	W9/261	1.00	0.00	1.00	1.00	0.00	1.00	0.00%	0.00%	0.00%
LKD	W13/261	10.00	3.00	13.00	10.00	3.00	13.00	0.00%	0.00%	0.00%
LKD	W14/261	11.00	3.00	14.00	11.00	3.00	14.00	0.00%	0.00%	0.00%
2nd Floor										
LKD	W1/262	21.00	5.00	26.00	21.00	5.00	26.00	0.00%	0.00%	0.00%
LKD	W2/262	17.00	3.00	20.00	16.00	3.00	19.00	5.88%	0.00%	5.00%
LKD	W3/262	13.00	3.00	16.00	12.00	3.00	15.00	7.69%	0.00%	6.25%
LKD	W4/262	0.00	0.00	0.00	0.00	0.00	0.00	0.00%	0.00%	0.00%
LKD	W5/262	0.00	0.00	0.00	0.00	0.00	0.00	0.00%	0.00%	0.00%
BEDROOM	W7/262	5.00	0.00	5.00	5.00	0.00	5.00	0.00%	0.00%	0.00%
LKD	W8/262	0.00	0.00	0.00	0.00	0.00	0.00	0.00%	0.00%	0.00%
LKD	W9/262	1.00	0.00	1.00	1.00	0.00	1.00	0.00%	0.00%	0.00%
LKD	W13/262	11.00	3.00	14.00	11.00	3.00	14.00	0.00%	0.00%	0.00%
LKD	W14/262	11.00	3.00	14.00	11.00	3.00	14.00	0.00%	0.00%	0.00%
3rd Floor										
LKD	W1/263	23.00	7.00	30.00	23.00	7.00	30.00	0.00%	0.00%	0.00%
LKD	W2/263	18.00	4.00	22.00	17.00	4.00	21.00	5.56%	0.00%	4.55%
LKD	W3/263	13.00	4.00	17.00	12.00	4.00	16.00	7.69%	0.00%	5.88%
LKD	W4/263	1.00	0.00	1.00	0.00	0.00	0.00	100.00%	0.00%	100.00%
LKD	W5/263	2.00	0.00	2.00	1.00	0.00	1.00	50.00%	0.00%	50.00%
BEDROOM	W7/263	9.00	0.00	9.00	9.00	0.00	9.00	0.00%	0.00%	0.00%
LKD	W8/263	0.00	0.00	0.00	0.00	0.00	0.00	0.00%	0.00%	0.00%
LKD	W9/263	2.00	1.00	3.00	2.00	1.00	3.00	0.00%	0.00%	0.00%
LKD	W13/263	12.00	3.00	15.00	12.00	3.00	15.00	0.00%	0.00%	0.00%
LKD	W14/263	12.00	4.00	16.00	12.00	4.00	16.00	0.00%	0.00%	0.00%
4th Floor										
LKD	W1/264	24.00	9.00	33.00	24.00	9.00	33.00	0.00%	0.00%	0.00%

LKD	W2/264	20.00	5.00	25.00	19.00	5.00	24.00	5.00%	0.00%	4.00%
LKD	W3/264	14.00	6.00	20.00	13.00	6.00	19.00	7.14%	0.00%	5.00%
LKD	W4/264	1.00	0.00	1.00	0.00	0.00	0.00	100.00%	0.00%	100.00%
LKD	W5/264	2.00	0.00	2.00	1.00	0.00	1.00	50.00%	0.00%	50.00%
BEDROOM	W7/264	20.00	1.00	21.00	20.00	1.00	21.00	0.00%	0.00%	0.00%
LKD	W8/264	0.00	0.00	0.00	0.00	0.00	0.00	0.00%	0.00%	0.00%
LKD	W9/264	2.00	2.00	4.00	2.00	2.00	4.00	0.00%	0.00%	0.00%
LKD	W13/264	13.00	4.00	17.00	13.00	4.00	17.00	0.00%	0.00%	0.00%
LKD	W14/264	13.00	4.00	17.00	13.00	4.00	17.00	0.00%	0.00%	0.00%
LKD	W8/265	0.00	0.00	0.00	0.00	0.00	0.00	0.00%	0.00%	0.00%
LKD	W9/265	1.00	2.00	3.00	1.00	2.00	3.00	0.00%	0.00%	0.00%
LKD	W13/265	16.00	6.00	22.00	16.00	6.00	22.00	0.00%	0.00%	0.00%
LKD	W14/265	16.00	6.00	22.00	16.00	6.00	22.00	0.00%	0.00%	0.00%
6th Floor										
BEDROOM	W1/266	3.00	0.00	3.00	2.00	0.00	2.00	33.33%	0.00%	33.33%
BEDROOM	W2/266	1.00	0.00	1.00	0.00	0.00	0.00	100.00%	0.00%	100.00%
BEDROOM	W6/266	17.00	2.00	19.00	16.00	2.00	18.00	5.88%	0.00%	5.26%
LKD	W8/266	0.00	0.00	0.00	0.00	0.00	0.00	0.00%	0.00%	0.00%
LKD	W9/266	5.00	2.00	7.00	5.00	2.00	7.00	0.00%	0.00%	0.00%
LKD	W13/266	18.00	7.00	25.00	18.00	7.00	25.00	0.00%	0.00%	0.00%
LKD	W14/266	20.00	6.00	26.00	20.00	6.00	26.00	0.00%	0.00%	0.00%
7th Floor										
BEDROOM	W1/267	3.00	0.00	3.00	2.00	0.00	2.00	33.33%	0.00%	33.33%
BEDROOM	W2/267	1.00	0.00	1.00	0.00	0.00	0.00	100.00%	0.00%	100.00%
BEDROOM	W6/267	18.00	4.00	22.00	17.00	4.00	21.00	5.56%	0.00%	4.55%
LKD	W8/267	0.00	0.00	0.00	0.00	0.00	0.00	0.00%	0.00%	0.00%
LKD	W9/267	12.00	4.00	16.00	12.00	4.00	16.00	0.00%	0.00%	0.00%
LKD	W13/267	24.00	7.00	31.00	24.00	7.00	31.00	0.00%	0.00%	0.00%
LKD	W14/267	27.00	7.00	34.00	27.00	7.00	34.00	0.00%	0.00%	0.00%
8th Floor										
BEDROOM	W1/268	4.00	0.00	4.00	3.00	0.00	3.00	25.00%	0.00%	25.00%
BEDROOM	W2/268	2.00	0.00	2.00	1.00	0.00	1.00	50.00%	0.00%	50.00%
BEDROOM	W6/268	21.00	5.00	26.00	20.00	5.00	25.00	4.76%	0.00%	3.85%
LKD	W8/268	0.00	0.00	0.00	0.00	0.00	0.00	0.00%	0.00%	0.00%
LKD	W9/268	15.00	7.00	22.00	15.00	7.00	22.00	0.00%	0.00%	0.00%
LKD	W13/268	34.00	12.00	46.00	34.00	12.00	46.00	0.00%	0.00%	0.00%
LKD	W14/268	33.00	11.00	44.00	33.00	11.00	44.00	0.00%	0.00%	0.00%
9th Floor										
BEDROOM	W1/269	5.00	0.00	5.00	4.00	0.00	4.00	20.00%	0.00%	20.00%
BEDROOM	W2/269	1.00	0.00	1.00	0.00	0.00	0.00	100.00%	0.00%	100.00%
BEDROOM	W6/269	25.00	6.00	31.00	24.00	6.00	30.00	4.00%	0.00%	3.23%
LKD	W8/269	0.00	0.00	0.00	0.00	0.00	0.00	0.00%	0.00%	0.00%
LKD	W9/269	17.00	14.00	31.00	17.00	14.00	31.00	0.00%	0.00%	0.00%
LKD	W13/269	35.00	19.00	54.00	35.00	19.00	54.00	0.00%	0.00%	0.00%
LKD	W14/269	35.00	20.00	55.00	35.00	20.00	55.00	0.00%	0.00%	0.00%
10th Floor										
LKD	W8/270	0.00	0.00	0.00	0.00	0.00	0.00	0.00%	0.00%	0.00%
LKD	W9/270	17.00	19.00	36.00	17.00	19.00	36.00	0.00%	0.00%	0.00%
LKD	W13/270	37.00	25.00	62.00	37.00	25.00	62.00	0.00%	0.00%	0.00%
LKD	W14/270	36.00	25.00	61.00	36.00	25.00	61.00	0.00%	0.00%	0.00%
11th Floor										
LKD	W8/271	6.00	0.00	6.00	6.00	0.00	6.00	0.00%	0.00%	0.00%
LKD	W9/271	31.00	19.00	50.00	31.00	19.00	50.00	0.00%	0.00%	0.00%
LKD	W13/271	38.00	25.00	63.00	38.00	25.00	63.00	0.00%	0.00%	0.00%
LKD	W14/271	37.00	25.00	62.00	37.00	25.00	62.00	0.00%	0.00%	0.00%

12th Floor										
LKD	W8/272	15.00	0.00	15.00	14.00	0.00	14.00	6.67%	0.00%	6.67%
LKD	W9/272	1.00	4.00	5.00	0.00	4.00	4.00	100.00%	0.00%	20.00%
LKD	W10/272	4.00	5.00	9.00	3.00	5.00	8.00	25.00%	0.00%	11.11%
LKD	W11/272	14.00	3.00	17.00	14.00	3.00	17.00	0.00%	0.00%	0.00%
LKD	W12/272	40.00	25.00	65.00	40.00	25.00	65.00	0.00%	0.00%	0.00%
29 New Bailey Street										
2nd Floor										
BEDROOM	W1/1202	0.00	5.00	5.00	0.00	5.00	5.00	0.00%	0.00%	0.00%
BEDROOM	W2/1202	44.00	14.00	58.00	33.00	14.00	47.00	25.00%	0.00%	18.97%
LKD	W3/1202	45.00	15.00	60.00	33.00	15.00	48.00	26.67%	0.00%	20.00%
BEDROOM	W4/1202	44.00	13.00	57.00	32.00	13.00	45.00	27.27%	0.00%	21.05%
BEDROOM	W5/1202	41.00	13.00	54.00	28.00	12.00	40.00	31.71%	7.69%	25.93%
LKD	W6/1202	45.00	15.00	60.00	32.00	14.00	46.00	28.89%	6.67%	23.33%
BEDROOM	W7/1202	46.00	17.00	63.00	34.00	15.00	49.00	26.09%	11.76%	22.22%
BEDROOM	W11/1202	43.00	15.00	58.00	29.00	12.00	41.00	32.56%	20.00%	29.31%
LKD	W10/1202	44.00	17.00	61.00	29.00	14.00	43.00	34.09%	17.65%	29.51%
BEDROOM	W8/1202	42.00	15.00	57.00	27.00	11.00	38.00	35.71%	26.67%	33.33%
LKD	W9/1202	46.00	17.00	63.00	31.00	13.00	44.00	32.61%	23.53%	30.16%
LKD	W13/1202	42.00	17.00	59.00	30.00	14.00	44.00	28.57%	17.65%	25.42%
BEDROOM	W12/1202	41.00	16.00	57.00	30.00	13.00	43.00	26.83%	18.75%	24.56%
BEDROOM	W14/1202	6.00	0.00	6.00	5.00	0.00	5.00	16.67%	0.00%	16.67%
3rd Floor										
LKD	W2/1203	31.00	14.00	45.00	31.00	14.00	45.00	0.00%	0.00%	0.00%
LKD	W3/1203	51.00	18.00	69.00	43.00	17.00	60.00	15.69%	5.56%	13.04%
BEDROOM	W4/1203	51.00	17.00	68.00	41.00	17.00	58.00	19.61%	0.00%	14.71%
BEDROOM	W5/1203	44.00	14.00	58.00	34.00	14.00	48.00	22.73%	0.00%	17.24%
LKD	W6/1203	45.00	15.00	60.00	34.00	15.00	49.00	24.44%	0.00%	18.33%
BEDROOM	W7/1203	44.00	14.00	58.00	32.00	14.00	46.00	27.27%	0.00%	20.69%
BEDROOM	W8/1203	41.00	14.00	55.00	29.00	13.00	42.00	29.27%	7.14%	23.64%
LKD	W9/1203	45.00	15.00	60.00	32.00	14.00	46.00	28.89%	6.67%	23.33%
BEDROOM	W10/1203	46.00	17.00	63.00	35.00	15.00	50.00	23.91%	11.76%	20.63%
BEDROOM	W12/1203	43.00	16.00	59.00	29.00	13.00	42.00	32.56%	18.75%	28.81%
LKD	W11/1203	45.00	17.00	62.00	30.00	14.00	44.00	33.33%	17.65%	29.03%
BEDROOM	W14/1203	44.00	16.00	60.00	29.00	12.00	41.00	34.09%	25.00%	31.67%
LKD	W13/1203	45.00	17.00	62.00	32.00	13.00	45.00	28.89%	23.53%	27.42%
LKD	W16/1203	42.00	17.00	59.00	30.00	14.00	44.00	28.57%	17.65%	25.42%
BEDROOM	W15/1203	44.00	17.00	61.00	32.00	14.00	46.00	27.27%	17.65%	24.59%
BEDROOM	W17/1203	9.00	0.00	9.00	8.00	0.00	8.00	11.11%	0.00%	11.11%
4th Floor										
LKD	W2/1204	32.00	14.00	46.00	32.00	14.00	46.00	0.00%	0.00%	0.00%
LKD	W3/1204	52.00	18.00	70.00	43.00	17.00	60.00	17.31%	5.56%	14.29%
BEDROOM	W4/1204	52.00	17.00	69.00	41.00	17.00	58.00	21.15%	0.00%	15.94%
BEDROOM	W5/1204	45.00	16.00	61.00	34.00	16.00	50.00	24.44%	0.00%	18.03%
LKD	W6/1204	46.00	17.00	63.00	34.00	17.00	51.00	26.09%	0.00%	19.05%
BEDROOM	W7/1204	44.00	14.00	58.00	33.00	14.00	47.00	25.00%	0.00%	18.97%
BEDROOM	W8/1204	41.00	14.00	55.00	29.00	13.00	42.00	29.27%	7.14%	23.64%
LKD	W9/1204	45.00	15.00	60.00	32.00	14.00	46.00	28.89%	6.67%	23.33%
BEDROOM	W10/1204	46.00	17.00	63.00	35.00	15.00	50.00	23.91%	11.76%	20.63%
BEDROOM	W12/1204	43.00	17.00	60.00	29.00	14.00	43.00	32.56%	17.65%	28.33%
LKD	W11/1204	45.00	18.00	63.00	31.00	15.00	46.00	31.11%	16.67%	26.98%
BEDROOM	W14/1204	44.00	16.00	60.00	30.00	12.00	42.00	31.82%	25.00%	30.00%
LKD	W13/1204	47.00	17.00	64.00	32.00	13.00	45.00	31.91%	23.53%	29.69%
LKD	W16/1204	44.00	17.00	61.00	30.00	14.00	44.00	31.82%	17.65%	27.87%
BEDROOM	W15/1204	44.00	17.00	61.00	32.00	14.00	46.00	27.27%	17.65%	24.59%
BEDROOM	W17/1204	14.00	0.00	14.00	12.00	0.00	12.00	14.29%	0.00%	14.29%

5th Floor										
LKD	W2/1205	32.00	14.00	46.00	32.00	14.00	46.00	0.00%	0.00%	0.00%
LKD	W3/1205	53.00	19.00	72.00	43.00	17.00	60.00	18.87%	10.53%	16.67%
BEDROOM	W4/1205	52.00	18.00	70.00	41.00	17.00	58.00	21.15%	5.56%	17.14%
BEDROOM	W5/1205	45.00	17.00	62.00	34.00	17.00	51.00	24.44%	0.00%	17.74%
LKD	W6/1205	46.00	18.00	64.00	34.00	18.00	52.00	26.09%	0.00%	18.75%
BEDROOM	W7/1205	44.00	16.00	60.00	33.00	16.00	49.00	25.00%	0.00%	18.33%
BEDROOM	W8/1205	41.00	14.00	55.00	29.00	13.00	42.00	29.27%	7.14%	23.64%
LKD	W9/1205	45.00	16.00	61.00	34.00	15.00	49.00	24.44%	6.25%	19.67%
BEDROOM	W10/1205	46.00	18.00	64.00	35.00	16.00	51.00	23.91%	11.11%	20.31%
BEDROOM	W12/1205	43.00	17.00	60.00	30.00	14.00	44.00	30.23%	17.65%	26.67%
LKD	W11/1205	45.00	18.00	63.00	31.00	15.00	46.00	31.11%	16.67%	26.98%
BEDROOM	W14/1205	44.00	17.00	61.00	30.00	13.00	43.00	31.82%	23.53%	29.51%
LKD	W13/1205	47.00	17.00	64.00	33.00	13.00	46.00	29.79%	23.53%	28.13%
LKD	W16/1205	44.00	17.00	61.00	31.00	14.00	45.00	29.55%	17.65%	26.23%
BEDROOM	W15/1205	46.00	17.00	63.00	33.00	14.00	47.00	28.26%	17.65%	25.40%
BEDROOM	W17/1205	16.00	0.00	16.00	12.00	0.00	12.00	25.00%	0.00%	25.00%
6th Floor										
LKD	W2/1206	33.00	17.00	50.00	33.00	17.00	50.00	0.00%	0.00%	0.00%
LKD	W3/1206	53.00	20.00	73.00	43.00	18.00	61.00	18.87%	10.00%	16.44%
BEDROOM	W4/1206	53.00	19.00	72.00	41.00	18.00	59.00	22.64%	5.26%	18.06%
BEDROOM	W5/1206	46.00	18.00	64.00	34.00	17.00	51.00	26.09%	5.56%	20.31%
LKD	W6/1206	47.00	19.00	66.00	34.00	18.00	52.00	27.66%	5.26%	21.21%
BEDROOM	W7/1206	44.00	17.00	61.00	33.00	16.00	49.00	25.00%	5.88%	19.67%
BEDROOM	W8/1206	41.00	16.00	57.00	29.00	15.00	44.00	29.27%	6.25%	22.81%
LKD	W9/1206	45.00	18.00	63.00	33.00	16.00	49.00	26.67%	11.11%	22.22%
BEDROOM	W10/1206	46.00	18.00	64.00	36.00	16.00	52.00	21.74%	11.11%	18.75%
BEDROOM	W12/1206	43.00	17.00	60.00	30.00	14.00	44.00	30.23%	17.65%	26.67%
LKD	W11/1206	45.00	18.00	63.00	31.00	15.00	46.00	31.11%	16.67%	26.98%
BEDROOM	W14/1206	44.00	17.00	61.00	30.00	13.00	43.00	31.82%	23.53%	29.51%
LKD	W13/1206	47.00	18.00	65.00	33.00	14.00	47.00	29.79%	22.22%	27.69%
LKD	W16/1206	44.00	18.00	62.00	31.00	15.00	46.00	29.55%	16.67%	25.81%
BEDROOM	W15/1206	46.00	18.00	64.00	33.00	15.00	48.00	28.26%	16.67%	25.00%
BEDROOM	W17/1206	16.00	0.00	16.00	12.00	0.00	12.00	25.00%	0.00%	25.00%
7th Floor										
LKD	W2/1207	35.00	19.00	54.00	35.00	19.00	54.00	0.00%	0.00%	0.00%
LKD	W3/1207	53.00	22.00	75.00	44.00	20.00	64.00	16.98%	9.09%	14.67%
BEDROOM	W4/1207	53.00	20.00	73.00	42.00	19.00	61.00	20.75%	5.00%	16.44%
BEDROOM	W5/1207	46.00	19.00	65.00	35.00	17.00	52.00	23.91%	10.53%	20.00%
LKD	W6/1207	47.00	20.00	67.00	34.00	18.00	52.00	27.66%	10.00%	22.39%
BEDROOM	W7/1207	45.00	18.00	63.00	33.00	16.00	49.00	26.67%	11.11%	22.22%
BEDROOM	W8/1207	42.00	18.00	60.00	30.00	15.00	45.00	28.57%	16.67%	25.00%
LKD	W9/1207	46.00	19.00	65.00	33.00	16.00	49.00	28.26%	15.79%	24.62%
BEDROOM	W10/1207	47.00	19.00	66.00	36.00	17.00	53.00	23.40%	10.53%	19.70%
BEDROOM	W12/1207	44.00	17.00	61.00	30.00	15.00	45.00	31.82%	11.76%	26.23%
LKD	W11/1207	46.00	19.00	65.00	33.00	16.00	49.00	28.26%	15.79%	24.62%
BEDROOM	W14/1207	44.00	17.00	61.00	31.00	13.00	44.00	29.55%	23.53%	27.87%
LKD	W13/1207	47.00	18.00	65.00	34.00	14.00	48.00	27.66%	22.22%	26.15%
LKD	W16/1207	44.00	19.00	63.00	31.00	16.00	47.00	29.55%	15.79%	25.40%
BEDROOM	W15/1207	46.00	19.00	65.00	33.00	16.00	49.00	28.26%	15.79%	24.62%
BEDROOM	W17/1207	16.00	0.00	16.00	12.00	0.00	12.00	25.00%	0.00%	25.00%
8th Floor										
LKD	W2/1208	37.00	19.00	56.00	37.00	19.00	56.00	0.00%	0.00%	0.00%
LKD	W3/1208	53.00	22.00	75.00	44.00	20.00	64.00	16.98%	9.09%	14.67%
BEDROOM	W4/1208	53.00	21.00	74.00	42.00	20.00	62.00	20.75%	4.76%	16.22%
BEDROOM	W5/1208	46.00	20.00	66.00	36.00	18.00	54.00	21.74%	10.00%	18.18%

LKD	W6/1208	47.00	20.00	67.00	35.00	18.00	53.00	25.53%	10.00%	20.90%
BEDROOM	W7/1208	45.00	18.00	63.00	33.00	16.00	49.00	26.67%	11.11%	22.22%
BEDROOM	W8/1208	42.00	18.00	60.00	29.00	15.00	44.00	30.95%	16.67%	26.67%
LKD	W9/1208	46.00	20.00	66.00	33.00	17.00	50.00	28.26%	15.00%	24.24%
BEDROOM	W10/1208	47.00	21.00	68.00	36.00	18.00	54.00	23.40%	14.29%	20.59%
BEDROOM	W12/1208	44.00	20.00	64.00	30.00	17.00	47.00	31.82%	15.00%	26.56%
LKD	W11/1208	46.00	21.00	67.00	32.00	17.00	49.00	30.43%	19.05%	26.87%
BEDROOM	W14/1208	44.00	19.00	63.00	31.00	15.00	46.00	29.55%	21.05%	26.98%
LKD	W13/1208	47.00	19.00	66.00	34.00	15.00	49.00	27.66%	21.05%	25.76%
LKD	W16/1208	44.00	20.00	64.00	31.00	17.00	48.00	29.55%	15.00%	25.00%
BEDROOM	W15/1208	46.00	20.00	66.00	34.00	17.00	51.00	26.09%	15.00%	22.73%
BEDROOM	W17/1208	16.00	0.00	16.00	12.00	1.00	13.00	25.00%	0.00%	18.75%
9th Floor										
LKD	W2/1209	36.00	19.00	55.00	36.00	19.00	55.00	0.00%	0.00%	0.00%
LKD	W3/1209	53.00	24.00	77.00	44.00	22.00	66.00	16.98%	8.33%	14.29%
BEDROOM	W4/1209	53.00	23.00	76.00	42.00	22.00	64.00	20.75%	4.35%	15.79%
BEDROOM	W5/1209	46.00	21.00	67.00	36.00	20.00	56.00	21.74%	4.76%	16.42%
LKD	W6/1209	47.00	22.00	69.00	36.00	20.00	56.00	23.40%	9.09%	18.84%
BEDROOM	W7/1209	45.00	19.00	64.00	35.00	17.00	52.00	22.22%	10.53%	18.75%
BEDROOM	W8/1209	42.00	19.00	61.00	30.00	16.00	46.00	28.57%	15.79%	24.59%
LKD	W9/1209	46.00	20.00	66.00	33.00	17.00	50.00	28.26%	15.00%	24.24%
BEDROOM	W10/1209	47.00	21.00	68.00	36.00	18.00	54.00	23.40%	14.29%	20.59%
BEDROOM	W12/1209	44.00	20.00	64.00	30.00	17.00	47.00	31.82%	15.00%	26.56%
LKD	W11/1209	46.00	22.00	68.00	32.00	18.00	50.00	30.43%	18.18%	26.47%
BEDROOM	W14/1209	44.00	20.00	64.00	31.00	15.00	46.00	29.55%	25.00%	28.13%
LKD	W13/1209	47.00	21.00	68.00	34.00	16.00	50.00	27.66%	23.81%	26.47%
LKD	W16/1209	44.00	20.00	64.00	32.00	17.00	49.00	27.27%	15.00%	23.44%
BEDROOM	W15/1209	46.00	20.00	66.00	34.00	17.00	51.00	26.09%	15.00%	22.73%
BEDROOM	W17/1209	16.00	1.00	17.00	13.00	1.00	14.00	18.75%	0.00%	17.65%
10th Floor										
LKD	W2/1210	38.00	19.00	57.00	38.00	19.00	57.00	0.00%	0.00%	0.00%
LKD	W3/1210	53.00	24.00	77.00	45.00	22.00	67.00	15.09%	8.33%	12.99%
BEDROOM	W4/1210	53.00	23.00	76.00	43.00	22.00	65.00	18.87%	4.35%	14.47%
BEDROOM	W5/1210	46.00	21.00	67.00	37.00	19.00	56.00	19.57%	9.52%	16.42%
LKD	W6/1210	47.00	22.00	69.00	36.00	20.00	56.00	23.40%	9.09%	18.84%
BEDROOM	W7/1210	45.00	20.00	65.00	35.00	18.00	53.00	22.22%	10.00%	18.46%
BEDROOM	W8/1210	42.00	20.00	62.00	32.00	17.00	49.00	23.81%	15.00%	20.97%
LKD	W9/1210	46.00	20.00	66.00	35.00	17.00	52.00	23.91%	15.00%	21.21%
BEDROOM	W10/1210	47.00	21.00	68.00	37.00	18.00	55.00	21.28%	14.29%	19.12%
BEDROOM	W12/1210	44.00	20.00	64.00	31.00	17.00	48.00	29.55%	15.00%	25.00%
LKD	W11/1210	46.00	22.00	68.00	32.00	19.00	51.00	30.43%	13.64%	25.00%
BEDROOM	W14/1210	44.00	21.00	65.00	32.00	16.00	48.00	27.27%	23.81%	26.15%
LKD	W13/1210	47.00	22.00	69.00	35.00	17.00	52.00	25.53%	22.73%	24.64%
LKD	W16/1210	44.00	21.00	65.00	33.00	17.00	50.00	25.00%	19.05%	23.08%
BEDROOM	W15/1210	46.00	21.00	67.00	35.00	17.00	52.00	23.91%	19.05%	22.39%
BEDROOM	W17/1210	16.00	1.00	17.00	13.00	1.00	14.00	18.75%	0.00%	17.65%
11th Floor										
LKD	W2/1211	42.00	21.00	63.00	42.00	21.00	63.00	0.00%	0.00%	0.00%
LKD	W3/1211	53.00	24.00	77.00	45.00	22.00	67.00	15.09%	8.33%	12.99%
BEDROOM	W4/1211	53.00	24.00	77.00	43.00	22.00	65.00	18.87%	8.33%	15.58%
BEDROOM	W5/1211	46.00	22.00	68.00	37.00	19.00	56.00	19.57%	13.64%	17.65%
LKD	W6/1211	47.00	22.00	69.00	37.00	20.00	57.00	21.28%	9.09%	17.39%
BEDROOM	W7/1211	45.00	20.00	65.00	36.00	18.00	54.00	20.00%	10.00%	16.92%
BEDROOM	W8/1211	42.00	20.00	62.00	33.00	17.00	50.00	21.43%	15.00%	19.35%
LKD	W9/1211	46.00	21.00	67.00	37.00	18.00	55.00	19.57%	14.29%	17.91%
BEDROOM	W10/1211	47.00	21.00	68.00	39.00	18.00	57.00	17.02%	14.29%	16.18%

BEDROOM	W12/1211	44.00	21.00	65.00	33.00	18.00	51.00	25.00%	14.29%	21.54%
LKD	W11/1211	46.00	22.00	68.00	34.00	19.00	53.00	26.09%	13.64%	22.06%
BEDROOM	W14/1211	44.00	21.00	65.00	33.00	17.00	50.00	25.00%	19.05%	23.08%
LKD	W13/1211	47.00	22.00	69.00	36.00	17.00	53.00	23.40%	22.73%	23.19%
LKD	W16/1211	44.00	22.00	66.00	33.00	18.00	51.00	25.00%	18.18%	22.73%
BEDROOM	W15/1211	46.00	21.00	67.00	35.00	17.00	52.00	23.91%	19.05%	22.39%
BEDROOM	W17/1211	16.00	1.00	17.00	13.00	1.00	14.00	18.75%	0.00%	17.65%
12th Floor										
LKD	W2/1212	42.00	21.00	63.00	42.00	21.00	63.00	0.00%	0.00%	0.00%
LKD	W3/1212	53.00	24.00	77.00	45.00	22.00	67.00	15.09%	8.33%	12.99%
BEDROOM	W4/1212	53.00	24.00	77.00	43.00	22.00	65.00	18.87%	8.33%	15.58%
BEDROOM	W5/1212	46.00	22.00	68.00	37.00	19.00	56.00	19.57%	13.64%	17.65%
LKD	W6/1212	47.00	23.00	70.00	37.00	20.00	57.00	21.28%	13.04%	18.57%
BEDROOM	W7/1212	45.00	21.00	66.00	36.00	18.00	54.00	20.00%	14.29%	18.18%
BEDROOM	W8/1212	42.00	21.00	63.00	33.00	17.00	50.00	21.43%	19.05%	20.63%
LKD	W9/1212	46.00	22.00	68.00	37.00	18.00	55.00	19.57%	18.18%	19.12%
BEDROOM	W10/1212	47.00	22.00	69.00	39.00	19.00	58.00	17.02%	13.64%	15.94%
BEDROOM	W12/1212	44.00	21.00	65.00	33.00	19.00	52.00	25.00%	9.52%	20.00%
LKD	W11/1212	46.00	22.00	68.00	35.00	19.00	54.00	23.91%	13.64%	20.59%
BEDROOM	W14/1212	44.00	21.00	65.00	34.00	17.00	51.00	22.73%	19.05%	21.54%
LKD	W13/1212	48.00	22.00	70.00	38.00	18.00	56.00	20.83%	18.18%	20.00%
LKD	W16/1212	45.00	22.00	67.00	35.00	19.00	54.00	22.22%	13.64%	19.40%
BEDROOM	W15/1212	46.00	22.00	68.00	35.00	18.00	53.00	23.91%	18.18%	22.06%
BEDROOM	W17/1212	16.00	1.00	17.00	13.00	1.00	14.00	18.75%	0.00%	17.65%
13th Floor										
LKD	W2/1213	43.00	21.00	64.00	43.00	21.00	64.00	0.00%	0.00%	0.00%
LKD	W3/1213	53.00	25.00	78.00	45.00	23.00	68.00	15.09%	8.00%	12.82%
BEDROOM	W4/1213	53.00	25.00	78.00	43.00	23.00	66.00	18.87%	8.00%	15.38%
BEDROOM	W5/1213	46.00	23.00	69.00	38.00	20.00	58.00	17.39%	13.04%	15.94%
LKD	W6/1213	47.00	24.00	71.00	39.00	21.00	60.00	17.02%	12.50%	15.49%
BEDROOM	W7/1213	45.00	21.00	66.00	36.00	18.00	54.00	20.00%	14.29%	18.18%
BEDROOM	W8/1213	42.00	22.00	64.00	34.00	18.00	52.00	19.05%	18.18%	18.75%
LKD	W9/1213	46.00	23.00	69.00	37.00	19.00	56.00	19.57%	17.39%	18.84%
BEDROOM	W10/1213	47.00	24.00	71.00	39.00	20.00	59.00	17.02%	16.67%	16.90%
BEDROOM	W12/1213	44.00	22.00	66.00	33.00	19.00	52.00	25.00%	13.64%	21.21%
LKD	W11/1213	46.00	23.00	69.00	35.00	19.00	54.00	23.91%	17.39%	21.74%
BEDROOM	W14/1213	44.00	22.00	66.00	35.00	17.00	52.00	20.45%	22.73%	21.21%
LKD	W13/1213	48.00	22.00	70.00	38.00	18.00	56.00	20.83%	18.18%	20.00%
LKD	W16/1213	46.00	22.00	68.00	38.00	19.00	57.00	17.39%	13.64%	16.18%
BEDROOM	W15/1213	46.00	22.00	68.00	37.00	19.00	56.00	19.57%	13.64%	17.65%
BEDROOM	W17/1213	19.00	1.00	20.00	16.00	2.00	18.00	15.79%	-100.00%	10.00%
14th Floor										
LKD	W2/1214	43.00	22.00	65.00	43.00	22.00	65.00	0.00%	0.00%	0.00%
LKD	W3/1214	53.00	26.00	79.00	45.00	24.00	69.00	15.09%	7.69%	12.66%
BEDROOM	W4/1214	53.00	25.00	78.00	43.00	23.00	66.00	18.87%	8.00%	15.38%
BEDROOM	W5/1214	46.00	23.00	69.00	38.00	20.00	58.00	17.39%	13.04%	15.94%
LKD	W6/1214	47.00	24.00	71.00	38.00	21.00	59.00	19.15%	12.50%	16.90%
BEDROOM	W7/1214	45.00	22.00	67.00	36.00	19.00	55.00	20.00%	13.64%	17.91%
BEDROOM	W8/1214	42.00	22.00	64.00	34.00	18.00	52.00	19.05%	18.18%	18.75%
LKD	W9/1214	46.00	24.00	70.00	37.00	20.00	57.00	19.57%	16.67%	18.57%
BEDROOM	W10/1214	47.00	25.00	72.00	39.00	21.00	60.00	17.02%	16.00%	16.67%
BEDROOM	W12/1214	44.00	22.00	66.00	33.00	19.00	52.00	25.00%	13.64%	21.21%
LKD	W11/1214	46.00	24.00	70.00	35.00	20.00	55.00	23.91%	16.67%	21.43%
BEDROOM	W14/1214	44.00	23.00	67.00	35.00	18.00	53.00	20.45%	21.74%	20.90%
LKD	W13/1214	48.00	25.00	73.00	40.00	20.00	60.00	16.67%	20.00%	17.81%
LKD	W16/1214	46.00	23.00	69.00	39.00	19.00	58.00	15.22%	17.39%	15.94%

BEDROOM	W15/1214	46.00	24.00	70.00	38.00	20.00	58.00	17.39%	16.67%	17.14%
BEDROOM	W17/1214	20.00	2.00	22.00	18.00	2.00	20.00	10.00%	0.00%	9.09%
15th Floor										
LKD	W2/1215	43.00	22.00	65.00	43.00	22.00	65.00	0.00%	0.00%	0.00%
LKD	W3/1215	53.00	26.00	79.00	46.00	24.00	70.00	13.21%	7.69%	11.39%
BEDROOM	W4/1215	53.00	26.00	79.00	44.00	24.00	68.00	16.98%	7.69%	13.92%
BEDROOM	W5/1215	46.00	24.00	70.00	38.00	21.00	59.00	17.39%	12.50%	15.71%
LKD	W6/1215	47.00	24.00	71.00	38.00	21.00	59.00	19.15%	12.50%	16.90%
BEDROOM	W7/1215	45.00	22.00	67.00	37.00	19.00	56.00	17.78%	13.64%	16.42%
BEDROOM	W8/1215	42.00	22.00	64.00	35.00	18.00	53.00	16.67%	18.18%	17.19%
LKD	W9/1215	46.00	24.00	70.00	38.00	20.00	58.00	17.39%	16.67%	17.14%
BEDROOM	W10/1215	47.00	25.00	72.00	40.00	21.00	61.00	14.89%	16.00%	15.28%
BEDROOM	W12/1215	44.00	23.00	67.00	34.00	20.00	54.00	22.73%	13.04%	19.40%
LKD	W11/1215	46.00	24.00	70.00	36.00	21.00	57.00	21.74%	12.50%	18.57%
BEDROOM	W14/1215	44.00	23.00	67.00	37.00	19.00	56.00	15.91%	17.39%	16.42%
LKD	W13/1215	48.00	25.00	73.00	40.00	20.00	60.00	16.67%	20.00%	17.81%
LKD	W16/1215	46.00	25.00	71.00	39.00	20.00	59.00	15.22%	20.00%	16.90%
BEDROOM	W15/1215	46.00	25.00	71.00	39.00	20.00	59.00	15.22%	20.00%	16.90%
BEDROOM	W17/1215	20.00	3.00	23.00	20.00	2.00	22.00	0.00%	33.33%	4.35%
16th Floor										
LKD	W2/1216	43.00	24.00	67.00	43.00	24.00	67.00	0.00%	0.00%	0.00%
LKD	W3/1216	53.00	27.00	80.00	46.00	25.00	71.00	13.21%	7.41%	11.25%
BEDROOM	W4/1216	53.00	27.00	80.00	44.00	25.00	69.00	16.98%	7.41%	13.75%
BEDROOM	W5/1216	46.00	24.00	70.00	39.00	21.00	60.00	15.22%	12.50%	14.29%
LKD	W6/1216	47.00	25.00	72.00	39.00	22.00	61.00	17.02%	12.00%	15.28%
BEDROOM	W7/1216	45.00	23.00	68.00	38.00	20.00	58.00	15.56%	13.04%	14.71%
BEDROOM	W8/1216	42.00	23.00	65.00	35.00	19.00	54.00	16.67%	17.39%	16.92%
LKD	W9/1216	46.00	24.00	70.00	38.00	20.00	58.00	17.39%	16.67%	17.14%
BEDROOM	W10/1216	47.00	25.00	72.00	40.00	22.00	62.00	14.89%	12.00%	13.89%
BEDROOM	W12/1216	44.00	23.00	67.00	34.00	20.00	54.00	22.73%	13.04%	19.40%
LKD	W11/1216	46.00	24.00	70.00	36.00	21.00	57.00	21.74%	12.50%	18.57%
BEDROOM	W14/1216	44.00	23.00	67.00	37.00	19.00	56.00	15.91%	17.39%	16.42%
LKD	W13/1216	48.00	25.00	73.00	40.00	21.00	61.00	16.67%	16.00%	16.44%
LKD	W16/1216	46.00	25.00	71.00	39.00	21.00	60.00	15.22%	16.00%	15.49%
BEDROOM	W15/1216	46.00	25.00	71.00	39.00	20.00	59.00	15.22%	20.00%	16.90%
BEDROOM	W17/1216	20.00	3.00	23.00	20.00	2.00	22.00	0.00%	33.33%	4.35%
17th Floor										
LKD	W2/1217	43.00	24.00	67.00	43.00	24.00	67.00	0.00%	0.00%	0.00%
LKD	W3/1217	53.00	28.00	81.00	46.00	26.00	72.00	13.21%	7.14%	11.11%
BEDROOM	W4/1217	53.00	28.00	81.00	44.00	26.00	70.00	16.98%	7.14%	13.58%
BEDROOM	W5/1217	46.00	25.00	71.00	39.00	22.00	61.00	15.22%	12.00%	14.08%
LKD	W6/1217	47.00	25.00	72.00	39.00	22.00	61.00	17.02%	12.00%	15.28%
BEDROOM	W7/1217	45.00	23.00	68.00	38.00	20.00	58.00	15.56%	13.04%	14.71%
BEDROOM	W8/1217	42.00	24.00	66.00	35.00	20.00	55.00	16.67%	16.67%	16.67%
LKD	W9/1217	46.00	25.00	71.00	39.00	21.00	60.00	15.22%	16.00%	15.49%
BEDROOM	W10/1217	47.00	26.00	73.00	40.00	22.00	62.00	14.89%	15.38%	15.07%
BEDROOM	W12/1217	44.00	23.00	67.00	34.00	20.00	54.00	22.73%	13.04%	19.40%
LKD	W11/1217	46.00	25.00	71.00	37.00	22.00	59.00	19.57%	12.00%	16.90%
BEDROOM	W14/1217	44.00	24.00	68.00	37.00	20.00	57.00	15.91%	16.67%	16.18%
LKD	W13/1217	48.00	25.00	73.00	40.00	21.00	61.00	16.67%	16.00%	16.44%
LKD	W16/1217	46.00	25.00	71.00	39.00	21.00	60.00	15.22%	16.00%	15.49%
BEDROOM	W15/1217	46.00	25.00	71.00	39.00	21.00	60.00	15.22%	16.00%	15.49%
BEDROOM	W17/1217	21.00	3.00	24.00	21.00	3.00	24.00	0.00%	0.00%	0.00%
18th Floor										
LKD	W2/1218	43.00	24.00	67.00	43.00	24.00	67.00	0.00%	0.00%	0.00%
LKD	W3/1218	53.00	28.00	81.00	46.00	26.00	72.00	13.21%	7.14%	11.11%

BEDROOM	W4/1218	53.00	28.00	81.00	45.00	26.00	71.00	15.09%	7.14%	12.35%
BEDROOM	W5/1218	46.00	25.00	71.00	39.00	22.00	61.00	15.22%	12.00%	14.08%
LKD	W6/1218	47.00	26.00	73.00	39.00	23.00	62.00	17.02%	11.54%	15.07%
BEDROOM	W7/1218	45.00	24.00	69.00	38.00	21.00	59.00	15.56%	12.50%	14.49%
BEDROOM	W8/1218	42.00	24.00	66.00	35.00	20.00	55.00	16.67%	16.67%	16.67%
LKD	W9/1218	46.00	25.00	71.00	40.00	21.00	61.00	13.04%	16.00%	14.08%
BEDROOM	W10/1218	47.00	26.00	73.00	40.00	22.00	62.00	14.89%	15.38%	15.07%
BEDROOM	W12/1218	44.00	24.00	68.00	34.00	21.00	55.00	22.73%	12.50%	19.12%
LKD	W11/1218	46.00	25.00	71.00	37.00	22.00	59.00	19.57%	12.00%	16.90%
BEDROOM	W14/1218	44.00	24.00	68.00	37.00	20.00	57.00	15.91%	16.67%	16.18%
LKD	W13/1218	48.00	25.00	73.00	40.00	21.00	61.00	16.67%	16.00%	16.44%
LKD	W16/1218	46.00	25.00	71.00	39.00	21.00	60.00	15.22%	16.00%	15.49%
BEDROOM	W15/1218	46.00	25.00	71.00	40.00	21.00	61.00	13.04%	16.00%	14.08%
BEDROOM	W17/1218	21.00	3.00	24.00	21.00	3.00	24.00	0.00%	0.00%	0.00%
19th Floor										
LKD	W2/1219	43.00	24.00	67.00	43.00	24.00	67.00	0.00%	0.00%	0.00%
LKD	W3/1219	53.00	28.00	81.00	46.00	26.00	72.00	13.21%	7.14%	11.11%
BEDROOM	W4/1219	53.00	28.00	81.00	45.00	26.00	71.00	15.09%	7.14%	12.35%
BEDROOM	W5/1219	46.00	25.00	71.00	39.00	22.00	61.00	15.22%	12.00%	14.08%
LKD	W6/1219	47.00	26.00	73.00	40.00	23.00	63.00	14.89%	11.54%	13.70%
BEDROOM	W7/1219	45.00	24.00	69.00	38.00	21.00	59.00	15.56%	12.50%	14.49%
BEDROOM	W8/1219	42.00	24.00	66.00	35.00	20.00	55.00	16.67%	16.67%	16.67%
LKD	W9/1219	46.00	25.00	71.00	40.00	21.00	61.00	13.04%	16.00%	14.08%
BEDROOM	W10/1219	47.00	26.00	73.00	41.00	22.00	63.00	12.77%	15.38%	13.70%
BEDROOM	W12/1219	44.00	24.00	68.00	34.00	21.00	55.00	22.73%	12.50%	19.12%
LKD	W11/1219	46.00	25.00	71.00	37.00	22.00	59.00	19.57%	12.00%	16.90%
BEDROOM	W14/1219	44.00	24.00	68.00	37.00	20.00	57.00	15.91%	16.67%	16.18%
LKD	W13/1219	48.00	25.00	73.00	40.00	21.00	61.00	16.67%	16.00%	16.44%
LKD	W16/1219	46.00	25.00	71.00	39.00	21.00	60.00	15.22%	16.00%	15.49%
BEDROOM	W15/1219	46.00	25.00	71.00	40.00	21.00	61.00	13.04%	16.00%	14.08%
BEDROOM	W17/1219	21.00	3.00	24.00	21.00	3.00	24.00	0.00%	0.00%	0.00%
20th Floor										
LKD	W2/1220	43.00	24.00	67.00	43.00	24.00	67.00	0.00%	0.00%	0.00%
LKD	W3/1220	53.00	28.00	81.00	46.00	26.00	72.00	13.21%	7.14%	11.11%
BEDROOM	W4/1220	53.00	28.00	81.00	45.00	26.00	71.00	15.09%	7.14%	12.35%
BEDROOM	W5/1220	46.00	25.00	71.00	39.00	22.00	61.00	15.22%	12.00%	14.08%
LKD	W6/1220	47.00	26.00	73.00	40.00	23.00	63.00	14.89%	11.54%	13.70%
BEDROOM	W7/1220	45.00	24.00	69.00	38.00	21.00	59.00	15.56%	12.50%	14.49%
BEDROOM	W8/1220	42.00	24.00	66.00	35.00	20.00	55.00	16.67%	16.67%	16.67%
LKD	W9/1220	46.00	25.00	71.00	40.00	21.00	61.00	13.04%	16.00%	14.08%
BEDROOM	W10/1220	47.00	26.00	73.00	41.00	22.00	63.00	12.77%	15.38%	13.70%
BEDROOM	W12/1220	44.00	24.00	68.00	35.00	21.00	56.00	20.45%	12.50%	17.65%
LKD	W11/1220	46.00	25.00	71.00	38.00	22.00	60.00	17.39%	12.00%	15.49%
BEDROOM	W14/1220	44.00	24.00	68.00	37.00	20.00	57.00	15.91%	16.67%	16.18%
LKD	W13/1220	48.00	25.00	73.00	41.00	21.00	62.00	14.58%	16.00%	15.07%
LKD	W16/1220	46.00	25.00	71.00	40.00	21.00	61.00	13.04%	16.00%	14.08%
BEDROOM	W15/1220	46.00	25.00	71.00	40.00	21.00	61.00	13.04%	16.00%	14.08%
BEDROOM	W17/1220	21.00	3.00	24.00	21.00	3.00	24.00	0.00%	0.00%	0.00%
21st Floor										
LKD	W2/1221	43.00	24.00	67.00	43.00	24.00	67.00	0.00%	0.00%	0.00%
LKD	W3/1221	53.00	28.00	81.00	46.00	26.00	72.00	13.21%	7.14%	11.11%
BEDROOM	W4/1221	53.00	28.00	81.00	45.00	26.00	71.00	15.09%	7.14%	12.35%
BEDROOM	W5/1221	46.00	25.00	71.00	39.00	22.00	61.00	15.22%	12.00%	14.08%
LKD	W6/1221	47.00	26.00	73.00	40.00	23.00	63.00	14.89%	11.54%	13.70%
BEDROOM	W7/1221	45.00	24.00	69.00	38.00	21.00	59.00	15.56%	12.50%	14.49%
BEDROOM	W8/1221	42.00	24.00	66.00	36.00	20.00	56.00	14.29%	16.67%	15.15%

LKD	W9/1221	46.00	25.00	71.00	40.00	21.00	61.00	13.04%	16.00%	14.08%
BEDROOM	W10/1221	47.00	26.00	73.00	41.00	22.00	63.00	12.77%	15.38%	13.70%
BEDROOM	W12/1221	44.00	24.00	68.00	36.00	21.00	57.00	18.18%	12.50%	16.18%
LKD	W11/1221	46.00	25.00	71.00	39.00	22.00	61.00	15.22%	12.00%	14.08%
BEDROOM	W14/1221	44.00	24.00	68.00	38.00	20.00	58.00	13.64%	16.67%	14.71%
LKD	W13/1221	48.00	25.00	73.00	41.00	21.00	62.00	14.58%	16.00%	15.07%
LKD	W16/1221	46.00	25.00	71.00	40.00	21.00	61.00	13.04%	16.00%	14.08%
BEDROOM	W15/1221	46.00	25.00	71.00	41.00	21.00	62.00	10.87%	16.00%	12.68%
BEDROOM	W17/1221	21.00	3.00	24.00	21.00	3.00	24.00	0.00%	0.00%	0.00%
22nd Floor										
LKD	W2/1222	43.00	24.00	67.00	43.00	24.00	67.00	0.00%	0.00%	0.00%
LKD	W3/1222	53.00	28.00	81.00	46.00	26.00	72.00	13.21%	7.14%	11.11%
BEDROOM	W4/1222	53.00	28.00	81.00	45.00	26.00	71.00	15.09%	7.14%	12.35%
BEDROOM	W5/1222	46.00	25.00	71.00	39.00	22.00	61.00	15.22%	12.00%	14.08%
LKD	W6/1222	47.00	26.00	73.00	40.00	23.00	63.00	14.89%	11.54%	13.70%
BEDROOM	W7/1222	45.00	24.00	69.00	38.00	21.00	59.00	15.56%	12.50%	14.49%
BEDROOM	W8/1222	42.00	24.00	66.00	36.00	20.00	56.00	14.29%	16.67%	15.15%
LKD	W9/1222	46.00	25.00	71.00	40.00	21.00	61.00	13.04%	16.00%	14.08%
BEDROOM	W10/1222	47.00	26.00	73.00	41.00	22.00	63.00	12.77%	15.38%	13.70%
BEDROOM	W12/1222	44.00	24.00	68.00	36.00	21.00	57.00	18.18%	12.50%	16.18%
LKD	W11/1222	46.00	25.00	71.00	40.00	22.00	62.00	13.04%	12.00%	12.68%
BEDROOM	W14/1222	44.00	24.00	68.00	38.00	20.00	58.00	13.64%	16.67%	14.71%
LKD	W13/1222	48.00	25.00	73.00	41.00	21.00	62.00	14.58%	16.00%	15.07%
LKD	W16/1222	46.00	25.00	71.00	40.00	21.00	61.00	13.04%	16.00%	14.08%
BEDROOM	W15/1222	46.00	25.00	71.00	41.00	21.00	62.00	10.87%	16.00%	12.68%
BEDROOM	W17/1222	21.00	3.00	24.00	21.00	3.00	24.00	0.00%	0.00%	0.00%
23rd Floor										
LKD	W2/1223	43.00	24.00	67.00	43.00	24.00	67.00	0.00%	0.00%	0.00%
LKD	W3/1223	53.00	28.00	81.00	46.00	26.00	72.00	13.21%	7.14%	11.11%
BEDROOM	W4/1223	53.00	28.00	81.00	45.00	26.00	71.00	15.09%	7.14%	12.35%
BEDROOM	W5/1223	46.00	25.00	71.00	40.00	22.00	62.00	13.04%	12.00%	12.68%
LKD	W6/1223	47.00	26.00	73.00	41.00	23.00	64.00	12.77%	11.54%	12.33%
BEDROOM	W7/1223	45.00	24.00	69.00	38.00	21.00	59.00	15.56%	12.50%	14.49%
BEDROOM	W8/1223	42.00	24.00	66.00	37.00	21.00	58.00	11.90%	12.50%	12.12%
LKD	W9/1223	46.00	25.00	71.00	40.00	21.00	61.00	13.04%	16.00%	14.08%
BEDROOM	W10/1223	47.00	26.00	73.00	41.00	22.00	63.00	12.77%	15.38%	13.70%
BEDROOM	W12/1223	44.00	24.00	68.00	36.00	21.00	57.00	18.18%	12.50%	16.18%
LKD	W11/1223	46.00	25.00	71.00	41.00	22.00	63.00	10.87%	12.00%	11.27%
BEDROOM	W14/1223	44.00	24.00	68.00	38.00	20.00	58.00	13.64%	16.67%	14.71%
LKD	W13/1223	48.00	25.00	73.00	41.00	21.00	62.00	14.58%	16.00%	15.07%
LKD	W16/1223	46.00	25.00	71.00	40.00	21.00	61.00	13.04%	16.00%	14.08%
BEDROOM	W15/1223	46.00	25.00	71.00	40.00	21.00	61.00	13.04%	16.00%	14.08%
BEDROOM	W17/1223	21.00	3.00	24.00	21.00	3.00	24.00	0.00%	0.00%	0.00%
24th Floor										
LKD	W2/1224	43.00	24.00	67.00	43.00	24.00	67.00	0.00%	0.00%	0.00%
LKD	W3/1224	53.00	28.00	81.00	47.00	26.00	73.00	11.32%	7.14%	9.88%
BEDROOM	W4/1224	53.00	28.00	81.00	45.00	26.00	71.00	15.09%	7.14%	12.35%
BEDROOM	W5/1224	46.00	25.00	71.00	40.00	22.00	62.00	13.04%	12.00%	12.68%
LKD	W6/1224	47.00	26.00	73.00	41.00	23.00	64.00	12.77%	11.54%	12.33%
BEDROOM	W7/1224	45.00	24.00	69.00	40.00	21.00	61.00	11.11%	12.50%	11.59%
BEDROOM	W8/1224	42.00	24.00	66.00	37.00	20.00	57.00	11.90%	16.67%	13.64%
LKD	W9/1224	46.00	25.00	71.00	40.00	21.00	61.00	13.04%	16.00%	14.08%
BEDROOM	W10/1224	47.00	26.00	73.00	42.00	22.00	64.00	10.64%	15.38%	12.33%
BEDROOM	W12/1224	44.00	24.00	68.00	38.00	21.00	59.00	13.64%	12.50%	13.24%
LKD	W11/1224	46.00	25.00	71.00	41.00	22.00	63.00	10.87%	12.00%	11.27%
BEDROOM	W14/1224	44.00	24.00	68.00	39.00	20.00	59.00	11.36%	16.67%	13.24%

LKD	W13/1224	48.00	25.00	73.00	41.00	21.00	62.00	14.58%	16.00%	15.07%
LKD	W16/1224	46.00	25.00	71.00	40.00	21.00	61.00	13.04%	16.00%	14.08%
BEDROOM	W15/1224	46.00	25.00	71.00	42.00	21.00	63.00	8.70%	16.00%	11.27%
BEDROOM	W17/1224	21.00	3.00	24.00	21.00	3.00	24.00	0.00%	0.00%	0.00%
25th Floor										
LKD	W2/1225	43.00	24.00	67.00	43.00	24.00	67.00	0.00%	0.00%	0.00%
LKD	W3/1225	53.00	28.00	81.00	47.00	26.00	73.00	11.32%	7.14%	9.88%
BEDROOM	W4/1225	53.00	28.00	81.00	46.00	26.00	72.00	13.21%	7.14%	11.11%
BEDROOM	W5/1225	46.00	25.00	71.00	40.00	22.00	62.00	13.04%	12.00%	12.68%
LKD	W6/1225	47.00	26.00	73.00	42.00	23.00	65.00	10.64%	11.54%	10.96%
BEDROOM	W7/1225	45.00	24.00	69.00	40.00	21.00	61.00	11.11%	12.50%	11.59%
BEDROOM	W8/1225	42.00	24.00	66.00	38.00	20.00	58.00	9.52%	16.67%	12.12%
LKD	W9/1225	46.00	25.00	71.00	41.00	21.00	62.00	10.87%	16.00%	12.68%
BEDROOM	W10/1225	47.00	26.00	73.00	42.00	22.00	64.00	10.64%	15.38%	12.33%
BEDROOM	W12/1225	44.00	24.00	68.00	38.00	21.00	59.00	13.64%	12.50%	13.24%
LKD	W11/1225	46.00	25.00	71.00	41.00	22.00	63.00	10.87%	12.00%	11.27%
BEDROOM	W14/1225	44.00	24.00	68.00	39.00	20.00	59.00	11.36%	16.67%	13.24%
LKD	W13/1225	48.00	25.00	73.00	42.00	21.00	63.00	12.50%	16.00%	13.70%
LKD	W16/1225	46.00	25.00	71.00	41.00	21.00	62.00	10.87%	16.00%	12.68%
BEDROOM	W15/1225	46.00	25.00	71.00	42.00	21.00	63.00	8.70%	16.00%	11.27%
BEDROOM	W17/1225	21.00	3.00	24.00	21.00	3.00	24.00	0.00%	0.00%	0.00%
26th Floor										
LKD	W2/1226	43.00	24.00	67.00	43.00	24.00	67.00	0.00%	0.00%	0.00%
LKD	W3/1226	53.00	28.00	81.00	47.00	26.00	73.00	11.32%	7.14%	9.88%
BEDROOM	W4/1226	53.00	28.00	81.00	47.00	26.00	73.00	11.32%	7.14%	9.88%
BEDROOM	W5/1226	46.00	25.00	71.00	41.00	22.00	63.00	10.87%	12.00%	11.27%
LKD	W6/1226	47.00	26.00	73.00	43.00	23.00	66.00	8.51%	11.54%	9.59%
BEDROOM	W7/1226	45.00	24.00	69.00	40.00	21.00	61.00	11.11%	12.50%	11.59%
BEDROOM	W8/1226	42.00	24.00	66.00	38.00	20.00	58.00	9.52%	16.67%	12.12%
LKD	W9/1226	46.00	25.00	71.00	41.00	21.00	62.00	10.87%	16.00%	12.68%
BEDROOM	W10/1226	47.00	26.00	73.00	43.00	22.00	65.00	8.51%	15.38%	10.96%
BEDROOM	W12/1226	44.00	24.00	68.00	39.00	21.00	60.00	11.36%	12.50%	11.76%
LKD	W11/1226	46.00	25.00	71.00	41.00	22.00	63.00	10.87%	12.00%	11.27%
BEDROOM	W14/1226	44.00	24.00	68.00	39.00	20.00	59.00	11.36%	16.67%	13.24%
LKD	W13/1226	48.00	25.00	73.00	44.00	21.00	65.00	8.33%	16.00%	10.96%
LKD	W16/1226	46.00	25.00	71.00	41.00	21.00	62.00	10.87%	16.00%	12.68%
BEDROOM	W15/1226	46.00	25.00	71.00	42.00	21.00	63.00	8.70%	16.00%	11.27%
BEDROOM	W17/1226	21.00	3.00	24.00	21.00	3.00	24.00	0.00%	0.00%	0.00%
27th Floor										
LKD	W2/1227	43.00	24.00	67.00	43.00	24.00	67.00	0.00%	0.00%	0.00%
LKD	W3/1227	53.00	28.00	81.00	49.00	26.00	75.00	7.55%	7.14%	7.41%
BEDROOM	W4/1227	53.00	28.00	81.00	49.00	26.00	75.00	7.55%	7.14%	7.41%
BEDROOM	W5/1227	46.00	25.00	71.00	42.00	22.00	64.00	8.70%	12.00%	9.86%
LKD	W6/1227	47.00	26.00	73.00	43.00	23.00	66.00	8.51%	11.54%	9.59%
BEDROOM	W7/1227	45.00	24.00	69.00	40.00	21.00	61.00	11.11%	12.50%	11.59%
BEDROOM	W8/1227	42.00	24.00	66.00	38.00	20.00	58.00	9.52%	16.67%	12.12%
LKD	W9/1227	46.00	25.00	71.00	42.00	21.00	63.00	8.70%	16.00%	11.27%
BEDROOM	W10/1227	47.00	26.00	73.00	45.00	22.00	67.00	4.26%	15.38%	8.22%
BEDROOM	W12/1227	44.00	24.00	68.00	39.00	21.00	60.00	11.36%	12.50%	11.76%
LKD	W11/1227	46.00	25.00	71.00	41.00	22.00	63.00	10.87%	12.00%	11.27%
BEDROOM	W14/1227	44.00	24.00	68.00	39.00	20.00	59.00	11.36%	16.67%	13.24%
LKD	W13/1227	48.00	25.00	73.00	44.00	21.00	65.00	8.33%	16.00%	10.96%
LKD	W16/1227	46.00	25.00	71.00	43.00	21.00	64.00	6.52%	16.00%	9.86%
BEDROOM	W15/1227	46.00	25.00	71.00	43.00	21.00	64.00	6.52%	16.00%	9.86%
BEDROOM	W17/1227	21.00	3.00	24.00	21.00	3.00	24.00	0.00%	0.00%	0.00%
28th Floor										

LKD	W2/1228	43.00	24.00	67.00	43.00	24.00	67.00	0.00%	0.00%	0.00%
LKD	W3/1228	53.00	28.00	81.00	49.00	26.00	75.00	7.55%	7.14%	7.41%
BEDROOM	W4/1228	53.00	28.00	81.00	49.00	26.00	75.00	7.55%	7.14%	7.41%
BEDROOM	W5/1228	46.00	25.00	71.00	42.00	22.00	64.00	8.70%	12.00%	9.86%
LKD	W6/1228	47.00	26.00	73.00	44.00	23.00	67.00	6.38%	11.54%	8.22%
BEDROOM	W7/1228	45.00	24.00	69.00	41.00	21.00	62.00	8.89%	12.50%	10.14%
BEDROOM	W8/1228	42.00	24.00	66.00	39.00	20.00	59.00	7.14%	16.67%	10.61%
LKD	W9/1228	46.00	25.00	71.00	43.00	21.00	64.00	6.52%	16.00%	9.86%
BEDROOM	W10/1228	47.00	26.00	73.00	45.00	23.00	68.00	4.26%	11.54%	6.85%
BEDROOM	W12/1228	44.00	24.00	68.00	40.00	21.00	61.00	9.09%	12.50%	10.29%
LKD	W11/1228	46.00	25.00	71.00	41.00	22.00	63.00	10.87%	12.00%	11.27%
BEDROOM	W14/1228	44.00	24.00	68.00	41.00	20.00	61.00	6.82%	16.67%	10.29%
LKD	W13/1228	48.00	25.00	73.00	45.00	21.00	66.00	6.25%	16.00%	9.59%
LKD	W16/1228	46.00	25.00	71.00	44.00	21.00	65.00	4.35%	16.00%	8.45%
BEDROOM	W15/1228	46.00	25.00	71.00	44.00	21.00	65.00	4.35%	16.00%	8.45%
BEDROOM	W17/1228	21.00	3.00	24.00	21.00	3.00	24.00	0.00%	0.00%	0.00%
29th Floor										
LKD	W2/1229	43.00	24.00	67.00	43.00	24.00	67.00	0.00%	0.00%	0.00%
LKD	W3/1229	53.00	28.00	81.00	49.00	26.00	75.00	7.55%	7.14%	7.41%
BEDROOM	W4/1229	53.00	28.00	81.00	49.00	26.00	75.00	7.55%	7.14%	7.41%
BEDROOM	W5/1229	46.00	25.00	71.00	43.00	22.00	65.00	6.52%	12.00%	8.45%
LKD	W6/1229	47.00	26.00	73.00	44.00	23.00	67.00	6.38%	11.54%	8.22%
BEDROOM	W7/1229	45.00	24.00	69.00	42.00	21.00	63.00	6.67%	12.50%	8.70%
BEDROOM	W8/1229	42.00	24.00	66.00	39.00	20.00	59.00	7.14%	16.67%	10.61%
LKD	W9/1229	46.00	25.00	71.00	43.00	21.00	64.00	6.52%	16.00%	9.86%
BEDROOM	W10/1229	47.00	26.00	73.00	45.00	23.00	68.00	4.26%	11.54%	6.85%
BEDROOM	W12/1229	44.00	24.00	68.00	41.00	21.00	62.00	6.82%	12.50%	8.82%
LKD	W11/1229	46.00	25.00	71.00	42.00	22.00	64.00	8.70%	12.00%	9.86%
BEDROOM	W14/1229	44.00	24.00	68.00	41.00	20.00	61.00	6.82%	16.67%	10.29%
LKD	W13/1229	48.00	25.00	73.00	45.00	21.00	66.00	6.25%	16.00%	9.59%
LKD	W16/1229	46.00	25.00	71.00	44.00	21.00	65.00	4.35%	16.00%	8.45%
BEDROOM	W15/1229	46.00	25.00	71.00	43.00	21.00	64.00	6.52%	16.00%	9.86%
BEDROOM	W17/1229	21.00	3.00	24.00	21.00	3.00	24.00	0.00%	0.00%	0.00%
30th Floor										
LKD	W2/1230	43.00	24.00	67.00	43.00	24.00	67.00	0.00%	0.00%	0.00%
LKD	W3/1230	53.00	28.00	81.00	49.00	26.00	75.00	7.55%	7.14%	7.41%
BEDROOM	W4/1230	53.00	28.00	81.00	50.00	26.00	76.00	5.66%	7.14%	6.17%
BEDROOM	W5/1230	46.00	25.00	71.00	43.00	22.00	65.00	6.52%	12.00%	8.45%
LKD	W6/1230	47.00	26.00	73.00	44.00	23.00	67.00	6.38%	11.54%	8.22%
BEDROOM	W7/1230	45.00	24.00	69.00	43.00	21.00	64.00	4.44%	12.50%	7.25%
BEDROOM	W8/1230	42.00	24.00	66.00	40.00	20.00	60.00	4.76%	16.67%	9.09%
LKD	W9/1230	46.00	25.00	71.00	43.00	21.00	64.00	6.52%	16.00%	9.86%
BEDROOM	W10/1230	47.00	26.00	73.00	45.00	23.00	68.00	4.26%	11.54%	6.85%
BEDROOM	W12/1230	44.00	24.00	68.00	41.00	21.00	62.00	6.82%	12.50%	8.82%
LKD	W11/1230	46.00	25.00	71.00	42.00	22.00	64.00	8.70%	12.00%	9.86%
BEDROOM	W14/1230	44.00	24.00	68.00	41.00	20.00	61.00	6.82%	16.67%	10.29%
LKD	W13/1230	48.00	25.00	73.00	46.00	21.00	67.00	4.17%	16.00%	8.22%
LKD	W16/1230	46.00	25.00	71.00	44.00	21.00	65.00	4.35%	16.00%	8.45%
BEDROOM	W15/1230	46.00	25.00	71.00	44.00	21.00	65.00	4.35%	16.00%	8.45%
BEDROOM	W17/1230	21.00	3.00	24.00	21.00	3.00	24.00	0.00%	0.00%	0.00%
31st Floor										
LKD	W2/1231	43.00	24.00	67.00	43.00	24.00	67.00	0.00%	0.00%	0.00%
LKD	W3/1231	53.00	28.00	81.00	50.00	26.00	76.00	5.66%	7.14%	6.17%
BEDROOM	W4/1231	53.00	28.00	81.00	50.00	26.00	76.00	5.66%	7.14%	6.17%
BEDROOM	W5/1231	46.00	25.00	71.00	43.00	22.00	65.00	6.52%	12.00%	8.45%
LKD	W6/1231	47.00	26.00	73.00	44.00	23.00	67.00	6.38%	11.54%	8.22%

BEDROOM	W7/1231	45.00	24.00	69.00	43.00	21.00	64.00	4.44%	12.50%	7.25%
BEDROOM	W8/1231	42.00	24.00	66.00	40.00	20.00	60.00	4.76%	16.67%	9.09%
LKD	W9/1231	46.00	25.00	71.00	44.00	21.00	65.00	4.35%	16.00%	8.45%
BEDROOM	W10/1231	47.00	26.00	73.00	46.00	23.00	69.00	2.13%	11.54%	5.48%
BEDROOM	W12/1231	44.00	24.00	68.00	42.00	21.00	63.00	4.55%	12.50%	7.35%
LKD	W11/1231	46.00	25.00	71.00	44.00	22.00	66.00	4.35%	12.00%	7.04%
BEDROOM	W14/1231	44.00	24.00	68.00	41.00	20.00	61.00	6.82%	16.67%	10.29%
LKD	W13/1231	48.00	25.00	73.00	46.00	21.00	67.00	4.17%	16.00%	8.22%
LKD	W16/1231	46.00	25.00	71.00	44.00	21.00	65.00	4.35%	16.00%	8.45%
BEDROOM	W15/1231	46.00	25.00	71.00	44.00	21.00	65.00	4.35%	16.00%	8.45%
BEDROOM	W17/1231	21.00	3.00	24.00	21.00	3.00	24.00	0.00%	0.00%	0.00%
32nd Floor										
LKD	W2/1232	43.00	24.00	67.00	43.00	24.00	67.00	0.00%	0.00%	0.00%
LKD	W3/1232	53.00	28.00	81.00	50.00	26.00	76.00	5.66%	7.14%	6.17%
BEDROOM	W4/1232	53.00	28.00	81.00	51.00	26.00	77.00	3.77%	7.14%	4.94%
BEDROOM	W5/1232	46.00	25.00	71.00	44.00	22.00	66.00	4.35%	12.00%	7.04%
LKD	W6/1232	47.00	26.00	73.00	45.00	23.00	68.00	4.26%	11.54%	6.85%
BEDROOM	W7/1232	45.00	24.00	69.00	43.00	21.00	64.00	4.44%	12.50%	7.25%
BEDROOM	W8/1232	42.00	24.00	66.00	40.00	20.00	60.00	4.76%	16.67%	9.09%
LKD	W9/1232	46.00	25.00	71.00	44.00	21.00	65.00	4.35%	16.00%	8.45%
BEDROOM	W10/1232	47.00	26.00	73.00	46.00	24.00	70.00	2.13%	7.69%	4.11%
BEDROOM	W12/1232	44.00	24.00	68.00	42.00	21.00	63.00	4.55%	12.50%	7.35%
LKD	W11/1232	46.00	25.00	71.00	44.00	22.00	66.00	4.35%	12.00%	7.04%
BEDROOM	W14/1232	44.00	24.00	68.00	43.00	20.00	63.00	2.27%	16.67%	7.35%
LKD	W13/1232	48.00	25.00	73.00	47.00	21.00	68.00	2.08%	16.00%	6.85%
LKD	W16/1232	46.00	25.00	71.00	45.00	21.00	66.00	2.17%	16.00%	7.04%
BEDROOM	W15/1232	46.00	25.00	71.00	45.00	21.00	66.00	2.17%	16.00%	7.04%
BEDROOM	W17/1232	21.00	3.00	24.00	21.00	3.00	24.00	0.00%	0.00%	0.00%
33rd Floor										
LKD	W2/1233	43.00	24.00	67.00	43.00	24.00	67.00	0.00%	0.00%	0.00%
LKD	W3/1233	53.00	28.00	81.00	51.00	26.00	77.00	3.77%	7.14%	4.94%
BEDROOM	W4/1233	53.00	28.00	81.00	52.00	26.00	78.00	1.89%	7.14%	3.70%
BEDROOM	W5/1233	46.00	25.00	71.00	44.00	23.00	67.00	4.35%	8.00%	5.63%
LKD	W6/1233	47.00	26.00	73.00	45.00	23.00	68.00	4.26%	11.54%	6.85%
BEDROOM	W7/1233	45.00	24.00	69.00	43.00	21.00	64.00	4.44%	12.50%	7.25%
BEDROOM	W8/1233	42.00	24.00	66.00	40.00	20.00	60.00	4.76%	16.67%	9.09%
LKD	W9/1233	46.00	25.00	71.00	45.00	22.00	67.00	2.17%	12.00%	5.63%
BEDROOM	W10/1233	47.00	26.00	73.00	46.00	24.00	70.00	2.13%	7.69%	4.11%
BEDROOM	W12/1233	44.00	24.00	68.00	42.00	21.00	63.00	4.55%	12.50%	7.35%
LKD	W11/1233	46.00	25.00	71.00	44.00	22.00	66.00	4.35%	12.00%	7.04%
BEDROOM	W14/1233	44.00	24.00	68.00	43.00	20.00	63.00	2.27%	16.67%	7.35%
LKD	W13/1233	48.00	25.00	73.00	47.00	21.00	68.00	2.08%	16.00%	6.85%
LKD	W16/1233	46.00	25.00	71.00	45.00	21.00	66.00	2.17%	16.00%	7.04%
BEDROOM	W15/1233	46.00	25.00	71.00	45.00	22.00	67.00	2.17%	12.00%	5.63%
BEDROOM	W17/1233	21.00	3.00	24.00	21.00	3.00	24.00	0.00%	0.00%	0.00%
34th Floor										
KD	W1/1234	43.00	24.00	67.00	43.00	24.00	67.00	0.00%	0.00%	0.00%
KD	W2/1234	54.00	28.00	82.00	54.00	26.00	80.00	0.00%	7.14%	2.44%
32 Quay Street										
1st Floor										
BEDROOM	W1/1241	26.00	18.00	44.00	17.00	9.00	26.00	34.62%	50.00%	40.91%
BEDROOM	W2/1241	33.00	20.00	53.00	24.00	12.00	36.00	27.27%	40.00%	32.08%
BEDROOM	W3/1241	40.00	13.00	53.00	17.00	4.00	21.00	57.50%	69.23%	60.38%
LKD	W4/1241	42.00	15.00	57.00	21.00	6.00	27.00	50.00%	60.00%	52.63%
BEDROOM	W5/1241	44.00	14.00	58.00	18.00	5.00	23.00	59.09%	64.29%	60.34%
LKD	W6/1241	43.00	15.00	58.00	18.00	6.00	24.00	58.14%	60.00%	58.62%

BEDROOM	W7/1241	37.00	10.00	47.00	13.00	3.00	16.00	64.86%	70.00%	65.96%
STUDIO	W8/1241	42.00	13.00	55.00	17.00	6.00	23.00	59.52%	53.85%	58.18%
STUDIO	W9/1241	43.00	16.00	59.00	19.00	6.00	25.00	55.81%	62.50%	57.63%
BEDROOM	W10/1241	37.00	13.00	50.00	12.00	3.00	15.00	67.57%	76.92%	70.00%
LKD	W11/1241	41.00	17.00	58.00	16.00	4.00	20.00	60.98%	76.47%	65.52%
BEDROOM	W12/1241	42.00	18.00	60.00	20.00	3.00	23.00	52.38%	83.33%	61.67%
LKD	W13/1241	41.00	18.00	59.00	20.00	2.00	22.00	51.22%	88.89%	62.71%
BEDROOM	W14/1241	42.00	15.00	57.00	19.00	3.00	22.00	54.76%	80.00%	61.40%
LKD	W15/1241	41.00	16.00	57.00	20.00	4.00	24.00	51.22%	75.00%	57.89%
BEDROOM	W16/1241	39.00	13.00	52.00	22.00	2.00	24.00	43.59%	84.62%	53.85%
BEDROOM	W17/1241	20.00	1.00	21.00	11.00	0.00	11.00	45.00%	100.00%	47.62%
2nd Floor										
BEDROOM	W1/1242	28.00	18.00	46.00	19.00	9.00	28.00	32.14%	50.00%	39.13%
BEDROOM	W2/1242	33.00	20.00	53.00	24.00	12.00	36.00	27.27%	40.00%	32.08%
BEDROOM	W3/1242	40.00	14.00	54.00	17.00	4.00	21.00	57.50%	71.43%	61.11%
LKD	W4/1242	42.00	16.00	58.00	21.00	6.00	27.00	50.00%	62.50%	53.45%
BEDROOM	W5/1242	44.00	15.00	59.00	20.00	5.00	25.00	54.55%	66.67%	57.63%
LKD	W6/1242	43.00	16.00	59.00	18.00	6.00	24.00	58.14%	62.50%	59.32%
BEDROOM	W7/1242	39.00	12.00	51.00	14.00	4.00	18.00	64.10%	66.67%	64.71%
STUDIO	W8/1242	43.00	15.00	58.00	18.00	7.00	25.00	58.14%	53.33%	56.90%
STUDIO	W9/1242	43.00	17.00	60.00	20.00	6.00	26.00	53.49%	64.71%	56.67%
BEDROOM	W10/1242	37.00	14.00	51.00	13.00	3.00	16.00	64.86%	78.57%	68.63%
LKD	W11/1242	41.00	18.00	59.00	19.00	4.00	23.00	53.66%	77.78%	61.02%
BEDROOM	W12/1242	42.00	18.00	60.00	20.00	3.00	23.00	52.38%	83.33%	61.67%
LKD	W13/1242	41.00	18.00	59.00	20.00	2.00	22.00	51.22%	88.89%	62.71%
BEDROOM	W14/1242	43.00	17.00	60.00	20.00	4.00	24.00	53.49%	76.47%	60.00%
LKD	W15/1242	42.00	17.00	59.00	21.00	5.00	26.00	50.00%	70.59%	55.93%
BEDROOM	W16/1242	41.00	14.00	55.00	24.00	3.00	27.00	41.46%	78.57%	50.91%
BEDROOM	W17/1242	20.00	1.00	21.00	11.00	0.00	11.00	45.00%	100.00%	47.62%
3rd Floor										
BEDROOM	W1/1243	31.00	18.00	49.00	22.00	9.00	31.00	29.03%	50.00%	36.73%
BEDROOM	W2/1243	33.00	20.00	53.00	24.00	12.00	36.00	27.27%	40.00%	32.08%
BEDROOM	W3/1243	40.00	15.00	55.00	18.00	4.00	22.00	55.00%	73.33%	60.00%
LKD	W4/1243	42.00	17.00	59.00	23.00	6.00	29.00	45.24%	64.71%	50.85%
BEDROOM	W5/1243	44.00	17.00	61.00	21.00	7.00	28.00	52.27%	58.82%	54.10%
LKD	W6/1243	43.00	17.00	60.00	19.00	7.00	26.00	55.81%	58.82%	56.67%
BEDROOM	W7/1243	39.00	12.00	51.00	15.00	4.00	19.00	61.54%	66.67%	62.75%
STUDIO	W8/1243	43.00	15.00	58.00	18.00	7.00	25.00	58.14%	53.33%	56.90%
STUDIO	W9/1243	43.00	17.00	60.00	20.00	6.00	26.00	53.49%	64.71%	56.67%
BEDROOM	W10/1243	37.00	14.00	51.00	14.00	3.00	17.00	62.16%	78.57%	66.67%
LKD	W11/1243	42.00	18.00	60.00	18.00	4.00	22.00	57.14%	77.78%	63.33%
BEDROOM	W12/1243	43.00	19.00	62.00	21.00	4.00	25.00	51.16%	78.95%	59.68%
LKD	W13/1243	42.00	19.00	61.00	21.00	3.00	24.00	50.00%	84.21%	60.66%
BEDROOM	W14/1243	43.00	17.00	60.00	21.00	4.00	25.00	51.16%	76.47%	58.33%
LKD	W15/1243	42.00	18.00	60.00	22.00	5.00	27.00	47.62%	72.22%	55.00%
BEDROOM	W16/1243	41.00	17.00	58.00	24.00	3.00	27.00	41.46%	82.35%	53.45%
BEDROOM	W17/1243	21.00	2.00	23.00	13.00	0.00	13.00	38.10%	100.00%	43.48%
4th Floor										
BEDROOM	W1/1244	32.00	19.00	51.00	23.00	10.00	33.00	28.13%	47.37%	35.29%
BEDROOM	W2/1244	33.00	20.00	53.00	24.00	12.00	36.00	27.27%	40.00%	32.08%
BEDROOM	W3/1244	40.00	16.00	56.00	20.00	5.00	25.00	50.00%	68.75%	55.36%
LKD	W4/1244	43.00	18.00	61.00	23.00	8.00	31.00	46.51%	55.56%	49.18%
BEDROOM	W5/1244	44.00	18.00	62.00	22.00	7.00	29.00	50.00%	61.11%	53.23%
LKD	W6/1244	43.00	18.00	61.00	21.00	7.00	28.00	51.16%	61.11%	54.10%
BEDROOM	W7/1244	39.00	13.00	52.00	18.00	4.00	22.00	53.85%	69.23%	57.69%
STUDIO	W8/1244	44.00	16.00	60.00	20.00	7.00	27.00	54.55%	56.25%	55.00%

STUDIO	W9/1244	44.00	18.00	62.00	20.00	6.00	26.00	54.55%	66.67%	58.06%
BEDROOM	W10/1244	38.00	15.00	53.00	16.00	3.00	19.00	57.89%	80.00%	64.15%
LKD	W11/1244	42.00	19.00	61.00	21.00	4.00	25.00	50.00%	78.95%	59.02%
BEDROOM	W12/1244	43.00	20.00	63.00	22.00	5.00	27.00	48.84%	75.00%	57.14%
LKD	W13/1244	42.00	20.00	62.00	21.00	3.00	24.00	50.00%	85.00%	61.29%
BEDROOM	W14/1244	43.00	18.00	61.00	23.00	4.00	27.00	46.51%	77.78%	55.74%
LKD	W15/1244	42.00	18.00	60.00	26.00	5.00	31.00	38.10%	72.22%	48.33%
BEDROOM	W16/1244	41.00	17.00	58.00	26.00	3.00	29.00	36.59%	82.35%	50.00%
BEDROOM	W17/1244	22.00	2.00	24.00	14.00	0.00	14.00	36.36%	100.00%	41.67%
5th Floor										
BEDROOM	W1/1245	33.00	20.00	53.00	24.00	11.00	35.00	27.27%	45.00%	33.96%
BEDROOM	W2/1245	33.00	20.00	53.00	24.00	12.00	36.00	27.27%	40.00%	32.08%
BEDROOM	W3/1245	41.00	17.00	58.00	21.00	5.00	26.00	48.78%	70.59%	55.17%
LKD	W4/1245	43.00	18.00	61.00	25.00	8.00	33.00	41.86%	55.56%	45.90%
BEDROOM	W5/1245	44.00	18.00	62.00	23.00	7.00	30.00	47.73%	61.11%	51.61%
LKD	W6/1245	43.00	18.00	61.00	22.00	7.00	29.00	48.84%	61.11%	52.46%
BEDROOM	W7/1245	39.00	14.00	53.00	20.00	4.00	24.00	48.72%	71.43%	54.72%
STUDIO	W8/1245	44.00	16.00	60.00	23.00	7.00	30.00	47.73%	56.25%	50.00%
STUDIO	W9/1245	45.00	19.00	64.00	22.00	7.00	29.00	51.11%	63.16%	54.69%
BEDROOM	W10/1245	39.00	16.00	55.00	18.00	4.00	22.00	53.85%	75.00%	60.00%
LKD	W11/1245	42.00	20.00	62.00	23.00	5.00	28.00	45.24%	75.00%	54.84%
BEDROOM	W12/1245	43.00	20.00	63.00	24.00	5.00	29.00	44.19%	75.00%	53.97%
LKD	W13/1245	42.00	20.00	62.00	23.00	3.00	26.00	45.24%	85.00%	58.06%
BEDROOM	W14/1245	43.00	18.00	61.00	25.00	4.00	29.00	41.86%	77.78%	52.46%
LKD	W15/1245	43.00	18.00	61.00	28.00	5.00	33.00	34.88%	72.22%	45.90%
BEDROOM	W16/1245	42.00	17.00	59.00	27.00	3.00	30.00	35.71%	82.35%	49.15%
BEDROOM	W17/1245	22.00	2.00	24.00	15.00	0.00	15.00	31.82%	100.00%	37.50%
6th Floor										
BEDROOM	W1/1246	34.00	21.00	55.00	25.00	12.00	37.00	26.47%	42.86%	32.73%
BEDROOM	W2/1246	34.00	21.00	55.00	25.00	13.00	38.00	26.47%	38.10%	30.91%
BEDROOM	W3/1246	41.00	17.00	58.00	22.00	6.00	28.00	46.34%	64.71%	51.72%
LKD	W4/1246	44.00	19.00	63.00	25.00	8.00	33.00	43.18%	57.89%	47.62%
BEDROOM	W5/1246	44.00	18.00	62.00	24.00	7.00	31.00	45.45%	61.11%	50.00%
LKD	W6/1246	44.00	18.00	62.00	24.00	7.00	31.00	45.45%	61.11%	50.00%
BEDROOM	W7/1246	39.00	14.00	53.00	21.00	4.00	25.00	46.15%	71.43%	52.83%
STUDIO	W8/1246	44.00	17.00	61.00	25.00	7.00	32.00	43.18%	58.82%	47.54%
STUDIO	W9/1246	45.00	21.00	66.00	25.00	8.00	33.00	44.44%	61.90%	50.00%
BEDROOM	W10/1246	39.00	17.00	56.00	21.00	4.00	25.00	46.15%	76.47%	55.36%
LKD	W11/1246	43.00	21.00	64.00	26.00	5.00	31.00	39.53%	76.19%	51.56%
BEDROOM	W12/1246	43.00	21.00	64.00	27.00	5.00	32.00	37.21%	76.19%	50.00%
LKD	W13/1246	42.00	21.00	63.00	27.00	3.00	30.00	35.71%	85.71%	52.38%
BEDROOM	W14/1246	44.00	20.00	64.00	28.00	4.00	32.00	36.36%	80.00%	50.00%
LKD	W15/1246	43.00	19.00	62.00	29.00	5.00	34.00	32.56%	73.68%	45.16%
BEDROOM	W16/1246	42.00	17.00	59.00	28.00	3.00	31.00	33.33%	82.35%	47.46%
BEDROOM	W17/1246	22.00	2.00	24.00	15.00	0.00	15.00	31.82%	100.00%	37.50%
7th Floor										
BEDROOM	W1/1247	35.00	21.00	56.00	27.00	12.00	39.00	22.86%	42.86%	30.36%
BEDROOM	W2/1247	35.00	22.00	57.00	26.00	14.00	40.00	25.71%	36.36%	29.82%
BEDROOM	W3/1247	41.00	17.00	58.00	21.00	6.00	27.00	48.78%	64.71%	53.45%
LKD	W4/1247	44.00	20.00	64.00	27.00	8.00	35.00	38.64%	60.00%	45.31%
BEDROOM	W5/1247	44.00	20.00	64.00	24.00	7.00	31.00	45.45%	65.00%	51.56%
LKD	W6/1247	44.00	19.00	63.00	27.00	7.00	34.00	38.64%	63.16%	46.03%
BEDROOM	W7/1247	40.00	15.00	55.00	24.00	4.00	28.00	40.00%	73.33%	49.09%
STUDIO	W8/1247	45.00	18.00	63.00	29.00	7.00	36.00	35.56%	61.11%	42.86%
STUDIO	W9/1247	46.00	21.00	67.00	29.00	8.00	37.00	36.96%	61.90%	44.78%
BEDROOM	W10/1247	39.00	17.00	56.00	22.00	5.00	27.00	43.59%	70.59%	51.79%

LKD	W11/1247	44.00	21.00	65.00	28.00	6.00	34.00	36.36%	71.43%	47.69%
BEDROOM	W12/1247	45.00	21.00	66.00	31.00	5.00	36.00	31.11%	76.19%	45.45%
LKD	W13/1247	44.00	21.00	65.00	29.00	3.00	32.00	34.09%	85.71%	50.77%
BEDROOM	W14/1247	44.00	21.00	65.00	31.00	5.00	36.00	29.55%	76.19%	44.62%
LKD	W15/1247	43.00	19.00	62.00	30.00	5.00	35.00	30.23%	73.68%	43.55%
BEDROOM	W16/1247	42.00	17.00	59.00	28.00	3.00	31.00	33.33%	82.35%	47.46%
BEDROOM	W17/1247	22.00	2.00	24.00	16.00	0.00	16.00	27.27%	100.00%	33.33%
8th Floor										
BEDROOM	W1/1248	35.00	21.00	56.00	28.00	12.00	40.00	20.00%	42.86%	28.57%
BEDROOM	W2/1248	35.00	22.00	57.00	26.00	14.00	40.00	25.71%	36.36%	29.82%
BEDROOM	W3/1248	41.00	17.00	58.00	25.00	6.00	31.00	39.02%	64.71%	46.55%
LKD	W4/1248	44.00	20.00	64.00	28.00	8.00	36.00	36.36%	60.00%	43.75%
BEDROOM	W5/1248	44.00	20.00	64.00	26.00	8.00	34.00	40.91%	60.00%	46.88%
LKD	W6/1248	44.00	20.00	64.00	28.00	7.00	35.00	36.36%	65.00%	45.31%
BEDROOM	W7/1248	40.00	16.00	56.00	24.00	4.00	28.00	40.00%	75.00%	50.00%
STUDIO	W8/1248	45.00	19.00	64.00	31.00	8.00	39.00	31.11%	57.89%	39.06%
STUDIO	W9/1248	46.00	21.00	67.00	30.00	8.00	38.00	34.78%	61.90%	43.28%
BEDROOM	W10/1248	39.00	17.00	56.00	23.00	5.00	28.00	41.03%	70.59%	50.00%
LKD	W11/1248	44.00	21.00	65.00	31.00	7.00	38.00	29.55%	66.67%	41.54%
BEDROOM	W12/1248	45.00	21.00	66.00	32.00	7.00	39.00	28.89%	66.67%	40.91%
LKD	W13/1248	44.00	21.00	65.00	33.00	5.00	38.00	25.00%	76.19%	41.54%
BEDROOM	W14/1248	44.00	21.00	65.00	31.00	5.00	36.00	29.55%	76.19%	44.62%
LKD	W15/1248	44.00	20.00	64.00	32.00	6.00	38.00	27.27%	70.00%	40.63%
BEDROOM	W16/1248	42.00	18.00	60.00	31.00	3.00	34.00	26.19%	83.33%	43.33%
BEDROOM	W17/1248	22.00	3.00	25.00	17.00	0.00	17.00	22.73%	100.00%	32.00%
9th Floor										
BEDROOM	W1/1249	35.00	22.00	57.00	28.00	13.00	41.00	20.00%	40.91%	28.07%
BEDROOM	W2/1249	35.00	23.00	58.00	27.00	14.00	41.00	22.86%	39.13%	29.31%
BEDROOM	W3/1249	41.00	17.00	58.00	27.00	6.00	33.00	34.15%	64.71%	43.10%
LKD	W4/1249	44.00	20.00	64.00	30.00	8.00	38.00	31.82%	60.00%	40.63%
BEDROOM	W5/1249	44.00	20.00	64.00	28.00	8.00	36.00	36.36%	60.00%	43.75%
LKD	W6/1249	44.00	21.00	65.00	30.00	8.00	38.00	31.82%	61.90%	41.54%
BEDROOM	W7/1249	40.00	17.00	57.00	26.00	5.00	31.00	35.00%	70.59%	45.61%
STUDIO	W8/1249	45.00	20.00	65.00	32.00	8.00	40.00	28.89%	60.00%	38.46%
STUDIO	W9/1249	46.00	21.00	67.00	31.00	8.00	39.00	32.61%	61.90%	41.79%
BEDROOM	W10/1249	39.00	18.00	57.00	26.00	5.00	31.00	33.33%	72.22%	45.61%
LKD	W11/1249	44.00	21.00	65.00	33.00	7.00	40.00	25.00%	66.67%	38.46%
BEDROOM	W12/1249	45.00	21.00	66.00	33.00	7.00	40.00	26.67%	66.67%	39.39%
LKD	W13/1249	44.00	21.00	65.00	34.00	5.00	39.00	22.73%	76.19%	40.00%
BEDROOM	W14/1249	44.00	22.00	66.00	33.00	6.00	39.00	25.00%	72.73%	40.91%
LKD	W15/1249	44.00	20.00	64.00	33.00	7.00	40.00	25.00%	65.00%	37.50%
BEDROOM	W16/1249	42.00	18.00	60.00	32.00	4.00	36.00	23.81%	77.78%	40.00%
BEDROOM	W17/1249	22.00	3.00	25.00	17.00	0.00	17.00	22.73%	100.00%	32.00%
10th Floor										
BEDROOM	W1/1250	35.00	23.00	58.00	28.00	14.00	42.00	20.00%	39.13%	27.59%
BEDROOM	W2/1250	35.00	23.00	58.00	27.00	15.00	42.00	22.86%	34.78%	27.59%
BEDROOM	W3/1250	41.00	17.00	58.00	28.00	6.00	34.00	31.71%	64.71%	41.38%
LKD	W4/1250	44.00	20.00	64.00	31.00	8.00	39.00	29.55%	60.00%	39.06%
BEDROOM	W5/1250	44.00	20.00	64.00	30.00	8.00	38.00	31.82%	60.00%	40.63%
LKD	W6/1250	44.00	21.00	65.00	29.00	8.00	37.00	34.09%	61.90%	43.08%
BEDROOM	W7/1250	40.00	18.00	58.00	26.00	6.00	32.00	35.00%	66.67%	44.83%
STUDIO	W8/1250	45.00	21.00	66.00	34.00	8.00	42.00	24.44%	61.90%	36.36%
STUDIO	W9/1250	46.00	22.00	68.00	34.00	8.00	42.00	26.09%	63.64%	38.24%
BEDROOM	W10/1250	39.00	18.00	57.00	27.00	5.00	32.00	30.77%	72.22%	43.86%
LKD	W11/1250	44.00	21.00	65.00	33.00	7.00	40.00	25.00%	66.67%	38.46%
BEDROOM	W12/1250	45.00	21.00	66.00	35.00	7.00	42.00	22.22%	66.67%	36.36%


LKD	W13/1250	44.00	21.00	65.00	34.00	6.00	40.00	22.73%	71.43%	38.46%
BEDROOM	W14/1250	44.00	22.00	66.00	33.00	6.00	39.00	25.00%	72.73%	40.91%
LKD	W15/1250	44.00	21.00	65.00	35.00	7.00	42.00	20.45%	66.67%	35.38%
BEDROOM	W16/1250	42.00	18.00	60.00	33.00	6.00	39.00	21.43%	66.67%	35.00%
BEDROOM	W17/1250	22.00	3.00	25.00	18.00	0.00	18.00	18.18%	100.00%	28.00%
11th Floor										
BEDROOM	W1/1251	35.00	23.00	58.00	28.00	14.00	42.00	20.00%	39.13%	27.59%
BEDROOM	W2/1251	35.00	23.00	58.00	27.00	15.00	42.00	22.86%	34.78%	27.59%
BEDROOM	W3/1251	41.00	18.00	59.00	28.00	7.00	35.00	31.71%	61.11%	40.68%
LKD	W4/1251	44.00	20.00	64.00	34.00	9.00	43.00	22.73%	55.00%	32.81%
BEDROOM	W5/1251	44.00	20.00	64.00	32.00	8.00	40.00	27.27%	60.00%	37.50%
LKD	W6/1251	44.00	21.00	65.00	33.00	8.00	41.00	25.00%	61.90%	36.92%
BEDROOM	W7/1251	40.00	18.00	58.00	30.00	6.00	36.00	25.00%	66.67%	37.93%
STUDIO	W8/1251	45.00	21.00	66.00	36.00	8.00	44.00	20.00%	61.90%	33.33%
STUDIO	W9/1251	46.00	22.00	68.00	35.00	8.00	43.00	23.91%	63.64%	36.76%
BEDROOM	W10/1251	39.00	18.00	57.00	28.00	5.00	33.00	28.21%	72.22%	42.11%
LKD	W11/1251	44.00	21.00	65.00	34.00	7.00	41.00	22.73%	66.67%	36.92%
BEDROOM	W12/1251	45.00	22.00	67.00	35.00	7.00	42.00	22.22%	68.18%	37.31%
LKD	W13/1251	44.00	22.00	66.00	34.00	6.00	40.00	22.73%	72.73%	39.39%
BEDROOM	W14/1251	44.00	22.00	66.00	35.00	6.00	41.00	20.45%	72.73%	37.88%
LKD	W15/1251	44.00	22.00	66.00	37.00	7.00	44.00	15.91%	68.18%	33.33%
BEDROOM	W16/1251	42.00	19.00	61.00	36.00	6.00	42.00	14.29%	68.42%	31.15%
BEDROOM	W17/1251	22.00	4.00	26.00	19.00	0.00	19.00	13.64%	100.00%	26.92%
12th Floor										
BEDROOM	W1/1252	35.00	23.00	58.00	28.00	14.00	42.00	20.00%	39.13%	27.59%
BEDROOM	W2/1252	35.00	23.00	58.00	27.00	15.00	42.00	22.86%	34.78%	27.59%
BEDROOM	W3/1252	41.00	18.00	59.00	30.00	7.00	37.00	26.83%	61.11%	37.29%
LKD	W4/1252	44.00	20.00	64.00	34.00	9.00	43.00	22.73%	55.00%	32.81%
BEDROOM	W5/1252	44.00	20.00	64.00	32.00	9.00	41.00	27.27%	55.00%	35.94%
LKD	W6/1252	44.00	21.00	65.00	33.00	10.00	43.00	25.00%	52.38%	33.85%
BEDROOM	W7/1252	40.00	18.00	58.00	31.00	7.00	38.00	22.50%	61.11%	34.48%
STUDIO	W8/1252	45.00	22.00	67.00	37.00	8.00	45.00	17.78%	63.64%	32.84%
STUDIO	W9/1252	46.00	23.00	69.00	35.00	8.00	43.00	23.91%	65.22%	37.68%
BEDROOM	W10/1252	39.00	19.00	58.00	30.00	5.00	35.00	23.08%	73.68%	39.66%
LKD	W11/1252	44.00	22.00	66.00	34.00	7.00	41.00	22.73%	68.18%	37.88%
BEDROOM	W12/1252	45.00	22.00	67.00	35.00	7.00	42.00	22.22%	68.18%	37.31%
LKD	W13/1252	44.00	23.00	67.00	35.00	5.00	40.00	20.45%	78.26%	40.30%
BEDROOM	W14/1252	44.00	23.00	67.00	36.00	6.00	42.00	18.18%	73.91%	37.31%
LKD	W15/1252	44.00	23.00	67.00	38.00	7.00	45.00	13.64%	69.57%	32.84%
BEDROOM	W16/1252	42.00	21.00	63.00	36.00	6.00	42.00	14.29%	71.43%	33.33%
BEDROOM	W17/1252	22.00	4.00	26.00	19.00	0.00	19.00	13.64%	100.00%	26.92%
13th Floor										
BEDROOM	W1/1253	35.00	23.00	58.00	28.00	14.00	42.00	20.00%	39.13%	27.59%
BEDROOM	W2/1253	35.00	23.00	58.00	27.00	15.00	42.00	22.86%	34.78%	27.59%
BEDROOM	W3/1253	41.00	18.00	59.00	32.00	7.00	39.00	21.95%	61.11%	33.90%
LKD	W4/1253	44.00	20.00	64.00	34.00	9.00	43.00	22.73%	55.00%	32.81%
BEDROOM	W5/1253	44.00	21.00	65.00	32.00	10.00	42.00	27.27%	52.38%	35.38%
LKD	W6/1253	44.00	22.00	66.00	34.00	11.00	45.00	22.73%	50.00%	31.82%
BEDROOM	W7/1253	40.00	19.00	59.00	33.00	8.00	41.00	17.50%	57.89%	30.51%
STUDIO	W8/1253	45.00	22.00	67.00	37.00	9.00	46.00	17.78%	59.09%	31.34%
STUDIO	W9/1253	46.00	24.00	70.00	37.00	10.00	47.00	19.57%	58.33%	32.86%
BEDROOM	W10/1253	39.00	20.00	59.00	31.00	6.00	37.00	20.51%	70.00%	37.29%
LKD	W11/1253	44.00	23.00	67.00	35.00	9.00	44.00	20.45%	60.87%	34.33%
BEDROOM	W12/1253	45.00	23.00	68.00	38.00	8.00	46.00	15.56%	65.22%	32.35%
LKD	W13/1253	44.00	23.00	67.00	37.00	5.00	42.00	15.91%	78.26%	37.31%
BEDROOM	W14/1253	44.00	23.00	67.00	37.00	6.00	43.00	15.91%	73.91%	35.82%

LKD	W15/1253	44.00	23.00	67.00	38.00	7.00	45.00	13.64%	69.57%	32.84%
BEDROOM	W16/1253	42.00	21.00	63.00	36.00	6.00	42.00	14.29%	71.43%	33.33%
BEDROOM	W17/1253	22.00	4.00	26.00	20.00	0.00	20.00	9.09%	100.00%	23.08%
14th Floor										
BEDROOM	W1/1254	35.00	23.00	58.00	28.00	14.00	42.00	20.00%	39.13%	27.59%
BEDROOM	W2/1254	35.00	24.00	59.00	27.00	16.00	43.00	22.86%	33.33%	27.12%
BEDROOM	W3/1254	41.00	19.00	60.00	32.00	8.00	40.00	21.95%	57.89%	33.33%
LKD	W4/1254	44.00	21.00	65.00	35.00	10.00	45.00	20.45%	52.38%	30.77%
BEDROOM	W5/1254	44.00	21.00	65.00	34.00	10.00	44.00	22.73%	52.38%	32.31%
LKD	W6/1254	44.00	22.00	66.00	37.00	11.00	48.00	15.91%	50.00%	27.27%
BEDROOM	W7/1254	40.00	19.00	59.00	33.00	8.00	41.00	17.50%	57.89%	30.51%
STUDIO	W8/1254	45.00	22.00	67.00	38.00	11.00	49.00	15.56%	50.00%	26.87%
STUDIO	W9/1254	46.00	24.00	70.00	39.00	10.00	49.00	15.22%	58.33%	30.00%
BEDROOM	W10/1254	39.00	20.00	59.00	32.00	7.00	39.00	17.95%	65.00%	33.90%
LKD	W11/1254	44.00	23.00	67.00	37.00	10.00	47.00	15.91%	56.52%	29.85%
BEDROOM	W12/1254	45.00	23.00	68.00	39.00	8.00	47.00	13.33%	65.22%	30.88%
LKD	W13/1254	44.00	23.00	67.00	38.00	6.00	44.00	13.64%	73.91%	34.33%
BEDROOM	W14/1254	44.00	23.00	67.00	37.00	7.00	44.00	15.91%	69.57%	34.33%
LKD	W15/1254	44.00	23.00	67.00	38.00	8.00	46.00	13.64%	65.22%	31.34%
BEDROOM	W16/1254	42.00	21.00	63.00	37.00	6.00	43.00	11.90%	71.43%	31.75%
BEDROOM	W17/1254	22.00	4.00	26.00	21.00	0.00	21.00	4.55%	100.00%	19.23%
15th Floor										
BEDROOM	W1/1255	35.00	23.00	58.00	28.00	14.00	42.00	20.00%	39.13%	27.59%
BEDROOM	W2/1255	35.00	24.00	59.00	28.00	16.00	44.00	20.00%	33.33%	25.42%
BEDROOM	W3/1255	41.00	19.00	60.00	31.00	8.00	39.00	24.39%	57.89%	35.00%
LKD	W4/1255	44.00	21.00	65.00	35.00	10.00	45.00	20.45%	52.38%	30.77%
BEDROOM	W5/1255	44.00	21.00	65.00	35.00	10.00	45.00	20.45%	52.38%	30.77%
LKD	W6/1255	44.00	22.00	66.00	37.00	11.00	48.00	15.91%	50.00%	27.27%
BEDROOM	W7/1255	40.00	19.00	59.00	33.00	8.00	41.00	17.50%	57.89%	30.51%
BEDROOM	W8/1255	45.00	22.00	67.00	38.00	11.00	49.00	15.56%	50.00%	26.87%
LKD	W9/1255	45.00	23.00	68.00	38.00	11.00	49.00	15.56%	52.17%	27.94%
BEDROOM	W10/1255	45.00	24.00	69.00	38.00	11.00	49.00	15.56%	54.17%	28.99%
BEDROOM	W11/1255	39.00	20.00	59.00	32.00	8.00	40.00	17.95%	60.00%	32.20%
LKD	W12/1255	44.00	23.00	67.00	38.00	11.00	49.00	13.64%	52.17%	26.87%
BEDROOM	W13/1255	45.00	23.00	68.00	39.00	9.00	48.00	13.33%	60.87%	29.41%
LKD	W14/1255	44.00	23.00	67.00	38.00	8.00	46.00	13.64%	65.22%	31.34%
BEDROOM	W15/1255	44.00	23.00	67.00	38.00	8.00	46.00	13.64%	65.22%	31.34%
LKD	W16/1255	44.00	23.00	67.00	39.00	9.00	48.00	11.36%	60.87%	28.36%
BEDROOM	W17/1255	42.00	21.00	63.00	38.00	7.00	45.00	9.52%	66.67%	28.57%
BEDROOM	W18/1255	22.00	4.00	26.00	21.00	0.00	21.00	4.55%	100.00%	19.23%
16th Floor										
BEDROOM	W1/1256	35.00	24.00	59.00	28.00	16.00	44.00	20.00%	33.33%	25.42%
BEDROOM	W2/1256	35.00	24.00	59.00	28.00	16.00	44.00	20.00%	33.33%	25.42%
BEDROOM	W3/1256	41.00	19.00	60.00	32.00	8.00	40.00	21.95%	57.89%	33.33%
LKD	W4/1256	44.00	22.00	66.00	36.00	11.00	47.00	18.18%	50.00%	28.79%
BEDROOM	W5/1256	44.00	21.00	65.00	36.00	10.00	46.00	18.18%	52.38%	29.23%
LKD	W6/1256	44.00	22.00	66.00	37.00	11.00	48.00	15.91%	50.00%	27.27%
BEDROOM	W7/1256	40.00	19.00	59.00	33.00	8.00	41.00	17.50%	57.89%	30.51%
BEDROOM	W8/1256	45.00	23.00	68.00	40.00	12.00	52.00	11.11%	47.83%	23.53%
LKD	W9/1256	45.00	23.00	68.00	38.00	11.00	49.00	15.56%	52.17%	27.94%
BEDROOM	W10/1256	46.00	24.00	70.00	39.00	12.00	51.00	15.22%	50.00%	27.14%
BEDROOM	W11/1256	39.00	20.00	59.00	32.00	9.00	41.00	17.95%	55.00%	30.51%
LKD	W12/1256	44.00	23.00	67.00	38.00	11.00	49.00	13.64%	52.17%	26.87%
BEDROOM	W13/1256	45.00	23.00	68.00	39.00	10.00	49.00	13.33%	56.52%	27.94%
LKD	W14/1256	44.00	23.00	67.00	38.00	9.00	47.00	13.64%	60.87%	29.85%
BEDROOM	W15/1256	44.00	23.00	67.00	39.00	9.00	48.00	11.36%	60.87%	28.36%


LKD	W16/1256	44.00	23.00	67.00	39.00	11.00	50.00	11.36%	52.17%	25.37%
BEDROOM	W17/1256	42.00	21.00	63.00	39.00	9.00	48.00	7.14%	57.14%	23.81%
BEDROOM	W18/1256	22.00	4.00	26.00	21.00	1.00	22.00	4.55%	75.00%	15.38%
The Bridge, 40 Dearmans Place										
1st Floor										
UNKNOWN	W5/1261	31.00	13.00	44.00	26.00	1.00	27.00	16.13%	92.31%	38.64%
UNKNOWN	W6/1261	24.00	14.00	38.00	21.00	2.00	23.00	12.50%	85.71%	39.47%
2nd Floor										
UNKNOWN	W1/1262	16.00	11.00	27.00	10.00	2.00	12.00	37.50%	81.82%	55.56%
UNKNOWN	W8/1262	20.00	11.00	31.00	13.00	2.00	15.00	35.00%	81.82%	51.61%
UNKNOWN	W7/1262	36.00	13.00	49.00	30.00	3.00	33.00	16.67%	76.92%	32.65%
UNKNOWN	W6/1262	35.00	16.00	51.00	27.00	2.00	29.00	22.86%	87.50%	43.14%
UNKNOWN	W2/1262	15.00	14.00	29.00	10.00	4.00	14.00	33.33%	71.43%	51.72%
UNKNOWN	W5/1262	15.00	7.00	22.00	10.00	2.00	12.00	33.33%	71.43%	45.45%
UNKNOWN	W3/1262	14.00	9.00	23.00	9.00	2.00	11.00	35.71%	77.78%	52.17%
UNKNOWN	W4/1262	17.00	13.00	30.00	12.00	2.00	14.00	29.41%	84.62%	53.33%
UNKNOWN	W9/1262	31.00	14.00	45.00	26.00	2.00	28.00	16.13%	85.71%	37.78%
UNKNOWN	W10/1262	15.00	14.00	29.00	12.00	3.00	15.00	20.00%	78.57%	48.28%
3rd Floor										
UNKNOWN	W1/1263	17.00	11.00	28.00	11.00	2.00	13.00	35.29%	81.82%	53.57%
UNKNOWN	W8/1263	21.00	11.00	32.00	15.00	2.00	17.00	28.57%	81.82%	46.88%
UNKNOWN	W7/1263	36.00	13.00	49.00	31.00	3.00	34.00	13.89%	76.92%	30.61%
UNKNOWN	W6/1263	35.00	16.00	51.00	27.00	2.00	29.00	22.86%	87.50%	43.14%
UNKNOWN	W2/1263	15.00	16.00	31.00	10.00	5.00	15.00	33.33%	68.75%	51.61%
UNKNOWN	W5/1263	16.00	8.00	24.00	11.00	2.00	13.00	31.25%	75.00%	45.83%
UNKNOWN	W3/1263	15.00	11.00	26.00	10.00	3.00	13.00	33.33%	72.73%	50.00%
UNKNOWN	W4/1263	19.00	14.00	33.00	14.00	2.00	16.00	26.32%	85.71%	51.52%
UNKNOWN	W9/1263	31.00	15.00	46.00	27.00	3.00	30.00	12.90%	80.00%	34.78%
UNKNOWN	W10/1263	15.00	14.00	29.00	13.00	4.00	17.00	13.33%	71.43%	41.38%
4th Floor										
UNKNOWN	W1/1264	17.00	11.00	28.00	12.00	2.00	14.00	29.41%	81.82%	50.00%
UNKNOWN	W8/1264	21.00	11.00	32.00	16.00	2.00	18.00	23.81%	81.82%	43.75%
UNKNOWN	W7/1264	37.00	13.00	50.00	33.00	3.00	36.00	10.81%	76.92%	28.00%
UNKNOWN	W6/1264	36.00	16.00	52.00	31.00	2.00	33.00	13.89%	87.50%	36.54%
UNKNOWN	W2/1264	15.00	16.00	31.00	11.00	5.00	16.00	26.67%	68.75%	48.39%
UNKNOWN	W5/1264	17.00	8.00	25.00	14.00	2.00	16.00	17.65%	75.00%	36.00%
UNKNOWN	W3/1264	16.00	11.00	27.00	12.00	3.00	15.00	25.00%	72.73%	44.44%
UNKNOWN	W4/1264	19.00	16.00	35.00	15.00	2.00	17.00	21.05%	87.50%	51.43%
UNKNOWN	W9/1264	31.00	16.00	47.00	27.00	4.00	31.00	12.90%	75.00%	34.04%
UNKNOWN	W10/1264	16.00	15.00	31.00	14.00	4.00	18.00	12.50%	73.33%	41.94%
5th Floor										
UNKNOWN	W1/1265	17.00	12.00	29.00	13.00	2.00	15.00	23.53%	83.33%	48.28%
UNKNOWN	W8/1265	21.00	12.00	33.00	18.00	2.00	20.00	14.29%	83.33%	39.39%
UNKNOWN	W7/1265	37.00	14.00	51.00	34.00	2.00	36.00	8.11%	85.71%	29.41%
UNKNOWN	W6/1265	36.00	17.00	53.00	32.00	2.00	34.00	11.11%	88.24%	35.85%
UNKNOWN	W2/1265	15.00	16.00	31.00	11.00	5.00	16.00	26.67%	68.75%	48.39%
UNKNOWN	W5/1265	17.00	8.00	25.00	15.00	2.00	17.00	11.76%	75.00%	32.00%
UNKNOWN	W3/1265	17.00	11.00	28.00	14.00	3.00	17.00	17.65%	72.73%	39.29%
UNKNOWN	W4/1265	21.00	16.00	37.00	19.00	3.00	22.00	9.52%	81.25%	40.54%
UNKNOWN	W9/1265	31.00	17.00	48.00	28.00	4.00	32.00	9.68%	76.47%	33.33%
UNKNOWN	W10/1265	17.00	15.00	32.00	16.00	4.00	20.00	5.88%	73.33%	37.50%
6th Floor										
UNKNOWN	W1/1266	17.00	12.00	29.00	14.00	3.00	17.00	17.65%	75.00%	41.38%
UNKNOWN	W8/1266	21.00	12.00	33.00	18.00	2.00	20.00	14.29%	83.33%	39.39%
UNKNOWN	W7/1266	37.00	14.00	51.00	34.00	3.00	37.00	8.11%	78.57%	27.45%

UNKNOWN	W6/1266	37.00	17.00	54.00	34.00	2.00	36.00	8.11%	88.24%	33.33%
UNKNOWN	W2/1266	15.00	17.00	32.00	12.00	6.00	18.00	20.00%	64.71%	43.75%
UNKNOWN	W5/1266	17.00	9.00	26.00	15.00	2.00	17.00	11.76%	77.78%	34.62%
UNKNOWN	W3/1266	17.00	13.00	30.00	15.00	4.00	19.00	11.76%	69.23%	36.67%
UNKNOWN	W4/1266	21.00	18.00	39.00	19.00	5.00	24.00	9.52%	72.22%	38.46%
UNKNOWN	W9/1266	31.00	19.00	50.00	28.00	6.00	34.00	9.68%	68.42%	32.00%
UNKNOWN	W10/1266	19.00	18.00	37.00	18.00	6.00	24.00	5.26%	66.67%	35.14%
7th Floor										
UNKNOWN	W1/1267	17.00	12.00	29.00	14.00	5.00	19.00	17.65%	58.33%	34.48%
UNKNOWN	W8/1267	21.00	12.00	33.00	18.00	3.00	21.00	14.29%	75.00%	36.36%
UNKNOWN	W7/1267	37.00	14.00	51.00	34.00	4.00	38.00	8.11%	71.43%	25.49%
UNKNOWN	W6/1267	37.00	17.00	54.00	34.00	2.00	36.00	8.11%	88.24%	33.33%
UNKNOWN	W2/1267	15.00	17.00	32.00	14.00	6.00	20.00	6.67%	64.71%	37.50%
UNKNOWN	W5/1267	17.00	9.00	26.00	15.00	2.00	17.00	11.76%	77.78%	34.62%
UNKNOWN	W3/1267	17.00	13.00	30.00	15.00	4.00	19.00	11.76%	69.23%	36.67%
UNKNOWN	W4/1267	21.00	18.00	39.00	19.00	5.00	24.00	9.52%	72.22%	38.46%
UNKNOWN	W9/1267	31.00	19.00	50.00	29.00	6.00	35.00	6.45%	68.42%	30.00%
UNKNOWN	W10/1267	18.00	18.00	36.00	17.00	6.00	23.00	5.56%	66.67%	36.11%
8th Floor										
UNKNOWN	W1/1268	17.00	13.00	30.00	15.00	5.00	20.00	11.76%	61.54%	33.33%
UNKNOWN	W8/1268	21.00	13.00	34.00	19.00	5.00	24.00	9.52%	61.54%	29.41%
UNKNOWN	W7/1268	37.00	15.00	52.00	34.00	5.00	39.00	8.11%	66.67%	25.00%
UNKNOWN	W6/1268	39.00	18.00	57.00	36.00	5.00	41.00	7.69%	72.22%	28.07%
UNKNOWN	W2/1268	15.00	17.00	32.00	14.00	7.00	21.00	6.67%	58.82%	34.38%
UNKNOWN	W5/1268	17.00	9.00	26.00	16.00	4.00	20.00	5.88%	55.56%	23.08%
UNKNOWN	W3/1268	17.00	13.00	30.00	15.00	5.00	20.00	11.76%	61.54%	33.33%
UNKNOWN	W4/1268	21.00	18.00	39.00	19.00	5.00	24.00	9.52%	72.22%	38.46%
UNKNOWN	W9/1268	31.00	19.00	50.00	29.00	6.00	35.00	6.45%	68.42%	30.00%
UNKNOWN	W10/1268	17.00	18.00	35.00	16.00	6.00	22.00	5.88%	66.67%	37.14%
9th Floor										
UNKNOWN	W1/1269	17.00	13.00	30.00	16.00	5.00	21.00	5.88%	61.54%	30.00%
UNKNOWN	W8/1269	21.00	13.00	34.00	20.00	5.00	25.00	4.76%	61.54%	26.47%
UNKNOWN	W7/1269	38.00	15.00	53.00	36.00	6.00	42.00	5.26%	60.00%	20.75%
UNKNOWN	W6/1269	41.00	18.00	59.00	39.00	6.00	45.00	4.88%	66.67%	23.73%
UNKNOWN	W2/1269	15.00	18.00	33.00	14.00	10.00	24.00	6.67%	44.44%	27.27%
UNKNOWN	W5/1269	17.00	9.00	26.00	16.00	5.00	21.00	5.88%	44.44%	19.23%
UNKNOWN	W3/1269	17.00	13.00	30.00	15.00	6.00	21.00	11.76%	53.85%	30.00%
UNKNOWN	W4/1269	21.00	18.00	39.00	20.00	8.00	28.00	4.76%	55.56%	28.21%
UNKNOWN	W9/1269	34.00	19.00	53.00	34.00	7.00	41.00	0.00%	63.16%	22.64%
UNKNOWN	W10/1269	17.00	18.00	35.00	17.00	6.00	23.00	0.00%	66.67%	34.29%
10th Floor										
UNKNOWN	W1/1270	37.00	14.00	51.00	36.00	5.00	41.00	2.70%	64.29%	19.61%
UNKNOWN	W8/1270	41.00	14.00	55.00	39.00	5.00	44.00	4.88%	64.29%	20.00%
UNKNOWN	W7/1270	43.00	17.00	60.00	40.00	6.00	46.00	6.98%	64.71%	23.33%
UNKNOWN	W6/1270	45.00	19.00	64.00	43.00	5.00	48.00	4.44%	73.68%	25.00%
UNKNOWN	W2/1270	49.00	20.00	69.00	47.00	10.00	57.00	4.08%	50.00%	17.39%
UNKNOWN	W5/1270	47.00	19.00	66.00	45.00	8.00	53.00	4.26%	57.89%	19.70%
UNKNOWN	W3/1270	49.00	21.00	70.00	47.00	10.00	57.00	4.08%	52.38%	18.57%
UNKNOWN	W4/1270	50.00	22.00	72.00	48.00	10.00	58.00	4.00%	54.55%	19.44%
UNKNOWN	W9/1270	50.00	22.00	72.00	50.00	9.00	59.00	0.00%	59.09%	18.06%
UNKNOWN	W10/1270	50.00	22.00	72.00	50.00	10.00	60.00	0.00%	54.55%	16.67%
11th Floor										
UNKNOWN	W1/1271	29.00	14.00	43.00	28.00	6.00	34.00	3.45%	57.14%	20.93%
UNKNOWN	W2/1271	30.00	14.00	44.00	29.00	6.00	35.00	3.33%	57.14%	20.45%
UNKNOWN	W3/1271	30.00	17.00	47.00	29.00	6.00	35.00	3.33%	64.71%	25.53%
UNKNOWN	W4/1271	30.00	20.00	50.00	29.00	9.00	38.00	3.33%	55.00%	24.00%


UNKNOWN	W5/1271	30.00	20.00	50.00	29.00	9.00	38.00	3.33%	55.00%	24.00%
UNKNOWN	W6/1271	30.00	21.00	51.00	29.00	9.00	38.00	3.33%	57.14%	25.49%
UNKNOWN	W7/1271	30.00	22.00	52.00	29.00	10.00	39.00	3.33%	54.55%	25.00%
UNKNOWN	W8/1271	30.00	22.00	52.00	30.00	10.00	40.00	0.00%	54.55%	23.08%
UNKNOWN	W9/1271	25.00	22.00	47.00	25.00	11.00	36.00	0.00%	50.00%	23.40%

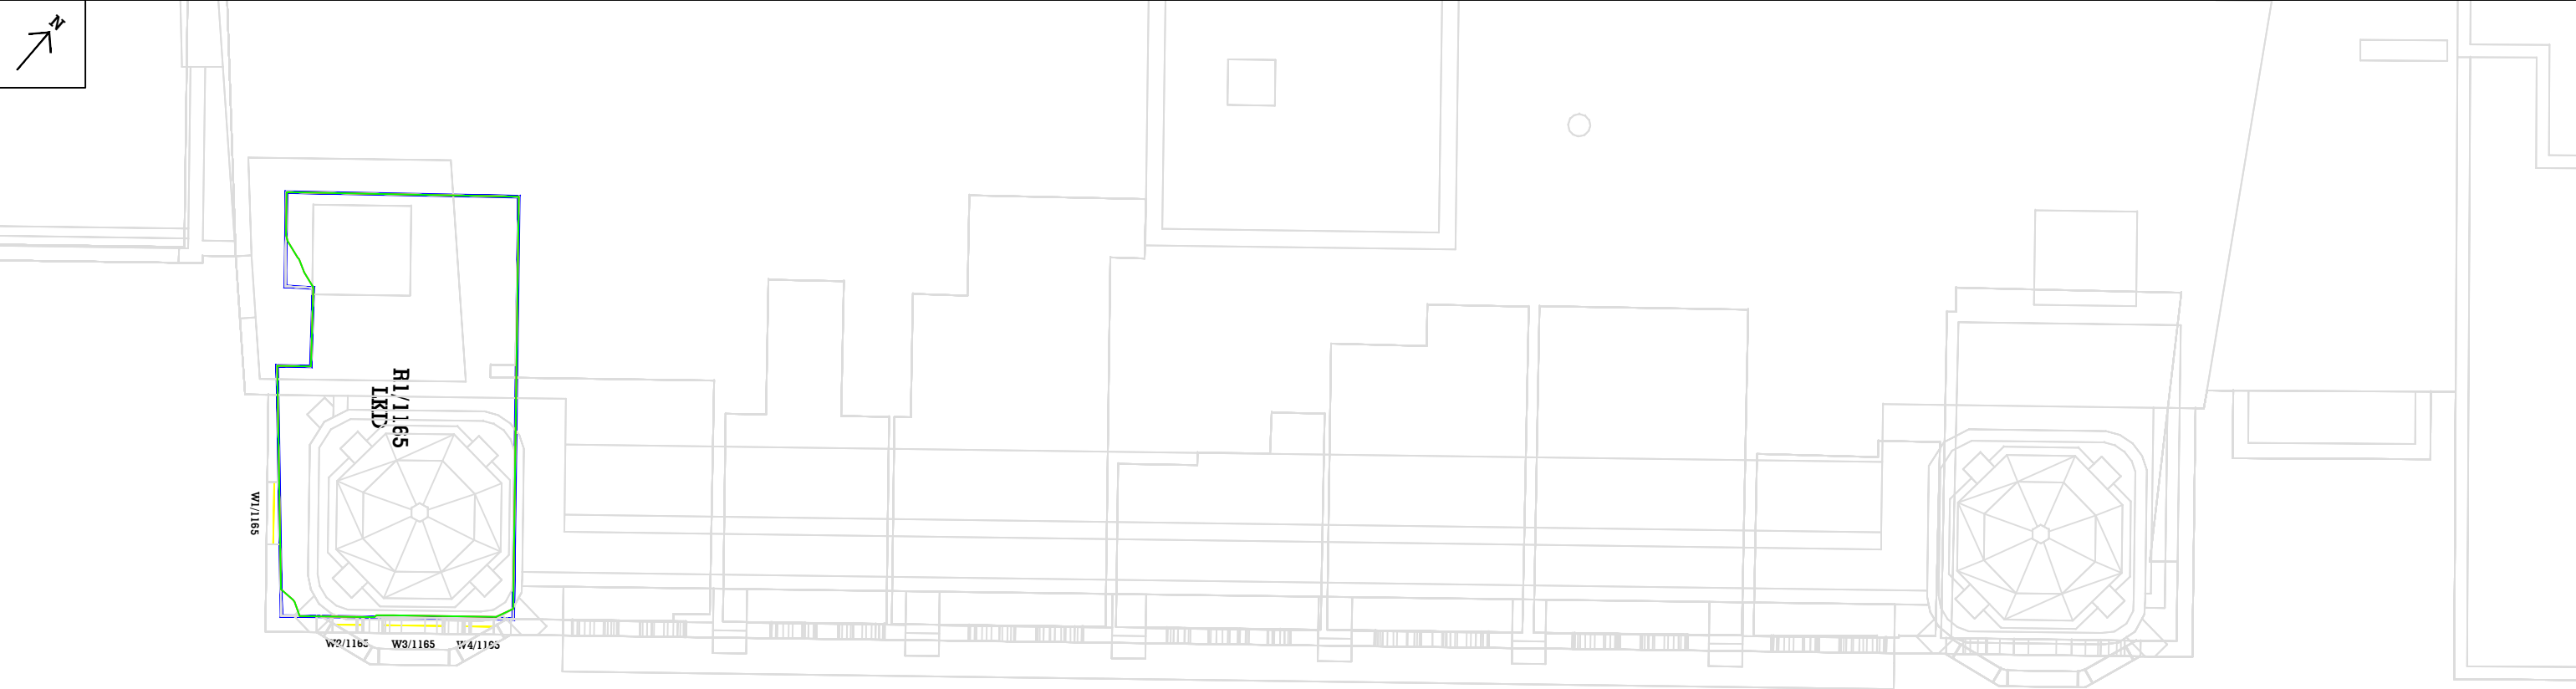


5TH FLOOR - Century Buildings

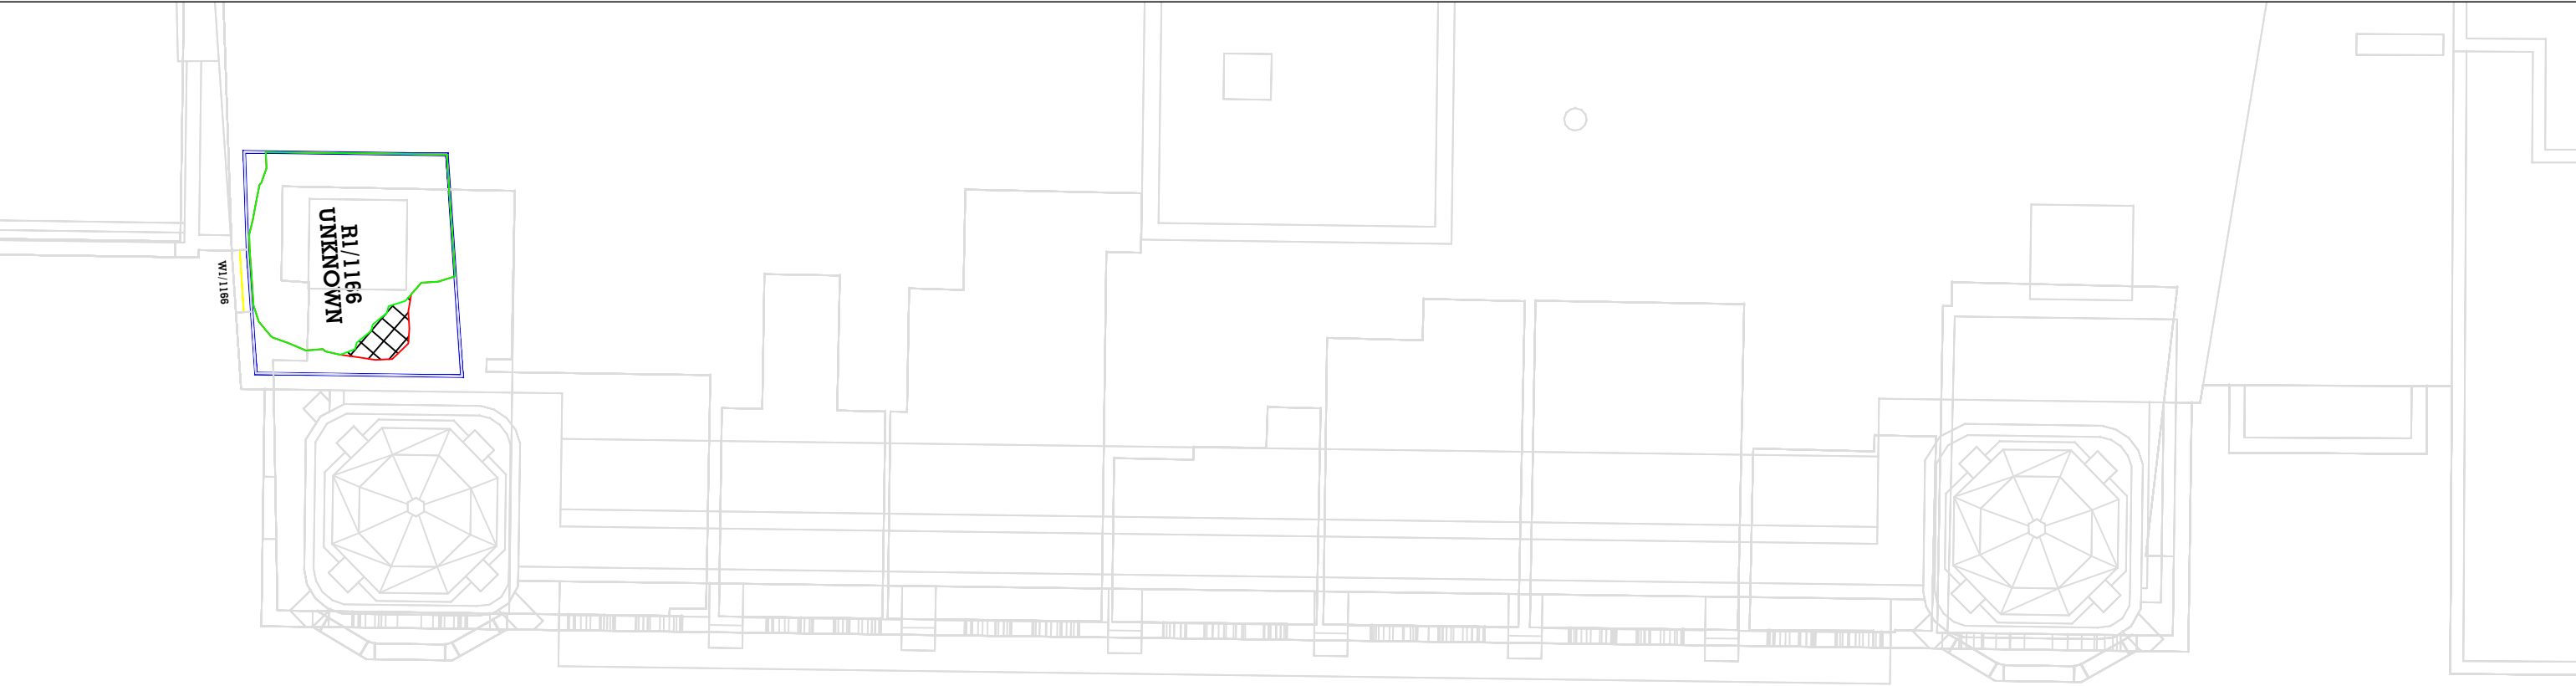


6TH FLOOR - Century Buildings

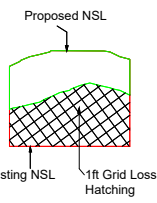
Key:  Proposed NSL Existing NSL 1ft Grid Loss Hatching	Sources of information Existing building Accucities 3D Model 002464_Albert Bridge House, Manchester_HD_MASRER 08/02/2022 Surrounding buildings Accucities 3D Model 002464_Albert Bridge House, Manchester_HD_MASRER 08/02/2022 INFO 22 FEB 2022 (PLANS, RESEARCH) Riverside Riverview Left Bank Apartments Proposed building DOWNLOAD 08 AUGUST 2022 0412-SEW-ZZ-M3-A-00000_buildings_220818 DWG PLAN SECTIONS ELEVATIONS 17 AUGUST 2022 ABH RESI Plan, Elevations, Sections and 3D Model - 25 Aug 2022	Project Name Albert Bridge House Drawing Title NO SKYLINE CONTOUR FOR Century Buildings	Drawn By RT Project No. AL96_37 Scale @ A3 1/120 Drawing No. BRE 76 Date 06 OCT 2022 Revision -	AVISON YOUNG 65 Gresham Street, London, EC2V 7NQ 08449 02 03 04 www.avisonyoung.co.uk
---	--	--	---	---

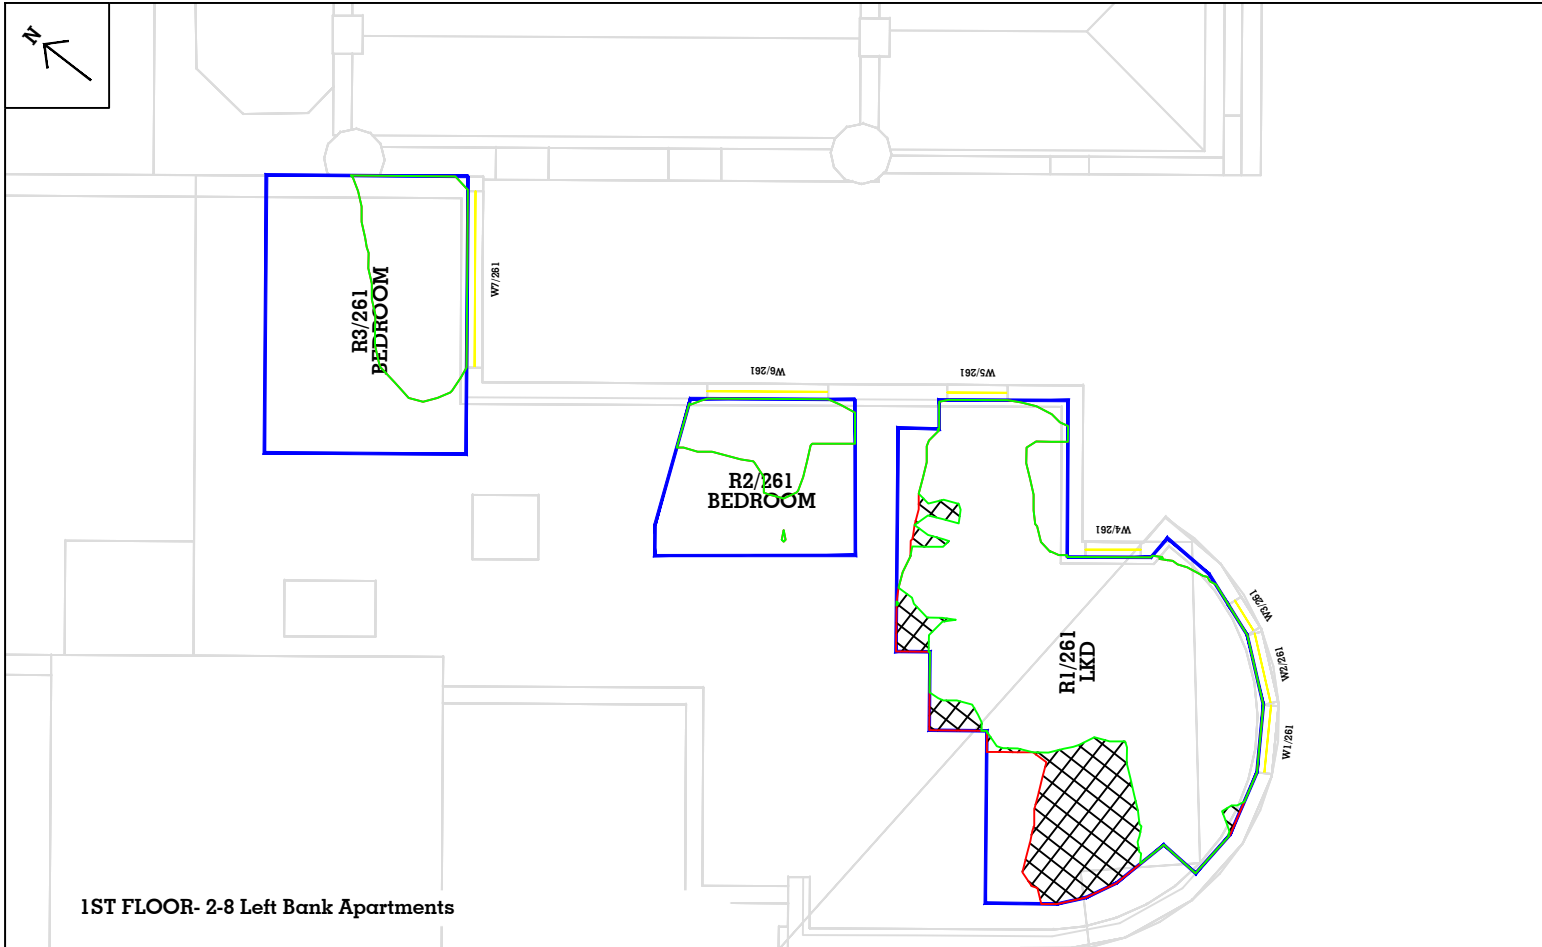


1ST FLOOR- 2-8 Left Bank Apartments

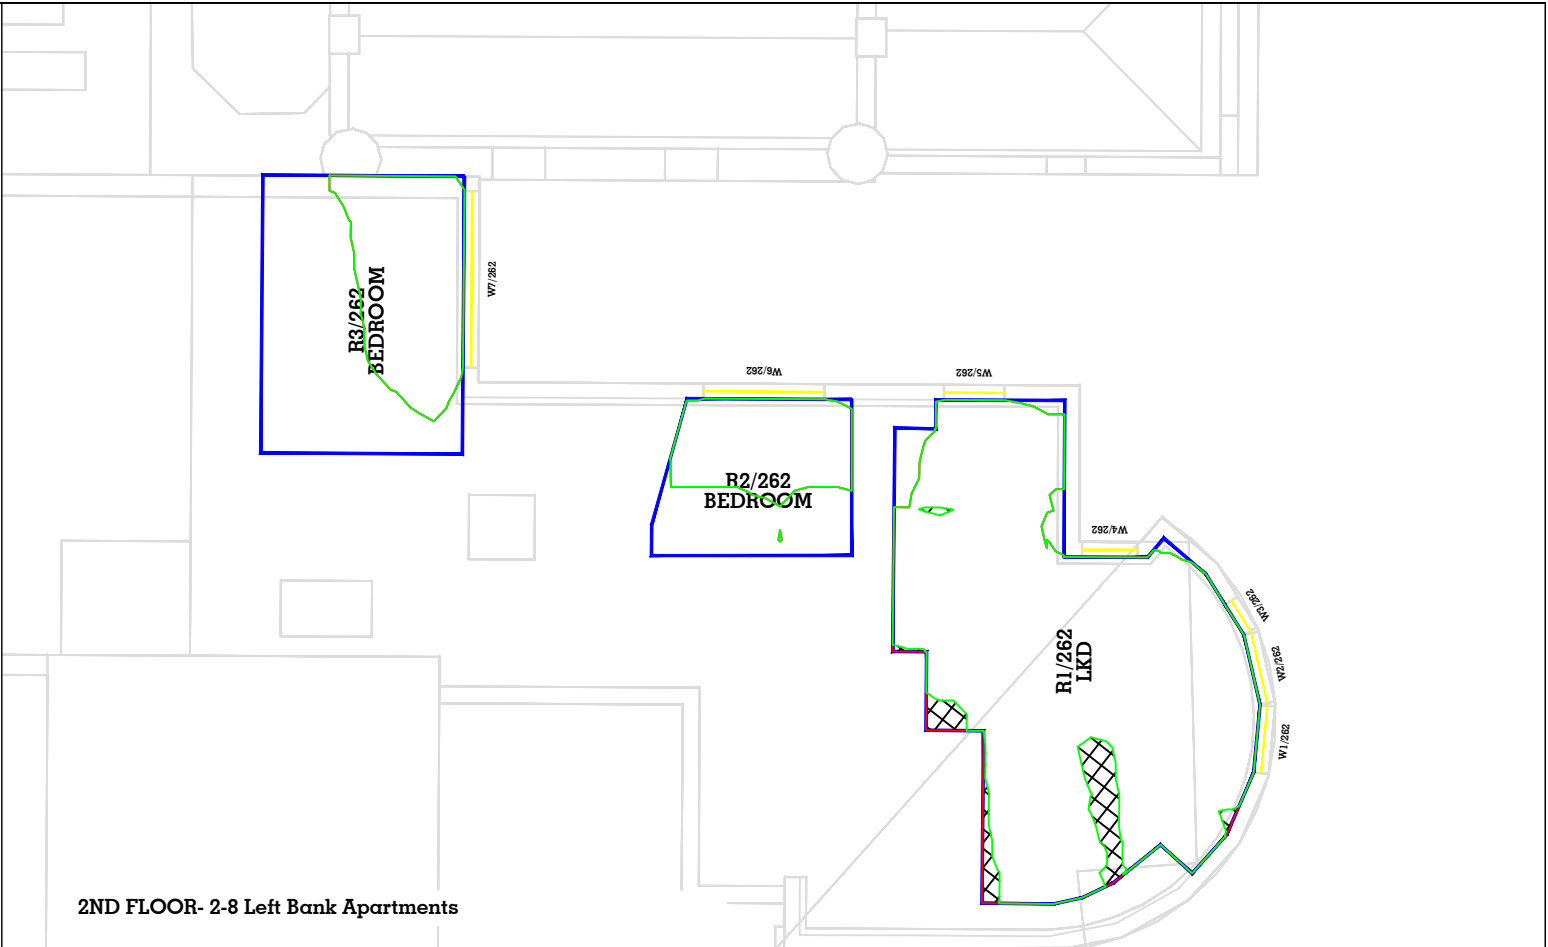

2ND FLOOR- 2-8 Left Bank Apartments

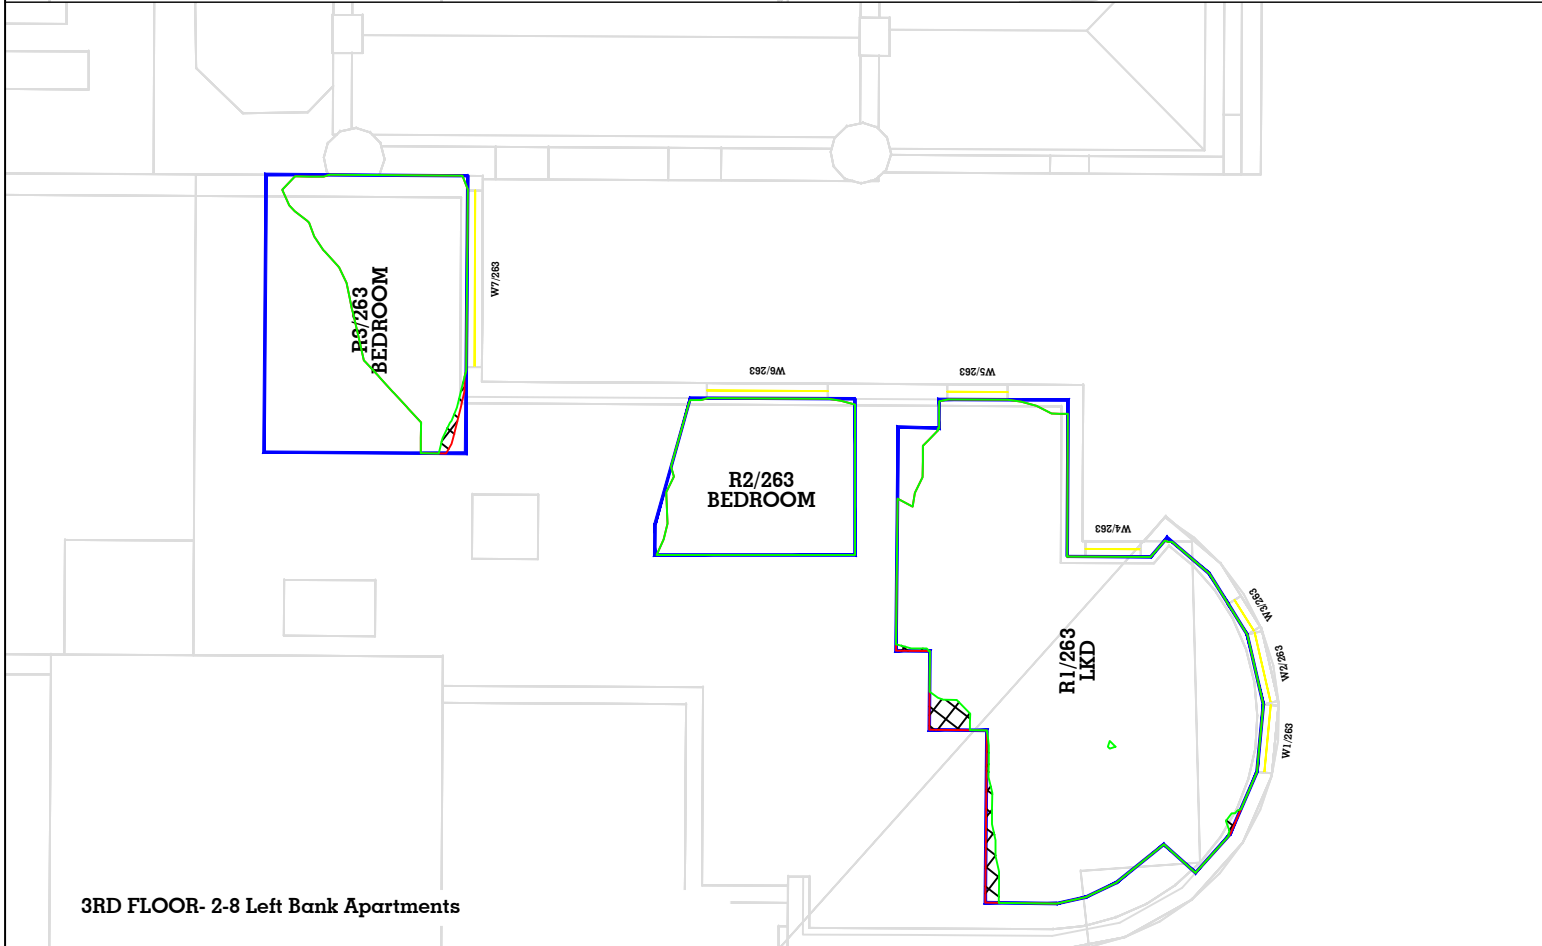


3RD FLOOR- 2-8 Left Bank Apartments

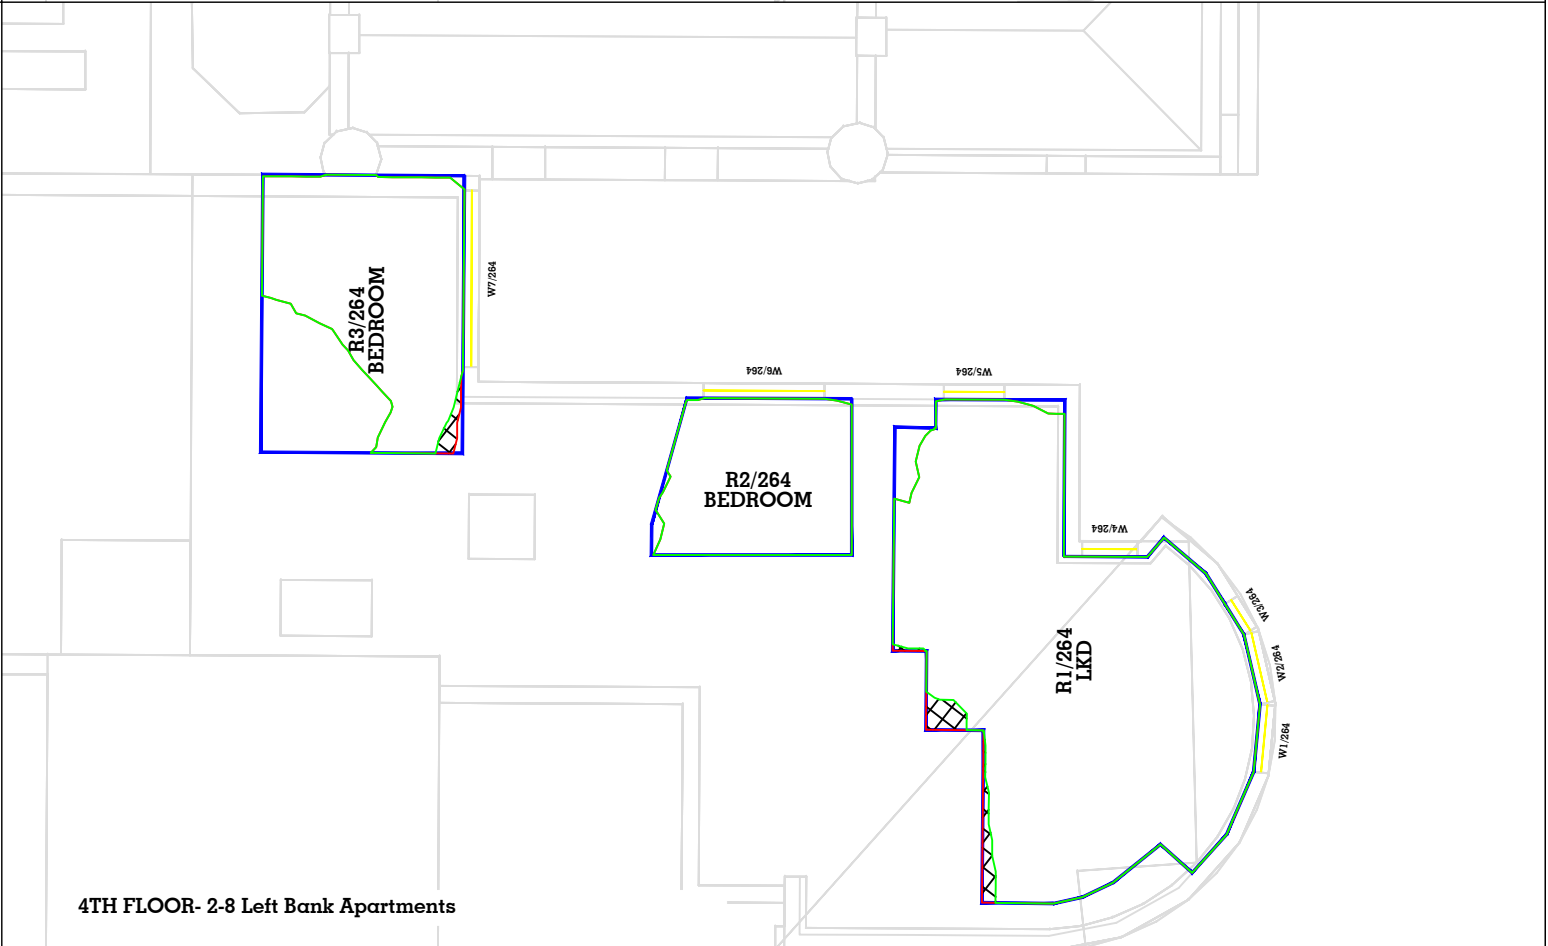


4TH FLOOR- 2-8 Left Bank Apartments


Key:	Sources of information			Project Name	Drawn By	Scale @ A3	Date	AVISON YOUNG 65 Gresham Street, London, EC2V 7NQ 08449 02 03 04 www.avisonyoung.co.uk
	Existing building Accucities 3D Model 002464_Albert Bridge House, Manchester_HD_MASRER 08/02/2022	Surrounding buildings Accucities 3D Model 002464_Albert Bridge House, Manchester_HD_MASRER 08/02/2022 INFO 22 FEB 2022 (PLANS, RESEARCH) Riverside Riverview Left Bank Apartments	Proposed building DOWNLOAD 08 AUGUST 2022 0412-SEW-ZZ-ZZ-M3-A-00000_buildings_220818 DWG PLAN SECTIONS ELEVATIONS 17 AUGUST 2022 ABH RESI Plan, Elevations, Sections and 3D Model - 25 Aug 2022	Albert Bridge House	RT	1/120	06 OCT 2022	
				Drawing Title	Project No.	Drawing No.	Revision	
				NO SKYLINE CONTOUR FOR	AL96_37	BRE 78	-	
				2-8 Left Bank Apartments				

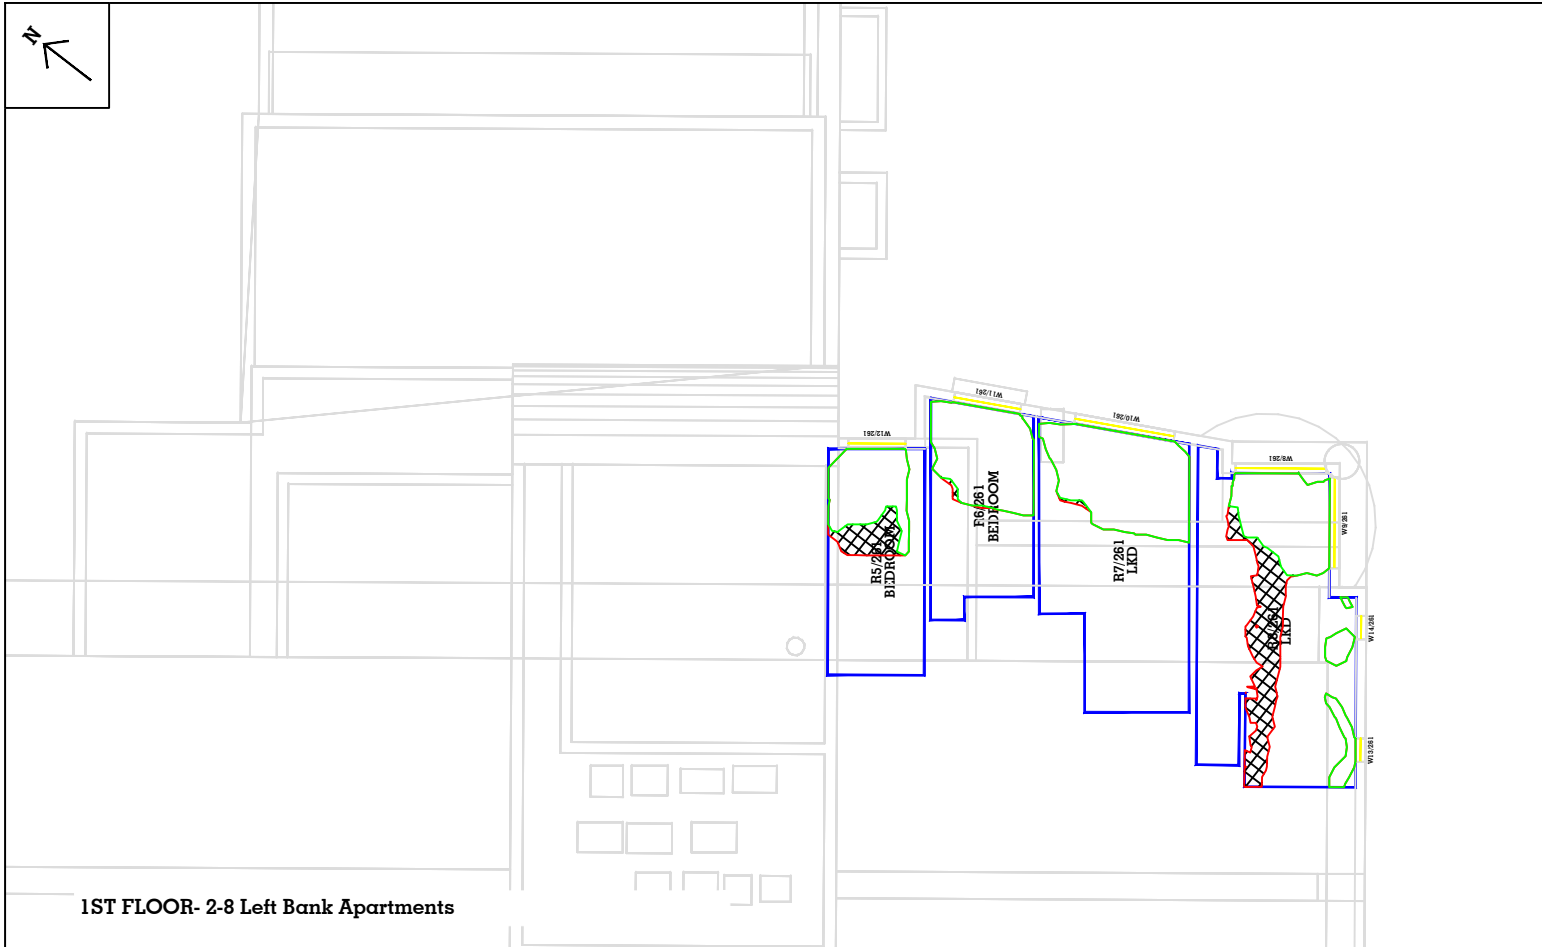


1ST FLOOR- 2-8 Left Bank Apartments

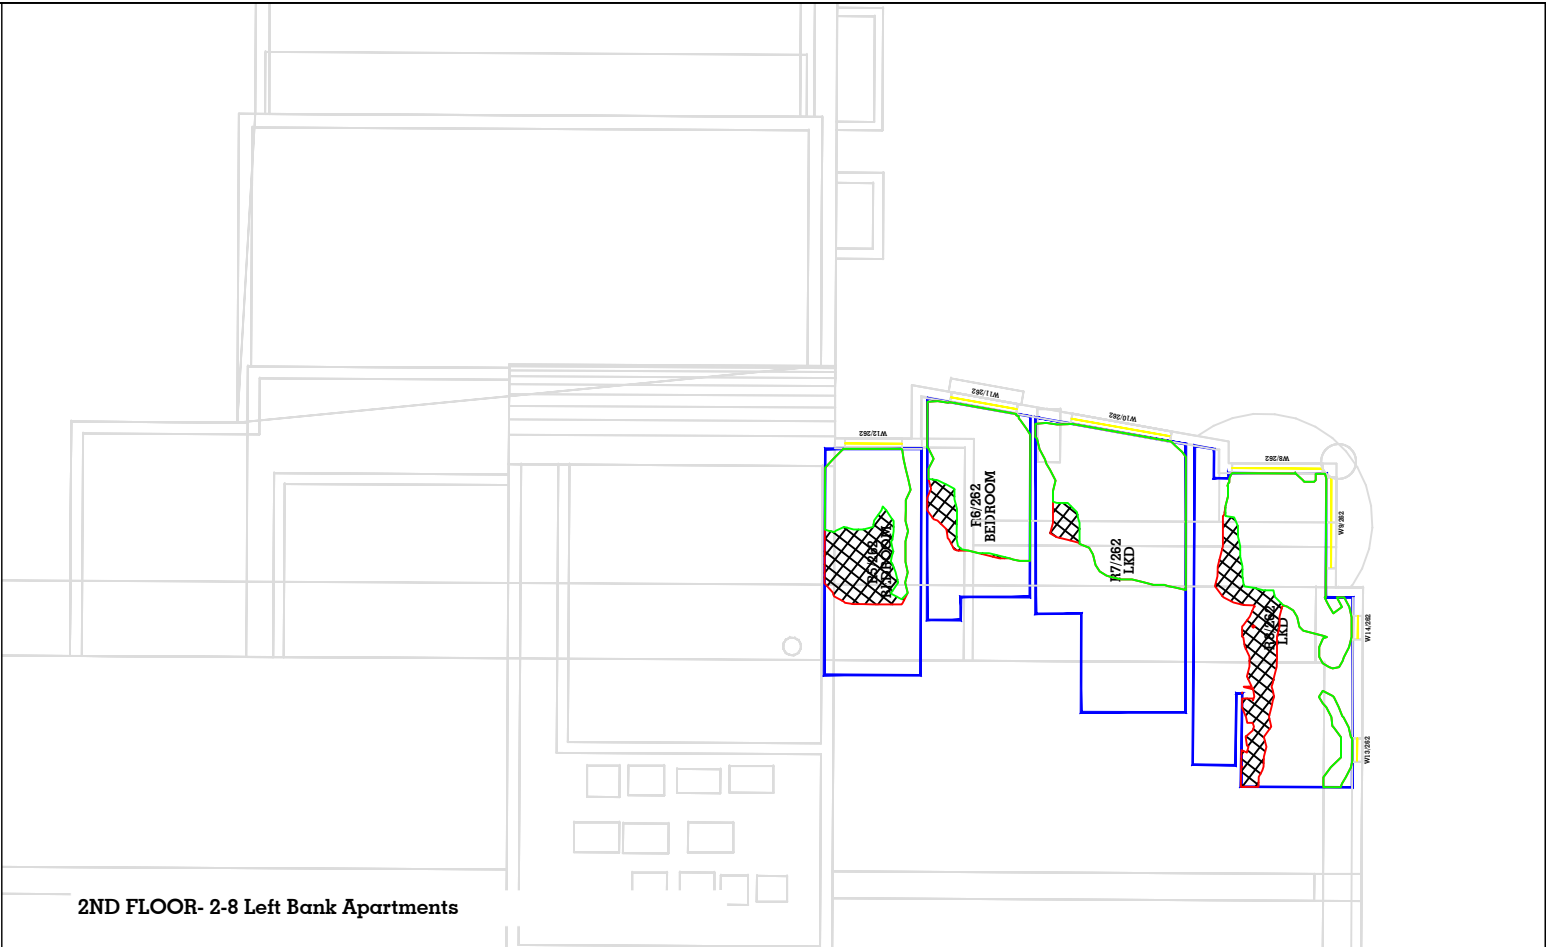

2ND FLOOR- 2-8 Left Bank Apartments




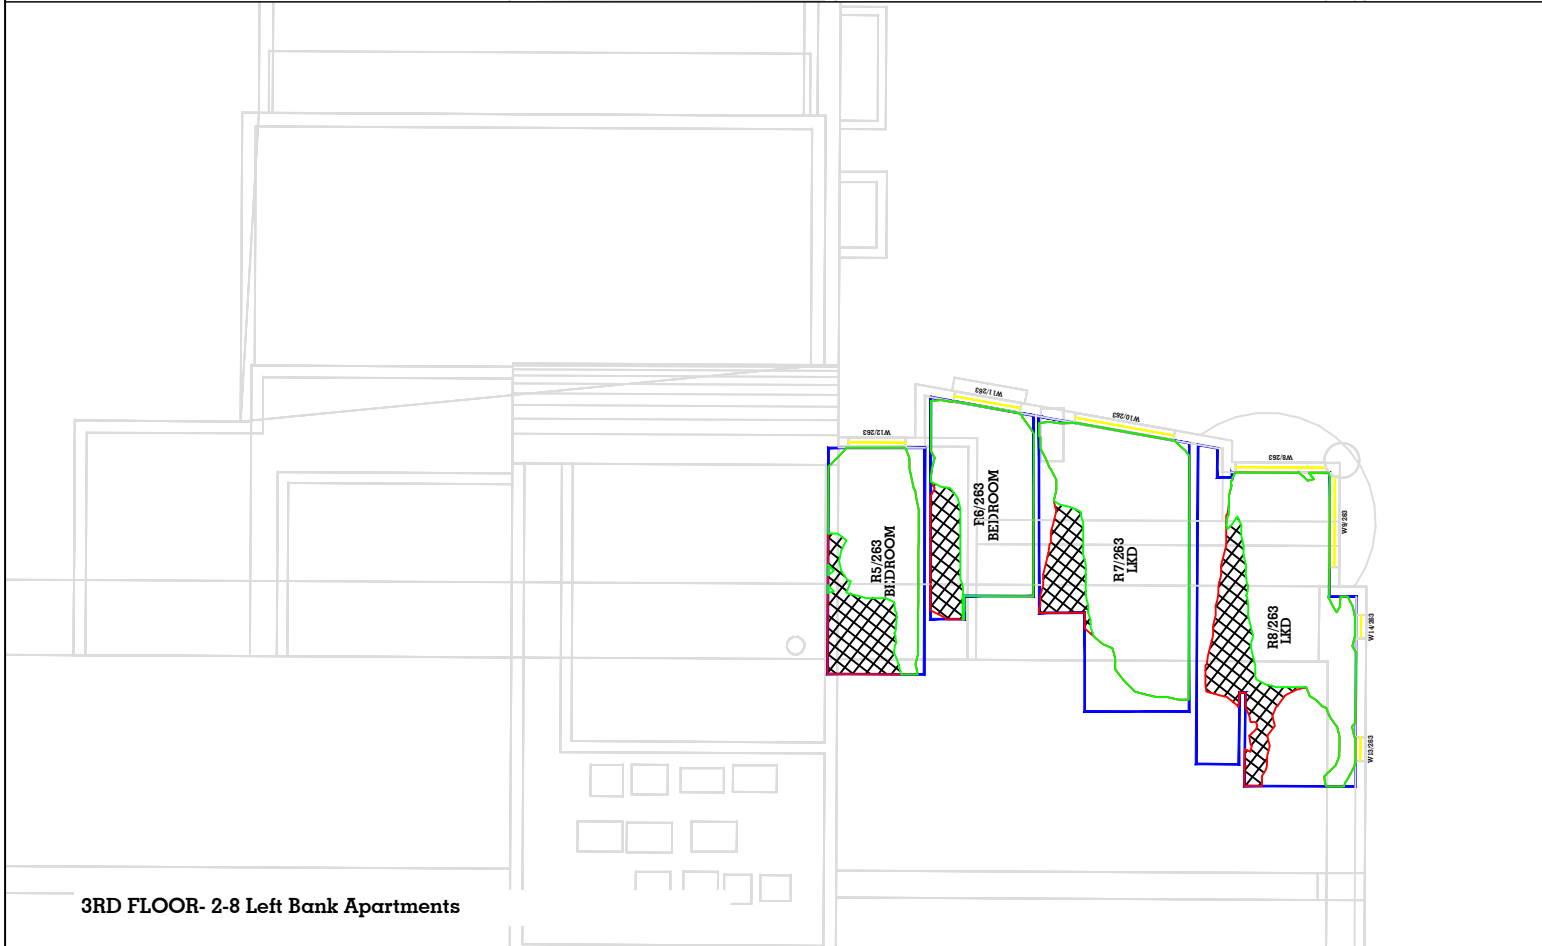


3RD FLOOR- 2-8 Left Bank Apartments

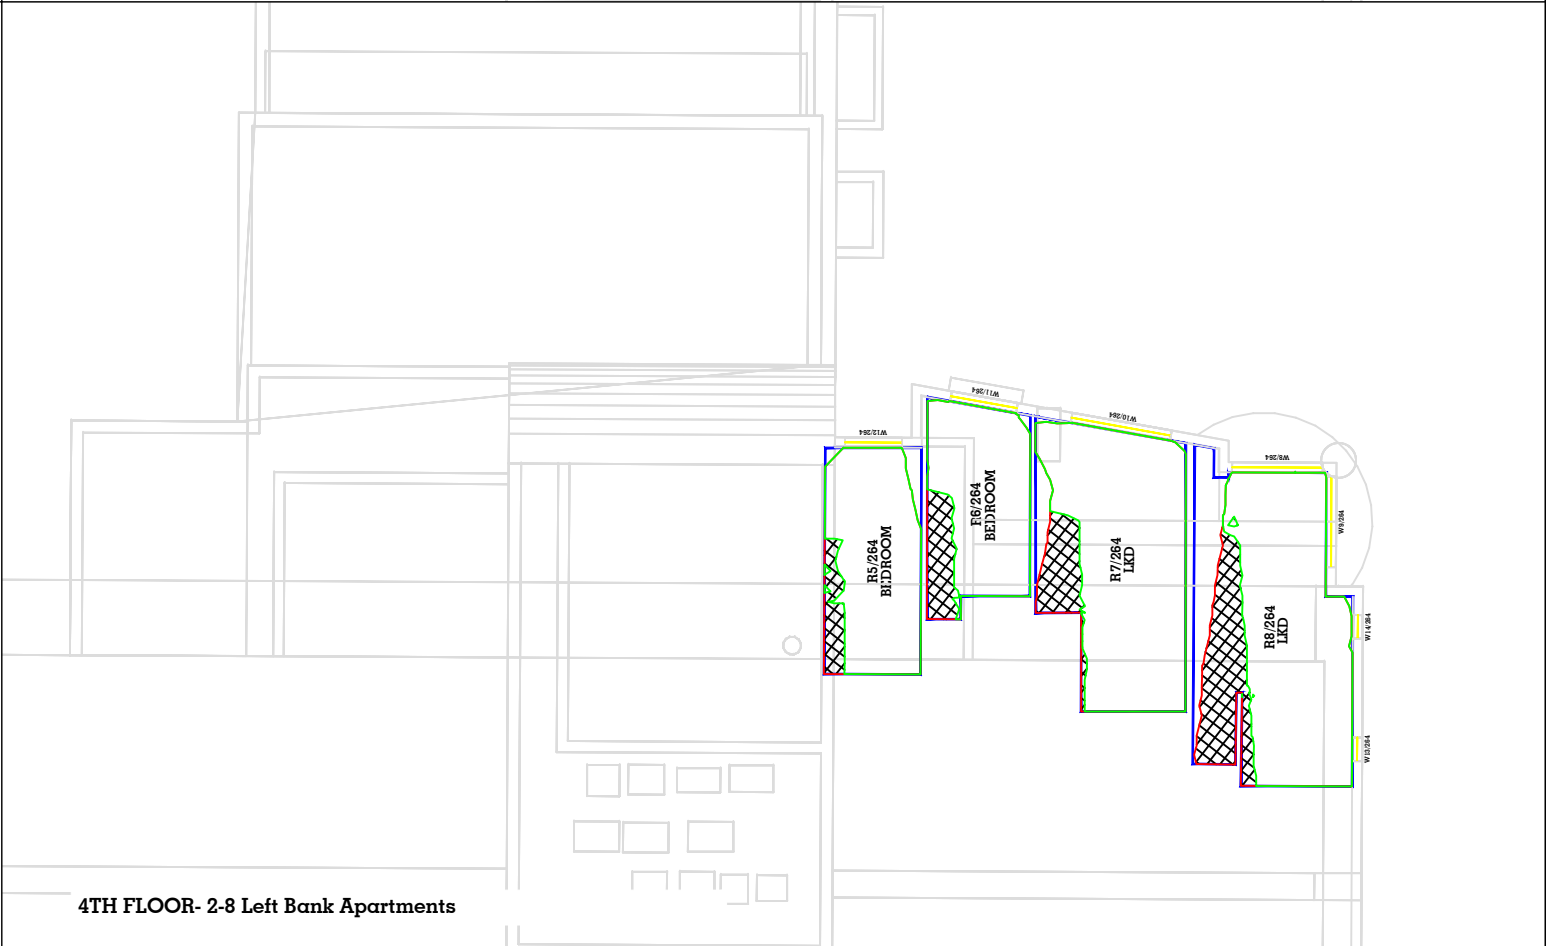


4TH FLOOR- 2-8 Left Bank Apartments


Key:	Sources of information			Project Name	Drawn By	Scale @ A3	Date	65 Gresham Street, London, EC2V 7NQ 08449 02 03 04 www.avisonyoung.co.uk
	Existing building Accucities 3D Model 002464_Albert Bridge House, Manchester_HD_MASRER 08/02/2022	Surrounding buildings Accucities 3D Model 002464_Albert Bridge House, Manchester_HD_MASRER 08/02/2022 INFO 22 FEB 2022 (PLANS, RESEARCH) Riverside Riverview Left Bank Apartments	Proposed building DOWNLOAD 08 AUGUST 2022 0412-SEW-ZZ-ZZ-M3-A-00000_buildings_220818 DWG PLAN SECTIONS ELEVATIONS 17 AUGUST 2022 ABH RESI Plan, Elevations, Sections and 3D Model - 25 Aug 2022	Albert Bridge House	RT	1/75	06 OCT 2022	
				Drawing Title	Project No.	Drawing No.	Revision	
				NO SKYLINE CONTOUR FOR 2-8 Left Bank Apartments	AL96_37	BRE 79	-	

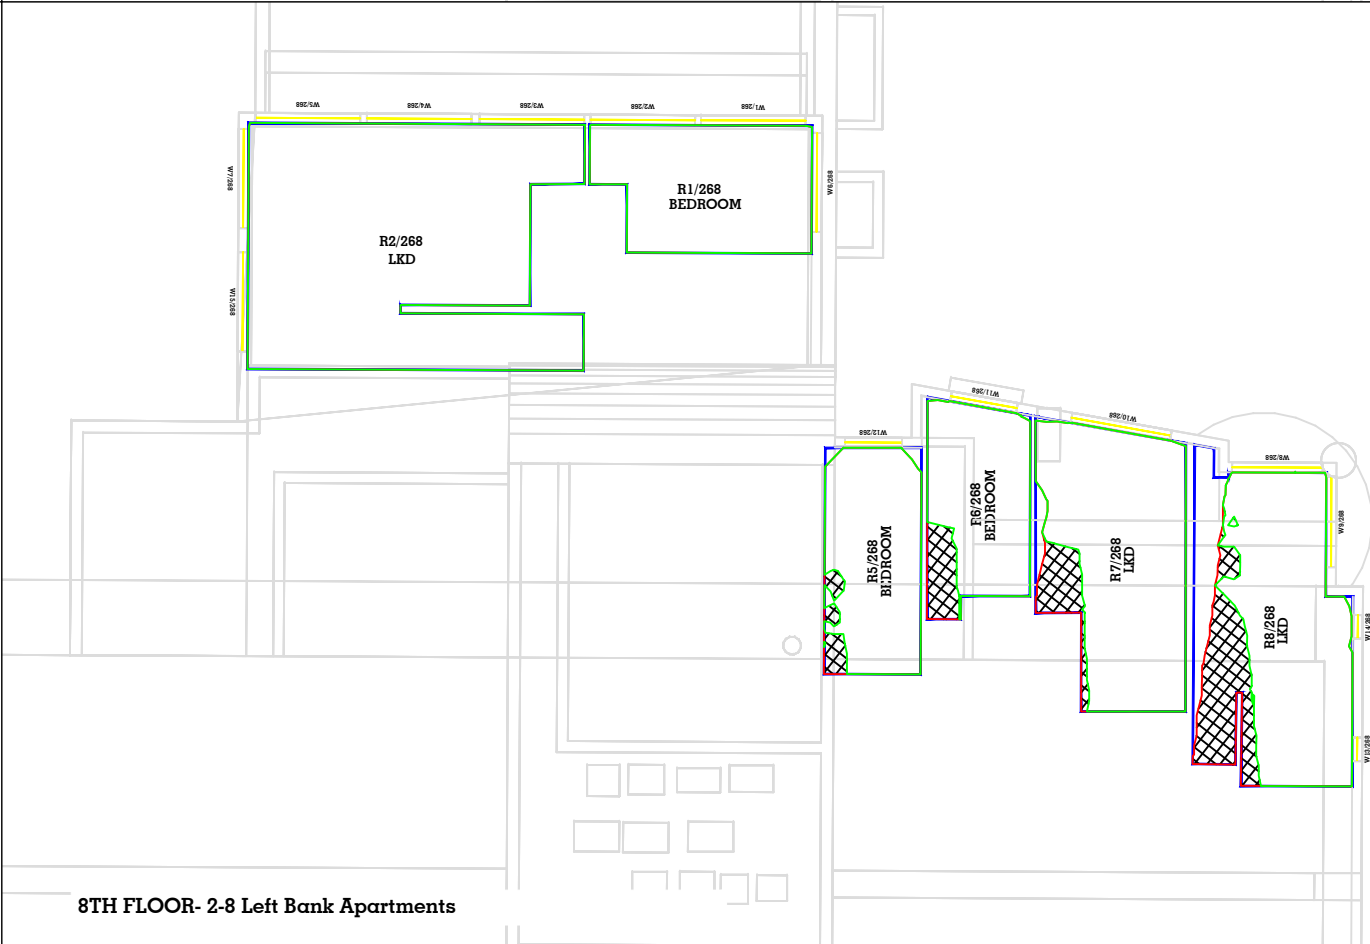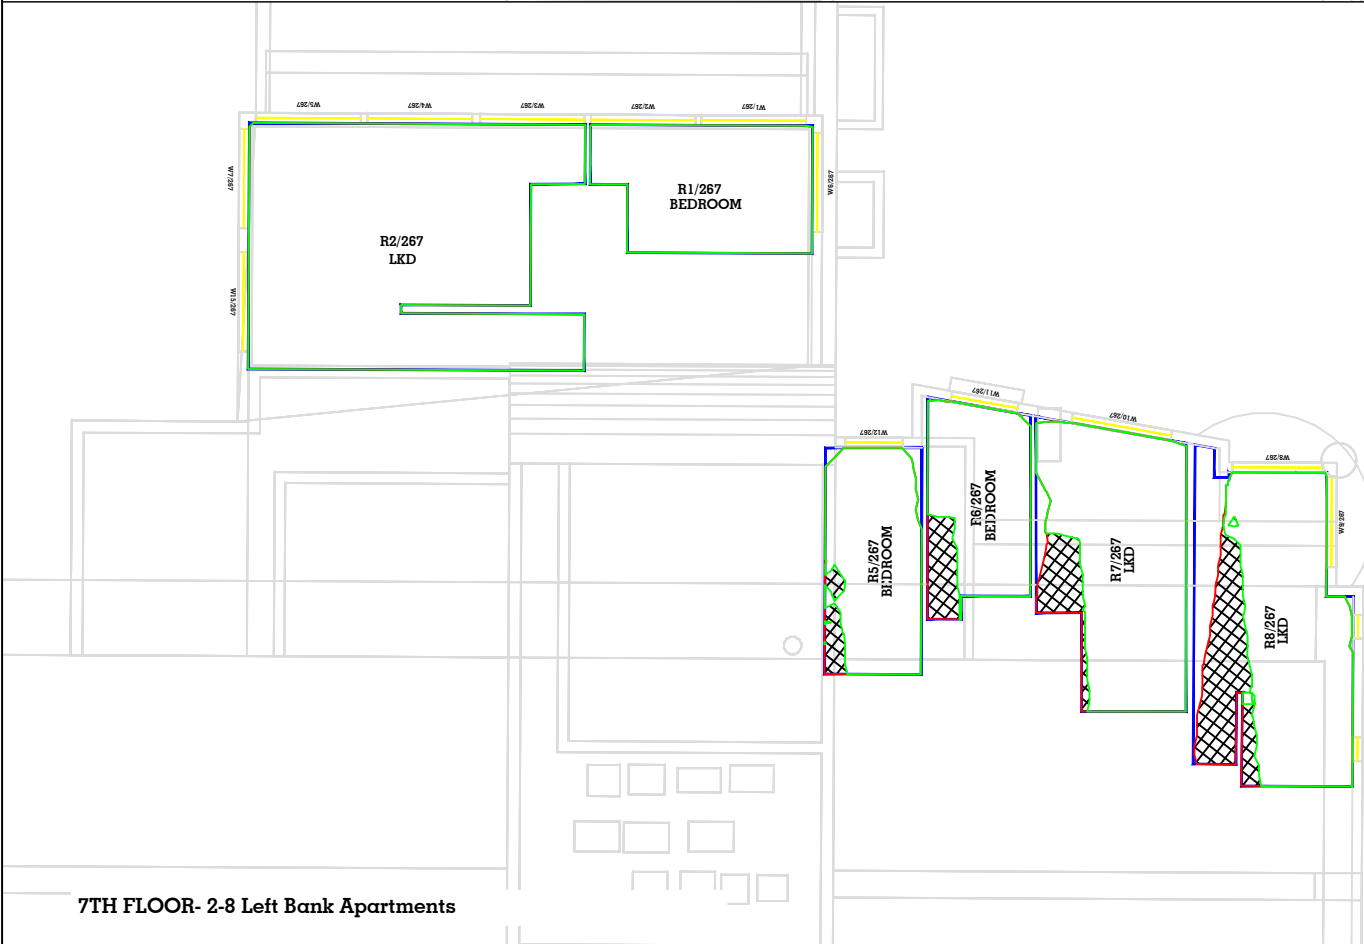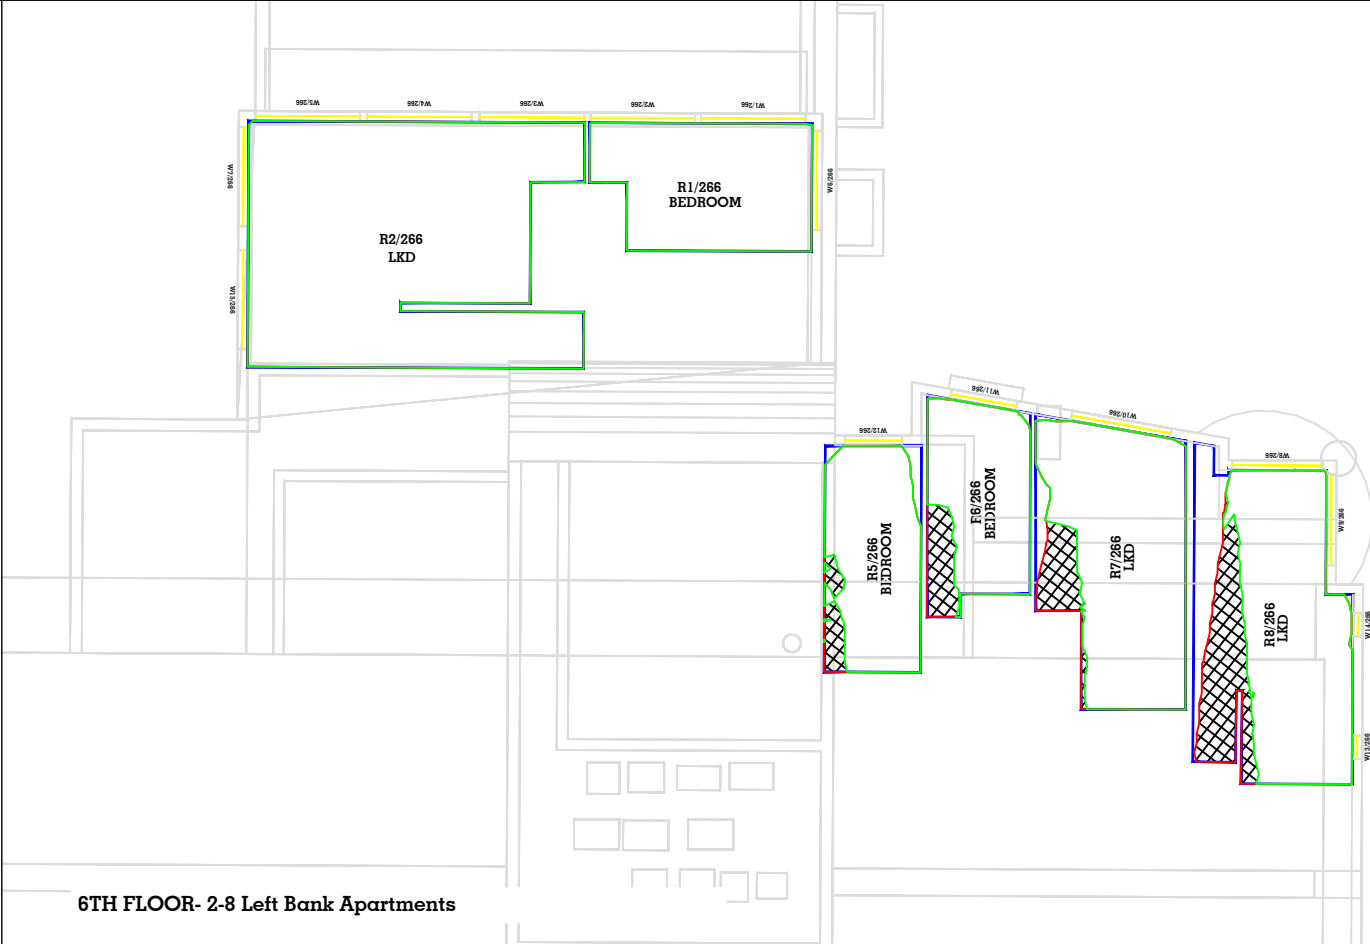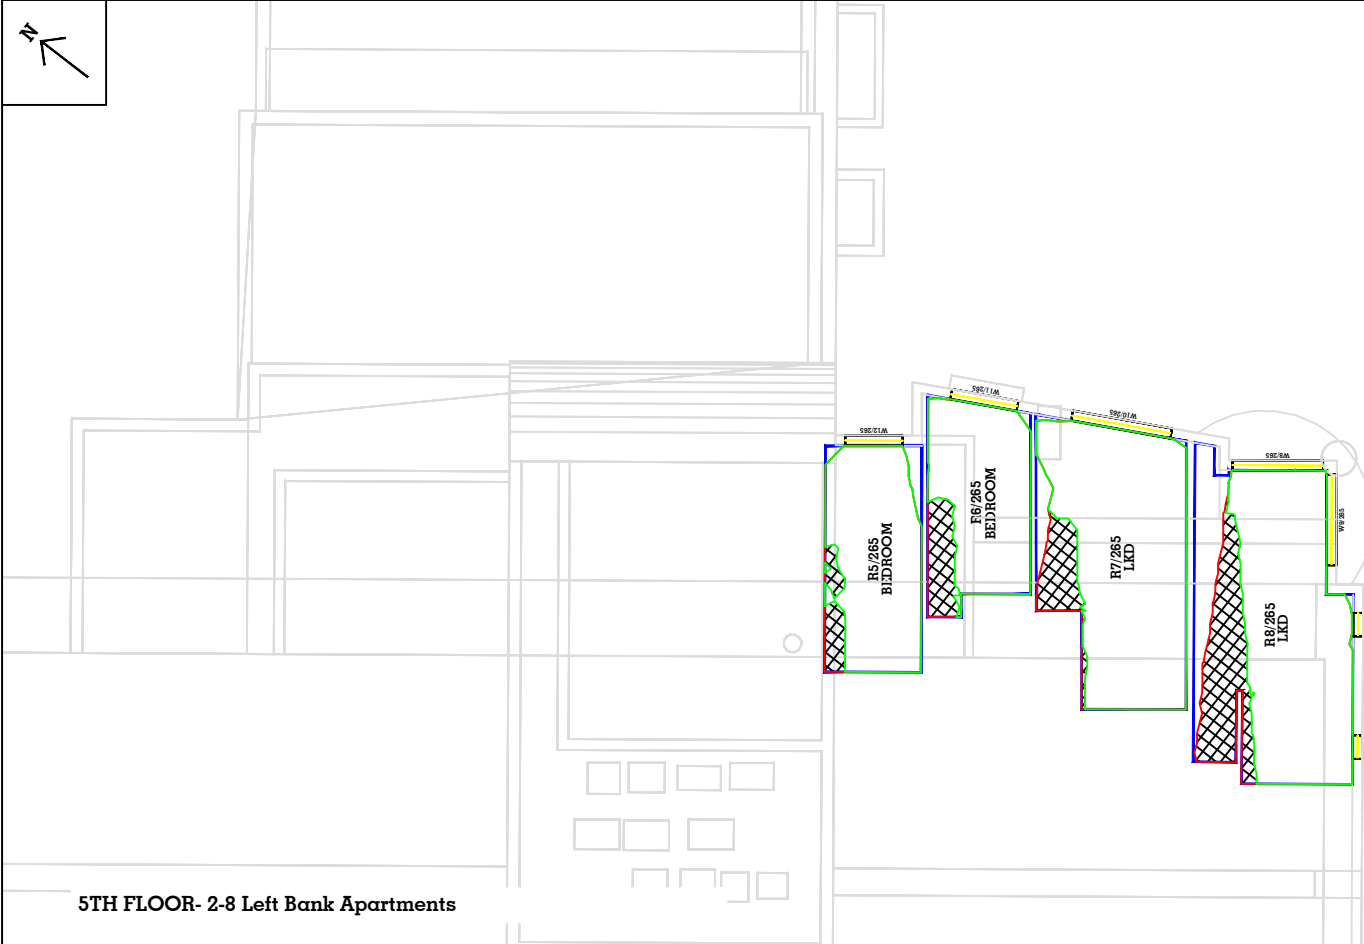


Key: Proposed NSL Existing NSL 1ft Grid Loss Hatching	Sources of information Existing building Accucities 3D Model 002464_Albert Bridge House, Manchester_HD_MASRER 08/02/2022 Surrounding buildings Accucities 3D Model 002464_Albert Bridge House, Manchester_HD_MASRER 08/02/2022 INFO 22 FEB 2022 (PLANS, RESEARCH) Riverside Riverview Left Bank Apartments Proposed building DOWNLOAD 08 AUGUST 2022 0412-SEW-ZZ-ZZ-M3-A-00000_buildings_220818 DWG PLAN SECTIONS ELEVATIONS 17 AUGUST 2022 ABH RESI Plan, Elevations, Sections and 3D Model - 25 Aug 2022			Project Name Albert Bridge House Drawing Title NO SKYLINE CONTOUR FOR 2-8 Left Bank Apartments	Drawn By RT Scale @ A3 1/75 Date 06 OCT 2022 Project No. AL96_37 Drawing No. BRE 80 Revision -	AVISON YOUNG 65 Gresham Street, London, EC2V 7NQ 08449 02 03 04 www.avisonyoung.co.uk

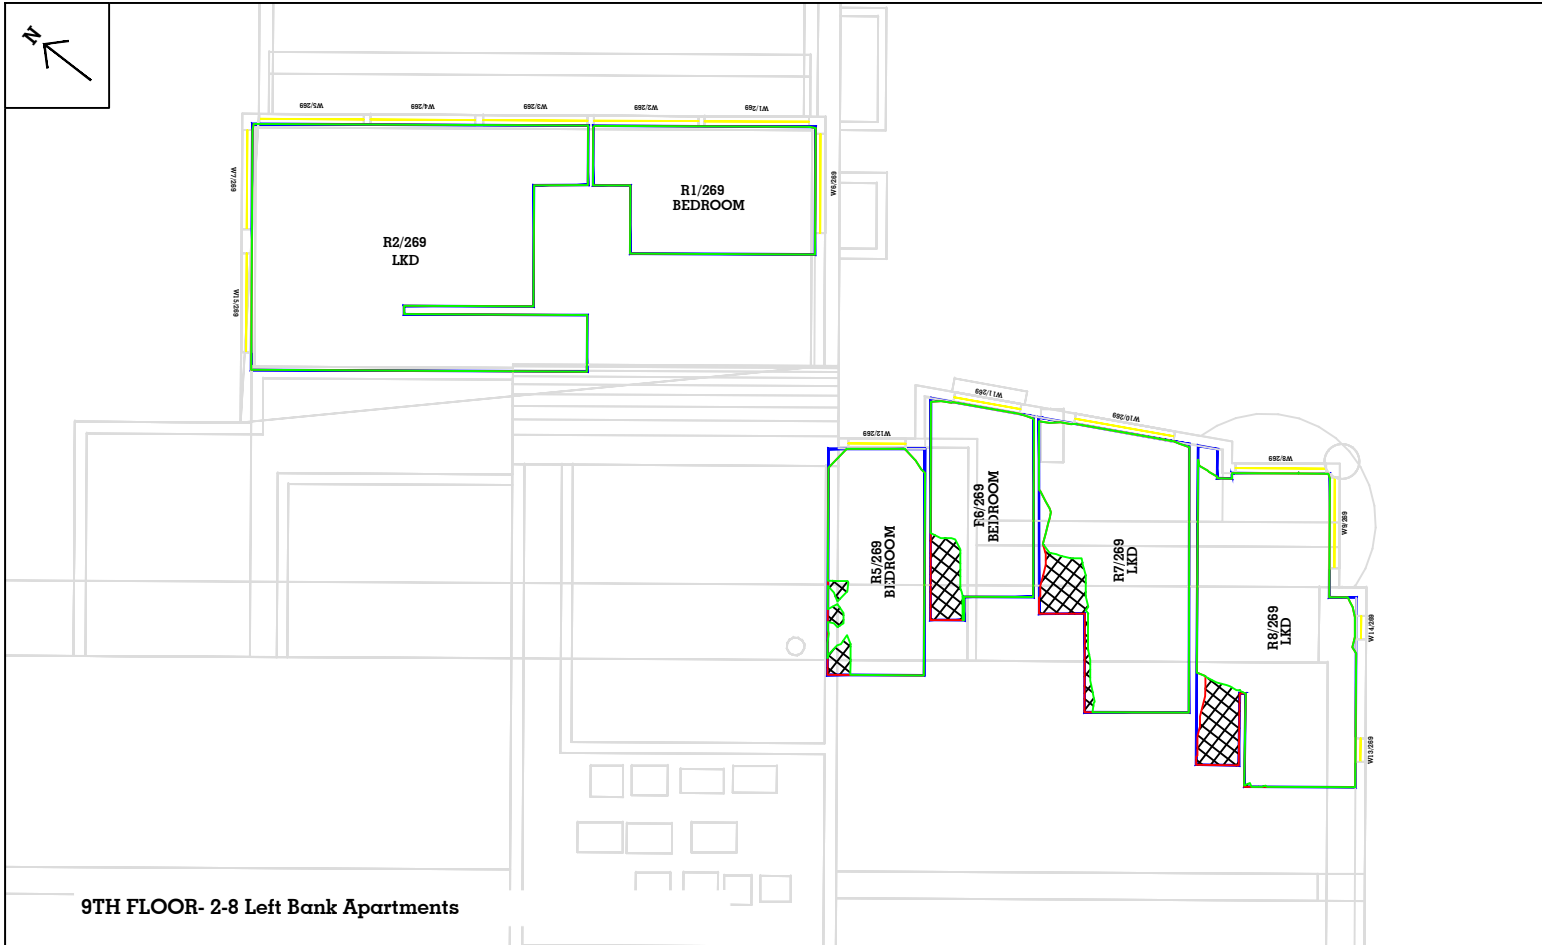


9TH FLOOR- 2-8 Left Bank Apartments

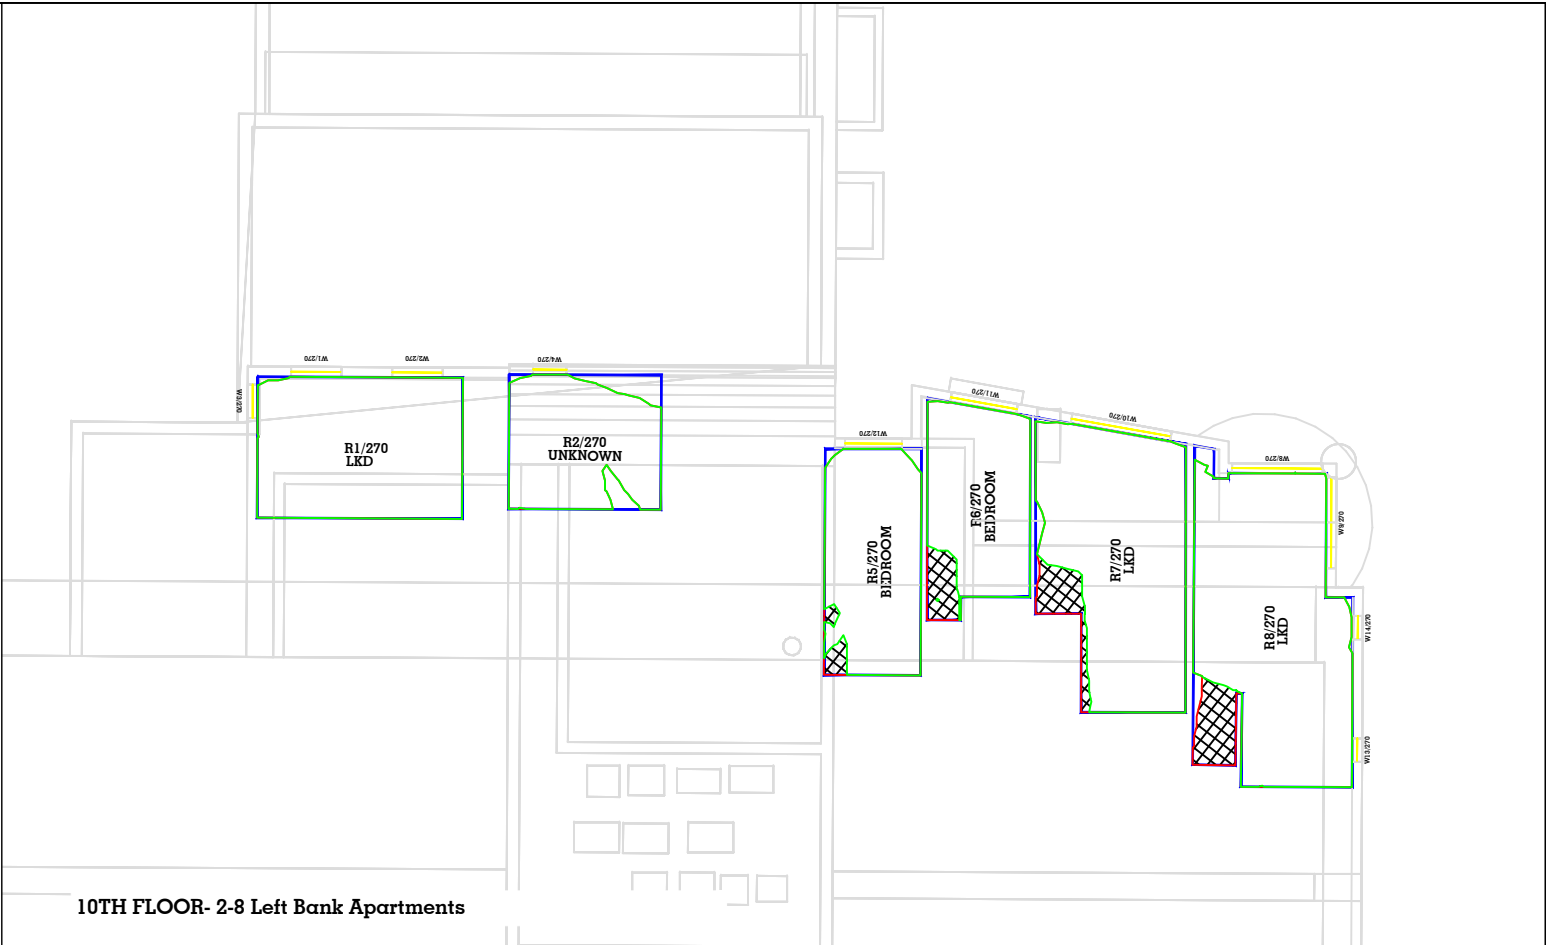


10TH FLOOR- 2-8 Left Bank Apartments

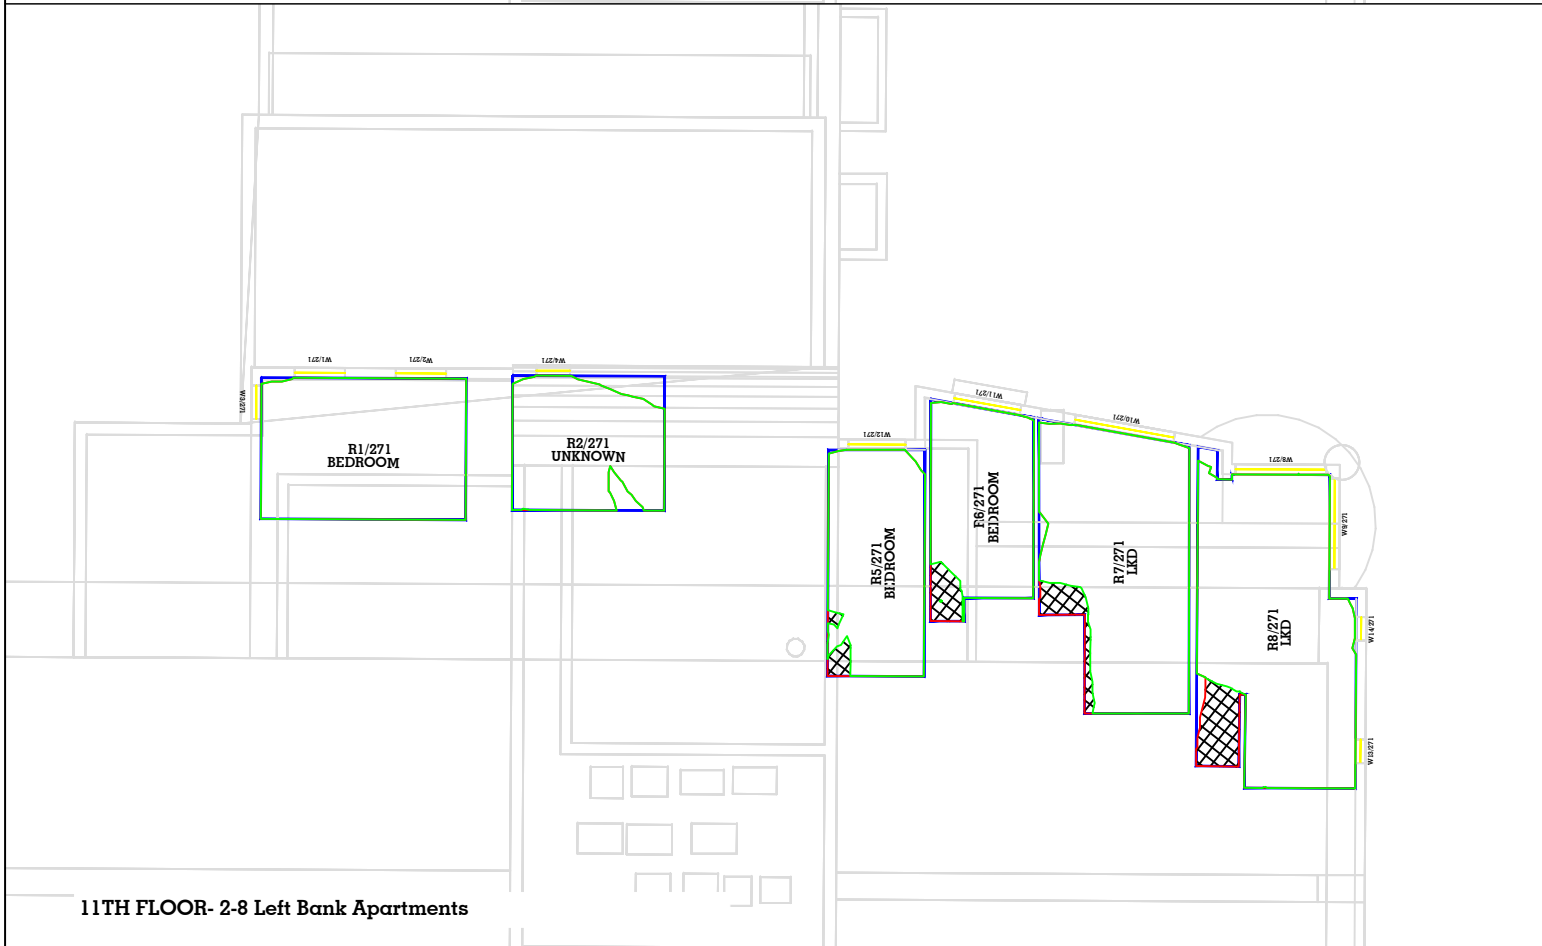


11TH FLOOR- 2-8 Left Bank Apartments

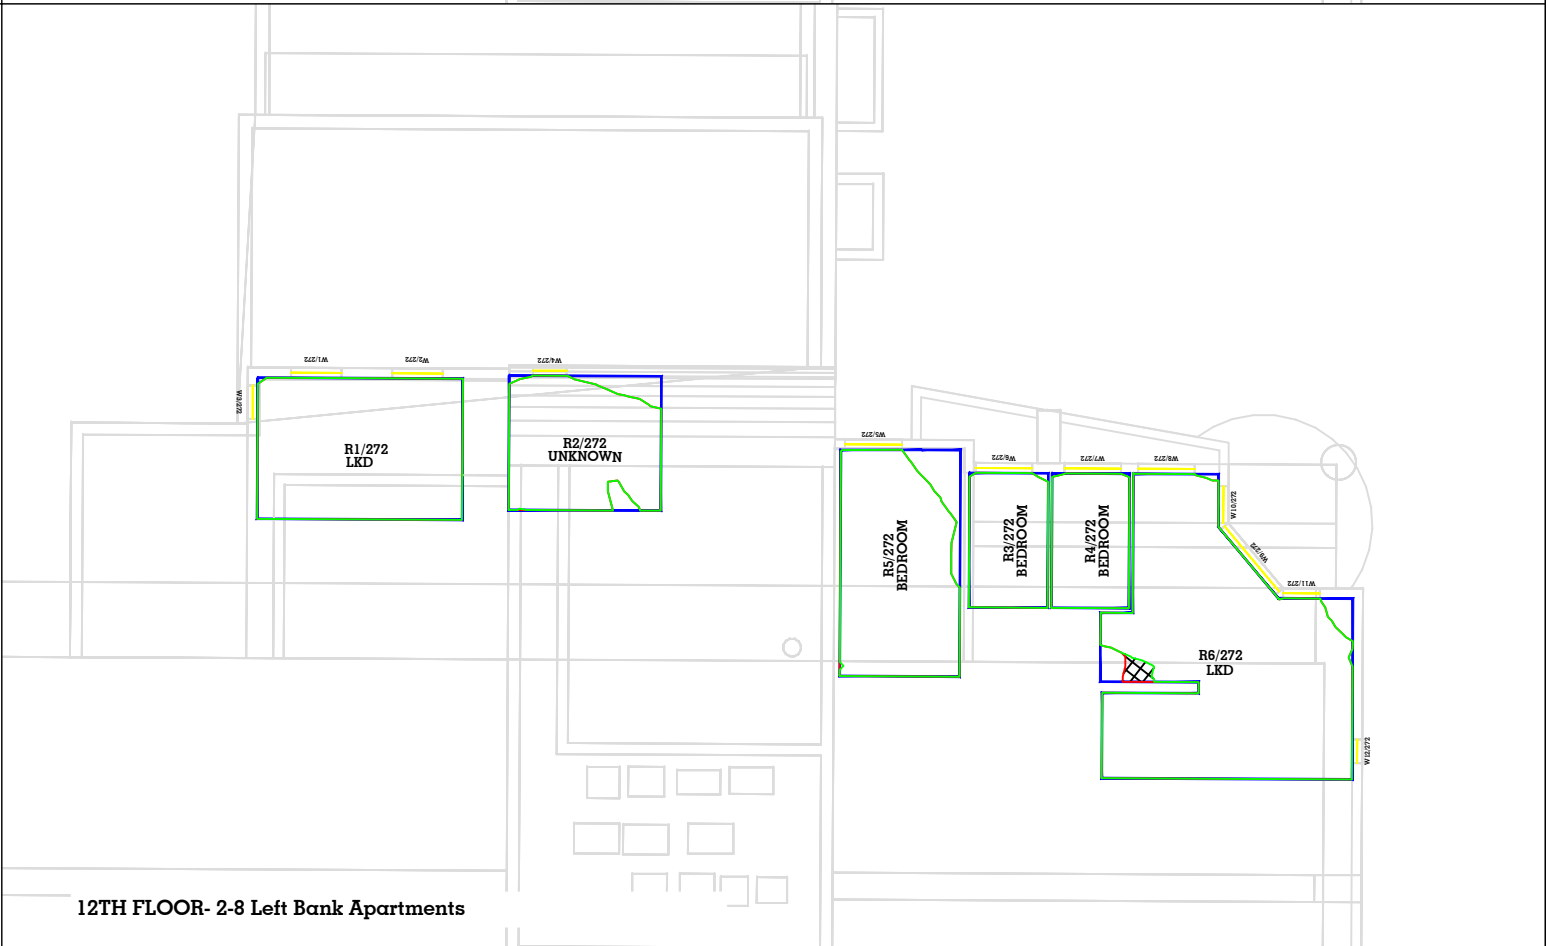


12TH FLOOR- 2-8 Left Bank Apartments

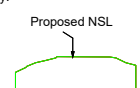Key: 	Sources of information Existing building Accucities 3D Model 002464_Albert Bridge House, Manchester_HD_MASRER 08/02/2022 Surrounding buildings Accucities 3D Model 002464_Albert Bridge House, Manchester_HD_MASRER 08/02/2022 INFO 22 FEB 2022 (PLANS, RESEARCH) Riverside Riverview Left Bank Apartments Proposed building DOWNLOAD 08 AUGUST 2022 0412-SEW-ZZ-M3-A-00000_buildings_220818 DWG PLAN SECTIONS ELEVATIONS 17 AUGUST 2022 ABH RESI Plan, Elevations, Sections and 3D Model - 25 Aug 2022			Project Name Albert Bridge House Drawing Title NO SKYLINE CONTOUR FOR 2-8 Left Bank Apartments	Drawn By RT Project No. AL96_37 Scale @ A3 1/75 Drawing No. BRE 81 Date 06 OCT 2022 Revision -	AVISON YOUNG 65 Gresham Street, London, EC2V 7NQ 08449 02 03 04 www.avisonyoung.co.uk

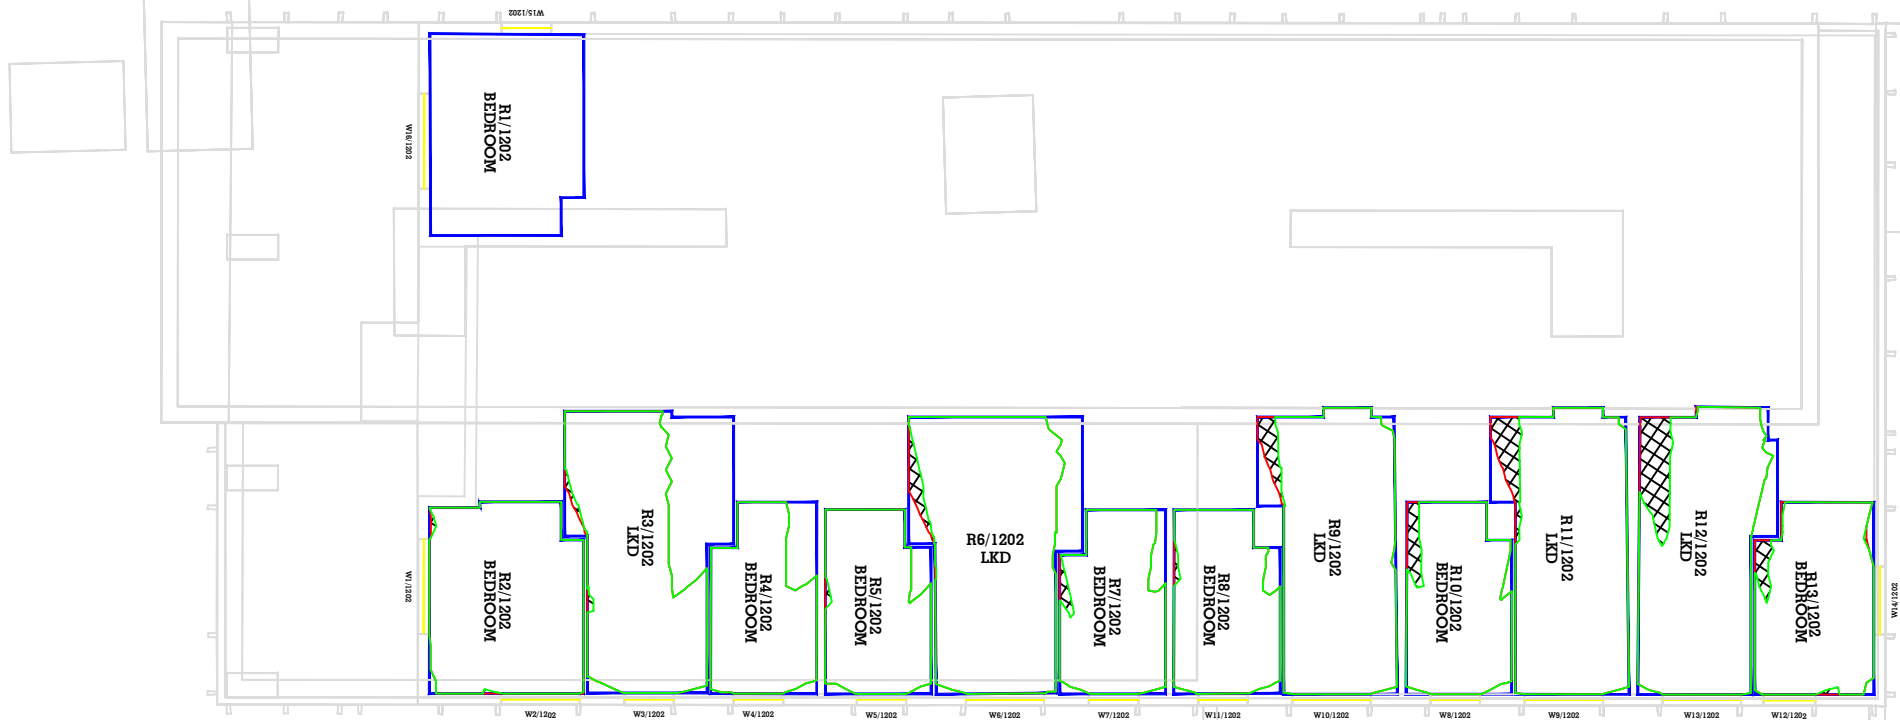


2ND FLOOR- 29 New Bailey Street

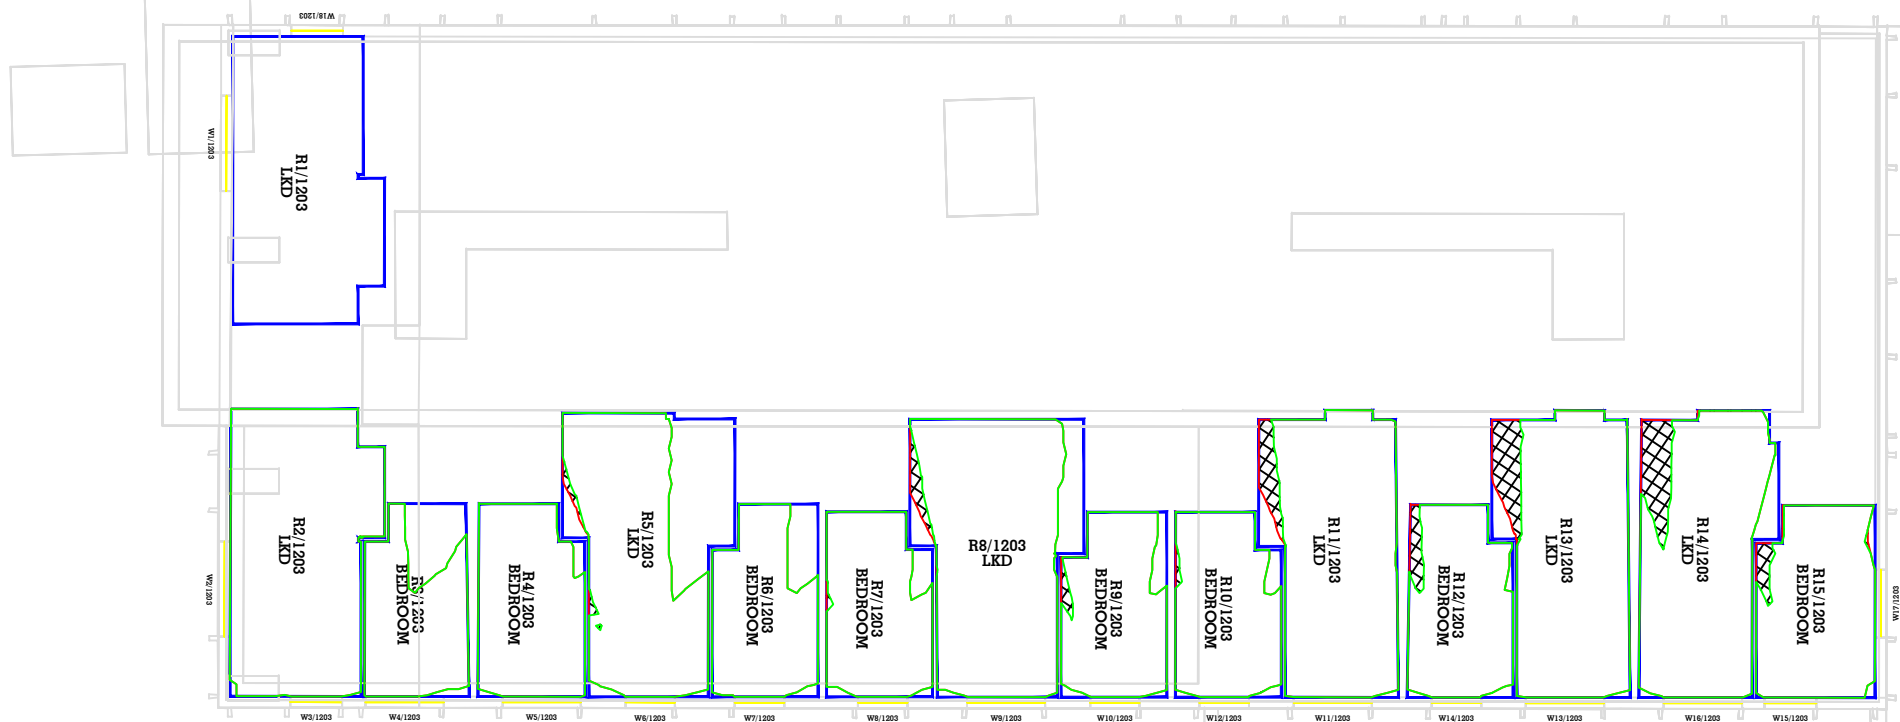

3RD FLOOR- 29 New Bailey Street

Key:

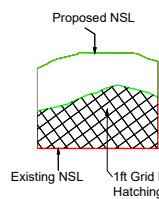

Sources of information

Existing building
Accucities 3D Model
002464_Albert Bridge House,
Manchester_HD_MASRER 08/02/2022

Surrounding buildings
Accucities 3D Model
002464_Albert Bridge House,
Manchester_HD_MASRER 08/02/2022
INFO 22 FEB 2022 (PLANS, RESEARCH)
Riverside
Riverview
Left Bank Apartments

Proposed building
DOWNLOAD 08 AUGUST 2022
0412-SEW-ZZ-M3-A-00000_buildings_220818
DWG PLAN SECTIONS ELEVATIONS 17 AUGUST 2022
ABH RESI Plan, Elevations, Sections and 3D Model - 25 Aug 2022

Project Name
Albert Bridge House

Drawing Title
NO SKYLINE CONTOUR FOR
29 New Bailey Street

Drawn By
RT

Project No.
AL96_37

Scale @ A3
1/200


Drawing No.
BRE 82

Date
06 OCT 2022


Revision
-

**AVISON
YOUNG**

65 Gresham Street, London, EC2V 7NQ
08449 02 03 04 www.avisonyoung.co.uk

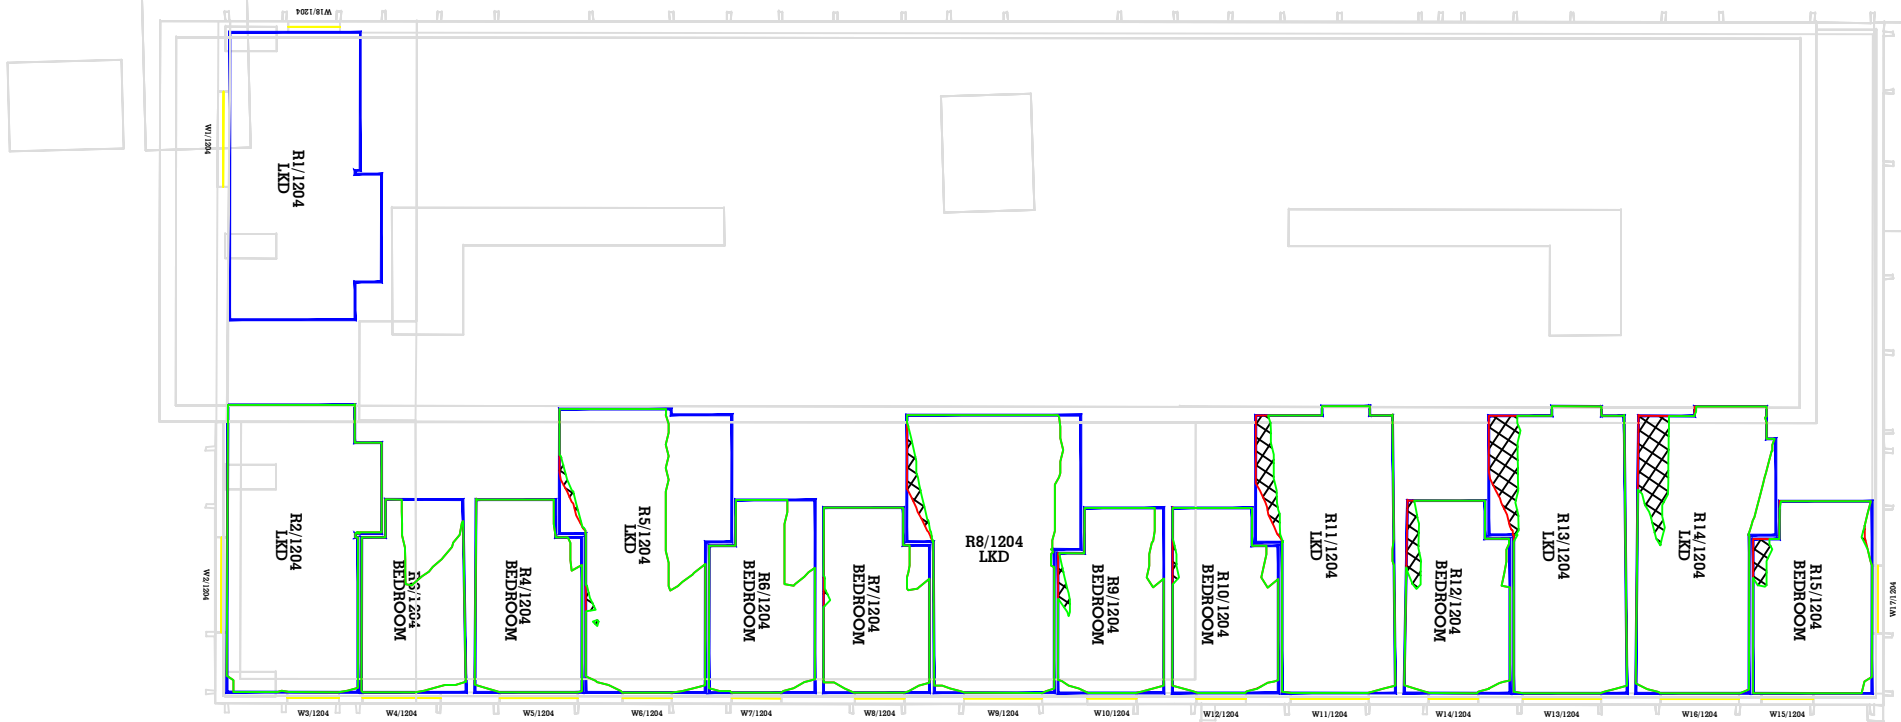


4TH FLOOR- 29 New Bailey Street

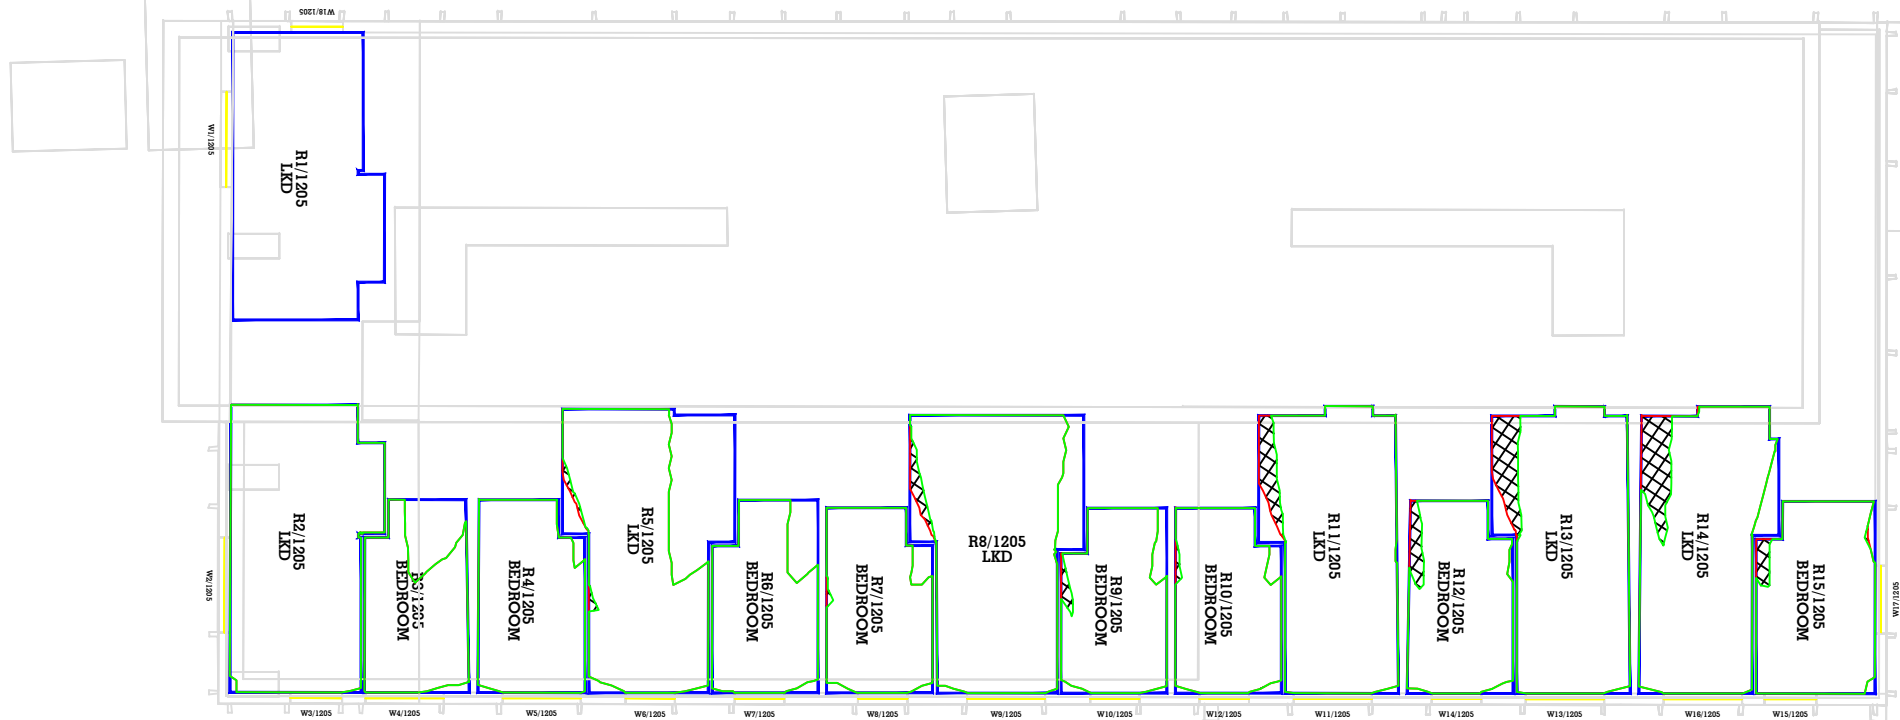

5TH FLOOR- 29 New Bailey Street

Key:

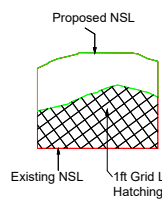

Sources of information

Existing building
Accucities 3D Model
002464_Albert Bridge House,
Manchester_HD_MASRER 08/02/2022

Surrounding buildings
Accucities 3D Model
002464_Albert Bridge House,
Manchester_HD_MASRER 08/02/2022
INFO 22 FEB 2022 (PLANS, RESEARCH)
Riverside
Riverview
Left Bank Apartments

Proposed building
DOWNLOAD 08 AUGUST 2022
0412-SEW-ZZ-M3-A-00000_buildings_220818
DWG PLAN SECTIONS ELEVATIONS 17 AUGUST 2022
ABH RESI Plan, Elevations, Sections and 3D Model - 25 Aug 2022

Project Name
Albert Bridge House

Drawing Title
NO SKYLINE CONTOUR FOR
29 New Bailey Street

Drawn By
RT

Project No.
AL96_37

Scale @ A3
1/200


Drawing No.
BRE 83

Date
06 OCT 2022


Revision
-

**AVISON
YOUNG**

65 Gresham Street, London, EC2V 7NQ
08449 02 03 04 www.avisonyoung.co.uk

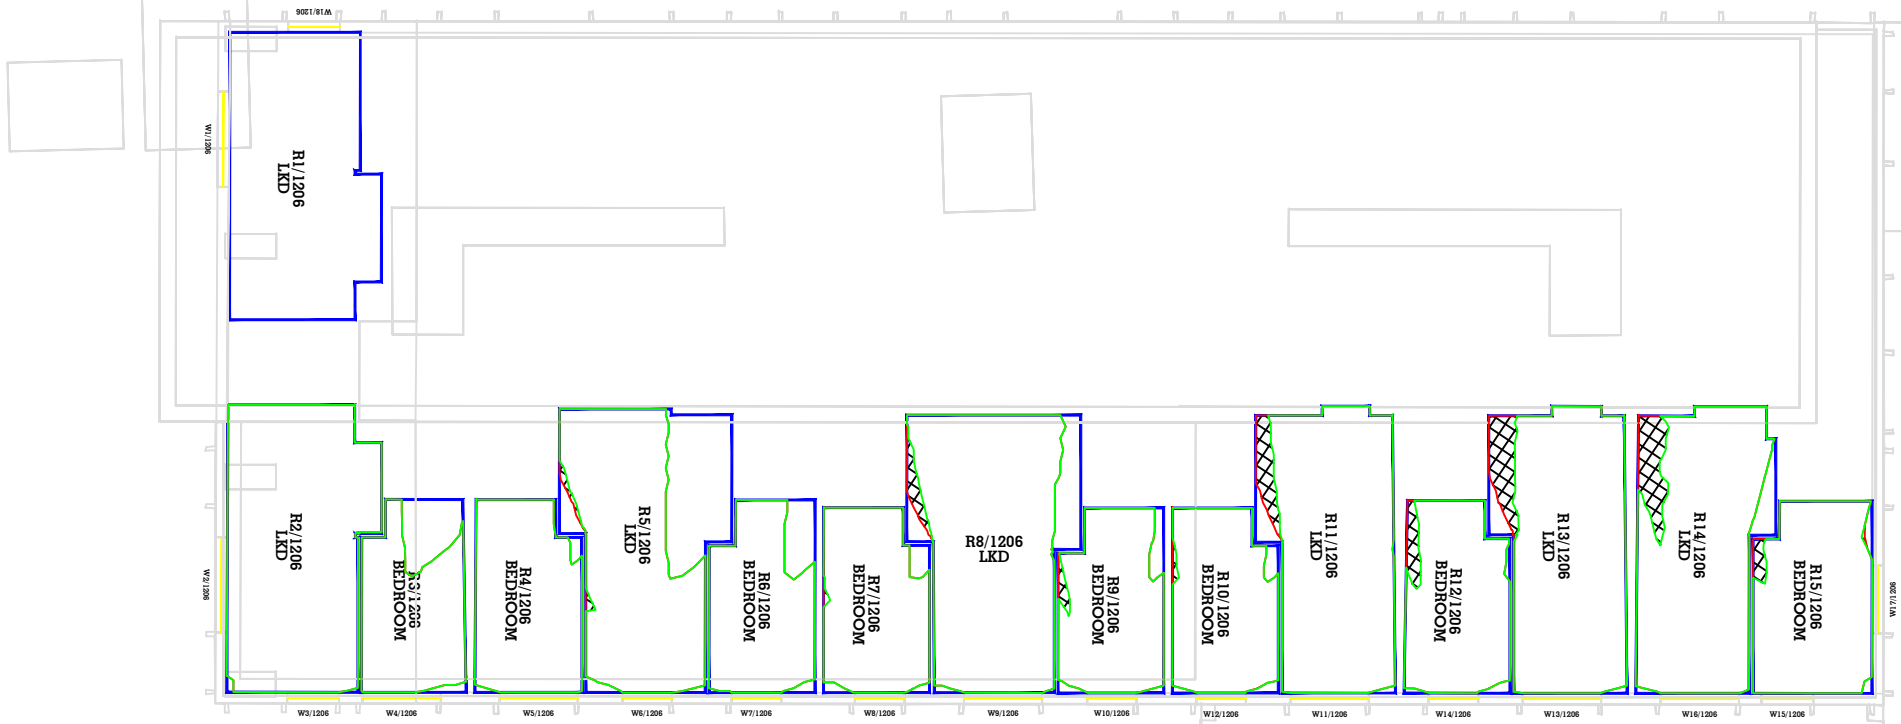


6TH FLOOR- 29 New Bailey Street

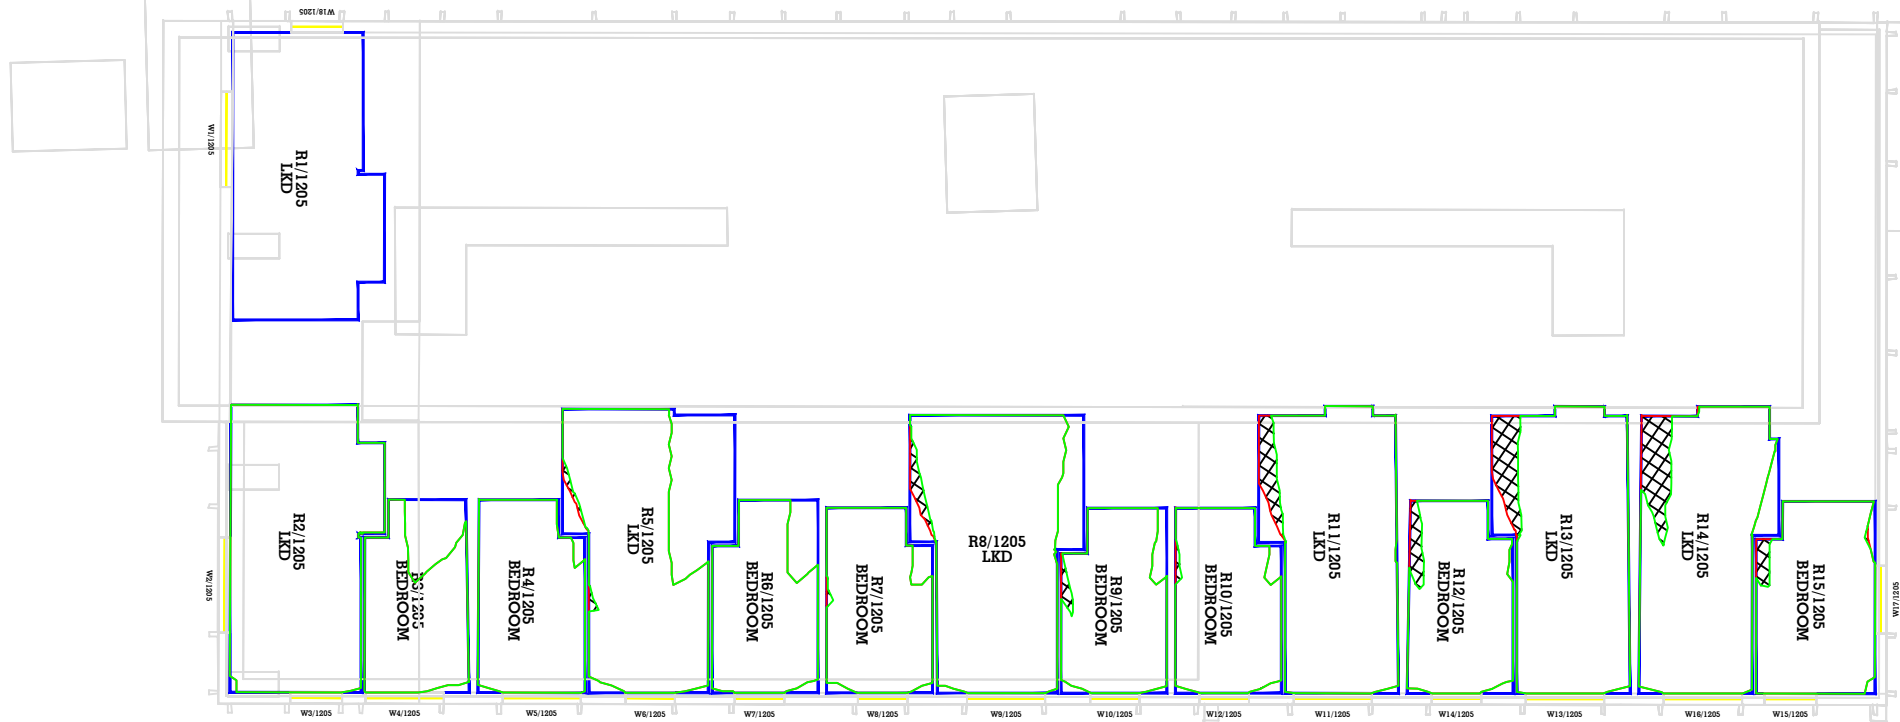

7TH FLOOR- 29 New Bailey Street

Key:

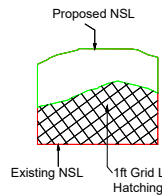

Sources of information

Existing building
Accucities 3D Model
002464_Albert Bridge House,
Manchester_HD_MASRER 08/02/2022

Surrounding buildings
Accucities 3D Model
002464_Albert Bridge House,
Manchester_HD_MASRER 08/02/2022
INFO 22 FEB 2022 (PLANS, RESEARCH)
Riverside
Riverview
Left Bank Apartments

Proposed building
DOWNLOAD 08 AUGUST 2022
0412-SEW-ZZ-M3-A-00000_buildings_220818
DWG PLAN SECTIONS ELEVATIONS 17 AUGUST 2022
ABH RESI Plan, Elevations, Sections and 3D Model - 25 Aug 2022

Project Name
Albert Bridge House

Drawing Title
NO SKYLINE CONTOUR FOR
29 New Bailey Street

Drawn By
RT

Project No.
AL96_37

Scale @ A3
1/200


Drawing No.
BRE 84

Date
06 OCT 2022


Revision
-

**AVISON
YOUNG**

65 Gresham Street, London, EC2V 7NQ
08449 02 03 04 www.avisonyoung.co.uk

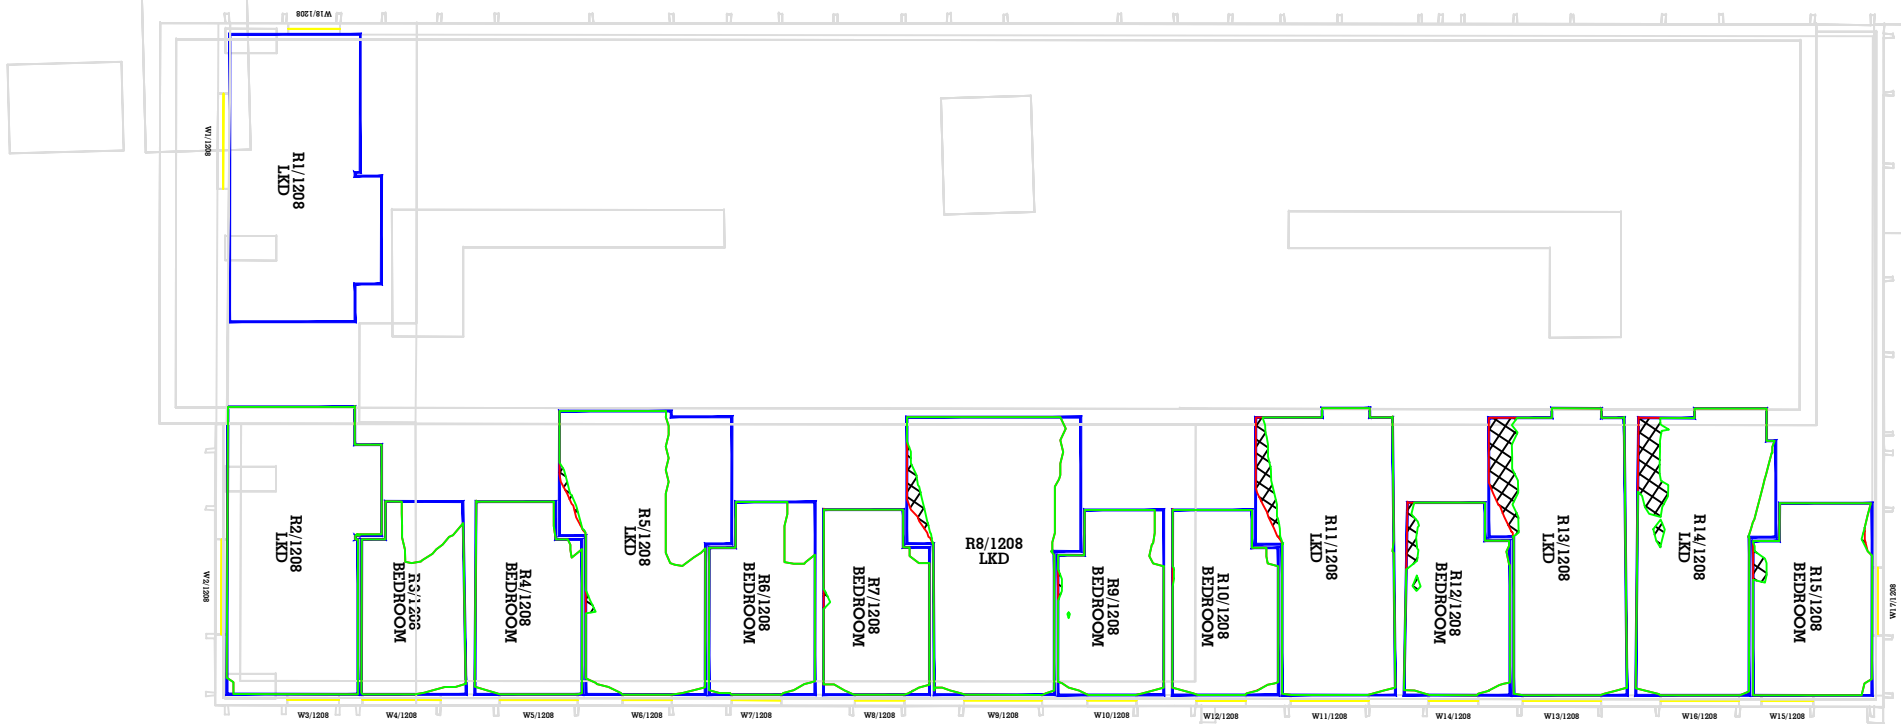


8TH FLOOR- 29 New Bailey Street

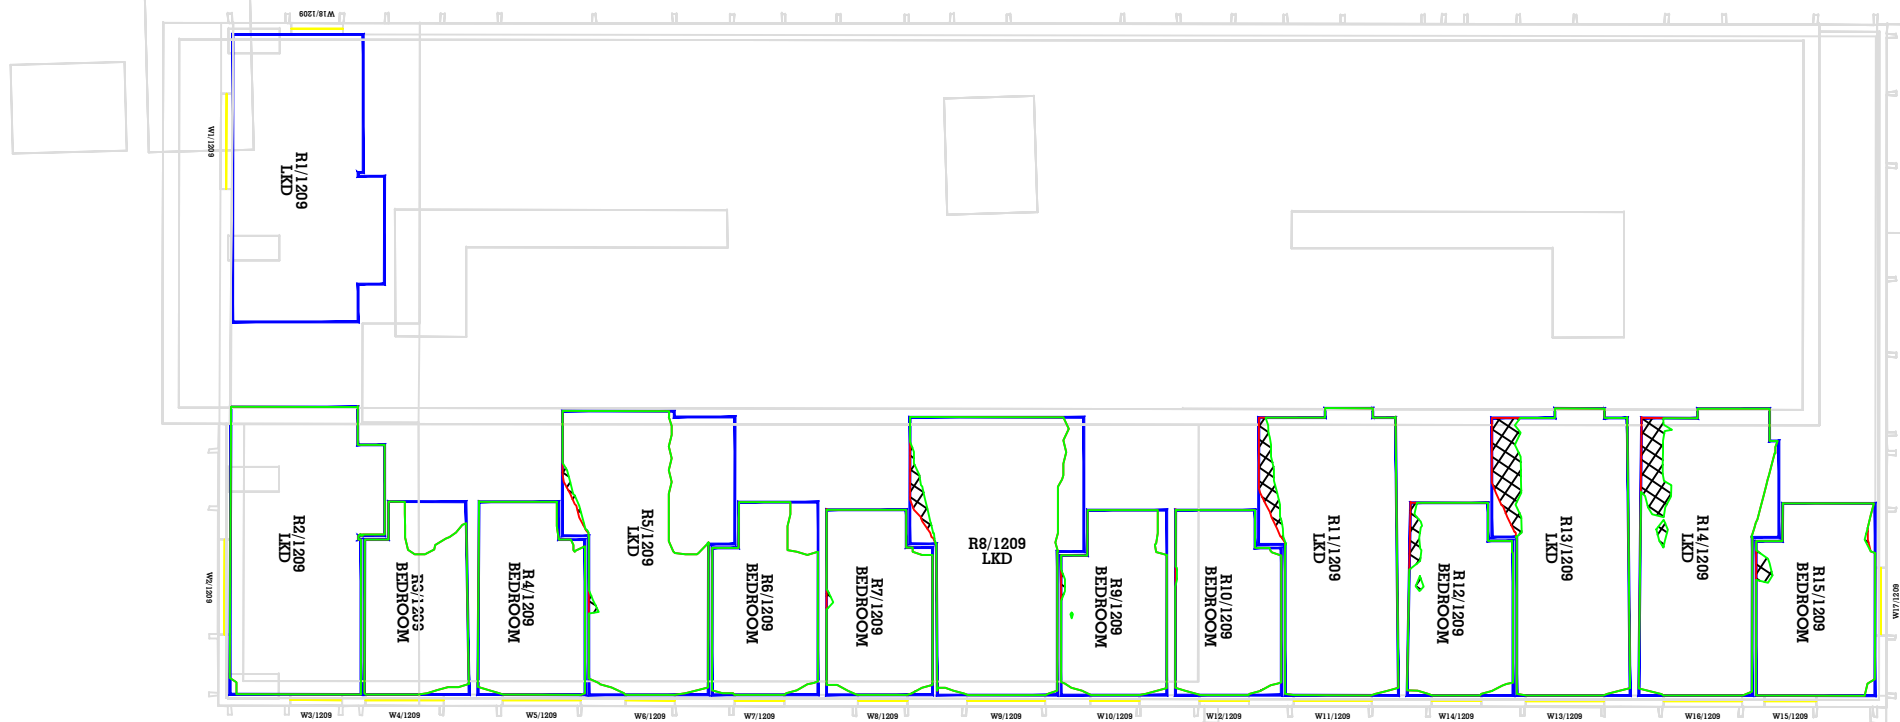

9TH FLOOR- 29 New Bailey Street

Key:

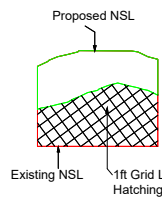

Sources of information

Existing building
Accucities 3D Model
002464_Albert Bridge House,
Manchester_HD_MASRER 08/02/2022

Surrounding buildings
Accucities 3D Model
002464_Albert Bridge House,
Manchester_HD_MASRER 08/02/2022
INFO 22 FEB 2022 (PLANS, RESEARCH)
Riverside
Riverview
Left Bank Apartments

Proposed building
DOWNLOAD 08 AUGUST 2022
0412-SEW-ZZ-M3-A-00000_buildings_220818
DWG PLAN SECTIONS ELEVATIONS 17 AUGUST 2022
ABH RESI Plan, Elevations, Sections and 3D Model - 25 Aug 2022

Project Name
Albert Bridge House

Drawing Title
NO SKYLINE CONTOUR FOR
29 New Bailey Street

Drawn By
RT

Project No.
AL96_37

Scale @ A3
1/200


Drawing No.
BRE 85

Date
06 OCT 2022


Revision
-

**AVISON
YOUNG**

65 Gresham Street, London, EC2V 7NQ
08449 02 03 04 www.avisonyoung.co.uk

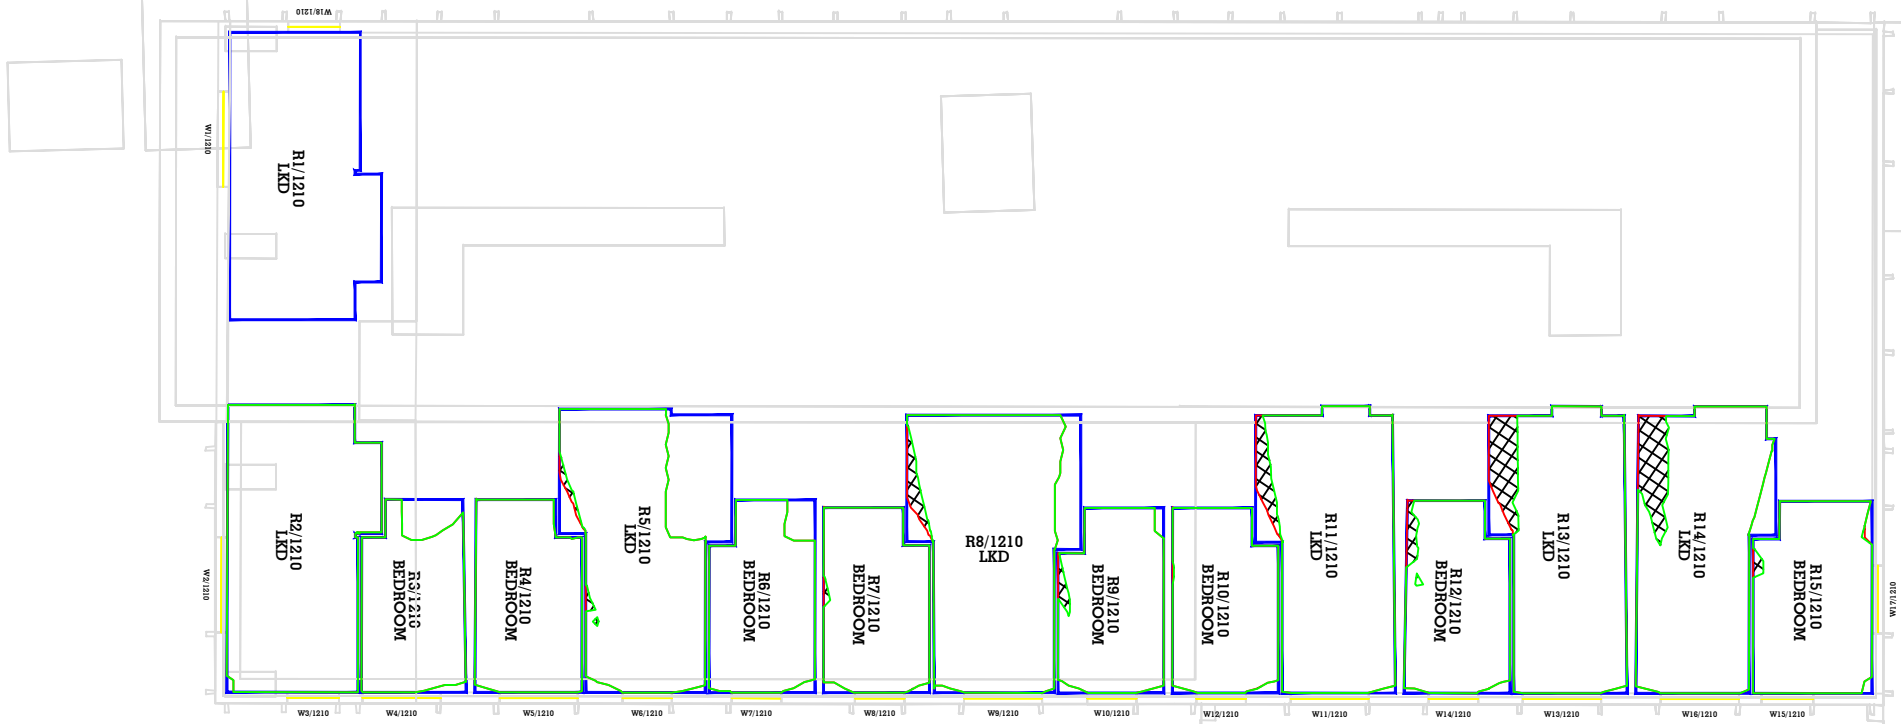


10TH FLOOR- 29 New Bailey Street

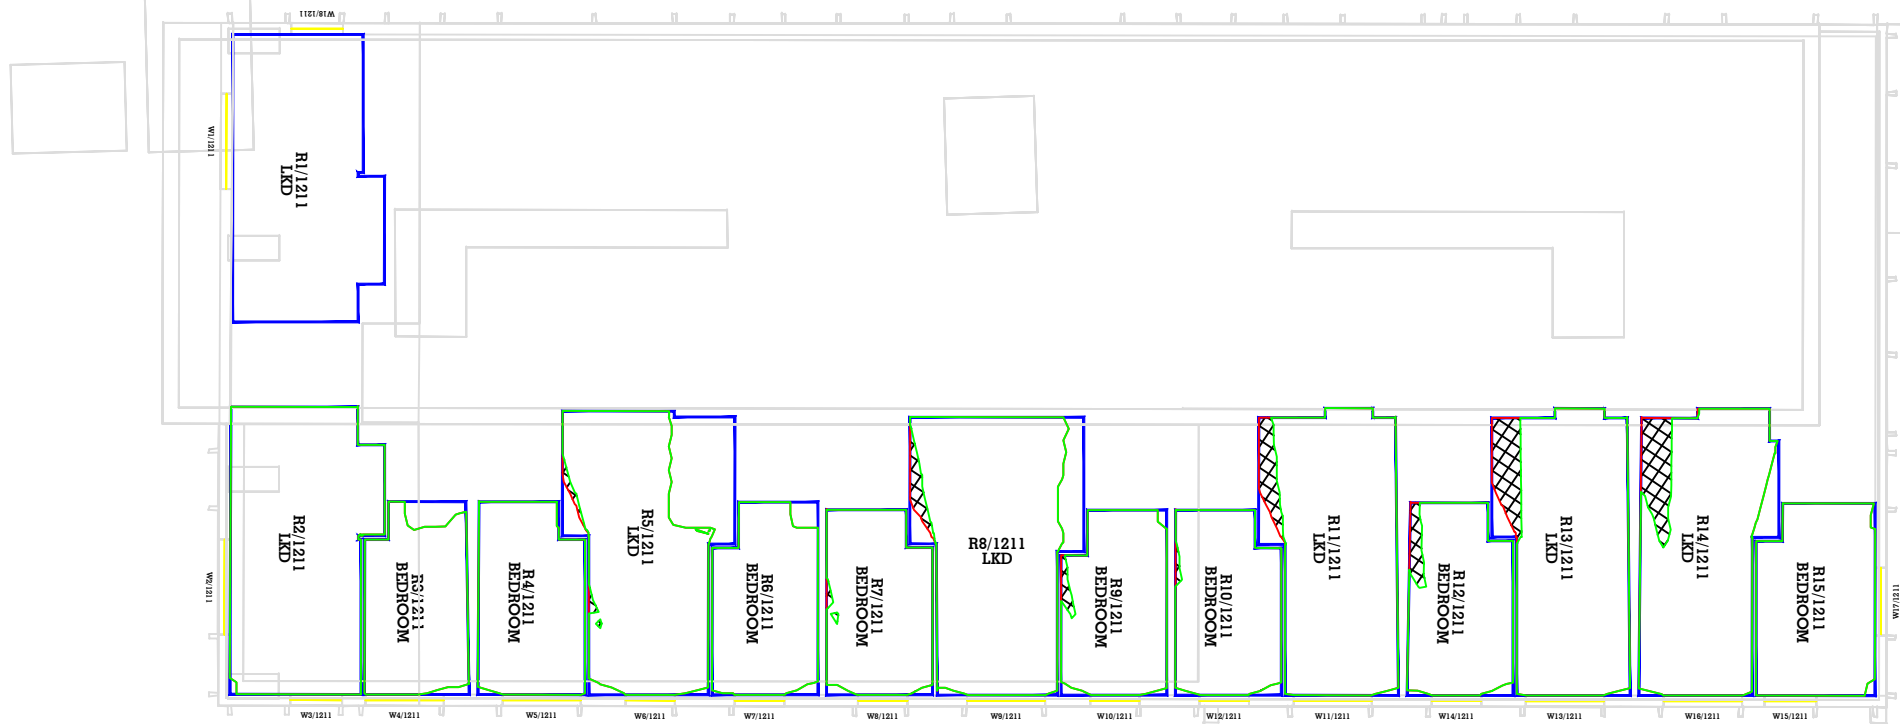

11TH FLOOR- 29 New Bailey Street

Key:

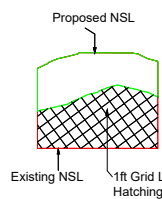

Sources of information

Existing building
Accucities 3D Model
002464_Albert Bridge House,
Manchester_HD_MASRER 08/02/2022

Surrounding buildings
Accucities 3D Model
002464_Albert Bridge House,
Manchester_HD_MASRER 08/02/2022
INFO 22 FEB 2022 (PLANS, RESEARCH)
Riverside
Riverview
Left Bank Apartments

Proposed building
DOWNLOAD 08 AUGUST 2022
0412-SEW-ZZ-M3-A-00000_buildings_220818
DWG PLAN SECTIONS ELEVATIONS 17 AUGUST 2022
ABH RESI Plan, Elevations, Sections and 3D Model - 25 Aug 2022

Project Name
Albert Bridge House

Drawing Title
NO SKYLINE CONTOUR FOR
29 New Bailey Street

Drawn By
RT

Project No.
AL96_37

Scale @ A3
1/200


Drawing No.
BRE 86

Date
06 OCT 2022


Revision
-

**AVISON
YOUNG**

65 Gresham Street, London, EC2V 7NQ
08449 02 03 04 www.avisonyoung.co.uk

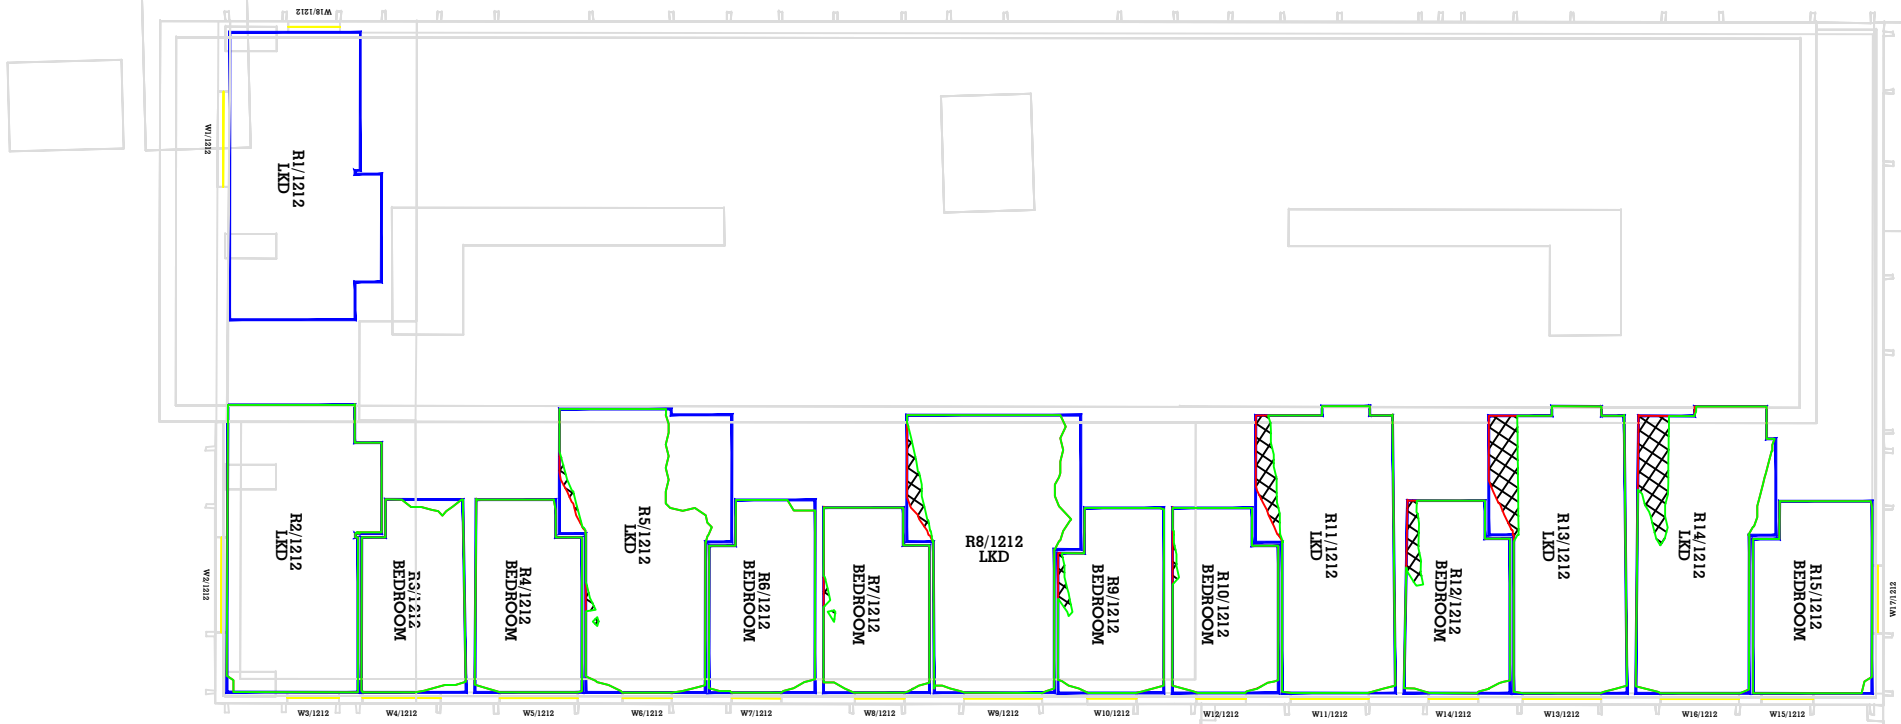


12TH FLOOR- 29 New Bailey Street

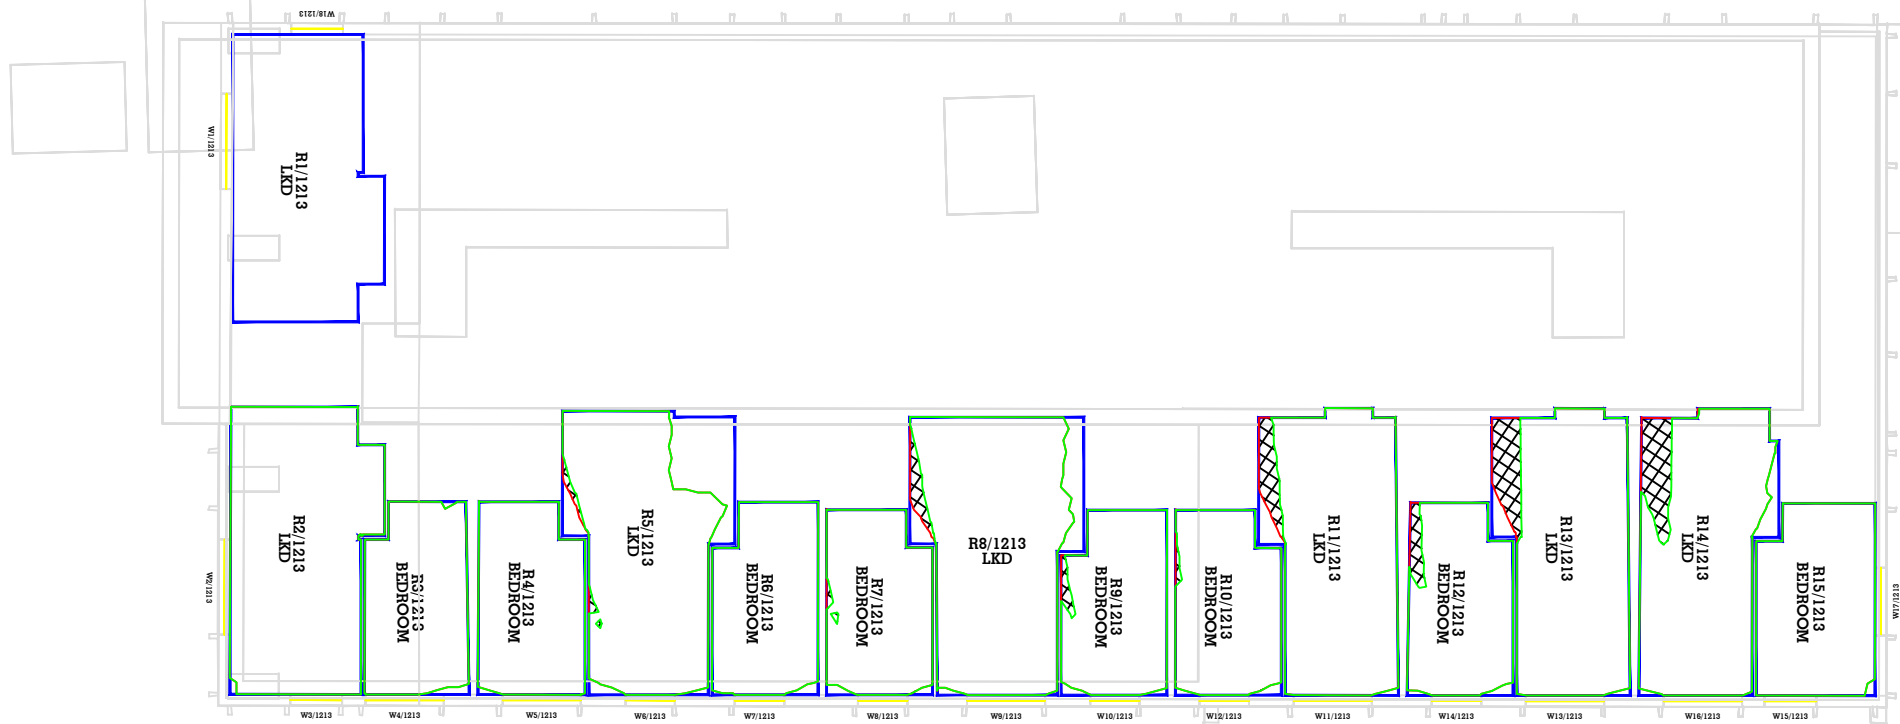

13TH FLOOR- 29 New Bailey Street

Key:

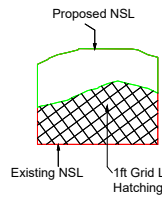

Sources of information

Existing building
Accucities 3D Model
002464_Albert Bridge House,
Manchester_HD_MASRER 08/02/2022

Surrounding buildings
Accucities 3D Model
002464_Albert Bridge House,
Manchester_HD_MASRER 08/02/2022
INFO 22 FEB 2022 (PLANS, RESEARCH)
Riverside
Riverview
Left Bank Apartments

Proposed building
DOWNLOAD 08 AUGUST 2022
0412-SEW-ZZ-M3-A-00000_buildings_220818
DWG PLAN SECTIONS ELEVATIONS 17 AUGUST 2022
ABH RESI Plan, Elevations, Sections and 3D Model - 25 Aug 2022

Project Name
Albert Bridge House

Drawing Title
NO SKYLINE CONTOUR FOR
29 New Bailey Street

Drawn By
RT

Project No.
AL96_37

Scale @ A3
1/200


Drawing No.
BRE 87

Date
06 OCT 2022


Revision
-

**AVISON
YOUNG**

65 Gresham Street, London, EC2V 7NQ
08449 02 03 04 www.avisonyoung.co.uk

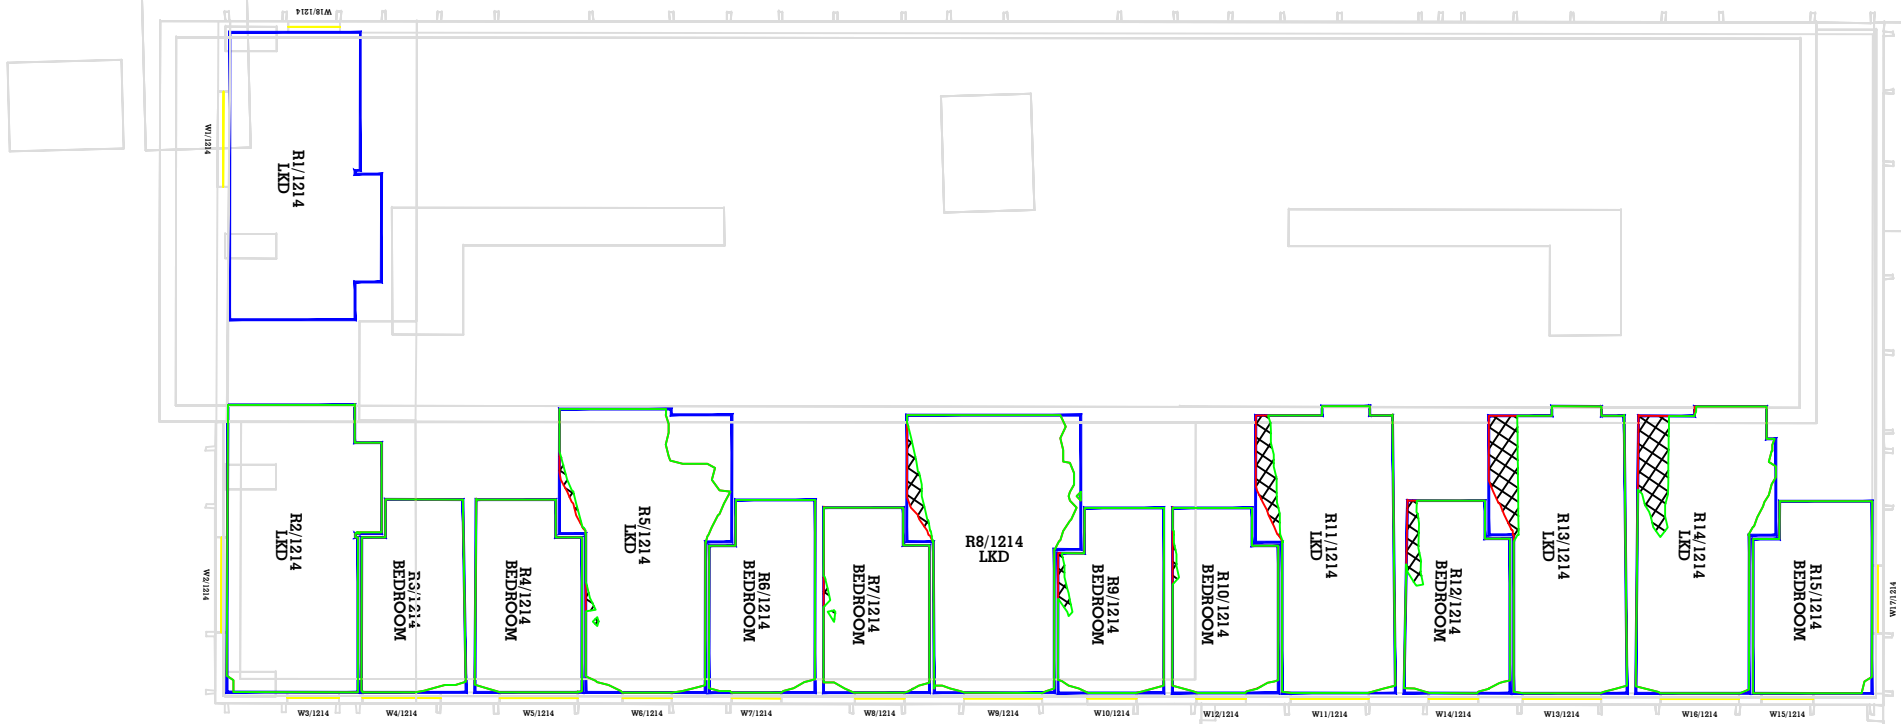


14TH FLOOR- 29 New Bailey Street

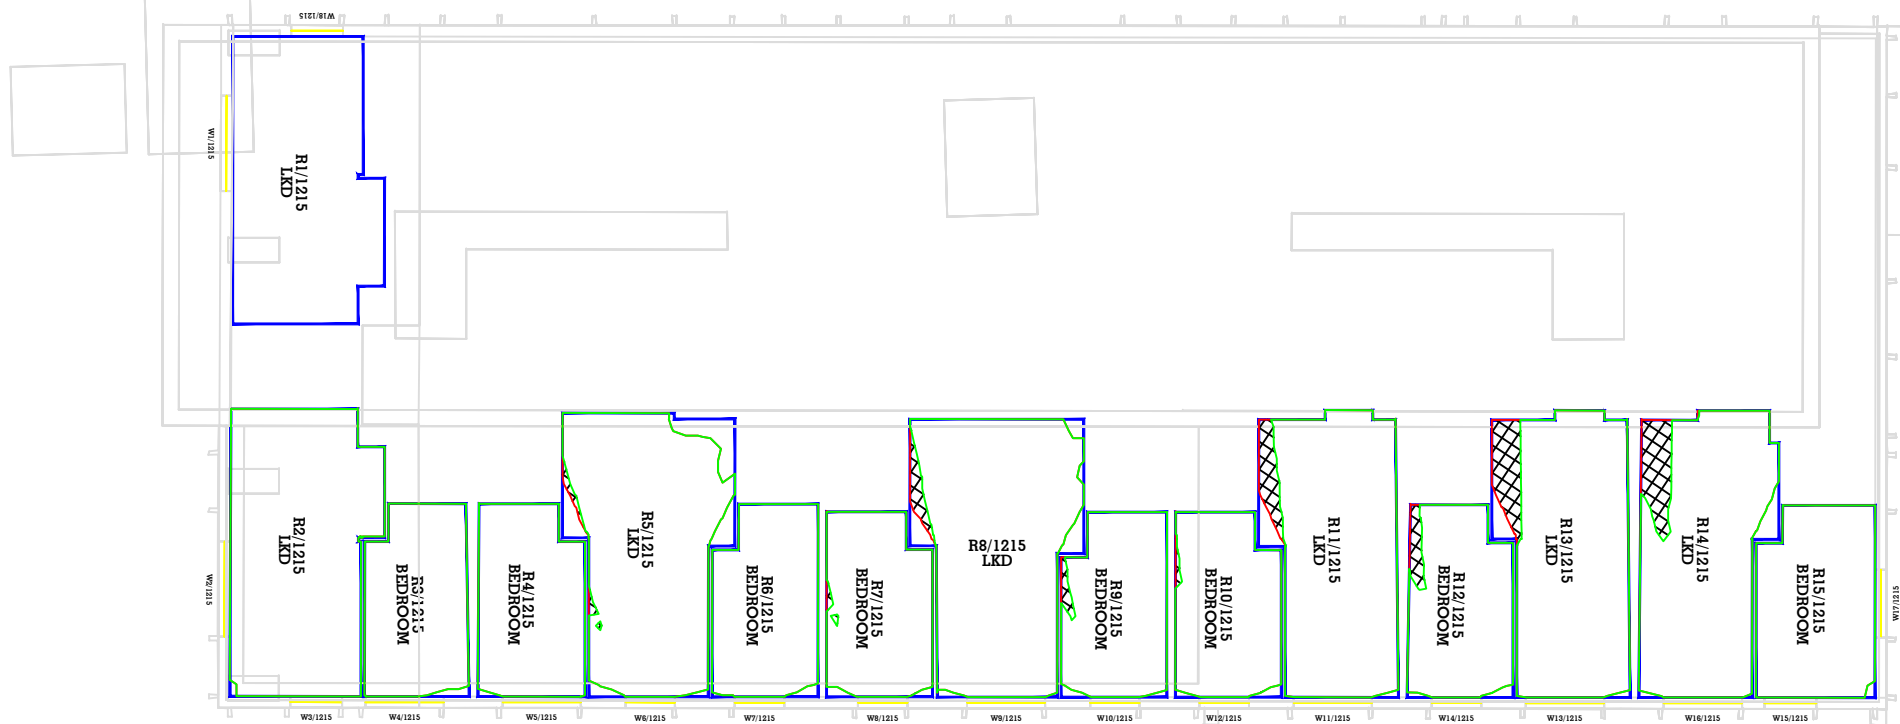

15TH FLOOR- 29 New Bailey Street

Key:

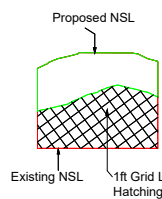

Sources of information

Existing building
Accucities 3D Model
002464_Albert Bridge House,
Manchester_HD_MASRER 08/02/2022

Surrounding buildings
Accucities 3D Model
002464_Albert Bridge House,
Manchester_HD_MASRER 08/02/2022
INFO 22 FEB 2022 (PLANS, RESEARCH)
Riverside
Riverview
Left Bank Apartments

Proposed building
DOWNLOAD 08 AUGUST 2022
0412-SEW-ZZ-M3-A-00000_buildings_220818
DWG PLAN SECTIONS ELEVATIONS 17 AUGUST 2022
ABH RESI Plan, Elevations, Sections and 3D Model - 25 Aug 2022

Project Name
Albert Bridge House

Drawing Title
NO SKYLINE CONTOUR FOR
29 New Bailey Street

Drawn By
RT

Project No.
AL96_37

Scale @ A3
1/200


Drawing No.
BRE 88

Date
06 OCT 2022


Revision
-

**AVISON
YOUNG**

65 Gresham Street, London, EC2V 7NQ
08449 02 03 04 www.avisonyoung.co.uk

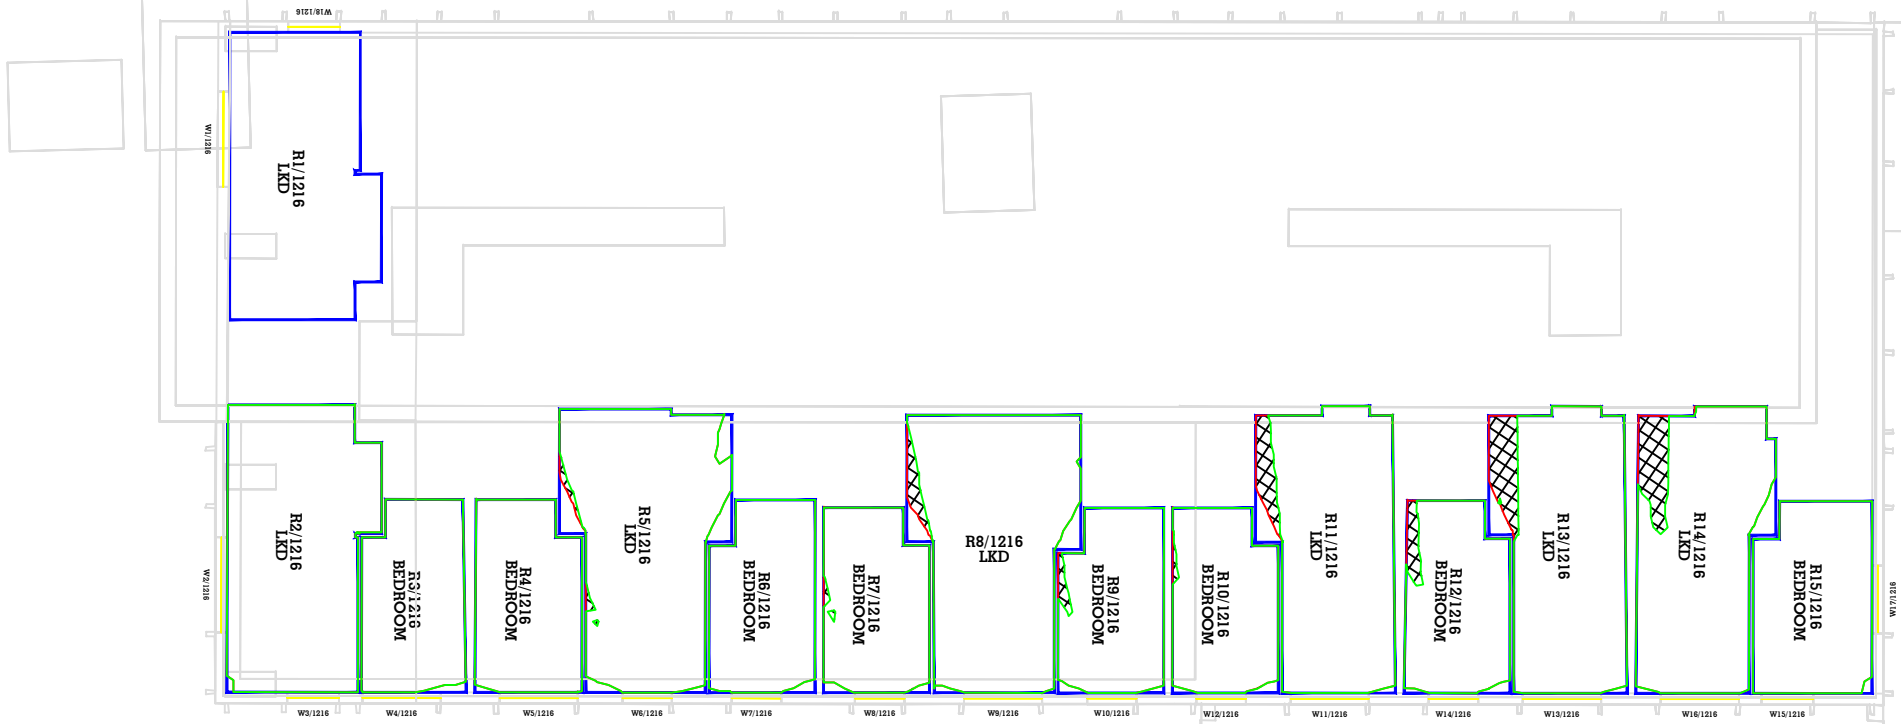


16TH FLOOR- 29 New Bailey Street

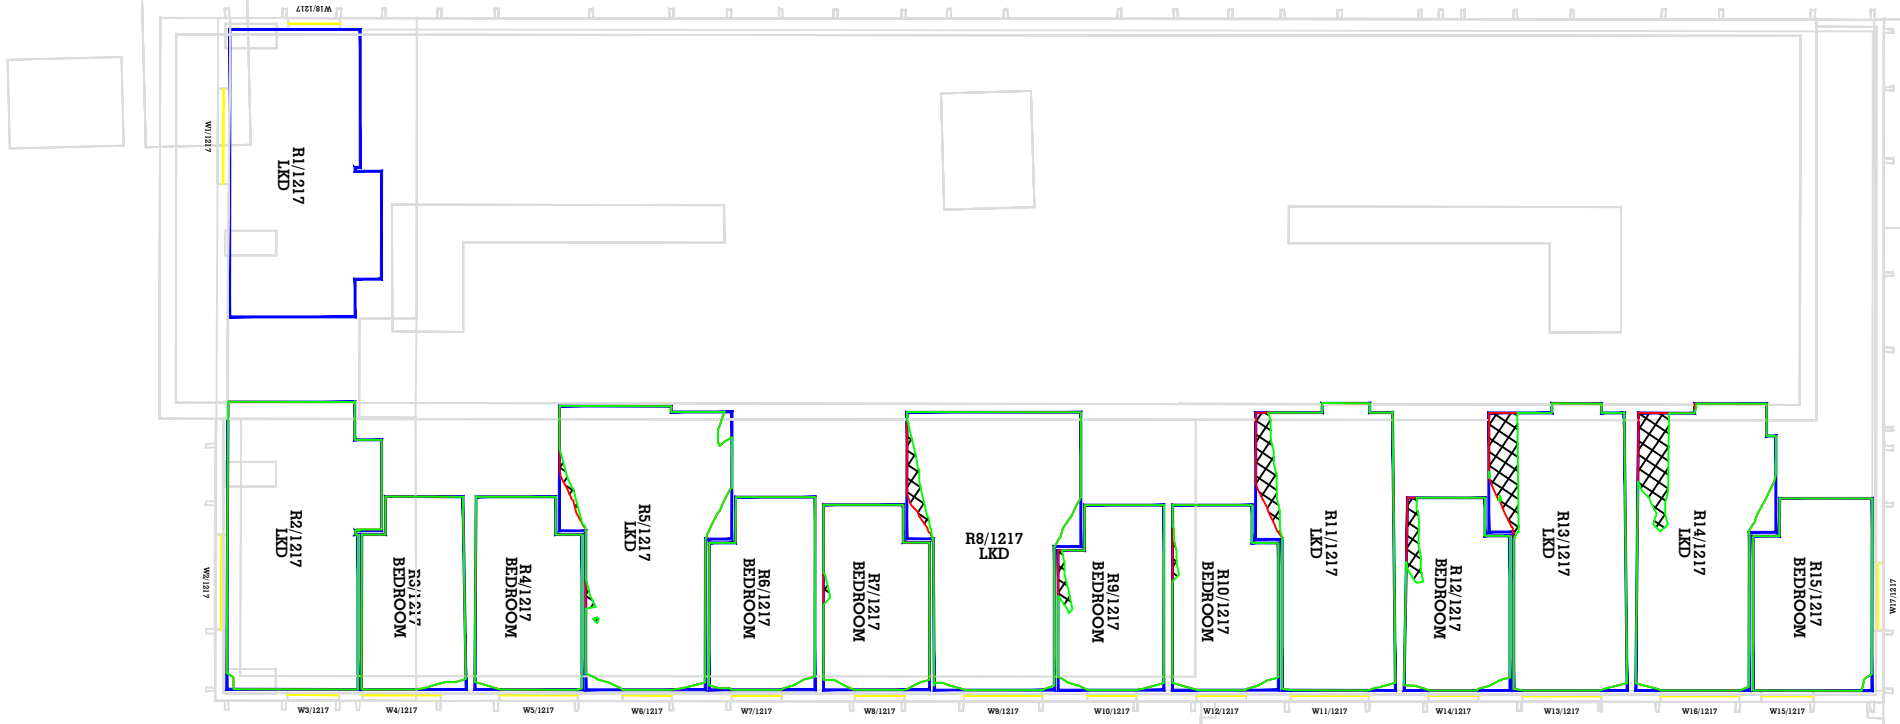

17TH FLOOR- 29 New Bailey Street

Key:

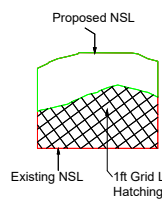

Sources of information

Existing building
Accucities 3D Model
002464_Albert Bridge House,
Manchester_HD_MASRER 08/02/2022

Surrounding buildings
Accucities 3D Model
002464_Albert Bridge House,
Manchester_HD_MASRER 08/02/2022
INFO 22 FEB 2022 (PLANS, RESEARCH)
Riverside
Riverview
Left Bank Apartments

Proposed building
DOWNLOAD 08 AUGUST 2022
0412-SEW-ZZ-M3-A-00000_buildings_220818
DWG PLAN SECTIONS ELEVATIONS 17 AUGUST 2022
ABH RESI Plan, Elevations, Sections and 3D Model - 25 Aug 2022

Project Name
Albert Bridge House

Drawing Title
NO SKYLINE CONTOUR FOR
29 New Bailey Street

Drawn By
RT

Project No.
AL96_37

Scale @ A3
1/200


Drawing No.
BRE 89

Date
06 OCT 2022


Revision
-

**AVISON
YOUNG**

65 Gresham Street, London, EC2V 7NQ
08449 02 03 04 www.avisonyoung.co.uk

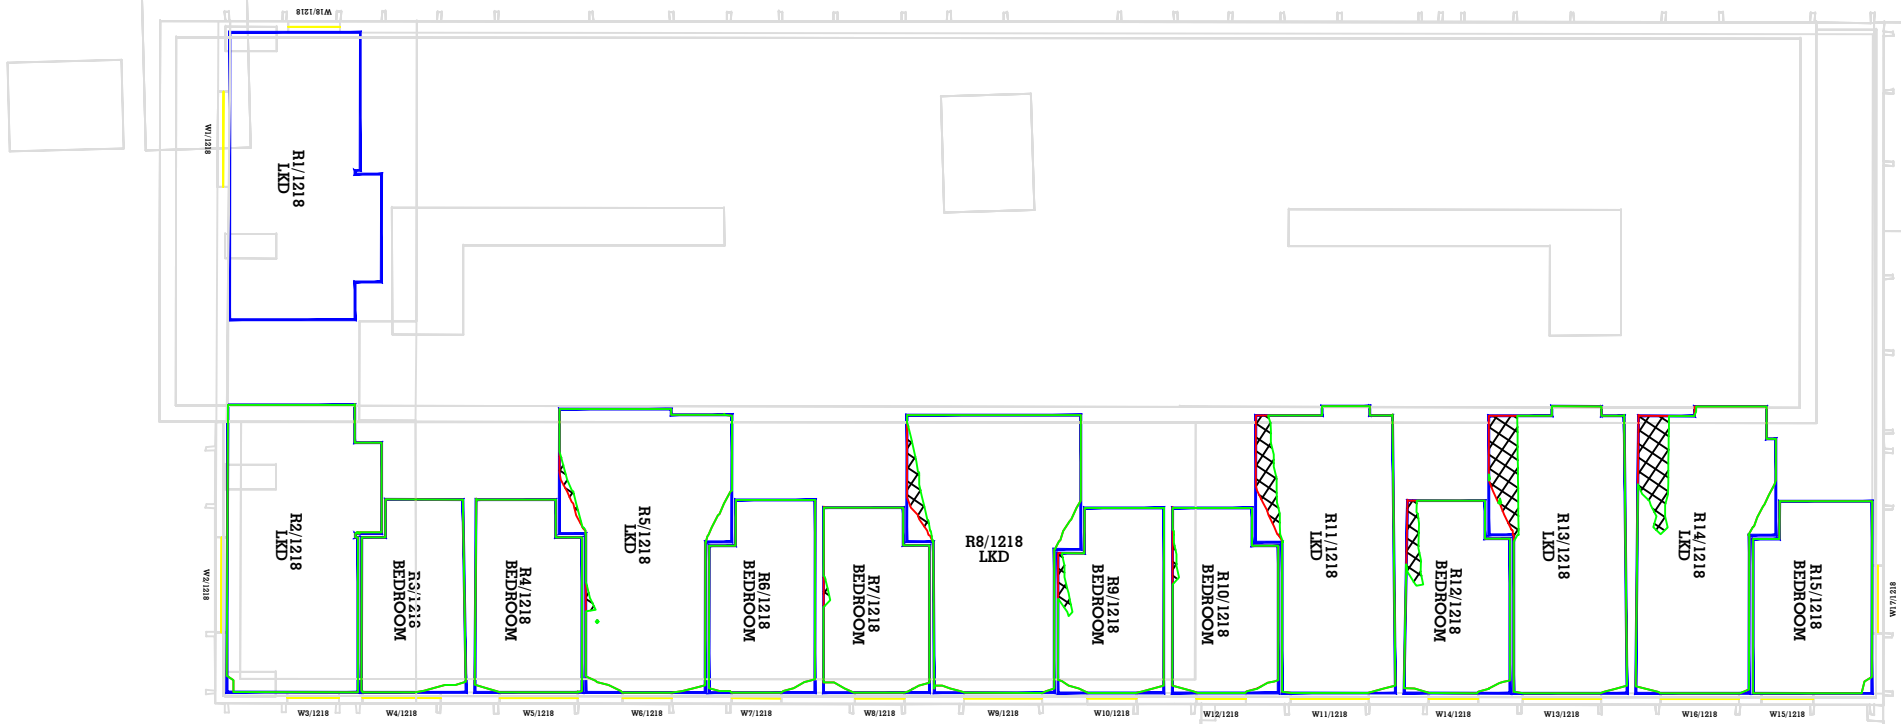


18TH FLOOR- 29 New Bailey Street

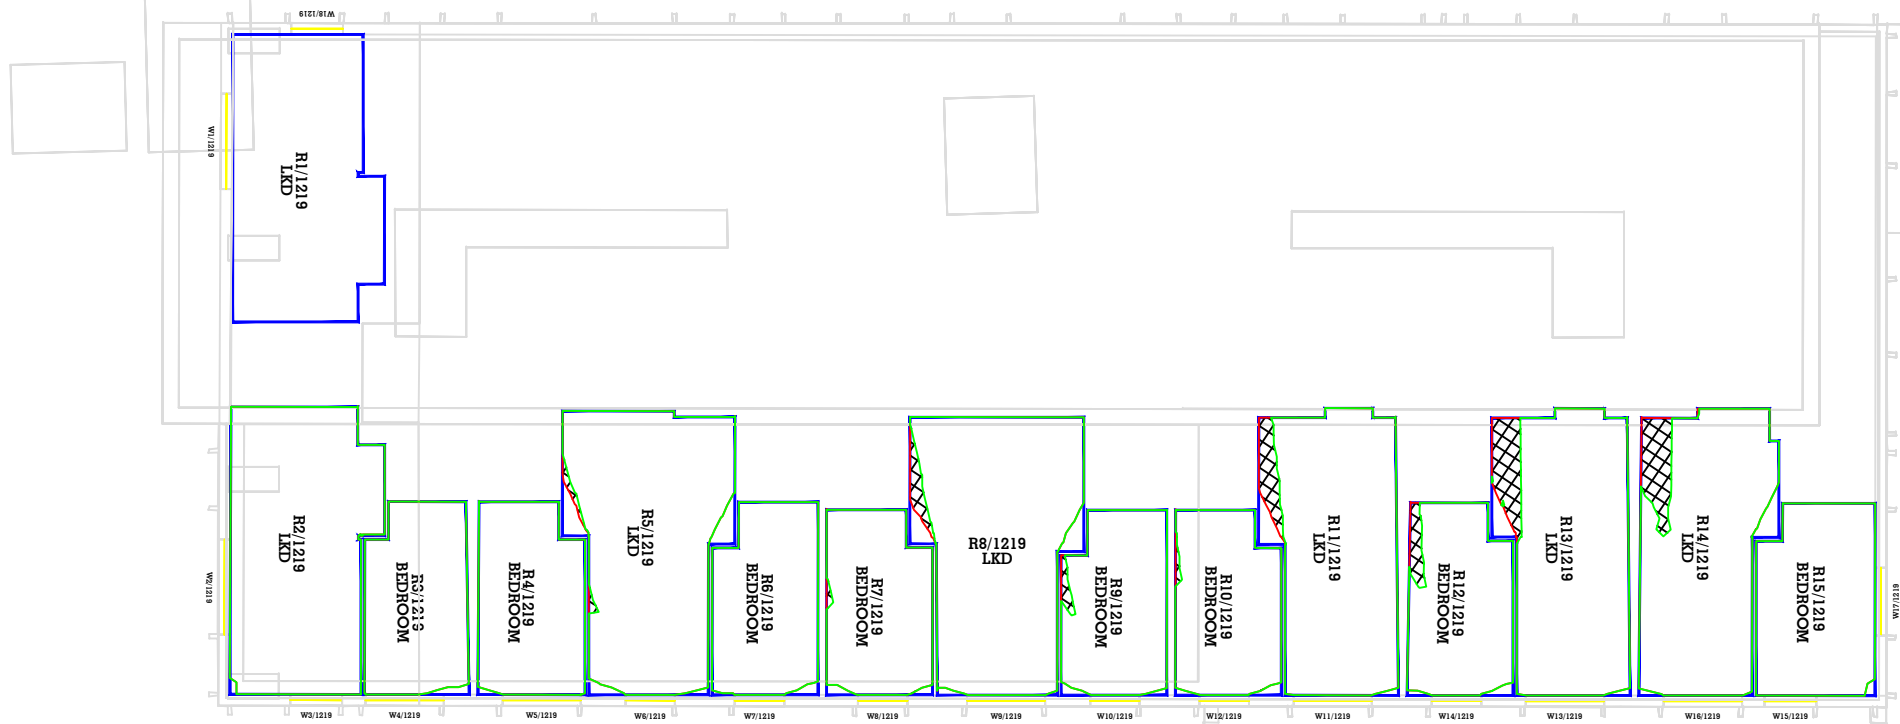

19TH FLOOR- 29 New Bailey Street

Key:

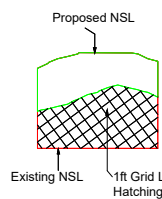

Sources of information

Existing building
Accucities 3D Model
002464_Albert Bridge House,
Manchester_HD_MASRER 08/02/2022

Surrounding buildings
Accucities 3D Model
002464_Albert Bridge House,
Manchester_HD_MASRER 08/02/2022
INFO 22 FEB 2022 (PLANS, RESEARCH)
Riverside
Riverview
Left Bank Apartments

Proposed building
DOWNLOAD 08 AUGUST 2022
0412-SEW-ZZ-M3-A-00000_buildings_220818
DWG PLAN SECTIONS ELEVATIONS 17 AUGUST 2022
ABH RESI Plan, Elevations, Sections and 3D Model - 25 Aug 2022

Project Name
Albert Bridge House

Drawing Title
NO SKYLINE CONTOUR FOR
29 New Bailey Street

Drawn By
RT

Project No.
AL96_37

Scale @ A3
1/200


Drawing No.
BRE 90

Date
06 OCT 2022


Revision
-

**AVISON
YOUNG**

65 Gresham Street, London, EC2V 7NQ
08449 02 03 04 www.avisonyoung.co.uk

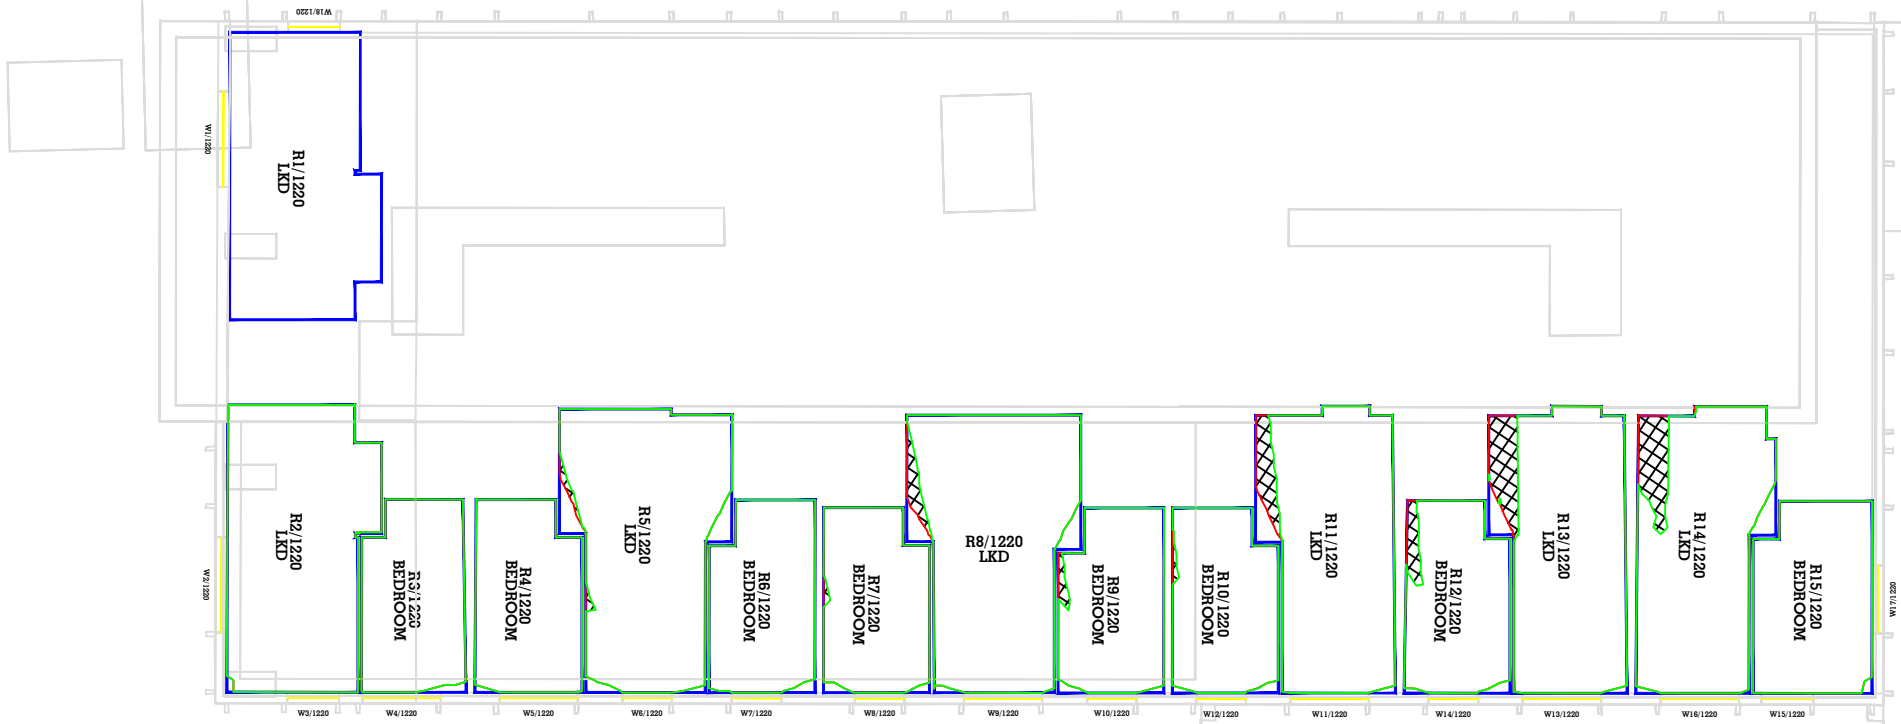


20TH FLOOR- 29 New Bailey Street

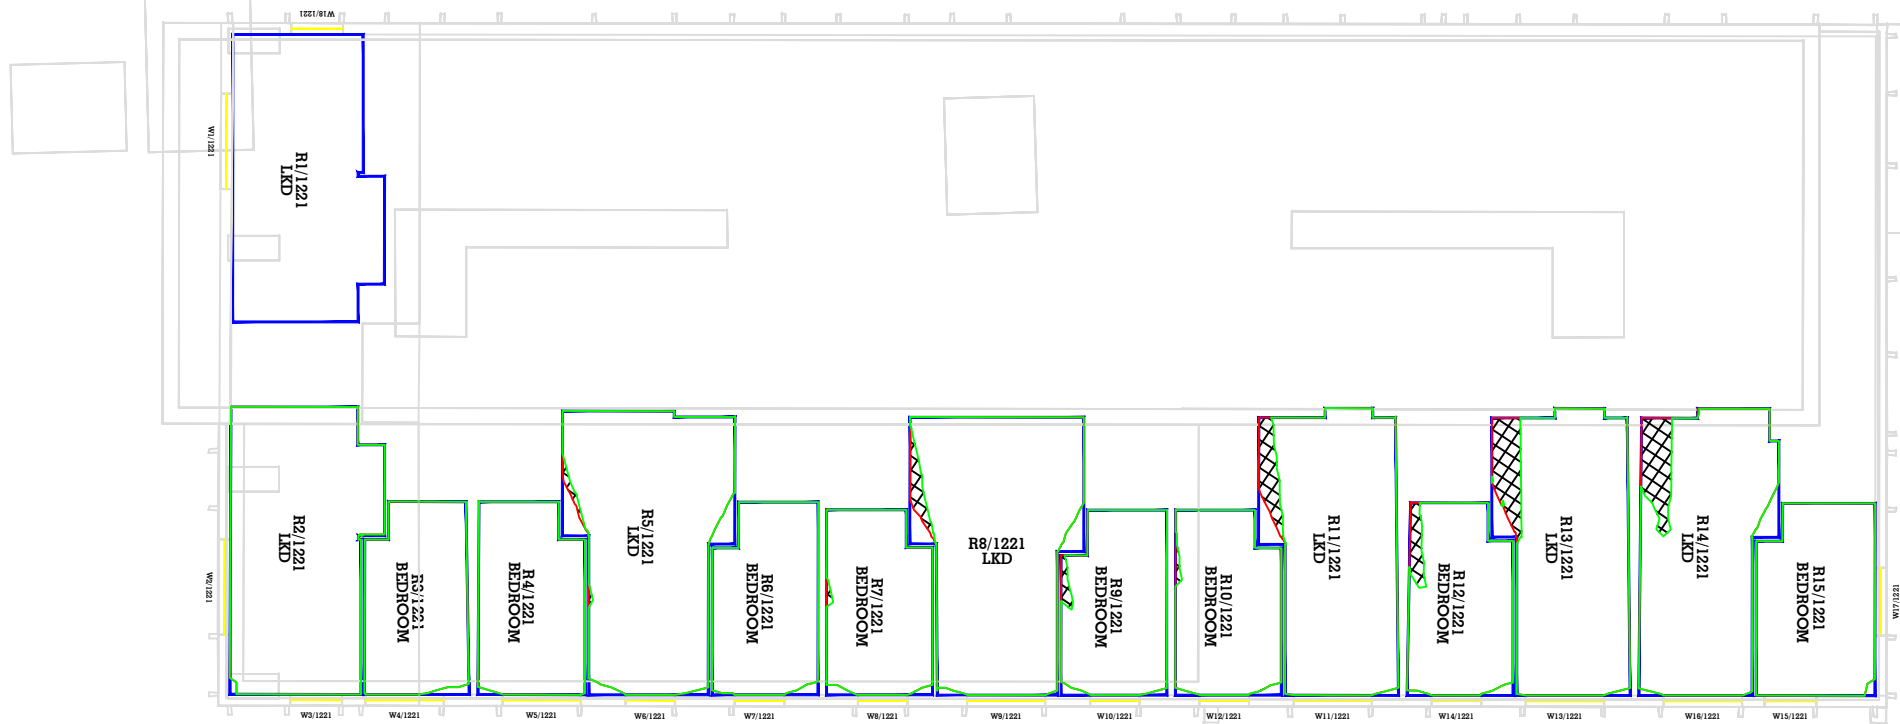

21ST FLOOR- 29 New Bailey Street

Key:

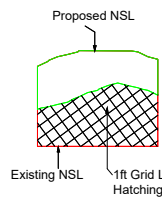

Sources of information

Existing building
Accucities 3D Model
002464_Albert Bridge House,
Manchester_HD_MASRER 08/02/2022

Surrounding buildings
Accucities 3D Model
002464_Albert Bridge House,
Manchester_HD_MASRER 08/02/2022
INFO 22 FEB 2022 (PLANS, RESEARCH)
Riverside
Riverview
Left Bank Apartments

Proposed building
DOWNLOAD 08 AUGUST 2022
0412-SEW-ZZ-M3-A-00000_buildings_220818
DWG PLAN SECTIONS ELEVATIONS 17 AUGUST 2022
ABH RESI Plan, Elevations, Sections and 3D Model - 25 Aug 2022

Project Name
Albert Bridge House

Drawing Title
NO SKYLINE CONTOUR FOR
29 New Bailey Street

Drawn By
RT

Project No.
AL96_37

Scale @ A3
1/200


Drawing No.
BRE 91

Date
06 OCT 2022


Revision
-

**AVISON
YOUNG**

65 Gresham Street, London, EC2V 7NQ
08449 02 03 04 www.avisonyoung.co.uk

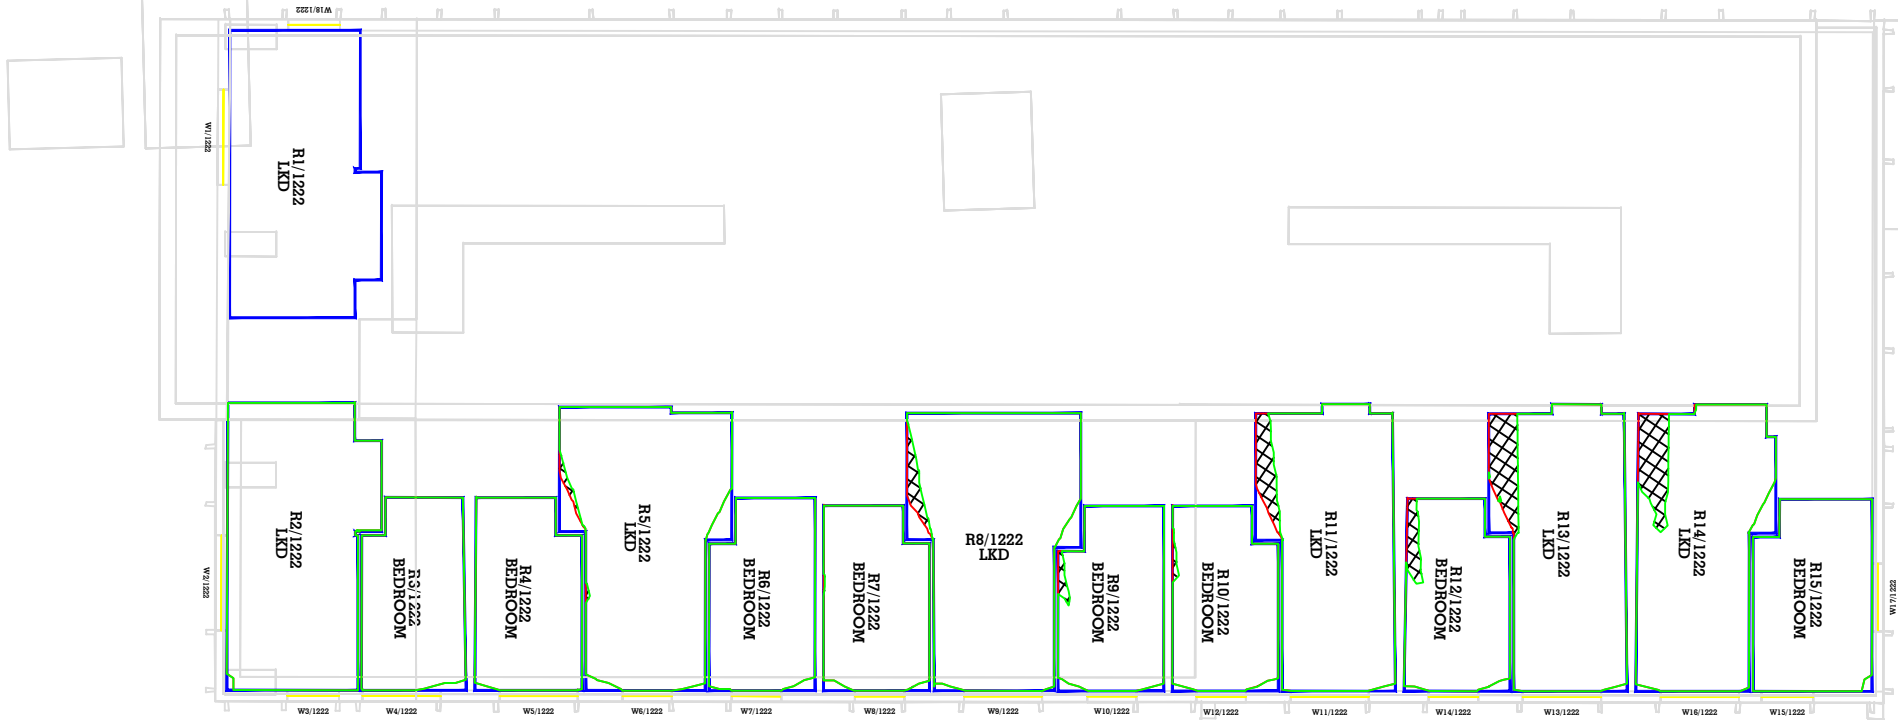


22ND FLOOR- 29 New Bailey Street

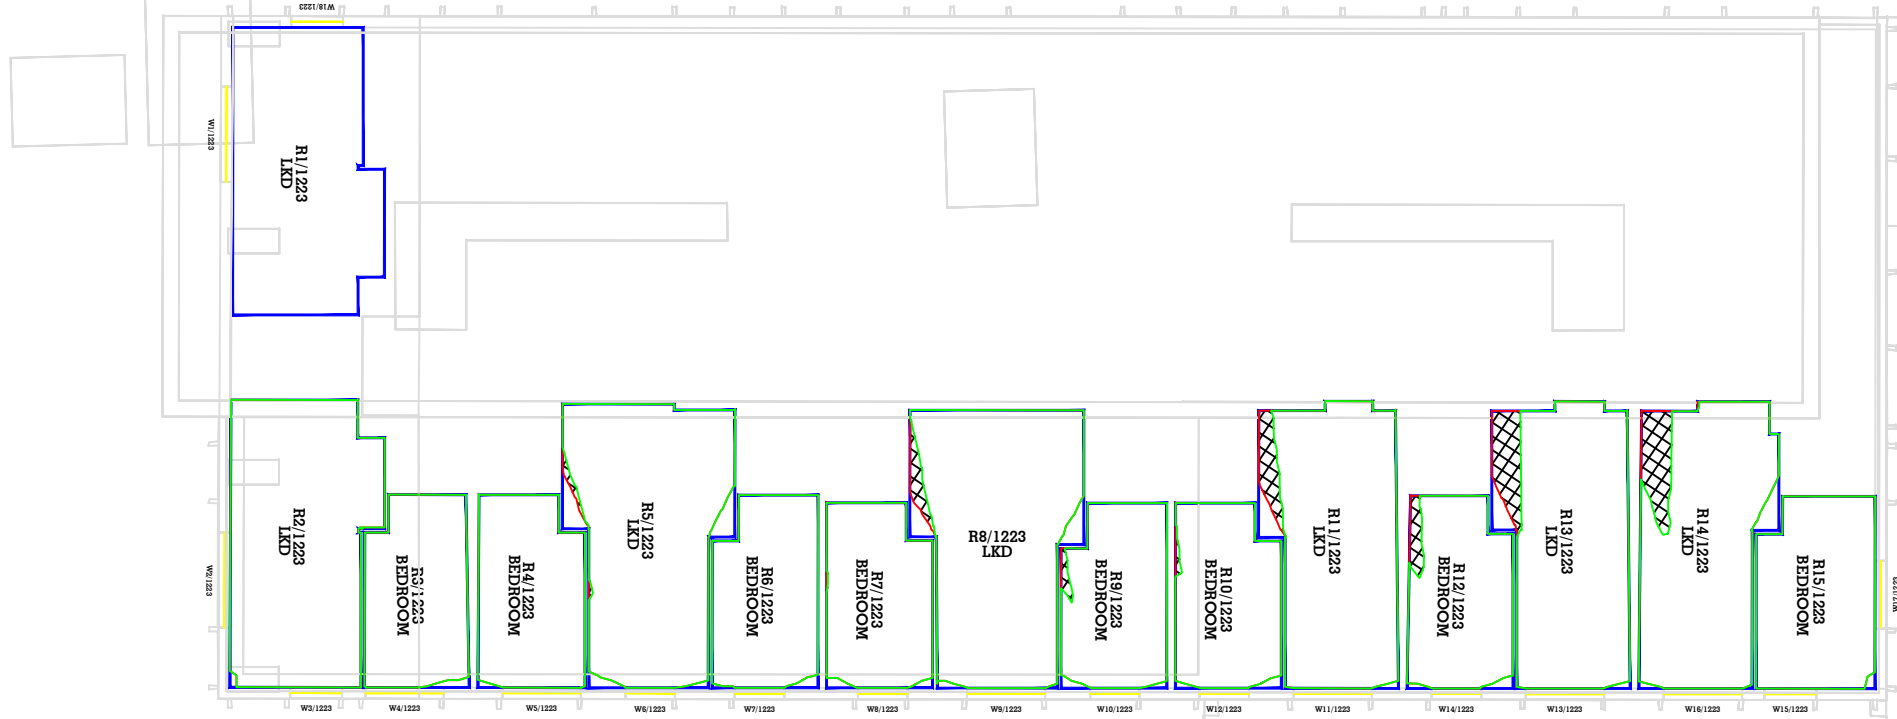

23RD FLOOR- 29 New Bailey Street

Key:

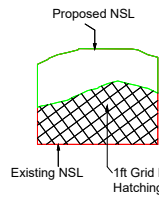

Sources of information

Existing building
Accucities 3D Model
002464_Albert Bridge House,
Manchester_HD_MASRER 08/02/2022

Surrounding buildings
Accucities 3D Model
002464_Albert Bridge House,
Manchester_HD_MASRER 08/02/2022
INFO 22 FEB 2022 (PLANS, RESEARCH)
Riverside
Riverview
Left Bank Apartments

Proposed building
DOWNLOAD 08 AUGUST 2022
0412-SEW-ZZ-M3-A-00000_buildings_220818
DWG PLAN SECTIONS ELEVATIONS 17 AUGUST 2022
ABH RESI Plan, Elevations, Sections and 3D Model - 25 Aug 2022

Project Name
Albert Bridge House

Drawing Title
NO SKYLINE CONTOUR FOR
29 New Bailey Street

Drawn By
RT

Project No.
AL96_37

Scale @ A3
1/200


Drawing No.
BRE 92

Date
06 OCT 2022


Revision
-

AVISON
YOUNG

65 Gresham Street, London, EC2V 7NQ
08449 02 03 04 www.avisonyoung.co.uk

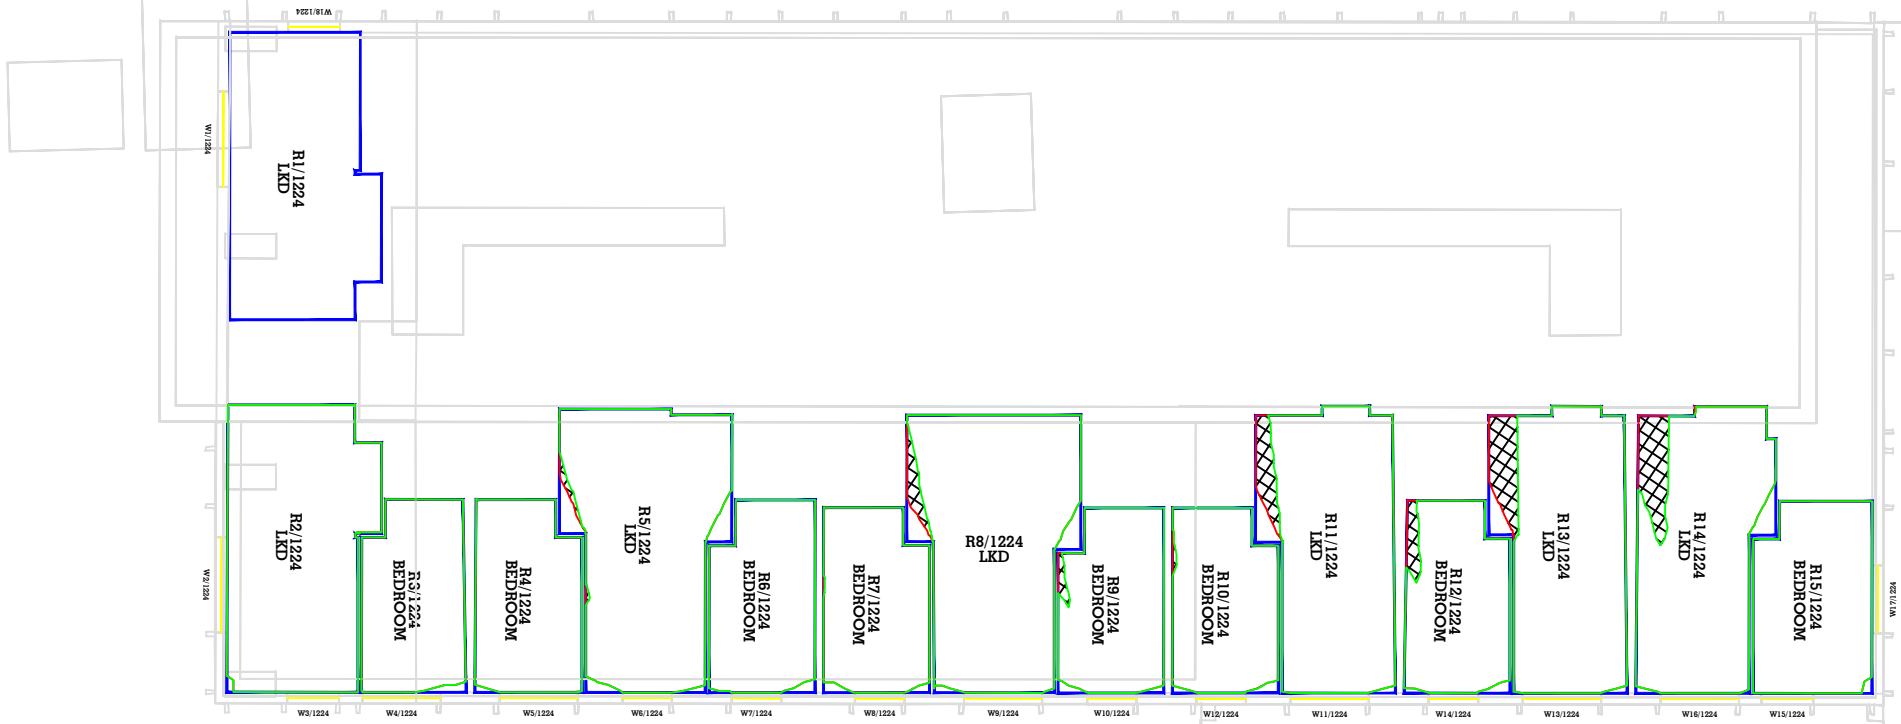


24TH FLOOR- 29 New Bailey Street

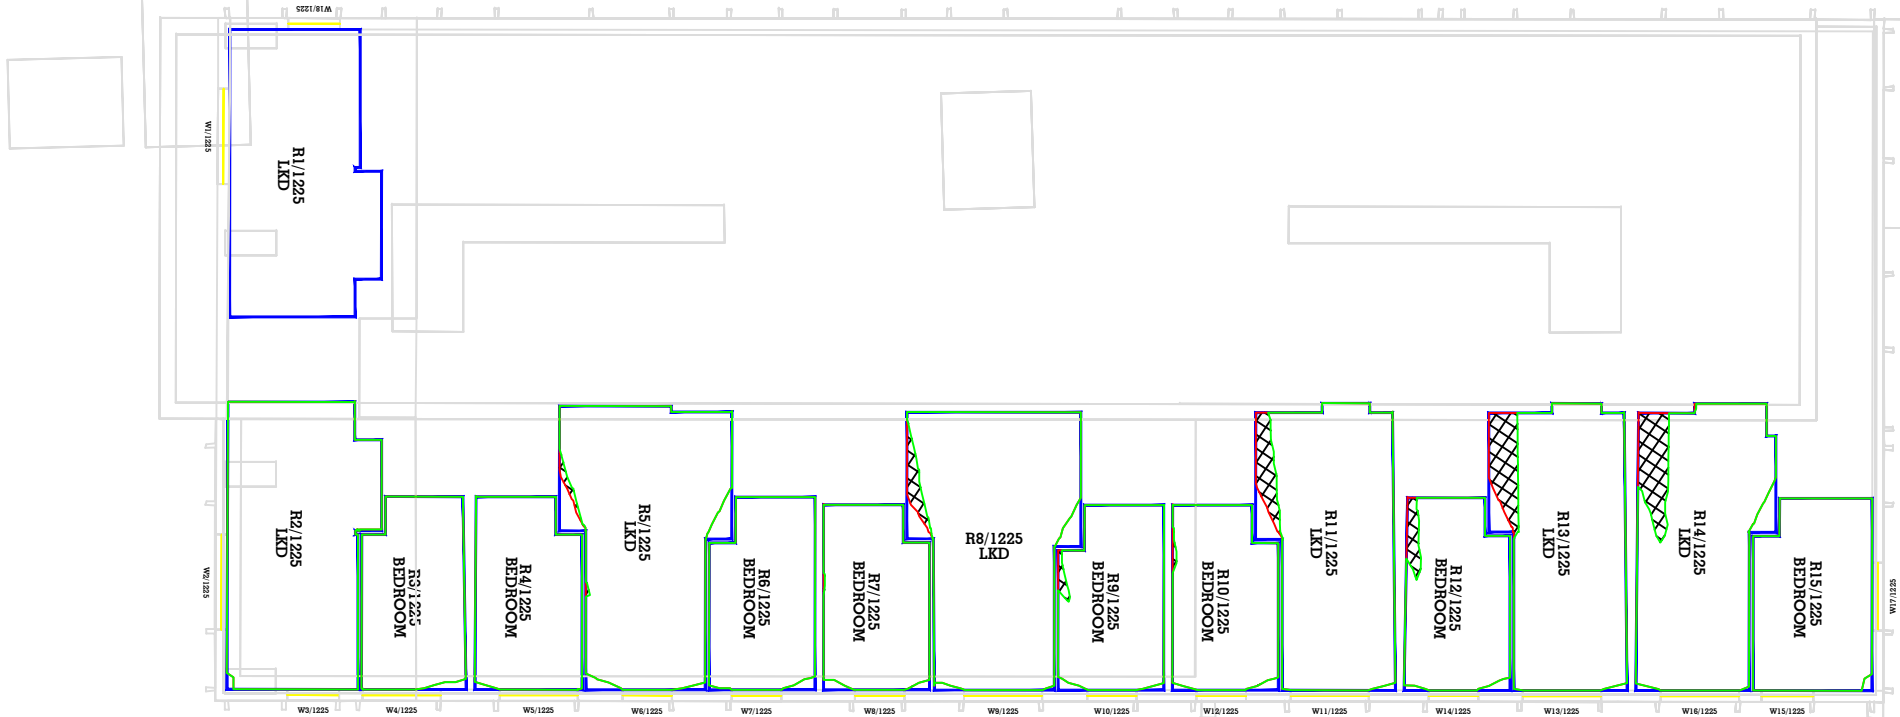

25TH FLOOR- 29 New Bailey Street

Key:

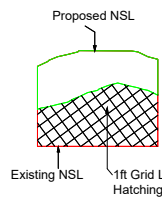

Sources of information

Existing building
Accucities 3D Model
002464_Albert Bridge House,
Manchester_HD_MASRER 08/02/2022

Surrounding buildings
Accucities 3D Model
002464_Albert Bridge House,
Manchester_HD_MASRER 08/02/2022
INFO 22 FEB 2022 (PLANS, RESEARCH)
Riverside
Riverview
Left Bank Apartments

Proposed building
DOWNLOAD 08 AUGUST 2022
0412-SEW-ZZ-M3-A-00000_buildings_220818
DWG PLAN SECTIONS ELEVATIONS 17 AUGUST 2022
ABH RESI Plan, Elevations, Sections and 3D Model - 25 Aug 2022

Project Name
Albert Bridge House

Drawing Title
NO SKYLINE CONTOUR FOR
29 New Bailey Street

Drawn By
RT

Project No.
AL96_37

Scale @ A3
1/200


Drawing No.
BRE 93

Date
06 OCT 2022


Revision
-

**AVISON
YOUNG**

65 Gresham Street, London, EC2V 7NQ
08449 02 03 04 www.avisonyoung.co.uk

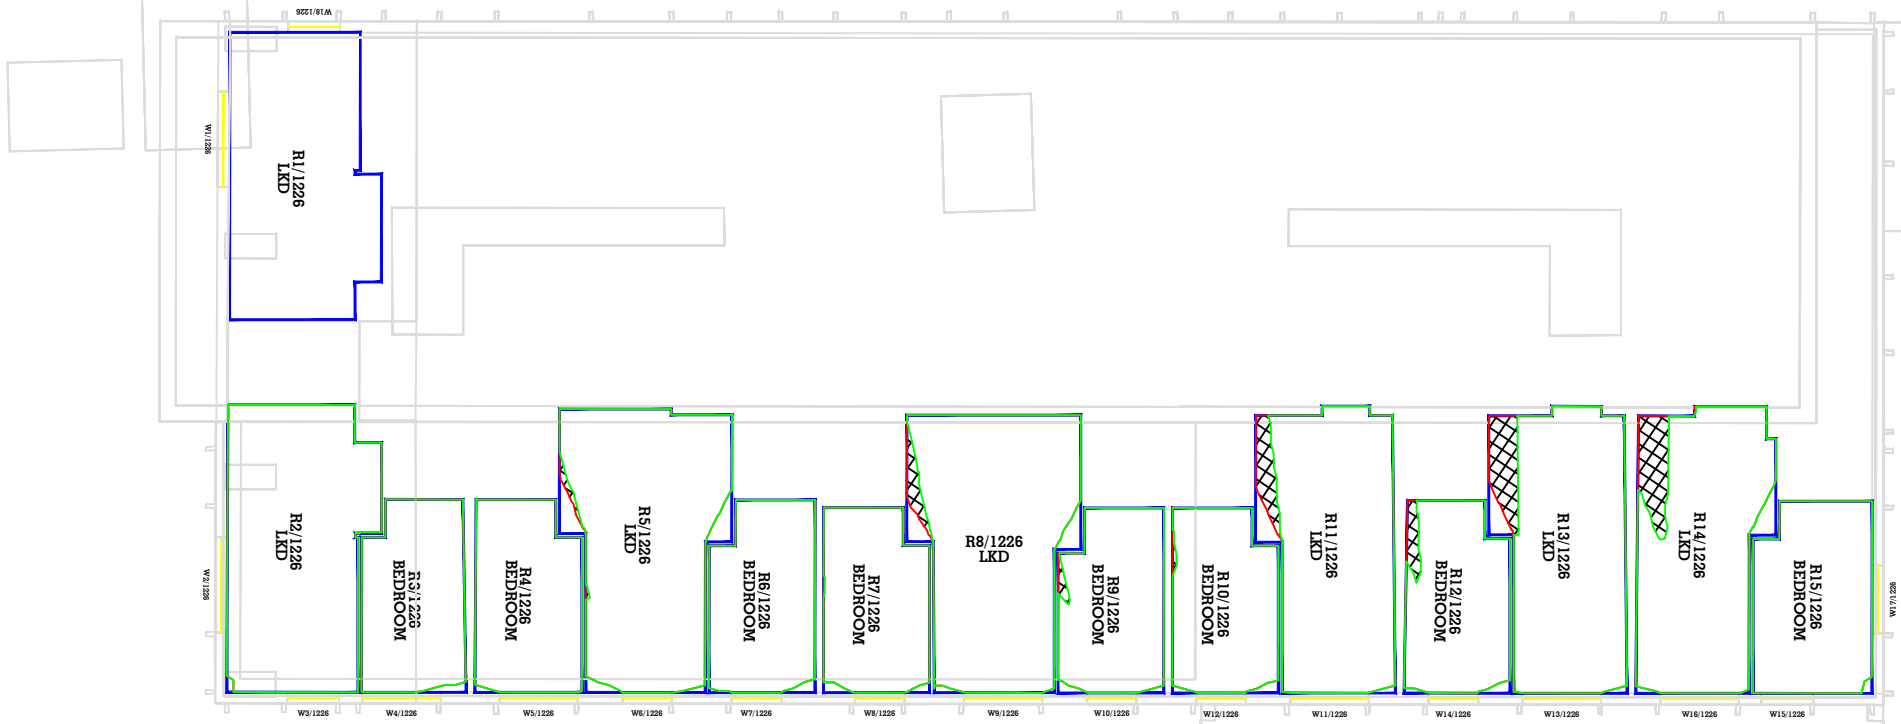


26TH FLOOR- 29 New Bailey Street

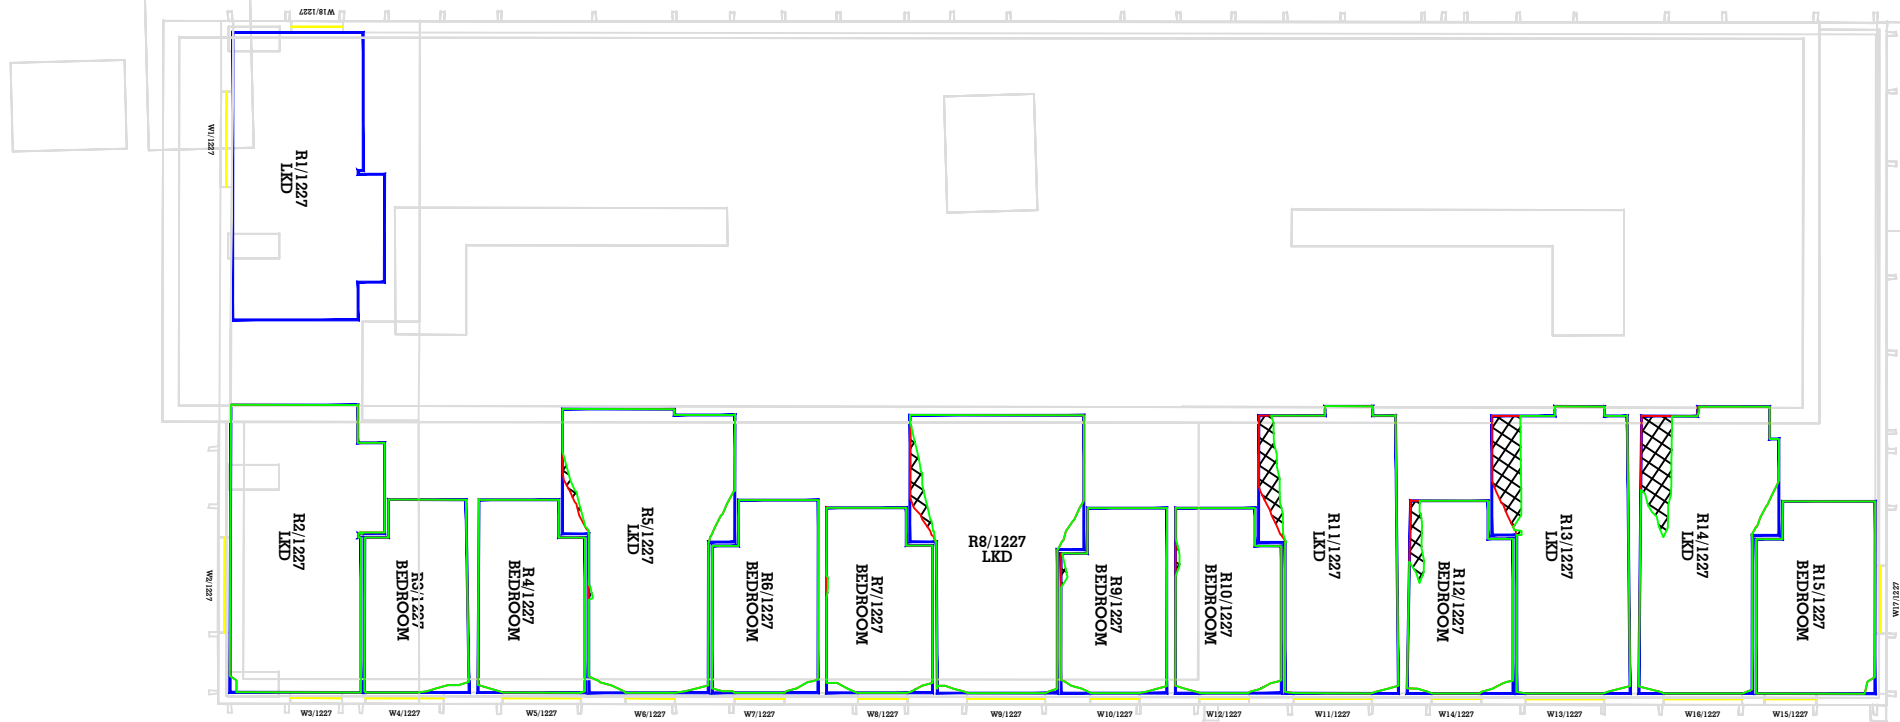

27TH FLOOR- 29 New Bailey Street

Key:

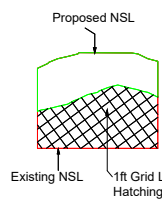

Sources of information

Existing building
Accucities 3D Model
002464_Albert Bridge House,
Manchester_HD_MASRER 08/02/2022

Surrounding buildings
Accucities 3D Model
002464_Albert Bridge House,
Manchester_HD_MASRER 08/02/2022
INFO 22 FEB 2022 (PLANS, RESEARCH)
Riverside
Riverview
Left Bank Apartments

Proposed building
DOWNLOAD 08 AUGUST 2022
0412-SEW-ZZ-M3-A-00000_buildings_220818
DWG PLAN SECTIONS ELEVATIONS 17 AUGUST 2022
ABH RESI Plan, Elevations, Sections and 3D Model - 25 Aug 2022

Project Name
Albert Bridge House

Drawing Title
NO SKYLINE CONTOUR FOR
29 New Bailey Street

Drawn By
RT

Project No.
AL96_37

Scale @ A3
1/200


Drawing No.
BRE 94

Date
06 OCT 2022


Revision
-

**AVISON
YOUNG**

65 Gresham Street, London, EC2V 7NQ
08449 02 03 04 www.avisonyoung.co.uk

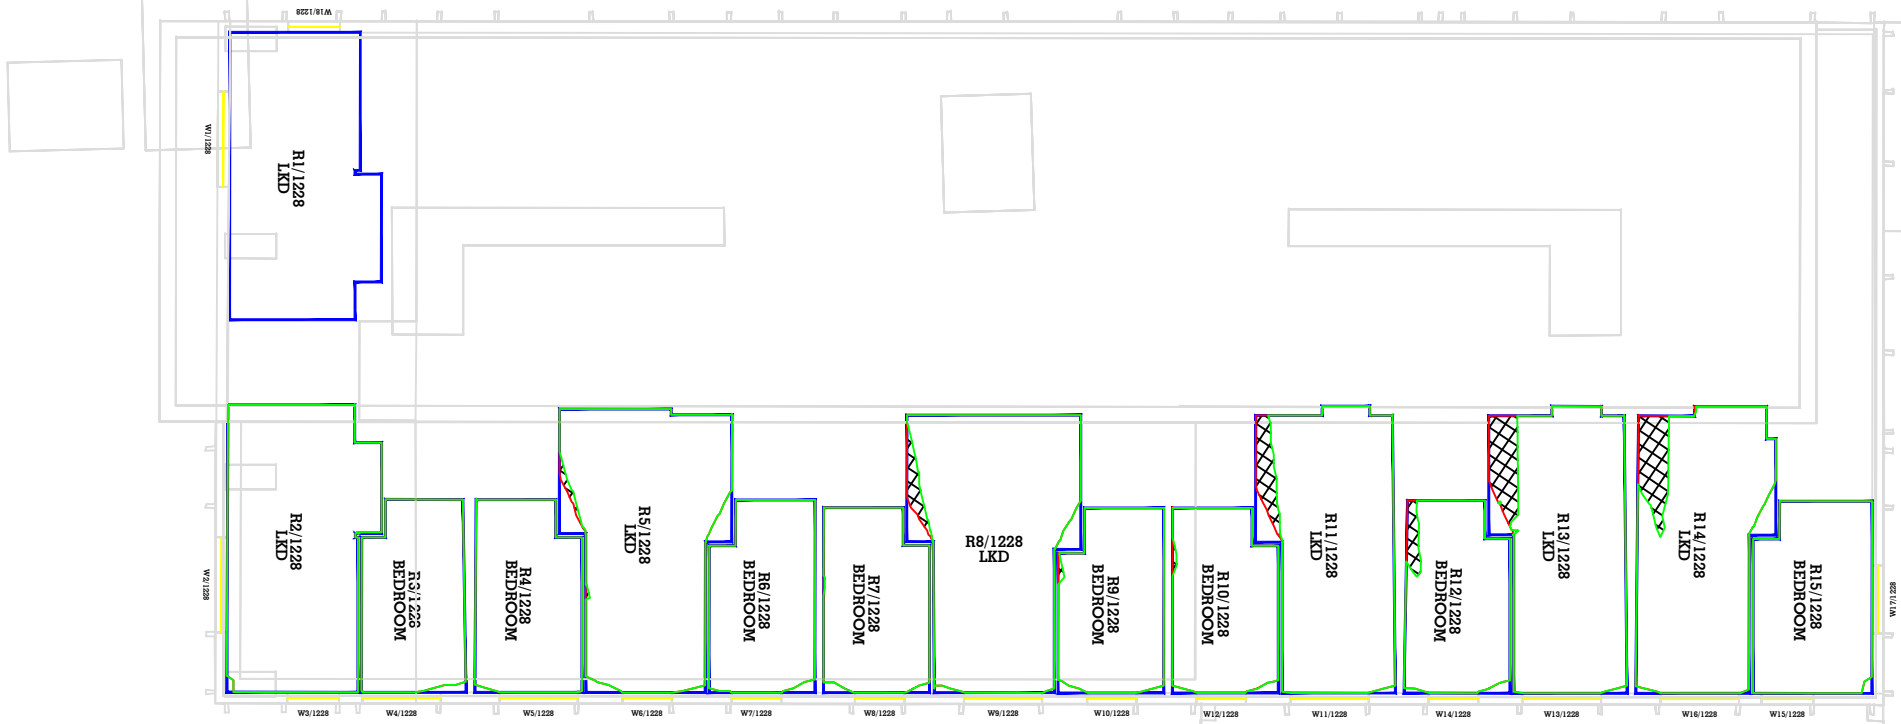


28TH FLOOR- 29 New Bailey Street

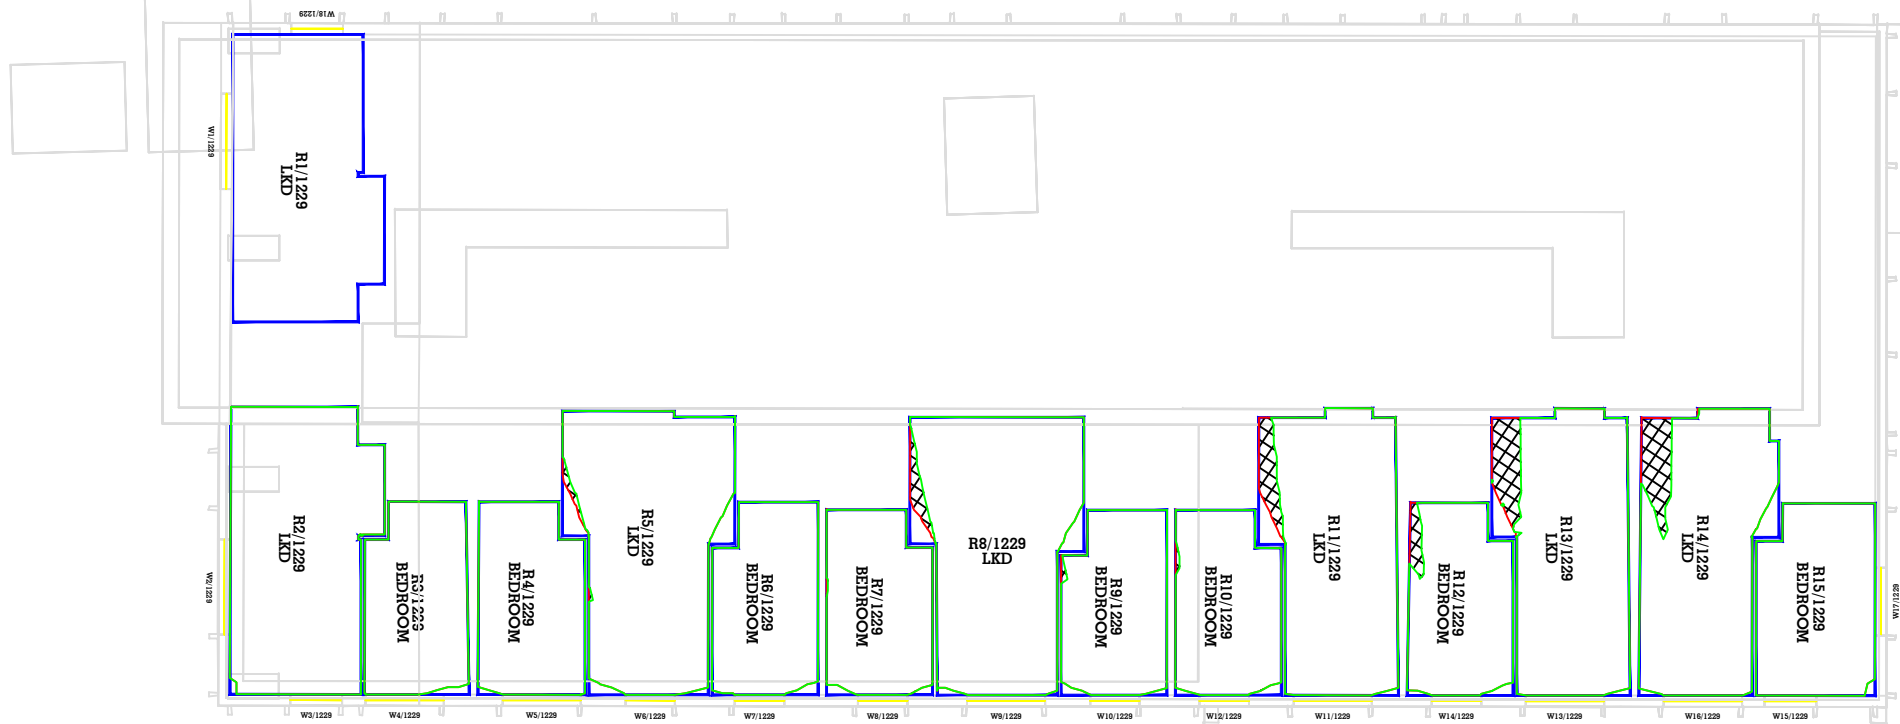

29TH FLOOR- 29 New Bailey Street

Key:

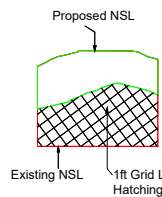

Sources of information

Existing building
Accucities 3D Model
002464_Albert Bridge House,
Manchester_HD_MASRER 08/02/2022

Surrounding buildings
Accucities 3D Model
002464_Albert Bridge House,
Manchester_HD_MASRER 08/02/2022
INFO 22 FEB 2022 (PLANS, RESEARCH)
Riverside
Riverview
Left Bank Apartments

Proposed building
DOWNLOAD 08 AUGUST 2022
0412-SEW-ZZ-M3-A-00000_buildings_220818
DWG PLAN SECTIONS ELEVATIONS 17 AUGUST 2022
ABH RESI Plan, Elevations, Sections and 3D Model - 25 Aug 2022

Project Name
Albert Bridge House

Drawing Title
NO SKYLINE CONTOUR FOR
29 New Bailey Street

Drawn By
RT

Project No.
AL96_37

Scale @ A3
1/200


Drawing No.
BRE 95

Date
06 OCT 2022


Revision
-

**AVISON
YOUNG**

65 Gresham Street, London, EC2V 7NQ
08449 02 03 04 www.avisonyoung.co.uk

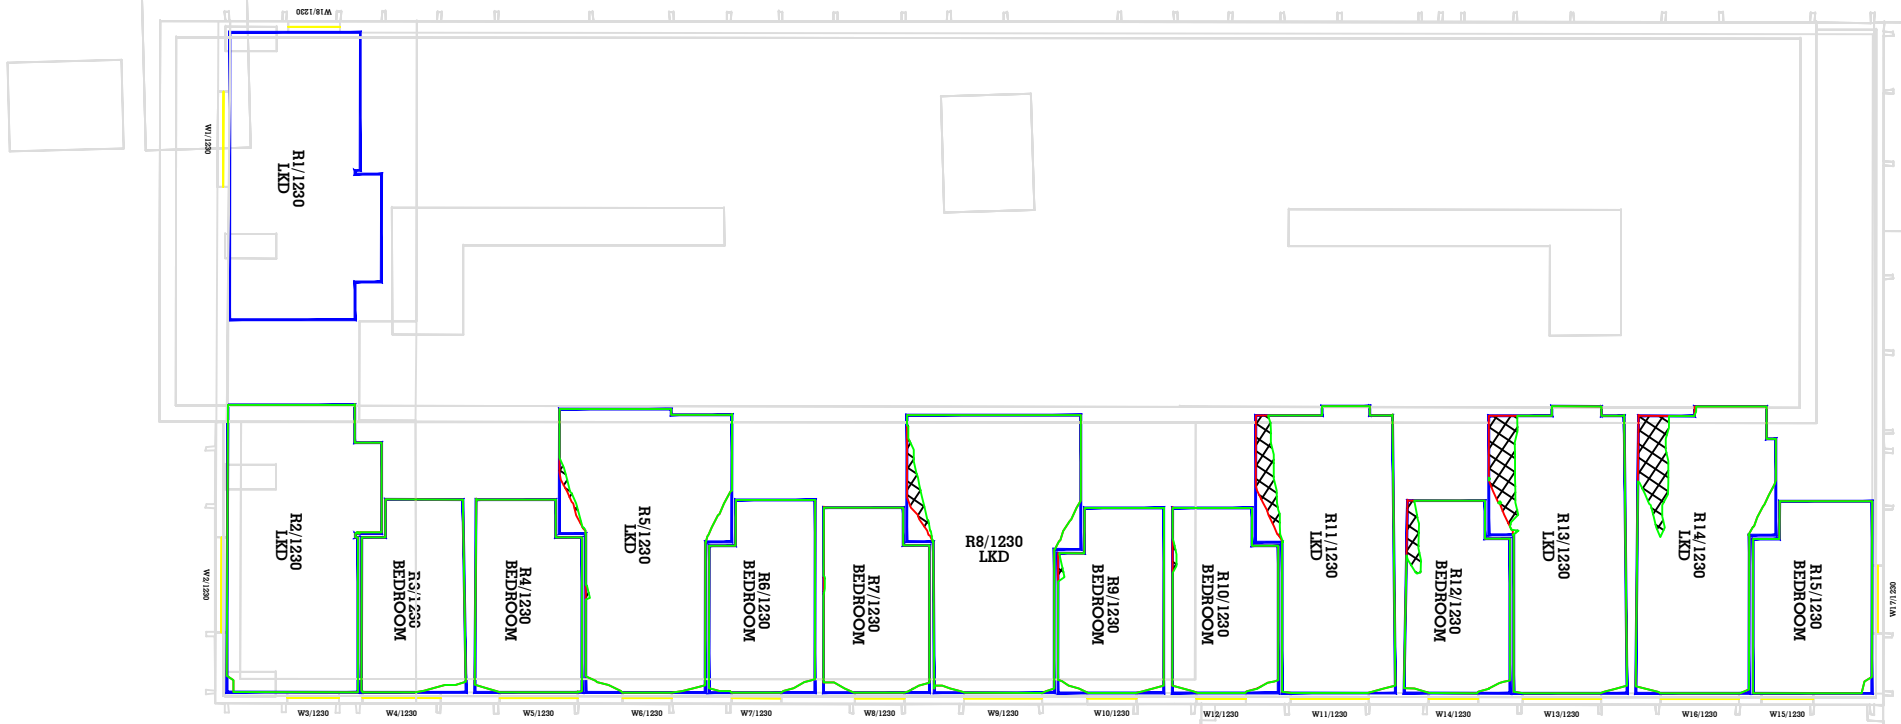


30TH FLOOR- 29 New Bailey Street

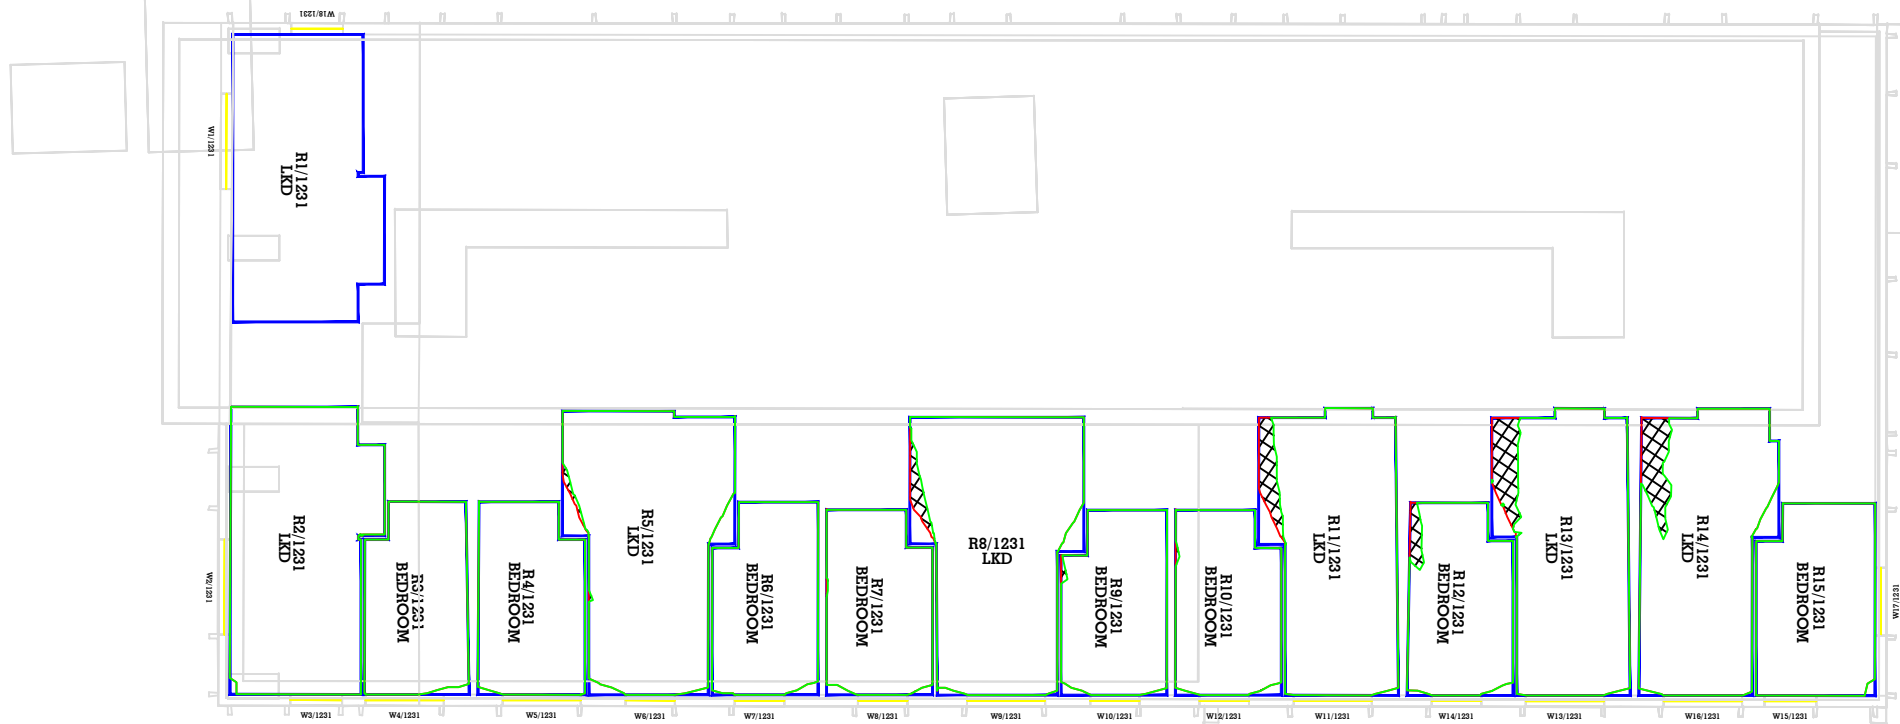

31ST FLOOR- 29 New Bailey Street

Key:

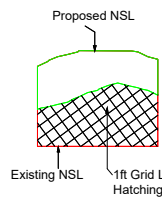

Sources of information

Existing building
Accucities 3D Model
002464_Albert Bridge House,
Manchester_HD_MASRER 08/02/2022

Surrounding buildings
Accucities 3D Model
002464_Albert Bridge House,
Manchester_HD_MASRER 08/02/2022
INFO 22 FEB 2022 (PLANS, RESEARCH)
Riverside
Riverview
Left Bank Apartments

Proposed building
DOWNLOAD 08 AUGUST 2022
0412-SEW-ZZ-M3-A-00000_buildings_220818
DWG PLAN SECTIONS ELEVATIONS 17 AUGUST 2022
ABH RESI Plan, Elevations, Sections and 3D Model - 25 Aug 2022

Project Name
Albert Bridge House

Drawing Title
NO SKYLINE CONTOUR FOR
29 New Bailey Street

Drawn By
RT

Project No.
AL96_37

Scale @ A3
1/200


Drawing No.
BRE 96

Date
06 OCT 2022


Revision
-

**AVISON
YOUNG**

65 Gresham Street, London, EC2V 7NQ
08449 02 03 04 www.avisonyoung.co.uk

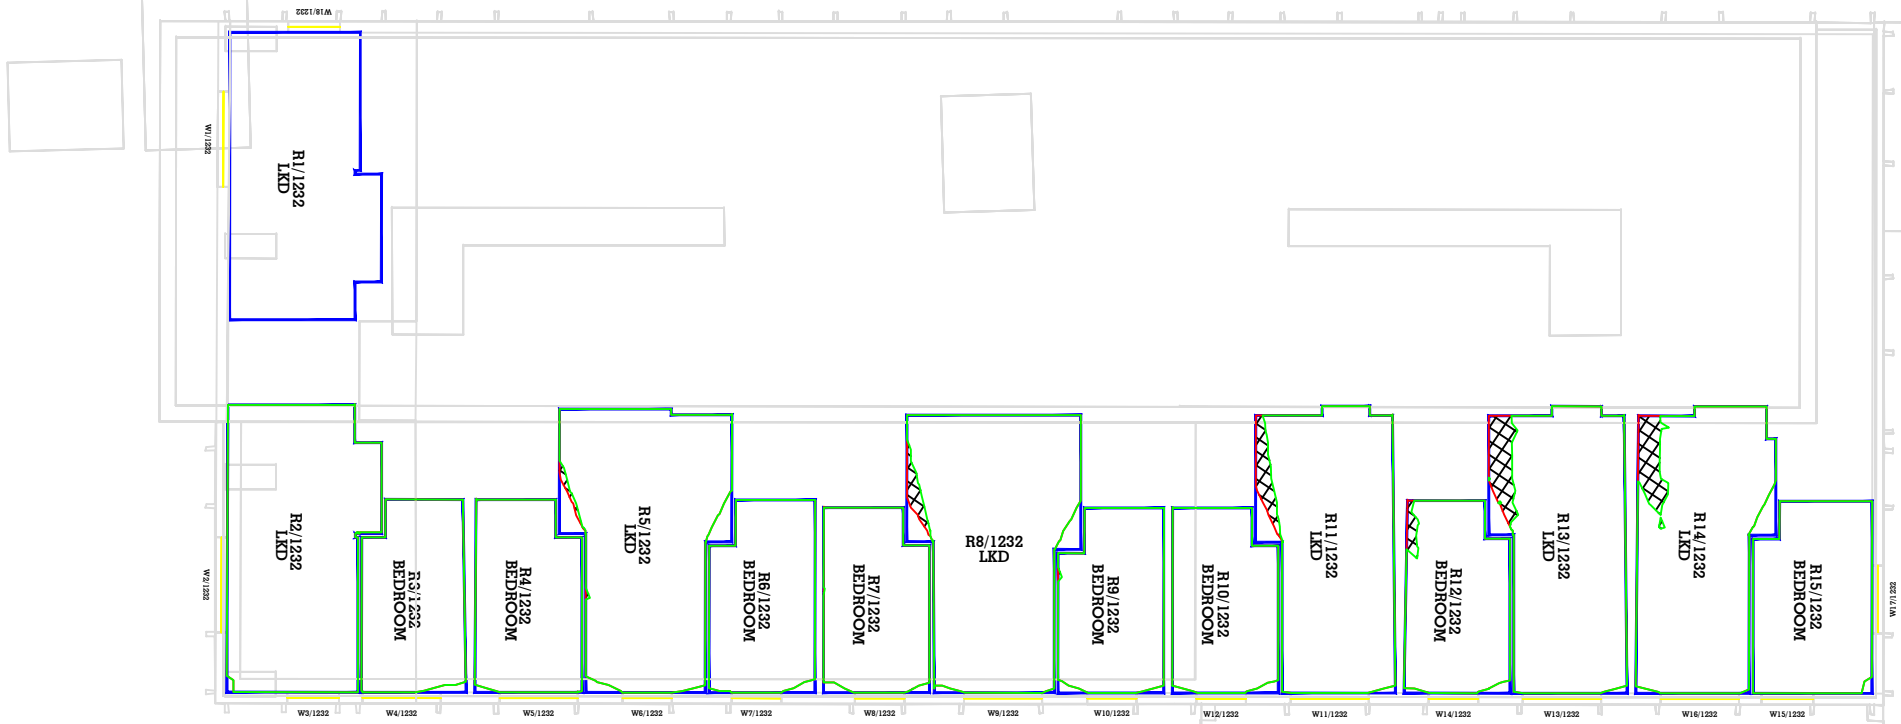


32ND FLOOR- 29 New Bailey Street

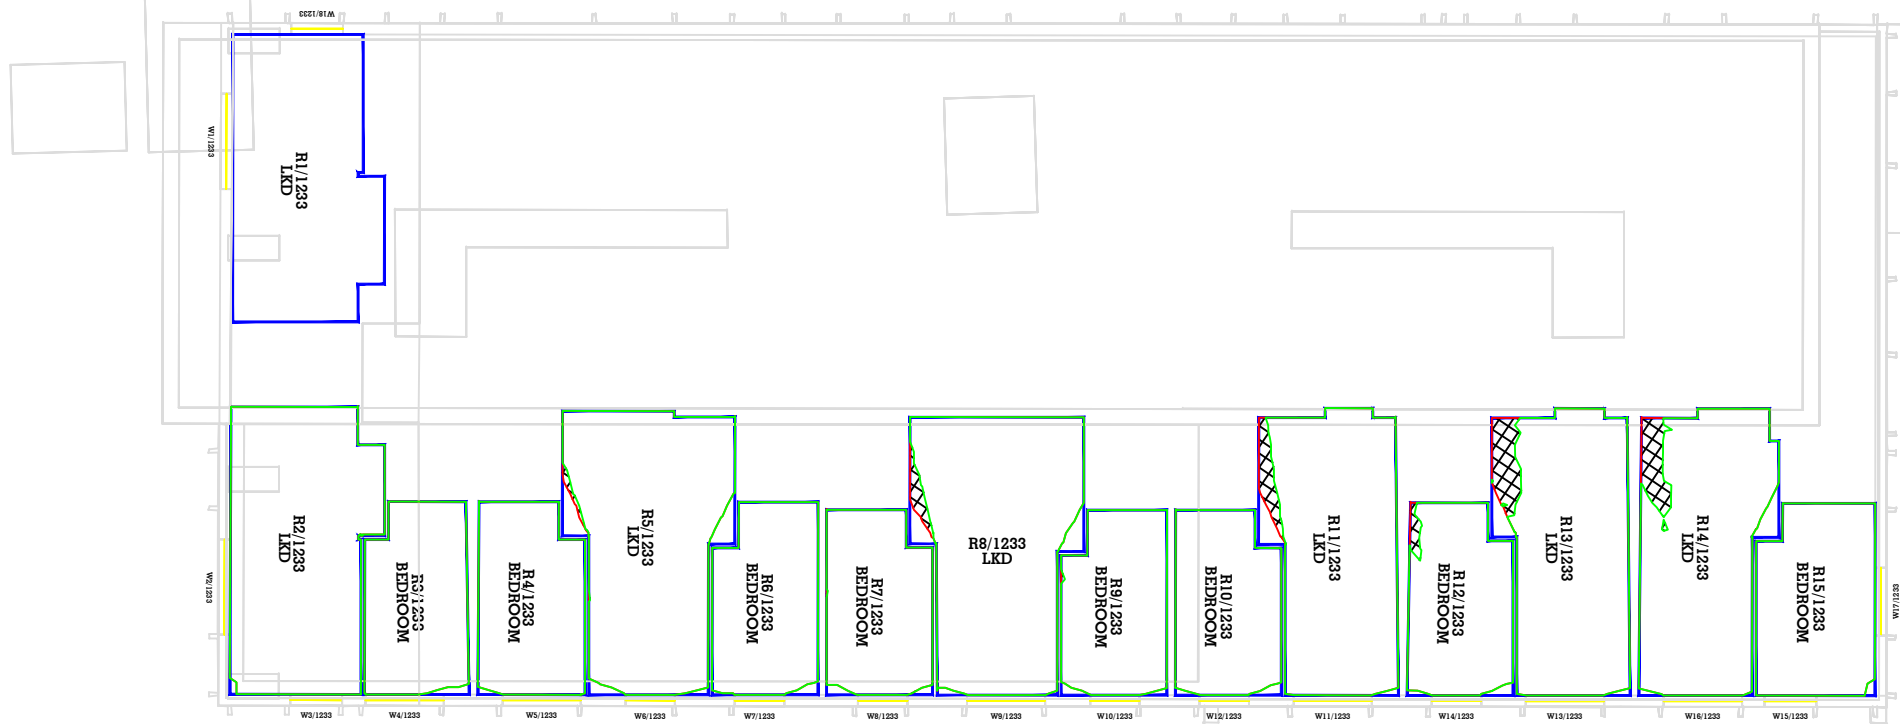

33RD FLOOR- 29 New Bailey Street

Key:

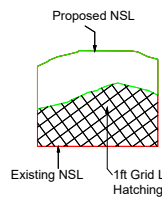

Sources of information

Existing building
Accucities 3D Model
002464_Albert Bridge House,
Manchester_HD_MASRER 08/02/2022

Surrounding buildings
Accucities 3D Model
002464_Albert Bridge House,
Manchester_HD_MASRER 08/02/2022
INFO 22 FEB 2022 (PLANS, RESEARCH)
Riverside
Riverview
Left Bank Apartments

Proposed building
DOWNLOAD 08 AUGUST 2022
0412-SEW-ZZ-M3-A-00000_buildings_220818
DWG PLAN SECTIONS ELEVATIONS 17 AUGUST 2022
ABH RESI Plan, Elevations, Sections and 3D Model - 25 Aug 2022

Project Name
Albert Bridge House

Drawing Title
NO SKYLINE CONTOUR FOR
29 New Bailey Street

Drawn By
RT

Project No.
AL96_37

Scale @ A3
1/200


Drawing No.
BRE 97


Date
06 OCT 2022



Revision
-

**AVISON
YOUNG**


65 Gresham Street, London, EC2V 7NQ
08449 02 03 04 www.avisonyoung.co.uk

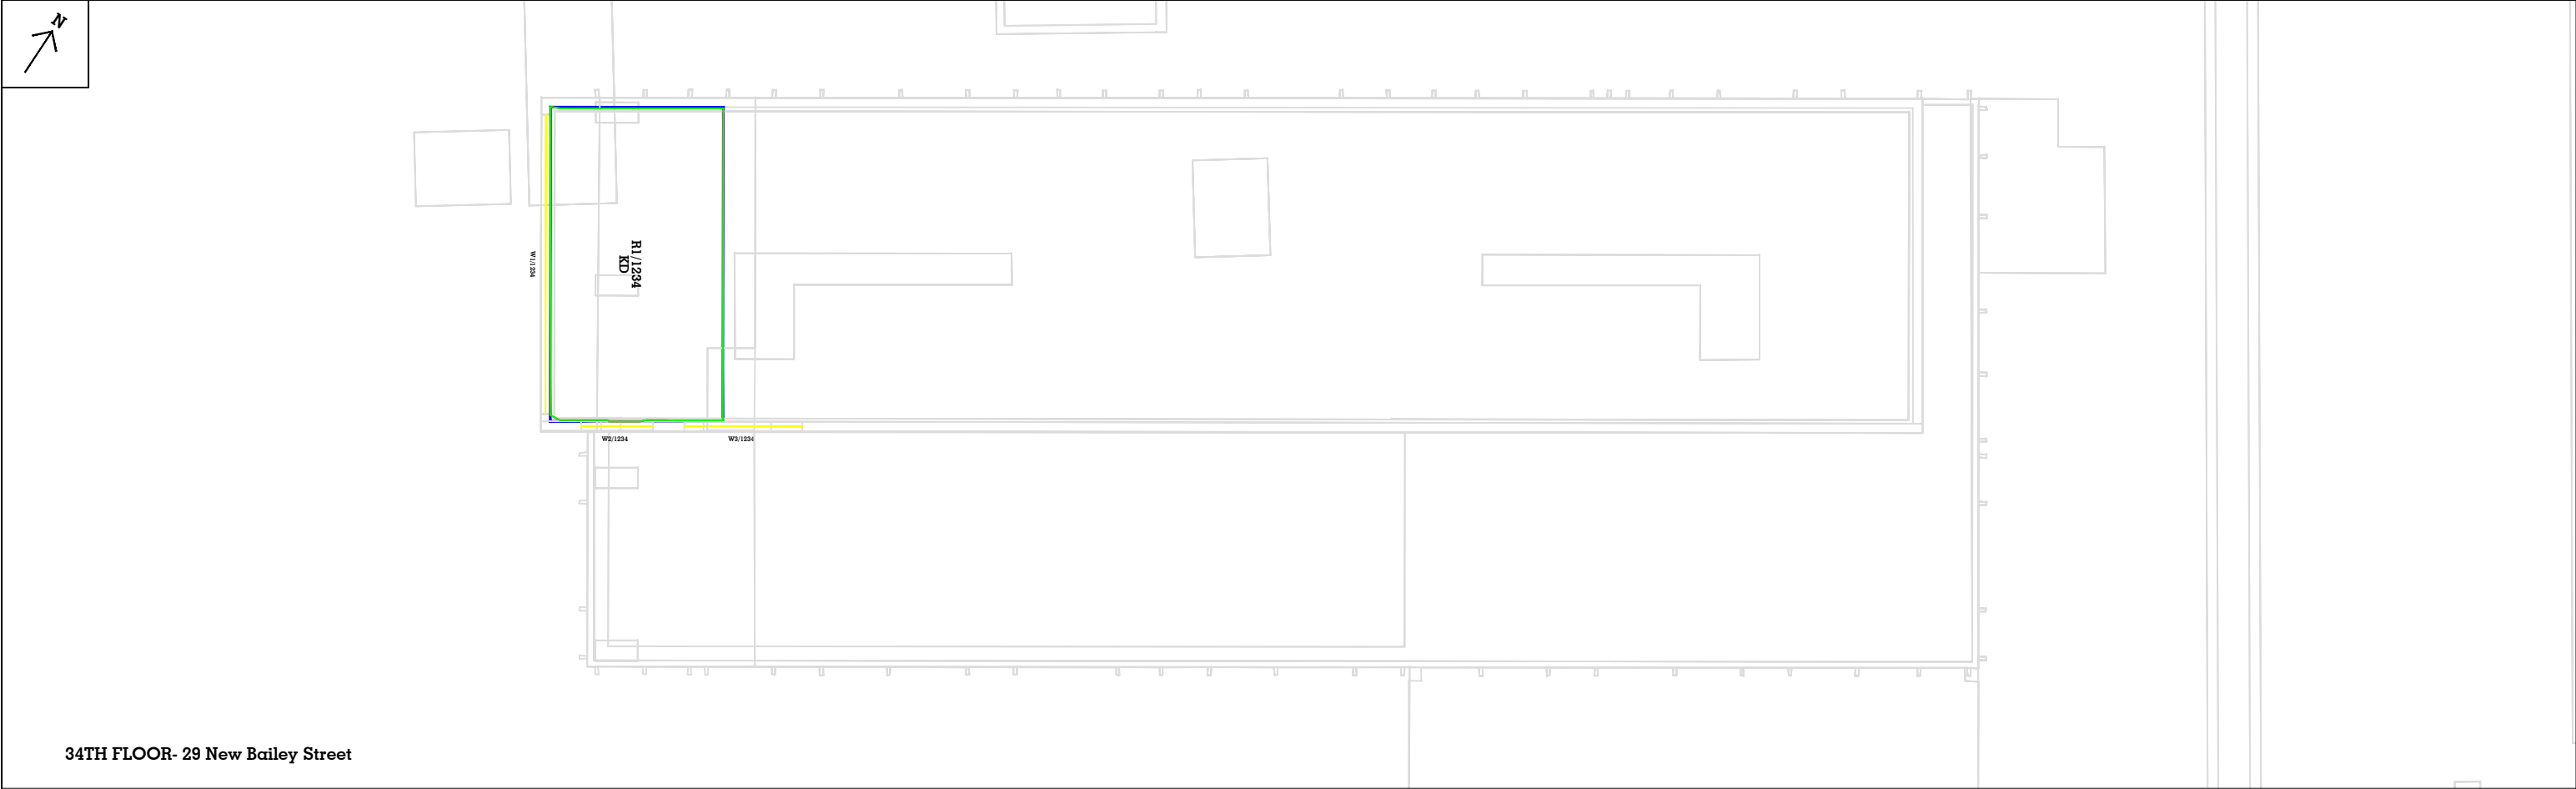

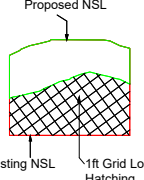Key: 	Sources of information Existing building Accucities 3D Model 002464_Albert Bridge House, Manchester_HD_MASRER 08/02/2022 Surrounding buildings Accucities 3D Model 002464_Albert Bridge House, Manchester_HD_MASRER 08/02/2022 INFO 22 FEB 2022 (PLANS, RESEARCH) Riverside Riverview Left Bank Apartments Proposed building DOWNLOAD 08 AUGUST 2022 0412-SEW-ZZ-M3-A-00000_buildings_220818 DWG PLAN SECTIONS ELEVATIONS 17 AUGUST 2022 ABH RESI Plan, Elevations, Sections and 3D Model - 25 Aug 2022			Project Name Albert Bridge House	Drawn By RT	Scale @ A3 1/200	Date 06 OCT 2022	 65 Gresham Street, London, EC2V 7NQ 08449 02 03 04 www.avisonyoung.co.uk
	Drawing Title NO SKYLINE CONTOUR FOR 29 New Bailey Street	Project No. AL96_37	Drawing No. BRE 98	Revision -				

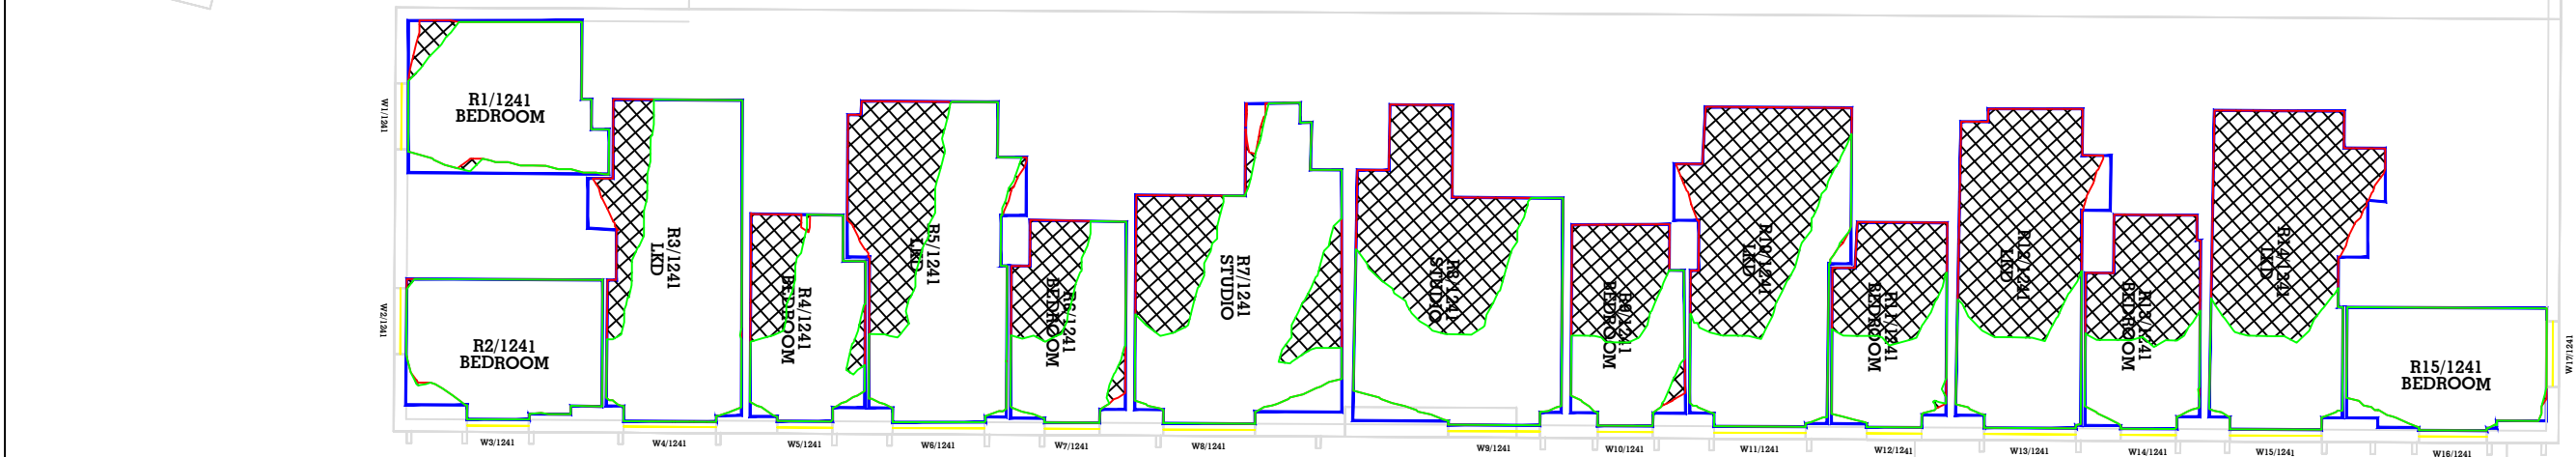
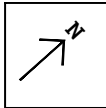


1ST FLOOR- 32 Quay Street

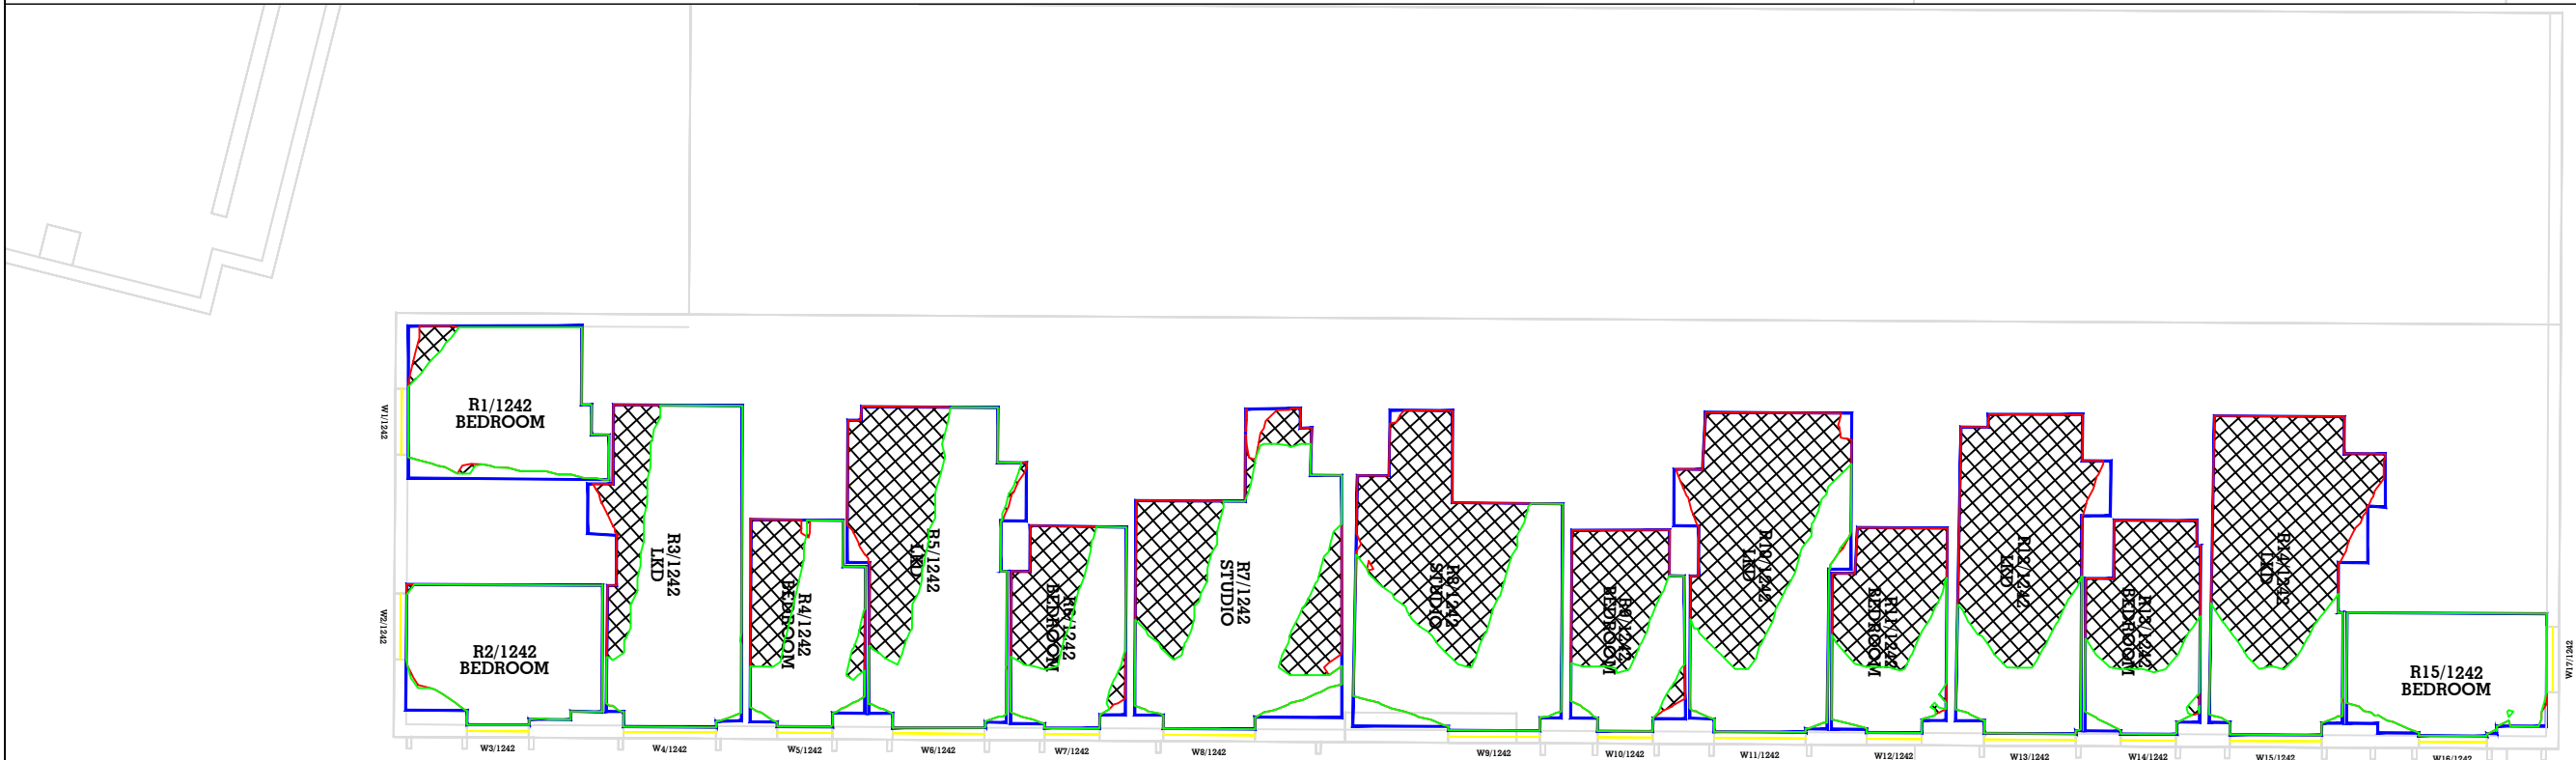


2ND FLOOR- 32 Quay Street

Key: Proposed NSL Existing NSL 1ft Grid Loss Hatching	Sources of information Existing building Accucities 3D Model 002464_Albert Bridge House, Manchester_HD_MASRER 08/02/2022 Surrounding buildings Accucities 3D Model 002464_Albert Bridge House, Manchester_HD_MASRER 08/02/2022 INFO 22 FEB 2022 (PLANS, RESEARCH) Riverside Riverview Left Bank Apartments Proposed building DOWNLOAD 08 AUGUST 2022 0412-SEW-ZZ-ZZ-M3-A-00000_buildings_220818 DWG PLAN SECTIONS ELEVATIONS 17 AUGUST 2022 ABH RESI Plan, Elevations, Sections and 3D Model - 25 Aug 2022			Project Name Albert Bridge House Drawing Title NO SKYLINE CONTOUR FOR 32 Quay Street	Drawn By RT Project No. AL96_37	Scale @ A3 1/175 Drawing No. BRE 99	Date 06 OCT 2022 Revision -	AVISON YOUNG 65 Gresham Street, London, EC2V 7NQ 08449 02 03 04 www.avisonyoung.co.uk
	This drawing is Copyright © of Avison Young (UK) Limited. Do not scale this drawing. All dimensions to be checked on site. Drawing to be read in conjunction with any specifications, schedules and Consultants drawings and details. Avison Young shall not be liable for the use of this drawing by any other person for any purpose other than the specific purpose for which it was prepared.							

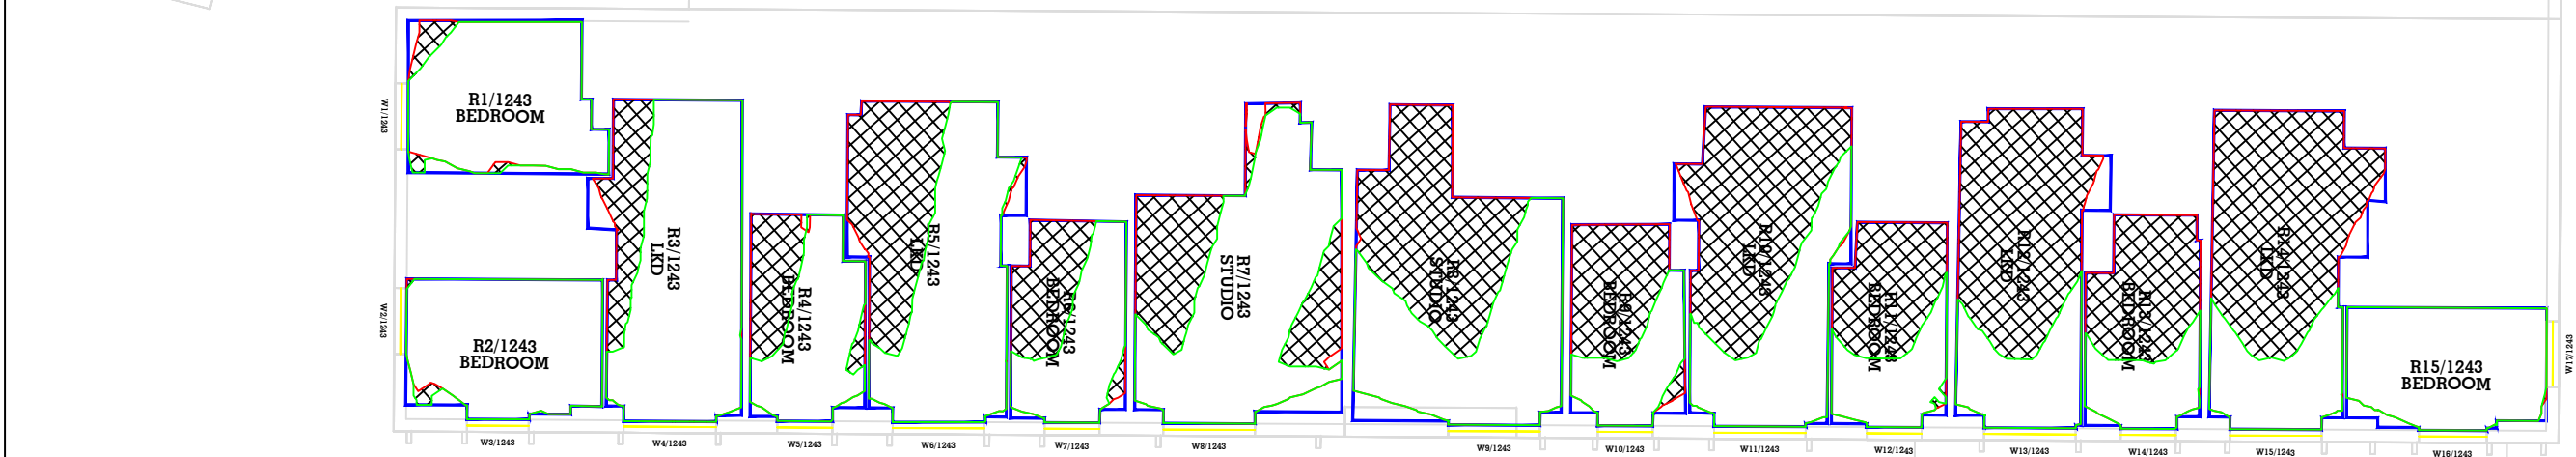
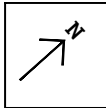


3RD FLOOR- 32 Quay Street

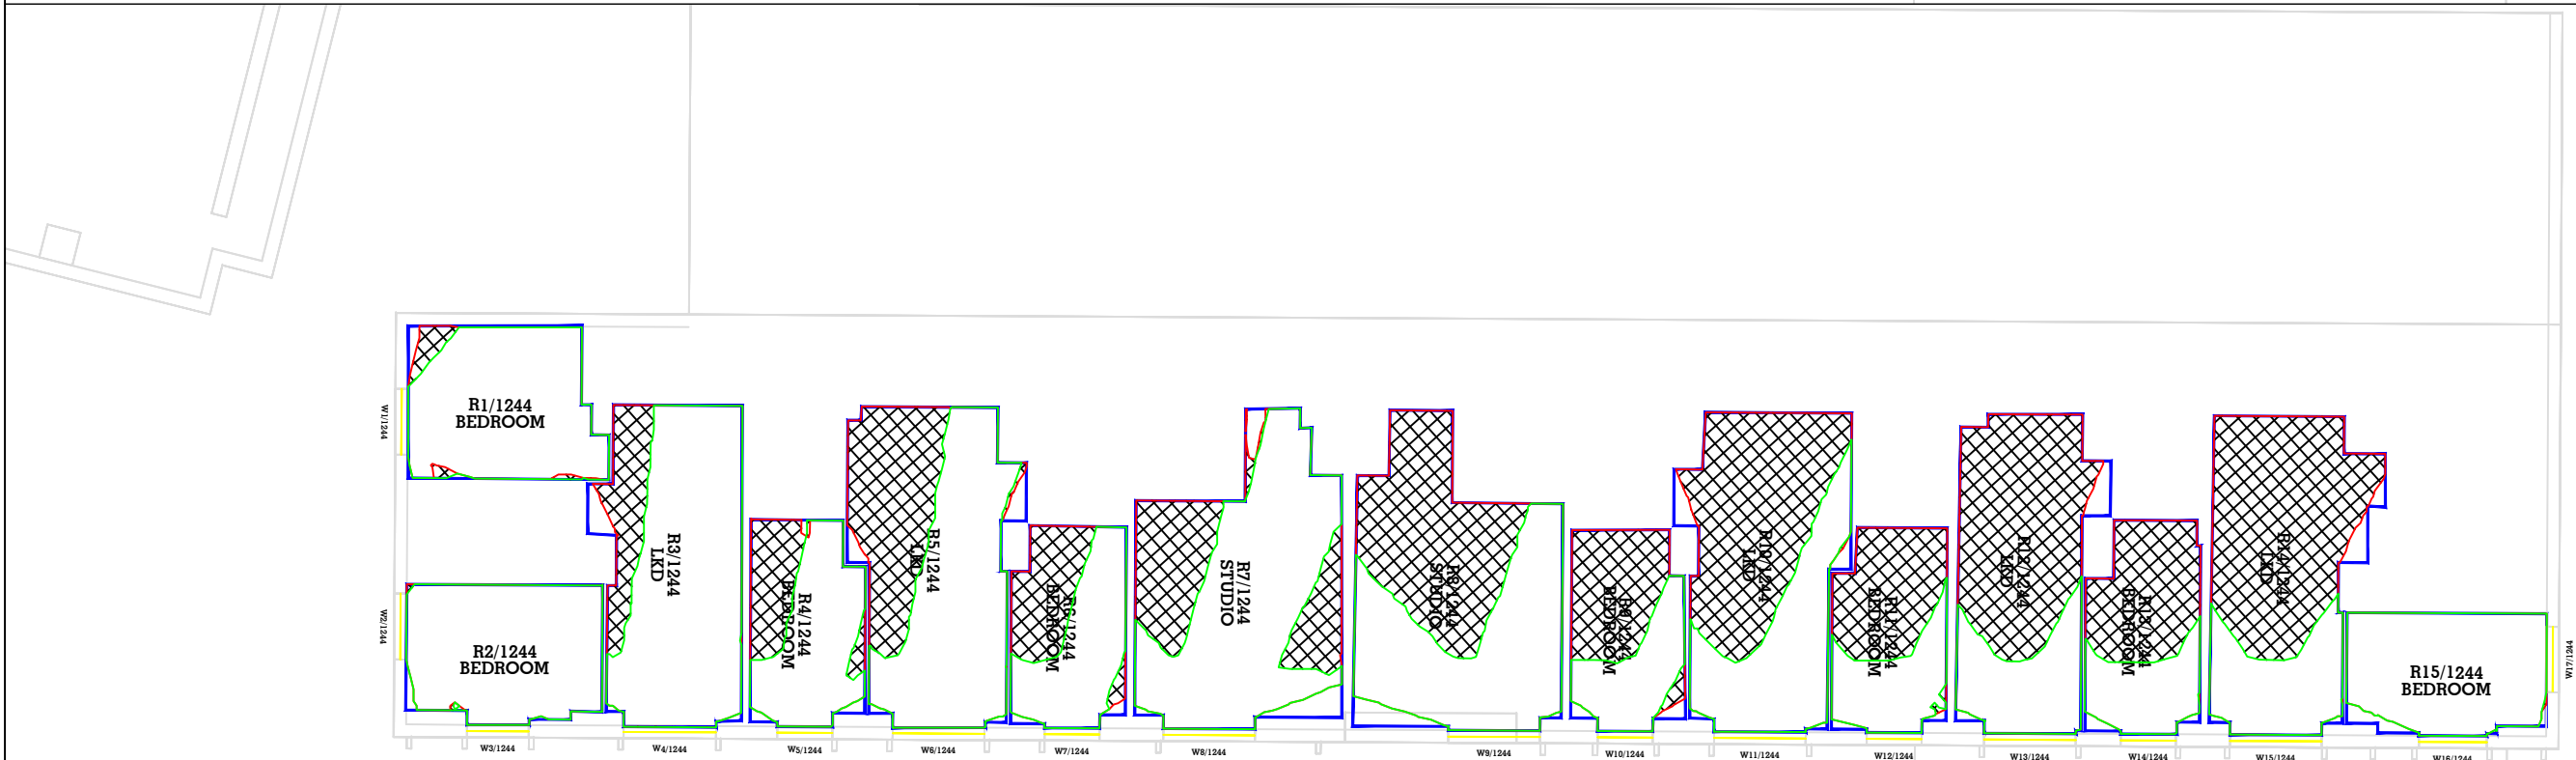


4TH FLOOR- 32 Quay Street

Key:	Sources of information Existing building Accucities 3D Model 002464_Albert Bridge House, Manchester_HD_MASRER 08/02/2022 Surrounding buildings Accucities 3D Model 002464_Albert Bridge House, Manchester_HD_MASRER 08/02/2022 INFO 22 FEB 2022 (PLANS, RESEARCH) Riverside Riverview Left Bank Apartments Proposed building DOWNLOAD 08 AUGUST 2022 0412-SEW-ZZ-ZZ-M3-A-00000_buildings_220818 DWG PLAN SECTIONS ELEVATIONS 17 AUGUST 2022 ABH RESI Plan, Elevations, Sections and 3D Model - 25 Aug 2022			Project Name Albert Bridge House		Drawn By RT	Scale @ A3 1/175	Date 06 OCT 2022	65 Gresham Street, London, EC2V 7NQ 08449 02 03 04 www.avisonyoung.co.uk
	Drawing Title NO SKYLINE CONTOUR FOR 32 Quay Street			Project No. AL96_37	Drawing No. BRE 100	Revision -			

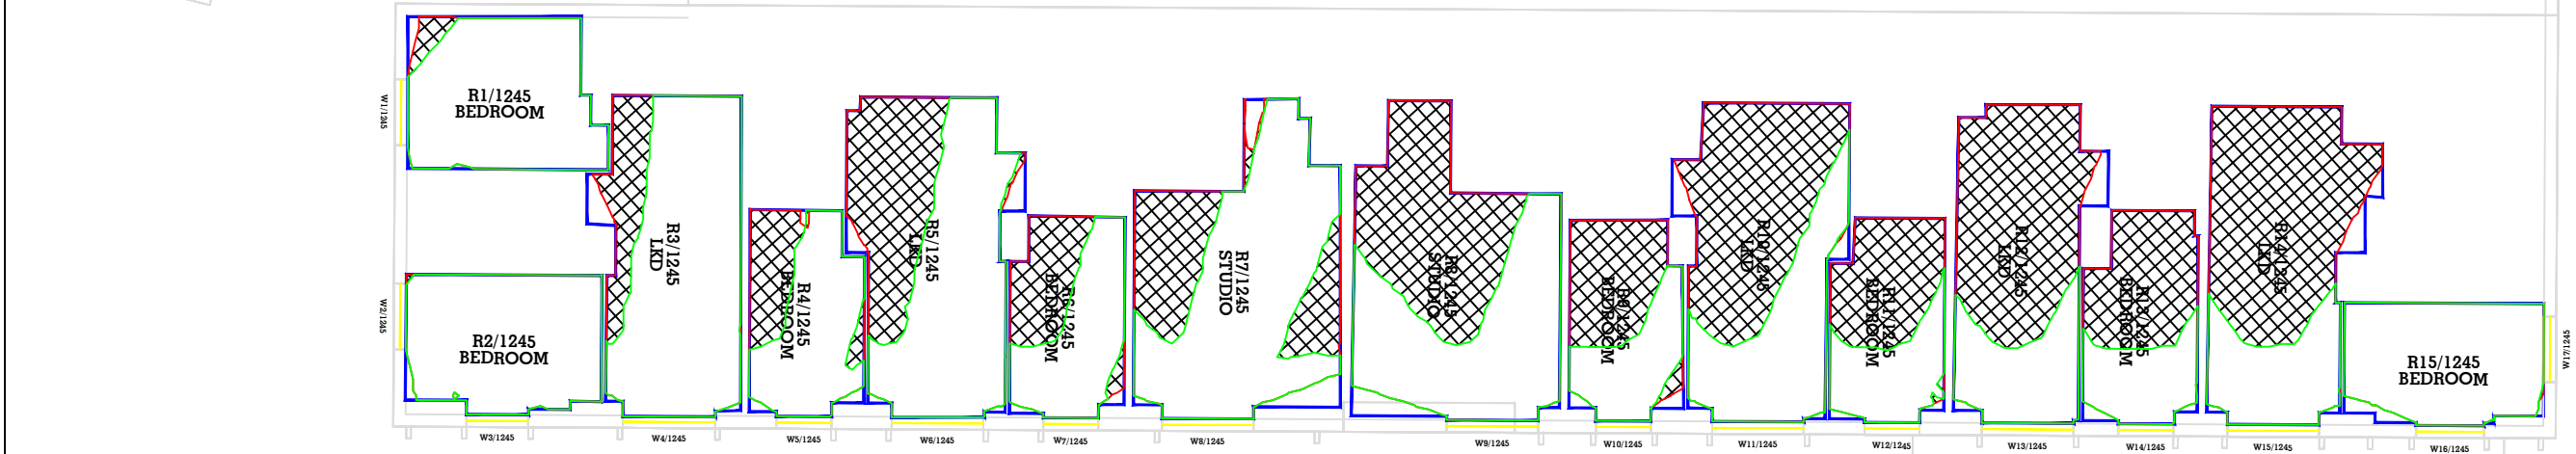
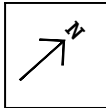


5TH FLOOR- 32 Quay Street

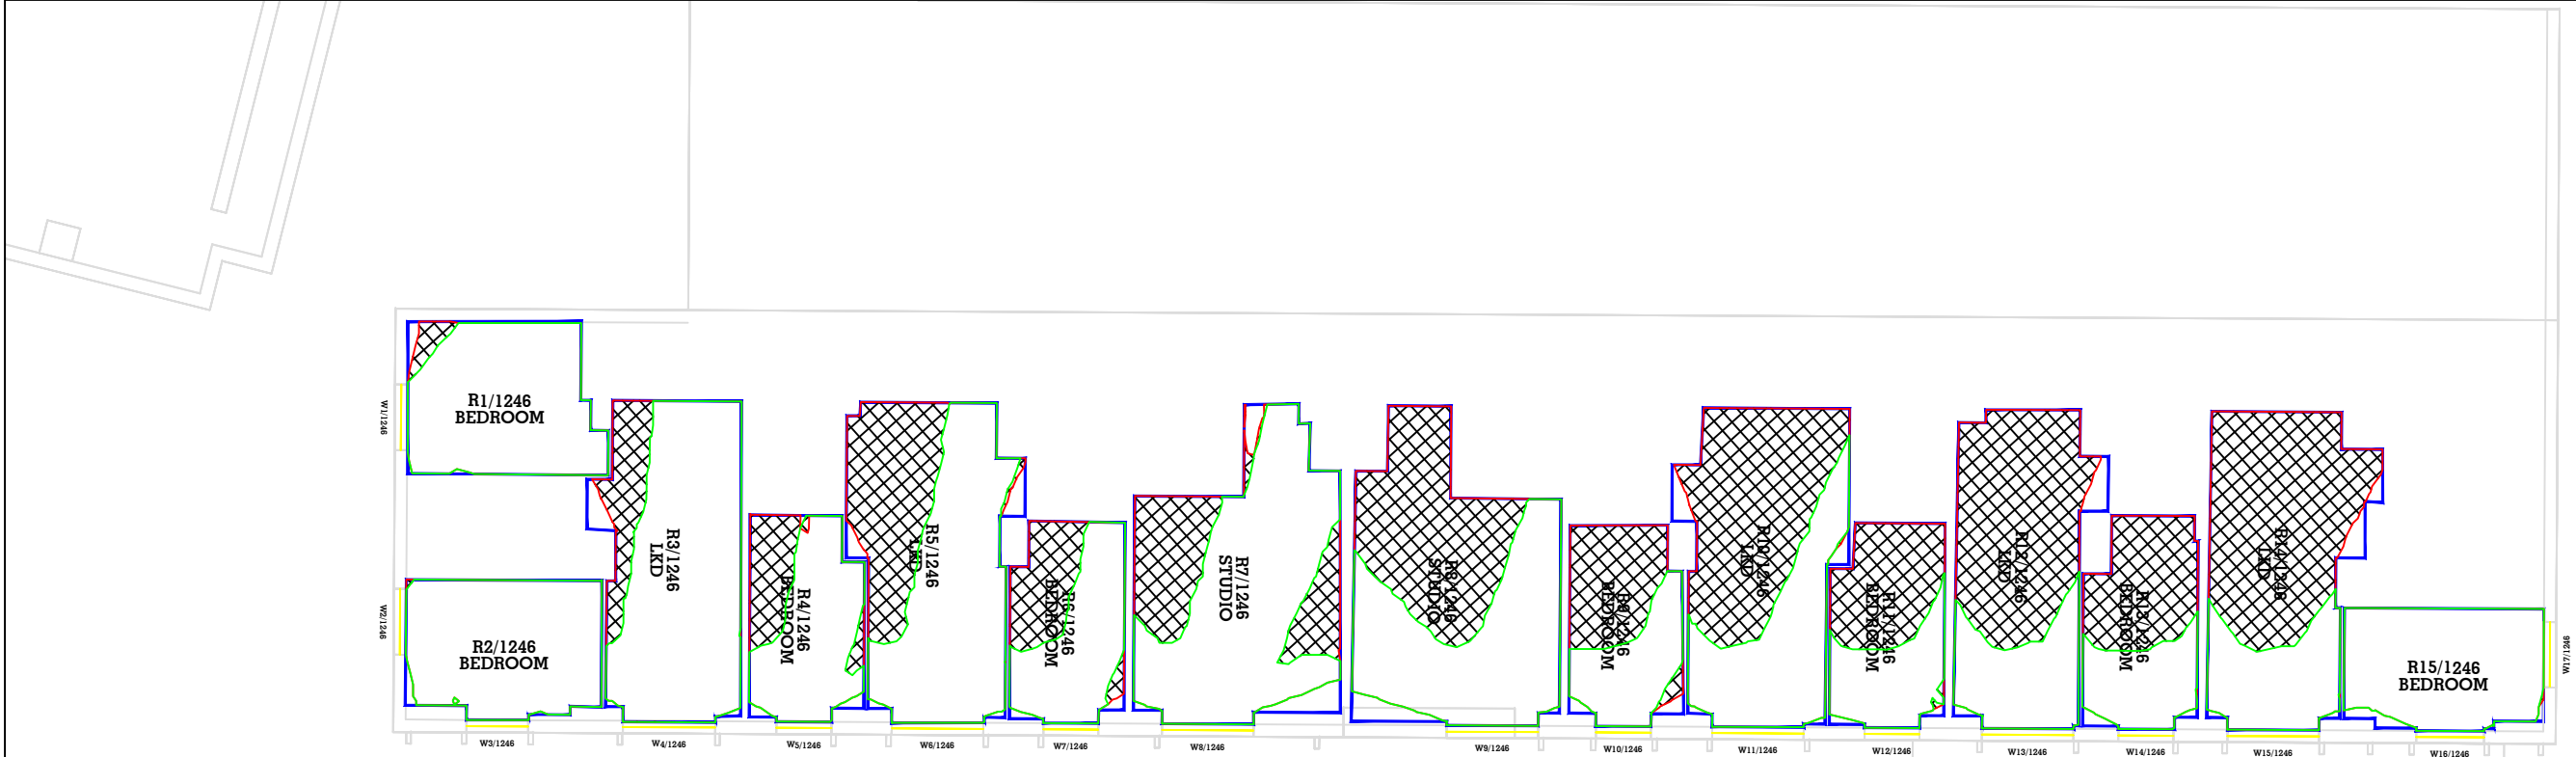


6TH FLOOR- 32 Quay Street

Key: Proposed NSL Existing NSL 1ft Grid Loss Hatching				Sources of information Existing building Accucities 3D Model 002464_Albert Bridge House, Manchester_HD_MASRER 08/02/2022 Surrounding buildings Accucities 3D Model 002464_Albert Bridge House, Manchester_HD_MASRER 08/02/2022 INFO 22 FEB 2022 (PLANS, RESEARCH) Riverside Riverview Left Bank Apartments Proposed building DOWNLOAD 08 AUGUST 2022 0412-SEW-ZZ-ZZ-M3-A-00000_buildings_220818 DWG PLAN SECTIONS ELEVATIONS 17 AUGUST 2022 ABH RESI Plan, Elevations, Sections and 3D Model - 25 Aug 2022
--	--	--	--	---

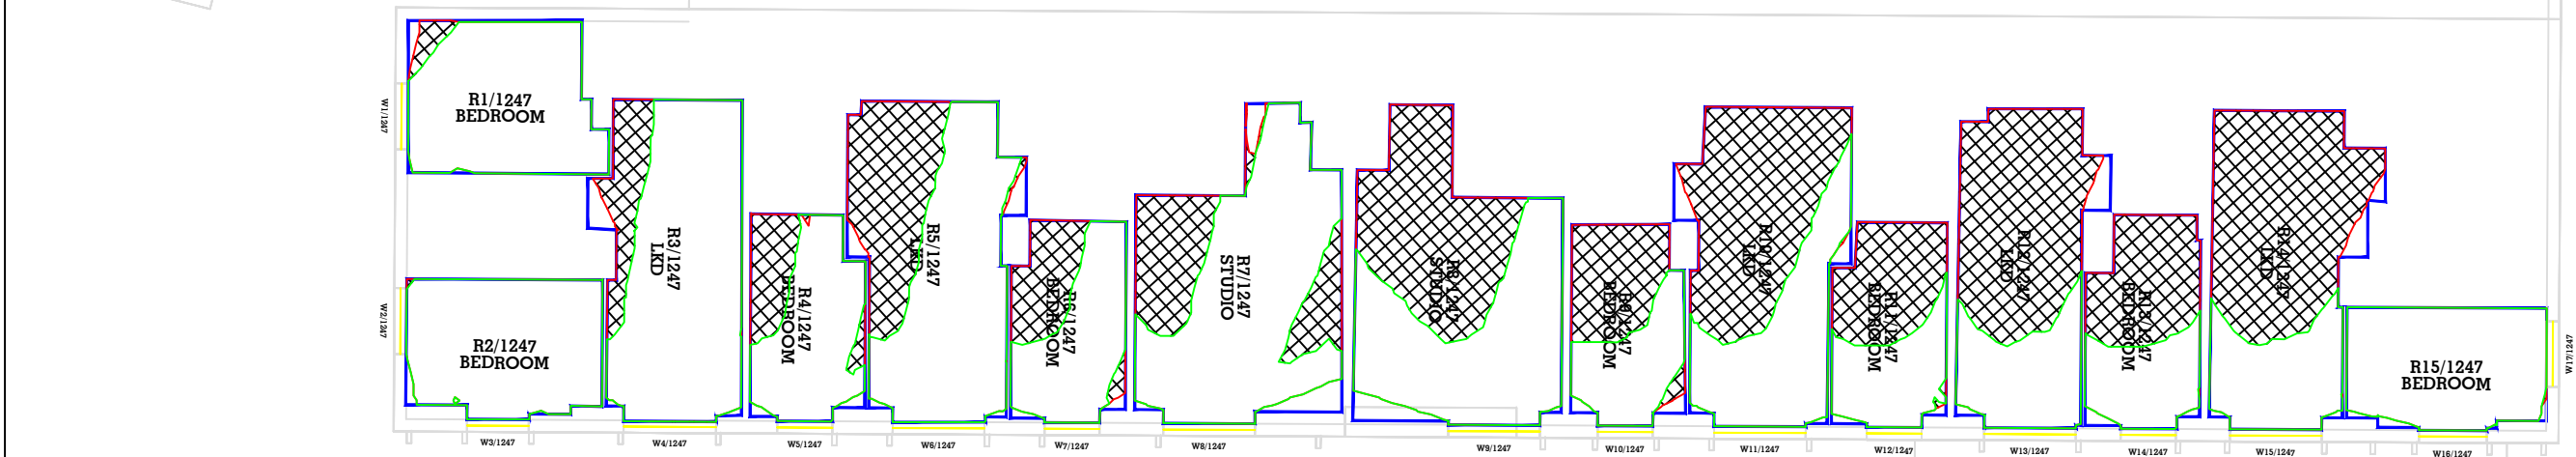
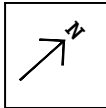


7TH FLOOR- 32 Quay Street

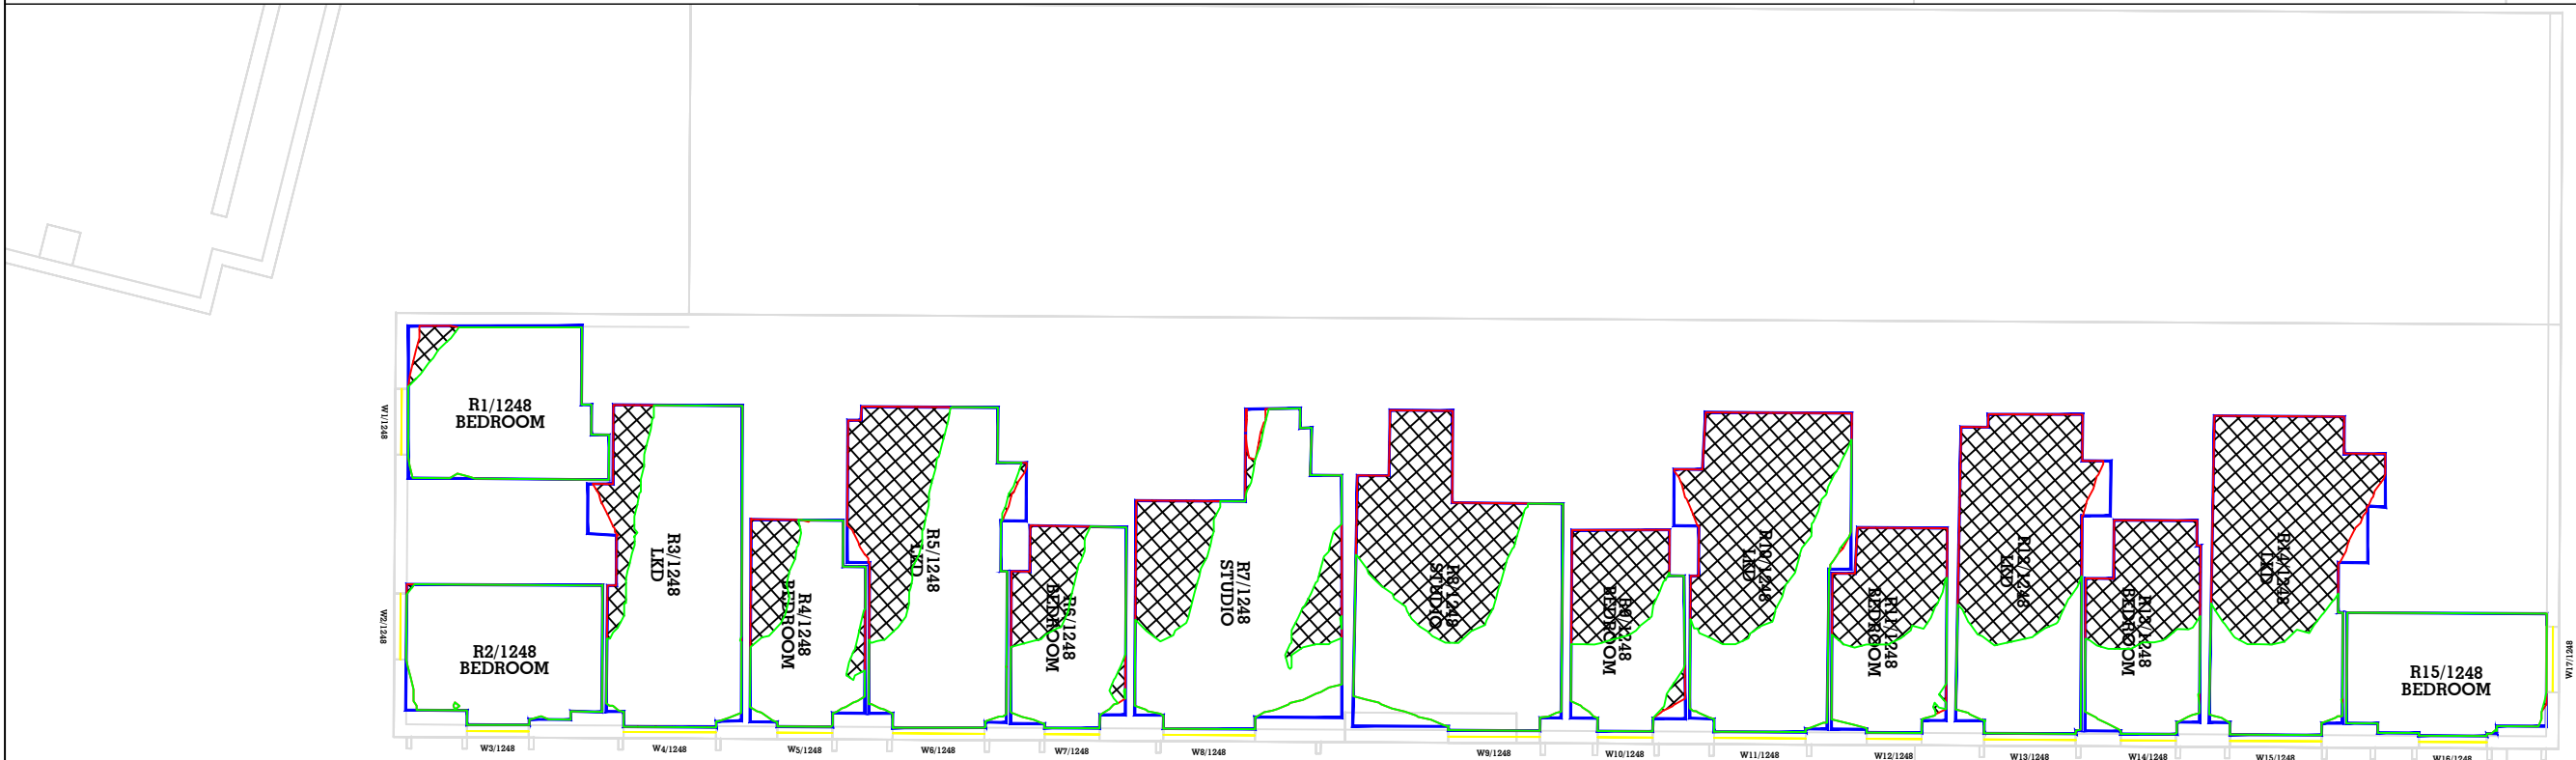


8TH FLOOR- 32 Quay Street


Key: Proposed NSL Existing NSL 1ft Grid Loss Hatching	Sources of information Existing building Accucities 3D Model 002464_Albert Bridge House, Manchester_HD_MASRER 08/02/2022 Surrounding buildings Accucities 3D Model 002464_Albert Bridge House, Manchester_HD_MASRER 08/02/2022 INFO 22 FEB 2022 (PLANS, RESEARCH) Riverside Riverview Left Bank Apartments Proposed building DOWNLOAD 08 AUGUST 2022 0412-SEW-ZZ-ZZ-M3-A-00000_buildings_220818 DWG PLAN SECTIONS ELEVATIONS 17 AUGUST 2022 ABH RESI Plan, Elevations, Sections and 3D Model - 25 Aug 2022			Project Name Albert Bridge House Drawing Title NO SKYLINE CONTOUR FOR 32 Quay Street	Drawn By RT Scale @ A3 1/175 Date 06 OCT 2022	AVISON YOUNG 65 Gresham Street, London, EC2V 7NQ 08449 02 03 04 www.avisonyoung.co.uk
		Project No. AL96_37 Drawing No. BRE 102 Revision -				

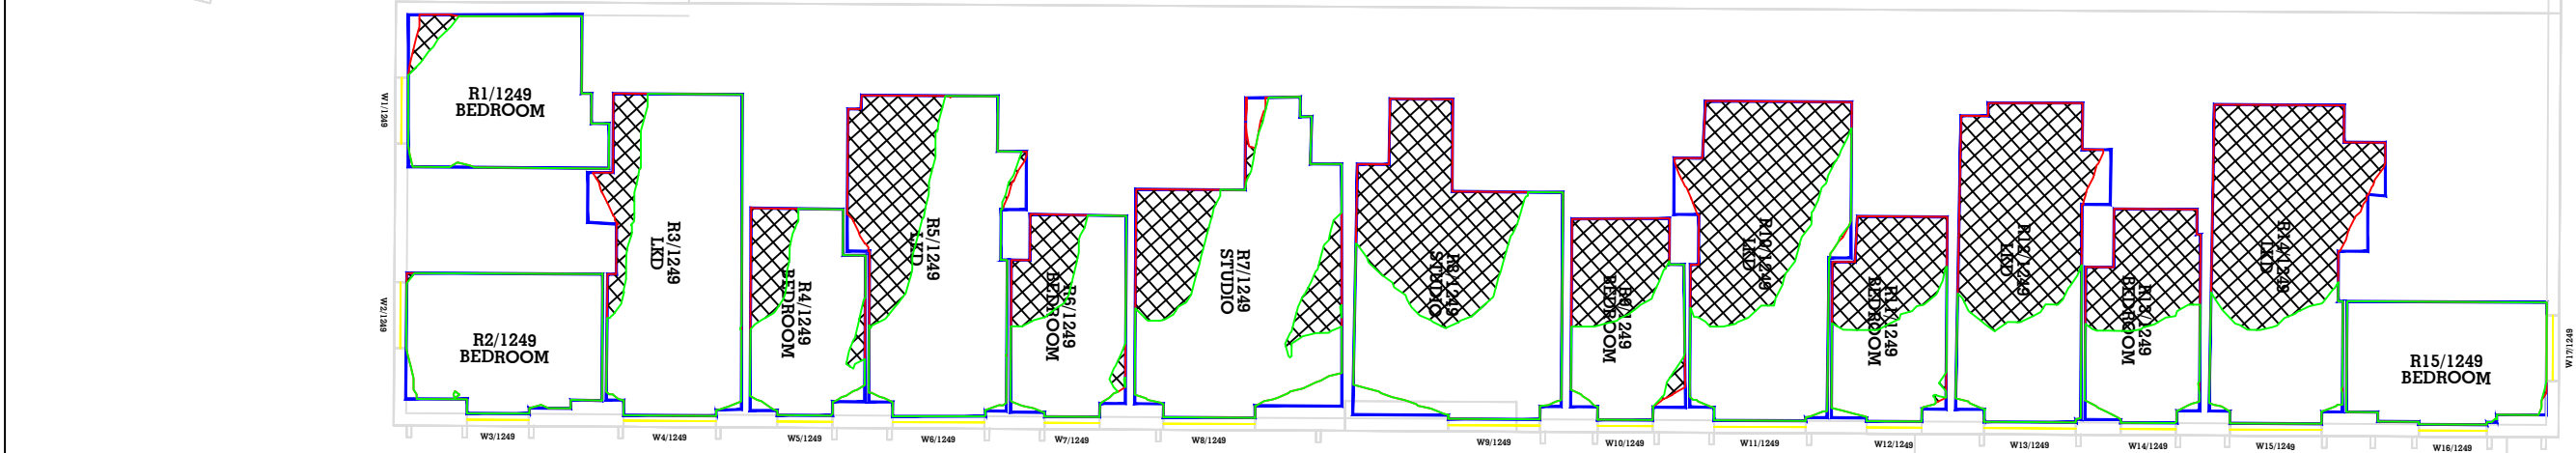
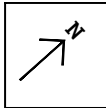


9TH FLOOR- 32 Quay Street

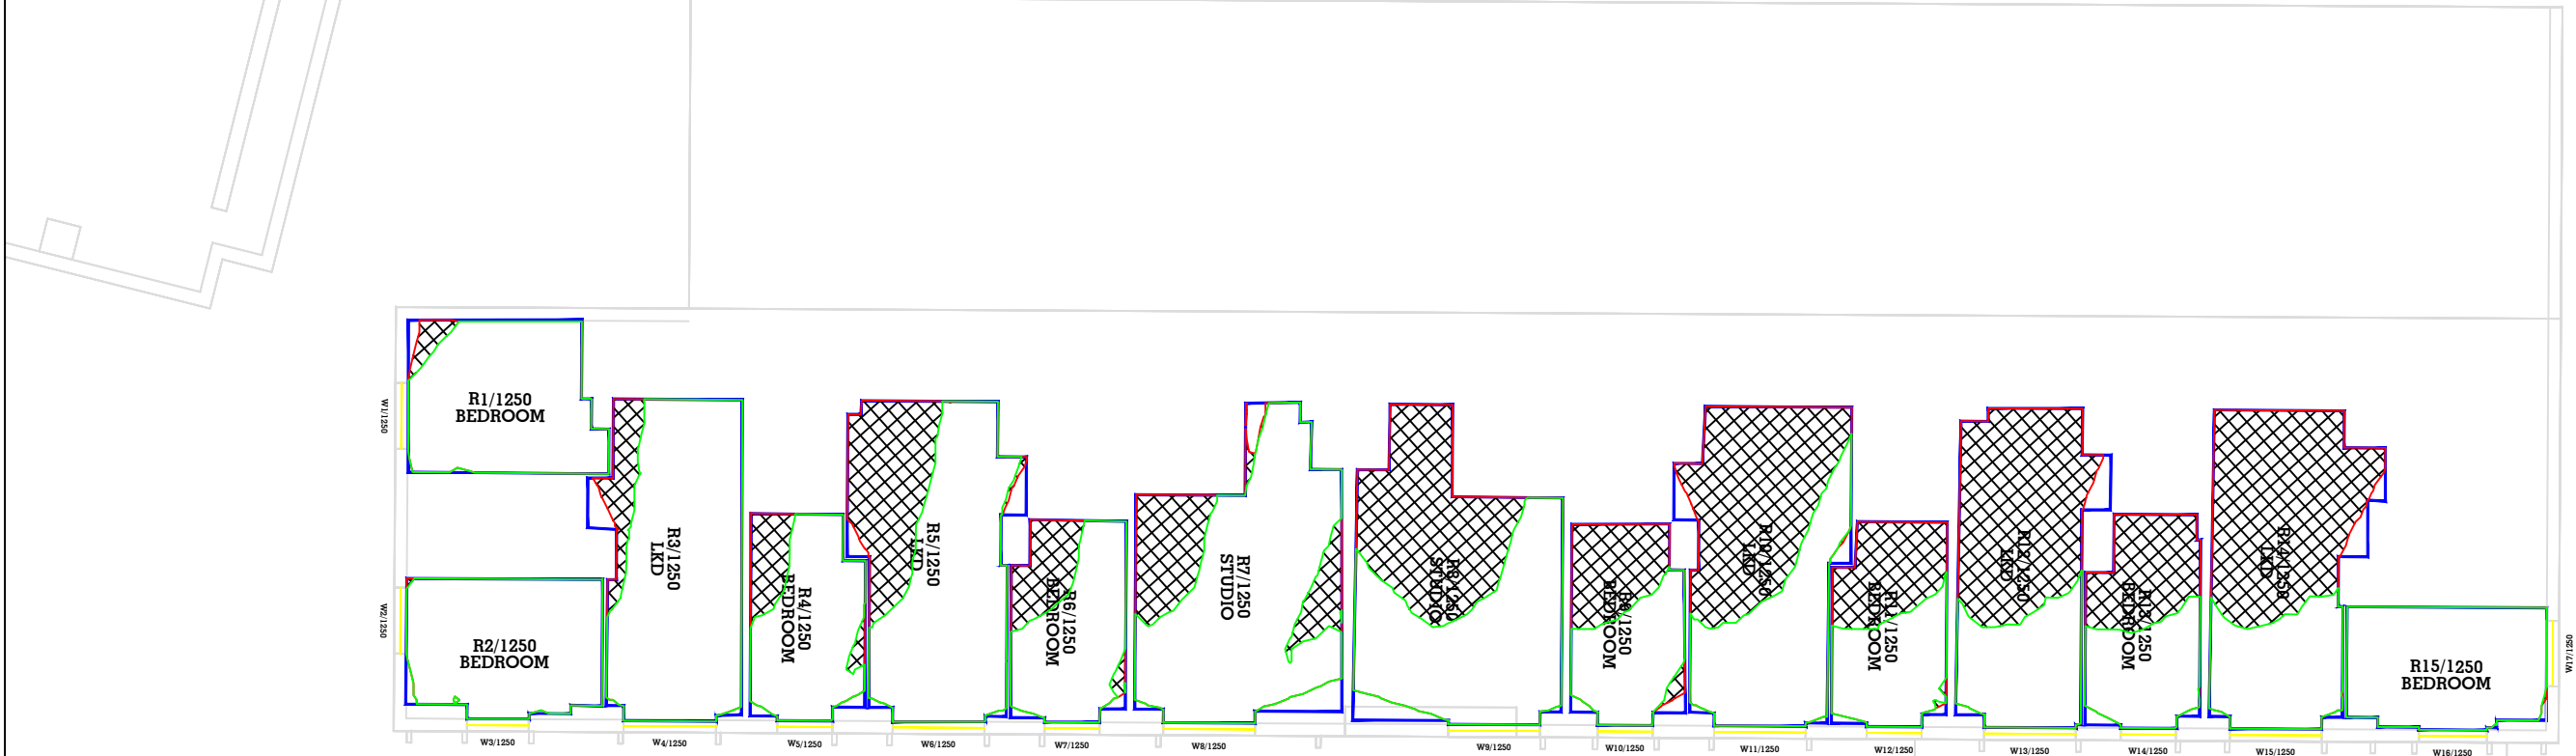

10TH FLOOR- 32 Quay Street

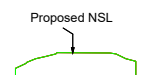Key: 	Sources of information Existing building Accucities 3D Model 002464_Albert Bridge House, Manchester_HD_MASRER 08/02/2022 Surrounding buildings Accucities 3D Model 002464_Albert Bridge House, Manchester_HD_MASRER 08/02/2022 INFO 22 FEB 2022 (PLANS, RESEARCH) Riverside Riverview Left Bank Apartments Proposed building DOWNLOAD 08 AUGUST 2022 0412-SEW-ZZ-M3-A-00000_buildings_220818 DWG PLAN SECTIONS ELEVATIONS 17 AUGUST 2022 ABH RESI Plan, Elevations, Sections and 3D Model - 25 Aug 2022	Project Name Albert Bridge House Drawing Title NO SKYLINE CONTOUR FOR 32 Quay Street	Drawn By RT Project No. AL96_37 Scale @ A3 1/175 Drawing No. BRE 103 Date 06 OCT 2022 Revision -	AVISON YOUNG 65 Gresham Street, London, EC2V 7NQ 08449 02 03 04 www.avisonyoung.co.uk
---	--	---	--	---

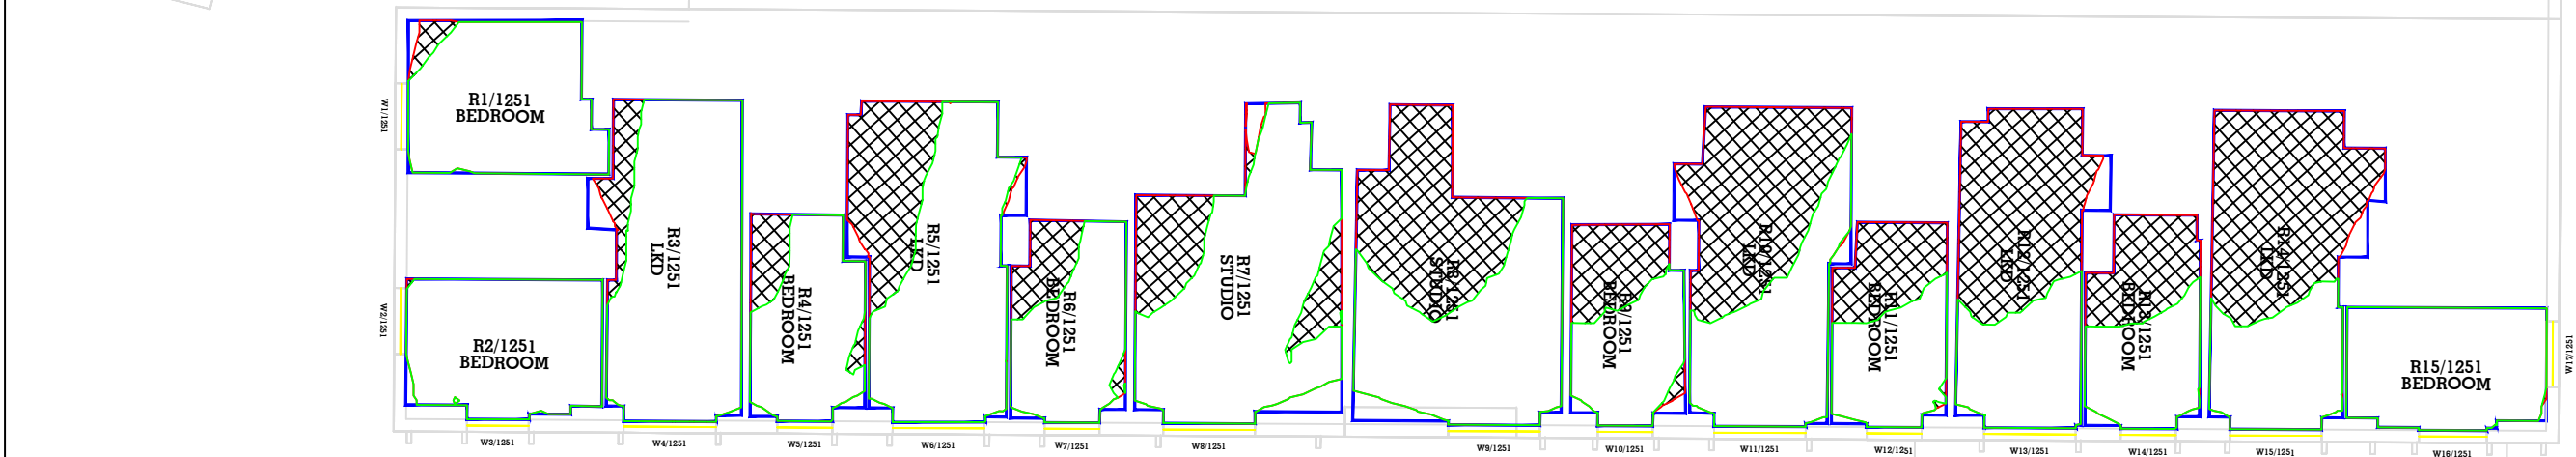
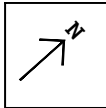


11TH FLOOR- 32 Quay Street



12TH FLOOR- 32 Quay Street


Key: Proposed NSL Existing NSL 1ft Grid Loss Hatching	Sources of information Existing building Accucities 3D Model 002464_Albert Bridge House, Manchester_HD_MASRER 08/02/2022 Surrounding buildings Accucities 3D Model 002464_Albert Bridge House, Manchester_HD_MASRER 08/02/2022 INFO 22 FEB 2022 (PLANS, RESEARCH) Riverside Riverview Left Bank Apartments Proposed building DOWNLOAD 08 AUGUST 2022 0412-SEW-ZZ-ZZ-M3-A-00000_buildings_220818 DWG PLAN SECTIONS ELEVATIONS 17 AUGUST 2022 ABH RESI Plan, Elevations, Sections and 3D Model - 25 Aug 2022	Project Name Albert Bridge House Drawing Title NO SKYLINE CONTOUR FOR 32 Quay Street	Drawn By RT Project No. AL96_37 Scale @ A3 1/175 Drawing No. BRE 104 Date 06 OCT 2022 Revision -	AVISON YOUNG 65 Gresham Street, London, EC2V 7NQ 08449 02 03 04 www.avisonyoung.co.uk
---	---	---	--	--

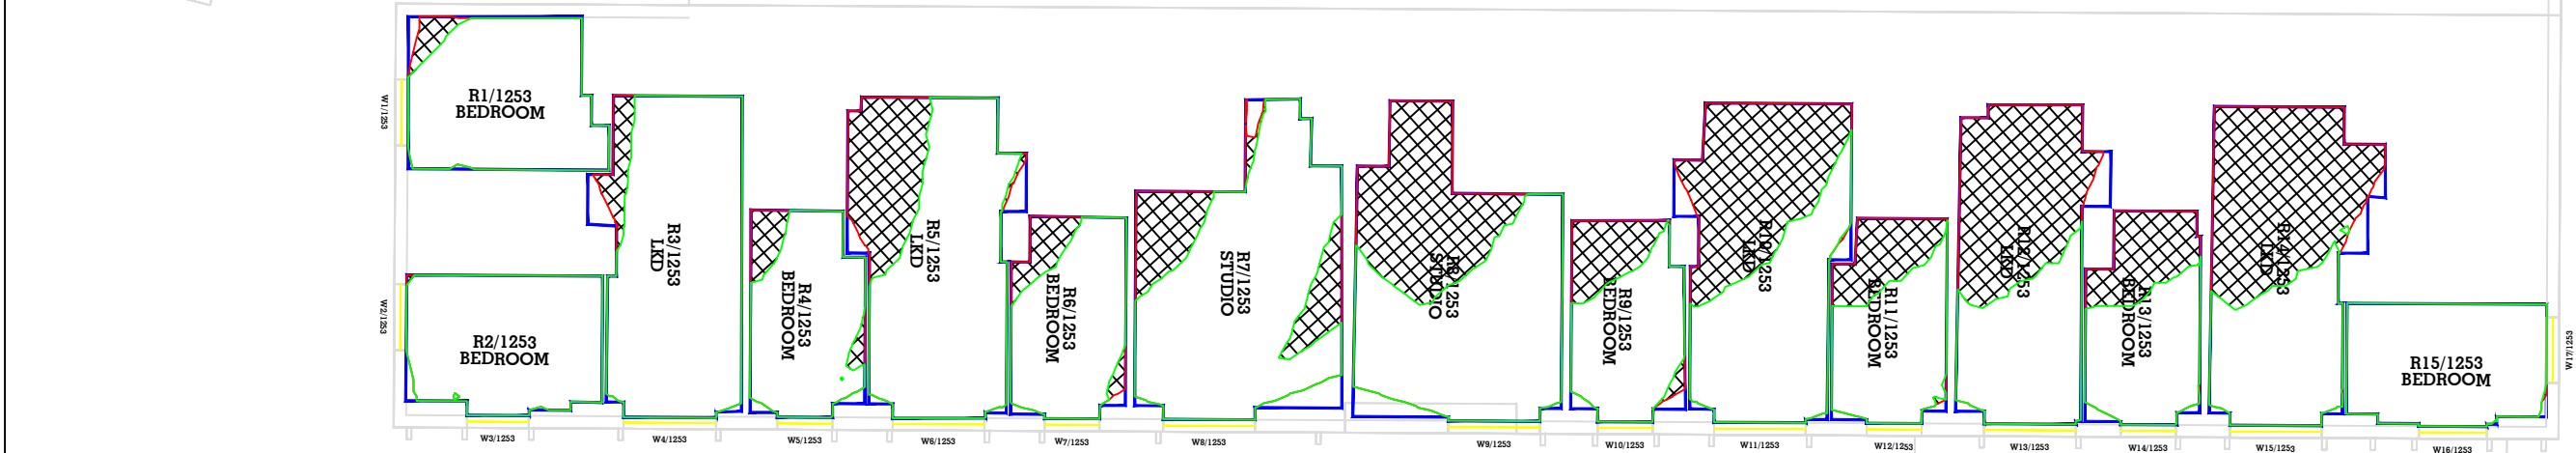
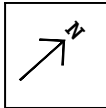


13TH FLOOR- 32 Quay Street



14TH FLOOR- 32 Quay Street

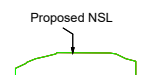Key: 	Sources of information Existing building Accucities 3D Model 002464_Albert Bridge House, Manchester_HD_MASRER 08/02/2022 Surrounding buildings Accucities 3D Model 002464_Albert Bridge House, Manchester_HD_MASRER 08/02/2022 INFO 22 FEB 2022 (PLANS, RESEARCH) Riverside Riverview Left Bank Apartments Proposed building DOWNLOAD 08 AUGUST 2022 0412-SEW-ZZ-ZZ-M3-A-00000_buildings_220818 DWG PLAN SECTIONS ELEVATIONS 17 AUGUST 2022 ABH RESI Plan, Elevations, Sections and 3D Model - 25 Aug 2022	Project Name Albert Bridge House Drawing Title NO SKYLINE CONTOUR FOR 32 Quay Street	Drawn By RT Project No. AL96_37 Scale @ A3 1/175 Drawing No. BRE 105 Date 06 OCT 2022 Revision -	AVISON YOUNG 65 Gresham Street, London, EC2V 7NQ 08449 02 03 04 www.avisonyoung.co.uk
---	---	---	--	---

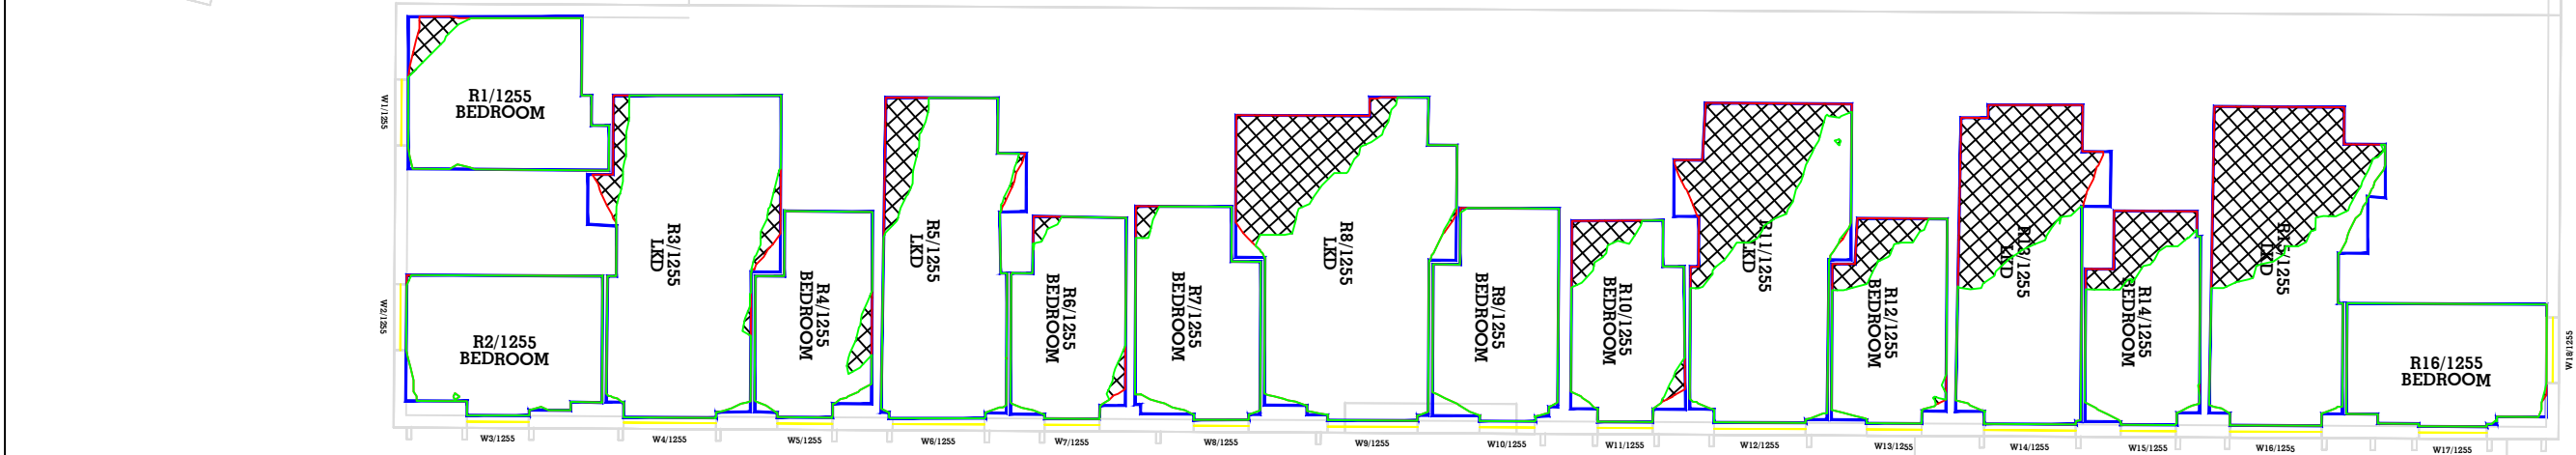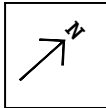


15TH FLOOR- 32 Quay Street




16TH FLOOR- 32 Quay Street

Key: Proposed NSL Existing NSL 1ft Grid Loss Hatching	Sources of information Existing building Accucities 3D Model 002464_Albert Bridge House, Manchester_HD_MASRER 08/02/2022 Surrounding buildings Accucities 3D Model 002464_Albert Bridge House, Manchester_HD_MASRER 08/02/2022 INFO 22 FEB 2022 (PLANS, RESEARCH) Riverside Riverview Left Bank Apartments Proposed building DOWNLOAD 08 AUGUST 2022 0412-SEW-ZZ-M3-A-00000_buildings_220818 DWG PLAN SECTIONS ELEVATIONS 17 AUGUST 2022 ABH RESI Plan, Elevations, Sections and 3D Model - 25 Aug 2022			Project Name Albert Bridge House Drawing Title NO SKYLINE CONTOUR FOR 32 Quay Street	Drawn By RT Project No. AL96_37 Scale @ A3 1/175 Drawing No. BRE 106 Date 06 OCT 2022 Revision -	AVISON YOUNG 65 Gresham Street, London, EC2V 7NQ 08449 02 03 04 www.avisonyoung.co.uk

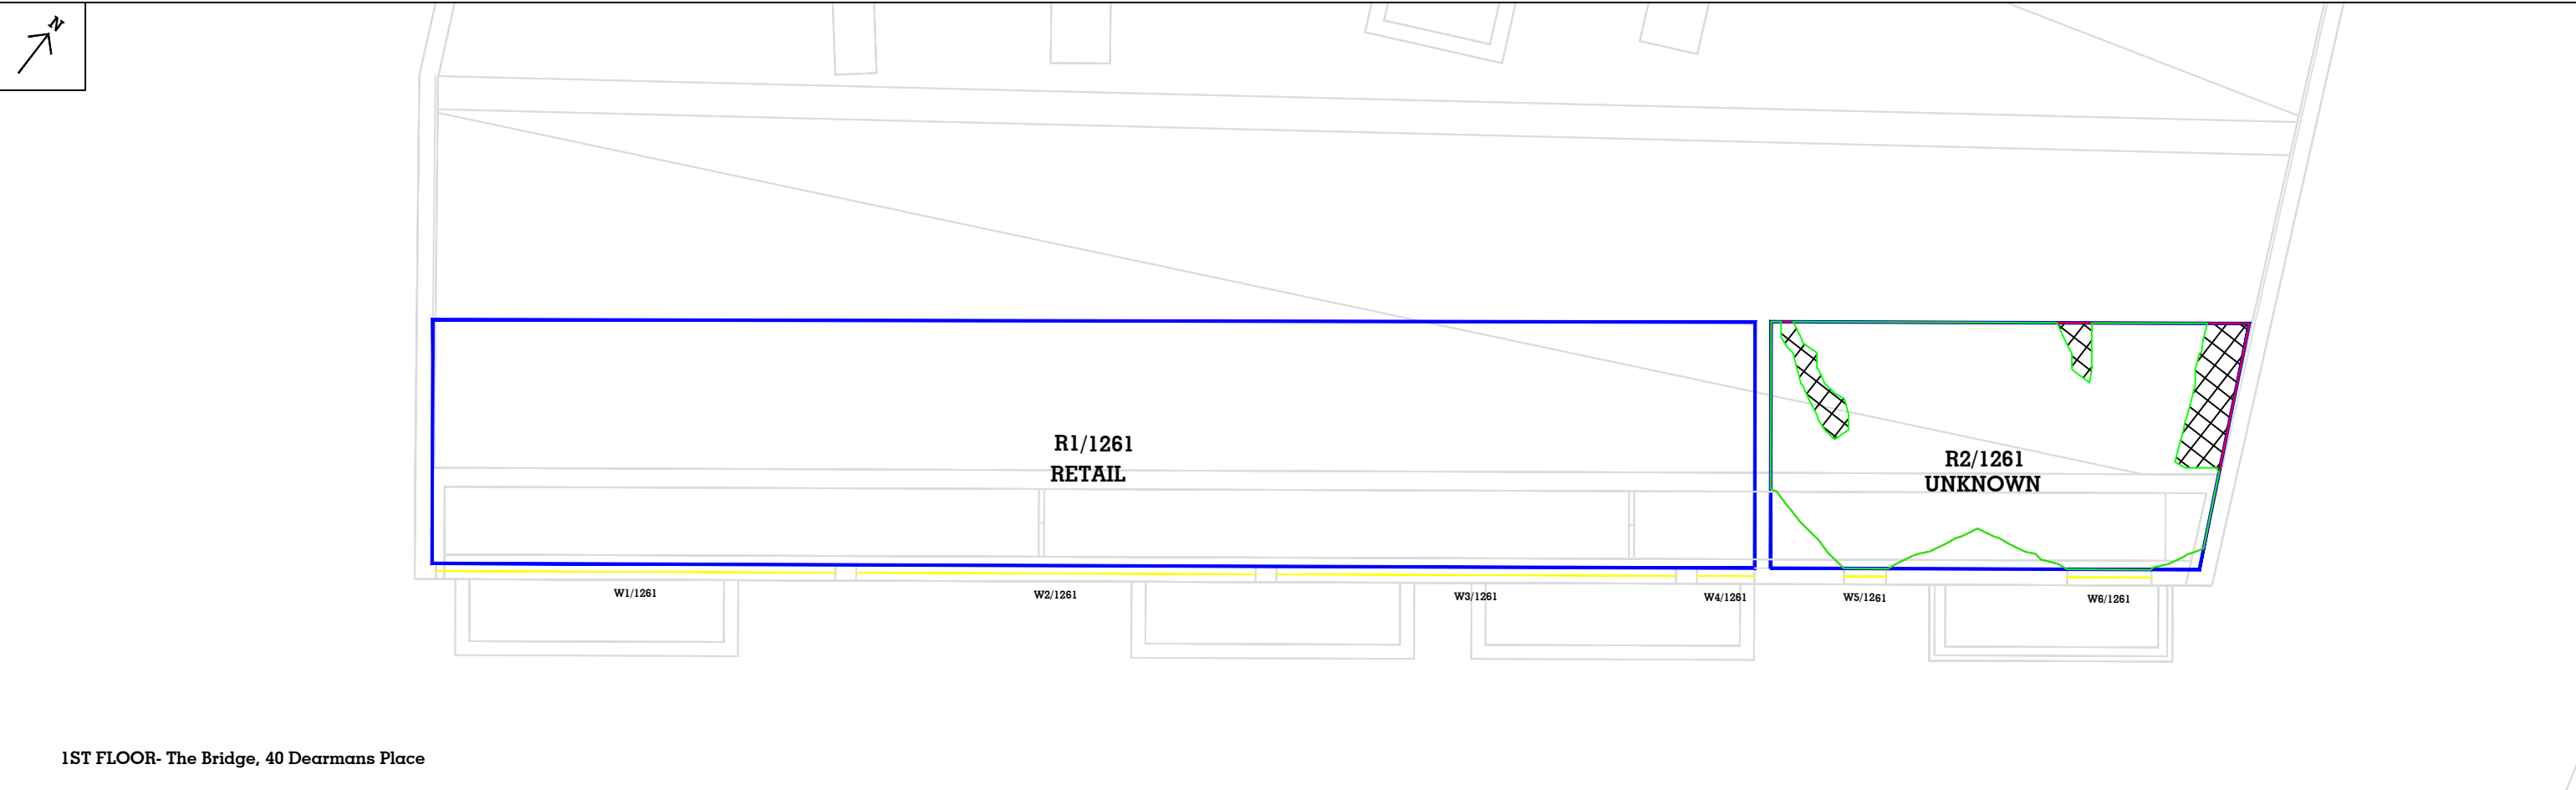


1ST FLOOR- The Bridge, 40 Dearmans Place

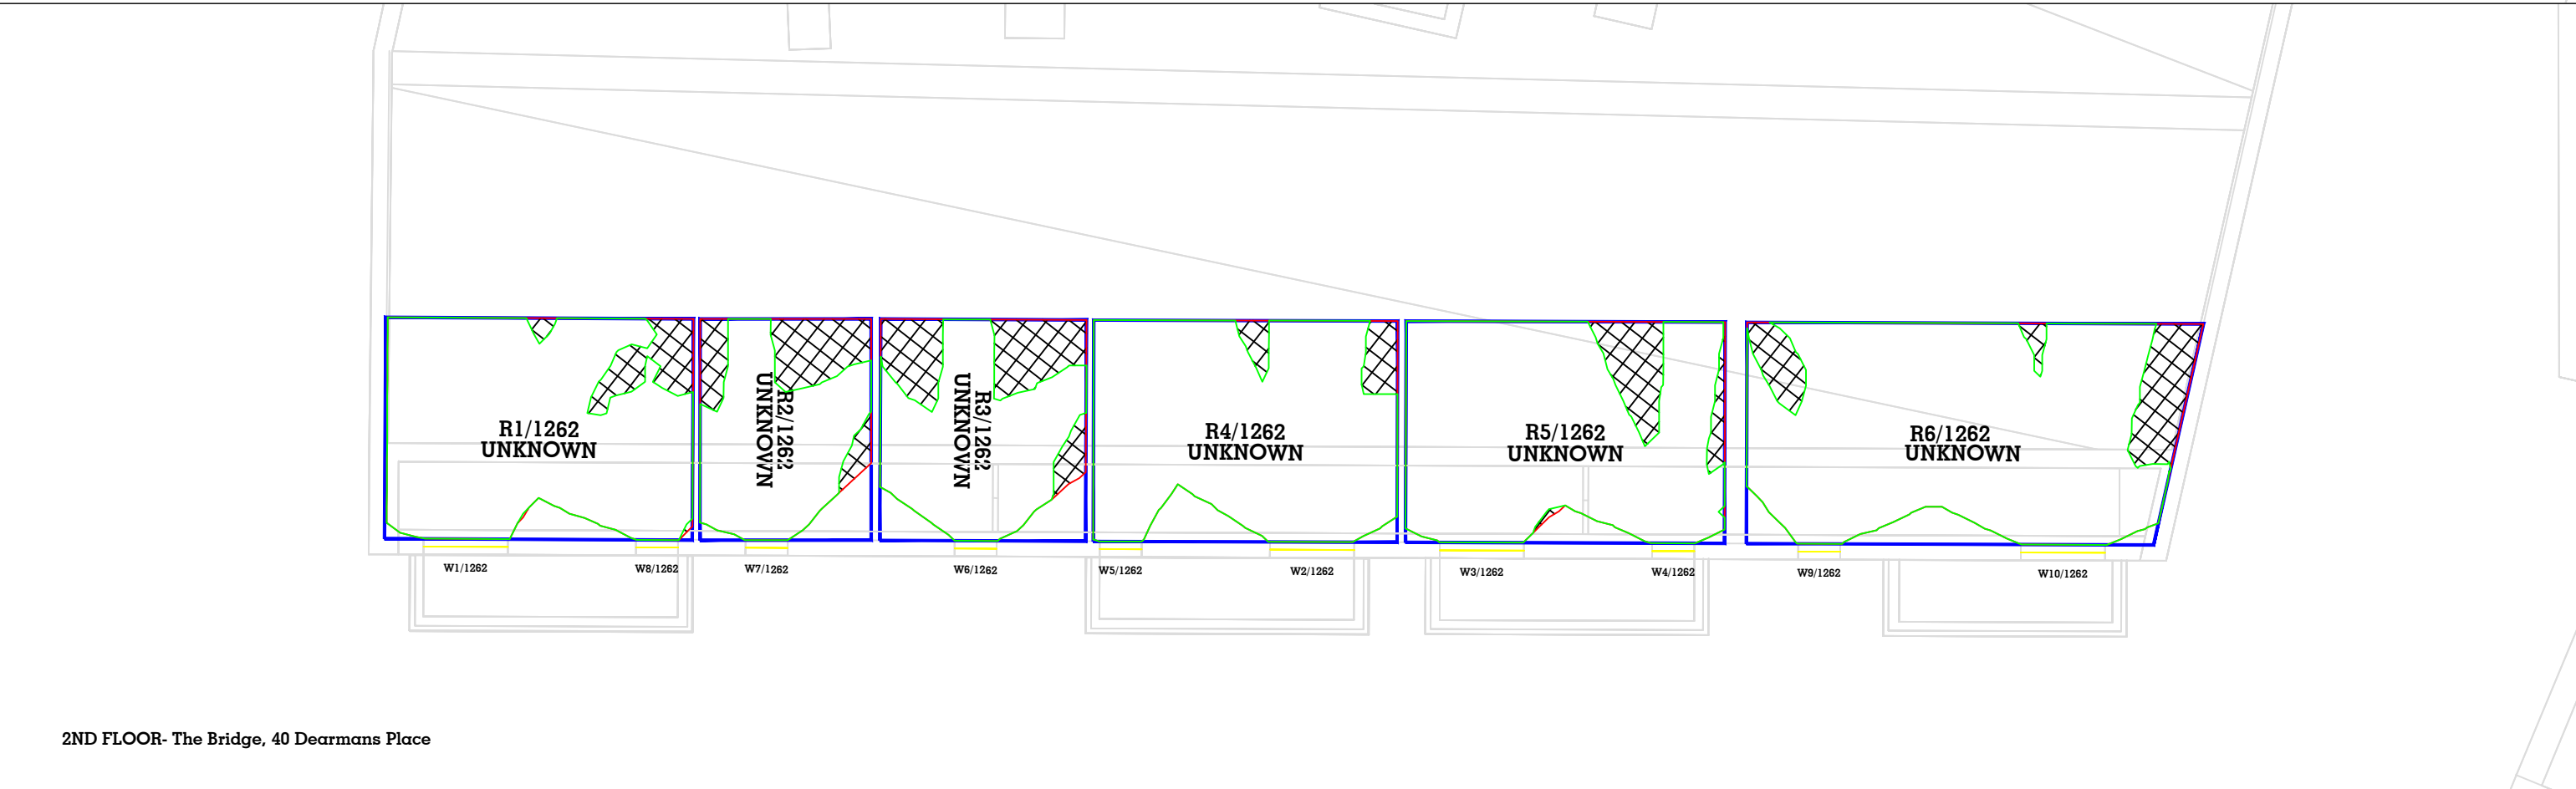


2ND FLOOR- The Bridge, 40 Dearmans Place

Key:	Sources of information Existing building Accucities 3D Model 002464_Albert Bridge House, Manchester_HD_MASRER 08/02/2022 Surrounding buildings Accucities 3D Model 002464_Albert Bridge House, Manchester_HD_MASRER 08/02/2022 INFO 22 FEB 2022 (PLANS, RESEARCH) Riverside Riverview Left Bank Apartments Proposed building DOWNLOAD 08 AUGUST 2022 0412-SEW-ZZ-ZZ-M3-A-00000_buildings_220818 DWG PLAN SECTIONS ELEVATIONS 17 AUGUST 2022 ABH RESI Plan, Elevations, Sections and 3D Model - 25 Aug 2022	Project Name Albert Bridge House Drawing Title NO SKYLINE CONTOUR FOR The Bridge, 40 Dearmans Place	Drawn By RT Project No. AL96_37 Scale @ A3 1/120 Drawing No. BRE 107 Date 06 OCT 2022 Revision -	65 Gresham Street, London, EC2V 7NQ 08449 02 03 04 www.avisonyoung.co.uk
-----------------------------	---	---	--	---

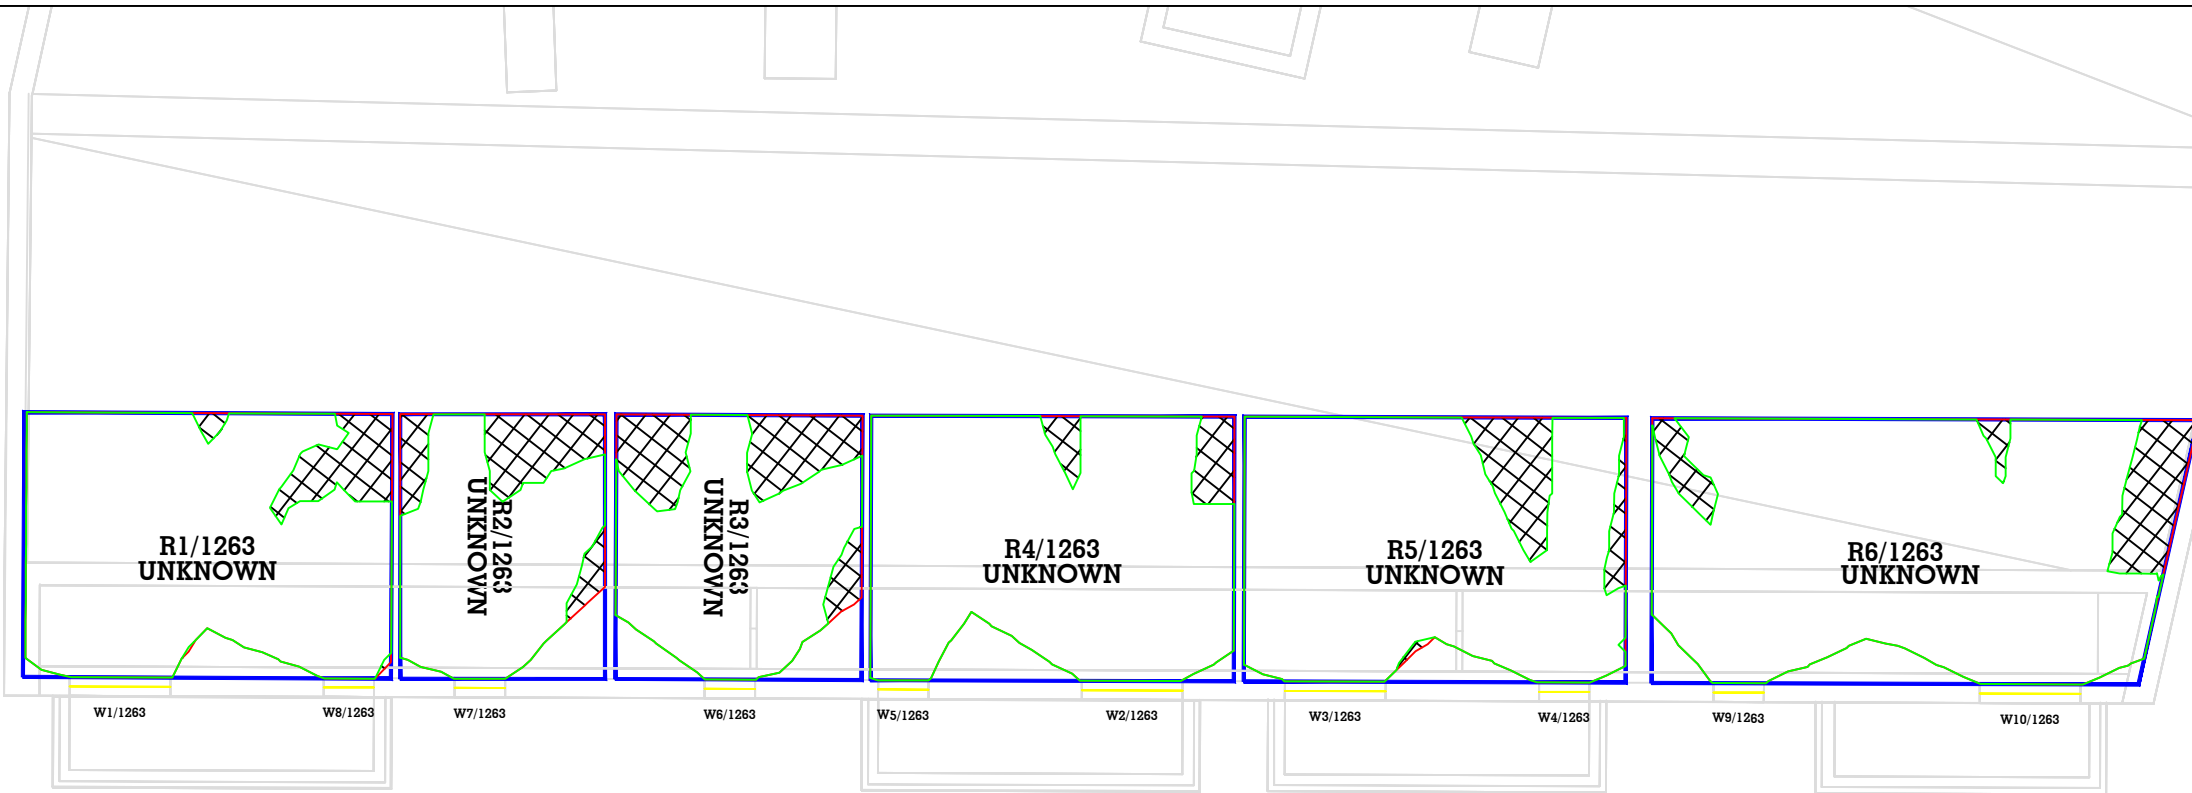


3RD FLOOR- The Bridge, 40 Dearmans Place

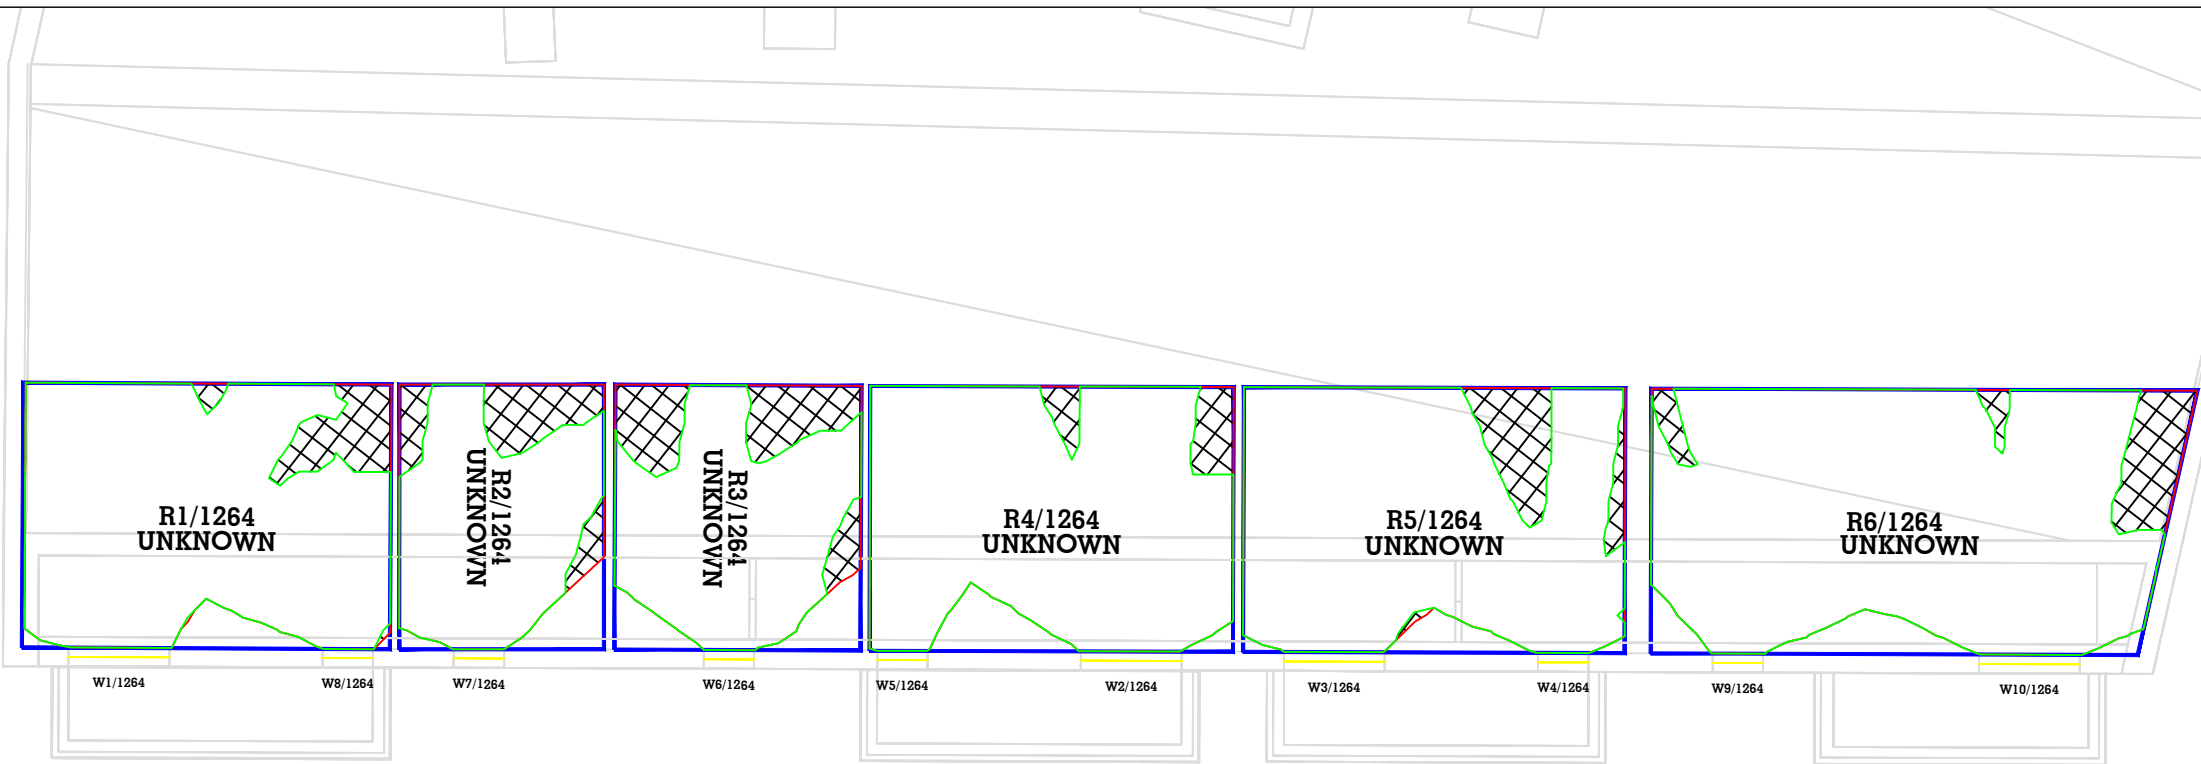

4TH FLOOR- The Bridge, 40 Dearmans Place

Key:

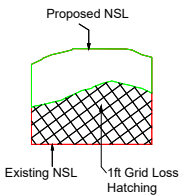

Sources of information

Existing building
Accucities 3D Model
002464_Albert Bridge House,
Manchester_HD_MASRER 08/02/2022

Surrounding buildings
Accucities 3D Model
002464_Albert Bridge House,
Manchester_HD_MASRER 08/02/2022
INFO 22 FEB 2022 (PLANS, RESEARCH)
Riverside
Riverview
Left Bank Apartments

Proposed building
DOWNLOAD 08 AUGUST 2022
0412-SEW-ZZ-M3-A-00000_buildings_220818
DWG PLAN SECTIONS ELEVATIONS 17 AUGUST 2022
ABH RESI Plan, Elevations, Sections and 3D Model - 25 Aug 2022

Project Name
Albert Bridge House

Drawing Title
NO SKYLINE CONTOUR FOR
The Bridge, 40 Dearmans Place

Drawn By
RT

Project No.
AL96_37

Scale @ A3
1/120


Drawing No.
BRE 108

Date
06 OCT 2022

Revision
-

**AVISON
YOUNG**

65 Gresham Street, London, EC2V 7NQ
08449 02 03 04 www.avisonyoung.co.uk

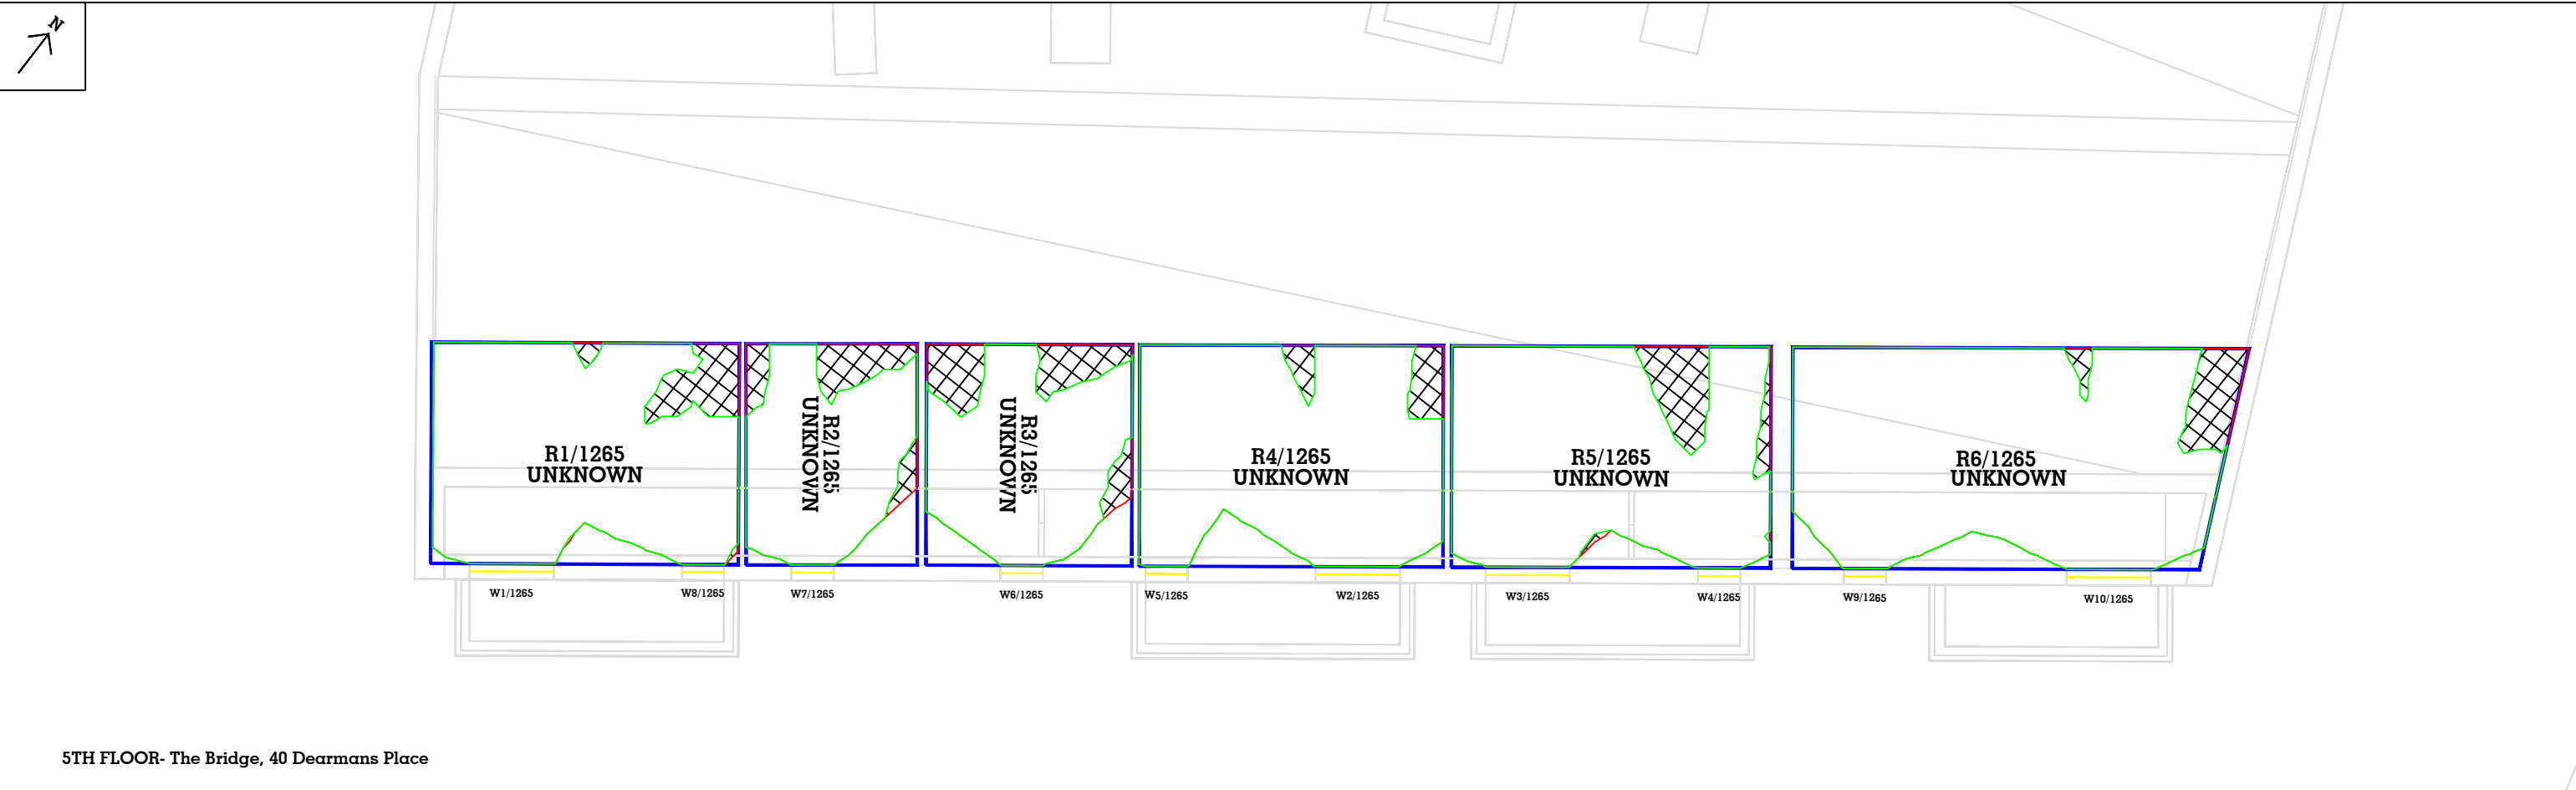


5TH FLOOR- The Bridge, 40 Dearmans Place




6TH FLOOR- The Bridge, 40 Dearmans Place

Key:	Sources of information Existing building Accucities 3D Model 002464_Albert Bridge House, Manchester_HD_MASRER 08/02/2022 Surrounding buildings Accucities 3D Model 002464_Albert Bridge House, Manchester_HD_MASRER 08/02/2022 INFO 22 FEB 2022 (PLANS, RESEARCH) Riverside Riverview Left Bank Apartments Proposed building DOWNLOAD 08 AUGUST 2022 0412-SEW-ZZ-ZZ-M3-A-00000_buildings_220818 DWG PLAN SECTIONS ELEVATIONS 17 AUGUST 2022 ABH RESI Plan, Elevations, Sections and 3D Model - 25 Aug 2022	Project Name Albert Bridge House Drawing Title NO SKYLINE CONTOUR FOR The Bridge, 40 Dearmans Place	Drawn By RT Scale @ A3 1/120 Date 06 OCT 2022 Project No. AL96_37 Drawing No. BRE 109 Revision -	AVISON YOUNG 65 Gresham Street, London, EC2V 7NQ 08449 02 03 04 www.avisonyoung.co.uk
-----------------------------	---	--	--	---

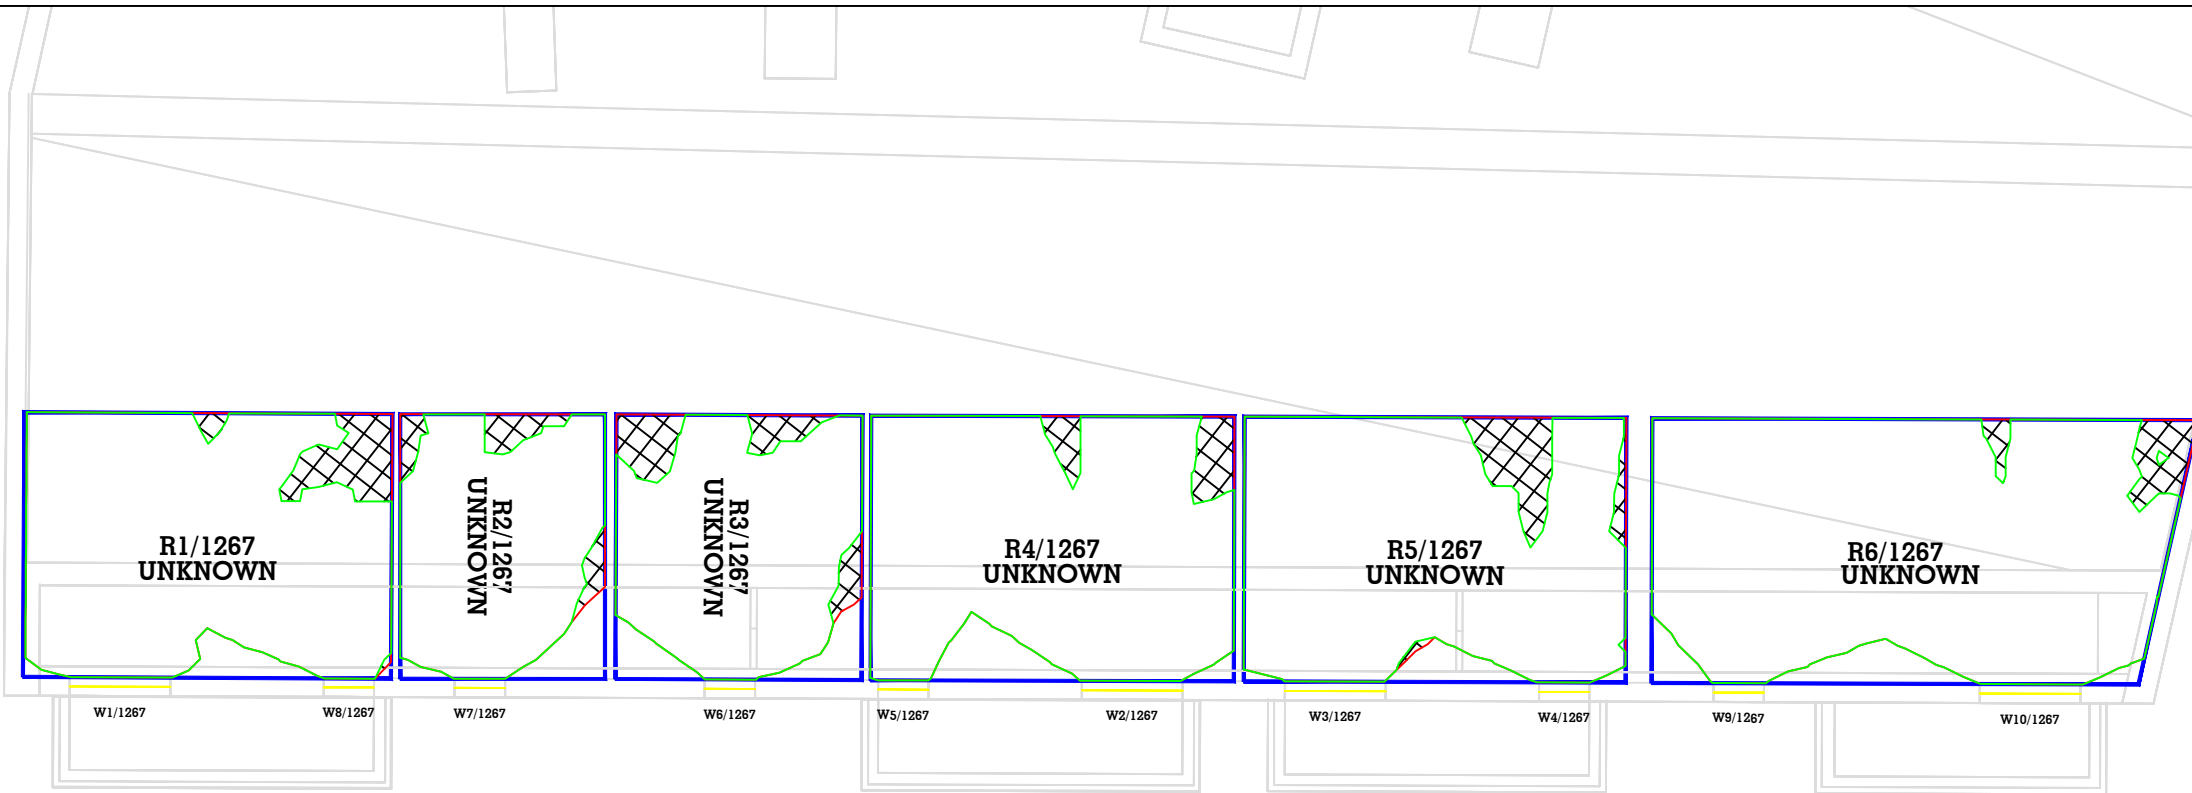


7TH FLOOR- The Bridge, 40 Dearmans Place

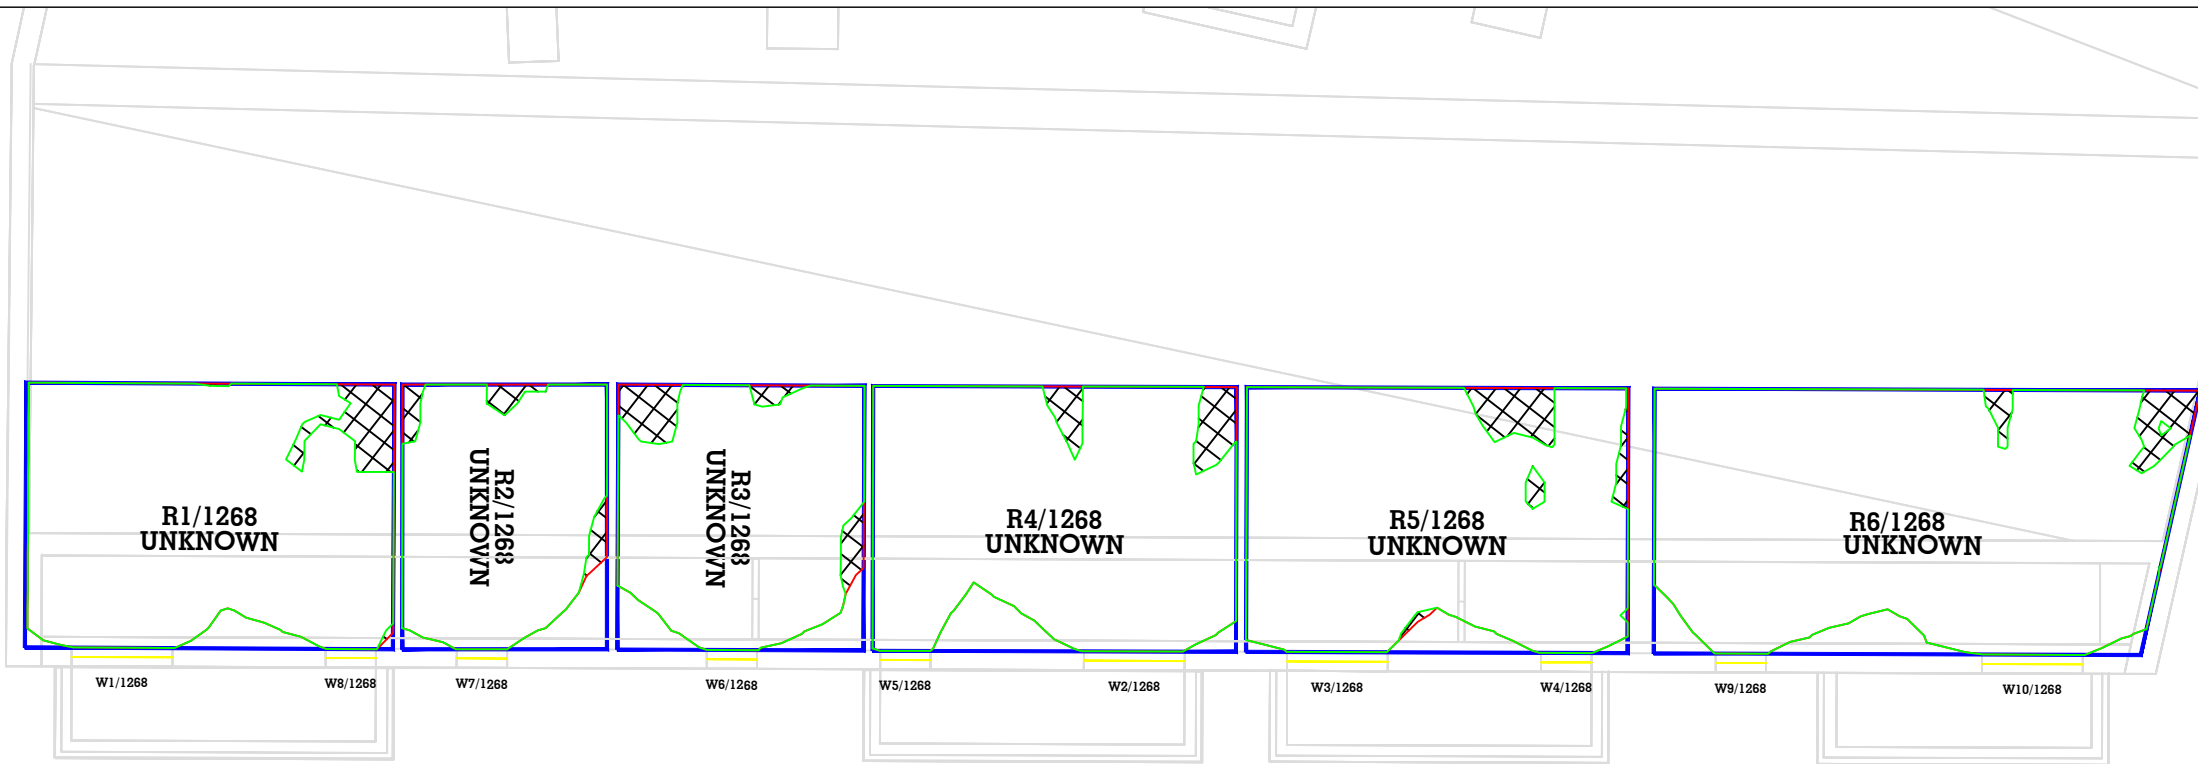

8TH FLOOR- The Bridge, 40 Dearmans Place

Key:

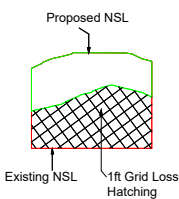

Sources of information

Existing building
Accucities 3D Model
002464_Albert Bridge House,
Manchester_HD_MASRER 08/02/2022

Surrounding buildings
Accucities 3D Model
002464_Albert Bridge House,
Manchester_HD_MASRER 08/02/2022
INFO 22 FEB 2022 (PLANS, RESEARCH)
Riverside
Riverview
Left Bank Apartments

Proposed building
DOWNLOAD 08 AUGUST 2022
0412-SEW-ZZ-M3-A-00000_buildings_220818
DWG PLAN SECTIONS ELEVATIONS 17 AUGUST 2022
ABH RESI Plan, Elevations, Sections and 3D Model - 25 Aug 2022

Project Name
Albert Bridge House

Drawing Title
NO SKYLINE CONTOUR FOR
The Bridge, 40 Dearmans Place

Drawn By
RT

Project No.
AL96_37

Scale @ A3
1/120


Drawing No.
BRE 110

Date
06 OCT 2022


Revision
-

**AVISON
YOUNG**

65 Gresham Street, London, EC2V 7NQ
08449 02 03 04 www.avisonyoung.co.uk

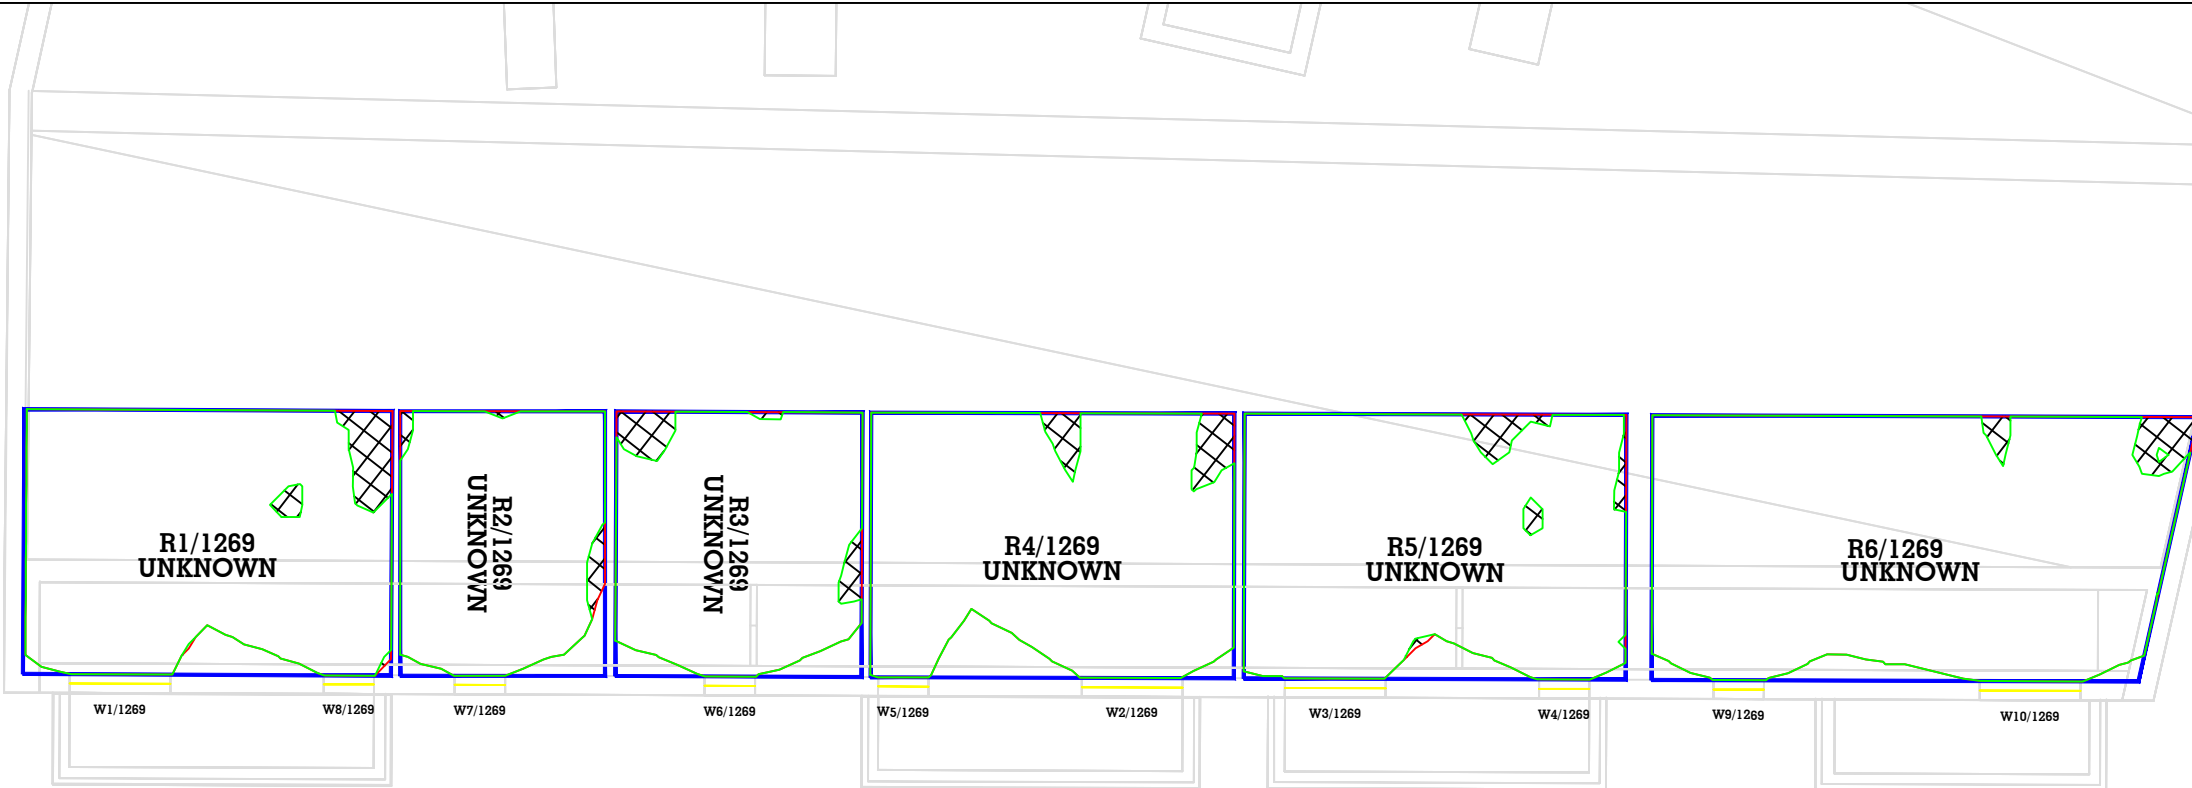


9TH FLOOR- The Bridge, 40 Dearmans Place

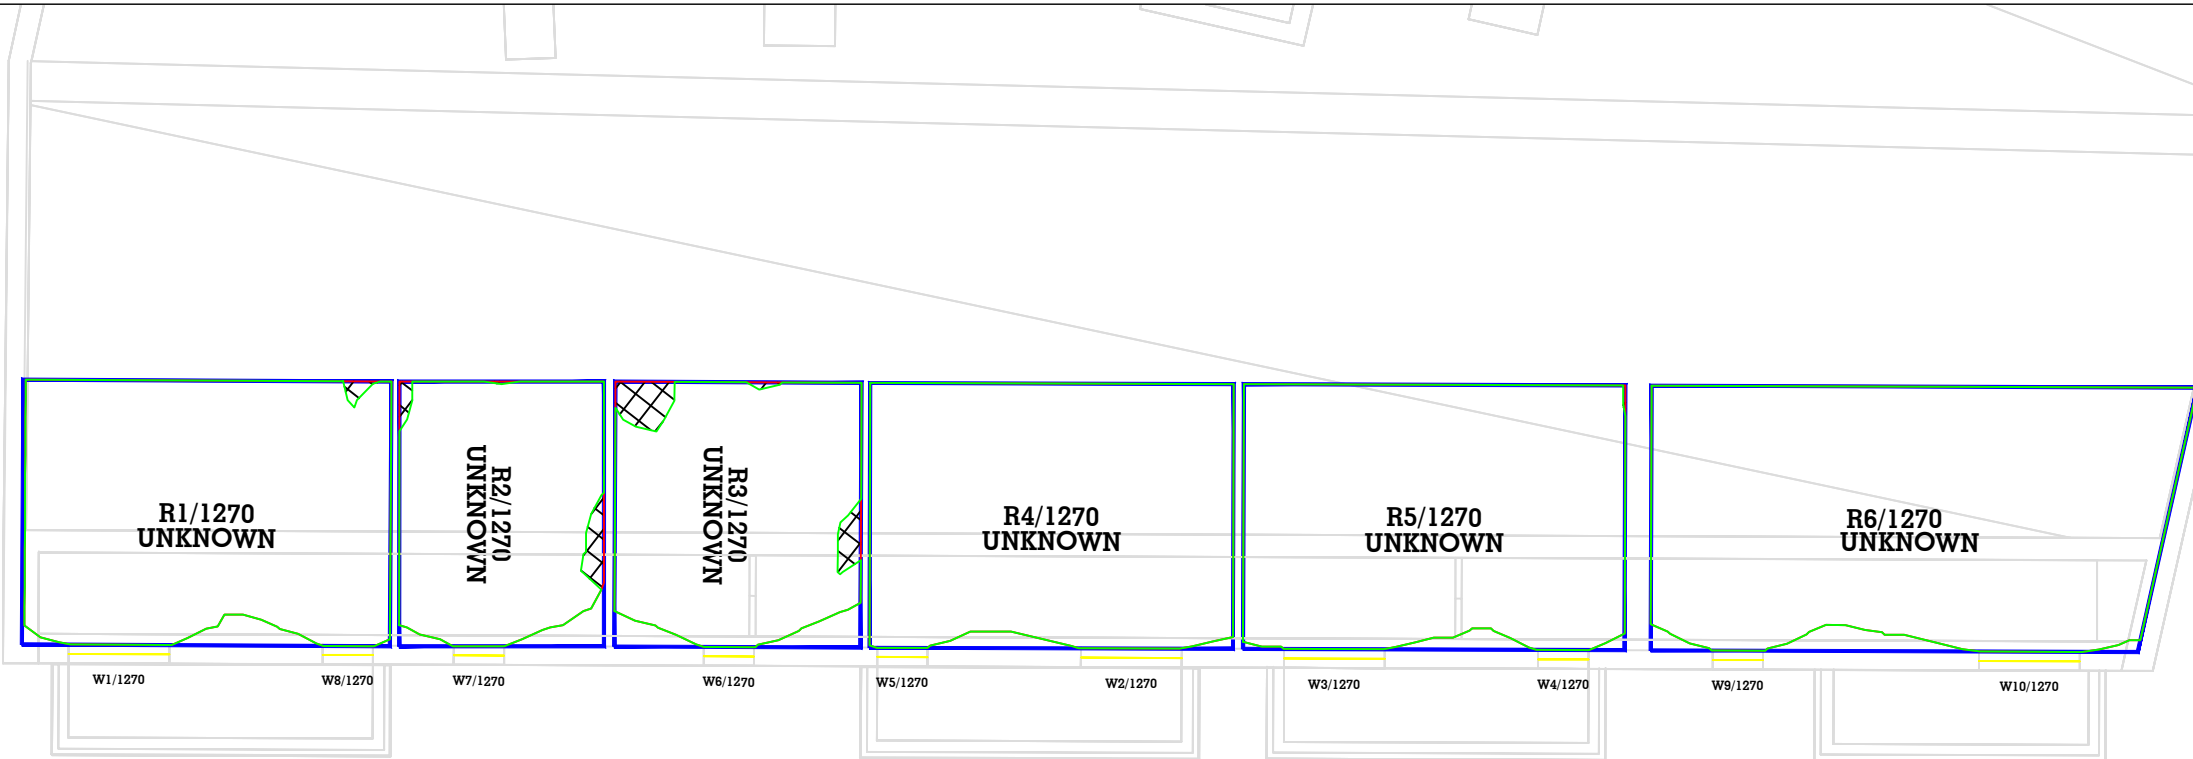


10TH FLOOR- The Bridge, 40 Dearmans Place

Key: Proposed NSL Existing NSL 1ft Grid Loss Hatching	Sources of information Existing building Accuties 3D Model 002464_Albert Bridge House, Manchester_HD_MASRER 08/02/2022 Surrounding buildings Accuties 3D Model 002464_Albert Bridge House, Manchester_HD_MASRER 08/02/2022 INFO 22 FEB 2022 (PLANS, RESEARCH) Riverside Riverview Left Bank Apartments Proposed building DOWNLOAD 08 AUGUST 2022 0412-SEW-ZZ-ZZ-M3-A-00000_buildings_220818 DWG PLAN SECTIONS ELEVATIONS 17 AUGUST 2022 ABH RESI Plan, Elevations, Sections and 3D Model - 25 Aug 2022			Project Name Albert Bridge House	Drawn By RT	Scale @ A3 1/120	Date 06 OCT 2022	65 Gresham Street, London, EC2V 7NQ 08449 02 03 04 www.avisonyoung.co.uk
	Drawing Title NO SKYLINE CONTOUR FOR The Bridge, 40 Dearmans Place	Project No. AL96_37	Drawing No. BRE 111	Revision -				

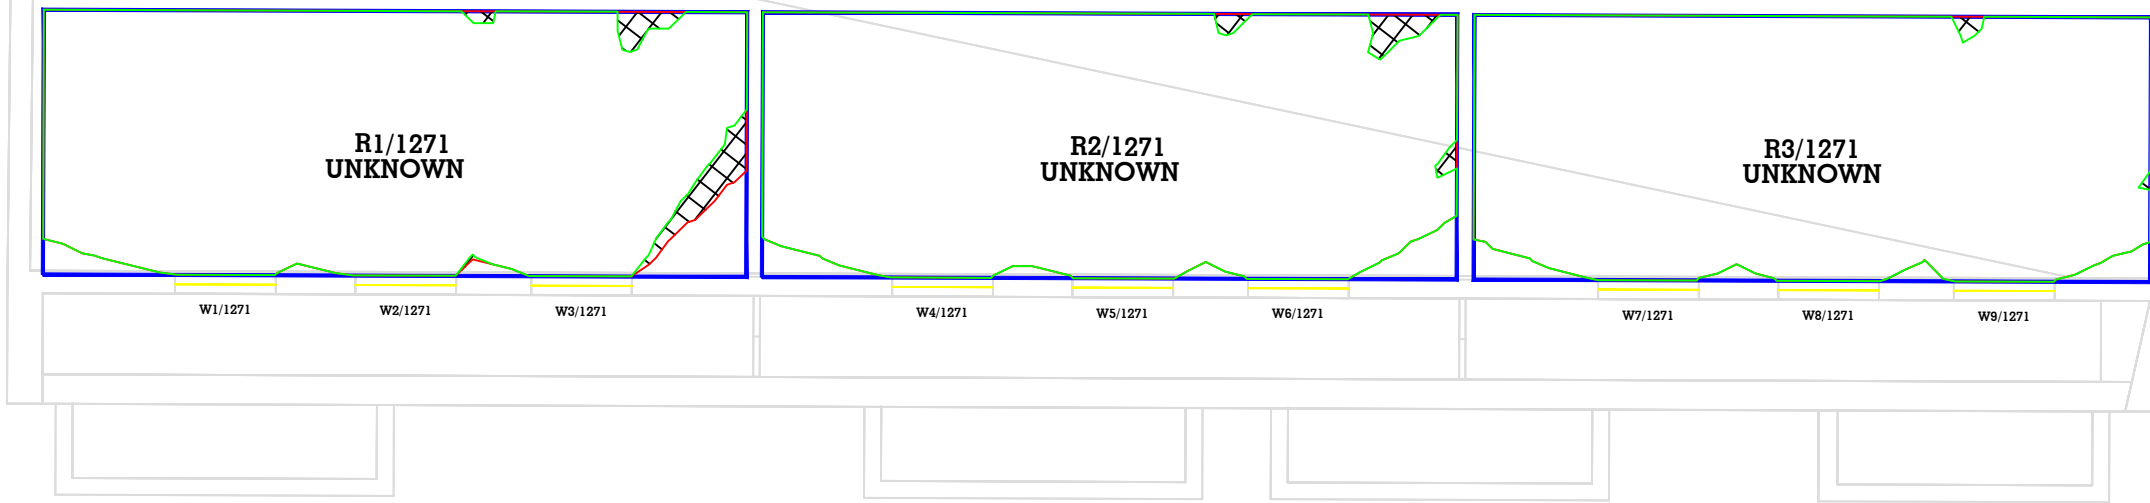

11TH FLOOR- The Bridge, 40 Dearmans Place

Key:

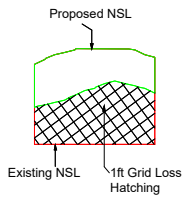

Sources of information

Existing building
Accucities 3D Model
002464_Albert Bridge House,
Manchester_HD_MASRER 08/02/2022

Surrounding buildings
Accucities 3D Model
002464_Albert Bridge House,
Manchester_HD_MASRER 08/02/2022
INFO 22 FEB 2022 (PLANS, RESEARCH)
Riverside
Riverview
Left Bank Apartments

Proposed building
DOWNLOAD 08 AUGUST 2022
0412-SEW-ZZ-M3-A-00000_buildings_220818
DWG PLAN SECTIONS ELEVATIONS 17 AUGUST 2022
ABH RESI Plan, Elevations, Sections and 3D Model - 25 Aug 2022

Project Name
Albert Bridge House

Drawing Title
NO SKYLINE CONTOUR FOR
The Bridge, 40 Dearmans Place

Drawn By
RT
Scale @ A3
1/120
Date
06 OCT 2022

Project No.
AL96_37
Drawing No.
BRE 112
Revision
-



65 Gresham Street, London, EC2V 7NQ
08449 02 03 04 www.avisonyoung.co.uk

Daylight & Sunlight Results: Future Baseline Scenario

ALBERT BRIDGE HOUSE
JOB 31 - DAYLIGHT RESULTS
CONSENTS WITH EXISTING v CONSENTS WITH PROPOSED - FB

Room/Floor	Room Use	Window	%VSC			% Daylight Factor			Daylight Distribution					
			Exist	Prop	% Loss	Exist	Prop	% Loss	Room Area sq ft	Existing Area sq ft	Existing % of Room Area	Proposed Area sq ft	Proposed % of Room Area	% Loss of Existing
Century Buildings														
5th Floor														
R1/1165	LKD	W1/1165	20.43	20.33	0.49%	1.99	1.98	0.15%	376.1	370.8	98.59%	370.8	98.59%	0.00%
		W2/1165	32.43	32.41	>27									
		W3/1165	32.65	32.63	>27									
		W4/1165	32.87	32.85	>27									
6th Floor														
R1/1166	UNKNOWN	W1/1166	18.08	17.99	0.50%	0.88	0.88	0.34%	176.2	130	73.78%	130	73.78%	0.00%
2-8 Left Bank Apartments														
1st Floor														
R1/261	LKD	W1/261	10.73	10.72	0.09%	1.40	1.26	9.97%	516.2	444.4	86.09%	365.8	70.86%	17.69%
		W2/261	9.94	9.23	7.14%									
		W3/261	10.59	8.98	15.20%									
		W4/261	7.61	4.50	40.87%									
		W5/261	9.67	6.59	31.85%									
R2/261	BEDROOM	W6/261	3.26	3.26	0.00%	1.00	1.00	0.00%	123.3	44.8	36.33%	44.8	36.33%	0.00%
R3/261	BEDROOM	W7/261	3.11	3.11	0.00%	0.96	0.96	0.00%	237.2	88	37.10%	88	37.10%	0.00%
R5/261	BEDROOM	W12/261	4.65	3.72	20.00%	0.48	0.42	13.51%	208	77	37.02%	55.9	26.88%	27.40%
R6/261	BEDROOM	W11/261	9.99	9.09	9.01%	0.84	0.78	6.79%	193.4	90.6	46.85%	89.1	46.07%	1.66%
R7/261	LKD	W10/261	11.71	10.91	6.83%	0.93	0.88	4.85%	360	122.5	34.03%	121.5	33.75%	0.82%
R8/261	LKD	W8/261	3.87	2.75	28.94%	0.36	0.30	15.36%	433.6	126.7	29.22%	93.8	21.63%	25.97%
		W9/261	0.81	0.81	0.00%									
		W13/261	4.13	4.08	1.21%									
		W14/261	4.49	4.45	0.89%									
2nd Floor														
R1/262	LKD	W1/262	11.90	11.89	0.08%	1.53	1.38	9.61%	516.2	500.4	96.94%	471.7	91.38%	5.74%
		W2/262	10.93	10.17	6.95%									
		W3/262	11.62	9.85	15.23%									
		W4/262	8.48	5.01	40.92%									
		W5/262	13.16	9.39	28.65%									
R2/262	BEDROOM	W6/262	6.26	6.26	0.00%	1.55	1.55	0.45%	123.3	67.6	54.83%	67.6	54.83%	0.00%
R3/262	BEDROOM	W7/262	4.58	4.58	0.00%	1.19	1.19	0.00%	237.2	101	42.58%	101	42.58%	0.00%
R5/262	BEDROOM	W12/262	5.78	4.37	24.39%	0.55	0.46	15.88%	208	116.9	56.20%	66	31.73%	43.54%
R6/262	BEDROOM	W11/262	12.04	10.47	13.04%	0.95	0.86	9.37%	193.4	135.4	70.01%	122.6	63.39%	9.45%
R7/262	LKD	W10/262	14.11	12.70	9.99%	1.04	0.97	6.81%	360	177.7	49.36%	169	46.94%	4.90%
R8/262	LKD	W8/262	5.78	4.15	28.20%	0.49	0.41	15.43%	433.6	179.2	41.33%	141.9	32.73%	20.81%
		W9/262	1.09	1.09	0.00%									
		W13/262	4.80	4.75	1.04%									
		W14/262	5.17	5.13	0.77%									
3rd Floor														
R1/263	LKD	W1/263	13.21	13.20	0.08%	1.66	1.52	8.78%	516.2	506.2	98.06%	494.8	95.85%	2.25%
		W2/263	12.00	11.21	6.58%									
		W3/263	12.55	10.68	14.90%									
		W4/263	9.12	5.46	40.13%									
		W5/263	17.56	13.58	22.67%									
R2/263	BEDROOM	W6/263	14.12	12.06	14.59%	2.48	2.21	10.66%	123.3	120.4	97.65%	120.4	97.65%	0.00%
R3/263	BEDROOM	W7/263	7.29	7.29	0.00%	1.51	1.51	0.00%	237.2	130.1	54.85%	128.3	54.09%	1.38%
R5/263	BEDROOM	W12/263	7.63	5.48	28.18%	0.64	0.53	18.22%	208	181.7	87.36%	130.2	62.60%	28.34%
R6/263	BEDROOM	W11/263	14.42	12.09	16.16%	1.07	0.95	11.51%	193.4	187.8	97.10%	153.9	79.58%	18.05%
R7/263	LKD	W10/263	16.61	14.48	12.82%	1.15	1.05	8.77%	360	308.8	85.78%	270.2	75.06%	12.50%
R8/263	LKD	W8/263	7.99	5.78	27.66%	0.62	0.53	14.49%	433.6	262.3	60.49%	216.8	50.00%	17.35%
		W9/263	1.43	1.43	0.00%									
		W13/263	5.70	5.65	0.88%									
		W14/263	6.07	6.03	0.66%									
4th Floor														
R1/264	LKD	W1/264	14.66	14.65	0.07%	1.81	1.67	7.70%	516.2	506.9	98.20%	496.2	96.13%	2.11%
		W2/264	13.14	12.32	6.24%									
		W3/264	13.45	11.50	14.50%									
		W4/264	10.74	6.95	35.29%									
		W5/264	21.79	17.67	18.91%									
R2/264	BEDROOM	W6/264	21.95	17.90	18.45%	3.13	2.73	12.76%	123.3	121.1	98.22%	121.1	98.22%	0.00%
R3/264	BEDROOM	W7/264	13.15	12.59	4.26%	2.12	2.09	1.60%	237.2	172.4	72.68%	169.3	71.37%	1.80%
R5/264	BEDROOM	W12/264	9.36	6.74	27.99%	0.72	0.59	17.99%	208	198.3	95.34%	176	84.62%	11.25%
R6/264	BEDROOM	W11/264	16.59	13.87	16.40%	1.17	1.03	11.58%	193.4	191.8	99.17%	158.7	82.06%	17.26%
R7/264	LKD	W10/264	18.63	16.10	13.58%	1.23	1.12	9.32%	360	345	95.83%	306.4	85.11%	11.19%
R8/264	LKD	W8/264	9.93	7.40	25.48%	0.76	0.66	12.66%	433.6	264.2	81.60%	205.2	68.10%	16.32%
		W9/264	1.90	1.90	0.00%									

R5/265	BEDROOM	W13/264	6.95	6.90	0.72%	0.70	0.00	12.00%	433.0	334.2	81.09%	273.3	98.10%	10.03%
		W14/264	7.29	7.25	0.55%									
		W12/265	10.20	7.52	26.27%									
R5/265	BEDROOM	W12/265	10.20	7.52	26.27%	0.81	0.67	16.85%	208	198.5	95.43%	179.3	86.20%	9.67%
R6/265	BEDROOM	W11/265	17.75	14.89	16.11%	1.24	1.09	12.24%	193.4	191.8	99.17%	161	83.25%	16.06%
R7/265	LKD	W10/265	20.08	17.37	13.50%	1.38	1.25	9.37%	360	346.1	96.14%	311.6	86.56%	9.97%
R8/265	LKD	W8/265	8.32	5.70	31.49%	0.78	0.68	11.74%	433.6	349.6	80.63%	293	67.57%	16.19%
		W9/265	1.16	1.16	0.00%									
		W13/265	8.75	8.70	0.57%									
		W14/265	9.03	8.99	0.44%									
6th Floor														
R1/266	BEDROOM	W1/266	14.94	11.96	19.95%	2.99	2.56	14.10%	246.3	246.3	100.00%	246.3	100.00%	0.00%
		W2/266	15.15	12.37	18.35%									
		W6/266	14.90	14.55	2.35%									
R2/266	LKD	W3/266	15.34	12.64	17.60%	4.04	3.82	5.40%	710.4	710.4	100.00%	710.4	100.00%	0.00%
		W4/266	15.74	13.09	16.84%									
		W5/266	17.34	14.81	14.59%									
		W7/266	32.27	32.27	>27									
		W15/266	28.09	28.09	>27									
R5/266	BEDROOM	W12/266	10.73	8.06	24.88%	0.83	0.70	15.94%	208	199.4	95.87%	181.8	87.40%	8.83%
R6/266	BEDROOM	W11/266	18.77	15.93	15.13%	1.28	1.13	11.61%	193.4	192.2	99.38%	162.8	84.18%	15.30%
R7/266	LKD	W10/266	21.13	18.44	12.73%	1.42	1.29	8.95%	360	348.2	96.72%	314.5	87.36%	9.68%
R8/266	LKD	W8/266	8.86	6.21	29.91%	0.87	0.78	10.51%	433.6	353.1	81.43%	293.1	67.60%	16.99%
		W9/266	2.49	2.49	0.00%									
		W13/266	11.07	11.01	0.54%									
		W14/266	11.28	11.24	0.35%									
7th Floor														
R1/267	BEDROOM	W1/267	15.55	12.57	19.16%	3.06	2.63	13.94%	246.3	246.3	100.00%	246.3	100.00%	0.00%
		W2/267	15.70	12.93	17.64%									
		W6/267	16.33	15.97	2.20%									
R2/267	LKD	W3/267	15.91	13.22	16.91%	4.11	3.89	5.38%	710.4	710.4	100.00%	710.4	100.00%	0.00%
		W4/267	16.32	13.67	16.24%									
		W5/267	17.91	15.39	14.07%									
		W7/267	32.71	32.71	>27									
		W15/267	28.44	28.44	>27									
R5/267	BEDROOM	W12/267	11.33	8.67	23.48%	0.85	0.73	14.99%	208	201.1	96.68%	185	88.94%	8.01%
R6/267	BEDROOM	W11/267	19.88	17.05	14.24%	1.33	1.18	11.01%	193.4	192.4	99.48%	163.7	84.64%	14.92%
R7/267	LKD	W10/267	22.28	19.61	11.98%	1.47	1.34	8.45%	360	349.7	97.14%	314.6	87.39%	10.04%
R8/267	LKD	W8/267	9.45	6.78	28.25%	0.97	0.87	9.53%	433.6	356.5	82.22%	292.1	67.37%	18.06%
		W9/267	5.24	5.24	0.00%									
		W13/267	14.41	14.35	0.42%									
		W14/267	14.62	14.57	0.34%									
8th Floor														
R1/268	BEDROOM	W1/268	16.20	13.24	18.27%	3.12	2.69	13.74%	246.3	246.3	100.00%	246.3	100.00%	0.00%
		W2/268	16.27	13.50	17.03%									
		W6/268	17.94	17.59	1.95%									
R2/268	LKD	W3/268	16.48	13.80	16.26%	4.16	3.94	5.33%	710.4	710.4	100.00%	710.4	100.00%	0.00%
		W4/268	16.91	14.27	15.61%									
		W5/268	18.50	15.98	13.62%									
		W7/268	33.17	33.17	>27									
		W15/268	28.81	28.81	>27									
R5/268	BEDROOM	W12/268	12.45	9.82	21.12%	0.90	0.78	13.54%	208	204.1	98.13%	189.3	91.01%	7.25%
R6/268	BEDROOM	W11/268	21.79	18.99	12.85%	1.40	1.26	10.06%	193.4	192.7	99.64%	166.2	85.94%	13.75%
R7/268	LKD	W10/268	23.71	21.06	11.18%	1.53	1.41	8.03%	360	351.3	97.58%	319.2	88.67%	9.14%
R8/268	LKD	W8/268	10.30	7.62	26.02%	1.31	1.22	7.10%	433.6	361.9	83.46%	298.5	68.84%	17.52%
		W9/268	9.05	9.05	0.00%									
		W13/268	18.70	18.64	0.32%									
		W14/268	19.00	18.95	0.26%									
9th Floor														
R1/269	BEDROOM	W1/269	10.82	8.11	25.05%	2.56	2.21	13.83%	246.3	246.3	100.00%	246.3	100.00%	0.00%
		W2/269	10.68	8.16	23.60%									
		W6/269	19.79	19.44	1.77%									
R2/269	LKD	W3/269	10.84	8.39	22.60%	3.87	3.70	4.59%	710.4	710.4	100.00%	710.4	100.00%	0.00%
		W4/269	11.28	8.86	21.45%									
		W5/269	13.88	11.58	16.57%									
		W7/269	33.70	33.70	>27									
		W15/269	29.24	29.24	>27									
R5/269	BEDROOM	W12/269	14.93	12.32	17.48%	1.00	0.88	11.46%	208	204.1	98.13%	192.5	92.55%	5.68%
R6/269	BEDROOM	W11/269	24.17	21.39	11.50%	1.50	1.37	9.12%	193.4	192.9	99.74%	169.2	87.49%	12.29%
R7/269	LKD	W10/269	25.36	22.72	10.41%	1.60	1.48	7.62%	360	353.1	98.08%	323.8	89.94%	8.30%
R8/269	LKD	W8/269	11.21	8.53	23.91%	1.61	1.52	5.77%	433.6	409.6	94.46%	393.7	90.80%	3.88%
		W9/269	13.71	13.71	0.00%									
		W13/269	23.84	23.78	0.25%									
		W14/269	24.22	24.17	0.21%									
10th Floor														
R1/270	LKD	W1/270	30.68	28.27	>27	1.55	1.47	5.23%	275.8	274.5	99.53%	274.5	99.53%	0.00%
		W2/270	30.37	27.90	>27									

		W3/270	20.26	20.26	0.00%									
R2/270	UNKNOWN	W4/270	30.04	27.64	>27	0.93	0.87	6.75%	194.9	172.8	88.66%	172.8	88.66%	0.00%
R5/270	BEDROOM	W12/270	16.75	14.16	15.46%	1.06	0.95	10.33%	208	204.4	98.27%	195.6	94.04%	4.31%
R6/270	BEDROOM	W11/270	26.08	23.31	10.62%	1.58	1.44	8.56%	193.4	192.9	99.74%	172.8	89.35%	10.42%
R7/270	LKD	W10/270	26.72	24.11	9.77%	1.65	1.53	7.32%	360	355.2	98.67%	328.6	91.28%	7.49%
R8/270	LKD	W8/270	11.92	9.26	22.32%	1.84	1.74	5.12%	433.6	416.1	95.96%	394.5	90.98%	5.19%
		W9/270	18.21	18.21	0.00%									
		W13/270	29.06	28.99	>27									
		W14/270	28.88	28.83	>27									
11th Floor														
R1/271	BEDROOM	W1/271	31.36	28.96	>27	1.57	1.49	5.15%	275.8	274.6	99.56%	274.6	99.56%	0.00%
		W2/271	31.05	28.60	>27									
		W3/271	20.82	20.82	0.00%									
R2/271	UNKNOWN	W4/271	30.73	28.34	>27	0.95	0.89	6.65%	194.9	173	88.76%	173	88.76%	0.00%
R5/271	BEDROOM	W12/271	18.60	16.03	13.82%	1.14	1.04	9.19%	208	205.4	98.75%	197.2	94.81%	3.99%
R6/271	BEDROOM	W11/271	28.32	25.58	9.68%	1.78	1.65	7.52%	193.4	192.9	99.74%	177.4	91.73%	8.04%
R7/271	LKD	W10/271	27.76	25.17	9.33%	1.70	1.58	7.13%	360	356.7	99.08%	337	93.61%	5.52%
R8/271	LKD	W8/271	26.59	23.94	9.97%	2.87	2.79	3.03%	433.6	424.3	97.86%	394.6	91.01%	7.00%
		W9/271	27.99	27.99	>27									
		W13/271	31.07	31.00	>27									
		W14/271	30.71	30.63	>27									
12th Floor														
R1/272	LKD	W1/272	32.04	29.65	>27	1.61	1.53	4.97%	275.8	275.5	99.89%	275.5	99.89%	0.00%
		W2/272	31.75	29.31	>27									
		W3/272	22.55	22.55	0.00%									
R2/272	UNKNOWN	W4/272	31.43	29.06	>27	0.96	0.90	6.54%	194.9	174.3	89.43%	174.3	89.43%	0.00%
R3/272	BEDROOM	W6/272	21.77	19.18	11.90%	1.99	1.81	8.90%	100.8	100	99.21%	100	99.21%	0.00%
R4/272	BEDROOM	W7/272	22.12	19.50	11.84%	2.11	1.94	8.23%	99.3	98.9	99.60%	98.9	99.60%	0.00%
R5/272	BEDROOM	W5/272	21.83	19.29	11.64%	0.89	0.82	8.21%	258.4	232.9	90.13%	232.8	90.09%	0.04%
R6/272	LKD	W8/272	28.06	25.38	9.55%	1.37	1.26	7.91%	538.8	521.8	96.84%	515.7	95.71%	1.17%
		W9/272	5.17	3.93	23.98%									
		W10/272	6.44	6.32	1.86%									
		W11/272	5.67	4.54	19.93%									
		W12/272	32.19	32.12	>27									
29 New Bailey Street														
2nd Floor														
R2/1202	BEDROOM	W1/1202	2.95	2.95	0.00%	2.31	2.07	10.18%	213.8	211.9	99.11%	211.3	98.83%	0.28%
		W2/1202	27.42	22.58	17.65%									
R3/1202	LKD	W3/1202	27.23	22.11	18.80%	0.78	0.67	13.97%	299	216.9	72.54%	214.5	71.74%	1.11%
R4/1202	BEDROOM	W4/1202	27.68	22.28	19.51%	1.38	1.17	15.46%	143.8	123.1	85.61%	123.1	85.61%	0.00%
R5/1202	BEDROOM	W5/1202	26.51	20.75	21.73%	1.33	1.11	16.43%	139.3	129.7	93.11%	128.9	92.53%	0.62%
R6/1202	LKD	W6/1202	27.91	21.95	21.35%	1.29	1.07	16.71%	303.3	270.6	89.22%	263.7	86.94%	2.55%
R7/1202	BEDROOM	W7/1202	27.56	21.27	22.82%	1.40	1.17	16.81%	137.8	128	92.89%	125	90.71%	2.34%
R8/1202	BEDROOM	W11/1202	27.71	21.12	23.78%	1.43	1.16	18.78%	139.5	132.4	94.91%	131.1	93.98%	0.98%
R9/1202	LKD	W10/1202	27.90	20.86	25.23%	1.44	1.16	19.68%	254.5	245.3	96.39%	237.2	93.20%	3.30%
R10/1202	BEDROOM	W8/1202	27.47	20.13	26.72%	1.39	1.09	21.01%	144.9	140.4	96.89%	132.5	91.44%	5.63%
R11/1202	LKD	W9/1202	27.86	20.09	27.89%	1.46	1.15	21.45%	253.2	245.7	97.04%	231.4	91.39%	5.82%
R12/1202	LKD	W13/1202	27.39	19.38	29.24%	1.43	1.11	22.35%	261.5	247.7	94.72%	223.3	85.39%	9.85%
R13/1202	BEDROOM	W12/1202	26.93	18.57	31.04%	2.13	1.80	15.70%	164.9	160.8	97.51%	154.2	93.51%	4.10%
		W14/1202	8.58	8.09	5.71%									
3rd Floor														
R2/1203	LKD	W2/1203	26.54	26.54	0.00%	2.46	2.36	4.26%	298.1	296.8	99.56%	296.8	99.56%	0.00%
		W3/1203	28.85	24.51	15.04%									
R3/1203	BEDROOM	W4/1203	28.58	23.94	16.24%	2.24	1.96	12.57%	142.5	110.4	77.47%	110.4	77.47%	0.00%
R4/1203	BEDROOM	W5/1203	28.04	23.17	17.37%	2.22	1.92	13.56%	147.1	142.9	97.14%	142.9	97.14%	0.00%
R5/1203	LKD	W6/1203	27.84	22.68	18.53%	0.78	0.67	13.96%	304.1	221.1	72.71%	217.8	71.62%	1.49%
R6/1203	BEDROOM	W7/1203	28.30	22.87	19.19%	1.40	1.19	15.36%	144.5	124	85.81%	124	85.81%	0.00%
R7/1203	BEDROOM	W8/1203	27.09	21.30	21.37%	1.35	1.13	16.27%	140.1	130.6	93.22%	129.9	92.72%	0.54%
R8/1203	LKD	W9/1203	28.52	22.51	21.07%	1.30	1.09	16.58%	304.3	273.7	89.94%	267.3	87.84%	2.34%
R9/1203	BEDROOM	W10/1203	28.15	21.81	22.52%	1.42	1.18	16.68%	138.3	128.6	92.99%	125.7	90.89%	2.26%
R10/1203	BEDROOM	W12/1203	28.32	21.68	23.45%	1.45	1.18	18.63%	139.9	132.9	95.00%	131.6	94.07%	0.98%
R11/1203	LKD	W11/1203	28.52	21.43	24.86%	1.45	1.16	19.52%	262.4	255.2	97.26%	242.4	92.38%	5.02%
R12/1203	BEDROOM	W14/1203	28.13	20.75	26.24%	1.41	1.12	20.84%	144	139.9	97.15%	132.4	91.94%	5.36%
R13/1203	LKD	W13/1203	28.55	20.73	27.39%	1.47	1.16	21.24%	259.7	253	97.42%	232.4	89.49%	8.14%
R14/1203	LKD	W16/1203	28.23	20.14	28.66%	1.46	1.14	22.15%	261.4	249.8	95.56%	226.5	86.65%	9.33%
R15/1203	BEDROOM	W15/1203	27.99	19.51	30.30%	2.43	2.10	13.52%	164.9	161.5	97.94%	155	94.00%	4.02%
		W17/1203	12.73	12.33	3.14%									
4th Floor														
R2/1204	LKD	W2/1204	27.52	27.52	>27	2.52	2.42	4.20%	298.1	296.8	99.56%	296.8	99.56%	0.00%
		W3/1204	29.50	25.13	14.81%									
R3/1204	BEDROOM	W4/1204	29.22	24.54	16.02%	2.28	2.00	12.50%	142.5	111.6	78.32%	111.6	78.32%	0.00%
R4/1204	BEDROOM	W5/1204	28.66	23.76	17.10%	2.26	1.95	13.48%	147.1	143.3	97.42%	143.3	97.42%	0.00%
R5/1204	LKD	W6/1204	28.45	23.25	18.28%	0.79	0.68	13.87%	304.1	222.1	73.04%	218.9	71.98%	1.44%
R6/1204	BEDROOM	W7/1204	28.93	23.45	18.94%	1.42	1.20	15.27%	144.5	124.6	86.23%	124.6	86.23%	0.00%
R7/1204	BEDROOM	W8/1204	27.68	21.85	21.06%	1.37	1.14	16.25%	140.1	131.1	93.58%	130.5	93.15%	0.46%
R8/1204	LKD	W9/1204	29.13	23.09	20.73%	1.32	1.11	16.48%	304.3	273.9	90.01%	267.7	87.97%	2.26%

R10/1204	BEDROOM	W10/1204	28.74	22.37	22.16%	1.44	1.20	16.57%	138.3	129.2	93.42%	126.2	91.25%	2.32%
R10/1204	BEDROOM	W12/1204	28.94	22.26	23.08%	1.47	1.20	18.49%	139.9	133.5	95.43%	132.3	94.57%	0.90%
R11/1204	LKD	W11/1204	29.15	22.02	24.46%	1.47	1.18	19.36%	262.4	255.5	97.37%	242.7	92.49%	5.01%
R12/1204	BEDROOM	W14/1204	28.80	21.38	25.76%	1.43	1.14	20.60%	144	139.9	97.15%	132.5	92.01%	5.29%
R13/1204	LKD	W13/1204	29.23	21.37	26.89%	1.49	1.18	20.99%	259.7	253	97.42%	232.7	89.60%	8.02%
R14/1204	LKD	W16/1204	28.89	20.76	28.14%	1.48	1.16	21.96%	261.4	250.4	95.79%	227.8	87.15%	9.03%
R15/1204	BEDROOM	W15/1204	28.72	20.18	29.74%	2.79	2.43	12.77%	164.9	161.6	98.00%	156.2	94.72%	3.34%
		W17/1204	19.33	18.36	5.02%									
5th Floor														
R2/1205	LKD	W2/1205	28.57	28.57	>27	2.58	2.48	4.14%	298.1	296.9	99.60%	296.9	99.60%	0.00%
		W3/1205	30.15	25.76	14.56%									
R3/1205	BEDROOM	W4/1205	29.86	25.16	15.74%	2.32	2.03	12.39%	142.5	112.6	79.02%	112.6	79.02%	0.00%
R4/1205	BEDROOM	W5/1205	29.29	24.36	16.83%	2.29	1.99	13.36%	147.1	143.6	97.62%	143.6	97.62%	0.00%
R5/1205	LKD	W6/1205	29.07	23.83	18.03%	0.81	0.69	13.79%	304.1	223.2	73.40%	220.4	72.48%	1.25%
R6/1205	BEDROOM	W7/1205	29.56	24.05	18.64%	1.44	1.22	15.18%	144.5	125.6	86.92%	125.6	86.92%	0.00%
R7/1205	BEDROOM	W8/1205	28.27	22.40	20.76%	1.39	1.16	16.10%	140.1	131.9	94.15%	131.3	93.72%	0.45%
R8/1205	LKD	W9/1205	29.74	23.66	20.44%	1.34	1.12	16.31%	304.3	274.7	90.27%	268.9	88.37%	2.11%
R9/1205	BEDROOM	W10/1205	29.34	22.93	21.85%	1.46	1.22	16.53%	138.3	129.5	93.64%	126.5	91.47%	2.32%
R10/1205	BEDROOM	W12/1205	29.56	22.85	22.70%	1.49	1.22	18.35%	139.9	133.8	95.64%	132.6	94.78%	0.90%
R11/1205	LKD	W11/1205	29.76	22.60	24.06%	1.49	1.20	19.21%	262.4	255.5	97.37%	242.8	92.53%	4.97%
R12/1205	BEDROOM	W14/1205	29.44	21.98	25.34%	1.45	1.16	20.37%	144	140.5	97.57%	133.2	92.50%	5.20%
R13/1205	LKD	W13/1205	29.87	21.98	26.41%	1.51	1.20	20.75%	259.7	253.2	97.50%	234.2	90.18%	7.50%
R14/1205	LKD	W16/1205	29.53	21.36	27.67%	1.50	1.18	21.70%	261.4	250.5	95.83%	228.1	87.26%	8.94%
R15/1205	BEDROOM	W15/1205	29.32	20.74	29.26%	2.99	2.62	12.40%	164.9	161.7	98.06%	156.7	95.03%	3.09%
		W17/1205	23.61	22.30	5.55%									
6th Floor														
R2/1206	LKD	W2/1206	29.69	29.69	>27	2.65	2.54	4.08%	298.1	296.9	99.60%	296.9	99.60%	0.00%
		W3/1206	30.81	26.39	14.35%									
R3/1206	BEDROOM	W4/1206	30.50	25.77	15.51%	2.36	2.07	12.31%	142.5	114.1	80.07%	114.1	80.07%	0.00%
R4/1206	BEDROOM	W5/1206	29.92	24.96	16.58%	2.33	2.02	13.24%	147.1	143.8	97.76%	143.8	97.76%	0.00%
R5/1206	LKD	W6/1206	29.69	24.42	17.75%	0.82	0.71	13.59%	304.1	224.3	73.76%	221.6	72.87%	1.20%
R6/1206	BEDROOM	W7/1206	30.19	24.65	18.35%	1.46	1.25	14.96%	144.5	126.1	87.27%	126.1	87.27%	0.00%
R7/1206	BEDROOM	W8/1206	28.86	22.96	20.44%	1.41	1.18	16.01%	140.1	132.9	94.86%	132.2	94.36%	0.53%
R8/1206	LKD	W9/1206	30.36	24.25	20.13%	1.36	1.14	16.14%	304.3	275.3	90.47%	268.9	88.37%	2.32%
R9/1206	BEDROOM	W10/1206	29.94	23.49	21.54%	1.49	1.24	16.43%	138.3	130	94.00%	127	91.83%	2.31%
R10/1206	BEDROOM	W12/1206	30.18	23.44	22.33%	1.51	1.24	18.10%	139.9	134.2	95.93%	133	95.07%	0.89%
R11/1206	LKD	W11/1206	30.38	23.18	23.70%	1.51	1.22	18.99%	262.4	255.8	97.48%	242.9	92.57%	5.04%
R12/1206	BEDROOM	W14/1206	30.07	22.58	24.91%	1.48	1.18	20.20%	144	140.5	97.57%	133.2	92.50%	5.20%
R13/1206	LKD	W13/1206	30.49	22.58	25.94%	1.54	1.22	20.64%	259.7	253.5	97.61%	234.6	90.34%	7.46%
R14/1206	LKD	W16/1206	30.16	21.96	27.19%	1.52	1.20	21.46%	261.4	250.5	95.83%	230.3	88.10%	8.06%
R15/1206	BEDROOM	W15/1206	29.91	21.31	28.75%	3.06	2.69	12.09%	164.9	161.8	98.12%	157.6	95.57%	2.60%
		W17/1206	24.68	23.39	5.23%									
7th Floor														
R2/1207	LKD	W2/1207	30.86	30.86	>27	2.72	2.61	4.01%	298.1	296.9	99.60%	296.9	99.60%	0.00%
		W3/1207	31.46	27.02	>27									
R3/1207	BEDROOM	W4/1207	31.13	26.39	15.23%	2.39	2.10	12.21%	142.5	115.9	81.33%	115.9	81.33%	0.00%
R4/1207	BEDROOM	W5/1207	30.54	25.56	16.31%	2.36	2.05	13.12%	147.1	144.1	97.96%	144.1	97.96%	0.00%
R5/1207	LKD	W6/1207	30.30	25.01	17.46%	0.83	0.72	13.61%	304.1	226	74.32%	223.3	73.43%	1.19%
R6/1207	BEDROOM	W7/1207	30.82	25.25	18.07%	1.49	1.27	14.87%	144.5	127.7	88.37%	127.7	88.37%	0.00%
R7/1207	BEDROOM	W8/1207	29.44	23.52	20.11%	1.42	1.20	15.87%	140.1	134.1	95.72%	133.6	95.36%	0.37%
R8/1207	LKD	W9/1207	30.96	24.84	19.77%	1.38	1.16	15.98%	304.3	275.7	90.60%	269.7	88.63%	2.18%
R9/1207	BEDROOM	W10/1207	30.53	24.06	21.19%	1.51	1.26	16.33%	138.3	130.8	94.58%	130.1	94.07%	0.54%
R10/1207	BEDROOM	W12/1207	30.80	24.04	21.95%	1.54	1.26	17.97%	139.9	135.2	96.64%	135	96.50%	0.15%
R11/1207	LKD	W11/1207	30.99	23.76	23.33%	1.53	1.24	18.85%	262.4	256	97.56%	245.4	93.52%	4.14%
R12/1207	BEDROOM	W14/1207	30.69	23.18	24.47%	1.50	1.20	19.99%	144	140.9	97.85%	136.1	94.51%	3.41%
R13/1207	LKD	W13/1207	31.12	23.19	25.48%	1.56	1.24	20.41%	259.7	253.7	97.69%	236.1	90.91%	6.94%
R14/1207	LKD	W16/1207	30.78	22.57	26.67%	1.55	1.22	21.28%	261.4	250.5	95.83%	232.7	89.02%	7.11%
R15/1207	BEDROOM	W15/1207	30.50	21.88	28.26%	3.13	2.76	11.79%	164.9	161.8	98.12%	158.4	96.06%	2.10%
		W17/1207	25.69	24.45	4.83%									
8th Floor														
R2/1208	LKD	W2/1208	32.08	32.08	>27	2.79	2.68	3.91%	298.1	297.1	99.66%	297.1	99.66%	0.00%
		W3/1208	32.10	27.65	>27									
R3/1208	BEDROOM	W4/1208	31.76	27.00	14.99%	2.43	2.14	12.14%	142.5	118.7	83.30%	118.7	83.30%	0.00%
R4/1208	BEDROOM	W5/1208	31.17	26.17	16.04%	2.40	2.09	13.01%	147.1	144.7	98.37%	144.7	98.37%	0.00%
R5/1208	LKD	W6/1208	30.91	25.59	17.21%	0.84	0.73	13.54%	304.1	227.8	74.91%	225.1	74.02%	1.19%
R6/1208	BEDROOM	W7/1208	31.44	25.86	17.75%	1.51	1.29	14.73%	144.5	129	89.27%	129	89.27%	0.00%
R7/1208	BEDROOM	W8/1208	30.02	24.08	19.79%	1.44	1.22	15.73%	140.1	135.4	96.65%	134.9	96.29%	0.37%
R8/1208	LKD	W9/1208	31.57	25.43	19.45%	1.40	1.18	15.88%	304.3	275.8	90.63%	269.8	88.66%	2.18%
R9/1208	BEDROOM	W10/1208	31.11	24.63	20.83%	1.53	1.28	16.18%	138.3	131.7	95.23%	131	94.72%	0.53%
R10/1208	BEDROOM	W12/1208	31.41	24.64	21.55%	1.56	1.28	17.78%	139.9	136	97.21%	135.9	97.14%	0.07%
R11/1208	LKD	W11/1208	31.59	24.35	22.92%	1.56	1.27	18.65%	262.4	256.1	97.60%	245.5	93.56%	4.14%
R12/1208	BEDROOM	W14/1208	31.31	23.79	24.02%	1.52	1.22	19.72%	144	141.3	98.13%	136.5	94.79%	3.40%
R13/1208	LKD	W13/1208	31.74	23.81	24.98%	1.58	1.26	20.19%	259.7	253.8	97.73%	235.2	90.57%	7.33%
R14/1208	LKD	W16/1208	31.41	23.19	26.17%	1.57	1.24	21.05%	261.4	250.5	95.83%	232.7	89.02%	7.11%
R15/1208	BEDROOM	W15/1208	31.08	22.47	27.70%	3.20	2.83	11.47%	164.9	161.9	98.18%	158.9	96.36%	1.85%
		W17/1208	26.77	25.57	4.48%									

9th Floor														
R2/1209	LKD	W2/1209	33.29	33.29	>27	2.86	2.75	3.84%	298.1	297.1	99.66%	297.1	99.66%	0.00%
		W3/1209	32.74	28.29	>27									
R3/1209	BEDROOM	W4/1209	32.38	27.62	>27	2.47	2.17	12.04%	142.5	121.3	85.12%	121.3	85.12%	0.00%
R4/1209	BEDROOM	W5/1209	31.78	26.78	15.73%	2.43	2.12	12.90%	147.1	145.1	98.64%	145.1	98.64%	0.00%
R5/1209	LKD	W6/1209	31.52	26.18	16.94%	0.85	0.74	13.35%	304.1	230.3	75.73%	227.6	74.84%	1.17%
R6/1209	BEDROOM	W7/1209	32.06	26.46	17.47%	1.53	1.31	14.59%	144.5	131.1	90.73%	131.1	90.73%	0.00%
R7/1209	BEDROOM	W8/1209	30.59	24.64	19.45%	1.46	1.23	15.60%	140.1	136.5	97.43%	136	97.07%	0.37%
R8/1209	LKD	W9/1209	32.16	26.02	19.09%	1.42	1.20	15.73%	304.3	275.9	90.67%	269.9	88.70%	2.17%
R9/1209	BEDROOM	W10/1209	31.69	25.20	20.48%	1.55	1.30	16.03%	138.3	133	96.17%	132.2	95.59%	0.60%
R10/1209	BEDROOM	W12/1209	32.02	25.25	21.14%	1.58	1.30	17.54%	139.9	137.1	98.00%	136.9	97.86%	0.15%
R11/1209	LKD	W11/1209	32.18	24.94	22.50%	1.58	1.29	18.40%	262.4	256.1	97.60%	245.5	93.56%	4.14%
R12/1209	BEDROOM	W14/1209	31.93	24.41	23.55%	1.54	1.24	19.52%	144	141.5	98.26%	136.7	94.93%	3.39%
R13/1209	LKD	W13/1209	32.35	24.42	24.51%	1.60	1.28	19.93%	259.7	253.8	97.73%	234.1	90.14%	7.76%
R14/1209	LKD	W16/1209	32.03	23.80	25.69%	1.59	1.26	20.77%	261.4	250.5	95.83%	232.7	89.02%	7.11%
R15/1209	BEDROOM	W15/1209	31.65	23.04	27.20%	3.28	2.91	11.14%	164.9	161.9	98.18%	158.8	96.30%	1.91%
		W17/1209	27.91	26.76	4.12%									
10th Floor														
R2/1210	LKD	W2/1210	34.48	34.48	>27	2.93	2.82	3.78%	298.1	297.1	99.66%	297.1	99.66%	0.00%
		W3/1210	33.36	28.91	>27									
R3/1210	BEDROOM	W4/1210	32.98	28.21	>27	2.50	2.20	11.95%	142.5	125.2	87.86%	125.2	87.86%	0.00%
R4/1210	BEDROOM	W5/1210	32.37	27.37	>27	2.47	2.15	12.76%	147.1	145.9	99.18%	145.9	99.18%	0.00%
R5/1210	LKD	W6/1210	32.10	26.75	16.67%	0.87	0.75	13.39%	304.1	233.7	76.85%	230.4	75.76%	1.41%
R6/1210	BEDROOM	W7/1210	32.65	27.05	>27	1.55	1.33	14.46%	144.5	133.6	92.46%	133.6	92.46%	0.00%
R7/1210	BEDROOM	W8/1210	31.15	25.19	19.13%	1.48	1.25	15.47%	140.1	137.5	98.14%	136.6	97.50%	0.65%
R8/1210	LKD	W9/1210	32.74	26.59	18.78%	1.44	1.22	15.59%	304.3	276.3	90.80%	269.1	88.43%	2.61%
R9/1210	BEDROOM	W10/1210	32.25	25.75	20.16%	1.57	1.32	15.94%	138.3	134.3	97.11%	131.4	95.01%	2.16%
R10/1210	BEDROOM	W12/1210	32.60	25.85	20.71%	1.60	1.32	17.38%	139.9	137.5	98.28%	137.3	98.14%	0.15%
R11/1210	LKD	W11/1210	32.76	25.53	22.07%	1.60	1.31	18.22%	262.4	256.1	97.60%	245.5	93.56%	4.14%
R12/1210	BEDROOM	W14/1210	32.53	25.04	23.02%	1.56	1.26	19.27%	144	141.6	98.33%	136.9	95.07%	3.32%
R13/1210	LKD	W13/1210	32.95	25.04	24.01%	1.62	1.30	19.73%	259.7	253.8	97.73%	233.3	89.83%	8.08%
R14/1210	LKD	W16/1210	32.63	24.41	25.19%	1.61	1.28	20.56%	261.4	250.5	95.83%	227.9	87.18%	9.02%
R15/1210	BEDROOM	W15/1210	32.20	23.60	26.71%	3.36	2.99	10.82%	164.9	162.3	98.42%	160.4	97.27%	1.17%
		W17/1210	29.15	28.05	>27									
11th Floor														
R2/1211	LKD	W2/1211	35.60	35.60	>27	3.00	2.89	3.70%	298.1	297.1	99.66%	297.1	99.66%	0.00%
		W3/1211	33.97	29.51	>27									
R3/1211	BEDROOM	W4/1211	33.57	28.78	>27	2.54	2.24	11.86%	142.5	130.4	91.51%	130.4	91.51%	0.00%
R4/1211	BEDROOM	W5/1211	32.95	27.95	>27	2.50	2.19	12.66%	147.1	146	99.25%	146	99.25%	0.00%
R5/1211	LKD	W6/1211	32.67	27.31	>27	0.88	0.76	13.33%	304.1	238.1	78.30%	234.7	77.18%	1.43%
R6/1211	BEDROOM	W7/1211	33.24	27.63	>27	1.57	1.34	14.34%	144.5	137.2	94.95%	137.2	94.95%	0.00%
R7/1211	BEDROOM	W8/1211	31.69	25.73	18.81%	1.50	1.27	15.35%	140.1	137.5	98.14%	136.3	97.29%	0.87%
R8/1211	LKD	W9/1211	33.30	27.14	>27	1.46	1.24	15.46%	304.3	276.9	91.00%	269.5	88.56%	2.67%
R9/1211	BEDROOM	W10/1211	32.80	26.29	19.85%	1.59	1.34	15.75%	138.3	135.1	97.69%	131.7	95.23%	2.52%
R10/1211	BEDROOM	W12/1211	33.18	26.44	20.31%	1.62	1.34	17.16%	139.9	137.5	98.28%	136.3	97.43%	0.87%
R11/1211	LKD	W11/1211	33.32	26.11	21.64%	1.62	1.33	18.05%	262.4	256.1	97.60%	243	92.61%	5.12%
R12/1211	BEDROOM	W14/1211	33.12	25.66	22.52%	1.58	1.28	18.96%	144	141.6	98.33%	134.2	93.19%	5.23%
R13/1211	LKD	W13/1211	33.54	25.66	23.49%	1.64	1.32	19.48%	259.7	253.8	97.73%	232.6	89.56%	8.35%
R14/1211	LKD	W16/1211	33.23	25.03	24.68%	1.63	1.30	20.36%	261.4	250.5	95.83%	227	86.84%	9.38%
R15/1211	BEDROOM	W15/1211	32.74	24.17	26.18%	3.44	3.08	10.49%	164.9	163.3	99.03%	163.3	99.03%	0.00%
		W17/1211	30.50	29.46	>27									
12th Floor														
R2/1212	LKD	W2/1212	36.58	36.58	>27	3.07	2.95	3.68%	298.1	297.1	99.66%	297.1	99.66%	0.00%
		W3/1212	34.56	30.11	>27									
R3/1212	BEDROOM	W4/1212	34.15	29.36	>27	2.57	2.27	11.82%	142.5	136.9	96.07%	136.9	96.07%	0.00%
R4/1212	BEDROOM	W5/1212	33.53	28.53	>27	2.54	2.22	12.53%	147.1	146.3	99.46%	146.3	99.46%	0.00%
R5/1212	LKD	W6/1212	33.24	27.87	>27	0.89	0.77	13.16%	304.1	242.8	79.84%	239.4	78.72%	1.40%
R6/1212	BEDROOM	W7/1212	33.81	28.21	>27	1.59	1.36	14.16%	144.5	140.4	97.16%	140.4	97.16%	0.00%
R7/1212	BEDROOM	W8/1212	32.23	26.27	18.49%	1.52	1.29	15.24%	140.1	137.5	98.14%	136.3	97.29%	0.87%
R8/1212	LKD	W9/1212	33.86	27.71	>27	1.48	1.26	15.32%	304.3	278.9	91.65%	271.3	89.16%	2.72%
R9/1212	BEDROOM	W10/1212	33.34	26.84	19.50%	1.61	1.36	15.68%	138.3	136.1	98.41%	132.7	95.95%	2.50%
R10/1212	BEDROOM	W12/1212	33.75	27.02	>27	1.64	1.36	17.00%	139.9	137.5	98.28%	136.2	97.36%	0.95%
R11/1212	LKD	W11/1212	33.88	26.68	21.25%	1.64	1.35	17.88%	262.4	256.1	97.60%	242.7	92.49%	5.23%
R12/1212	BEDROOM	W14/1212	33.71	26.29	22.01%	1.60	1.30	18.72%	144	141.6	98.33%	134.2	93.19%	5.23%
R13/1212	LKD	W13/1212	34.12	26.29	22.95%	1.66	1.34	19.18%	259.7	253.8	97.73%	232.6	89.56%	8.35%
R14/1212	LKD	W16/1212	33.83	25.67	24.12%	1.65	1.32	20.05%	261.4	250.9	95.98%	227.4	86.99%	9.37%
R15/1212	BEDROOM	W15/1212	33.28	24.75	25.63%	3.53	3.17	10.12%	164.9	163.9	99.39%	163.9	99.39%	0.00%
		W17/1212	31.93	30.93	>27									
13th Floor														
R2/1213	LKD	W2/1213	37.47	37.47	>27	3.13	3.01	3.61%	298.1	297.1	99.66%	297.1	99.66%	0.00%
		W3/1213	35.13	30.69	>27									
R3/1213	BEDROOM	W4/1213	34.70	29.92	>27	2.61	2.30	11.70%	142.5	140	98.25%	140	98.25%	0.00%
R4/1213	BEDROOM	W5/1213	34.07	29.09	>27	2.57	2.25	12.41%	147.1	146.4	99.52%	146.4	99.52%	0.00%
R5/1213	LKD	W6/1213	33.78	28.42	>27	0.90	0.78	13.11%	304.1	252.1	82.90%	248.8	81.82%	1.31%
R6/1213	BEDROOM	W7/1213	34.36	28.77	>27	1.61	1.38	13.99%	144.5	142.4	98.55%	142.4	98.55%	0.00%
R7/1213	BEDROOM	W8/1213	32.75	26.80	18.17%	1.53	1.30	15.07%	140.1	137.5	98.14%	136.3	97.29%	0.87%

R8/1213	LKD	W9/1213	34.39	28.26	>27	1.50	1.27	15.20%	304.3	280.9	92.31%	273.5	89.88%	2.63%
R9/1213	BEDROOM	W10/1213	33.86	27.38	>27	1.63	1.37	15.56%	138.3	136.2	98.48%	132.7	95.95%	2.57%
R10/1213	BEDROOM	W12/1213	34.29	27.59	>27	1.66	1.38	16.75%	139.9	137.5	98.28%	136.2	97.36%	0.95%
R11/1213	LKD	W11/1213	34.41	27.25	>27	1.66	1.37	17.66%	262.4	256.1	97.60%	242.7	92.49%	5.23%
R12/1213	BEDROOM	W14/1213	34.27	26.90	21.51%	1.62	1.32	18.39%	144	141.6	98.33%	134.2	93.19%	5.23%
R13/1213	LKD	W13/1213	34.69	26.90	22.46%	1.68	1.37	18.89%	259.7	253.8	97.73%	232.6	89.56%	8.35%
R14/1213	LKD	W16/1213	34.41	26.30	23.57%	1.67	1.34	19.81%	261.4	252	96.40%	228.5	87.41%	9.33%
R15/1213	BEDROOM	W15/1213	33.80	25.33	25.06%	3.62	3.27	9.78%	164.9	164	99.45%	164	99.45%	0.00%
		W17/1213	33.38	32.44	>27									
14th Floor														
R2/1214	LKD	W2/1214	38.20	38.20	>27	3.18	3.06	3.56%	298.1	297.1	99.66%	297.1	99.66%	0.00%
		W3/1214	35.64	31.22	>27									
R3/1214	BEDROOM	W4/1214	35.19	30.44	>27	2.64	2.33	11.57%	142.5	140.5	98.60%	140.5	98.60%	0.00%
R4/1214	BEDROOM	W5/1214	34.56	29.61	>27	2.60	2.28	12.27%	147.1	146.4	99.52%	146.4	99.52%	0.00%
R5/1214	LKD	W6/1214	34.25	28.93	>27	0.91	0.79	12.97%	304.1	262.4	86.29%	259.1	85.20%	1.26%
R6/1214	BEDROOM	W7/1214	34.85	29.30	>27	1.63	1.40	13.84%	144.5	142.4	98.55%	142.4	98.55%	0.00%
R7/1214	BEDROOM	W8/1214	33.20	27.31	>27	1.55	1.32	14.86%	140.1	137.5	98.14%	136.3	97.29%	0.87%
R8/1214	LKD	W9/1214	34.87	28.78	>27	1.52	1.29	15.03%	304.3	284.9	93.62%	277.2	91.09%	2.70%
R9/1214	BEDROOM	W10/1214	34.31	27.89	>27	1.64	1.39	15.29%	138.3	136.2	98.48%	132.7	95.95%	2.57%
R10/1214	BEDROOM	W12/1214	34.78	28.14	>27	1.68	1.40	16.51%	139.9	137.5	98.28%	136.2	97.36%	0.95%
R11/1214	LKD	W11/1214	34.89	27.80	>27	1.68	1.39	17.36%	262.4	256.1	97.60%	242.7	92.49%	5.23%
R12/1214	BEDROOM	W14/1214	34.77	27.48	>27	1.63	1.34	18.13%	144	141.6	98.33%	134.2	93.19%	5.23%
R13/1214	LKD	W13/1214	35.18	27.49	>27	1.70	1.38	18.64%	259.7	253.8	97.73%	232.6	89.56%	8.35%
R14/1214	LKD	W16/1214	34.92	26.90	22.97%	1.69	1.36	19.54%	261.4	253.9	97.13%	231	88.37%	9.02%
R15/1214	BEDROOM	W15/1214	34.25	25.88	24.44%	3.71	3.36	9.44%	164.9	164	99.45%	164	99.45%	0.00%
		W17/1214	34.76	33.87	>27									
15th Floor														
R2/1215	LKD	W2/1215	38.75	38.75	>27	3.22	3.11	3.54%	298.1	297.1	99.66%	297.1	99.66%	0.00%
		W3/1215	36.14	31.74	>27									
R3/1215	BEDROOM	W4/1215	35.67	30.95	>27	2.67	2.36	11.44%	142.5	140.5	98.60%	140.5	98.60%	0.00%
R4/1215	BEDROOM	W5/1215	35.04	30.11	>27	2.63	2.31	12.14%	147.1	146.4	99.52%	146.4	99.52%	0.00%
R5/1215	LKD	W6/1215	34.72	29.43	>27	0.92	0.80	12.73%	304.1	276	90.76%	272.7	89.67%	1.20%
R6/1215	BEDROOM	W7/1215	35.32	29.82	>27	1.64	1.42	13.69%	144.5	142.4	98.55%	142.4	98.55%	0.00%
R7/1215	BEDROOM	W8/1215	33.65	27.80	>27	1.56	1.33	14.72%	140.1	137.5	98.14%	136.3	97.29%	0.87%
R8/1215	LKD	W9/1215	35.32	29.29	>27	1.53	1.31	14.74%	304.3	291	95.63%	283.6	93.20%	2.54%
R9/1215	BEDROOM	W10/1215	34.75	28.40	>27	1.66	1.41	15.08%	138.3	136.2	98.48%	132.7	95.95%	2.57%
R10/1215	BEDROOM	W12/1215	35.25	28.68	>27	1.70	1.42	16.22%	139.9	137.5	98.28%	136.2	97.36%	0.95%
R11/1215	LKD	W11/1215	35.34	28.33	>27	1.69	1.41	17.01%	262.4	256.1	97.60%	242.7	92.49%	5.23%
R12/1215	BEDROOM	W14/1215	35.25	28.05	>27	1.65	1.36	17.71%	144	141.6	98.33%	134.2	93.19%	5.23%
R13/1215	LKD	W13/1215	35.66	28.07	>27	1.72	1.40	18.28%	259.7	253.8	97.73%	232.6	89.56%	8.35%
R14/1215	LKD	W16/1215	35.41	27.48	>27	1.71	1.38	19.17%	261.4	254.7	97.44%	232	88.75%	8.91%
R15/1215	BEDROOM	W15/1215	34.70	26.42	23.86%	3.79	3.45	9.15%	164.9	164	99.45%	164	99.45%	0.00%
		W17/1215	36.09	35.25	>27									
16th Floor														
R2/1216	LKD	W2/1216	39.07	39.07	>27	3.25	3.13	3.51%	298.1	297.1	99.66%	297.1	99.66%	0.00%
		W3/1216	36.60	32.23	>27									
R3/1216	BEDROOM	W4/1216	36.13	31.45	>27	2.70	2.39	11.32%	142.5	140.5	98.60%	140.5	98.60%	0.00%
R4/1216	BEDROOM	W5/1216	35.49	30.61	>27	2.66	2.34	11.97%	147.1	146.4	99.52%	146.4	99.52%	0.00%
R5/1216	LKD	W6/1216	35.17	29.93	>27	0.93	0.81	12.70%	304.1	285.3	93.82%	282	92.73%	1.16%
R6/1216	BEDROOM	W7/1216	35.77	30.33	>27	1.66	1.44	13.44%	144.5	142.4	98.55%	142.4	98.55%	0.00%
R7/1216	BEDROOM	W8/1216	34.07	28.29	>27	1.58	1.35	14.46%	140.1	137.5	98.14%	136.3	97.29%	0.87%
R8/1216	LKD	W9/1216	35.75	29.80	>27	1.55	1.32	14.53%	304.3	293.8	96.55%	286.4	94.12%	2.52%
R9/1216	BEDROOM	W10/1216	35.18	28.89	>27	1.67	1.43	14.87%	138.3	136.2	98.48%	132.7	95.95%	2.57%
R10/1216	BEDROOM	W12/1216	35.68	29.20	>27	1.71	1.44	15.95%	139.9	137.5	98.28%	136.2	97.36%	0.95%
R11/1216	LKD	W11/1216	35.77	28.85	>27	1.71	1.42	16.78%	262.4	256.1	97.60%	242.7	92.49%	5.23%
R12/1216	BEDROOM	W14/1216	35.69	28.58	>27	1.67	1.38	17.47%	144	141.6	98.33%	134.2	93.19%	5.23%
R13/1216	LKD	W13/1216	36.10	28.61	>27	1.73	1.42	17.94%	259.7	253.8	97.73%	232.7	89.60%	8.31%
R14/1216	LKD	W16/1216	35.86	28.02	>27	1.72	1.40	18.82%	261.4	254.8	97.48%	232.7	89.02%	8.67%
R15/1216	BEDROOM	W15/1216	35.12	26.95	23.26%	3.86	3.52	8.86%	164.9	164	99.45%	164	99.45%	0.00%
		W17/1216	37.06	36.27	>27									
17th Floor														
R2/1217	LKD	W2/1217	39.19	39.19	>27	3.26	3.15	3.49%	298.1	297.1	99.66%	297.1	99.66%	0.00%
		W3/1217	37.03	32.70	>27									
R3/1217	BEDROOM	W4/1217	36.55	31.93	>27	2.72	2.42	11.17%	142.5	140.5	98.60%	140.5	98.60%	0.00%
R4/1217	BEDROOM	W5/1217	35.92	31.09	>27	2.68	2.37	11.82%	147.1	146.4	99.52%	146.4	99.52%	0.00%
R5/1217	LKD	W6/1217	35.58	30.40	>27	0.94	0.82	12.49%	304.1	287.1	94.41%	283.8	93.32%	1.15%
R6/1217	BEDROOM	W7/1217	36.18	30.80	>27	1.68	1.45	13.19%	144.5	142.4	98.55%	142.4	98.55%	0.00%
R7/1217	BEDROOM	W8/1217	34.47	28.76	>27	1.59	1.36	14.27%	140.1	137.5	98.14%	136.6	97.50%	0.65%
R8/1217	LKD	W9/1217	36.16	30.27	>27	1.56	1.34	14.27%	304.3	294	96.62%	286.6	94.18%	2.52%
R9/1217	BEDROOM	W10/1217	35.57	29.37	>27	1.69	1.44	14.63%	138.3	136.2	98.48%	132.7	95.95%	2.57%
R10/1217	BEDROOM	W12/1217	36.07	29.68	>27	1.73	1.46	15.63%	139.9	137.5	98.28%	136.2	97.36%	0.95%
R11/1217	LKD	W11/1217	36.17	29.35	>27	1.73	1.44	16.45%	262.4	256.1	97.60%	242.7	92.49%	5.23%
R12/1217	BEDROOM	W14/1217	36.07	29.07	>27	1.68	1.39	17.07%	144	141.6	98.33%	134.2	93.19%	5.23%
R13/1217	LKD	W13/1217	36.48	29.10	>27	1.75	1.44	17.60%	259.7	253.8	97.73%	232.7	89.60%	8.31%
R14/1217	LKD	W16/1217	36.24	28.51	>27	1.74	1.42	18.53%	261.4	255	97.55%	233.3	89.25%	8.51%
R15/1217	BEDROOM	W15/1217	35.50	27.44	>27	3.90	3.56	8.64%	164.9	164	99.45%	164	99.45%	0.00%
		W17/1217	37.62	36.87	>27									

18th Floor														
R2/1218	LKD	W2/1218	39.27	39.27	>27	3.28	3.16	3.48%	298.1	297.1	99.66%	297.1	99.66%	0.00%
		W3/1218	37.43	33.15	>27									
R3/1218	BEDROOM	W4/1218	36.96	32.39	>27	2.75	2.44	11.06%	142.5	140.5	98.60%	140.5	98.60%	0.00%
R4/1218	BEDROOM	W5/1218	36.31	31.54	>27	2.71	2.39	11.66%	147.1	146.4	99.52%	146.4	99.52%	0.00%
R5/1218	LKD	W6/1218	35.97	30.85	>27	0.95	0.83	12.37%	304.1	289.7	95.26%	286.5	94.21%	1.10%
R6/1218	BEDROOM	W7/1218	36.57	31.25	>27	1.69	1.47	13.01%	144.5	142.4	98.55%	142.4	98.55%	0.00%
R7/1218	BEDROOM	W8/1218	34.85	29.22	>27	1.60	1.38	14.03%	140.1	137.5	98.14%	136.6	97.50%	0.65%
R8/1218	LKD	W9/1218	36.54	30.74	>27	1.58	1.36	14.01%	304.3	294	96.62%	286.6	94.18%	2.52%
R9/1218	BEDROOM	W10/1218	35.95	29.83	>27	1.70	1.46	14.39%	138.3	136.2	98.48%	132.7	95.95%	2.57%
R10/1218	BEDROOM	W12/1218	36.45	30.15	>27	1.74	1.48	15.31%	139.9	137.5	98.28%	136.2	97.36%	0.95%
R11/1218	LKD	W11/1218	36.54	29.82	>27	1.74	1.46	16.14%	262.4	256.1	97.60%	242.7	92.49%	5.23%
R12/1218	BEDROOM	W14/1218	36.43	29.54	>27	1.70	1.41	16.79%	144	141.6	98.33%	134.2	93.19%	5.23%
R13/1218	LKD	W13/1218	36.85	29.58	>27	1.77	1.46	17.33%	259.7	253.8	97.73%	232.7	89.60%	8.31%
R14/1218	LKD	W16/1218	36.61	28.99	>27	1.75	1.43	18.20%	261.4	255	97.55%	233.4	89.29%	8.47%
R15/1218	BEDROOM	W15/1218	35.86	27.93	>27	3.92	3.59	8.41%	164.9	164	99.45%	164	99.45%	0.00%
		W17/1218	37.84	37.14	>27									
19th Floor														
R2/1219	LKD	W2/1219	39.33	39.33	>27	3.29	3.18	3.43%	298.1	297.1	99.66%	297.1	99.66%	0.00%
		W3/1219	37.81	33.58	>27									
R3/1219	BEDROOM	W4/1219	37.34	32.83	>27	2.77	2.47	10.89%	142.5	140.5	98.60%	140.5	98.60%	0.00%
R4/1219	BEDROOM	W5/1219	36.69	31.98	>27	2.73	2.42	11.45%	147.1	146.4	99.52%	146.4	99.52%	0.00%
R5/1219	LKD	W6/1219	36.34	31.29	>27	0.95	0.84	12.16%	304.1	289.7	95.26%	286.6	94.25%	1.07%
R6/1219	BEDROOM	W7/1219	36.93	31.69	>27	1.71	1.49	12.78%	144.5	142.4	98.55%	142.4	98.55%	0.00%
R7/1219	BEDROOM	W8/1219	35.21	29.66	>27	1.62	1.39	13.79%	140.1	137.5	98.14%	136.6	97.50%	0.65%
R8/1219	LKD	W9/1219	36.90	31.19	>27	1.59	1.37	13.83%	304.3	294	96.62%	286.6	94.18%	2.52%
R9/1219	BEDROOM	W10/1219	36.30	30.28	>27	1.72	1.47	14.22%	138.3	136.2	98.48%	132.8	96.02%	2.50%
R10/1219	BEDROOM	W12/1219	36.80	30.60	>27	1.76	1.50	15.01%	139.9	137.5	98.28%	136.2	97.36%	0.95%
R11/1219	LKD	W11/1219	36.90	30.28	>27	1.76	1.48	15.83%	262.4	256.1	97.60%	242.7	92.49%	5.23%
R12/1219	BEDROOM	W14/1219	36.78	29.99	>27	1.71	1.43	16.47%	144	141.6	98.33%	134.2	93.19%	5.23%
R13/1219	LKD	W13/1219	37.19	30.04	>27	1.78	1.48	17.01%	259.7	253.8	97.73%	232.7	89.60%	8.31%
R14/1219	LKD	W16/1219	36.96	29.46	>27	1.77	1.45	17.87%	261.4	255	97.55%	233.4	89.29%	8.47%
R15/1219	BEDROOM	W15/1219	36.20	28.41	>27	3.94	3.62	8.22%	164.9	164	99.45%	164	99.45%	0.00%
		W17/1219	38.01	37.35	>27									
20th Floor														
R2/1220	LKD	W2/1220	39.37	39.37	>27	3.30	3.19	3.39%	298.1	297.1	99.66%	297.1	99.66%	0.00%
		W3/1220	38.15	33.99	>27									
R3/1220	BEDROOM	W4/1220	37.67	33.25	>27	2.79	2.50	10.64%	142.5	140.5	98.60%	140.5	98.60%	0.00%
R4/1220	BEDROOM	W5/1220	37.01	32.40	>27	2.75	2.45	11.18%	147.1	146.4	99.52%	146.4	99.52%	0.00%
R5/1220	LKD	W6/1220	36.66	31.71	>27	0.96	0.85	11.88%	304.1	289.7	95.26%	286.6	94.25%	1.07%
R6/1220	BEDROOM	W7/1220	37.24	32.11	>27	1.72	1.51	12.50%	144.5	142.4	98.55%	142.4	98.55%	0.00%
R7/1220	BEDROOM	W8/1220	35.51	30.09	>27	1.63	1.41	13.45%	140.1	137.5	98.14%	136.6	97.50%	0.65%
R8/1220	LKD	W9/1220	37.21	31.62	>27	1.60	1.39	13.47%	304.3	294	96.62%	286.6	94.18%	2.52%
R9/1220	BEDROOM	W10/1220	36.61	30.72	>27	1.73	1.49	13.90%	138.3	136.2	98.48%	133.1	96.24%	2.28%
R10/1220	BEDROOM	W12/1220	37.10	31.04	>27	1.77	1.51	14.66%	139.9	137.5	98.28%	136.2	97.36%	0.95%
R11/1220	LKD	W11/1220	37.20	30.73	>27	1.77	1.50	15.49%	262.4	256.1	97.60%	242.7	92.49%	5.23%
R12/1220	BEDROOM	W14/1220	37.08	30.43	>27	1.72	1.45	16.01%	144	141.6	98.33%	134.2	93.19%	5.23%
R13/1220	LKD	W13/1220	37.49	30.49	>27	1.79	1.50	16.56%	259.7	253.8	97.73%	232.7	89.60%	8.31%
R14/1220	LKD	W16/1220	37.25	29.91	>27	1.78	1.47	17.42%	261.4	255	97.55%	233.4	89.29%	8.47%
R15/1220	BEDROOM	W15/1220	36.49	28.86	>27	3.96	3.65	7.98%	164.9	164	99.45%	164	99.45%	0.00%
		W17/1220	38.16	37.55	>27									
21st Floor														
R2/1221	LKD	W2/1221	39.41	39.41	>27	3.31	3.20	3.32%	298.1	297.1	99.66%	297.1	99.66%	0.00%
		W3/1221	38.44	34.40	>27									
R3/1221	BEDROOM	W4/1221	37.96	33.67	>27	2.81	2.52	10.32%	142.5	140.5	98.60%	140.5	98.60%	0.00%
R4/1221	BEDROOM	W5/1221	37.29	32.82	>27	2.77	2.47	10.85%	147.1	146.4	99.52%	146.4	99.52%	0.00%
R5/1221	LKD	W6/1221	36.92	32.12	>27	0.97	0.85	11.59%	304.1	289.7	95.26%	287.1	94.41%	0.90%
R6/1221	BEDROOM	W7/1221	37.51	32.53	>27	1.73	1.52	12.07%	144.5	142.4	98.55%	142.4	98.55%	0.00%
R7/1221	BEDROOM	W8/1221	35.77	30.51	>27	1.64	1.42	13.01%	140.1	137.5	98.14%	136.7	97.57%	0.58%
R8/1221	LKD	W9/1221	37.47	32.05	>27	1.61	1.40	13.08%	304.3	294	96.62%	286.6	94.18%	2.52%
R9/1221	BEDROOM	W10/1221	36.86	31.15	>27	1.74	1.50	13.48%	138.3	136.2	98.48%	133.2	96.31%	2.20%
R10/1221	BEDROOM	W12/1221	37.35	31.47	>27	1.78	1.53	14.18%	139.9	137.5	98.28%	136.2	97.36%	0.95%
R11/1221	LKD	W11/1221	37.45	31.16	>27	1.78	1.51	15.01%	262.4	256.1	97.60%	242.7	92.49%	5.23%
R12/1221	BEDROOM	W14/1221	37.32	30.87	>27	1.74	1.47	15.50%	144	141.6	98.33%	134.2	93.19%	5.23%
R13/1221	LKD	W13/1221	37.73	30.94	>27	1.80	1.51	16.08%	259.7	253.8	97.73%	232.7	89.60%	8.31%
R14/1221	LKD	W16/1221	37.49	30.36	>27	1.79	1.49	16.93%	261.4	255	97.55%	233.4	89.29%	8.47%
R15/1221	BEDROOM	W15/1221	36.73	29.32	>27	3.98	3.67	7.70%	164.9	164	99.45%	164	99.45%	0.00%
		W17/1221	38.27	37.74	>27									
22nd Floor														
R2/1222	LKD	W2/1222	39.45	39.45	>27	3.32	3.22	3.22%	298.1	297.1	99.66%	297.1	99.66%	0.00%
		W3/1222	38.72	34.81	>27									
R3/1222	BEDROOM	W4/1222	38.24	34.09	>27	2.83	2.55	10.01%	142.5	140.5	98.60%	140.5	98.60%	0.00%
R4/1222	BEDROOM	W5/1222	37.56	33.23	>27	2.79	2.50	10.53%	147.1	146.4	99.52%	146.4	99.52%	0.00%
R5/1222	LKD	W6/1222	37.18	32.53	>27	0.97	0.86	11.12%	304.1	289.7	95.26%	287.2	94.44%	0.86%
R6/1222	BEDROOM	W7/1222	37.76	32.94	>27	1.74	1.54	11.65%	144.5	142.4	98.55%	142.4	98.55%	0.00%
R7/1222	BEDROOM	W8/1222	36.02	30.92	>27	1.65	1.44	12.58%	140.1	137.5	98.14%	137.3	98.00%	0.15%

R8/1222	LKD	W9/1222	37.72	32.47	>27	1.62	1.42	12.69%	304.3	294	96.62%	286.6	94.18%	2.52%
R9/1222	BEDROOM	W10/1222	37.11	31.57	>27	1.75	1.52	13.07%	138.3	136.2	98.48%	133.4	96.46%	2.06%
R10/1222	BEDROOM	W12/1222	37.59	31.88	>27	1.80	1.55	13.76%	139.9	137.5	98.28%	136.2	97.36%	0.95%
R11/1222	LKD	W11/1222	37.69	31.59	>27	1.79	1.53	14.58%	262.4	256.1	97.60%	242.7	92.49%	5.23%
R12/1222	BEDROOM	W14/1222	37.55	31.30	>27	1.75	1.48	15.06%	144	141.6	98.33%	134.2	93.19%	5.23%
R13/1222	LKD	W13/1222	37.96	31.37	>27	1.81	1.53	15.60%	259.7	253.8	97.73%	232.7	89.60%	8.31%
R14/1222	LKD	W16/1222	37.72	30.79	>27	1.80	1.50	16.44%	261.4	255	97.55%	233.4	89.29%	8.47%
R15/1222	BEDROOM	W15/1222	36.95	29.76	>27	3.99	3.69	7.42%	164.9	164	99.45%	164	99.45%	0.00%
		W17/1222	38.35	37.90	>27									
23rd Floor														
R2/1223	LKD	W2/1223	39.49	39.49	>27	3.33	3.23	3.12%	298.1	297.1	99.66%	297.1	99.66%	0.00%
		W3/1223	38.97	35.19	>27									
R3/1223	BEDROOM	W4/1223	38.49	34.48	>27	2.84	2.57	9.67%	142.5	140.5	98.60%	140.5	98.60%	0.00%
R4/1223	BEDROOM	W5/1223	37.81	33.61	>27	2.81	2.52	10.19%	147.1	146.4	99.52%	146.4	99.52%	0.00%
R5/1223	LKD	W6/1223	37.41	32.91	>27	0.98	0.87	10.86%	304.1	289.7	95.26%	287.2	94.44%	0.86%
R6/1223	BEDROOM	W7/1223	37.99	33.31	>27	1.75	1.55	11.30%	144.5	142.4	98.55%	142.4	98.55%	0.00%
R7/1223	BEDROOM	W8/1223	36.23	31.30	>27	1.65	1.45	12.27%	140.1	137.5	98.14%	137.3	98.00%	0.15%
R8/1223	LKD	W9/1223	37.94	32.85	>27	1.63	1.43	12.26%	304.3	294	96.62%	286.6	94.18%	2.52%
R9/1223	BEDROOM	W10/1223	37.32	31.95	>27	1.75	1.53	12.67%	138.3	136.2	98.48%	133.5	96.53%	1.98%
R10/1223	BEDROOM	W12/1223	37.79	32.26	>27	1.80	1.56	13.36%	139.9	137.5	98.28%	136.2	97.36%	0.95%
R11/1223	LKD	W11/1223	37.89	31.97	>27	1.80	1.54	14.13%	262.4	256.1	97.60%	242.7	92.49%	5.23%
R12/1223	BEDROOM	W14/1223	37.75	31.68	>27	1.75	1.50	14.60%	144	141.6	98.33%	134.6	93.47%	4.94%
R13/1223	LKD	W13/1223	38.15	31.76	>27	1.82	1.55	15.15%	259.7	253.8	97.73%	232.6	89.56%	8.35%
R14/1223	LKD	W16/1223	37.91	31.19	>27	1.81	1.52	15.98%	261.4	255	97.55%	232	88.75%	9.02%
R15/1223	BEDROOM	W15/1223	37.14	30.16	>27	4.00	3.71	7.13%	164.9	164	99.45%	164	99.45%	0.00%
		W17/1223	38.44	38.05	>27									
24th Floor														
R2/1224	LKD	W2/1224	39.52	39.52	>27	3.34	3.24	3.03%	298.1	297.1	99.66%	297.1	99.66%	0.00%
		W3/1224	39.15	35.50	>27									
R3/1224	BEDROOM	W4/1224	38.67	34.80	>27	2.85	2.59	9.36%	142.5	140.5	98.60%	140.5	98.60%	0.00%
R4/1224	BEDROOM	W5/1224	37.97	33.92	>27	2.82	2.54	9.83%	147.1	146.4	99.52%	146.4	99.52%	0.00%
R5/1224	LKD	W6/1224	37.57	33.23	>27	0.98	0.88	10.52%	304.1	289.7	95.26%	287.2	94.44%	0.86%
R6/1224	BEDROOM	W7/1224	38.14	33.62	>27	1.76	1.57	10.97%	144.5	142.4	98.55%	142.4	98.55%	0.00%
R7/1224	BEDROOM	W8/1224	36.37	31.61	>27	1.66	1.46	11.82%	140.1	137.5	98.14%	137.3	98.00%	0.15%
R8/1224	LKD	W9/1224	38.09	33.16	>27	1.64	1.44	11.91%	304.3	294	96.62%	286.6	94.18%	2.52%
R9/1224	BEDROOM	W10/1224	37.46	32.26	>27	1.76	1.54	12.35%	138.3	136.2	98.48%	133.5	96.53%	1.98%
R10/1224	BEDROOM	W12/1224	37.93	32.58	>27	1.81	1.58	12.87%	139.9	137.5	98.28%	136.7	97.71%	0.58%
R11/1224	LKD	W11/1224	38.02	32.29	>27	1.80	1.56	13.70%	262.4	256.1	97.60%	242.7	92.49%	5.23%
R12/1224	BEDROOM	W14/1224	37.87	32.00	>27	1.76	1.51	14.15%	144	141.6	98.33%	134.8	93.61%	4.80%
R13/1224	LKD	W13/1224	38.28	32.08	>27	1.83	1.56	14.72%	259.7	253.8	97.73%	232.6	89.56%	8.35%
R14/1224	LKD	W16/1224	38.03	31.52	>27	1.81	1.53	15.50%	261.4	255	97.55%	231.4	88.52%	9.25%
R15/1224	BEDROOM	W15/1224	37.26	30.48	>27	4.01	3.73	6.89%	164.9	164	99.45%	164	99.45%	0.00%
		W17/1224	38.52	38.19	>27									
25th Floor														
R2/1225	LKD	W2/1225	39.55	39.55	>27	3.34	3.25	2.93%	298.1	297.1	99.66%	297.1	99.66%	0.00%
		W3/1225	39.32	35.80	>27									
R3/1225	BEDROOM	W4/1225	38.84	35.11	>27	2.86	2.61	9.04%	142.5	140.5	98.60%	140.5	98.60%	0.00%
R4/1225	BEDROOM	W5/1225	38.13	34.23	>27	2.83	2.56	9.48%	147.1	146.4	99.52%	146.4	99.52%	0.00%
R5/1225	LKD	W6/1225	37.72	33.53	>27	0.98	0.88	10.18%	304.1	289.7	95.26%	287.3	94.48%	0.83%
R6/1225	BEDROOM	W7/1225	38.29	33.93	>27	1.77	1.58	10.54%	144.5	142.4	98.55%	142.4	98.55%	0.00%
R7/1225	BEDROOM	W8/1225	36.51	31.92	>27	1.66	1.47	11.49%	140.1	137.5	98.14%	137.3	98.00%	0.15%
R8/1225	LKD	W9/1225	38.23	33.47	>27	1.64	1.45	11.45%	304.3	294	96.62%	286.6	94.18%	2.52%
R9/1225	BEDROOM	W10/1225	37.60	32.57	>27	1.76	1.55	11.98%	138.3	136.2	98.48%	133.8	96.75%	1.76%
R10/1225	BEDROOM	W12/1225	38.06	32.89	>27	1.82	1.59	12.44%	139.9	137.5	98.28%	136.7	97.71%	0.58%
R11/1225	LKD	W11/1225	38.15	32.60	>27	1.81	1.57	13.27%	262.4	256.1	97.60%	242.7	92.49%	5.23%
R12/1225	BEDROOM	W14/1225	37.99	32.31	>27	1.77	1.52	13.65%	144	141.6	98.33%	135.1	93.82%	4.59%
R13/1225	LKD	W13/1225	38.39	32.40	>27	1.83	1.57	14.29%	259.7	253.8	97.73%	232.6	89.56%	8.35%
R14/1225	LKD	W16/1225	38.14	31.84	>27	1.82	1.55	14.97%	261.4	255	97.55%	231.4	88.52%	9.25%
R15/1225	BEDROOM	W15/1225	37.37	30.80	>27	4.01	3.75	6.58%	164.9	164	99.45%	164	99.45%	0.00%
		W17/1225	38.59	38.32	>27									
26th Floor														
R2/1226	LKD	W2/1226	39.58	39.58	>27	3.35	3.26	2.81%	298.1	297.1	99.66%	297.1	99.66%	0.00%
		W3/1226	39.48	36.10	>27									
R3/1226	BEDROOM	W4/1226	39.00	35.42	>27	2.87	2.62	8.73%	142.5	140.5	98.60%	140.5	98.60%	0.00%
R4/1226	BEDROOM	W5/1226	38.27	34.52	>27	2.84	2.58	9.13%	147.1	146.4	99.52%	146.4	99.52%	0.00%
R5/1226	LKD	W6/1226	37.87	33.84	>27	0.99	0.89	9.85%	304.1	289.7	95.26%	287.3	94.48%	0.83%
R6/1226	BEDROOM	W7/1226	38.42	34.22	>27	1.77	1.59	10.16%	144.5	142.4	98.55%	142.4	98.55%	0.00%
R7/1226	BEDROOM	W8/1226	36.64	32.22	>27	1.67	1.48	11.10%	140.1	137.5	98.14%	137.3	98.00%	0.15%
R8/1226	LKD	W9/1226	38.36	33.78	>27	1.65	1.47	11.05%	304.3	294	96.62%	286.6	94.18%	2.52%
R9/1226	BEDROOM	W10/1226	37.72	32.87	>27	1.77	1.56	11.56%	138.3	136.2	98.48%	133.9	96.82%	1.69%
R10/1226	BEDROOM	W12/1226	38.18	33.20	>27	1.82	1.60	12.03%	139.9	137.5	98.28%	136.7	97.71%	0.58%
R11/1226	LKD	W11/1226	38.26	32.91	>27	1.81	1.58	12.80%	262.4	256.1	97.60%	242.7	92.49%	5.23%
R12/1226	BEDROOM	W14/1226	38.10	32.61	>27	1.77	1.54	13.22%	144	141.6	98.33%	135.1	93.82%	4.59%
R13/1226	LKD	W13/1226	38.50	32.71	>27	1.84	1.58	13.77%	259.7	253.8	97.73%	232.7	89.60%	8.31%
R14/1226	LKD	W16/1226	38.25	32.16	>27	1.82	1.56	14.50%	261.4	255	97.55%	231.8	88.68%	9.10%
R15/1226	BEDROOM	W15/1226	37.47	31.14	>27	4.02	3.77	6.32%	164.9	164	99.45%	164	99.45%	0.00%
		W17/1226	38.66	38.44	>27									

27th Floor														
R2/1227	LKD	W2/1227	39.57	39.57	>27	3.35	3.26	2.75%	298.1	297.1	99.66%	297.1	99.66%	0.00%
		W3/1227	39.53	36.28	>27									
R3/1227	BEDROOM	W4/1227	39.04	35.61	>27	2.88	2.63	8.38%	142.5	140.5	98.60%	140.5	98.60%	0.00%
R4/1227	BEDROOM	W5/1227	38.32	34.72	>27	2.84	2.59	8.81%	147.1	146.4	99.52%	146.4	99.52%	0.00%
R5/1227	LKD	W6/1227	37.91	34.04	>27	0.99	0.89	9.53%	304.1	289.7	95.26%	287.3	94.48%	0.83%
R6/1227	BEDROOM	W7/1227	38.47	34.43	>27	1.77	1.60	9.76%	144.5	142.4	98.55%	142.4	98.55%	0.00%
R7/1227	BEDROOM	W8/1227	36.69	32.44	>27	1.67	1.49	10.68%	140.1	137.5	98.14%	137.3	98.00%	0.15%
R8/1227	LKD	W9/1227	38.40	34.00	>27	1.65	1.47	10.62%	304.3	294	96.62%	286.6	94.18%	2.52%
R9/1227	BEDROOM	W10/1227	37.77	33.10	>27	1.77	1.57	11.21%	138.3	136.2	98.48%	135.2	97.76%	0.73%
R10/1227	BEDROOM	W12/1227	38.22	33.43	>27	1.82	1.61	11.57%	139.9	137.5	98.28%	136.8	97.78%	0.51%
R11/1227	LKD	W11/1227	38.31	33.15	>27	1.82	1.59	12.40%	262.4	256.1	97.60%	242.7	92.49%	5.23%
R12/1227	BEDROOM	W14/1227	38.15	32.85	>27	1.77	1.55	12.75%	144	141.6	98.33%	135.1	93.82%	4.59%
R13/1227	LKD	W13/1227	38.55	32.97	>27	1.84	1.59	13.32%	259.7	253.8	97.73%	233.3	89.83%	8.08%
R14/1227	LKD	W16/1227	38.30	32.43	>27	1.82	1.57	13.99%	261.4	255	97.55%	232.7	89.02%	8.75%
R15/1227	BEDROOM	W15/1227	37.53	31.42	>27	4.02	3.78	6.04%	164.9	164	99.45%	164	99.45%	0.00%
		W17/1227	38.73	38.55	>27									
28th Floor														
R2/1228	LKD	W2/1228	39.55	39.55	>27	3.35	3.26	2.63%	298.1	297.1	99.66%	297.1	99.66%	0.00%
		W3/1228	39.55	36.42	>27									
R3/1228	BEDROOM	W4/1228	39.06	35.77	>27	2.88	2.64	8.07%	142.5	140.5	98.60%	140.5	98.60%	0.00%
R4/1228	BEDROOM	W5/1228	38.34	34.88	>27	2.84	2.60	8.45%	147.1	146.4	99.52%	146.4	99.52%	0.00%
R5/1228	LKD	W6/1228	37.93	34.21	>27	0.99	0.90	9.23%	304.1	289.7	95.26%	287.3	94.48%	0.83%
R6/1228	BEDROOM	W7/1228	38.49	34.60	>27	1.77	1.61	9.42%	144.5	142.4	98.55%	142.4	98.55%	0.00%
R7/1228	BEDROOM	W8/1228	36.71	32.62	>27	1.67	1.50	10.26%	140.1	137.5	98.14%	137.3	98.00%	0.15%
R8/1228	LKD	W9/1228	38.43	34.19	>27	1.65	1.48	10.31%	304.3	294	96.62%	286.6	94.18%	2.52%
R9/1228	BEDROOM	W10/1228	37.80	33.30	>27	1.77	1.57	10.87%	138.3	136.2	98.48%	135.3	97.83%	0.66%
R10/1228	BEDROOM	W12/1228	38.25	33.63	>27	1.83	1.62	11.18%	139.9	137.5	98.28%	136.8	97.78%	0.51%
R11/1228	LKD	W11/1228	38.34	33.36	>27	1.82	1.60	11.96%	262.4	256.1	97.60%	242.7	92.49%	5.23%
R12/1228	BEDROOM	W14/1228	38.18	33.07	>27	1.77	1.56	12.34%	144	141.6	98.33%	135.3	93.96%	4.45%
R13/1228	LKD	W13/1228	38.59	33.19	>27	1.84	1.60	12.93%	259.7	253.8	97.73%	233.5	89.91%	8.00%
R14/1228	LKD	W16/1228	38.34	32.67	>27	1.82	1.58	13.54%	261.4	255	97.55%	233.6	89.36%	8.39%
R15/1228	BEDROOM	W15/1228	37.56	31.66	>27	4.03	3.79	5.84%	164.9	164	99.45%	164	99.45%	0.00%
		W17/1228	38.78	38.63	>27									
29th Floor														
R2/1229	LKD	W2/1229	39.52	39.52	>27	3.35	3.27	2.51%	298.1	297.1	99.66%	297.1	99.66%	0.00%
		W3/1229	39.56	36.56	>27									
R3/1229	BEDROOM	W4/1229	39.07	35.92	>27	2.88	2.65	7.72%	142.5	140.5	98.60%	140.5	98.60%	0.00%
R4/1229	BEDROOM	W5/1229	38.35	35.03	>27	2.84	2.61	8.10%	147.1	146.4	99.52%	146.4	99.52%	0.00%
R5/1229	LKD	W6/1229	37.94	34.37	>27	0.99	0.90	8.82%	304.1	289.7	95.26%	287.3	94.48%	0.83%
R6/1229	BEDROOM	W7/1229	38.50	34.77	>27	1.77	1.61	9.08%	144.5	142.4	98.55%	142.4	98.55%	0.00%
R7/1229	BEDROOM	W8/1229	36.72	32.80	>27	1.67	1.50	9.84%	140.1	137.5	98.14%	137.3	98.00%	0.15%
R8/1229	LKD	W9/1229	38.44	34.37	>27	1.65	1.49	9.88%	304.3	294	96.62%	287	94.31%	2.38%
R9/1229	BEDROOM	W10/1229	37.81	33.49	>27	1.77	1.58	10.48%	138.3	136.2	98.48%	135.4	97.90%	0.59%
R10/1229	BEDROOM	W12/1229	38.26	33.82	>27	1.83	1.63	10.74%	139.9	137.5	98.28%	136.8	97.78%	0.51%
R11/1229	LKD	W11/1229	38.35	33.56	>27	1.82	1.61	11.51%	262.4	256.1	97.60%	243	92.61%	5.12%
R12/1229	BEDROOM	W14/1229	38.19	33.27	>27	1.77	1.56	11.89%	144	141.6	98.33%	135.6	94.17%	4.24%
R13/1229	LKD	W13/1229	38.60	33.40	>27	1.84	1.61	12.44%	259.7	253.8	97.73%	233.8	90.03%	7.88%
R14/1229	LKD	W16/1229	38.35	32.89	>27	1.83	1.59	13.10%	261.4	255	97.55%	234.1	89.56%	8.20%
R15/1229	BEDROOM	W15/1229	37.58	31.90	>27	4.03	3.80	5.63%	164.9	164	99.45%	164	99.45%	0.00%
		W17/1229	38.81	38.66	>27									
30th Floor														
R2/1230	LKD	W2/1230	39.46	39.46	>27	3.35	3.27	2.39%	298.1	297.1	99.66%	297.1	99.66%	0.00%
		W3/1230	39.56	36.70	>27									
R3/1230	BEDROOM	W4/1230	39.07	36.07	>27	2.88	2.66	7.37%	142.5	140.5	98.60%	140.5	98.60%	0.00%
R4/1230	BEDROOM	W5/1230	38.35	35.18	>27	2.84	2.62	7.75%	147.1	146.4	99.52%	146.4	99.52%	0.00%
R5/1230	LKD	W6/1230	37.94	34.54	>27	0.99	0.90	8.42%	304.1	289.7	95.26%	287.6	94.57%	0.72%
R6/1230	BEDROOM	W7/1230	38.50	34.93	>27	1.77	1.62	8.68%	144.5	142.4	98.55%	142.4	98.55%	0.00%
R7/1230	BEDROOM	W8/1230	36.72	32.97	>27	1.67	1.51	9.42%	140.1	137.5	98.14%	137.3	98.00%	0.15%
R8/1230	LKD	W9/1230	38.44	34.55	>27	1.65	1.49	9.46%	304.3	294	96.62%	287.2	94.38%	2.31%
R9/1230	BEDROOM	W10/1230	37.81	33.68	>27	1.77	1.59	10.02%	138.3	136.2	98.48%	135.4	97.90%	0.59%
R10/1230	BEDROOM	W12/1230	38.26	34.01	>27	1.83	1.64	10.30%	139.9	137.5	98.28%	136.8	97.78%	0.51%
R11/1230	LKD	W11/1230	38.35	33.75	>27	1.82	1.62	11.07%	262.4	256.1	97.60%	243	92.61%	5.12%
R12/1230	BEDROOM	W14/1230	38.19	33.47	>27	1.77	1.57	11.44%	144	141.6	98.33%	135.8	94.31%	4.10%
R13/1230	LKD	W13/1230	38.60	33.61	>27	1.84	1.62	11.95%	259.7	253.8	97.73%	235	90.49%	7.41%
R14/1230	LKD	W16/1230	38.35	33.11	>27	1.83	1.60	12.60%	261.4	255	97.55%	234.6	89.75%	8.00%
R15/1230	BEDROOM	W15/1230	37.58	32.13	>27	4.03	3.81	5.41%	164.9	164	99.45%	164	99.45%	0.00%
		W17/1230	38.81	38.67	>27									
31st Floor														
R2/1231	LKD	W2/1231	39.35	39.35	>27	3.35	3.27	2.27%	298.1	297.1	99.66%	297.1	99.66%	0.00%
		W3/1231	39.56	36.84	>27									
R3/1231	BEDROOM	W4/1231	39.07	36.22	>27	2.88	2.67	6.99%	142.5	140.5	98.60%	140.5	98.60%	0.00%
R4/1231	BEDROOM	W5/1231	38.35	35.34	>27	2.84	2.63	7.36%	147.1	146.4	99.52%	146.4	99.52%	0.00%
R5/1231	LKD	W6/1231	37.94	34.70	>27	0.99	0.91	8.01%	304.1	289.7	95.26%	287.7	94.61%	0.69%
R6/1231	BEDROOM	W7/1231	38.50	35.10	>27	1.77	1.63	8.29%	144.5	142.4	98.55%	142.4	98.55%	0.00%
R7/1231	BEDROOM	W8/1231	36.72	33.16	>27	1.67	1.52	8.94%	140.1	137.5	98.14%	137.3	98.00%	0.15%

R8/1231	LKD	W9/1231	38.44	34.74	>27	1.65	1.50	9.04%	304.3	294	96.62%	287.2	94.38%	2.31%
R9/1231	BEDROOM	W10/1231	37.81	33.88	>27	1.77	1.60	9.57%	138.3	136.2	98.48%	135.4	97.90%	0.59%
R10/1231	BEDROOM	W12/1231	38.27	34.21	>27	1.83	1.65	9.86%	139.9	137.5	98.28%	137.1	98.00%	0.29%
R11/1231	LKD	W11/1231	38.35	33.97	>27	1.82	1.62	10.57%	262.4	256.1	97.60%	243	92.61%	5.12%
R12/1231	BEDROOM	W14/1231	38.19	33.68	>27	1.77	1.58	10.94%	144	141.6	98.33%	136.3	94.65%	3.74%
R13/1231	LKD	W13/1231	38.60	33.84	>27	1.84	1.63	11.46%	259.7	253.8	97.73%	235.5	90.68%	7.21%
R14/1231	LKD	W16/1231	38.35	33.35	>27	1.83	1.61	12.05%	261.4	255	97.55%	236.3	90.40%	7.33%
R15/1231	BEDROOM	W15/1231	37.58	32.37	>27	4.03	3.82	5.19%	164.9	164	99.45%	164	99.45%	0.00%
		W17/1231	38.81	38.69	>27									
32nd Floor														
R2/1232	LKD	W2/1232	39.15	39.15	>27	3.35	3.27	2.15%	298.1	297.1	99.66%	297.1	99.66%	0.00%
		W3/1232	39.56	36.99	>27									
R3/1232	BEDROOM	W4/1232	39.07	36.38	>27	2.88	2.69	6.61%	142.5	140.5	98.60%	140.5	98.60%	0.00%
R4/1232	BEDROOM	W5/1232	38.35	35.51	>27	2.84	2.64	6.97%	147.1	146.4	99.52%	146.4	99.52%	0.00%
R5/1232	LKD	W6/1232	37.94	34.88	>27	0.99	0.91	7.61%	304.1	289.7	95.26%	287.7	94.61%	0.69%
R6/1232	BEDROOM	W7/1232	38.51	35.29	>27	1.77	1.64	7.84%	144.5	142.4	98.55%	142.4	98.55%	0.00%
R7/1232	BEDROOM	W8/1232	36.72	33.35	>27	1.67	1.53	8.46%	140.1	137.5	98.14%	137.4	98.07%	0.07%
R8/1232	LKD	W9/1232	38.44	34.94	>27	1.65	1.51	8.55%	304.3	294	96.62%	288.1	94.68%	2.01%
R9/1232	BEDROOM	W10/1232	37.81	34.09	>27	1.77	1.61	9.06%	138.3	136.2	98.48%	136	98.34%	0.15%
R10/1232	BEDROOM	W12/1232	38.27	34.42	>27	1.83	1.65	9.37%	139.9	137.5	98.28%	137.5	98.28%	0.00%
R11/1232	LKD	W11/1232	38.35	34.19	>27	1.82	1.63	10.08%	262.4	256.1	97.60%	245.5	93.56%	4.14%
R12/1232	BEDROOM	W14/1232	38.20	33.90	>27	1.77	1.59	10.43%	144	141.6	98.33%	138	95.83%	2.54%
R13/1232	LKD	W13/1232	38.60	34.07	>27	1.84	1.64	10.92%	259.7	253.8	97.73%	236.9	91.22%	6.66%
R14/1232	LKD	W16/1232	38.35	33.60	>27	1.83	1.62	11.45%	261.4	255	97.55%	239.3	91.55%	6.16%
R15/1232	BEDROOM	W15/1232	37.58	32.63	>27	4.03	3.83	4.94%	164.9	164	99.45%	164	99.45%	0.00%
		W17/1232	38.81	38.70	>27									
33rd Floor														
R2/1233	LKD	W2/1233	38.80	38.80	>27	3.18	3.12	2.04%	298.1	297.1	99.66%	297.1	99.66%	0.00%
		W3/1233	39.56	37.15	>27									
R3/1233	BEDROOM	W4/1233	39.07	36.55	>27	2.73	2.56	6.25%	142.5	140.5	98.60%	140.5	98.60%	0.00%
R4/1233	BEDROOM	W5/1233	38.38	35.70	>27	2.70	2.52	6.56%	147.1	146.4	99.52%	146.4	99.52%	0.00%
R5/1233	LKD	W6/1233	37.96	35.08	>27	0.94	0.88	7.10%	304.1	289.7	95.26%	287.9	94.67%	0.62%
R6/1233	BEDROOM	W7/1233	38.53	35.49	>27	1.69	1.56	7.41%	144.5	142.4	98.55%	142.4	98.55%	0.00%
R7/1233	BEDROOM	W8/1233	36.74	33.57	>27	1.59	1.46	8.01%	140.1	137.5	98.14%	137.4	98.07%	0.07%
R8/1233	LKD	W9/1233	38.46	35.17	>27	1.58	1.45	8.05%	304.3	294	96.62%	288.1	94.68%	2.01%
R9/1233	BEDROOM	W10/1233	37.83	34.32	>27	1.68	1.54	8.52%	138.3	136.2	98.48%	136	98.34%	0.15%
R10/1233	BEDROOM	W12/1233	38.29	34.66	>27	1.74	1.58	8.82%	139.9	137.5	98.28%	137.5	98.28%	0.00%
R11/1233	LKD	W11/1233	38.38	34.44	>27	1.74	1.57	9.51%	262.4	256.1	97.60%	245.5	93.56%	4.14%
R12/1233	BEDROOM	W14/1233	38.22	34.16	>27	1.69	1.52	9.90%	144	141.6	98.33%	138.2	95.97%	2.40%
R13/1233	LKD	W13/1233	38.62	34.34	>27	1.76	1.58	10.35%	259.7	253.8	97.73%	236.4	91.03%	6.86%
R14/1233	LKD	W16/1233	38.38	33.88	>27	1.74	1.55	10.84%	261.4	255	97.55%	239.1	91.47%	6.24%
R15/1233	BEDROOM	W15/1233	37.60	32.93	>27	3.84	3.66	4.67%	164.9	164	99.45%	164	99.45%	0.00%
		W17/1233	38.83	38.74	>27									
34th Floor														
R1/1234	KD	W1/1234	39.62	39.62	>27	11.62	11.60	0.16%	587.5	583.2	99.27%	583.2	99.27%	0.00%
		W2/1234	39.22	37.32	>27									
32 Quay Street														
1st Floor														
R1/1241	BEDROOM	W1/1241	17.37	13.74	20.90%	1.32	1.18	10.88%	173.4	159.8	92.16%	152.2	87.77%	4.76%
R2/1241	BEDROOM	W2/1241	22.55	18.36	18.58%	3.24	2.48	23.40%	160.2	153.5	95.82%	153.3	95.69%	0.13%
		W3/1241	25.31	13.93	44.96%									
R3/1241	LKD	W4/1241	26.45	15.04	43.14%	1.66	1.10	33.45%	265.9	259.3	97.52%	215	80.86%	17.08%
R4/1241	BEDROOM	W5/1241	25.95	14.54	43.97%	1.54	0.98	36.60%	136.5	133	97.44%	96.1	70.40%	27.74%
R5/1241	LKD	W6/1241	26.49	15.07	43.11%	1.54	1.02	33.83%	291.8	282.1	96.68%	179.2	61.41%	36.48%
R6/1241	BEDROOM	W7/1241	25.99	14.44	44.44%	1.60	1.08	32.44%	135	132.5	98.15%	86.6	64.15%	34.64%
R7/1241	STUDIO	W8/1241	26.70	15.28	42.77%	1.49	1.01	32.10%	323.4	309.2	95.61%	222.3	68.74%	28.10%
R8/1241	STUDIO	W9/1241	26.72	15.55	41.80%	1.46	1.00	31.65%	328.8	293.3	89.20%	170.9	51.98%	41.73%
R9/1241	BEDROOM	W10/1241	24.85	13.88	44.14%	1.49	1.02	31.88%	132.1	128.4	97.20%	62.7	47.46%	51.17%
R10/1241	LKD	W11/1241	26.24	15.40	41.31%	1.55	1.05	32.08%	290.6	280.6	96.56%	117.9	40.57%	57.98%
R11/1241	BEDROOM	W12/1241	26.82	15.95	40.53%	1.67	1.15	31.36%	136	131.2	96.47%	63.8	46.91%	51.37%
R12/1241	LKD	W13/1241	26.16	15.42	41.06%	1.71	1.17	31.63%	248.6	241	96.94%	77.1	31.01%	68.01%
R13/1241	BEDROOM	W14/1241	25.62	14.89	41.88%	1.51	0.99	34.35%	138.5	130.8	94.44%	59.3	42.82%	54.66%
R14/1241	LKD	W15/1241	26.07	15.37	41.04%	1.59	1.10	30.65%	276.7	267.7	96.75%	81.3	29.38%	69.63%
R15/1241	BEDROOM	W16/1241	25.23	14.89	40.98%	3.37	2.83	16.05%	145.3	139.6	96.08%	139.5	96.01%	0.07%
		W17/1241	18.33	18.28	0.27%									
2nd Floor														
R1/1242	BEDROOM	W1/1242	18.46	14.79	19.88%	1.14	1.03	10.01%	173.4	159.1	91.75%	151.5	87.37%	4.78%
R2/1242	BEDROOM	W2/1242	23.16	18.92	18.31%	2.75	2.11	23.32%	160.2	153.3	95.69%	153.1	95.57%	0.13%
		W3/1242	26.03	14.50	44.30%									
R3/1242	LKD	W4/1242	27.17	15.63	42.47%	1.40	0.92	33.84%	265.9	259.3	97.52%	209.7	78.86%	19.13%
R4/1242	BEDROOM	W5/1242	26.66	15.13	43.25%	1.32	0.83	37.01%	136.5	133	97.44%	89.3	65.42%	32.86%
R5/1242	LKD	W6/1242	27.22	15.66	42.47%	1.30	0.85	34.29%	291.8	282.1	96.68%	173.4	59.42%	38.53%
R6/1242	BEDROOM	W7/1242	26.72	15.03	43.75%	1.37	0.92	32.87%	135	132.5	98.15%	77.4	57.33%	41.58%
R7/1242	STUDIO	W8/1242	27.44	15.89	42.09%	1.24	0.84	32.64%	323.4	307.4	95.05%	203	62.77%	33.96%
R8/1242	STUDIO	W9/1242	27.46	16.17	41.11%	1.22	0.83	32.10%	328.8	291.9	88.78%	165.1	50.21%	43.44%
R9/1242	BEDROOM	W10/1242	25.56	14.47	43.39%	1.28	0.87	32.24%	132.1	127.2	96.29%	52.9	40.05%	58.41%

R10/1242	LKD	W11/1242	26.98	16.02	40.62%	1.30	0.88	32.46%	290.6	278.7	95.91%	110.1	37.89%	60.50%
R11/1242	BEDROOM	W12/1242	27.58	16.59	39.85%	1.43	0.97	31.86%	136	128.9	94.78%	54.1	39.78%	58.03%
R12/1242	LKD	W13/1242	26.91	16.05	40.36%	1.44	0.98	32.04%	248.6	237.3	95.45%	70.3	28.28%	70.38%
R13/1242	BEDROOM	W14/1242	26.36	15.51	41.16%	1.29	0.84	34.81%	138.5	127.4	91.99%	47.2	34.08%	62.95%
R14/1242	LKD	W15/1242	26.82	16.02	40.27%	1.34	0.92	31.02%	276.7	257.4	93.02%	73.4	26.53%	71.48%
R15/1242	BEDROOM	W16/1242	25.98	15.54	40.18%	2.88	2.41	16.24%	145.3	139.4	95.94%	139.1	95.73%	0.22%
		W17/1242	19.48	19.43	0.26%									
3rd Floor														
R1/1243	BEDROOM	W1/1243	19.90	16.18	18.69%	1.19	1.07	9.52%	173.4	163.7	94.41%	156	89.97%	4.70%
R2/1243	BEDROOM	W2/1243	23.84	19.55	17.99%	2.79	2.15	23.06%	160.2	156.2	97.50%	156	97.38%	0.13%
		W3/1243	26.67	15.05	43.57%									
R3/1243	LKD	W4/1243	27.83	16.19	41.83%	1.42	0.95	33.36%	265.9	259.3	97.52%	211.3	79.47%	18.51%
R4/1243	BEDROOM	W5/1243	27.32	15.69	42.57%	1.34	0.85	36.34%	136.5	133	97.44%	90.4	66.23%	32.03%
R5/1243	LKD	W6/1243	27.90	16.24	41.79%	1.32	0.87	33.74%	291.8	282.1	96.68%	174.3	59.73%	38.21%
R6/1243	BEDROOM	W7/1243	27.40	15.61	43.03%	1.39	0.94	32.37%	135	132.5	98.15%	78.9	58.44%	40.45%
R7/1243	STUDIO	W8/1243	28.13	16.48	41.41%	1.27	0.86	32.12%	323.4	308.1	95.27%	212.3	65.65%	31.09%
R8/1243	STUDIO	W9/1243	28.14	16.77	40.41%	1.24	0.85	31.67%	328.8	293.1	89.14%	165.5	50.33%	43.53%
R9/1243	BEDROOM	W10/1243	26.22	15.04	42.64%	1.31	0.89	31.65%	132.1	127.4	96.44%	54.5	41.26%	57.22%
R10/1243	LKD	W11/1243	27.67	16.62	39.93%	1.32	0.90	32.02%	290.6	280.6	96.56%	112	38.54%	60.09%
R11/1243	BEDROOM	W12/1243	28.29	17.21	39.17%	1.45	1.00	31.36%	136	128.9	94.78%	55.6	40.88%	56.87%
R12/1243	LKD	W13/1243	27.60	16.66	39.64%	1.47	1.01	31.59%	248.6	241	96.94%	70.9	28.52%	70.58%
R13/1243	BEDROOM	W14/1243	27.05	16.12	40.41%	1.31	0.87	34.09%	138.5	127.4	91.99%	49.5	35.74%	61.15%
R14/1243	LKD	W15/1243	27.52	16.65	39.50%	1.36	0.95	30.52%	276.7	268.1	96.89%	74	26.74%	72.40%
R15/1243	BEDROOM	W16/1243	26.68	16.17	39.39%	2.97	2.50	15.78%	145.3	139.6	96.08%	139.5	96.01%	0.07%
		W17/1243	20.64	20.60	0.19%									
4th Floor														
R1/1244	BEDROOM	W1/1244	21.84	18.08	17.22%	1.26	1.14	8.99%	173.4	169.1	97.52%	161.4	93.08%	4.55%
R2/1244	BEDROOM	W2/1244	24.67	20.32	17.63%	2.84	2.20	22.71%	160.2	158.1	98.69%	157.9	98.56%	0.13%
		W3/1244	27.30	15.62	42.78%									
R3/1244	LKD	W4/1244	28.48	16.78	41.08%	1.45	0.97	32.85%	265.9	259.3	97.52%	212.4	79.88%	18.09%
R4/1244	BEDROOM	W5/1244	27.97	16.27	41.83%	1.36	0.88	35.63%	136.5	133	97.44%	92.1	67.47%	30.75%
R5/1244	LKD	W6/1244	28.57	16.83	41.09%	1.34	0.90	33.23%	291.8	282.1	96.68%	175.2	60.04%	37.89%
R6/1244	BEDROOM	W7/1244	28.06	16.21	42.23%	1.41	0.96	31.82%	135	132.5	98.15%	80.5	59.63%	39.25%
R7/1244	STUDIO	W8/1244	28.80	17.10	40.63%	1.29	0.88	31.71%	323.4	309.2	95.61%	214.9	66.45%	30.50%
R8/1244	STUDIO	W9/1244	28.82	17.40	39.63%	1.27	0.87	31.18%	328.8	293.1	89.14%	166.5	50.64%	43.19%
R9/1244	BEDROOM	W10/1244	26.88	15.65	41.78%	1.33	0.92	30.93%	132.1	127.8	96.74%	55.8	42.24%	56.34%
R10/1244	LKD	W11/1244	28.36	17.26	39.14%	1.35	0.92	31.50%	290.6	280.6	96.56%	113.4	39.02%	59.59%
R11/1244	BEDROOM	W12/1244	29.00	17.86	38.41%	1.48	1.02	30.85%	136	128.9	94.78%	56.7	41.69%	56.01%
R12/1244	LKD	W13/1244	28.29	17.31	38.81%	1.50	1.03	31.02%	248.6	241	96.94%	72	28.96%	70.12%
R13/1244	BEDROOM	W14/1244	27.73	16.75	39.60%	1.34	0.89	33.38%	138.5	127.7	92.20%	51.3	37.04%	59.83%
R14/1244	LKD	W15/1244	28.22	17.32	38.63%	1.39	0.97	29.97%	276.7	268.1	96.89%	75.2	27.18%	71.95%
R15/1244	BEDROOM	W16/1244	27.38	16.83	38.53%	3.05	2.59	15.26%	145.3	139.6	96.08%	139.5	96.01%	0.07%
		W17/1244	21.92	21.88	0.18%									
5th Floor														
R1/1245	BEDROOM	W1/1245	24.13	20.34	15.71%	1.34	1.22	8.54%	173.4	169.2	97.58%	161.5	93.14%	4.55%
R2/1245	BEDROOM	W2/1245	25.51	21.12	17.21%	2.89	2.24	22.34%	160.2	158.1	98.69%	157.9	98.56%	0.13%
		W3/1245	27.94	16.21	41.98%									
R3/1245	LKD	W4/1245	29.13	17.39	40.30%	1.47	1.00	32.29%	265.9	259.3	97.52%	214.3	80.59%	17.35%
R4/1245	BEDROOM	W5/1245	28.62	16.89	40.99%	1.39	0.90	34.94%	136.5	133	97.44%	93.7	68.64%	29.55%
R5/1245	LKD	W6/1245	29.22	17.45	40.28%	1.37	0.92	32.65%	291.8	282.1	96.68%	176.5	60.49%	37.43%
R6/1245	BEDROOM	W7/1245	28.71	16.85	41.31%	1.44	0.99	31.15%	135	132.5	98.15%	82.6	61.19%	37.66%
R7/1245	STUDIO	W8/1245	29.48	17.75	39.79%	1.31	0.90	31.15%	323.4	309.2	95.61%	218.1	67.44%	29.46%
R8/1245	STUDIO	W9/1245	29.50	18.06	38.78%	1.29	0.90	30.67%	328.8	293.1	89.14%	167.6	50.97%	42.82%
R9/1245	BEDROOM	W10/1245	27.54	16.28	40.89%	1.35	0.95	30.16%	132.1	127.8	96.74%	57.7	43.68%	54.85%
R10/1245	LKD	W11/1245	29.04	17.92	38.29%	1.37	0.95	30.88%	290.6	280.6	96.56%	114.5	39.40%	59.19%
R11/1245	BEDROOM	W12/1245	29.71	18.54	37.60%	1.51	1.05	30.37%	136	129.4	95.15%	57.8	42.50%	55.33%
R12/1245	LKD	W13/1245	28.98	17.98	37.96%	1.52	1.06	30.40%	248.6	241	96.94%	73.1	29.40%	69.67%
R13/1245	BEDROOM	W14/1245	28.41	17.42	38.68%	1.36	0.92	32.65%	138.5	128.2	92.56%	52.8	38.12%	58.81%
R14/1245	LKD	W15/1245	28.91	18.01	37.70%	1.41	1.00	29.37%	276.7	268.1	96.89%	76.5	27.65%	71.47%
R15/1245	BEDROOM	W16/1245	28.07	17.52	37.58%	3.15	2.69	14.73%	145.3	139.9	96.28%	139.8	96.21%	0.07%
		W17/1245	23.34	23.30	0.17%									
6th Floor														
R1/1246	BEDROOM	W1/1246	25.81	21.99	14.80%	1.39	1.28	8.19%	173.4	169.2	97.58%	161.7	93.25%	4.43%
R2/1246	BEDROOM	W2/1246	26.14	21.70	16.99%	2.93	2.29	22.03%	160.2	158.1	98.69%	157.9	98.56%	0.13%
		W3/1246	28.58	16.83	41.11%									
R3/1246	LKD	W4/1246	29.78	18.02	39.49%	1.50	1.02	31.68%	265.9	259.3	97.52%	216.6	81.46%	16.47%
R4/1246	BEDROOM	W5/1246	29.27	17.52	40.14%	1.41	0.93	34.21%	136.5	133	97.44%	96.5	70.70%	27.44%
R5/1246	LKD	W6/1246	29.88	18.10	39.42%	1.39	0.94	32.04%	291.8	282.1	96.68%	179.2	61.41%	36.48%
R6/1246	BEDROOM	W7/1246	29.37	17.50	40.42%	1.46	1.02	30.57%	135	132.5	98.15%	85.1	63.04%	35.77%
R7/1246	STUDIO	W8/1246	30.15	18.42	38.91%	1.34	0.93	30.54%	323.4	309.2	95.61%	220.6	68.21%	28.65%
R8/1246	STUDIO	W9/1246	30.18	18.74	37.91%	1.31	0.92	30.06%	328.8	293.1	89.14%	169	51.40%	42.34%
R9/1246	BEDROOM	W10/1246	28.20	16.93	39.96%	1.38	0.97	29.34%	132.1	128.3	97.12%	59.8	45.27%	53.39%
R10/1246	LKD	W11/1246	29.72	18.61	37.38%	1.40	0.97	30.28%	290.6	280.6	96.56%	115.3	39.68%	58.91%
R11/1246	BEDROOM	W12/1246	30.41	19.24	36.73%	1.53	1.08	29.72%	136	129.9	95.51%	59.6	43.82%	54.12%
R12/1246	LKD	W13/1246	29.66	18.68	37.02%	1.55	1.09	29.70%	248.6	241	96.94%	74.3	29.89%	69.17%
R13/1246	BEDROOM	W14/1246	29.09	18.11	37.74%	1.39	0.95	31.84%	138.5	128.7	92.92%	55.7	40.22%	56.72%
R14/1246	LKD	W15/1246	29.59	18.73	36.70%	1.44	1.03	28.67%	276.7	268.1	96.89%	77.4	27.97%	71.13%

R15/1246	BEDROOM	W16/1246	28.76	18.23	36.61%	3.25	2.79	14.15%	145.3	140.5	96.70%	140.4	96.63%	0.07%
		W17/1246	24.95	24.90	0.20%									
7th Floor														
R1/1247	BEDROOM	W1/1247	26.20	22.34	14.73%	1.41	1.29	8.17%	173.4	169.2	97.58%	161.7	93.25%	4.43%
R2/1247	BEDROOM	W2/1247	26.55	22.07	16.87%	2.97	2.33	21.69%	160.2	158.1	98.69%	157.9	98.56%	0.13%
		W3/1247	29.20	17.45	40.24%									
R3/1247	LKD	W4/1247	30.41	18.67	38.61%	1.52	1.05	31.03%	265.9	259.3	97.52%	219.1	82.40%	15.50%
R4/1247	BEDROOM	W5/1247	29.90	18.18	39.20%	1.44	0.96	33.43%	136.5	133.5	97.80%	98.9	72.45%	25.92%
R5/1247	LKD	W6/1247	30.53	18.77	38.52%	1.41	0.97	31.37%	291.8	282.1	96.68%	182.6	62.58%	35.27%
R6/1247	BEDROOM	W7/1247	30.01	18.19	39.39%	1.49	1.04	29.83%	135	132.5	98.15%	87.7	64.96%	33.81%
R7/1247	STUDIO	W8/1247	30.81	19.12	37.94%	1.36	0.95	29.90%	323.4	309.2	95.61%	225.1	69.60%	27.20%
R8/1247	STUDIO	W9/1247	30.85	19.46	36.92%	1.34	0.94	29.47%	328.8	293.1	89.14%	170.6	51.89%	41.79%
R9/1247	BEDROOM	W10/1247	28.84	17.62	38.90%	1.40	1.00	28.50%	132.1	128.4	97.20%	62.7	47.46%	51.17%
R10/1247	LKD	W11/1247	30.39	19.32	36.43%	1.42	1.00	29.56%	290.6	280.6	96.56%	117.1	40.30%	58.27%
R11/1247	BEDROOM	W12/1247	31.09	19.98	35.73%	1.56	1.11	29.08%	136	130.3	95.81%	61.8	45.44%	52.57%
R12/1247	LKD	W13/1247	30.33	19.40	36.04%	1.58	1.12	29.06%	248.6	241	96.94%	76.7	30.85%	68.17%
R13/1247	BEDROOM	W14/1247	29.75	18.82	36.74%	1.41	0.97	31.02%	138.5	129.7	93.65%	58	41.88%	55.28%
R14/1247	LKD	W15/1247	30.26	19.47	35.66%	1.46	1.05	27.93%	276.7	268.1	96.89%	80.2	28.98%	70.09%
R15/1247	BEDROOM	W16/1247	29.42	18.97	35.52%	3.36	2.91	13.50%	145.3	142.2	97.87%	142	97.73%	0.14%
		W17/1247	26.76	26.71	0.19%									
8th Floor														
R1/1248	BEDROOM	W1/1248	26.55	22.67	14.61%	1.42	1.30	8.17%	173.4	169.2	97.58%	161.7	93.25%	4.43%
R2/1248	BEDROOM	W2/1248	26.93	22.42	16.75%	3.01	2.36	21.42%	160.2	158.1	98.69%	157.9	98.56%	0.13%
		W3/1248	29.80	18.10	39.26%									
R3/1248	LKD	W4/1248	31.04	19.34	37.69%	1.55	1.08	30.36%	265.9	259.3	97.52%	223.5	84.05%	13.81%
R4/1248	BEDROOM	W5/1248	30.52	18.86	38.20%	1.46	0.98	32.63%	136.5	133.7	97.95%	101.2	74.14%	24.31%
R5/1248	LKD	W6/1248	31.15	19.47	37.50%	1.44	1.00	30.66%	291.8	282.1	96.68%	186.2	63.81%	34.00%
R6/1248	BEDROOM	W7/1248	30.63	18.90	38.30%	1.51	1.07	29.06%	135	132.5	98.15%	91	67.41%	31.32%
R7/1248	STUDIO	W8/1248	31.44	19.84	36.90%	1.38	0.98	29.28%	323.4	309.2	95.61%	230.6	71.30%	25.42%
R8/1248	STUDIO	W9/1248	31.46	20.20	35.79%	1.36	0.97	28.72%	328.8	293.4	89.23%	173.1	52.65%	41.00%
R9/1248	BEDROOM	W10/1248	29.42	18.33	37.70%	1.42	1.03	27.52%	132.1	128.4	97.20%	65.7	49.74%	48.83%
R10/1248	LKD	W11/1248	31.00	20.06	35.29%	1.44	1.03	28.71%	290.6	280.6	96.56%	119.3	41.05%	57.48%
R11/1248	BEDROOM	W12/1248	31.71	20.73	34.63%	1.58	1.13	28.27%	136	130.9	96.25%	64.9	47.72%	50.42%
R12/1248	LKD	W13/1248	30.94	20.15	34.87%	1.60	1.15	28.19%	248.6	241	96.94%	78.8	31.70%	67.30%
R13/1248	BEDROOM	W14/1248	30.34	19.57	35.50%	1.43	1.00	30.01%	138.5	130	93.86%	61.2	44.19%	52.92%
R14/1248	LKD	W15/1248	30.87	20.25	34.40%	1.48	1.08	27.11%	276.7	268.1	96.89%	82.2	29.71%	69.34%
R15/1248	BEDROOM	W16/1248	30.03	19.75	34.23%	3.48	3.04	12.76%	145.3	144.6	99.52%	144.5	99.45%	0.07%
		W17/1248	28.76	28.72	>27									
9th Floor														
R1/1249	BEDROOM	W1/1249	26.90	23.00	14.50%	1.43	1.31	8.24%	173.4	169.2	97.58%	161.7	93.25%	4.43%
R2/1249	BEDROOM	W2/1249	27.31	22.77	16.62%	3.04	2.40	21.05%	160.2	158.1	98.69%	157.9	98.56%	0.13%
		W3/1249	30.39	18.76	38.27%									
R3/1249	LKD	W4/1249	31.63	20.03	36.67%	1.57	1.10	29.70%	265.9	259.3	97.52%	227.9	85.71%	12.11%
R4/1249	BEDROOM	W5/1249	31.11	19.56	37.13%	1.48	1.01	31.69%	136.5	133.8	98.02%	104.3	76.41%	22.05%
R5/1249	LKD	W6/1249	31.73	20.18	36.40%	1.46	1.02	29.88%	291.8	282.1	96.68%	190.9	65.42%	32.33%
R6/1249	BEDROOM	W7/1249	31.20	19.63	37.08%	1.53	1.10	28.21%	135	132.5	98.15%	94.6	70.07%	28.60%
R7/1249	STUDIO	W8/1249	32.02	20.59	35.70%	1.40	1.00	28.43%	323.4	309.2	95.61%	233.7	72.26%	24.42%
R8/1249	STUDIO	W9/1249	32.04	20.96	34.58%	1.38	0.99	27.87%	328.8	293.7	89.32%	175.3	53.32%	40.31%
R9/1249	BEDROOM	W10/1249	29.97	19.07	36.37%	1.44	1.06	26.39%	132.1	128.4	97.20%	69.4	52.54%	45.95%
R10/1249	LKD	W11/1249	31.57	20.83	34.02%	1.46	1.06	27.89%	290.6	280.6	96.56%	122.2	42.05%	56.45%
R11/1249	BEDROOM	W12/1249	32.29	21.52	33.35%	1.60	1.16	27.43%	136	131.4	96.62%	69	50.74%	47.49%
R12/1249	LKD	W13/1249	31.50	20.93	33.56%	1.62	1.18	27.25%	248.6	241	96.94%	82.4	33.15%	65.81%
R13/1249	BEDROOM	W14/1249	30.88	20.35	34.10%	1.45	1.03	28.86%	138.5	131.1	94.66%	65.7	47.44%	49.89%
R14/1249	LKD	W15/1249	31.43	21.05	33.03%	1.50	1.11	26.08%	276.7	268.1	96.89%	85.8	31.01%	68.00%
R15/1249	BEDROOM	W16/1249	30.58	20.54	32.83%	3.60	3.17	11.96%	145.3	144.6	99.52%	144.5	99.45%	0.07%
		W17/1249	30.92	30.87	>27									
10th Floor														
R1/1250	BEDROOM	W1/1250	27.24	23.32	14.39%	1.44	1.33	8.24%	173.4	169.2	97.58%	161.7	93.25%	4.43%
R2/1250	BEDROOM	W2/1250	27.68	23.11	16.51%	3.07	2.44	20.69%	160.2	158.1	98.69%	157.9	98.56%	0.13%
		W3/1250	30.94	19.42	37.23%									
R3/1250	LKD	W4/1250	32.19	20.73	35.60%	1.59	1.13	28.91%	265.9	259.3	97.52%	231.2	86.95%	10.84%
R4/1250	BEDROOM	W5/1250	31.66	20.27	35.98%	1.50	1.04	30.78%	136.5	133.8	98.02%	107.7	78.90%	19.51%
R5/1250	LKD	W6/1250	32.29	20.91	35.24%	1.48	1.05	29.00%	291.8	282.1	96.68%	193.9	66.45%	31.27%
R6/1250	BEDROOM	W7/1250	31.73	20.38	35.77%	1.55	1.13	27.21%	135	132.5	98.15%	97.3	72.07%	26.57%
R7/1250	STUDIO	W8/1250	32.57	21.36	34.42%	1.42	1.03	27.55%	323.4	309.2	95.61%	238.2	73.65%	22.96%
R8/1250	STUDIO	W9/1250	32.58	21.74	33.27%	1.40	1.02	26.91%	328.8	294	89.42%	179.5	54.59%	38.95%
R9/1250	BEDROOM	W10/1250	30.48	19.83	34.94%	1.46	1.09	25.17%	132.1	128.4	97.20%	73	55.26%	43.15%
R10/1250	LKD	W11/1250	32.10	21.62	32.65%	1.48	1.08	26.86%	290.6	280.6	96.56%	126.4	43.50%	54.95%
R11/1250	BEDROOM	W12/1250	32.82	22.33	31.96%	1.62	1.20	26.35%	136	132	97.06%	73.7	54.19%	44.17%
R12/1250	LKD	W13/1250	32.03	21.73	32.16%	1.64	1.21	26.23%	248.6	241.2	97.02%	86.3	34.71%	64.22%
R13/1250	BEDROOM	W14/1250	31.39	21.15	32.62%	1.47	1.06	27.62%	138.5	131.7	95.09%	70.5	50.90%	46.47%
R14/1250	LKD	W15/1250	31.94	21.88	31.50%	1.52	1.14	25.03%	276.7	268.5	97.04%	91	32.89%	66.11%
R15/1250	BEDROOM	W16/1250	31.08	21.36	31.27%	3.73	3.32	11.12%	145.3	144.6	99.52%	144.5	99.45%	0.07%
		W17/1250	33.15	33.11	>27									
11th Floor														
R1/1251	BEDROOM	W1/1251	27.56	23.63	14.26%	1.46	1.34	8.25%	173.4	169.2	97.58%	161.7	93.25%	4.43%

R2/1251	BEDROOM	W2/1251	28.03	23.44	16.38%	3.11	2.48	20.29%	160.2	158.1	98.69%	157.9	98.56%	0.13%
		W3/1251	31.47	20.07	36.22%									
R3/1251	LKD	W4/1251	32.73	21.44	34.49%	1.61	1.16	28.16%	265.9	259.3	97.52%	235	88.38%	9.37%
R4/1251	BEDROOM	W5/1251	32.20	21.00	34.78%	1.52	1.07	29.85%	136.5	133.8	98.02%	110.4	80.88%	17.49%
R5/1251	LKD	W6/1251	32.81	21.65	34.01%	1.50	1.08	28.09%	291.8	282.1	96.68%	199.3	68.30%	29.35%
R6/1251	BEDROOM	W7/1251	32.25	21.15	34.42%	1.57	1.16	26.20%	135	132.5	98.15%	101.7	75.33%	23.25%
R7/1251	STUDIO	W8/1251	33.10	22.15	33.08%	1.44	1.05	26.70%	323.4	309.2	95.61%	242.7	75.05%	21.51%
R8/1251	STUDIO	W9/1251	33.11	22.54	31.92%	1.42	1.05	25.94%	328.8	294.4	89.54%	185.1	56.30%	37.13%
R9/1251	BEDROOM	W10/1251	30.98	20.61	33.47%	1.48	1.12	23.98%	132.1	128.4	97.20%	78	59.05%	39.25%
R10/1251	LKD	W11/1251	32.62	22.44	31.21%	1.50	1.11	25.73%	290.6	280.6	96.56%	131.8	45.35%	53.03%
R11/1251	BEDROOM	W12/1251	33.34	23.16	30.53%	1.64	1.23	25.36%	136	132.8	97.65%	79.6	58.53%	40.06%
R12/1251	LKD	W13/1251	32.53	22.56	30.65%	1.66	1.25	25.14%	248.6	241.4	97.10%	92.8	37.33%	61.56%
R13/1251	BEDROOM	W14/1251	31.88	21.96	31.12%	1.49	1.10	26.41%	138.5	132.2	95.45%	75.6	54.58%	42.81%
R14/1251	LKD	W15/1251	32.44	22.72	29.96%	1.54	1.17	23.96%	276.7	268.7	97.11%	96.4	34.84%	64.12%
R15/1251	BEDROOM	W16/1251	31.58	22.20	29.70%	3.85	3.45	10.33%	145.3	144.6	99.52%	144.5	99.45%	0.07%
		W17/1251	35.22	35.18	>27									
12th Floor														
R1/1252	BEDROOM	W1/1252	27.88	23.93	14.17%	1.47	1.35	8.25%	173.4	169.2	97.58%	160.8	92.73%	4.96%
R2/1252	BEDROOM	W2/1252	28.37	23.77	16.21%	3.14	2.51	19.93%	160.2	158.1	98.69%	157.9	98.56%	0.13%
		W3/1252	31.99	20.73	35.20%									
R3/1252	LKD	W4/1252	33.25	22.14	33.41%	1.63	1.19	27.37%	265.9	259.3	97.52%	240	90.26%	7.44%
R4/1252	BEDROOM	W5/1252	32.72	21.74	33.56%	1.54	1.10	28.88%	136.5	133.8	98.02%	114.1	83.59%	14.72%
R5/1252	LKD	W6/1252	33.32	22.40	32.77%	1.51	1.10	27.21%	291.8	282.1	96.68%	206	70.60%	26.98%
R6/1252	BEDROOM	W7/1252	32.74	21.92	33.05%	1.58	1.19	25.19%	135	132.5	98.15%	106.1	78.59%	19.92%
R7/1252	STUDIO	W8/1252	33.62	22.94	31.77%	1.46	1.08	25.76%	323.4	309.7	95.76%	244.3	75.54%	21.12%
R8/1252	STUDIO	W9/1252	33.61	23.35	30.53%	1.43	1.08	25.03%	328.8	295.5	89.87%	191	58.09%	35.36%
R9/1252	BEDROOM	W10/1252	31.45	21.40	31.96%	1.49	1.15	22.77%	132.1	128.4	97.20%	85.9	65.03%	33.10%
R10/1252	LKD	W11/1252	33.10	23.25	29.76%	1.52	1.14	24.70%	290.6	280.6	96.56%	138.3	47.59%	50.71%
R11/1252	BEDROOM	W12/1252	33.83	23.98	29.12%	1.66	1.26	24.34%	136	133.4	98.09%	86.8	63.82%	34.93%
R12/1252	LKD	W13/1252	33.01	23.38	29.17%	1.68	1.28	24.02%	248.6	241.4	97.10%	99.9	40.19%	58.62%
R13/1252	BEDROOM	W14/1252	32.35	22.79	29.55%	1.51	1.13	25.18%	138.5	133.6	96.46%	81.6	58.92%	38.92%
R14/1252	LKD	W15/1252	32.91	23.57	28.38%	1.56	1.20	22.79%	276.7	268.8	97.14%	104.5	37.77%	61.12%
R15/1252	BEDROOM	W16/1252	32.04	23.04	28.09%	3.93	3.55	9.70%	145.3	144.6	99.52%	144.5	99.45%	0.07%
		W17/1252	36.32	36.29	>27									
13th Floor														
R1/1253	BEDROOM	W1/1253	28.20	24.24	14.04%	1.48	1.36	8.26%	173.4	169.2	97.58%	160.5	92.56%	5.14%
R2/1253	BEDROOM	W2/1253	28.72	24.09	16.12%	3.17	2.55	19.60%	160.2	158.1	98.69%	157.9	98.56%	0.13%
		W3/1253	32.50	21.38	34.22%									
R3/1253	LKD	W4/1253	33.76	22.83	32.38%	1.66	1.21	26.65%	265.9	259.3	97.52%	242.9	91.35%	6.32%
R4/1253	BEDROOM	W5/1253	33.24	22.47	32.40%	1.56	1.13	27.88%	136.5	133.8	98.02%	117.8	86.30%	11.96%
R5/1253	LKD	W6/1253	33.83	23.15	31.57%	1.53	1.13	26.35%	291.8	282.2	96.71%	211.8	72.58%	24.95%
R6/1253	BEDROOM	W7/1253	33.23	22.69	31.72%	1.60	1.21	24.22%	135	132.5	98.15%	112.3	83.19%	15.25%
R7/1253	STUDIO	W8/1253	34.12	23.73	30.45%	1.47	1.11	24.90%	323.4	310.4	95.98%	251.3	77.71%	19.04%
R8/1253	STUDIO	W9/1253	34.11	24.16	29.17%	1.45	1.10	24.04%	328.8	296.3	90.12%	198.7	60.43%	32.94%
R9/1253	BEDROOM	W10/1253	31.92	22.20	30.45%	1.51	1.18	21.59%	132.1	128.4	97.20%	93.5	70.78%	27.18%
R10/1253	LKD	W11/1253	33.58	24.07	28.32%	1.54	1.17	23.63%	290.6	280.6	96.56%	149	51.27%	46.90%
R11/1253	BEDROOM	W12/1253	34.30	24.81	27.67%	1.68	1.29	23.23%	136	133.8	98.38%	94.8	69.71%	29.15%
R12/1253	LKD	W13/1253	33.47	24.22	27.64%	1.70	1.31	22.91%	248.6	241.5	97.14%	107.9	43.40%	55.32%
R13/1253	BEDROOM	W14/1253	32.80	23.62	27.99%	1.52	1.16	23.92%	138.5	134.4	97.04%	88.9	64.19%	33.85%
R14/1253	LKD	W15/1253	33.37	24.42	26.82%	1.58	1.23	21.65%	276.7	268.8	97.14%	111.2	40.19%	58.63%
R15/1253	BEDROOM	W16/1253	32.48	23.87	26.51%	3.97	3.61	9.11%	145.3	144.6	99.52%	144.5	99.45%	0.07%
		W17/1253	36.81	36.78	>27									
14th Floor														
R1/1254	BEDROOM	W1/1254	28.52	24.54	13.96%	1.49	1.37	8.20%	173.4	169.2	97.58%	160.5	92.56%	5.14%
R2/1254	BEDROOM	W2/1254	29.06	24.43	15.93%	3.20	2.58	19.20%	160.2	158.1	98.69%	157.9	98.56%	0.13%
		W3/1254	33.00	22.03	33.24%									
R3/1254	LKD	W4/1254	34.27	23.52	31.37%	1.68	1.24	25.91%	265.9	259.3	97.52%	245.9	92.48%	5.17%
R4/1254	BEDROOM	W5/1254	33.75	23.21	31.23%	1.58	1.15	27.03%	136.5	133.8	98.02%	122.2	89.52%	8.67%
R5/1254	LKD	W6/1254	34.32	23.90	30.36%	1.55	1.16	25.52%	291.8	282.4	96.78%	218.4	74.85%	22.66%
R6/1254	BEDROOM	W7/1254	33.71	23.46	30.41%	1.62	1.24	23.27%	135	132.5	98.15%	120.6	89.33%	8.98%
R7/1254	STUDIO	W8/1254	34.61	24.53	29.12%	1.49	1.13	23.94%	323.4	311.6	96.35%	259.8	80.33%	16.62%
R8/1254	STUDIO	W9/1254	34.59	24.98	27.78%	1.47	1.13	23.08%	328.8	298.1	90.66%	209.6	63.75%	29.69%
R9/1254	BEDROOM	W10/1254	32.38	23.01	28.94%	1.53	1.22	20.43%	132.1	128.4	97.20%	100.9	76.38%	21.42%
R10/1254	LKD	W11/1254	34.04	24.90	26.85%	1.55	1.20	22.54%	290.6	280.6	96.56%	162.5	55.92%	42.09%
R11/1254	BEDROOM	W12/1254	34.77	25.65	26.23%	1.70	1.33	22.15%	136	133.9	98.46%	102.2	75.15%	23.67%
R12/1254	LKD	W13/1254	33.93	25.07	26.11%	1.72	1.35	21.73%	248.6	241.5	97.14%	116.8	46.98%	51.64%
R13/1254	BEDROOM	W14/1254	33.25	24.48	26.38%	1.54	1.19	22.56%	138.5	134.8	97.33%	96.8	69.89%	28.19%
R14/1254	LKD	W15/1254	33.82	25.28	25.25%	1.59	1.27	20.48%	276.7	268.8	97.14%	125	45.18%	53.50%
R15/1254	BEDROOM	W16/1254	32.92	24.72	24.91%	4.01	3.67	8.55%	145.3	144.6	99.52%	144.5	99.45%	0.07%
		W17/1254	37.24	37.21	>27									
15th Floor														
R1/1255	BEDROOM	W1/1255	28.79	24.82	13.79%	1.50	1.37	8.28%	173.4	169.2	97.58%	160.5	92.56%	5.14%
R2/1255	BEDROOM	W2/1255	29.37	24.74	15.76%	3.23	2.62	18.87%	160.2	158.1	98.69%	158	98.63%	0.06%
		W3/1255	33.45	22.65	32.29%									
R3/1255	LKD	W4/1255	34.72	24.17	30.39%	1.50	1.12	25.28%	316.5	306.2	96.75%	288.2	91.06%	5.88%
R4/1255	BEDROOM	W5/1255	34.20	23.89	30.15%	1.61	1.19	26.17%	133.3	130.2	97.67%	123.9	92.95%	4.84%
R5/1255	LKD	W6/1255	34.77	24.60	29.25%	1.77	1.33	24.72%	244.8	239.5	97.83%	214.5	87.62%	10.44%

R7/1255	BEDROOM	W8/1255	35.29	25.58	27.51%	2.13	1.64	23.05%	152.4	148.9	97.70%	145.5	95.47%	2.28%
R8/1255	LKD	W9/1255	35.33	25.75	27.12%	1.88	1.46	22.45%	355.8	341.1	95.87%	268.5	75.46%	21.28%
R9/1255	BEDROOM	W10/1255	34.70	25.43	26.71%	2.04	1.57	22.65%	153	149.3	97.58%	149.2	97.52%	0.07%
R10/1255	BEDROOM	W11/1255	32.81	23.80	27.46%	1.55	1.25	19.28%	130.2	126.6	97.24%	108.7	83.49%	14.14%
R11/1255	LKD	W12/1255	34.47	25.72	25.38%	1.57	1.23	21.41%	290.6	280.6	96.56%	183.9	63.28%	34.46%
R12/1255	BEDROOM	W13/1255	35.20	26.49	24.74%	1.72	1.36	21.05%	136	133.9	98.46%	113.6	83.53%	15.16%
R13/1255	LKD	W14/1255	34.36	25.91	24.59%	1.74	1.38	20.59%	248.6	241.5	97.14%	128.3	51.61%	46.87%
R14/1255	BEDROOM	W15/1255	33.67	25.32	24.80%	1.55	1.22	21.30%	138.5	135.6	97.91%	107	77.26%	21.09%
R15/1255	LKD	W16/1255	34.24	26.14	23.66%	1.61	1.30	19.34%	276.7	268.8	97.14%	140.7	50.85%	47.66%
R16/1255	BEDROOM	W17/1255	33.34	25.57	23.31%	4.05	3.73	7.99%	145.3	144.6	99.52%	144.5	99.45%	0.07%
		W18/1255	37.63	37.60	>27									
16th Floor														
R1/1256	BEDROOM	W1/1256	29.07	25.10	13.66%	1.46	1.34	8.31%	173.4	169.2	97.58%	160.7	92.68%	5.02%
R2/1256	BEDROOM	W2/1256	29.68	25.05	15.60%	3.14	2.56	18.53%	160.2	158.1	98.69%	158.1	98.69%	0.00%
		W3/1256	33.93	23.31	31.30%									
R3/1256	LKD	W4/1256	35.22	24.86	29.42%	1.47	1.11	24.66%	316.5	306.3	96.78%	291.8	92.20%	4.73%
R4/1256	BEDROOM	W5/1256	34.69	24.62	29.03%	1.57	1.17	25.34%	133.3	130.2	97.67%	123.9	92.95%	4.84%
R5/1256	LKD	W6/1256	35.25	25.34	28.11%	1.73	1.31	23.91%	244.8	239.5	97.83%	222.4	90.85%	7.14%
R6/1256	BEDROOM	W7/1256	34.63	24.97	27.89%	1.60	1.26	21.40%	132.7	130.2	98.12%	127.3	95.93%	2.23%
R7/1256	BEDROOM	W8/1256	35.80	26.40	26.26%	2.09	1.63	22.17%	152.4	148.9	97.70%	148.8	97.64%	0.07%
R8/1256	LKD	W9/1256	35.80	26.58	25.75%	1.85	1.46	21.52%	355.8	345.1	96.99%	302.2	84.94%	12.43%
R9/1256	BEDROOM	W10/1256	35.17	26.27	25.31%	1.99	1.56	21.53%	153	149.7	97.84%	149.7	97.84%	0.00%
R10/1256	BEDROOM	W11/1256	33.26	24.63	25.95%	1.51	1.24	18.09%	130.2	126.6	97.24%	116.1	89.17%	8.29%
R11/1256	LKD	W12/1256	34.95	26.59	23.92%	1.54	1.22	20.33%	290.6	280.6	96.56%	200.6	69.03%	28.51%
R12/1256	BEDROOM	W13/1256	35.68	27.39	>27	1.68	1.34	20.00%	136	133.9	98.46%	123.3	90.66%	7.92%
R13/1256	LKD	W14/1256	34.83	26.81	23.03%	1.70	1.37	19.43%	248.6	241.5	97.14%	141.7	57.00%	41.33%
R14/1256	BEDROOM	W15/1256	34.14	26.22	23.20%	1.51	1.21	20.03%	138.5	135.6	97.91%	118	85.20%	12.98%
R15/1256	LKD	W16/1256	34.71	27.06	>27	1.57	1.29	18.14%	276.7	268.8	97.14%	158.2	57.17%	41.15%
R16/1256	BEDROOM	W17/1256	33.80	26.47	21.69%	3.95	3.65	7.43%	145.3	144.6	99.52%	144.5	99.45%	0.07%
		W18/1256	38.00	37.97	>27									
The Bridge, 40 Dearmans Place														
1st Floor														
R2/1261	UNKNOWN	W5/1261	19.97	13.95	30.15%	0.98	0.75	23.03%	433.8	395.7	91.22%	366.4	84.46%	7.40%
		W6/1261	15.26	9.95	34.80%									
2nd Floor														
R1/1262	UNKNOWN	W1/1262	9.51	3.89	59.10%	1.05	0.62	41.06%	264.1	251	95.04%	229.2	86.79%	8.69%
		W8/1262	14.18	7.79	45.06%									
R2/1262	UNKNOWN	W7/1262	23.71	16.30	31.25%	1.04	0.81	21.77%	146.9	124.2	84.55%	96.7	65.83%	22.14%
R3/1262	UNKNOWN	W6/1262	22.88	15.05	34.22%	0.95	0.73	23.84%	176.6	139.7	79.11%	110.9	62.80%	20.62%
R4/1262	UNKNOWN	W2/1262	11.65	5.43	53.39%	1.04	0.69	33.59%	260.8	242.6	93.02%	230.2	88.27%	5.11%
		W5/1262	7.65	4.35	43.14%									
R5/1262	UNKNOWN	W3/1262	9.23	5.43	41.17%	1.00	0.75	25.07%	273.9	262	95.66%	234.8	85.72%	10.38%
		W4/1262	14.42	8.88	38.42%									
R6/1262	UNKNOWN	W9/1262	20.51	14.51	29.25%	1.07	0.83	21.98%	370.6	336.2	90.72%	307.3	82.92%	8.60%
		W10/1262	12.25	7.37	39.84%									
3rd Floor														
R1/1263	UNKNOWN	W1/1263	10.11	4.50	55.49%	1.09	0.65	40.72%	264.1	251	95.04%	229.2	86.79%	8.69%
		W8/1263	14.83	8.43	43.16%									
R2/1263	UNKNOWN	W7/1263	24.38	16.98	30.35%	1.06	0.83	21.21%	146.9	126.1	85.84%	101.5	69.09%	19.51%
R3/1263	UNKNOWN	W6/1263	23.53	15.71	33.23%	0.97	0.74	23.22%	176.6	141.6	80.18%	115.9	65.63%	18.15%
R4/1263	UNKNOWN	W2/1263	12.27	6.01	51.02%	1.07	0.71	33.64%	260.8	242.6	93.02%	230.2	88.27%	5.11%
		W5/1263	8.22	4.90	40.39%									
R5/1263	UNKNOWN	W3/1263	9.85	6.07	38.38%	1.04	0.78	25.14%	273.9	262.2	95.73%	235.2	85.87%	10.30%
		W4/1263	15.14	9.58	36.72%									
R6/1263	UNKNOWN	W9/1263	21.09	15.10	28.40%	1.10	0.86	21.66%	370.6	340.8	91.96%	313.9	84.70%	7.89%
		W10/1263	12.96	8.06	37.81%									
4th Floor														
R1/1264	UNKNOWN	W1/1264	10.71	5.13	52.10%	1.12	0.67	40.30%	264.1	251	95.04%	229.4	86.86%	8.61%
		W8/1264	15.48	9.08	41.34%									
R2/1264	UNKNOWN	W7/1264	25.05	17.69	29.38%	1.07	0.85	20.58%	146.9	127.1	86.52%	105.6	71.89%	16.92%
R3/1264	UNKNOWN	W6/1264	24.19	16.41	32.16%	0.99	0.76	22.72%	176.6	143.4	81.20%	120.5	68.23%	15.97%
R4/1264	UNKNOWN	W2/1264	12.89	6.61	48.72%	1.10	0.73	33.54%	260.8	242.6	93.02%	230.2	88.27%	5.11%
		W5/1264	8.80	5.47	37.84%									
R5/1264	UNKNOWN	W3/1264	10.48	6.73	35.78%	1.07	0.80	25.07%	273.9	262.5	95.84%	236.1	86.20%	10.06%
		W4/1264	15.85	10.29	35.08%									
R6/1264	UNKNOWN	W9/1264	21.66	15.71	27.47%	1.13	0.89	21.19%	370.6	344.2	92.88%	319.4	86.18%	7.21%
		W10/1264	13.66	8.77	35.80%									
5th Floor														
R1/1265	UNKNOWN	W1/1265	11.31	5.78	48.89%	1.16	0.70	39.55%	264.1	251	95.04%	229.8	87.01%	8.45%
		W8/1265	16.13	9.75	39.55%									
R2/1265	UNKNOWN	W7/1265	25.74	18.43	28.40%	1.09	0.88	19.95%	146.9	127.6	86.86%	109.6	74.61%	14.11%
R3/1265	UNKNOWN	W6/1265	24.86	17.14	31.05%	1.00	0.78	21.96%	176.6	144.9	82.05%	126.1	71.40%	12.97%
R4/1265	UNKNOWN	W2/1265	13.50	7.23	46.44%	1.14	0.76	33.39%	260.8	242.6	93.02%	230.2	88.27%	5.11%
		W5/1265	9.38	6.05	35.50%									
R5/1265	UNKNOWN	W3/1265	11.11	7.41	33.30%	1.11	0.83	24.91%	273.9	263	96.02%	227.4	86.67%	9.72%

R5/1265	UNKNOWN	W4/1265	16.56	11.02	33.45%	1.11	0.83	24.31%	273.9	263.1	95.02%	237.4	88.07%	5.73%
R6/1265	UNKNOWN	W9/1265	22.23	16.33	26.54%	1.16	0.92	20.78%	370.6	348.9	94.14%	327	88.24%	6.28%
		W10/1265	14.35	9.49	33.87%									
6th Floor														
R1/1266	UNKNOWN	W1/1266	11.89	6.44	45.84%	1.19	0.73	38.62%	264.1	251	95.04%	230.2	87.16%	8.29%
		W8/1266	16.77	10.45	37.69%									
R2/1266	UNKNOWN	W7/1266	26.44	19.22	27.31%	1.11	0.90	19.26%	146.9	129.1	87.88%	115.7	78.76%	10.38%
R3/1266	UNKNOWN	W6/1266	25.55	17.92	29.86%	1.02	0.80	21.32%	176.6	146.6	83.01%	132.5	75.03%	9.62%
R4/1266	UNKNOWN	W2/1266	14.10	7.86	44.26%	1.17	0.78	33.10%	260.8	242.6	93.02%	230.2	88.27%	5.11%
		W5/1266	9.96	6.65	33.23%									
R5/1266	UNKNOWN	W3/1266	11.73	8.09	31.03%	1.14	0.86	24.63%	273.9	263.1	96.06%	238	86.89%	9.54%
		W4/1266	17.25	11.74	31.94%									
R6/1266	UNKNOWN	W9/1266	22.80	16.97	25.57%	1.18	0.94	20.32%	370.6	349.4	94.28%	330.9	89.29%	5.29%
		W10/1266	15.00	10.18	32.13%									
7th Floor														
R1/1267	UNKNOWN	W1/1267	12.47	7.12	42.90%	1.22	0.77	37.29%	264.1	252.1	95.46%	232.6	88.07%	7.74%
		W8/1267	17.41	11.18	35.78%									
R2/1267	UNKNOWN	W7/1267	27.14	20.05	26.12%	1.13	0.92	18.42%	146.9	130.8	89.04%	121.6	82.78%	7.03%
R3/1267	UNKNOWN	W6/1267	26.28	18.77	28.58%	1.03	0.82	20.60%	176.6	149.9	84.88%	139.9	79.22%	6.67%
R4/1267	UNKNOWN	W2/1267	14.68	8.50	42.10%	1.19	0.81	32.44%	260.8	242.6	93.02%	230.9	88.54%	4.82%
		W5/1267	10.52	7.26	30.99%									
R5/1267	UNKNOWN	W3/1267	12.33	8.79	28.71%	1.17	0.89	24.08%	273.9	263.1	96.06%	241.8	88.28%	8.10%
		W4/1267	17.91	12.47	30.37%									
R6/1267	UNKNOWN	W9/1267	23.36	17.63	24.53%	1.20	0.97	19.78%	370.6	349.2	94.23%	335.1	90.42%	4.04%
		W10/1267	15.58	10.83	30.49%									
8th Floor														
R1/1268	UNKNOWN	W1/1268	13.00	7.82	39.85%	1.25	0.81	35.23%	264.1	253.4	95.95%	239.4	90.65%	5.52%
		W8/1268	18.03	11.95	33.72%									
R2/1268	UNKNOWN	W7/1268	27.84	20.94	24.78%	1.15	0.95	17.61%	146.9	132	89.86%	126.3	85.98%	4.32%
R3/1268	UNKNOWN	W6/1268	27.07	19.74	27.08%	1.05	0.84	19.83%	176.6	153.1	86.69%	147	83.24%	3.98%
R4/1268	UNKNOWN	W2/1268	15.20	9.13	39.93%	1.22	0.83	31.55%	260.8	243	93.17%	232.1	89.00%	4.49%
		W5/1268	11.03	7.86	28.74%									
R5/1268	UNKNOWN	W3/1268	12.88	9.48	26.40%	1.20	0.92	23.22%	273.9	263.1	96.06%	247.3	90.29%	6.01%
		W4/1268	18.59	13.27	28.62%									
R6/1268	UNKNOWN	W9/1268	23.96	18.37	23.33%	1.22	0.99	19.10%	370.6	350.8	94.66%	338.4	91.31%	3.53%
		W10/1268	16.37	11.72	28.41%									
9th Floor														
R1/1269	UNKNOWN	W1/1269	13.47	8.53	36.67%	1.27	0.85	32.91%	264.1	250.8	94.96%	237.5	89.93%	5.30%
		W8/1269	18.62	12.77	31.42%									
R2/1269	UNKNOWN	W7/1269	28.94	22.29	22.98%	1.17	0.97	16.61%	146.9	136.7	93.06%	133.3	90.74%	2.49%
R3/1269	UNKNOWN	W6/1269	28.38	21.28	25.02%	1.07	0.87	18.84%	176.6	159.7	90.43%	155.8	88.22%	2.44%
R4/1269	UNKNOWN	W2/1269	15.76	9.85	37.50%	1.24	0.87	30.10%	260.8	242.9	93.14%	233	89.34%	4.08%
		W5/1269	11.50	8.47	26.35%									
R5/1269	UNKNOWN	W3/1269	13.41	10.18	24.09%	1.22	0.95	22.03%	273.9	263.5	96.20%	253.5	92.55%	3.80%
		W4/1269	19.54	14.37	26.46%									
R6/1269	UNKNOWN	W9/1269	25.41	20.00	21.29%	1.26	1.04	17.79%	370.6	358.4	96.71%	348.2	93.96%	2.85%
		W10/1269	17.41	12.88	26.02%									
10th Floor														
R1/1270	UNKNOWN	W1/1270	27.33	22.60	17.31%	2.14	1.87	12.74%	264.1	254.6	96.40%	253.4	95.95%	0.47%
		W8/1270	29.67	23.70	20.12%									
R2/1270	UNKNOWN	W7/1270	30.56	23.91	21.76%	1.12	0.93	17.29%	146.9	138	93.94%	134.1	91.29%	2.83%
R3/1270	UNKNOWN	W6/1270	31.51	24.65	21.77%	1.01	0.83	17.74%	176.6	159.8	90.49%	156	88.34%	2.38%
R4/1270	UNKNOWN	W2/1270	32.27	25.77	20.14%	2.36	2.01	15.11%	260.8	255.7	98.04%	255.7	98.04%	0.00%
		W5/1270	31.99	25.21	21.19%									
R5/1270	UNKNOWN	W3/1270	32.67	26.66	18.40%	2.29	1.98	13.42%	273.9	268.2	97.92%	268	97.85%	0.07%
		W4/1270	32.78	27.10	>27									
R6/1270	UNKNOWN	W9/1270	32.87	27.47	>27	1.81	1.60	12.07%	370.6	359.5	97.00%	359.5	97.00%	0.00%
		W10/1270	32.95	27.93	>27									
11th Floor														
R1/1271	UNKNOWN	W1/1271	18.55	13.94	24.85%	1.37	1.11	19.28%	504.8	479.6	95.01%	464.6	92.04%	3.13%
		W2/1271	19.64	14.29	27.24%									
		W3/1271	20.22	14.38	28.88%									
R2/1271	UNKNOWN	W4/1271	21.18	15.13	28.56%	1.46	1.18	19.16%	498.4	479.9	96.29%	472.5	94.80%	1.54%
		W5/1271	21.43	15.55	27.44%									
		W6/1271	21.31	15.69	26.37%									
R3/1271	UNKNOWN	W7/1271	21.76	16.74	23.07%	1.48	1.24	15.92%	485.7	470.8	96.93%	469.1	96.58%	0.36%
		W8/1271	21.65	16.91	21.89%									
		W9/1271	19.91	15.30	23.15%									

ALBERT BRIDGE HOUSE
JOB 31 - SUNLIGHT RESULTS
CONSENT WITH EXISTING v CONSENT WITH PROPOSED

		Existing %			Proposed %					
	Window Ref							% Loss of Summer	% Loss of Winter	% Loss of Total
Room use		Summer	Winter	Total	Summer	Winter	Total			
Century Buildings										
5th Floor										
LKD	W1/1165	27.00	13.00	40.00	27.00	13.00	40.00	0.00%	0.00%	0.00%
LKD	W2/1165	50.00	17.00	67.00	50.00	17.00	67.00	0.00%	0.00%	0.00%
LKD	W3/1165	50.00	17.00	67.00	50.00	17.00	67.00	0.00%	0.00%	0.00%
LKD	W4/1165	50.00	17.00	67.00	50.00	17.00	67.00	0.00%	0.00%	0.00%
6th Floor										
UNKNOWN	W1/1166	30.00	17.00	47.00	30.00	17.00	47.00	0.00%	0.00%	0.00%
2-8 Left Bank Apartments										
1st Floor										
LKD	W1/261	19.00	5.00	24.00	19.00	5.00	24.00	0.00%	0.00%	0.00%
LKD	W2/261	15.00	1.00	16.00	15.00	1.00	16.00	0.00%	0.00%	0.00%
LKD	W3/261	12.00	1.00	13.00	12.00	1.00	13.00	0.00%	0.00%	0.00%
LKD	W4/261	0.00	0.00	0.00	0.00	0.00	0.00	0.00%	0.00%	0.00%
LKD	W5/261	0.00	0.00	0.00	0.00	0.00	0.00	0.00%	0.00%	0.00%
BEDROOM	W7/261	2.00	0.00	2.00	2.00	0.00	2.00	0.00%	0.00%	0.00%
LKD	W8/261	0.00	0.00	0.00	0.00	0.00	0.00	0.00%	0.00%	0.00%
LKD	W9/261	1.00	0.00	1.00	1.00	0.00	1.00	0.00%	0.00%	0.00%
LKD	W13/261	10.00	3.00	13.00	10.00	3.00	13.00	0.00%	0.00%	0.00%
LKD	W14/261	11.00	3.00	14.00	11.00	3.00	14.00	0.00%	0.00%	0.00%
2nd Floor										
LKD	W1/262	21.00	5.00	26.00	21.00	5.00	26.00	0.00%	0.00%	0.00%
LKD	W2/262	16.00	3.00	19.00	16.00	3.00	19.00	0.00%	0.00%	0.00%
LKD	W3/262	12.00	3.00	15.00	12.00	3.00	15.00	0.00%	0.00%	0.00%
LKD	W4/262	0.00	0.00	0.00	0.00	0.00	0.00	0.00%	0.00%	0.00%
LKD	W5/262	0.00	0.00	0.00	0.00	0.00	0.00	0.00%	0.00%	0.00%
BEDROOM	W7/262	5.00	0.00	5.00	5.00	0.00	5.00	0.00%	0.00%	0.00%
LKD	W8/262	0.00	0.00	0.00	0.00	0.00	0.00	0.00%	0.00%	0.00%
LKD	W9/262	1.00	0.00	1.00	1.00	0.00	1.00	0.00%	0.00%	0.00%
LKD	W13/262	11.00	3.00	14.00	11.00	3.00	14.00	0.00%	0.00%	0.00%
LKD	W14/262	11.00	3.00	14.00	11.00	3.00	14.00	0.00%	0.00%	0.00%
3rd Floor										
LKD	W1/263	23.00	7.00	30.00	23.00	7.00	30.00	0.00%	0.00%	0.00%
LKD	W2/263	17.00	4.00	21.00	17.00	4.00	21.00	0.00%	0.00%	0.00%
LKD	W3/263	12.00	4.00	16.00	12.00	4.00	16.00	0.00%	0.00%	0.00%
LKD	W4/263	0.00	0.00	0.00	0.00	0.00	0.00	0.00%	0.00%	0.00%
LKD	W5/263	1.00	0.00	1.00	1.00	0.00	1.00	0.00%	0.00%	0.00%
BEDROOM	W7/263	9.00	0.00	9.00	9.00	0.00	9.00	0.00%	0.00%	0.00%
LKD	W8/263	0.00	0.00	0.00	0.00	0.00	0.00	0.00%	0.00%	0.00%
LKD	W9/263	2.00	1.00	3.00	2.00	1.00	3.00	0.00%	0.00%	0.00%
LKD	W13/263	12.00	3.00	15.00	12.00	3.00	15.00	0.00%	0.00%	0.00%
LKD	W14/263	12.00	4.00	16.00	12.00	4.00	16.00	0.00%	0.00%	0.00%
4th Floor										
LKD	W1/264	24.00	9.00	33.00	24.00	9.00	33.00	0.00%	0.00%	0.00%
LKD	W2/264	19.00	5.00	24.00	19.00	5.00	24.00	0.00%	0.00%	0.00%
LKD	W3/264	13.00	6.00	19.00	13.00	6.00	19.00	0.00%	0.00%	0.00%
LKD	W4/264	0.00	0.00	0.00	0.00	0.00	0.00	0.00%	0.00%	0.00%
LKD	W5/264	1.00	0.00	1.00	1.00	0.00	1.00	0.00%	0.00%	0.00%

BEDROOM	W7/264	20.00	1.00	21.00	20.00	1.00	21.00	0.00%	0.00%	0.00%
LKD	W8/264	0.00	0.00	0.00	0.00	0.00	0.00	0.00%	0.00%	0.00%
LKD	W9/264	2.00	2.00	4.00	2.00	2.00	4.00	0.00%	0.00%	0.00%
LKD	W13/264	13.00	4.00	17.00	13.00	4.00	17.00	0.00%	0.00%	0.00%
LKD	W14/264	13.00	4.00	17.00	13.00	4.00	17.00	0.00%	0.00%	0.00%
LKD	W8/265	0.00	0.00	0.00	0.00	0.00	0.00	0.00%	0.00%	0.00%
LKD	W9/265	1.00	2.00	3.00	1.00	2.00	3.00	0.00%	0.00%	0.00%
LKD	W13/265	16.00	6.00	22.00	16.00	6.00	22.00	0.00%	0.00%	0.00%
LKD	W14/265	16.00	6.00	22.00	16.00	6.00	22.00	0.00%	0.00%	0.00%
6th Floor										
BEDROOM	W1/266	2.00	0.00	2.00	2.00	0.00	2.00	0.00%	0.00%	0.00%
BEDROOM	W2/266	0.00	0.00	0.00	0.00	0.00	0.00	0.00%	0.00%	0.00%
BEDROOM	W6/266	16.00	2.00	18.00	16.00	2.00	18.00	0.00%	0.00%	0.00%
LKD	W8/266	0.00	0.00	0.00	0.00	0.00	0.00	0.00%	0.00%	0.00%
LKD	W9/266	5.00	2.00	7.00	5.00	2.00	7.00	0.00%	0.00%	0.00%
LKD	W13/266	18.00	7.00	25.00	18.00	7.00	25.00	0.00%	0.00%	0.00%
LKD	W14/266	20.00	6.00	26.00	20.00	6.00	26.00	0.00%	0.00%	0.00%
7th Floor										
BEDROOM	W1/267	2.00	0.00	2.00	2.00	0.00	2.00	0.00%	0.00%	0.00%
BEDROOM	W2/267	0.00	0.00	0.00	0.00	0.00	0.00	0.00%	0.00%	0.00%
BEDROOM	W6/267	17.00	4.00	21.00	17.00	4.00	21.00	0.00%	0.00%	0.00%
LKD	W8/267	0.00	0.00	0.00	0.00	0.00	0.00	0.00%	0.00%	0.00%
LKD	W9/267	12.00	4.00	16.00	12.00	4.00	16.00	0.00%	0.00%	0.00%
LKD	W13/267	24.00	7.00	31.00	24.00	7.00	31.00	0.00%	0.00%	0.00%
LKD	W14/267	27.00	7.00	34.00	27.00	7.00	34.00	0.00%	0.00%	0.00%
8th Floor										
BEDROOM	W1/268	3.00	0.00	3.00	3.00	0.00	3.00	0.00%	0.00%	0.00%
BEDROOM	W2/268	1.00	0.00	1.00	1.00	0.00	1.00	0.00%	0.00%	0.00%
BEDROOM	W6/268	20.00	5.00	25.00	20.00	5.00	25.00	0.00%	0.00%	0.00%
LKD	W8/268	0.00	0.00	0.00	0.00	0.00	0.00	0.00%	0.00%	0.00%
LKD	W9/268	15.00	7.00	22.00	15.00	7.00	22.00	0.00%	0.00%	0.00%
LKD	W13/268	34.00	12.00	46.00	34.00	12.00	46.00	0.00%	0.00%	0.00%
LKD	W14/268	33.00	11.00	44.00	33.00	11.00	44.00	0.00%	0.00%	0.00%
9th Floor										
BEDROOM	W1/269	4.00	0.00	4.00	4.00	0.00	4.00	0.00%	0.00%	0.00%
BEDROOM	W2/269	0.00	0.00	0.00	0.00	0.00	0.00	0.00%	0.00%	0.00%
BEDROOM	W6/269	24.00	6.00	30.00	24.00	6.00	30.00	0.00%	0.00%	0.00%
LKD	W8/269	0.00	0.00	0.00	0.00	0.00	0.00	0.00%	0.00%	0.00%
LKD	W9/269	17.00	14.00	31.00	17.00	14.00	31.00	0.00%	0.00%	0.00%
LKD	W13/269	35.00	19.00	54.00	35.00	19.00	54.00	0.00%	0.00%	0.00%
LKD	W14/269	35.00	20.00	55.00	35.00	20.00	55.00	0.00%	0.00%	0.00%
10th Floor										
LKD	W8/270	0.00	0.00	0.00	0.00	0.00	0.00	0.00%	0.00%	0.00%
LKD	W9/270	17.00	19.00	36.00	17.00	19.00	36.00	0.00%	0.00%	0.00%
LKD	W13/270	37.00	25.00	62.00	37.00	25.00	62.00	0.00%	0.00%	0.00%
LKD	W14/270	36.00	25.00	61.00	36.00	25.00	61.00	0.00%	0.00%	0.00%
11th Floor										
LKD	W8/271	6.00	0.00	6.00	6.00	0.00	6.00	0.00%	0.00%	0.00%
LKD	W9/271	31.00	19.00	50.00	31.00	19.00	50.00	0.00%	0.00%	0.00%
LKD	W13/271	38.00	25.00	63.00	38.00	25.00	63.00	0.00%	0.00%	0.00%
LKD	W14/271	37.00	25.00	62.00	37.00	25.00	62.00	0.00%	0.00%	0.00%
12th Floor										
LKD	W8/272	14.00	0.00	14.00	14.00	0.00	14.00	0.00%	0.00%	0.00%
LKD	W9/272	0.00	4.00	4.00	0.00	4.00	4.00	0.00%	0.00%	0.00%
LKD	W10/272	3.00	5.00	8.00	3.00	5.00	8.00	0.00%	0.00%	0.00%

LKD	W11/272	14.00	3.00	17.00	14.00	3.00	17.00	0.00%	0.00%	0.00%
LKD	W12/272	40.00	25.00	65.00	40.00	25.00	65.00	0.00%	0.00%	0.00%
29 New Bailey Street										
2nd Floor										
BEDROOM	W1/1202	0.00	5.00	5.00	0.00	5.00	5.00	0.00%	0.00%	0.00%
BEDROOM	W2/1202	42.00	14.00	56.00	33.00	14.00	47.00	21.43%	0.00%	16.07%
LKD	W3/1202	43.00	15.00	58.00	33.00	15.00	48.00	23.26%	0.00%	17.24%
BEDROOM	W4/1202	42.00	13.00	55.00	32.00	13.00	45.00	23.81%	0.00%	18.18%
BEDROOM	W5/1202	39.00	13.00	52.00	28.00	12.00	40.00	28.21%	7.69%	23.08%
LKD	W6/1202	43.00	15.00	58.00	32.00	14.00	46.00	25.58%	6.67%	20.69%
BEDROOM	W7/1202	44.00	17.00	61.00	34.00	15.00	49.00	22.73%	11.76%	19.67%
BEDROOM	W11/1202	41.00	15.00	56.00	29.00	12.00	41.00	29.27%	20.00%	26.79%
LKD	W10/1202	42.00	17.00	59.00	29.00	14.00	43.00	30.95%	17.65%	27.12%
BEDROOM	W8/1202	40.00	15.00	55.00	27.00	11.00	38.00	32.50%	26.67%	30.91%
LKD	W9/1202	43.00	17.00	60.00	31.00	13.00	44.00	27.91%	23.53%	26.67%
LKD	W13/1202	41.00	17.00	58.00	30.00	14.00	44.00	26.83%	17.65%	24.14%
BEDROOM	W12/1202	39.00	16.00	55.00	30.00	13.00	43.00	23.08%	18.75%	21.82%
BEDROOM	W14/1202	6.00	0.00	6.00	5.00	0.00	5.00	16.67%	0.00%	16.67%
3rd Floor										
LKD	W2/1203	31.00	14.00	45.00	31.00	14.00	45.00	0.00%	0.00%	0.00%
LKD	W3/1203	49.00	18.00	67.00	43.00	17.00	60.00	12.24%	5.56%	10.45%
BEDROOM	W4/1203	49.00	17.00	66.00	41.00	17.00	58.00	16.33%	0.00%	12.12%
BEDROOM	W5/1203	42.00	14.00	56.00	34.00	14.00	48.00	19.05%	0.00%	14.29%
LKD	W6/1203	43.00	15.00	58.00	34.00	15.00	49.00	20.93%	0.00%	15.52%
BEDROOM	W7/1203	42.00	14.00	56.00	32.00	14.00	46.00	23.81%	0.00%	17.86%
BEDROOM	W8/1203	39.00	14.00	53.00	29.00	13.00	42.00	25.64%	7.14%	20.75%
LKD	W9/1203	43.00	15.00	58.00	32.00	14.00	46.00	25.58%	6.67%	20.69%
BEDROOM	W10/1203	44.00	17.00	61.00	35.00	15.00	50.00	20.45%	11.76%	18.03%
BEDROOM	W12/1203	41.00	16.00	57.00	29.00	13.00	42.00	29.27%	18.75%	26.32%
LKD	W11/1203	43.00	17.00	60.00	30.00	14.00	44.00	30.23%	17.65%	26.67%
BEDROOM	W14/1203	42.00	16.00	58.00	29.00	12.00	41.00	30.95%	25.00%	29.31%
LKD	W13/1203	44.00	17.00	61.00	32.00	13.00	45.00	27.27%	23.53%	26.23%
LKD	W16/1203	41.00	17.00	58.00	30.00	14.00	44.00	26.83%	17.65%	24.14%
BEDROOM	W15/1203	43.00	17.00	60.00	32.00	14.00	46.00	25.58%	17.65%	23.33%
BEDROOM	W17/1203	9.00	0.00	9.00	8.00	0.00	8.00	11.11%	0.00%	11.11%
4th Floor										
LKD	W2/1204	32.00	14.00	46.00	32.00	14.00	46.00	0.00%	0.00%	0.00%
LKD	W3/1204	50.00	18.00	68.00	43.00	17.00	60.00	14.00%	5.56%	11.76%
BEDROOM	W4/1204	50.00	17.00	67.00	41.00	17.00	58.00	18.00%	0.00%	13.43%
BEDROOM	W5/1204	43.00	16.00	59.00	34.00	16.00	50.00	20.93%	0.00%	15.25%
LKD	W6/1204	44.00	17.00	61.00	34.00	17.00	51.00	22.73%	0.00%	16.39%
BEDROOM	W7/1204	42.00	14.00	56.00	33.00	14.00	47.00	21.43%	0.00%	16.07%
BEDROOM	W8/1204	39.00	14.00	53.00	29.00	13.00	42.00	25.64%	7.14%	20.75%
LKD	W9/1204	43.00	15.00	58.00	32.00	14.00	46.00	25.58%	6.67%	20.69%
BEDROOM	W10/1204	44.00	17.00	61.00	35.00	15.00	50.00	20.45%	11.76%	18.03%
BEDROOM	W12/1204	41.00	17.00	58.00	29.00	14.00	43.00	29.27%	17.65%	25.86%
LKD	W11/1204	43.00	18.00	61.00	31.00	15.00	46.00	27.91%	16.67%	24.59%
BEDROOM	W14/1204	42.00	16.00	58.00	30.00	12.00	42.00	28.57%	25.00%	27.59%
LKD	W13/1204	44.00	17.00	61.00	32.00	13.00	45.00	27.27%	23.53%	26.23%
LKD	W16/1204	41.00	17.00	58.00	30.00	14.00	44.00	26.83%	17.65%	24.14%
BEDROOM	W15/1204	43.00	17.00	60.00	32.00	14.00	46.00	25.58%	17.65%	23.33%
BEDROOM	W17/1204	13.00	0.00	13.00	12.00	0.00	12.00	7.69%	0.00%	7.69%
5th Floor										
LKD	W2/1205	32.00	14.00	46.00	32.00	14.00	46.00	0.00%	0.00%	0.00%
LKD	W3/1205	51.00	19.00	70.00	43.00	17.00	60.00	15.69%	10.53%	14.29%
BEDROOM	W4/1205	50.00	18.00	68.00	41.00	17.00	58.00	18.00%	5.56%	14.71%

BEDROOM	W5/1205	43.00	17.00	60.00	34.00	17.00	51.00	20.93%	0.00%	15.00%
LKD	W6/1205	44.00	18.00	62.00	34.00	18.00	52.00	22.73%	0.00%	16.13%
BEDROOM	W7/1205	42.00	16.00	58.00	33.00	16.00	49.00	21.43%	0.00%	15.52%
BEDROOM	W8/1205	39.00	14.00	53.00	29.00	13.00	42.00	25.64%	7.14%	20.75%
LKD	W9/1205	43.00	16.00	59.00	34.00	15.00	49.00	20.93%	6.25%	16.95%
BEDROOM	W10/1205	44.00	18.00	62.00	35.00	16.00	51.00	20.45%	11.11%	17.74%
BEDROOM	W12/1205	41.00	17.00	58.00	30.00	14.00	44.00	26.83%	17.65%	24.14%
LKD	W11/1205	43.00	18.00	61.00	31.00	15.00	46.00	27.91%	16.67%	24.59%
BEDROOM	W14/1205	42.00	17.00	59.00	30.00	13.00	43.00	28.57%	23.53%	27.12%
LKD	W13/1205	45.00	17.00	62.00	33.00	13.00	46.00	26.67%	23.53%	25.81%
LKD	W16/1205	41.00	17.00	58.00	31.00	14.00	45.00	24.39%	17.65%	22.41%
BEDROOM	W15/1205	43.00	17.00	60.00	33.00	14.00	47.00	23.26%	17.65%	21.67%
BEDROOM	W17/1205	15.00	0.00	15.00	12.00	0.00	12.00	20.00%	0.00%	20.00%
6th Floor										
LKD	W2/1206	33.00	17.00	50.00	33.00	17.00	50.00	0.00%	0.00%	0.00%
LKD	W3/1206	51.00	20.00	71.00	43.00	18.00	61.00	15.69%	10.00%	14.08%
BEDROOM	W4/1206	51.00	19.00	70.00	41.00	18.00	59.00	19.61%	5.26%	15.71%
BEDROOM	W5/1206	44.00	18.00	62.00	34.00	17.00	51.00	22.73%	5.56%	17.74%
LKD	W6/1206	45.00	19.00	64.00	34.00	18.00	52.00	24.44%	5.26%	18.75%
BEDROOM	W7/1206	42.00	17.00	59.00	33.00	16.00	49.00	21.43%	5.88%	16.95%
BEDROOM	W8/1206	39.00	16.00	55.00	29.00	15.00	44.00	25.64%	6.25%	20.00%
LKD	W9/1206	43.00	18.00	61.00	33.00	16.00	49.00	23.26%	11.11%	19.67%
BEDROOM	W10/1206	44.00	18.00	62.00	36.00	16.00	52.00	18.18%	11.11%	16.13%
BEDROOM	W12/1206	41.00	17.00	58.00	30.00	14.00	44.00	26.83%	17.65%	24.14%
LKD	W11/1206	43.00	18.00	61.00	31.00	15.00	46.00	27.91%	16.67%	24.59%
BEDROOM	W14/1206	42.00	17.00	59.00	30.00	13.00	43.00	28.57%	23.53%	27.12%
LKD	W13/1206	45.00	18.00	63.00	33.00	14.00	47.00	26.67%	22.22%	25.40%
LKD	W16/1206	42.00	18.00	60.00	31.00	15.00	46.00	26.19%	16.67%	23.33%
BEDROOM	W15/1206	44.00	18.00	62.00	33.00	15.00	48.00	25.00%	16.67%	22.58%
BEDROOM	W17/1206	15.00	0.00	15.00	12.00	0.00	12.00	20.00%	0.00%	20.00%
7th Floor										
LKD	W2/1207	35.00	19.00	54.00	35.00	19.00	54.00	0.00%	0.00%	0.00%
LKD	W3/1207	51.00	22.00	73.00	44.00	20.00	64.00	13.73%	9.09%	12.33%
BEDROOM	W4/1207	51.00	20.00	71.00	42.00	19.00	61.00	17.65%	5.00%	14.08%
BEDROOM	W5/1207	44.00	19.00	63.00	35.00	17.00	52.00	20.45%	10.53%	17.46%
LKD	W6/1207	45.00	20.00	65.00	34.00	18.00	52.00	24.44%	10.00%	20.00%
BEDROOM	W7/1207	43.00	18.00	61.00	33.00	16.00	49.00	23.26%	11.11%	19.67%
BEDROOM	W8/1207	40.00	18.00	58.00	30.00	15.00	45.00	25.00%	16.67%	22.41%
LKD	W9/1207	44.00	19.00	63.00	33.00	16.00	49.00	25.00%	15.79%	22.22%
BEDROOM	W10/1207	45.00	19.00	64.00	36.00	17.00	53.00	20.00%	10.53%	17.19%
BEDROOM	W12/1207	42.00	17.00	59.00	30.00	15.00	45.00	28.57%	11.76%	23.73%
LKD	W11/1207	44.00	19.00	63.00	33.00	16.00	49.00	25.00%	15.79%	22.22%
BEDROOM	W14/1207	42.00	17.00	59.00	31.00	13.00	44.00	26.19%	23.53%	25.42%
LKD	W13/1207	45.00	18.00	63.00	34.00	14.00	48.00	24.44%	22.22%	23.81%
LKD	W16/1207	42.00	19.00	61.00	31.00	16.00	47.00	26.19%	15.79%	22.95%
BEDROOM	W15/1207	44.00	19.00	63.00	33.00	16.00	49.00	25.00%	15.79%	22.22%
BEDROOM	W17/1207	15.00	0.00	15.00	12.00	0.00	12.00	20.00%	0.00%	20.00%
8th Floor										
LKD	W2/1208	37.00	19.00	56.00	37.00	19.00	56.00	0.00%	0.00%	0.00%
LKD	W3/1208	52.00	22.00	74.00	44.00	20.00	64.00	15.38%	9.09%	13.51%
BEDROOM	W4/1208	51.00	21.00	72.00	42.00	20.00	62.00	17.65%	4.76%	13.89%
BEDROOM	W5/1208	44.00	20.00	64.00	36.00	18.00	54.00	18.18%	10.00%	15.63%
LKD	W6/1208	45.00	20.00	65.00	35.00	18.00	53.00	22.22%	10.00%	18.46%
BEDROOM	W7/1208	43.00	18.00	61.00	33.00	16.00	49.00	23.26%	11.11%	19.67%
BEDROOM	W8/1208	40.00	18.00	58.00	29.00	15.00	44.00	27.50%	16.67%	24.14%
LKD	W9/1208	44.00	20.00	64.00	33.00	17.00	50.00	25.00%	15.00%	21.88%

BEDROOM	W10/1208	45.00	21.00	66.00	36.00	18.00	54.00	20.00%	14.29%	18.18%
BEDROOM	W12/1208	42.00	20.00	62.00	30.00	17.00	47.00	28.57%	15.00%	24.19%
LKD	W11/1208	44.00	21.00	65.00	32.00	17.00	49.00	27.27%	19.05%	24.62%
BEDROOM	W14/1208	42.00	19.00	61.00	31.00	15.00	46.00	26.19%	21.05%	24.59%
LKD	W13/1208	45.00	19.00	64.00	34.00	15.00	49.00	24.44%	21.05%	23.44%
LKD	W16/1208	42.00	20.00	62.00	31.00	17.00	48.00	26.19%	15.00%	22.58%
BEDROOM	W15/1208	44.00	20.00	64.00	34.00	17.00	51.00	22.73%	15.00%	20.31%
BEDROOM	W17/1208	15.00	0.00	15.00	12.00	1.00	13.00	20.00%	0.00%	13.33%
9th Floor										
LKD	W2/1209	36.00	19.00	55.00	36.00	19.00	55.00	0.00%	0.00%	0.00%
LKD	W3/1209	52.00	24.00	76.00	44.00	22.00	66.00	15.38%	8.33%	13.16%
BEDROOM	W4/1209	52.00	23.00	75.00	42.00	22.00	64.00	19.23%	4.35%	14.67%
BEDROOM	W5/1209	44.00	21.00	65.00	36.00	20.00	56.00	18.18%	4.76%	13.85%
LKD	W6/1209	45.00	22.00	67.00	36.00	20.00	56.00	20.00%	9.09%	16.42%
BEDROOM	W7/1209	43.00	19.00	62.00	35.00	17.00	52.00	18.60%	10.53%	16.13%
BEDROOM	W8/1209	40.00	19.00	59.00	30.00	16.00	46.00	25.00%	15.79%	22.03%
LKD	W9/1209	44.00	20.00	64.00	33.00	17.00	50.00	25.00%	15.00%	21.88%
BEDROOM	W10/1209	45.00	21.00	66.00	36.00	18.00	54.00	20.00%	14.29%	18.18%
BEDROOM	W12/1209	42.00	20.00	62.00	30.00	17.00	47.00	28.57%	15.00%	24.19%
LKD	W11/1209	44.00	22.00	66.00	32.00	18.00	50.00	27.27%	18.18%	24.24%
BEDROOM	W14/1209	42.00	20.00	62.00	31.00	15.00	46.00	26.19%	25.00%	25.81%
LKD	W13/1209	45.00	21.00	66.00	34.00	16.00	50.00	24.44%	23.81%	24.24%
LKD	W16/1209	42.00	20.00	62.00	32.00	17.00	49.00	23.81%	15.00%	20.97%
BEDROOM	W15/1209	44.00	20.00	64.00	34.00	17.00	51.00	22.73%	15.00%	20.31%
BEDROOM	W17/1209	16.00	1.00	17.00	13.00	1.00	14.00	18.75%	0.00%	17.65%
10th Floor										
LKD	W2/1210	38.00	19.00	57.00	38.00	19.00	57.00	0.00%	0.00%	0.00%
LKD	W3/1210	52.00	24.00	76.00	45.00	22.00	67.00	13.46%	8.33%	11.84%
BEDROOM	W4/1210	52.00	23.00	75.00	43.00	22.00	65.00	17.31%	4.35%	13.33%
BEDROOM	W5/1210	45.00	21.00	66.00	37.00	19.00	56.00	17.78%	9.52%	15.15%
LKD	W6/1210	45.00	22.00	67.00	36.00	20.00	56.00	20.00%	9.09%	16.42%
BEDROOM	W7/1210	43.00	20.00	63.00	35.00	18.00	53.00	18.60%	10.00%	15.87%
BEDROOM	W8/1210	40.00	20.00	60.00	32.00	17.00	49.00	20.00%	15.00%	18.33%
LKD	W9/1210	44.00	20.00	64.00	35.00	17.00	52.00	20.45%	15.00%	18.75%
BEDROOM	W10/1210	45.00	21.00	66.00	37.00	18.00	55.00	17.78%	14.29%	16.67%
BEDROOM	W12/1210	42.00	20.00	62.00	31.00	17.00	48.00	26.19%	15.00%	22.58%
LKD	W11/1210	44.00	22.00	66.00	32.00	19.00	51.00	27.27%	13.64%	22.73%
BEDROOM	W14/1210	43.00	21.00	64.00	32.00	16.00	48.00	25.58%	23.81%	25.00%
LKD	W13/1210	46.00	22.00	68.00	35.00	17.00	52.00	23.91%	22.73%	23.53%
LKD	W16/1210	43.00	21.00	64.00	33.00	17.00	50.00	23.26%	19.05%	21.88%
BEDROOM	W15/1210	45.00	21.00	66.00	35.00	17.00	52.00	22.22%	19.05%	21.21%
BEDROOM	W17/1210	16.00	1.00	17.00	13.00	1.00	14.00	18.75%	0.00%	17.65%
11th Floor										
LKD	W2/1211	42.00	21.00	63.00	42.00	21.00	63.00	0.00%	0.00%	0.00%
LKD	W3/1211	52.00	24.00	76.00	45.00	22.00	67.00	13.46%	8.33%	11.84%
BEDROOM	W4/1211	52.00	24.00	76.00	43.00	22.00	65.00	17.31%	8.33%	14.47%
BEDROOM	W5/1211	45.00	22.00	67.00	37.00	19.00	56.00	17.78%	13.64%	16.42%
LKD	W6/1211	46.00	22.00	68.00	37.00	20.00	57.00	19.57%	9.09%	16.18%
BEDROOM	W7/1211	44.00	20.00	64.00	36.00	18.00	54.00	18.18%	10.00%	15.63%
BEDROOM	W8/1211	41.00	20.00	61.00	33.00	17.00	50.00	19.51%	15.00%	18.03%
LKD	W9/1211	45.00	21.00	66.00	37.00	18.00	55.00	17.78%	14.29%	16.67%
BEDROOM	W10/1211	46.00	21.00	67.00	39.00	18.00	57.00	15.22%	14.29%	14.93%
BEDROOM	W12/1211	43.00	21.00	64.00	33.00	18.00	51.00	23.26%	14.29%	20.31%
LKD	W11/1211	45.00	22.00	67.00	34.00	19.00	53.00	24.44%	13.64%	20.90%
BEDROOM	W14/1211	43.00	21.00	64.00	33.00	17.00	50.00	23.26%	19.05%	21.88%
LKD	W13/1211	46.00	22.00	68.00	36.00	17.00	53.00	21.74%	22.73%	22.06%

LKD	W16/1211	43.00	22.00	65.00	33.00	18.00	51.00	23.26%	18.18%	21.54%
BEDROOM	W15/1211	45.00	21.00	66.00	35.00	17.00	52.00	22.22%	19.05%	21.21%
BEDROOM	W17/1211	16.00	1.00	17.00	13.00	1.00	14.00	18.75%	0.00%	17.65%
12th Floor										
LKD	W2/1212	42.00	21.00	63.00	42.00	21.00	63.00	0.00%	0.00%	0.00%
LKD	W3/1212	52.00	24.00	76.00	45.00	22.00	67.00	13.46%	8.33%	11.84%
BEDROOM	W4/1212	52.00	24.00	76.00	43.00	22.00	65.00	17.31%	8.33%	14.47%
BEDROOM	W5/1212	45.00	22.00	67.00	37.00	19.00	56.00	17.78%	13.64%	16.42%
LKD	W6/1212	46.00	23.00	69.00	37.00	20.00	57.00	19.57%	13.04%	17.39%
BEDROOM	W7/1212	44.00	21.00	65.00	36.00	18.00	54.00	18.18%	14.29%	16.92%
BEDROOM	W8/1212	41.00	21.00	62.00	33.00	17.00	50.00	19.51%	19.05%	19.35%
LKD	W9/1212	45.00	22.00	67.00	37.00	18.00	55.00	17.78%	18.18%	17.91%
BEDROOM	W10/1212	46.00	22.00	68.00	39.00	19.00	58.00	15.22%	13.64%	14.71%
BEDROOM	W12/1212	43.00	21.00	64.00	33.00	19.00	52.00	23.26%	9.52%	18.75%
LKD	W11/1212	45.00	22.00	67.00	35.00	19.00	54.00	22.22%	13.64%	19.40%
BEDROOM	W14/1212	43.00	21.00	64.00	34.00	17.00	51.00	20.93%	19.05%	20.31%
LKD	W13/1212	47.00	22.00	69.00	38.00	18.00	56.00	19.15%	18.18%	18.84%
LKD	W16/1212	44.00	22.00	66.00	35.00	19.00	54.00	20.45%	13.64%	18.18%
BEDROOM	W15/1212	45.00	22.00	67.00	35.00	18.00	53.00	22.22%	18.18%	20.90%
BEDROOM	W17/1212	16.00	1.00	17.00	13.00	1.00	14.00	18.75%	0.00%	17.65%
13th Floor										
LKD	W2/1213	43.00	21.00	64.00	43.00	21.00	64.00	0.00%	0.00%	0.00%
LKD	W3/1213	52.00	25.00	77.00	45.00	23.00	68.00	13.46%	8.00%	11.69%
BEDROOM	W4/1213	52.00	25.00	77.00	43.00	23.00	66.00	17.31%	8.00%	14.29%
BEDROOM	W5/1213	45.00	23.00	68.00	38.00	20.00	58.00	15.56%	13.04%	14.71%
LKD	W6/1213	46.00	24.00	70.00	39.00	21.00	60.00	15.22%	12.50%	14.29%
BEDROOM	W7/1213	44.00	21.00	65.00	36.00	18.00	54.00	18.18%	14.29%	16.92%
BEDROOM	W8/1213	41.00	22.00	63.00	34.00	18.00	52.00	17.07%	18.18%	17.46%
LKD	W9/1213	45.00	23.00	68.00	37.00	19.00	56.00	17.78%	17.39%	17.65%
BEDROOM	W10/1213	46.00	24.00	70.00	39.00	20.00	59.00	15.22%	16.67%	15.71%
BEDROOM	W12/1213	43.00	22.00	65.00	33.00	19.00	52.00	23.26%	13.64%	20.00%
LKD	W11/1213	45.00	23.00	68.00	35.00	19.00	54.00	22.22%	17.39%	20.59%
BEDROOM	W14/1213	43.00	22.00	65.00	35.00	17.00	52.00	18.60%	22.73%	20.00%
LKD	W13/1213	47.00	22.00	69.00	38.00	18.00	56.00	19.15%	18.18%	18.84%
LKD	W16/1213	46.00	22.00	68.00	38.00	19.00	57.00	17.39%	13.64%	16.18%
BEDROOM	W15/1213	46.00	22.00	68.00	37.00	19.00	56.00	19.57%	13.64%	17.65%
BEDROOM	W17/1213	19.00	1.00	20.00	16.00	2.00	18.00	15.79%	-100.00%	10.00%
14th Floor										
LKD	W2/1214	43.00	22.00	65.00	43.00	22.00	65.00	0.00%	0.00%	0.00%
LKD	W3/1214	52.00	26.00	78.00	45.00	24.00	69.00	13.46%	7.69%	11.54%
BEDROOM	W4/1214	52.00	25.00	77.00	43.00	23.00	66.00	17.31%	8.00%	14.29%
BEDROOM	W5/1214	45.00	23.00	68.00	38.00	20.00	58.00	15.56%	13.04%	14.71%
LKD	W6/1214	46.00	24.00	70.00	38.00	21.00	59.00	17.39%	12.50%	15.71%
BEDROOM	W7/1214	44.00	22.00	66.00	36.00	19.00	55.00	18.18%	13.64%	16.67%
BEDROOM	W8/1214	41.00	22.00	63.00	34.00	18.00	52.00	17.07%	18.18%	17.46%
LKD	W9/1214	45.00	24.00	69.00	37.00	20.00	57.00	17.78%	16.67%	17.39%
BEDROOM	W10/1214	46.00	25.00	71.00	39.00	21.00	60.00	15.22%	16.00%	15.49%
BEDROOM	W12/1214	43.00	22.00	65.00	33.00	19.00	52.00	23.26%	13.64%	20.00%
LKD	W11/1214	45.00	24.00	69.00	35.00	20.00	55.00	22.22%	16.67%	20.29%
BEDROOM	W14/1214	43.00	23.00	66.00	35.00	18.00	53.00	18.60%	21.74%	19.70%
LKD	W13/1214	48.00	25.00	73.00	40.00	20.00	60.00	16.67%	20.00%	17.81%
LKD	W16/1214	46.00	23.00	69.00	39.00	19.00	58.00	15.22%	17.39%	15.94%
BEDROOM	W15/1214	46.00	24.00	70.00	38.00	20.00	58.00	17.39%	16.67%	17.14%
BEDROOM	W17/1214	20.00	2.00	22.00	18.00	2.00	20.00	10.00%	0.00%	9.09%
15th Floor										
LKD	W2/1215	43.00	22.00	65.00	43.00	22.00	65.00	0.00%	0.00%	0.00%

LKD	W3/1215	53.00	26.00	79.00	46.00	24.00	70.00	13.21%	7.69%	11.39%
BEDROOM	W4/1215	53.00	26.00	79.00	44.00	24.00	68.00	16.98%	7.69%	13.92%
BEDROOM	W5/1215	45.00	24.00	69.00	38.00	21.00	59.00	15.56%	12.50%	14.49%
LKD	W6/1215	46.00	24.00	70.00	38.00	21.00	59.00	17.39%	12.50%	15.71%
BEDROOM	W7/1215	45.00	22.00	67.00	37.00	19.00	56.00	17.78%	13.64%	16.42%
BEDROOM	W8/1215	42.00	22.00	64.00	35.00	18.00	53.00	16.67%	18.18%	17.19%
LKD	W9/1215	46.00	24.00	70.00	38.00	20.00	58.00	17.39%	16.67%	17.14%
BEDROOM	W10/1215	47.00	25.00	72.00	40.00	21.00	61.00	14.89%	16.00%	15.28%
BEDROOM	W12/1215	44.00	23.00	67.00	34.00	20.00	54.00	22.73%	13.04%	19.40%
LKD	W11/1215	46.00	24.00	70.00	36.00	21.00	57.00	21.74%	12.50%	18.57%
BEDROOM	W14/1215	44.00	23.00	67.00	37.00	19.00	56.00	15.91%	17.39%	16.42%
LKD	W13/1215	48.00	25.00	73.00	40.00	20.00	60.00	16.67%	20.00%	17.81%
LKD	W16/1215	46.00	25.00	71.00	39.00	20.00	59.00	15.22%	20.00%	16.90%
BEDROOM	W15/1215	46.00	25.00	71.00	39.00	20.00	59.00	15.22%	20.00%	16.90%
BEDROOM	W17/1215	20.00	3.00	23.00	20.00	2.00	22.00	0.00%	33.33%	4.35%
16th Floor										
LKD	W2/1216	43.00	24.00	67.00	43.00	24.00	67.00	0.00%	0.00%	0.00%
LKD	W3/1216	53.00	27.00	80.00	46.00	25.00	71.00	13.21%	7.41%	11.25%
BEDROOM	W4/1216	53.00	27.00	80.00	44.00	25.00	69.00	16.98%	7.41%	13.75%
BEDROOM	W5/1216	46.00	24.00	70.00	39.00	21.00	60.00	15.22%	12.50%	14.29%
LKD	W6/1216	47.00	25.00	72.00	39.00	22.00	61.00	17.02%	12.00%	15.28%
BEDROOM	W7/1216	45.00	23.00	68.00	38.00	20.00	58.00	15.56%	13.04%	14.71%
BEDROOM	W8/1216	42.00	23.00	65.00	35.00	19.00	54.00	16.67%	17.39%	16.92%
LKD	W9/1216	46.00	24.00	70.00	38.00	20.00	58.00	17.39%	16.67%	17.14%
BEDROOM	W10/1216	47.00	25.00	72.00	40.00	22.00	62.00	14.89%	12.00%	13.89%
BEDROOM	W12/1216	44.00	23.00	67.00	34.00	20.00	54.00	22.73%	13.04%	19.40%
LKD	W11/1216	46.00	24.00	70.00	36.00	21.00	57.00	21.74%	12.50%	18.57%
BEDROOM	W14/1216	44.00	23.00	67.00	37.00	19.00	56.00	15.91%	17.39%	16.42%
LKD	W13/1216	48.00	25.00	73.00	40.00	21.00	61.00	16.67%	16.00%	16.44%
LKD	W16/1216	46.00	25.00	71.00	39.00	21.00	60.00	15.22%	16.00%	15.49%
BEDROOM	W15/1216	46.00	25.00	71.00	39.00	20.00	59.00	15.22%	20.00%	16.90%
BEDROOM	W17/1216	20.00	3.00	23.00	20.00	2.00	22.00	0.00%	33.33%	4.35%
17th Floor										
LKD	W2/1217	43.00	24.00	67.00	43.00	24.00	67.00	0.00%	0.00%	0.00%
LKD	W3/1217	53.00	28.00	81.00	46.00	26.00	72.00	13.21%	7.14%	11.11%
BEDROOM	W4/1217	53.00	28.00	81.00	44.00	26.00	70.00	16.98%	7.14%	13.58%
BEDROOM	W5/1217	46.00	25.00	71.00	39.00	22.00	61.00	15.22%	12.00%	14.08%
LKD	W6/1217	47.00	25.00	72.00	39.00	22.00	61.00	17.02%	12.00%	15.28%
BEDROOM	W7/1217	45.00	23.00	68.00	38.00	20.00	58.00	15.56%	13.04%	14.71%
BEDROOM	W8/1217	42.00	24.00	66.00	35.00	20.00	55.00	16.67%	16.67%	16.67%
LKD	W9/1217	46.00	25.00	71.00	39.00	21.00	60.00	15.22%	16.00%	15.49%
BEDROOM	W10/1217	47.00	26.00	73.00	40.00	22.00	62.00	14.89%	15.38%	15.07%
BEDROOM	W12/1217	44.00	23.00	67.00	34.00	20.00	54.00	22.73%	13.04%	19.40%
LKD	W11/1217	46.00	25.00	71.00	37.00	22.00	59.00	19.57%	12.00%	16.90%
BEDROOM	W14/1217	44.00	24.00	68.00	37.00	20.00	57.00	15.91%	16.67%	16.18%
LKD	W13/1217	48.00	25.00	73.00	40.00	21.00	61.00	16.67%	16.00%	16.44%
LKD	W16/1217	46.00	25.00	71.00	39.00	21.00	60.00	15.22%	16.00%	15.49%
BEDROOM	W15/1217	46.00	25.00	71.00	39.00	21.00	60.00	15.22%	16.00%	15.49%
BEDROOM	W17/1217	21.00	3.00	24.00	21.00	3.00	24.00	0.00%	0.00%	0.00%
18th Floor										
LKD	W2/1218	43.00	24.00	67.00	43.00	24.00	67.00	0.00%	0.00%	0.00%
LKD	W3/1218	53.00	28.00	81.00	46.00	26.00	72.00	13.21%	7.14%	11.11%
BEDROOM	W4/1218	53.00	28.00	81.00	45.00	26.00	71.00	15.09%	7.14%	12.35%
BEDROOM	W5/1218	46.00	25.00	71.00	39.00	22.00	61.00	15.22%	12.00%	14.08%
LKD	W6/1218	47.00	26.00	73.00	39.00	23.00	62.00	17.02%	11.54%	15.07%
BEDROOM	W7/1218	45.00	24.00	69.00	38.00	21.00	59.00	15.56%	12.50%	14.49%

BEDROOM	W8/1218	42.00	24.00	66.00	35.00	20.00	55.00	16.67%	16.67%	16.67%
LKD	W9/1218	46.00	25.00	71.00	40.00	21.00	61.00	13.04%	16.00%	14.08%
BEDROOM	W10/1218	47.00	26.00	73.00	40.00	22.00	62.00	14.89%	15.38%	15.07%
BEDROOM	W12/1218	44.00	24.00	68.00	34.00	21.00	55.00	22.73%	12.50%	19.12%
LKD	W11/1218	46.00	25.00	71.00	37.00	22.00	59.00	19.57%	12.00%	16.90%
BEDROOM	W14/1218	44.00	24.00	68.00	37.00	20.00	57.00	15.91%	16.67%	16.18%
LKD	W13/1218	48.00	25.00	73.00	40.00	21.00	61.00	16.67%	16.00%	16.44%
LKD	W16/1218	46.00	25.00	71.00	39.00	21.00	60.00	15.22%	16.00%	15.49%
BEDROOM	W15/1218	46.00	25.00	71.00	40.00	21.00	61.00	13.04%	16.00%	14.08%
BEDROOM	W17/1218	21.00	3.00	24.00	21.00	3.00	24.00	0.00%	0.00%	0.00%
19th Floor										
LKD	W2/1219	43.00	24.00	67.00	43.00	24.00	67.00	0.00%	0.00%	0.00%
LKD	W3/1219	53.00	28.00	81.00	46.00	26.00	72.00	13.21%	7.14%	11.11%
BEDROOM	W4/1219	53.00	28.00	81.00	45.00	26.00	71.00	15.09%	7.14%	12.35%
BEDROOM	W5/1219	46.00	25.00	71.00	39.00	22.00	61.00	15.22%	12.00%	14.08%
LKD	W6/1219	47.00	26.00	73.00	40.00	23.00	63.00	14.89%	11.54%	13.70%
BEDROOM	W7/1219	45.00	24.00	69.00	38.00	21.00	59.00	15.56%	12.50%	14.49%
BEDROOM	W8/1219	42.00	24.00	66.00	35.00	20.00	55.00	16.67%	16.67%	16.67%
LKD	W9/1219	46.00	25.00	71.00	40.00	21.00	61.00	13.04%	16.00%	14.08%
BEDROOM	W10/1219	47.00	26.00	73.00	41.00	22.00	63.00	12.77%	15.38%	13.70%
BEDROOM	W12/1219	44.00	24.00	68.00	34.00	21.00	55.00	22.73%	12.50%	19.12%
LKD	W11/1219	46.00	25.00	71.00	37.00	22.00	59.00	19.57%	12.00%	16.90%
BEDROOM	W14/1219	44.00	24.00	68.00	37.00	20.00	57.00	15.91%	16.67%	16.18%
LKD	W13/1219	48.00	25.00	73.00	40.00	21.00	61.00	16.67%	16.00%	16.44%
LKD	W16/1219	46.00	25.00	71.00	39.00	21.00	60.00	15.22%	16.00%	15.49%
BEDROOM	W15/1219	46.00	25.00	71.00	40.00	21.00	61.00	13.04%	16.00%	14.08%
BEDROOM	W17/1219	21.00	3.00	24.00	21.00	3.00	24.00	0.00%	0.00%	0.00%
20th Floor										
LKD	W2/1220	43.00	24.00	67.00	43.00	24.00	67.00	0.00%	0.00%	0.00%
LKD	W3/1220	53.00	28.00	81.00	46.00	26.00	72.00	13.21%	7.14%	11.11%
BEDROOM	W4/1220	53.00	28.00	81.00	45.00	26.00	71.00	15.09%	7.14%	12.35%
BEDROOM	W5/1220	46.00	25.00	71.00	39.00	22.00	61.00	15.22%	12.00%	14.08%
LKD	W6/1220	47.00	26.00	73.00	40.00	23.00	63.00	14.89%	11.54%	13.70%
BEDROOM	W7/1220	45.00	24.00	69.00	38.00	21.00	59.00	15.56%	12.50%	14.49%
BEDROOM	W8/1220	42.00	24.00	66.00	35.00	20.00	55.00	16.67%	16.67%	16.67%
LKD	W9/1220	46.00	25.00	71.00	40.00	21.00	61.00	13.04%	16.00%	14.08%
BEDROOM	W10/1220	47.00	26.00	73.00	41.00	22.00	63.00	12.77%	15.38%	13.70%
BEDROOM	W12/1220	44.00	24.00	68.00	35.00	21.00	56.00	20.45%	12.50%	17.65%
LKD	W11/1220	46.00	25.00	71.00	38.00	22.00	60.00	17.39%	12.00%	15.49%
BEDROOM	W14/1220	44.00	24.00	68.00	37.00	20.00	57.00	15.91%	16.67%	16.18%
LKD	W13/1220	48.00	25.00	73.00	41.00	21.00	62.00	14.58%	16.00%	15.07%
LKD	W16/1220	46.00	25.00	71.00	40.00	21.00	61.00	13.04%	16.00%	14.08%
BEDROOM	W15/1220	46.00	25.00	71.00	40.00	21.00	61.00	13.04%	16.00%	14.08%
BEDROOM	W17/1220	21.00	3.00	24.00	21.00	3.00	24.00	0.00%	0.00%	0.00%
21st Floor										
LKD	W2/1221	43.00	24.00	67.00	43.00	24.00	67.00	0.00%	0.00%	0.00%
LKD	W3/1221	53.00	28.00	81.00	46.00	26.00	72.00	13.21%	7.14%	11.11%
BEDROOM	W4/1221	53.00	28.00	81.00	45.00	26.00	71.00	15.09%	7.14%	12.35%
BEDROOM	W5/1221	46.00	25.00	71.00	39.00	22.00	61.00	15.22%	12.00%	14.08%
LKD	W6/1221	47.00	26.00	73.00	40.00	23.00	63.00	14.89%	11.54%	13.70%
BEDROOM	W7/1221	45.00	24.00	69.00	38.00	21.00	59.00	15.56%	12.50%	14.49%
BEDROOM	W8/1221	42.00	24.00	66.00	36.00	20.00	56.00	14.29%	16.67%	15.15%
LKD	W9/1221	46.00	25.00	71.00	40.00	21.00	61.00	13.04%	16.00%	14.08%
BEDROOM	W10/1221	47.00	26.00	73.00	41.00	22.00	63.00	12.77%	15.38%	13.70%
BEDROOM	W12/1221	44.00	24.00	68.00	36.00	21.00	57.00	18.18%	12.50%	16.18%
LKD	W11/1221	46.00	25.00	71.00	39.00	22.00	61.00	15.22%	12.00%	14.08%

BEDROOM	W14/1221	44.00	24.00	68.00	38.00	20.00	58.00	13.64%	16.67%	14.71%
LKD	W13/1221	48.00	25.00	73.00	41.00	21.00	62.00	14.58%	16.00%	15.07%
LKD	W16/1221	46.00	25.00	71.00	40.00	21.00	61.00	13.04%	16.00%	14.08%
BEDROOM	W15/1221	46.00	25.00	71.00	41.00	21.00	62.00	10.87%	16.00%	12.68%
BEDROOM	W17/1221	21.00	3.00	24.00	21.00	3.00	24.00	0.00%	0.00%	0.00%
22nd Floor										
LKD	W2/1222	43.00	24.00	67.00	43.00	24.00	67.00	0.00%	0.00%	0.00%
LKD	W3/1222	53.00	28.00	81.00	46.00	26.00	72.00	13.21%	7.14%	11.11%
BEDROOM	W4/1222	53.00	28.00	81.00	45.00	26.00	71.00	15.09%	7.14%	12.35%
BEDROOM	W5/1222	46.00	25.00	71.00	39.00	22.00	61.00	15.22%	12.00%	14.08%
LKD	W6/1222	47.00	26.00	73.00	40.00	23.00	63.00	14.89%	11.54%	13.70%
BEDROOM	W7/1222	45.00	24.00	69.00	38.00	21.00	59.00	15.56%	12.50%	14.49%
BEDROOM	W8/1222	42.00	24.00	66.00	36.00	20.00	56.00	14.29%	16.67%	15.15%
LKD	W9/1222	46.00	25.00	71.00	40.00	21.00	61.00	13.04%	16.00%	14.08%
BEDROOM	W10/1222	47.00	26.00	73.00	41.00	22.00	63.00	12.77%	15.38%	13.70%
BEDROOM	W12/1222	44.00	24.00	68.00	36.00	21.00	57.00	18.18%	12.50%	16.18%
LKD	W11/1222	46.00	25.00	71.00	40.00	22.00	62.00	13.04%	12.00%	12.68%
BEDROOM	W14/1222	44.00	24.00	68.00	38.00	20.00	58.00	13.64%	16.67%	14.71%
LKD	W13/1222	48.00	25.00	73.00	41.00	21.00	62.00	14.58%	16.00%	15.07%
LKD	W16/1222	46.00	25.00	71.00	40.00	21.00	61.00	13.04%	16.00%	14.08%
BEDROOM	W15/1222	46.00	25.00	71.00	41.00	21.00	62.00	10.87%	16.00%	12.68%
BEDROOM	W17/1222	21.00	3.00	24.00	21.00	3.00	24.00	0.00%	0.00%	0.00%
23rd Floor										
LKD	W2/1223	43.00	24.00	67.00	43.00	24.00	67.00	0.00%	0.00%	0.00%
LKD	W3/1223	53.00	28.00	81.00	46.00	26.00	72.00	13.21%	7.14%	11.11%
BEDROOM	W4/1223	53.00	28.00	81.00	45.00	26.00	71.00	15.09%	7.14%	12.35%
BEDROOM	W5/1223	46.00	25.00	71.00	40.00	22.00	62.00	13.04%	12.00%	12.68%
LKD	W6/1223	47.00	26.00	73.00	41.00	23.00	64.00	12.77%	11.54%	12.33%
BEDROOM	W7/1223	45.00	24.00	69.00	38.00	21.00	59.00	15.56%	12.50%	14.49%
BEDROOM	W8/1223	42.00	24.00	66.00	37.00	21.00	58.00	11.90%	12.50%	12.12%
LKD	W9/1223	46.00	25.00	71.00	40.00	21.00	61.00	13.04%	16.00%	14.08%
BEDROOM	W10/1223	47.00	26.00	73.00	41.00	22.00	63.00	12.77%	15.38%	13.70%
BEDROOM	W12/1223	44.00	24.00	68.00	36.00	21.00	57.00	18.18%	12.50%	16.18%
LKD	W11/1223	46.00	25.00	71.00	41.00	22.00	63.00	10.87%	12.00%	11.27%
BEDROOM	W14/1223	44.00	24.00	68.00	38.00	20.00	58.00	13.64%	16.67%	14.71%
LKD	W13/1223	48.00	25.00	73.00	41.00	21.00	62.00	14.58%	16.00%	15.07%
LKD	W16/1223	46.00	25.00	71.00	40.00	21.00	61.00	13.04%	16.00%	14.08%
BEDROOM	W15/1223	46.00	25.00	71.00	40.00	21.00	61.00	13.04%	16.00%	14.08%
BEDROOM	W17/1223	21.00	3.00	24.00	21.00	3.00	24.00	0.00%	0.00%	0.00%
24th Floor										
LKD	W2/1224	43.00	24.00	67.00	43.00	24.00	67.00	0.00%	0.00%	0.00%
LKD	W3/1224	53.00	28.00	81.00	47.00	26.00	73.00	11.32%	7.14%	9.88%
BEDROOM	W4/1224	53.00	28.00	81.00	45.00	26.00	71.00	15.09%	7.14%	12.35%
BEDROOM	W5/1224	46.00	25.00	71.00	40.00	22.00	62.00	13.04%	12.00%	12.68%
LKD	W6/1224	47.00	26.00	73.00	41.00	23.00	64.00	12.77%	11.54%	12.33%
BEDROOM	W7/1224	45.00	24.00	69.00	40.00	21.00	61.00	11.11%	12.50%	11.59%
BEDROOM	W8/1224	42.00	24.00	66.00	37.00	20.00	57.00	11.90%	16.67%	13.64%
LKD	W9/1224	46.00	25.00	71.00	40.00	21.00	61.00	13.04%	16.00%	14.08%
BEDROOM	W10/1224	47.00	26.00	73.00	42.00	22.00	64.00	10.64%	15.38%	12.33%
BEDROOM	W12/1224	44.00	24.00	68.00	38.00	21.00	59.00	13.64%	12.50%	13.24%
LKD	W11/1224	46.00	25.00	71.00	41.00	22.00	63.00	10.87%	12.00%	11.27%
BEDROOM	W14/1224	44.00	24.00	68.00	39.00	20.00	59.00	11.36%	16.67%	13.24%
LKD	W13/1224	48.00	25.00	73.00	41.00	21.00	62.00	14.58%	16.00%	15.07%
LKD	W16/1224	46.00	25.00	71.00	40.00	21.00	61.00	13.04%	16.00%	14.08%
BEDROOM	W15/1224	46.00	25.00	71.00	42.00	21.00	63.00	8.70%	16.00%	11.27%
BEDROOM	W17/1224	21.00	3.00	24.00	21.00	3.00	24.00	0.00%	0.00%	0.00%

25th Floor										
LKD	W2/1225	43.00	24.00	67.00	43.00	24.00	67.00	0.00%	0.00%	0.00%
LKD	W3/1225	53.00	28.00	81.00	47.00	26.00	73.00	11.32%	7.14%	9.88%
BEDROOM	W4/1225	53.00	28.00	81.00	46.00	26.00	72.00	13.21%	7.14%	11.11%
BEDROOM	W5/1225	46.00	25.00	71.00	40.00	22.00	62.00	13.04%	12.00%	12.68%
LKD	W6/1225	47.00	26.00	73.00	42.00	23.00	65.00	10.64%	11.54%	10.96%
BEDROOM	W7/1225	45.00	24.00	69.00	40.00	21.00	61.00	11.11%	12.50%	11.59%
BEDROOM	W8/1225	42.00	24.00	66.00	38.00	20.00	58.00	9.52%	16.67%	12.12%
LKD	W9/1225	46.00	25.00	71.00	41.00	21.00	62.00	10.87%	16.00%	12.68%
BEDROOM	W10/1225	47.00	26.00	73.00	42.00	22.00	64.00	10.64%	15.38%	12.33%
BEDROOM	W12/1225	44.00	24.00	68.00	38.00	21.00	59.00	13.64%	12.50%	13.24%
LKD	W11/1225	46.00	25.00	71.00	41.00	22.00	63.00	10.87%	12.00%	11.27%
BEDROOM	W14/1225	44.00	24.00	68.00	39.00	20.00	59.00	11.36%	16.67%	13.24%
LKD	W13/1225	48.00	25.00	73.00	42.00	21.00	63.00	12.50%	16.00%	13.70%
LKD	W16/1225	46.00	25.00	71.00	41.00	21.00	62.00	10.87%	16.00%	12.68%
BEDROOM	W15/1225	46.00	25.00	71.00	42.00	21.00	63.00	8.70%	16.00%	11.27%
BEDROOM	W17/1225	21.00	3.00	24.00	21.00	3.00	24.00	0.00%	0.00%	0.00%
26th Floor										
LKD	W2/1226	43.00	24.00	67.00	43.00	24.00	67.00	0.00%	0.00%	0.00%
LKD	W3/1226	53.00	28.00	81.00	47.00	26.00	73.00	11.32%	7.14%	9.88%
BEDROOM	W4/1226	53.00	28.00	81.00	47.00	26.00	73.00	11.32%	7.14%	9.88%
BEDROOM	W5/1226	46.00	25.00	71.00	41.00	22.00	63.00	10.87%	12.00%	11.27%
LKD	W6/1226	47.00	26.00	73.00	43.00	23.00	66.00	8.51%	11.54%	9.59%
BEDROOM	W7/1226	45.00	24.00	69.00	40.00	21.00	61.00	11.11%	12.50%	11.59%
BEDROOM	W8/1226	42.00	24.00	66.00	38.00	20.00	58.00	9.52%	16.67%	12.12%
LKD	W9/1226	46.00	25.00	71.00	41.00	21.00	62.00	10.87%	16.00%	12.68%
BEDROOM	W10/1226	47.00	26.00	73.00	43.00	22.00	65.00	8.51%	15.38%	10.96%
BEDROOM	W12/1226	44.00	24.00	68.00	39.00	21.00	60.00	11.36%	12.50%	11.76%
LKD	W11/1226	46.00	25.00	71.00	41.00	22.00	63.00	10.87%	12.00%	11.27%
BEDROOM	W14/1226	44.00	24.00	68.00	39.00	20.00	59.00	11.36%	16.67%	13.24%
LKD	W13/1226	48.00	25.00	73.00	44.00	21.00	65.00	8.33%	16.00%	10.96%
LKD	W16/1226	46.00	25.00	71.00	41.00	21.00	62.00	10.87%	16.00%	12.68%
BEDROOM	W15/1226	46.00	25.00	71.00	42.00	21.00	63.00	8.70%	16.00%	11.27%
BEDROOM	W17/1226	21.00	3.00	24.00	21.00	3.00	24.00	0.00%	0.00%	0.00%
27th Floor										
LKD	W2/1227	43.00	24.00	67.00	43.00	24.00	67.00	0.00%	0.00%	0.00%
LKD	W3/1227	53.00	28.00	81.00	49.00	26.00	75.00	7.55%	7.14%	7.41%
BEDROOM	W4/1227	53.00	28.00	81.00	49.00	26.00	75.00	7.55%	7.14%	7.41%
BEDROOM	W5/1227	46.00	25.00	71.00	42.00	22.00	64.00	8.70%	12.00%	9.86%
LKD	W6/1227	47.00	26.00	73.00	43.00	23.00	66.00	8.51%	11.54%	9.59%
BEDROOM	W7/1227	45.00	24.00	69.00	40.00	21.00	61.00	11.11%	12.50%	11.59%
BEDROOM	W8/1227	42.00	24.00	66.00	38.00	20.00	58.00	9.52%	16.67%	12.12%
LKD	W9/1227	46.00	25.00	71.00	42.00	21.00	63.00	8.70%	16.00%	11.27%
BEDROOM	W10/1227	47.00	26.00	73.00	45.00	22.00	67.00	4.26%	15.38%	8.22%
BEDROOM	W12/1227	44.00	24.00	68.00	39.00	21.00	60.00	11.36%	12.50%	11.76%
LKD	W11/1227	46.00	25.00	71.00	41.00	22.00	63.00	10.87%	12.00%	11.27%
BEDROOM	W14/1227	44.00	24.00	68.00	39.00	20.00	59.00	11.36%	16.67%	13.24%
LKD	W13/1227	48.00	25.00	73.00	44.00	21.00	65.00	8.33%	16.00%	10.96%
LKD	W16/1227	46.00	25.00	71.00	43.00	21.00	64.00	6.52%	16.00%	9.86%
BEDROOM	W15/1227	46.00	25.00	71.00	43.00	21.00	64.00	6.52%	16.00%	9.86%
BEDROOM	W17/1227	21.00	3.00	24.00	21.00	3.00	24.00	0.00%	0.00%	0.00%
28th Floor										
LKD	W2/1228	43.00	24.00	67.00	43.00	24.00	67.00	0.00%	0.00%	0.00%
LKD	W3/1228	53.00	28.00	81.00	49.00	26.00	75.00	7.55%	7.14%	7.41%
BEDROOM	W4/1228	53.00	28.00	81.00	49.00	26.00	75.00	7.55%	7.14%	7.41%
BEDROOM	W5/1228	46.00	25.00	71.00	42.00	22.00	64.00	8.70%	12.00%	9.86%

LKD	W6/1228	47.00	26.00	73.00	44.00	23.00	67.00	6.38%	11.54%	8.22%
BEDROOM	W7/1228	45.00	24.00	69.00	41.00	21.00	62.00	8.89%	12.50%	10.14%
BEDROOM	W8/1228	42.00	24.00	66.00	39.00	20.00	59.00	7.14%	16.67%	10.61%
LKD	W9/1228	46.00	25.00	71.00	43.00	21.00	64.00	6.52%	16.00%	9.86%
BEDROOM	W10/1228	47.00	26.00	73.00	45.00	23.00	68.00	4.26%	11.54%	6.85%
BEDROOM	W12/1228	44.00	24.00	68.00	40.00	21.00	61.00	9.09%	12.50%	10.29%
LKD	W11/1228	46.00	25.00	71.00	41.00	22.00	63.00	10.87%	12.00%	11.27%
BEDROOM	W14/1228	44.00	24.00	68.00	41.00	20.00	61.00	6.82%	16.67%	10.29%
LKD	W13/1228	48.00	25.00	73.00	45.00	21.00	66.00	6.25%	16.00%	9.59%
LKD	W16/1228	46.00	25.00	71.00	44.00	21.00	65.00	4.35%	16.00%	8.45%
BEDROOM	W15/1228	46.00	25.00	71.00	44.00	21.00	65.00	4.35%	16.00%	8.45%
BEDROOM	W17/1228	21.00	3.00	24.00	21.00	3.00	24.00	0.00%	0.00%	0.00%
29th Floor										
LKD	W2/1229	43.00	24.00	67.00	43.00	24.00	67.00	0.00%	0.00%	0.00%
LKD	W3/1229	53.00	28.00	81.00	49.00	26.00	75.00	7.55%	7.14%	7.41%
BEDROOM	W4/1229	53.00	28.00	81.00	49.00	26.00	75.00	7.55%	7.14%	7.41%
BEDROOM	W5/1229	46.00	25.00	71.00	43.00	22.00	65.00	6.52%	12.00%	8.45%
LKD	W6/1229	47.00	26.00	73.00	44.00	23.00	67.00	6.38%	11.54%	8.22%
BEDROOM	W7/1229	45.00	24.00	69.00	42.00	21.00	63.00	6.67%	12.50%	8.70%
BEDROOM	W8/1229	42.00	24.00	66.00	39.00	20.00	59.00	7.14%	16.67%	10.61%
LKD	W9/1229	46.00	25.00	71.00	43.00	21.00	64.00	6.52%	16.00%	9.86%
BEDROOM	W10/1229	47.00	26.00	73.00	45.00	23.00	68.00	4.26%	11.54%	6.85%
BEDROOM	W12/1229	44.00	24.00	68.00	41.00	21.00	62.00	6.82%	12.50%	8.82%
LKD	W11/1229	46.00	25.00	71.00	42.00	22.00	64.00	8.70%	12.00%	9.86%
BEDROOM	W14/1229	44.00	24.00	68.00	41.00	20.00	61.00	6.82%	16.67%	10.29%
LKD	W13/1229	48.00	25.00	73.00	45.00	21.00	66.00	6.25%	16.00%	9.59%
LKD	W16/1229	46.00	25.00	71.00	44.00	21.00	65.00	4.35%	16.00%	8.45%
BEDROOM	W15/1229	46.00	25.00	71.00	43.00	21.00	64.00	6.52%	16.00%	9.86%
BEDROOM	W17/1229	21.00	3.00	24.00	21.00	3.00	24.00	0.00%	0.00%	0.00%
30th Floor										
LKD	W2/1230	43.00	24.00	67.00	43.00	24.00	67.00	0.00%	0.00%	0.00%
LKD	W3/1230	53.00	28.00	81.00	49.00	26.00	75.00	7.55%	7.14%	7.41%
BEDROOM	W4/1230	53.00	28.00	81.00	50.00	26.00	76.00	5.66%	7.14%	6.17%
BEDROOM	W5/1230	46.00	25.00	71.00	43.00	22.00	65.00	6.52%	12.00%	8.45%
LKD	W6/1230	47.00	26.00	73.00	44.00	23.00	67.00	6.38%	11.54%	8.22%
BEDROOM	W7/1230	45.00	24.00	69.00	43.00	21.00	64.00	4.44%	12.50%	7.25%
BEDROOM	W8/1230	42.00	24.00	66.00	40.00	20.00	60.00	4.76%	16.67%	9.09%
LKD	W9/1230	46.00	25.00	71.00	43.00	21.00	64.00	6.52%	16.00%	9.86%
BEDROOM	W10/1230	47.00	26.00	73.00	45.00	23.00	68.00	4.26%	11.54%	6.85%
BEDROOM	W12/1230	44.00	24.00	68.00	41.00	21.00	62.00	6.82%	12.50%	8.82%
LKD	W11/1230	46.00	25.00	71.00	42.00	22.00	64.00	8.70%	12.00%	9.86%
BEDROOM	W14/1230	44.00	24.00	68.00	41.00	20.00	61.00	6.82%	16.67%	10.29%
LKD	W13/1230	48.00	25.00	73.00	46.00	21.00	67.00	4.17%	16.00%	8.22%
LKD	W16/1230	46.00	25.00	71.00	44.00	21.00	65.00	4.35%	16.00%	8.45%
BEDROOM	W15/1230	46.00	25.00	71.00	44.00	21.00	65.00	4.35%	16.00%	8.45%
BEDROOM	W17/1230	21.00	3.00	24.00	21.00	3.00	24.00	0.00%	0.00%	0.00%
31st Floor										
LKD	W2/1231	43.00	24.00	67.00	43.00	24.00	67.00	0.00%	0.00%	0.00%
LKD	W3/1231	53.00	28.00	81.00	50.00	26.00	76.00	5.66%	7.14%	6.17%
BEDROOM	W4/1231	53.00	28.00	81.00	50.00	26.00	76.00	5.66%	7.14%	6.17%
BEDROOM	W5/1231	46.00	25.00	71.00	43.00	22.00	65.00	6.52%	12.00%	8.45%
LKD	W6/1231	47.00	26.00	73.00	44.00	23.00	67.00	6.38%	11.54%	8.22%
BEDROOM	W7/1231	45.00	24.00	69.00	43.00	21.00	64.00	4.44%	12.50%	7.25%
BEDROOM	W8/1231	42.00	24.00	66.00	40.00	20.00	60.00	4.76%	16.67%	9.09%
LKD	W9/1231	46.00	25.00	71.00	44.00	21.00	65.00	4.35%	16.00%	8.45%
BEDROOM	W10/1231	47.00	26.00	73.00	46.00	23.00	69.00	2.13%	11.54%	5.48%

BEDROOM	W12/1231	44.00	24.00	68.00	42.00	21.00	63.00	4.55%	12.50%	7.35%
LKD	W11/1231	46.00	25.00	71.00	44.00	22.00	66.00	4.35%	12.00%	7.04%
BEDROOM	W14/1231	44.00	24.00	68.00	41.00	20.00	61.00	6.82%	16.67%	10.29%
LKD	W13/1231	48.00	25.00	73.00	46.00	21.00	67.00	4.17%	16.00%	8.22%
LKD	W16/1231	46.00	25.00	71.00	44.00	21.00	65.00	4.35%	16.00%	8.45%
BEDROOM	W15/1231	46.00	25.00	71.00	44.00	21.00	65.00	4.35%	16.00%	8.45%
BEDROOM	W17/1231	21.00	3.00	24.00	21.00	3.00	24.00	0.00%	0.00%	0.00%
32nd Floor										
LKD	W2/1232	43.00	24.00	67.00	43.00	24.00	67.00	0.00%	0.00%	0.00%
LKD	W3/1232	53.00	28.00	81.00	50.00	26.00	76.00	5.66%	7.14%	6.17%
BEDROOM	W4/1232	53.00	28.00	81.00	51.00	26.00	77.00	3.77%	7.14%	4.94%
BEDROOM	W5/1232	46.00	25.00	71.00	44.00	22.00	66.00	4.35%	12.00%	7.04%
LKD	W6/1232	47.00	26.00	73.00	45.00	23.00	68.00	4.26%	11.54%	6.85%
BEDROOM	W7/1232	45.00	24.00	69.00	43.00	21.00	64.00	4.44%	12.50%	7.25%
BEDROOM	W8/1232	42.00	24.00	66.00	40.00	20.00	60.00	4.76%	16.67%	9.09%
LKD	W9/1232	46.00	25.00	71.00	44.00	21.00	65.00	4.35%	16.00%	8.45%
BEDROOM	W10/1232	47.00	26.00	73.00	46.00	24.00	70.00	2.13%	7.69%	4.11%
BEDROOM	W12/1232	44.00	24.00	68.00	42.00	21.00	63.00	4.55%	12.50%	7.35%
LKD	W11/1232	46.00	25.00	71.00	44.00	22.00	66.00	4.35%	12.00%	7.04%
BEDROOM	W14/1232	44.00	24.00	68.00	43.00	20.00	63.00	2.27%	16.67%	7.35%
LKD	W13/1232	48.00	25.00	73.00	47.00	21.00	68.00	2.08%	16.00%	6.85%
LKD	W16/1232	46.00	25.00	71.00	45.00	21.00	66.00	2.17%	16.00%	7.04%
BEDROOM	W15/1232	46.00	25.00	71.00	45.00	21.00	66.00	2.17%	16.00%	7.04%
BEDROOM	W17/1232	21.00	3.00	24.00	21.00	3.00	24.00	0.00%	0.00%	0.00%
33rd Floor										
LKD	W2/1233	43.00	24.00	67.00	43.00	24.00	67.00	0.00%	0.00%	0.00%
LKD	W3/1233	53.00	28.00	81.00	51.00	26.00	77.00	3.77%	7.14%	4.94%
BEDROOM	W4/1233	53.00	28.00	81.00	52.00	26.00	78.00	1.89%	7.14%	3.70%
BEDROOM	W5/1233	46.00	25.00	71.00	44.00	23.00	67.00	4.35%	8.00%	5.63%
LKD	W6/1233	47.00	26.00	73.00	45.00	23.00	68.00	4.26%	11.54%	6.85%
BEDROOM	W7/1233	45.00	24.00	69.00	43.00	21.00	64.00	4.44%	12.50%	7.25%
BEDROOM	W8/1233	42.00	24.00	66.00	40.00	20.00	60.00	4.76%	16.67%	9.09%
LKD	W9/1233	46.00	25.00	71.00	45.00	22.00	67.00	2.17%	12.00%	5.63%
BEDROOM	W10/1233	47.00	26.00	73.00	46.00	24.00	70.00	2.13%	7.69%	4.11%
BEDROOM	W12/1233	44.00	24.00	68.00	42.00	21.00	63.00	4.55%	12.50%	7.35%
LKD	W11/1233	46.00	25.00	71.00	44.00	22.00	66.00	4.35%	12.00%	7.04%
BEDROOM	W14/1233	44.00	24.00	68.00	43.00	20.00	63.00	2.27%	16.67%	7.35%
LKD	W13/1233	48.00	25.00	73.00	47.00	21.00	68.00	2.08%	16.00%	6.85%
LKD	W16/1233	46.00	25.00	71.00	45.00	21.00	66.00	2.17%	16.00%	7.04%
BEDROOM	W15/1233	46.00	25.00	71.00	45.00	22.00	67.00	2.17%	12.00%	5.63%
BEDROOM	W17/1233	21.00	3.00	24.00	21.00	3.00	24.00	0.00%	0.00%	0.00%
34th Floor										
KD	W1/1234	43.00	24.00	67.00	43.00	24.00	67.00	0.00%	0.00%	0.00%
KD	W2/1234	54.00	28.00	82.00	54.00	26.00	80.00	0.00%	7.14%	2.44%
32 Quay Street										
1st Floor										
BEDROOM	W1/1241	26.00	18.00	44.00	17.00	9.00	26.00	34.62%	50.00%	40.91%
BEDROOM	W2/1241	33.00	20.00	53.00	24.00	12.00	36.00	27.27%	40.00%	32.08%
BEDROOM	W3/1241	33.00	13.00	46.00	17.00	4.00	21.00	48.48%	69.23%	54.35%
LKD	W4/1241	35.00	15.00	50.00	21.00	6.00	27.00	40.00%	60.00%	46.00%
BEDROOM	W5/1241	37.00	14.00	51.00	18.00	5.00	23.00	51.35%	64.29%	54.90%
LKD	W6/1241	36.00	15.00	51.00	18.00	6.00	24.00	50.00%	60.00%	52.94%
BEDROOM	W7/1241	31.00	10.00	41.00	13.00	3.00	16.00	58.06%	70.00%	60.98%
STUDIO	W8/1241	35.00	13.00	48.00	17.00	6.00	23.00	51.43%	53.85%	52.08%
STUDIO	W9/1241	35.00	16.00	51.00	19.00	6.00	25.00	45.71%	62.50%	50.98%
BEDROOM	W10/1241	28.00	13.00	41.00	12.00	3.00	15.00	57.14%	76.92%	63.41%

LKD	W11/1241	32.00	17.00	49.00	16.00	4.00	20.00	50.00%	76.47%	59.18%
BEDROOM	W12/1241	34.00	16.00	50.00	20.00	3.00	23.00	41.18%	81.25%	54.00%
LKD	W13/1241	33.00	16.00	49.00	20.00	2.00	22.00	39.39%	87.50%	55.10%
BEDROOM	W14/1241	32.00	15.00	47.00	19.00	3.00	22.00	40.63%	80.00%	53.19%
LKD	W15/1241	32.00	16.00	48.00	20.00	4.00	24.00	37.50%	75.00%	50.00%
BEDROOM	W16/1241	31.00	13.00	44.00	22.00	2.00	24.00	29.03%	84.62%	45.45%
BEDROOM	W17/1241	13.00	1.00	14.00	11.00	0.00	11.00	15.38%	100.00%	21.43%
2nd Floor										
BEDROOM	W1/1242	28.00	18.00	46.00	19.00	9.00	28.00	32.14%	50.00%	39.13%
BEDROOM	W2/1242	33.00	20.00	53.00	24.00	12.00	36.00	27.27%	40.00%	32.08%
BEDROOM	W3/1242	33.00	14.00	47.00	17.00	4.00	21.00	48.48%	71.43%	55.32%
LKD	W4/1242	36.00	16.00	52.00	21.00	6.00	27.00	41.67%	62.50%	48.08%
BEDROOM	W5/1242	37.00	15.00	52.00	20.00	5.00	25.00	45.95%	66.67%	51.92%
LKD	W6/1242	36.00	16.00	52.00	18.00	6.00	24.00	50.00%	62.50%	53.85%
BEDROOM	W7/1242	32.00	12.00	44.00	14.00	4.00	18.00	56.25%	66.67%	59.09%
STUDIO	W8/1242	36.00	15.00	51.00	18.00	7.00	25.00	50.00%	53.33%	50.98%
STUDIO	W9/1242	36.00	16.00	52.00	20.00	6.00	26.00	44.44%	62.50%	50.00%
BEDROOM	W10/1242	29.00	13.00	42.00	13.00	3.00	16.00	55.17%	76.92%	61.90%
LKD	W11/1242	34.00	17.00	51.00	19.00	4.00	23.00	44.12%	76.47%	54.90%
BEDROOM	W12/1242	34.00	16.00	50.00	20.00	3.00	23.00	41.18%	81.25%	54.00%
LKD	W13/1242	33.00	16.00	49.00	20.00	2.00	22.00	39.39%	87.50%	55.10%
BEDROOM	W14/1242	33.00	17.00	50.00	20.00	4.00	24.00	39.39%	76.47%	52.00%
LKD	W15/1242	32.00	17.00	49.00	21.00	5.00	26.00	34.38%	70.59%	46.94%
BEDROOM	W16/1242	33.00	14.00	47.00	24.00	3.00	27.00	27.27%	78.57%	42.55%
BEDROOM	W17/1242	13.00	1.00	14.00	11.00	0.00	11.00	15.38%	100.00%	21.43%
3rd Floor										
BEDROOM	W1/1243	31.00	18.00	49.00	22.00	9.00	31.00	29.03%	50.00%	36.73%
BEDROOM	W2/1243	33.00	20.00	53.00	24.00	12.00	36.00	27.27%	40.00%	32.08%
BEDROOM	W3/1243	32.00	15.00	47.00	18.00	4.00	22.00	43.75%	73.33%	53.19%
LKD	W4/1243	36.00	17.00	53.00	23.00	6.00	29.00	36.11%	64.71%	45.28%
BEDROOM	W5/1243	38.00	17.00	55.00	21.00	7.00	28.00	44.74%	58.82%	49.09%
LKD	W6/1243	37.00	17.00	54.00	19.00	7.00	26.00	48.65%	58.82%	51.85%
BEDROOM	W7/1243	33.00	12.00	45.00	15.00	4.00	19.00	54.55%	66.67%	57.78%
STUDIO	W8/1243	37.00	15.00	52.00	18.00	7.00	25.00	51.35%	53.33%	51.92%
STUDIO	W9/1243	37.00	16.00	53.00	20.00	6.00	26.00	45.95%	62.50%	50.94%
BEDROOM	W10/1243	30.00	13.00	43.00	14.00	3.00	17.00	53.33%	76.92%	60.47%
LKD	W11/1243	33.00	17.00	50.00	18.00	4.00	22.00	45.45%	76.47%	56.00%
BEDROOM	W12/1243	34.00	17.00	51.00	21.00	4.00	25.00	38.24%	76.47%	50.98%
LKD	W13/1243	33.00	17.00	50.00	21.00	3.00	24.00	36.36%	82.35%	52.00%
BEDROOM	W14/1243	33.00	17.00	50.00	21.00	4.00	25.00	36.36%	76.47%	50.00%
LKD	W15/1243	32.00	18.00	50.00	22.00	5.00	27.00	31.25%	72.22%	46.00%
BEDROOM	W16/1243	33.00	16.00	49.00	24.00	3.00	27.00	27.27%	81.25%	44.90%
BEDROOM	W17/1243	15.00	1.00	16.00	13.00	0.00	13.00	13.33%	100.00%	18.75%
4th Floor										
BEDROOM	W1/1244	32.00	19.00	51.00	23.00	10.00	33.00	28.13%	47.37%	35.29%
BEDROOM	W2/1244	33.00	20.00	53.00	24.00	12.00	36.00	27.27%	40.00%	32.08%
BEDROOM	W3/1244	33.00	16.00	49.00	20.00	5.00	25.00	39.39%	68.75%	48.98%
LKD	W4/1244	37.00	18.00	55.00	23.00	8.00	31.00	37.84%	55.56%	43.64%
BEDROOM	W5/1244	38.00	18.00	56.00	22.00	7.00	29.00	42.11%	61.11%	48.21%
LKD	W6/1244	37.00	18.00	55.00	21.00	7.00	28.00	43.24%	61.11%	49.09%
BEDROOM	W7/1244	33.00	13.00	46.00	18.00	4.00	22.00	45.45%	69.23%	52.17%
STUDIO	W8/1244	37.00	16.00	53.00	20.00	7.00	27.00	45.95%	56.25%	49.06%
STUDIO	W9/1244	37.00	16.00	53.00	20.00	6.00	26.00	45.95%	62.50%	50.94%
BEDROOM	W10/1244	31.00	13.00	44.00	16.00	3.00	19.00	48.39%	76.92%	56.82%
LKD	W11/1244	34.00	17.00	51.00	21.00	4.00	25.00	38.24%	76.47%	50.98%
BEDROOM	W12/1244	34.00	18.00	52.00	22.00	5.00	27.00	35.29%	72.22%	48.08%


LKD	W13/1244	33.00	18.00	51.00	21.00	3.00	24.00	36.36%	83.33%	52.94%
BEDROOM	W14/1244	34.00	18.00	52.00	23.00	4.00	27.00	32.35%	77.78%	48.08%
LKD	W15/1244	35.00	18.00	53.00	26.00	5.00	31.00	25.71%	72.22%	41.51%
BEDROOM	W16/1244	34.00	16.00	50.00	26.00	3.00	29.00	23.53%	81.25%	42.00%
BEDROOM	W17/1244	16.00	1.00	17.00	14.00	0.00	14.00	12.50%	100.00%	17.65%
5th Floor										
BEDROOM	W1/1245	33.00	20.00	53.00	24.00	11.00	35.00	27.27%	45.00%	33.96%
BEDROOM	W2/1245	33.00	20.00	53.00	24.00	12.00	36.00	27.27%	40.00%	32.08%
BEDROOM	W3/1245	34.00	17.00	51.00	21.00	5.00	26.00	38.24%	70.59%	49.02%
LKD	W4/1245	37.00	18.00	55.00	25.00	8.00	33.00	32.43%	55.56%	40.00%
BEDROOM	W5/1245	38.00	18.00	56.00	23.00	7.00	30.00	39.47%	61.11%	46.43%
LKD	W6/1245	37.00	18.00	55.00	22.00	7.00	29.00	40.54%	61.11%	47.27%
BEDROOM	W7/1245	33.00	14.00	47.00	20.00	4.00	24.00	39.39%	71.43%	48.94%
STUDIO	W8/1245	38.00	16.00	54.00	23.00	7.00	30.00	39.47%	56.25%	44.44%
STUDIO	W9/1245	38.00	17.00	55.00	22.00	7.00	29.00	42.11%	58.82%	47.27%
BEDROOM	W10/1245	33.00	14.00	47.00	18.00	4.00	22.00	45.45%	71.43%	53.19%
LKD	W11/1245	34.00	18.00	52.00	23.00	5.00	28.00	32.35%	72.22%	46.15%
BEDROOM	W12/1245	35.00	18.00	53.00	24.00	5.00	29.00	31.43%	72.22%	45.28%
LKD	W13/1245	34.00	18.00	52.00	23.00	3.00	26.00	32.35%	83.33%	50.00%
BEDROOM	W14/1245	34.00	18.00	52.00	25.00	4.00	29.00	26.47%	77.78%	44.23%
LKD	W15/1245	36.00	18.00	54.00	28.00	5.00	33.00	22.22%	72.22%	38.89%
BEDROOM	W16/1245	35.00	16.00	51.00	27.00	3.00	30.00	22.86%	81.25%	41.18%
BEDROOM	W17/1245	16.00	1.00	17.00	15.00	0.00	15.00	6.25%	100.00%	11.76%
6th Floor										
BEDROOM	W1/1246	34.00	21.00	55.00	25.00	12.00	37.00	26.47%	42.86%	32.73%
BEDROOM	W2/1246	34.00	21.00	55.00	25.00	13.00	38.00	26.47%	38.10%	30.91%
BEDROOM	W3/1246	35.00	17.00	52.00	22.00	6.00	28.00	37.14%	64.71%	46.15%
LKD	W4/1246	38.00	19.00	57.00	25.00	8.00	33.00	34.21%	57.89%	42.11%
BEDROOM	W5/1246	39.00	18.00	57.00	24.00	7.00	31.00	38.46%	61.11%	45.61%
LKD	W6/1246	38.00	18.00	56.00	24.00	7.00	31.00	36.84%	61.11%	44.64%
BEDROOM	W7/1246	33.00	14.00	47.00	21.00	4.00	25.00	36.36%	71.43%	46.81%
STUDIO	W8/1246	38.00	17.00	55.00	25.00	7.00	32.00	34.21%	58.82%	41.82%
STUDIO	W9/1246	40.00	19.00	59.00	25.00	8.00	33.00	37.50%	57.89%	44.07%
BEDROOM	W10/1246	34.00	15.00	49.00	21.00	4.00	25.00	38.24%	73.33%	48.98%
LKD	W11/1246	37.00	19.00	56.00	26.00	5.00	31.00	29.73%	73.68%	44.64%
BEDROOM	W12/1246	37.00	19.00	56.00	27.00	5.00	32.00	27.03%	73.68%	42.86%
LKD	W13/1246	35.00	19.00	54.00	27.00	3.00	30.00	22.86%	84.21%	44.44%
BEDROOM	W14/1246	37.00	19.00	56.00	28.00	4.00	32.00	24.32%	78.95%	42.86%
LKD	W15/1246	36.00	18.00	54.00	29.00	5.00	34.00	19.44%	72.22%	37.04%
BEDROOM	W16/1246	35.00	16.00	51.00	28.00	3.00	31.00	20.00%	81.25%	39.22%
BEDROOM	W17/1246	16.00	1.00	17.00	15.00	0.00	15.00	6.25%	100.00%	11.76%
7th Floor										
BEDROOM	W1/1247	35.00	21.00	56.00	27.00	12.00	39.00	22.86%	42.86%	30.36%
BEDROOM	W2/1247	35.00	22.00	57.00	26.00	14.00	40.00	25.71%	36.36%	29.82%
BEDROOM	W3/1247	34.00	17.00	51.00	21.00	6.00	27.00	38.24%	64.71%	47.06%
LKD	W4/1247	39.00	20.00	59.00	27.00	8.00	35.00	30.77%	60.00%	40.68%
BEDROOM	W5/1247	39.00	20.00	59.00	24.00	7.00	31.00	38.46%	65.00%	47.46%
LKD	W6/1247	39.00	19.00	58.00	27.00	7.00	34.00	30.77%	63.16%	41.38%
BEDROOM	W7/1247	35.00	15.00	50.00	24.00	4.00	28.00	31.43%	73.33%	44.00%
STUDIO	W8/1247	40.00	18.00	58.00	29.00	7.00	36.00	27.50%	61.11%	37.93%
STUDIO	W9/1247	41.00	19.00	60.00	29.00	8.00	37.00	29.27%	57.89%	38.33%
BEDROOM	W10/1247	34.00	15.00	49.00	22.00	5.00	27.00	35.29%	66.67%	44.90%
LKD	W11/1247	39.00	19.00	58.00	28.00	6.00	34.00	28.21%	68.42%	41.38%
BEDROOM	W12/1247	39.00	19.00	58.00	31.00	5.00	36.00	20.51%	73.68%	37.93%
LKD	W13/1247	37.00	19.00	56.00	29.00	3.00	32.00	21.62%	84.21%	42.86%
BEDROOM	W14/1247	38.00	20.00	58.00	31.00	5.00	36.00	18.42%	75.00%	37.93%

LKD	W15/1247	36.00	18.00	54.00	30.00	5.00	35.00	16.67%	72.22%	35.19%
BEDROOM	W16/1247	35.00	16.00	51.00	28.00	3.00	31.00	20.00%	81.25%	39.22%
BEDROOM	W17/1247	17.00	1.00	18.00	16.00	0.00	16.00	5.88%	100.00%	11.11%
8th Floor										
BEDROOM	W1/1248	35.00	21.00	56.00	28.00	12.00	40.00	20.00%	42.86%	28.57%
BEDROOM	W2/1248	35.00	22.00	57.00	26.00	14.00	40.00	25.71%	36.36%	29.82%
BEDROOM	W3/1248	37.00	17.00	54.00	25.00	6.00	31.00	32.43%	64.71%	42.59%
LKD	W4/1248	40.00	20.00	60.00	28.00	8.00	36.00	30.00%	60.00%	40.00%
BEDROOM	W5/1248	40.00	20.00	60.00	26.00	8.00	34.00	35.00%	60.00%	43.33%
LKD	W6/1248	40.00	20.00	60.00	28.00	7.00	35.00	30.00%	65.00%	41.67%
BEDROOM	W7/1248	35.00	16.00	51.00	24.00	4.00	28.00	31.43%	75.00%	45.10%
STUDIO	W8/1248	40.00	19.00	59.00	31.00	8.00	39.00	22.50%	57.89%	33.90%
STUDIO	W9/1248	42.00	19.00	61.00	30.00	8.00	38.00	28.57%	57.89%	37.70%
BEDROOM	W10/1248	35.00	15.00	50.00	23.00	5.00	28.00	34.29%	66.67%	44.00%
LKD	W11/1248	40.00	19.00	59.00	31.00	7.00	38.00	22.50%	63.16%	35.59%
BEDROOM	W12/1248	41.00	19.00	60.00	32.00	7.00	39.00	21.95%	63.16%	35.00%
LKD	W13/1248	41.00	19.00	60.00	33.00	5.00	38.00	19.51%	73.68%	36.67%
BEDROOM	W14/1248	38.00	20.00	58.00	31.00	5.00	36.00	18.42%	75.00%	37.93%
LKD	W15/1248	37.00	18.00	55.00	32.00	6.00	38.00	13.51%	66.67%	30.91%
BEDROOM	W16/1248	36.00	16.00	52.00	31.00	3.00	34.00	13.89%	81.25%	34.62%
BEDROOM	W17/1248	17.00	1.00	18.00	17.00	0.00	17.00	0.00%	100.00%	5.56%
9th Floor										
BEDROOM	W1/1249	35.00	22.00	57.00	28.00	13.00	41.00	20.00%	40.91%	28.07%
BEDROOM	W2/1249	35.00	23.00	58.00	27.00	14.00	41.00	22.86%	39.13%	29.31%
BEDROOM	W3/1249	37.00	17.00	54.00	27.00	6.00	33.00	27.03%	64.71%	38.89%
LKD	W4/1249	41.00	20.00	61.00	30.00	8.00	38.00	26.83%	60.00%	37.70%
BEDROOM	W5/1249	41.00	20.00	61.00	28.00	8.00	36.00	31.71%	60.00%	40.98%
LKD	W6/1249	40.00	21.00	61.00	30.00	8.00	38.00	25.00%	61.90%	37.70%
BEDROOM	W7/1249	36.00	17.00	53.00	26.00	5.00	31.00	27.78%	70.59%	41.51%
STUDIO	W8/1249	41.00	20.00	61.00	32.00	8.00	40.00	21.95%	60.00%	34.43%
STUDIO	W9/1249	42.00	19.00	61.00	31.00	8.00	39.00	26.19%	57.89%	36.07%
BEDROOM	W10/1249	35.00	16.00	51.00	26.00	5.00	31.00	25.71%	68.75%	39.22%
LKD	W11/1249	41.00	19.00	60.00	33.00	7.00	40.00	19.51%	63.16%	33.33%
BEDROOM	W12/1249	42.00	19.00	61.00	33.00	7.00	40.00	21.43%	63.16%	34.43%
LKD	W13/1249	41.00	19.00	60.00	34.00	5.00	39.00	17.07%	73.68%	35.00%
BEDROOM	W14/1249	40.00	20.00	60.00	33.00	6.00	39.00	17.50%	70.00%	35.00%
LKD	W15/1249	39.00	18.00	57.00	33.00	7.00	40.00	15.38%	61.11%	29.82%
BEDROOM	W16/1249	36.00	16.00	52.00	32.00	4.00	36.00	11.11%	75.00%	30.77%
BEDROOM	W17/1249	17.00	1.00	18.00	17.00	0.00	17.00	0.00%	100.00%	5.56%
10th Floor										
BEDROOM	W1/1250	35.00	23.00	58.00	28.00	14.00	42.00	20.00%	39.13%	27.59%
BEDROOM	W2/1250	35.00	23.00	58.00	27.00	15.00	42.00	22.86%	34.78%	27.59%
BEDROOM	W3/1250	38.00	17.00	55.00	28.00	6.00	34.00	26.32%	64.71%	38.18%
LKD	W4/1250	40.00	20.00	60.00	31.00	8.00	39.00	22.50%	60.00%	35.00%
BEDROOM	W5/1250	41.00	20.00	61.00	30.00	8.00	38.00	26.83%	60.00%	37.70%
LKD	W6/1250	40.00	21.00	61.00	29.00	8.00	37.00	27.50%	61.90%	39.34%
BEDROOM	W7/1250	36.00	18.00	54.00	26.00	6.00	32.00	27.78%	66.67%	40.74%
STUDIO	W8/1250	41.00	21.00	62.00	34.00	8.00	42.00	17.07%	61.90%	32.26%
STUDIO	W9/1250	43.00	20.00	63.00	34.00	8.00	42.00	20.93%	60.00%	33.33%
BEDROOM	W10/1250	36.00	16.00	52.00	27.00	5.00	32.00	25.00%	68.75%	38.46%
LKD	W11/1250	41.00	19.00	60.00	33.00	7.00	40.00	19.51%	63.16%	33.33%
BEDROOM	W12/1250	42.00	19.00	61.00	35.00	7.00	42.00	16.67%	63.16%	31.15%
LKD	W13/1250	41.00	19.00	60.00	34.00	6.00	40.00	17.07%	68.42%	33.33%
BEDROOM	W14/1250	41.00	20.00	61.00	33.00	6.00	39.00	19.51%	70.00%	36.07%
LKD	W15/1250	39.00	18.00	57.00	35.00	7.00	42.00	10.26%	61.11%	26.32%
BEDROOM	W16/1250	38.00	16.00	54.00	33.00	6.00	39.00	13.16%	62.50%	27.78%


BEDROOM	W17/1250	18.00	1.00	19.00	18.00	0.00	18.00	0.00%	100.00%	5.26%
11th Floor										
BEDROOM	W1/1251	35.00	23.00	58.00	28.00	14.00	42.00	20.00%	39.13%	27.59%
BEDROOM	W2/1251	35.00	23.00	58.00	27.00	15.00	42.00	22.86%	34.78%	27.59%
BEDROOM	W3/1251	37.00	18.00	55.00	28.00	7.00	35.00	24.32%	61.11%	36.36%
LKD	W4/1251	41.00	20.00	61.00	34.00	9.00	43.00	17.07%	55.00%	29.51%
BEDROOM	W5/1251	41.00	20.00	61.00	32.00	8.00	40.00	21.95%	60.00%	34.43%
LKD	W6/1251	41.00	21.00	62.00	33.00	8.00	41.00	19.51%	61.90%	33.87%
BEDROOM	W7/1251	37.00	18.00	55.00	30.00	6.00	36.00	18.92%	66.67%	34.55%
STUDIO	W8/1251	42.00	21.00	63.00	36.00	8.00	44.00	14.29%	61.90%	30.16%
STUDIO	W9/1251	43.00	20.00	63.00	35.00	8.00	43.00	18.60%	60.00%	31.75%
BEDROOM	W10/1251	36.00	16.00	52.00	28.00	5.00	33.00	22.22%	68.75%	36.54%
LKD	W11/1251	41.00	19.00	60.00	34.00	7.00	41.00	17.07%	63.16%	31.67%
BEDROOM	W12/1251	42.00	20.00	62.00	35.00	7.00	42.00	16.67%	65.00%	32.26%
LKD	W13/1251	41.00	20.00	61.00	34.00	6.00	40.00	17.07%	70.00%	34.43%
BEDROOM	W14/1251	41.00	20.00	61.00	35.00	6.00	41.00	14.63%	70.00%	32.79%
LKD	W15/1251	41.00	19.00	60.00	37.00	7.00	44.00	9.76%	63.16%	26.67%
BEDROOM	W16/1251	40.00	17.00	57.00	36.00	6.00	42.00	10.00%	64.71%	26.32%
BEDROOM	W17/1251	19.00	1.00	20.00	19.00	0.00	19.00	0.00%	100.00%	5.00%
12th Floor										
BEDROOM	W1/1252	35.00	23.00	58.00	28.00	14.00	42.00	20.00%	39.13%	27.59%
BEDROOM	W2/1252	35.00	23.00	58.00	27.00	15.00	42.00	22.86%	34.78%	27.59%
BEDROOM	W3/1252	38.00	18.00	56.00	30.00	7.00	37.00	21.05%	61.11%	33.93%
LKD	W4/1252	42.00	20.00	62.00	34.00	9.00	43.00	19.05%	55.00%	30.65%
BEDROOM	W5/1252	42.00	20.00	62.00	32.00	9.00	41.00	23.81%	55.00%	33.87%
LKD	W6/1252	42.00	21.00	63.00	33.00	10.00	43.00	21.43%	52.38%	31.75%
BEDROOM	W7/1252	37.00	18.00	55.00	31.00	7.00	38.00	16.22%	61.11%	30.91%
STUDIO	W8/1252	42.00	22.00	64.00	37.00	8.00	45.00	11.90%	63.64%	29.69%
STUDIO	W9/1252	43.00	21.00	64.00	35.00	8.00	43.00	18.60%	61.90%	32.81%
BEDROOM	W10/1252	36.00	17.00	53.00	30.00	5.00	35.00	16.67%	70.59%	33.96%
LKD	W11/1252	41.00	20.00	61.00	34.00	7.00	41.00	17.07%	65.00%	32.79%
BEDROOM	W12/1252	42.00	20.00	62.00	35.00	7.00	42.00	16.67%	65.00%	32.26%
LKD	W13/1252	41.00	21.00	62.00	35.00	5.00	40.00	14.63%	76.19%	35.48%
BEDROOM	W14/1252	41.00	21.00	62.00	36.00	6.00	42.00	12.20%	71.43%	32.26%
LKD	W15/1252	42.00	20.00	62.00	38.00	7.00	45.00	9.52%	65.00%	27.42%
BEDROOM	W16/1252	40.00	18.00	58.00	36.00	6.00	42.00	10.00%	66.67%	27.59%
BEDROOM	W17/1252	19.00	1.00	20.00	19.00	0.00	19.00	0.00%	100.00%	5.00%
13th Floor										
BEDROOM	W1/1253	35.00	23.00	58.00	28.00	14.00	42.00	20.00%	39.13%	27.59%
BEDROOM	W2/1253	35.00	23.00	58.00	27.00	15.00	42.00	22.86%	34.78%	27.59%
BEDROOM	W3/1253	40.00	18.00	58.00	32.00	7.00	39.00	20.00%	61.11%	32.76%
LKD	W4/1253	42.00	20.00	62.00	34.00	9.00	43.00	19.05%	55.00%	30.65%
BEDROOM	W5/1253	42.00	21.00	63.00	32.00	10.00	42.00	23.81%	52.38%	33.33%
LKD	W6/1253	42.00	22.00	64.00	34.00	11.00	45.00	19.05%	50.00%	29.69%
BEDROOM	W7/1253	38.00	19.00	57.00	33.00	8.00	41.00	13.16%	57.89%	28.07%
STUDIO	W8/1253	42.00	22.00	64.00	37.00	9.00	46.00	11.90%	59.09%	28.13%
STUDIO	W9/1253	43.00	22.00	65.00	37.00	10.00	47.00	13.95%	54.55%	27.69%
BEDROOM	W10/1253	36.00	18.00	54.00	31.00	6.00	37.00	13.89%	66.67%	31.48%
LKD	W11/1253	41.00	21.00	62.00	35.00	9.00	44.00	14.63%	57.14%	29.03%
BEDROOM	W12/1253	43.00	21.00	64.00	38.00	8.00	46.00	11.63%	61.90%	28.13%
LKD	W13/1253	42.00	21.00	63.00	37.00	5.00	42.00	11.90%	76.19%	33.33%
BEDROOM	W14/1253	42.00	21.00	63.00	37.00	6.00	43.00	11.90%	71.43%	31.75%
LKD	W15/1253	42.00	20.00	62.00	38.00	7.00	45.00	9.52%	65.00%	27.42%
BEDROOM	W16/1253	40.00	18.00	58.00	36.00	6.00	42.00	10.00%	66.67%	27.59%
BEDROOM	W17/1253	20.00	1.00	21.00	20.00	0.00	20.00	0.00%	100.00%	4.76%
14th Floor										

1st Floor										
UNKNOWN	W5/1261	27.00	12.00	39.00	26.00	1.00	27.00	3.70%	91.67%	30.77%
UNKNOWN	W6/1261	21.00	13.00	34.00	21.00	2.00	23.00	0.00%	84.62%	32.35%
2nd Floor										
UNKNOWN	W1/1262	13.00	10.00	23.00	10.00	2.00	12.00	23.08%	80.00%	47.83%
UNKNOWN	W8/1262	16.00	10.00	26.00	13.00	2.00	15.00	18.75%	80.00%	42.31%
UNKNOWN	W7/1262	32.00	12.00	44.00	30.00	3.00	33.00	6.25%	75.00%	25.00%
UNKNOWN	W6/1262	31.00	14.00	45.00	27.00	2.00	29.00	12.90%	85.71%	35.56%
UNKNOWN	W2/1262	11.00	13.00	24.00	10.00	4.00	14.00	9.09%	69.23%	41.67%
UNKNOWN	W5/1262	11.00	5.00	16.00	10.00	2.00	12.00	9.09%	60.00%	25.00%
UNKNOWN	W3/1262	10.00	7.00	17.00	9.00	2.00	11.00	10.00%	71.43%	35.29%
UNKNOWN	W4/1262	13.00	12.00	25.00	12.00	2.00	14.00	7.69%	83.33%	44.00%
UNKNOWN	W9/1262	27.00	13.00	40.00	26.00	2.00	28.00	3.70%	84.62%	30.00%
UNKNOWN	W10/1262	12.00	13.00	25.00	12.00	3.00	15.00	0.00%	76.92%	40.00%
3rd Floor										
UNKNOWN	W1/1263	14.00	10.00	24.00	11.00	2.00	13.00	21.43%	80.00%	45.83%
UNKNOWN	W8/1263	17.00	10.00	27.00	15.00	2.00	17.00	11.76%	80.00%	37.04%
UNKNOWN	W7/1263	32.00	12.00	44.00	31.00	3.00	34.00	3.13%	75.00%	22.73%
UNKNOWN	W6/1263	31.00	14.00	45.00	27.00	2.00	29.00	12.90%	85.71%	35.56%
UNKNOWN	W2/1263	11.00	14.00	25.00	10.00	5.00	15.00	9.09%	64.29%	40.00%
UNKNOWN	W5/1263	12.00	6.00	18.00	11.00	2.00	13.00	8.33%	66.67%	27.78%
UNKNOWN	W3/1263	11.00	8.00	19.00	10.00	3.00	13.00	9.09%	62.50%	31.58%
UNKNOWN	W4/1263	15.00	13.00	28.00	14.00	2.00	16.00	6.67%	84.62%	42.86%
UNKNOWN	W9/1263	28.00	14.00	42.00	27.00	3.00	30.00	3.57%	78.57%	28.57%
UNKNOWN	W10/1263	13.00	13.00	26.00	13.00	4.00	17.00	0.00%	69.23%	34.62%
4th Floor										
UNKNOWN	W1/1264	14.00	10.00	24.00	12.00	2.00	14.00	14.29%	80.00%	41.67%
UNKNOWN	W8/1264	17.00	10.00	27.00	16.00	2.00	18.00	5.88%	80.00%	33.33%
UNKNOWN	W7/1264	34.00	12.00	46.00	33.00	3.00	36.00	2.94%	75.00%	21.74%
UNKNOWN	W6/1264	34.00	14.00	48.00	31.00	2.00	33.00	8.82%	85.71%	31.25%
UNKNOWN	W2/1264	12.00	14.00	26.00	11.00	5.00	16.00	8.33%	64.29%	38.46%
UNKNOWN	W5/1264	14.00	6.00	20.00	14.00	2.00	16.00	0.00%	66.67%	20.00%
UNKNOWN	W3/1264	13.00	8.00	21.00	12.00	3.00	15.00	7.69%	62.50%	28.57%
UNKNOWN	W4/1264	16.00	13.00	29.00	15.00	2.00	17.00	6.25%	84.62%	41.38%
UNKNOWN	W9/1264	28.00	14.00	42.00	27.00	4.00	31.00	3.57%	71.43%	26.19%
UNKNOWN	W10/1264	14.00	13.00	27.00	14.00	4.00	18.00	0.00%	69.23%	33.33%
5th Floor										
UNKNOWN	W1/1265	14.00	10.00	24.00	13.00	2.00	15.00	7.14%	80.00%	37.50%
UNKNOWN	W8/1265	19.00	10.00	29.00	18.00	2.00	20.00	5.26%	80.00%	31.03%
UNKNOWN	W7/1265	35.00	11.00	46.00	34.00	2.00	36.00	2.86%	81.82%	21.74%
UNKNOWN	W6/1265	34.00	14.00	48.00	32.00	2.00	34.00	5.88%	85.71%	29.17%
UNKNOWN	W2/1265	12.00	14.00	26.00	11.00	5.00	16.00	8.33%	64.29%	38.46%
UNKNOWN	W5/1265	15.00	6.00	21.00	15.00	2.00	17.00	0.00%	66.67%	19.05%
UNKNOWN	W3/1265	15.00	8.00	23.00	14.00	3.00	17.00	6.67%	62.50%	26.09%
UNKNOWN	W4/1265	19.00	13.00	32.00	19.00	3.00	22.00	0.00%	76.92%	31.25%
UNKNOWN	W9/1265	29.00	14.00	43.00	28.00	4.00	32.00	3.45%	71.43%	25.58%
UNKNOWN	W10/1265	16.00	13.00	29.00	16.00	4.00	20.00	0.00%	69.23%	31.03%
6th Floor										
UNKNOWN	W1/1266	15.00	10.00	25.00	14.00	3.00	17.00	6.67%	70.00%	32.00%
UNKNOWN	W8/1266	19.00	10.00	29.00	18.00	2.00	20.00	5.26%	80.00%	31.03%
UNKNOWN	W7/1266	35.00	12.00	47.00	34.00	3.00	37.00	2.86%	75.00%	21.28%
UNKNOWN	W6/1266	35.00	14.00	49.00	34.00	2.00	36.00	2.86%	85.71%	26.53%
UNKNOWN	W2/1266	12.00	15.00	27.00	12.00	6.00	18.00	0.00%	60.00%	33.33%
UNKNOWN	W5/1266	15.00	6.00	21.00	15.00	2.00	17.00	0.00%	66.67%	19.05%
UNKNOWN	W3/1266	15.00	10.00	25.00	15.00	4.00	19.00	0.00%	60.00%	24.00%
UNKNOWN	W4/1266	19.00	15.00	34.00	19.00	5.00	24.00	0.00%	66.67%	29.41%

UNKNOWN	W9/1266	29.00	16.00	45.00	28.00	6.00	34.00	3.45%	62.50%	24.44%
UNKNOWN	W10/1266	18.00	15.00	33.00	18.00	6.00	24.00	0.00%	60.00%	27.27%
7th Floor										
UNKNOWN	W1/1267	15.00	10.00	25.00	14.00	5.00	19.00	6.67%	50.00%	24.00%
UNKNOWN	W8/1267	19.00	10.00	29.00	18.00	3.00	21.00	5.26%	70.00%	27.59%
UNKNOWN	W7/1267	35.00	12.00	47.00	34.00	4.00	38.00	2.86%	66.67%	19.15%
UNKNOWN	W6/1267	35.00	14.00	49.00	34.00	2.00	36.00	2.86%	85.71%	26.53%
UNKNOWN	W2/1267	14.00	15.00	29.00	14.00	6.00	20.00	0.00%	60.00%	31.03%
UNKNOWN	W5/1267	15.00	6.00	21.00	15.00	2.00	17.00	0.00%	66.67%	19.05%
UNKNOWN	W3/1267	15.00	10.00	25.00	15.00	4.00	19.00	0.00%	60.00%	24.00%
UNKNOWN	W4/1267	19.00	15.00	34.00	19.00	5.00	24.00	0.00%	66.67%	29.41%
UNKNOWN	W9/1267	29.00	16.00	45.00	29.00	6.00	35.00	0.00%	62.50%	22.22%
UNKNOWN	W10/1267	17.00	15.00	32.00	17.00	6.00	23.00	0.00%	60.00%	28.13%
8th Floor										
UNKNOWN	W1/1268	15.00	10.00	25.00	15.00	5.00	20.00	0.00%	50.00%	20.00%
UNKNOWN	W8/1268	19.00	10.00	29.00	19.00	5.00	24.00	0.00%	50.00%	17.24%
UNKNOWN	W7/1268	35.00	12.00	47.00	34.00	5.00	39.00	2.86%	58.33%	17.02%
UNKNOWN	W6/1268	37.00	14.00	51.00	36.00	5.00	41.00	2.70%	64.29%	19.61%
UNKNOWN	W2/1268	14.00	15.00	29.00	14.00	7.00	21.00	0.00%	53.33%	27.59%
UNKNOWN	W5/1268	16.00	6.00	22.00	16.00	4.00	20.00	0.00%	33.33%	9.09%
UNKNOWN	W3/1268	15.00	10.00	25.00	15.00	5.00	20.00	0.00%	50.00%	20.00%
UNKNOWN	W4/1268	19.00	15.00	34.00	19.00	5.00	24.00	0.00%	66.67%	29.41%
UNKNOWN	W9/1268	29.00	16.00	45.00	29.00	6.00	35.00	0.00%	62.50%	22.22%
UNKNOWN	W10/1268	16.00	15.00	31.00	16.00	6.00	22.00	0.00%	60.00%	29.03%
9th Floor										
UNKNOWN	W1/1269	16.00	10.00	26.00	16.00	5.00	21.00	0.00%	50.00%	19.23%
UNKNOWN	W8/1269	20.00	10.00	30.00	20.00	5.00	25.00	0.00%	50.00%	16.67%
UNKNOWN	W7/1269	37.00	12.00	49.00	36.00	6.00	42.00	2.70%	50.00%	14.29%
UNKNOWN	W6/1269	40.00	14.00	54.00	39.00	6.00	45.00	2.50%	57.14%	16.67%
UNKNOWN	W2/1269	14.00	16.00	30.00	14.00	10.00	24.00	0.00%	37.50%	20.00%
UNKNOWN	W5/1269	16.00	6.00	22.00	16.00	5.00	21.00	0.00%	16.67%	4.55%
UNKNOWN	W3/1269	15.00	10.00	25.00	15.00	6.00	21.00	0.00%	40.00%	16.00%
UNKNOWN	W4/1269	20.00	15.00	35.00	20.00	8.00	28.00	0.00%	46.67%	20.00%
UNKNOWN	W9/1269	34.00	16.00	50.00	34.00	7.00	41.00	0.00%	56.25%	18.00%
UNKNOWN	W10/1269	17.00	15.00	32.00	17.00	6.00	23.00	0.00%	60.00%	28.13%
10th Floor										
UNKNOWN	W1/1270	36.00	11.00	47.00	36.00	5.00	41.00	0.00%	54.55%	12.77%
UNKNOWN	W8/1270	40.00	11.00	51.00	39.00	5.00	44.00	2.50%	54.55%	13.73%
UNKNOWN	W7/1270	42.00	14.00	56.00	40.00	6.00	46.00	4.76%	57.14%	17.86%
UNKNOWN	W6/1270	44.00	15.00	59.00	43.00	5.00	48.00	2.27%	66.67%	18.64%
UNKNOWN	W2/1270	48.00	18.00	66.00	47.00	10.00	57.00	2.08%	44.44%	13.64%
UNKNOWN	W5/1270	46.00	16.00	62.00	45.00	8.00	53.00	2.17%	50.00%	14.52%
UNKNOWN	W3/1270	48.00	18.00	66.00	47.00	10.00	57.00	2.08%	44.44%	13.64%
UNKNOWN	W4/1270	49.00	19.00	68.00	48.00	10.00	58.00	2.04%	47.37%	14.71%
UNKNOWN	W9/1270	50.00	19.00	69.00	50.00	9.00	59.00	0.00%	52.63%	14.49%
UNKNOWN	W10/1270	50.00	19.00	69.00	50.00	10.00	60.00	0.00%	47.37%	13.04%
11th Floor										
UNKNOWN	W1/1271	28.00	12.00	40.00	28.00	6.00	34.00	0.00%	50.00%	15.00%
UNKNOWN	W2/1271	30.00	11.00	41.00	29.00	6.00	35.00	3.33%	45.45%	14.63%
UNKNOWN	W3/1271	30.00	14.00	44.00	29.00	6.00	35.00	3.33%	57.14%	20.45%
UNKNOWN	W4/1271	30.00	17.00	47.00	29.00	9.00	38.00	3.33%	47.06%	19.15%
UNKNOWN	W5/1271	30.00	17.00	47.00	29.00	9.00	38.00	3.33%	47.06%	19.15%
UNKNOWN	W6/1271	30.00	17.00	47.00	29.00	9.00	38.00	3.33%	47.06%	19.15%
UNKNOWN	W7/1271	30.00	18.00	48.00	29.00	10.00	39.00	3.33%	44.44%	18.75%
UNKNOWN	W8/1271	30.00	18.00	48.00	30.00	10.00	40.00	0.00%	44.44%	16.67%
UNKNOWN	W9/1271	25.00	18.00	43.00	25.00	11.00	36.00	0.00%	38.89%	16.28%




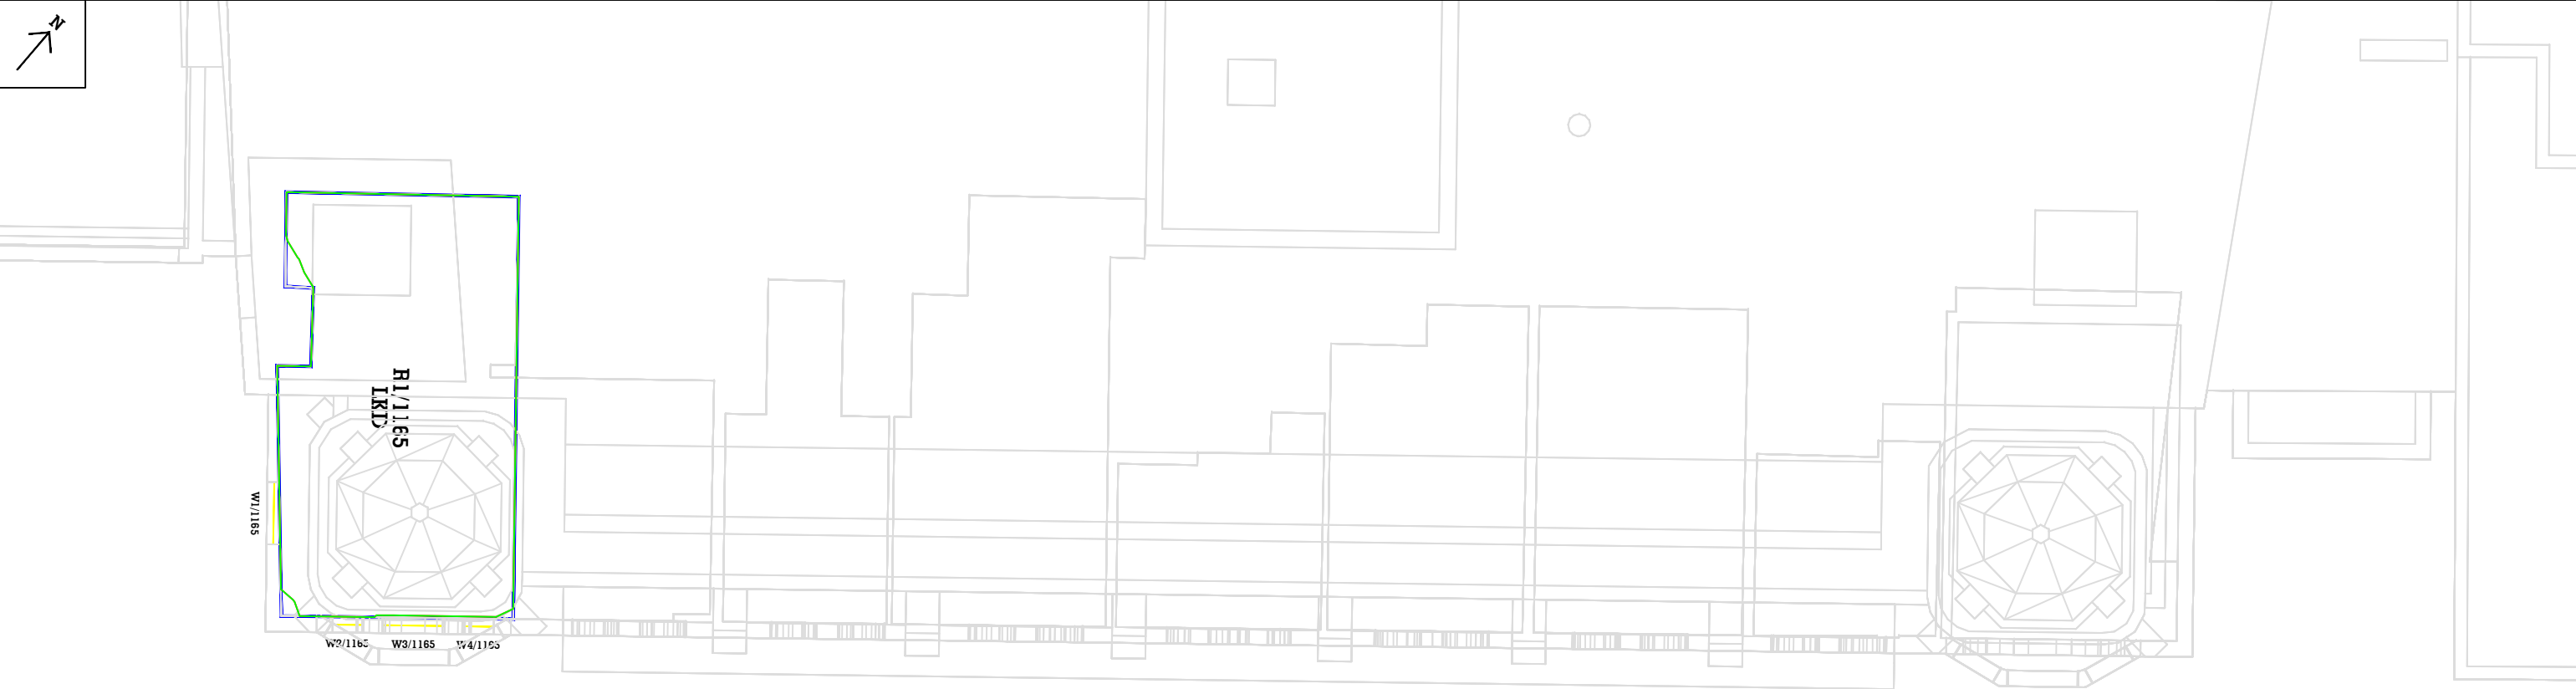


5TH FLOOR - Century Buildings

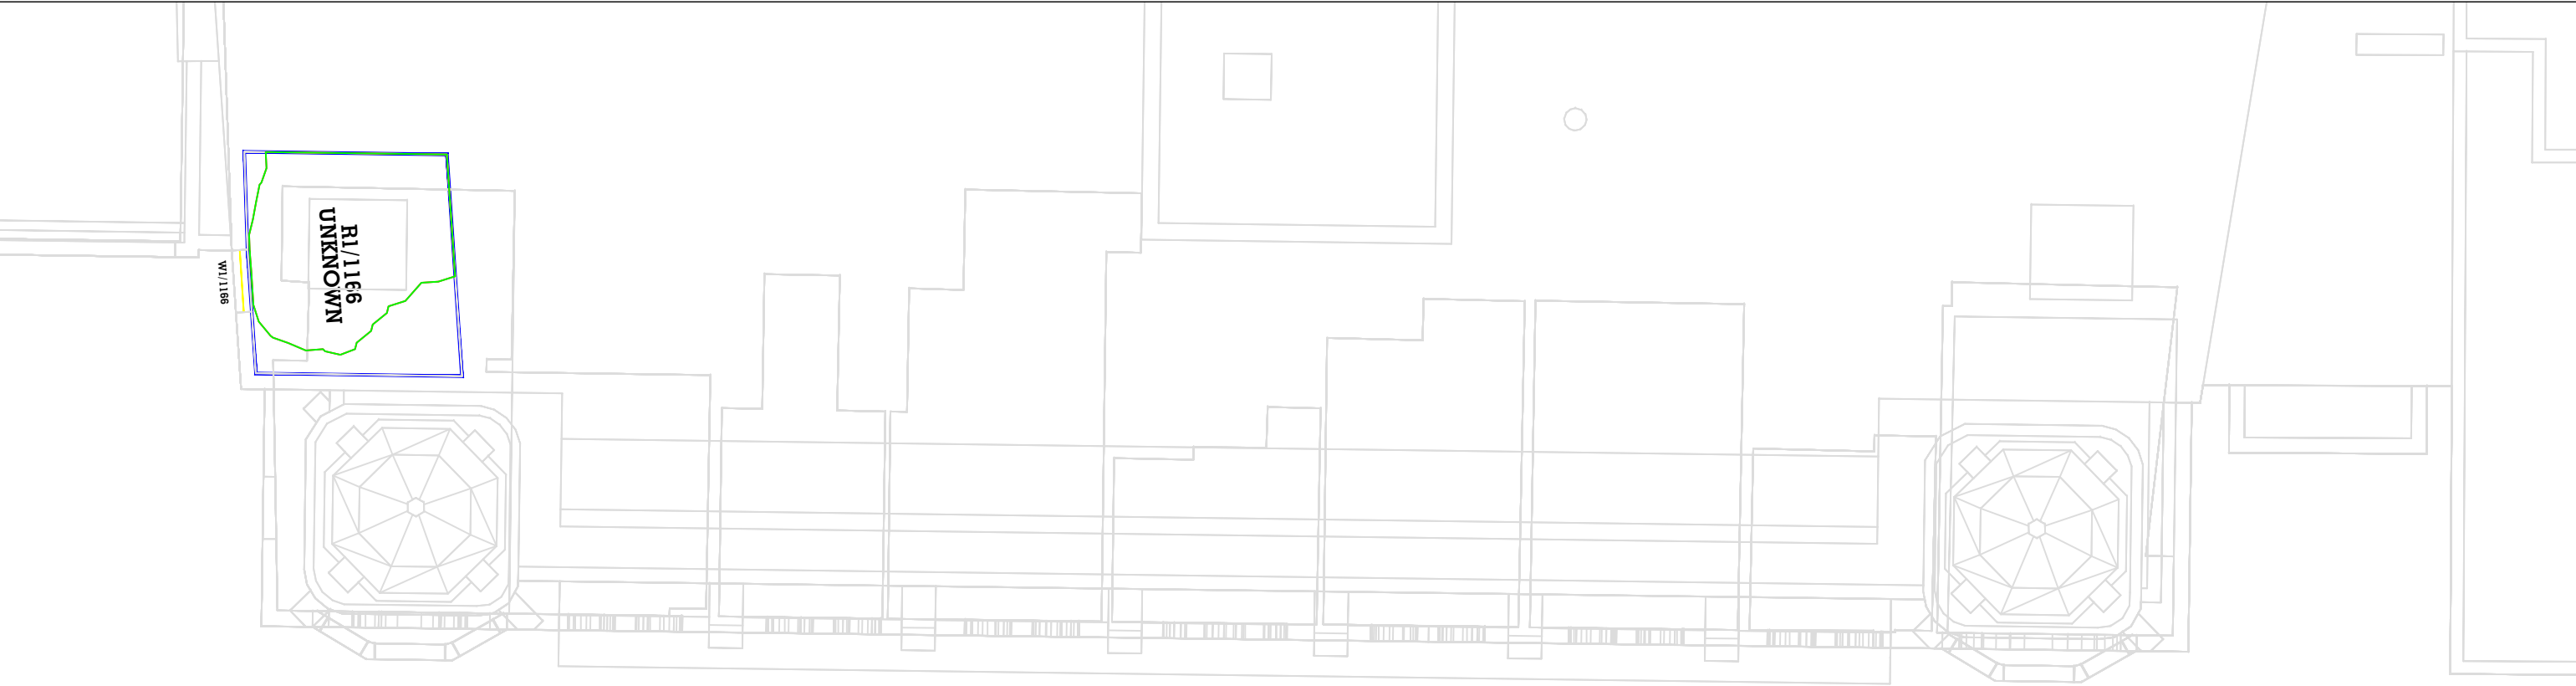


6TH FLOOR - Century Buildings


Key: Proposed NSL Existing NSL 1ft Grid Loss Hatching Sources of information Existing building Accucities 3D Model 002464_Albert Bridge House, Manchester_HD_MASRER 08/02/2022 Surrounding buildings Accucities 3D Model 002464_Albert Bridge House, Manchester_HD_MASRER 08/02/2022 INFO 22 FEB 2022 (PLANS, RESEARCH) Riverside Riverview Left Bank Apartments Proposed building DOWNLOAD 08 AUGUST 2022 0412-SEW-ZZ-ZZ-M3-A-00000_buildings_220818 DWG PLAN SECTIONS ELEVATIONS 17 AUGUST 2022 ABH RESI Plan, Elevations, Sections and 3D Model - 25 Aug 2022				Project Name Albert Bridge House Drawing Title NO SKYLINE CONTOUR FOR Century Buildings			Drawn By RT Project No. AL96_31	Scale @ A3 1/120 Drawing No. BRE 36	Date 05 OCT 2022 Revision -	AVISON YOUNG 65 Gresham Street, London, EC2V 7NQ 08449 02 03 04 www.avisonyoung.co.uk
---	--	--	--	--	--	--	---	---	---	--

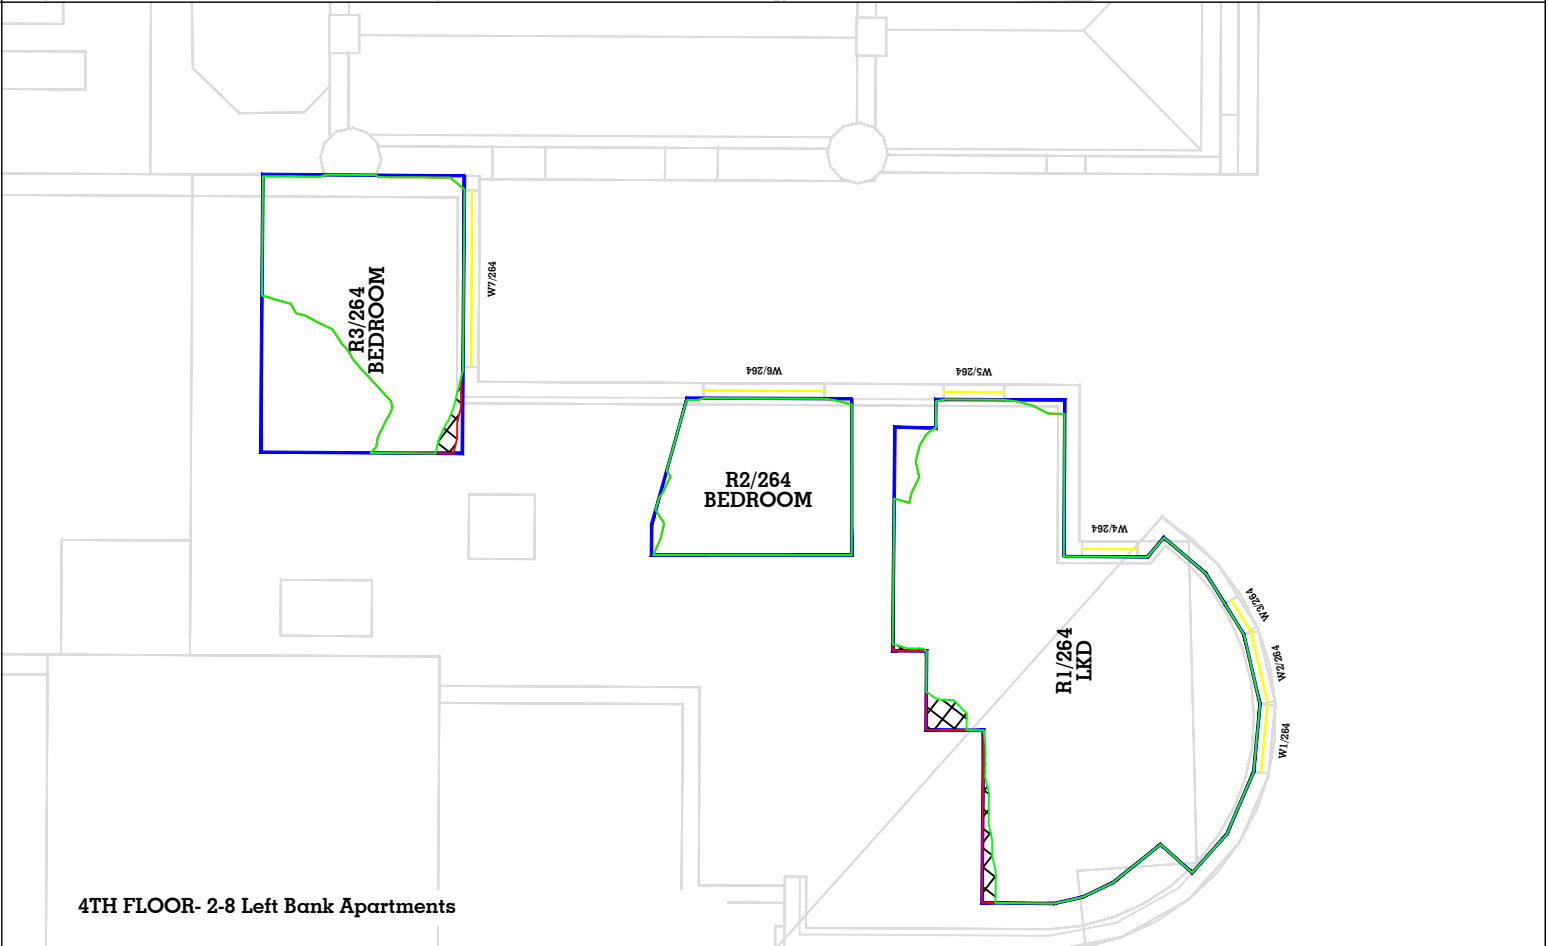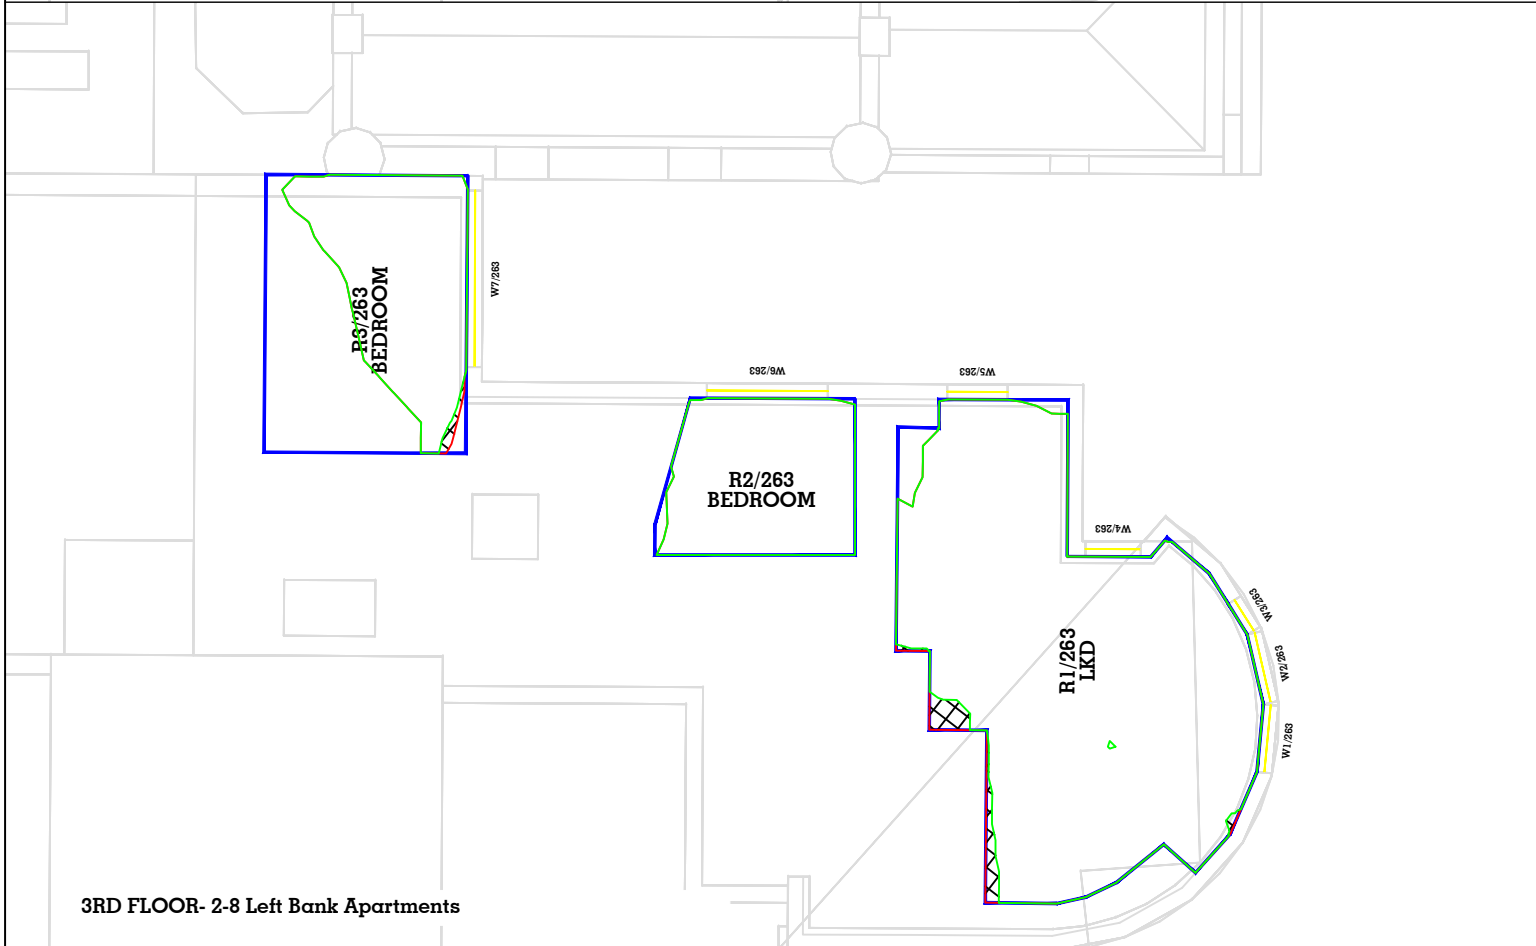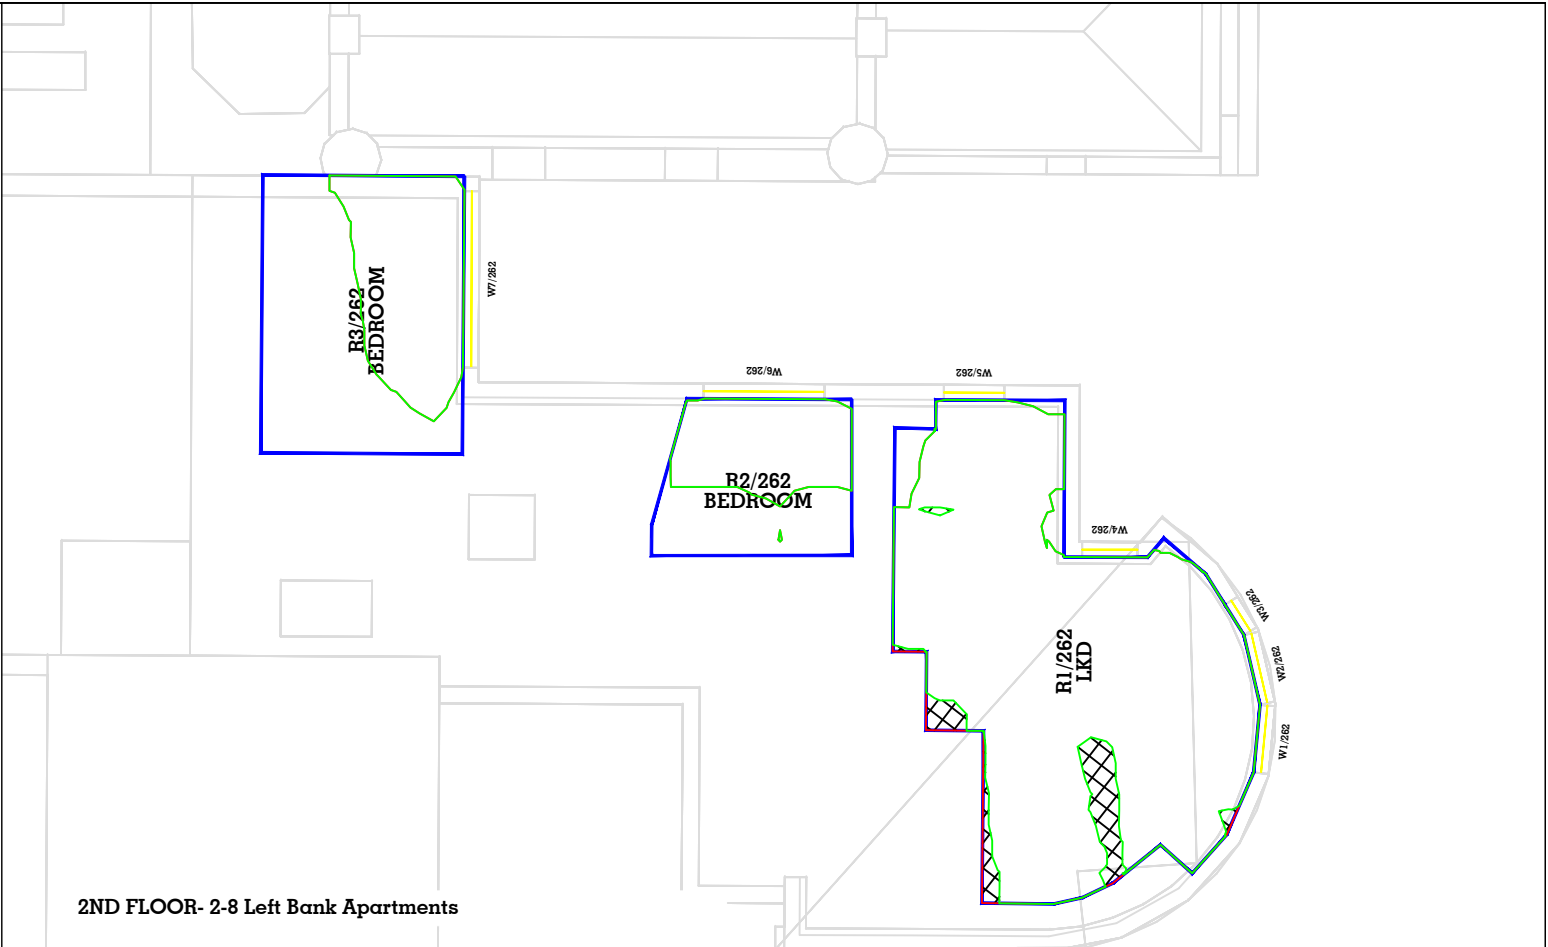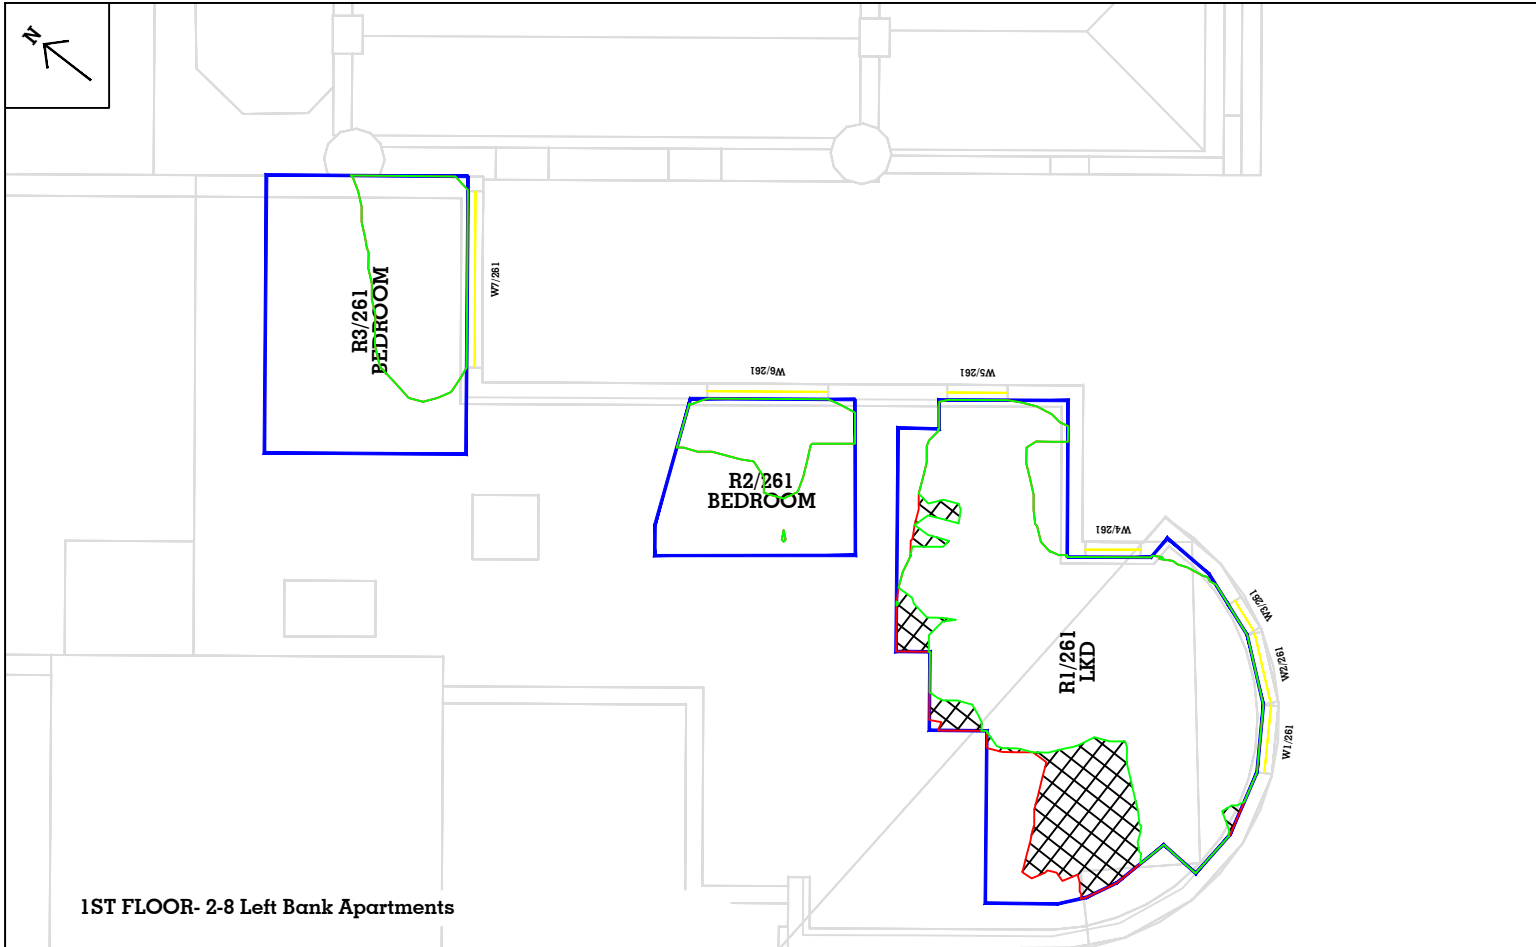


Key: Proposed NSL Existing NSL 1ft Grid Loss Hatching				Sources of information Existing building Accucities 3D Model 002464_Albert Bridge House, Manchester_HD_MASRER 08/02/2022 Surrounding buildings Accucities 3D Model 002464_Albert Bridge House, Manchester_HD_MASRER 08/02/2022 INFO 22 FEB 2022 (PLANS, RESEARCH) Riverside Riverview Left Bank Apartments Proposed building DOWNLOAD 08 AUGUST 2022 0412-SEW-ZZ-ZZ-M3-A-00000_buildings_220818 DWG PLAN SECTIONS ELEVATIONS 17 AUGUST 2022 ABH RESI Plan, Elevations, Sections and 3D Model - 25 Aug 2022
--	--	--	--	---

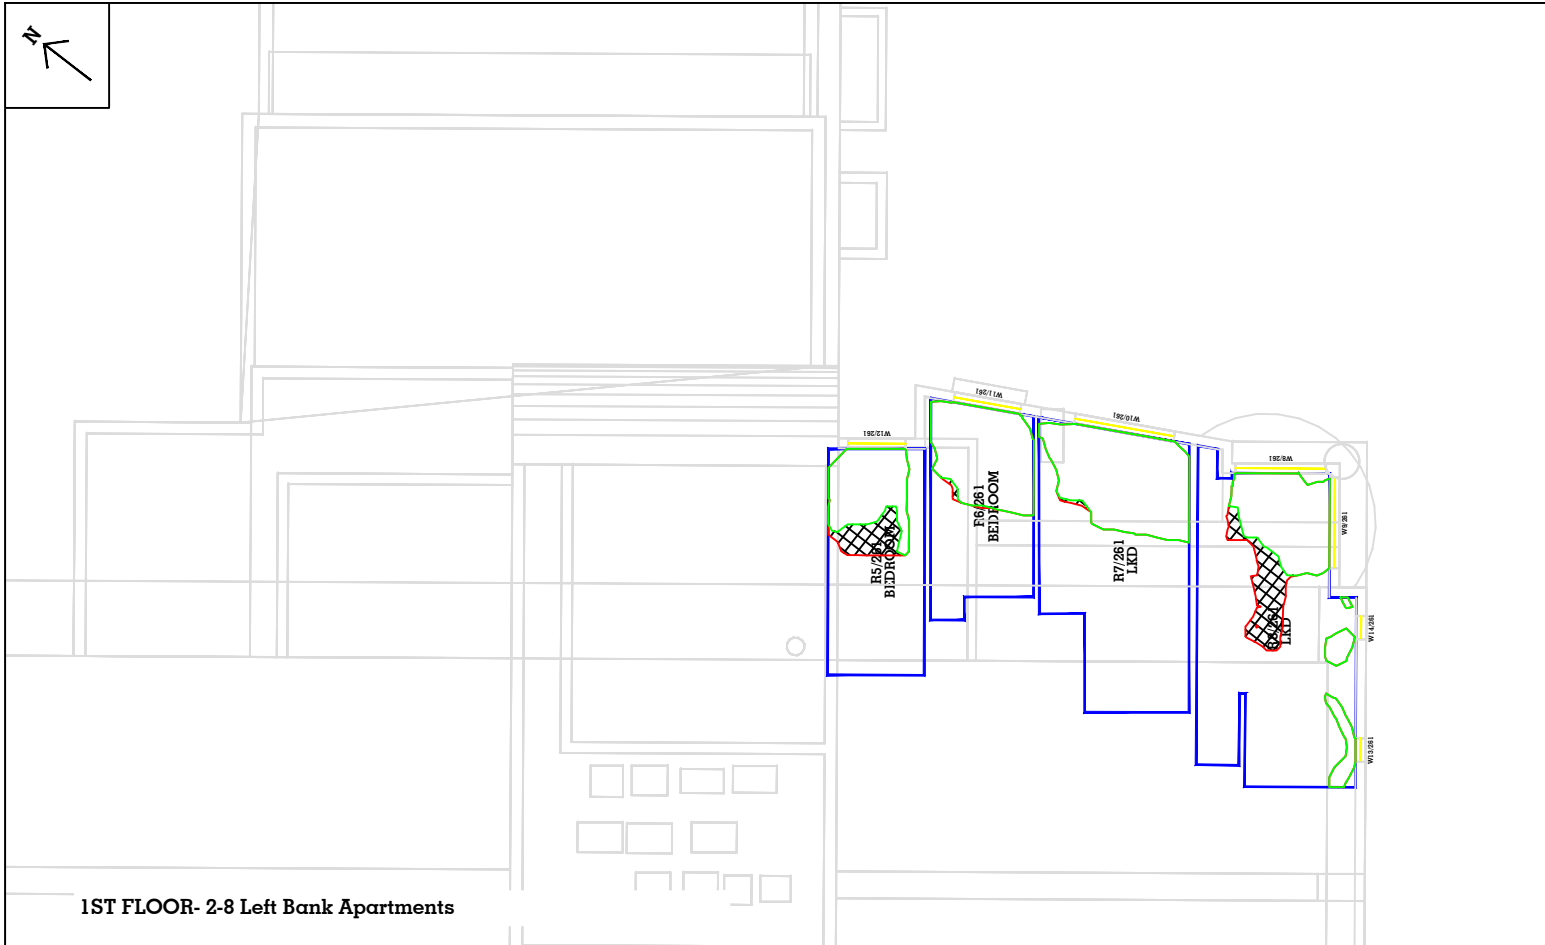


1ST FLOOR- 2-8 Left Bank Apartments

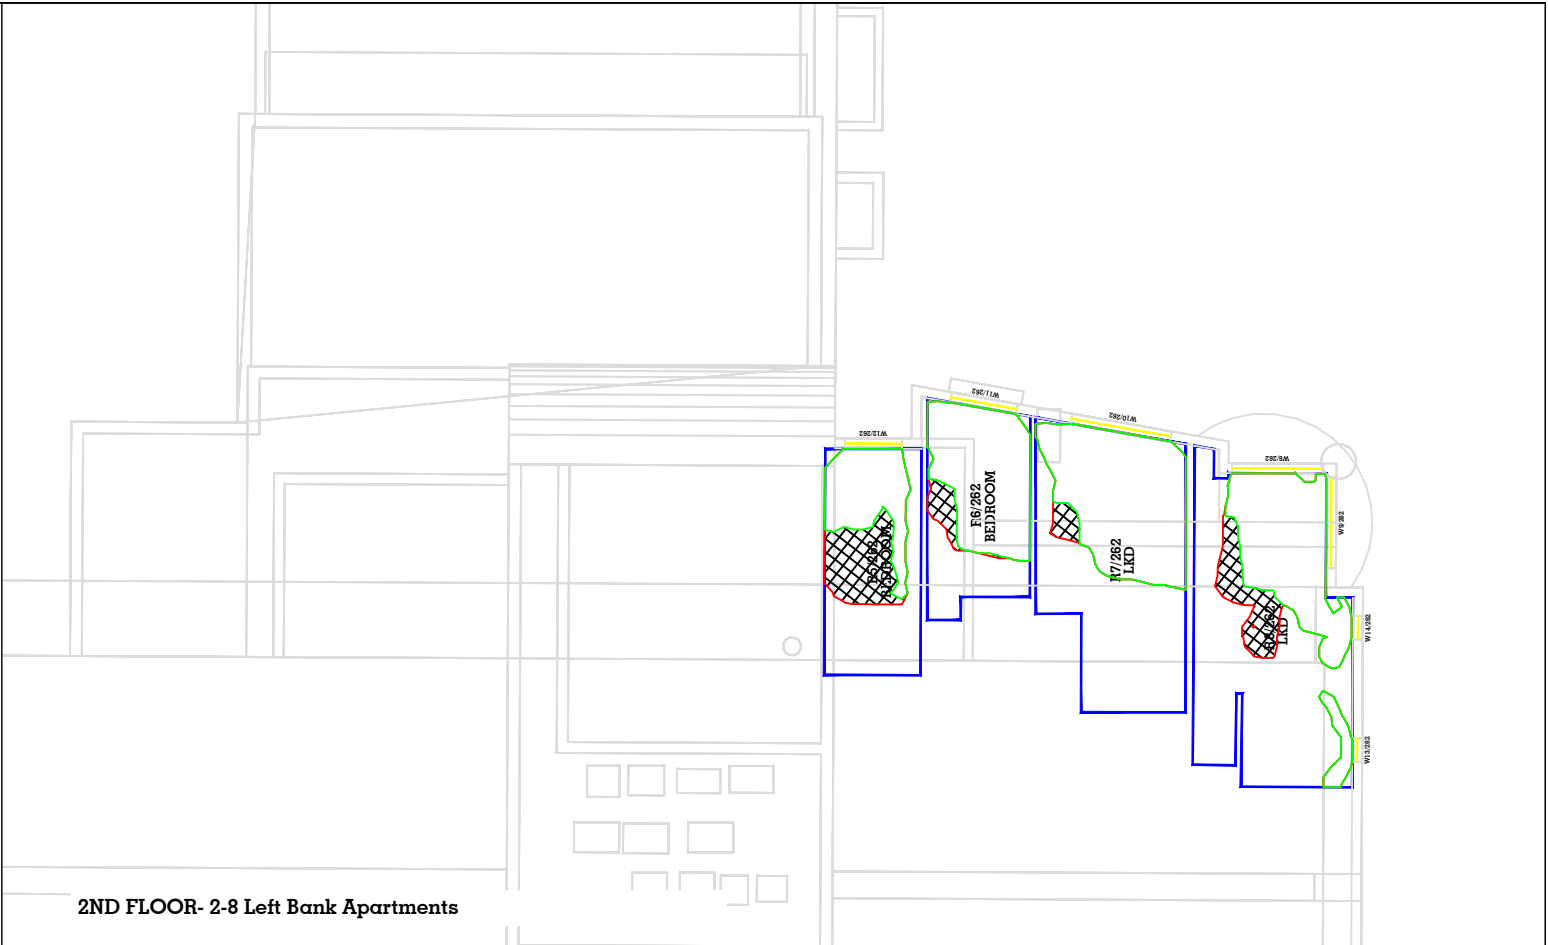

2ND FLOOR- 2-8 Left Bank Apartments




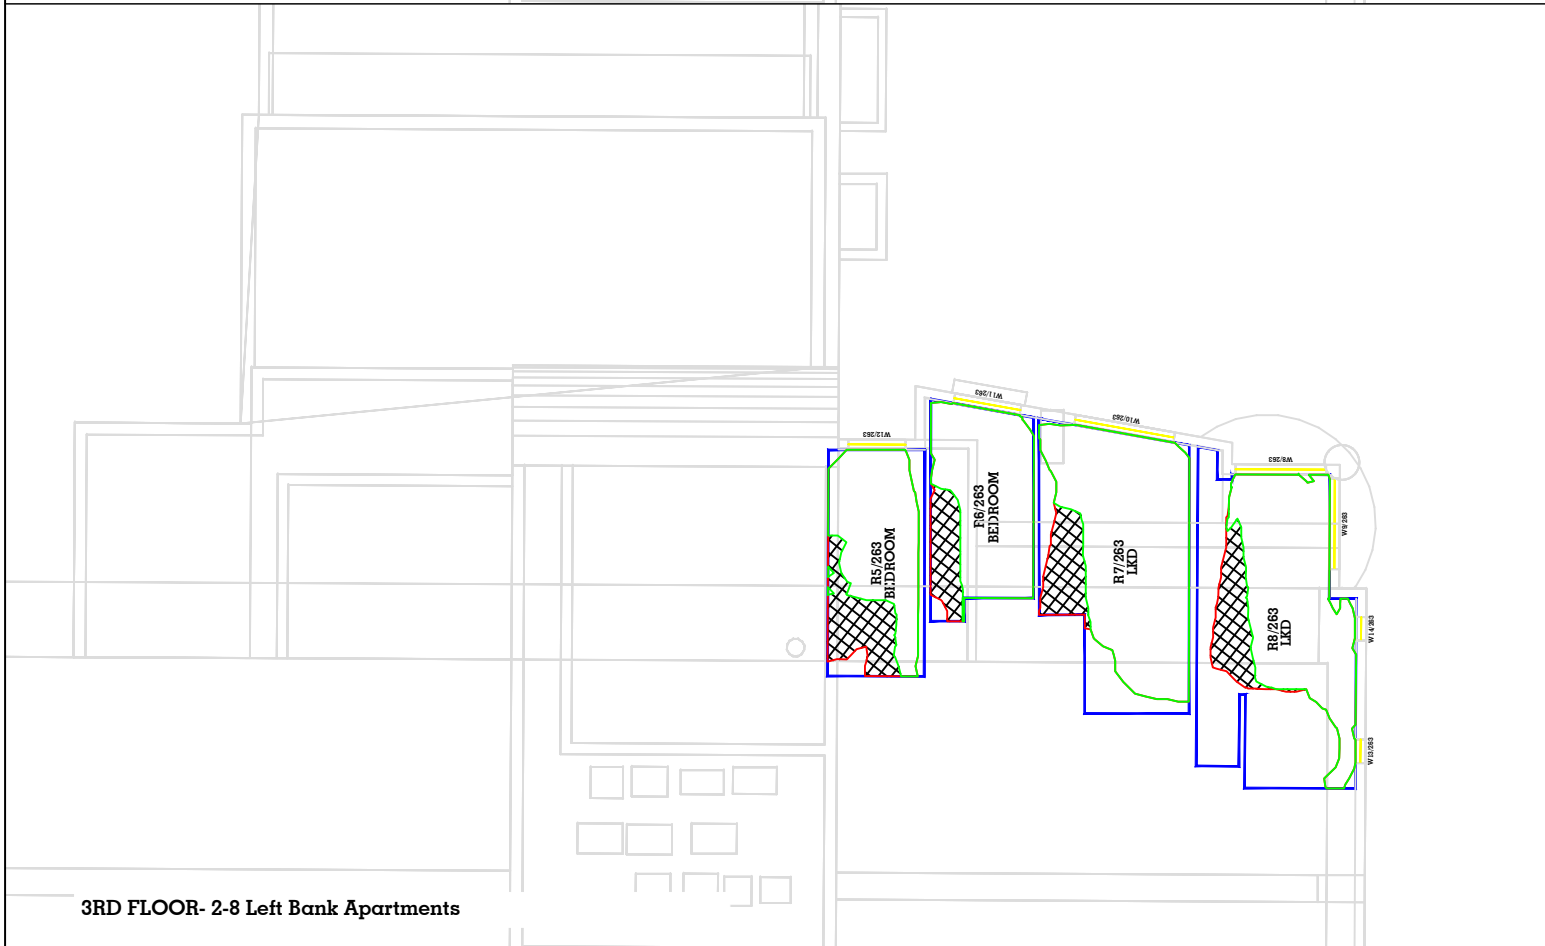


3RD FLOOR- 2-8 Left Bank Apartments




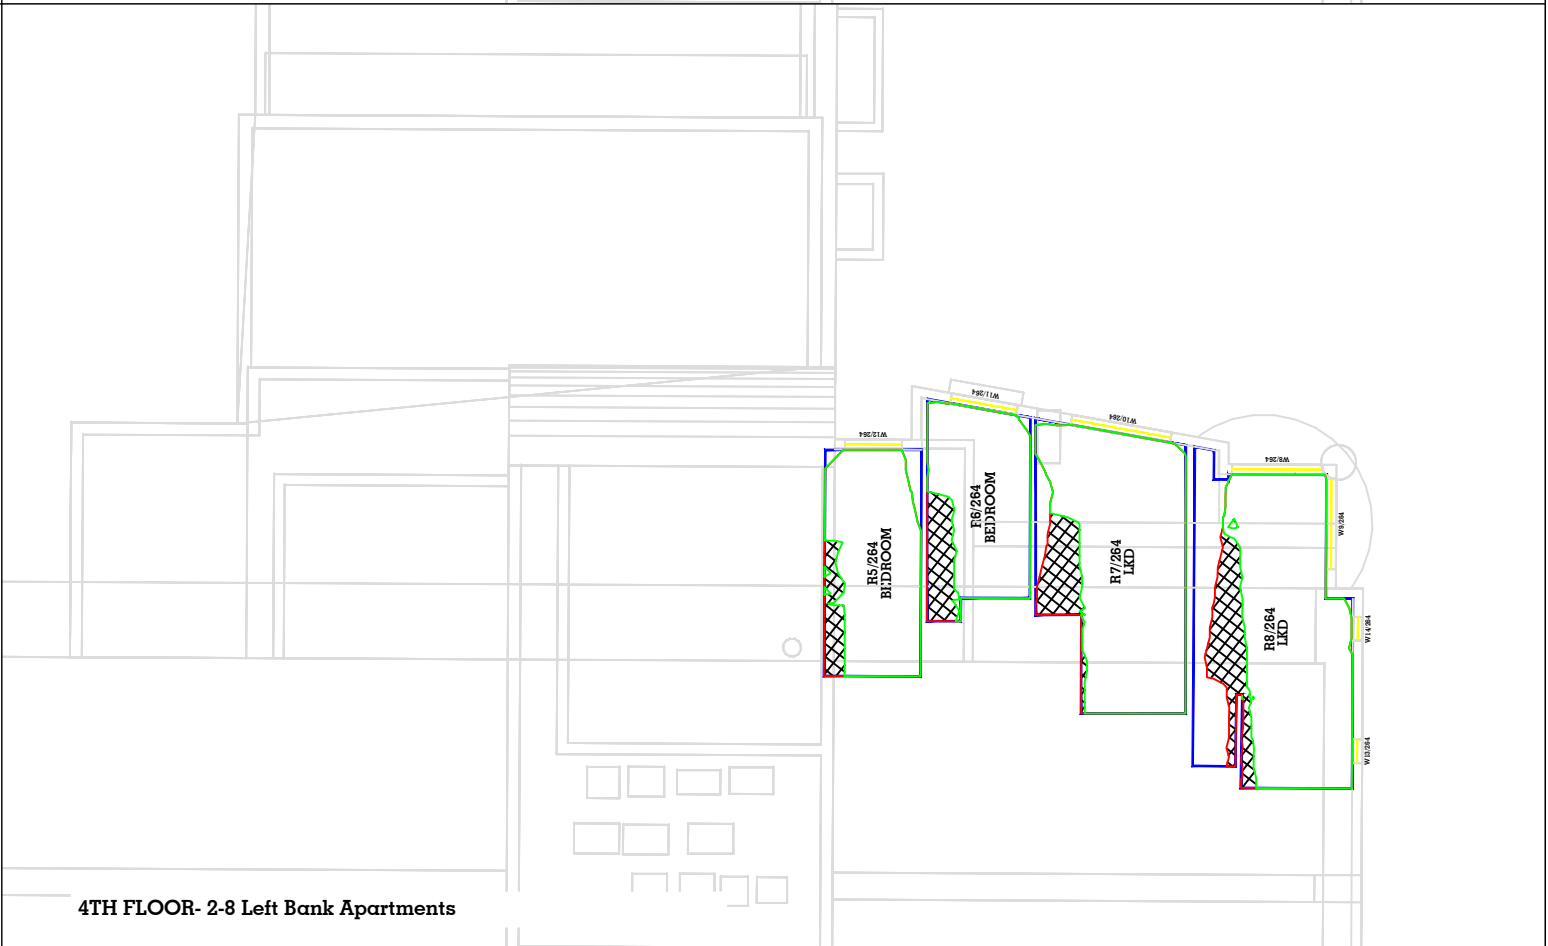


4TH FLOOR- 2-8 Left Bank Apartments


Key:	Sources of information Existing building Accucities 3D Model 002464_Albert Bridge House, Manchester_HD_MASRER 08/02/2022 Surrounding buildings Accucities 3D Model 002464_Albert Bridge House, Manchester_HD_MASRER 08/02/2022 INFO 22 FEB 2022 (PLANS, RESEARCH) Riverside Riverview Left Bank Apartments Proposed building DOWNLOAD 08 AUGUST 2022 0412-SEW-ZZ-ZZ-M3-A-00000_buildings_220818 DWG PLAN SECTIONS ELEVATIONS 17 AUGUST 2022 ABH RESI Plan, Elevations, Sections and 3D Model - 25 Aug 2022			Project Name Albert Bridge House	Drawn By RT	Scale @ A3 1/75	Date 05 OCT 2022	65 Gresham Street, London, EC2V 7NQ 08449 02 03 04 www.avisonyoung.co.uk
	Drawing Title NO SKYLINE CONTOUR FOR 2-8 Left Bank Apartments	Project No. AL96_31	Drawing No. BRE 79	Revision -				

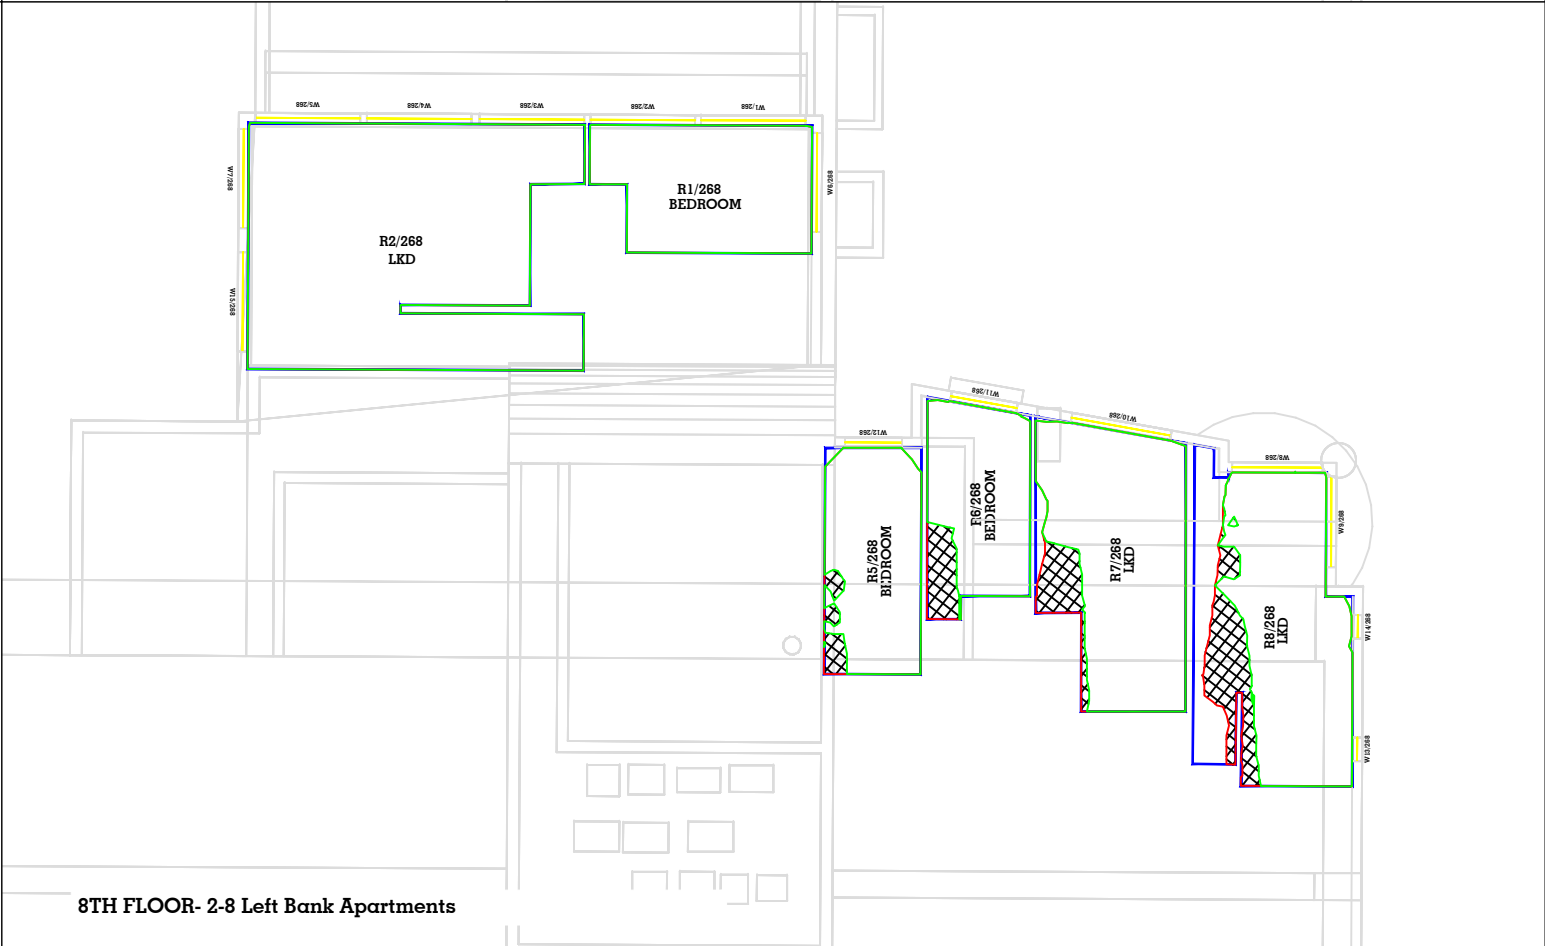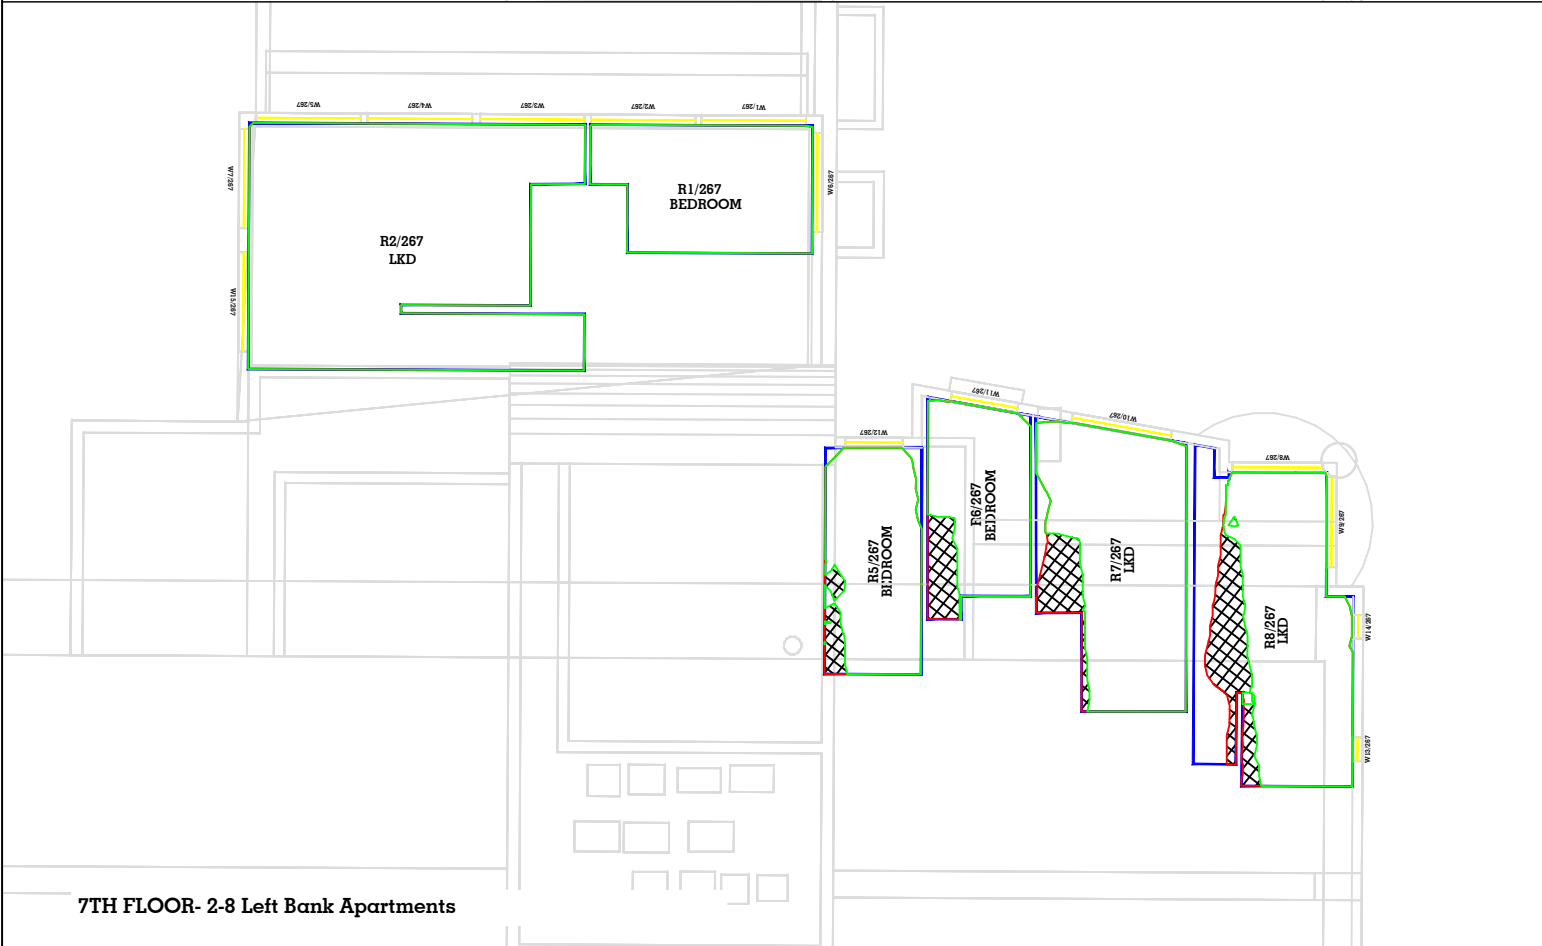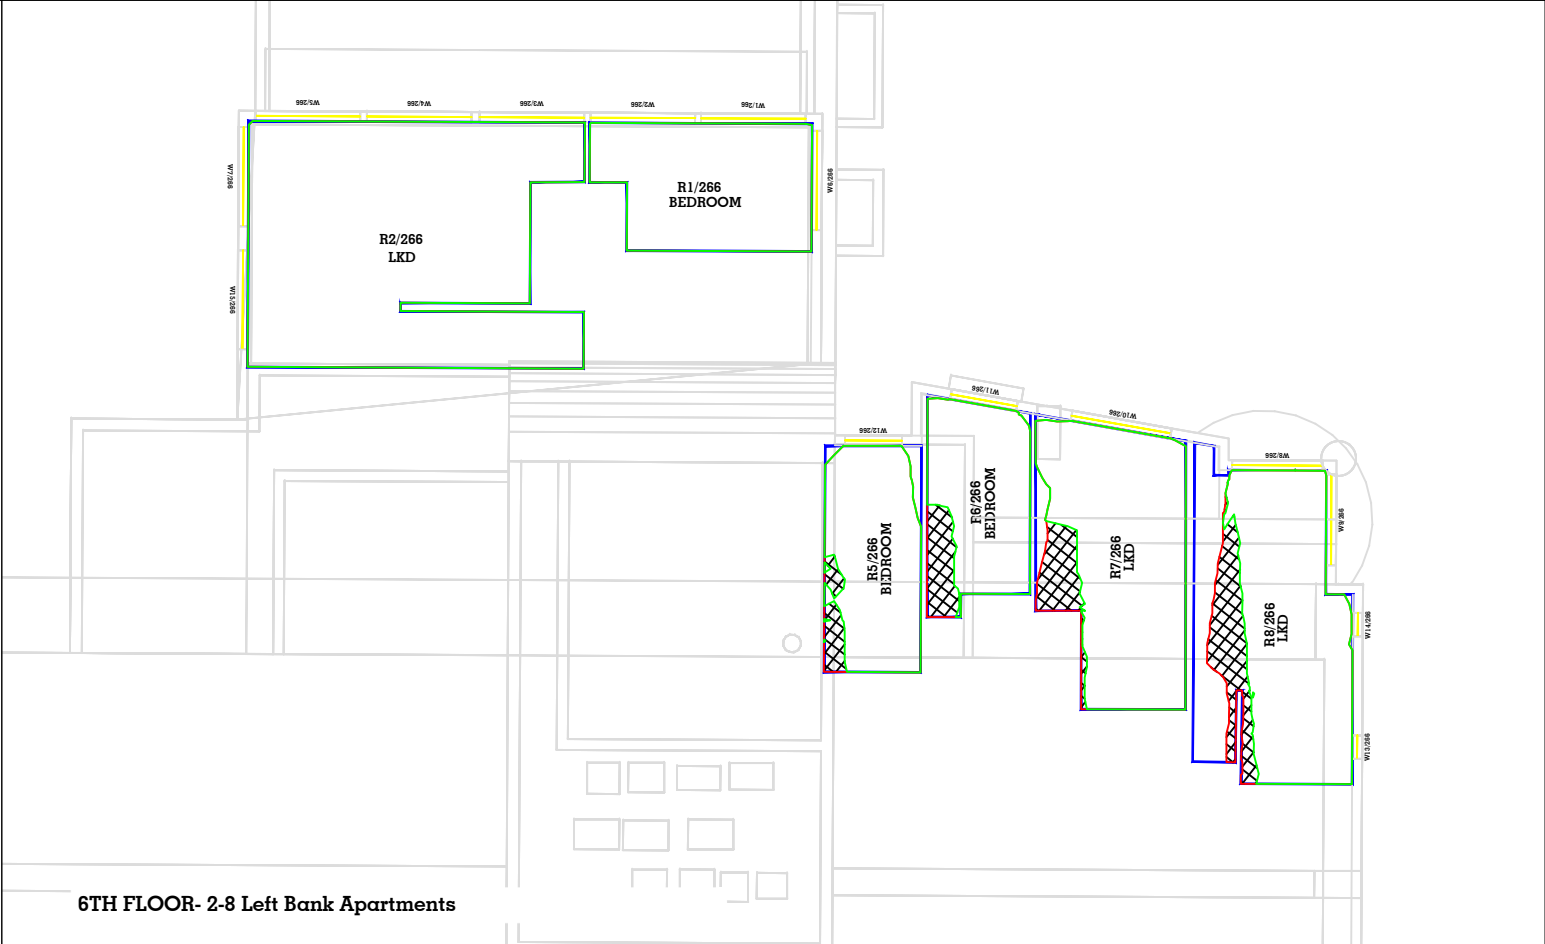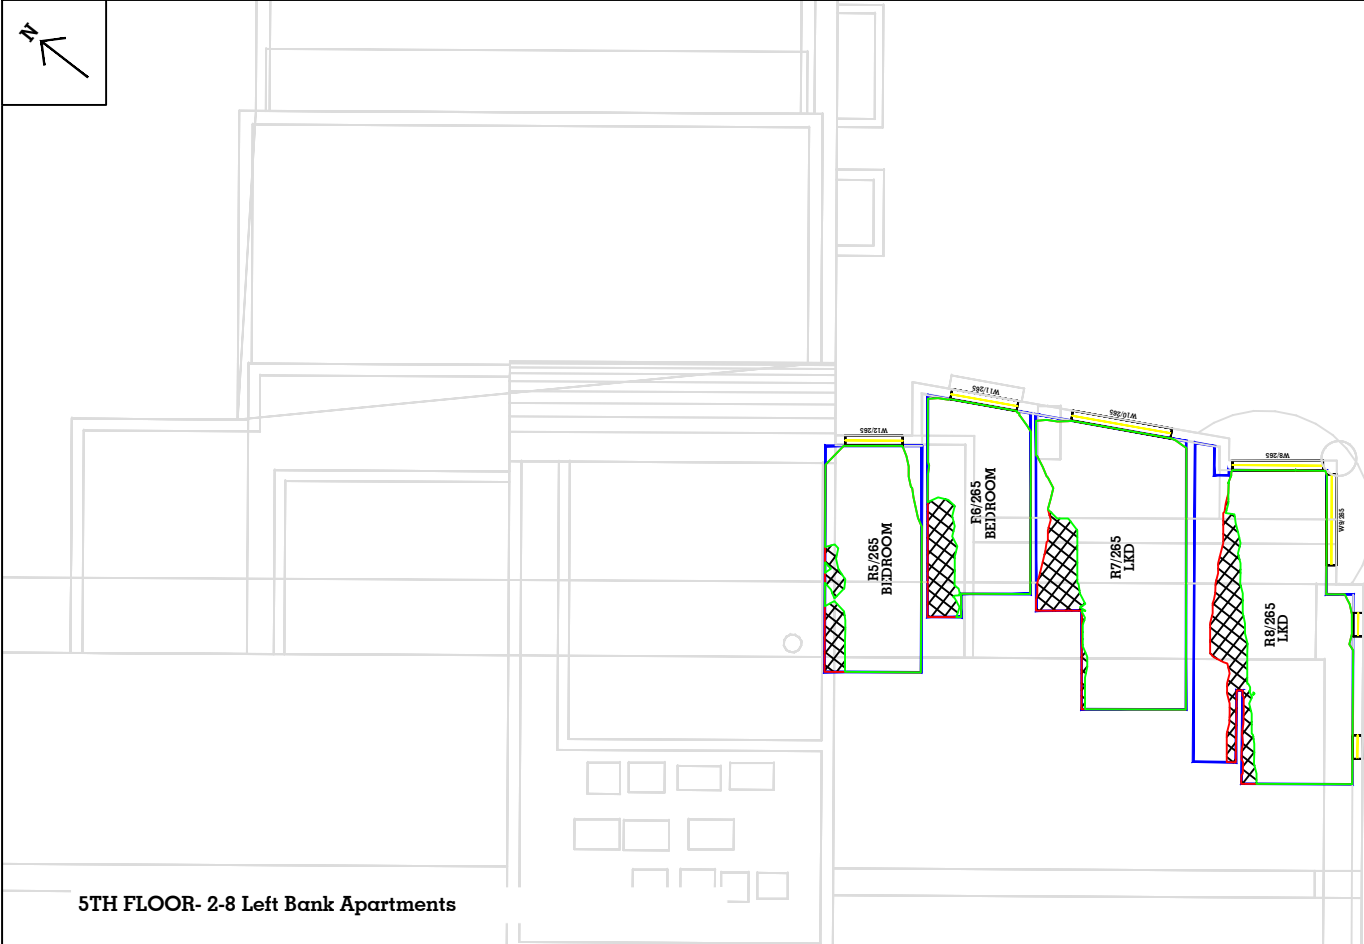


Key:	Sources of information Existing building Accucities 3D Model 002464_Albert Bridge House, Manchester_HD_MASRER 08/02/2022 Surrounding buildings Accucities 3D Model 002464_Albert Bridge House, Manchester_HD_MASRER 08/02/2022 Proposed building DOWNLOAD 08 AUGUST 2022 0412-SEW-ZZ-ZZ-M3-A-00000_buildings_220818 DWG PLAN SECTIONS ELEVATIONS 17 AUGUST 2022 ABH RESI Plan, Elevations, Sections and 3D Model - 25 Aug 2022	Project Name Albert Bridge House Drawing Title NO SKYLINE CONTOUR FOR 2-8 Left Bank Apartments	Drawn By RT Project No. AL96_31 Scale @ A3 1/75 Drawing No. BRE 80 Date 05 OCT 2022 Revision -	65 Gresham Street, London, EC2V 7NQ 08449 02 03 04 www.avisonyoung.co.uk
-----------------------------	--	---	--	--

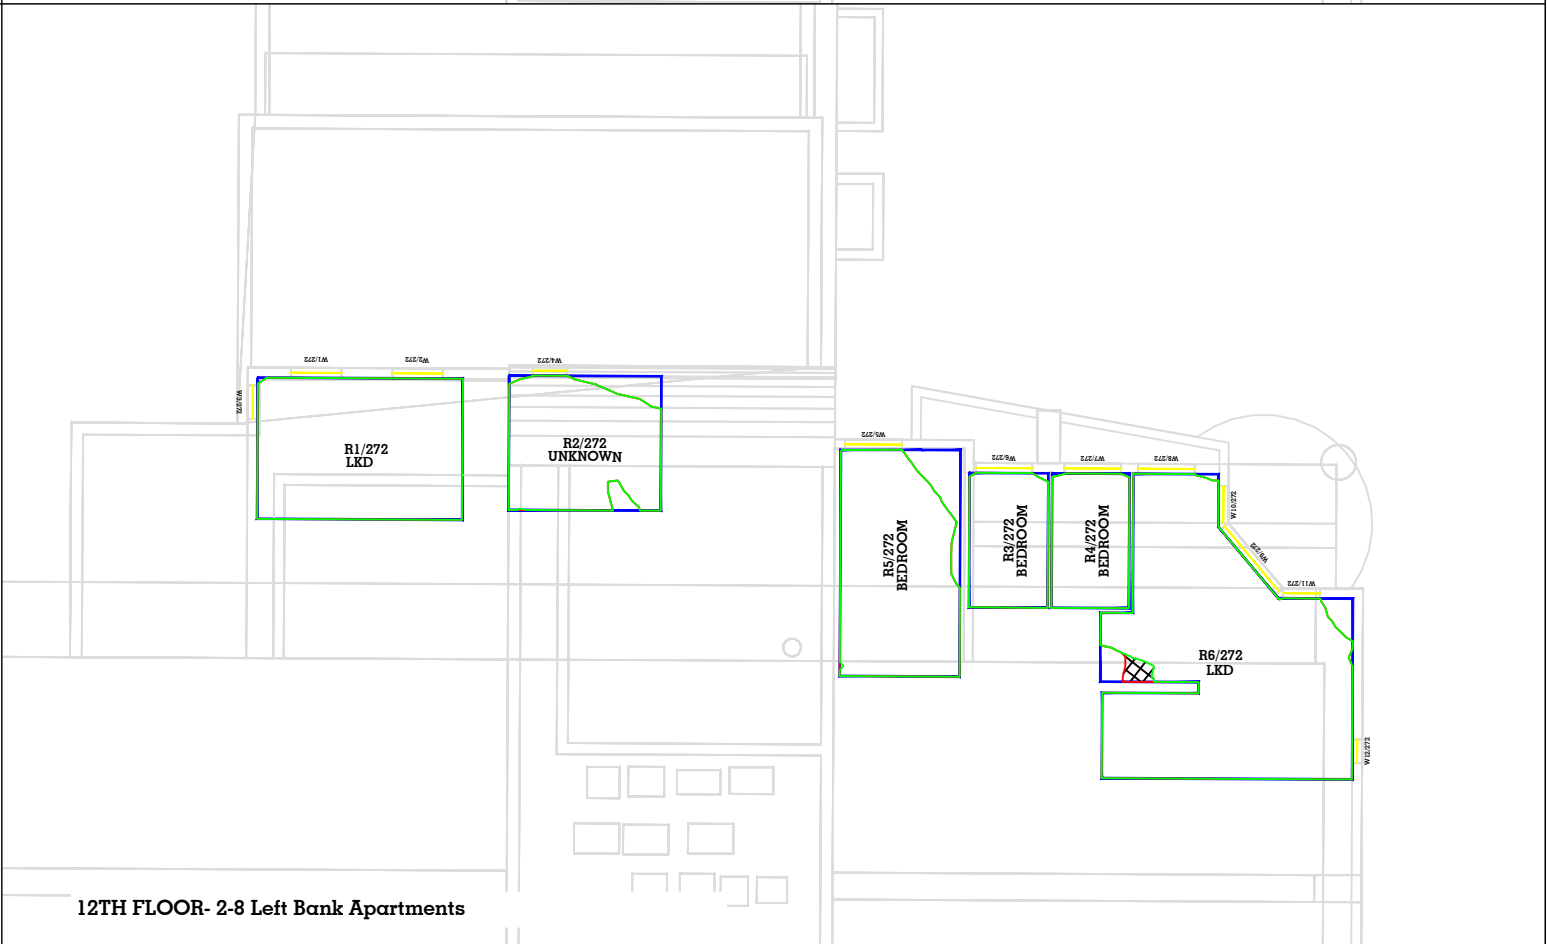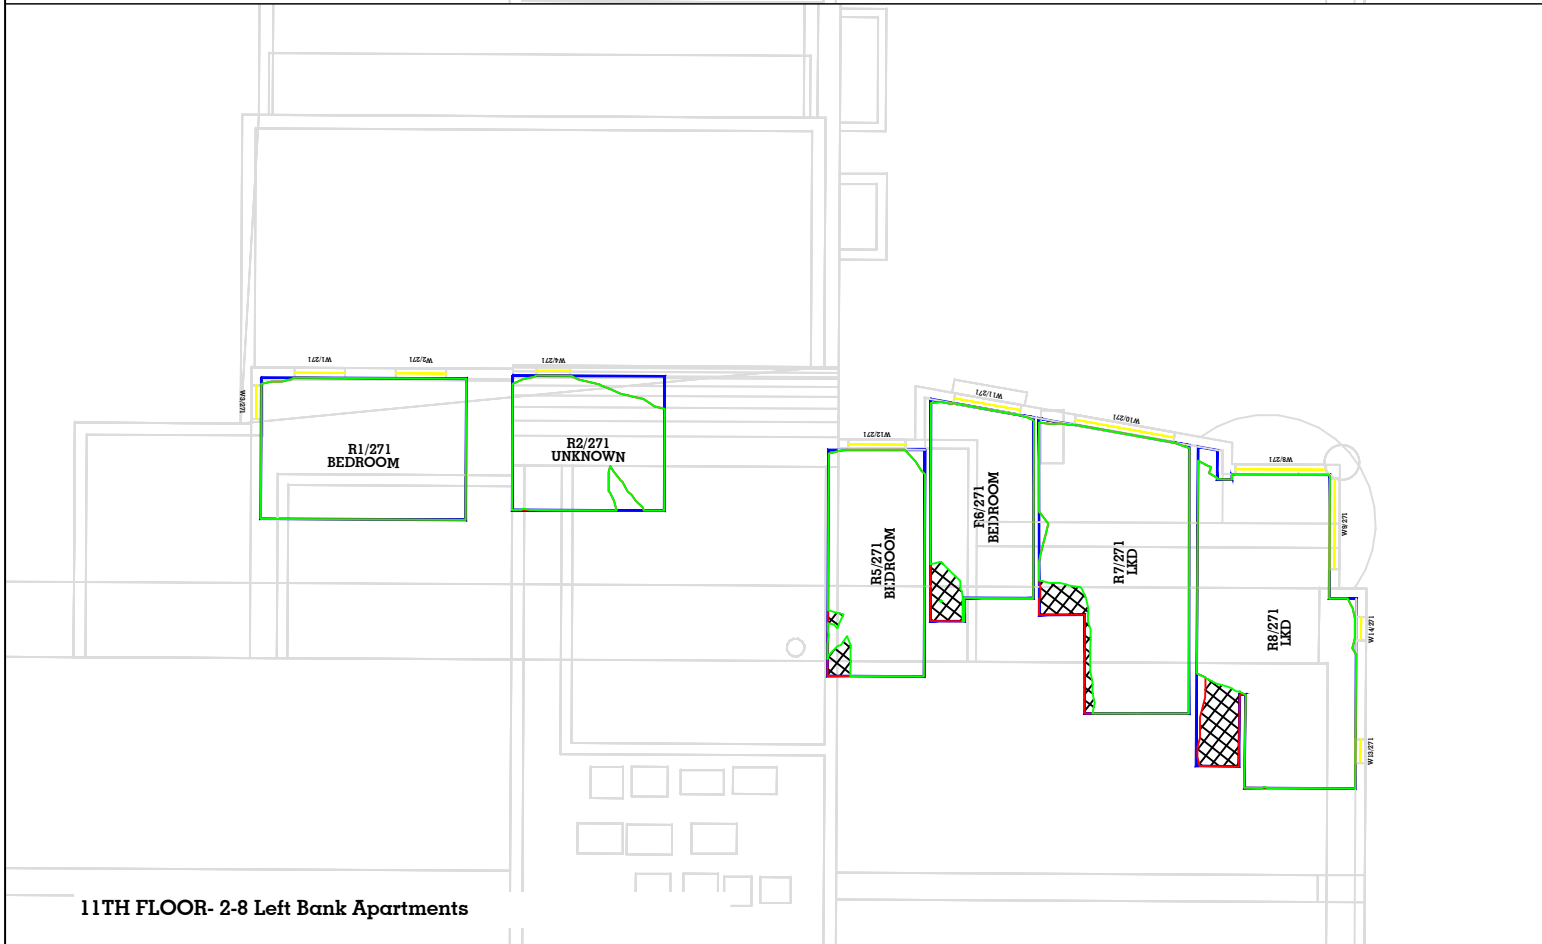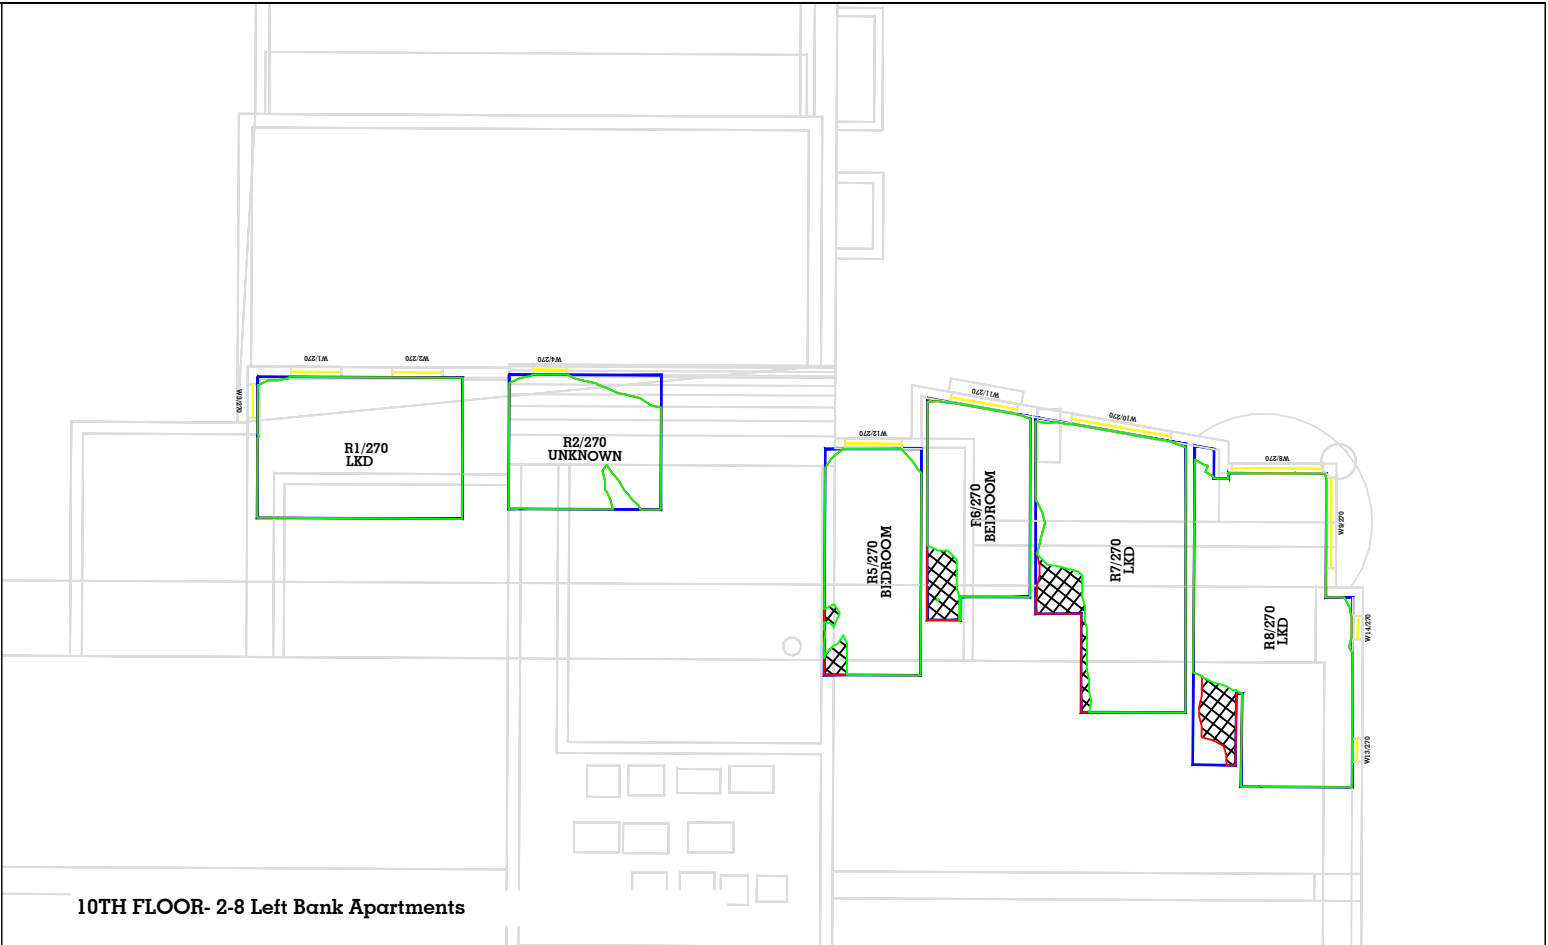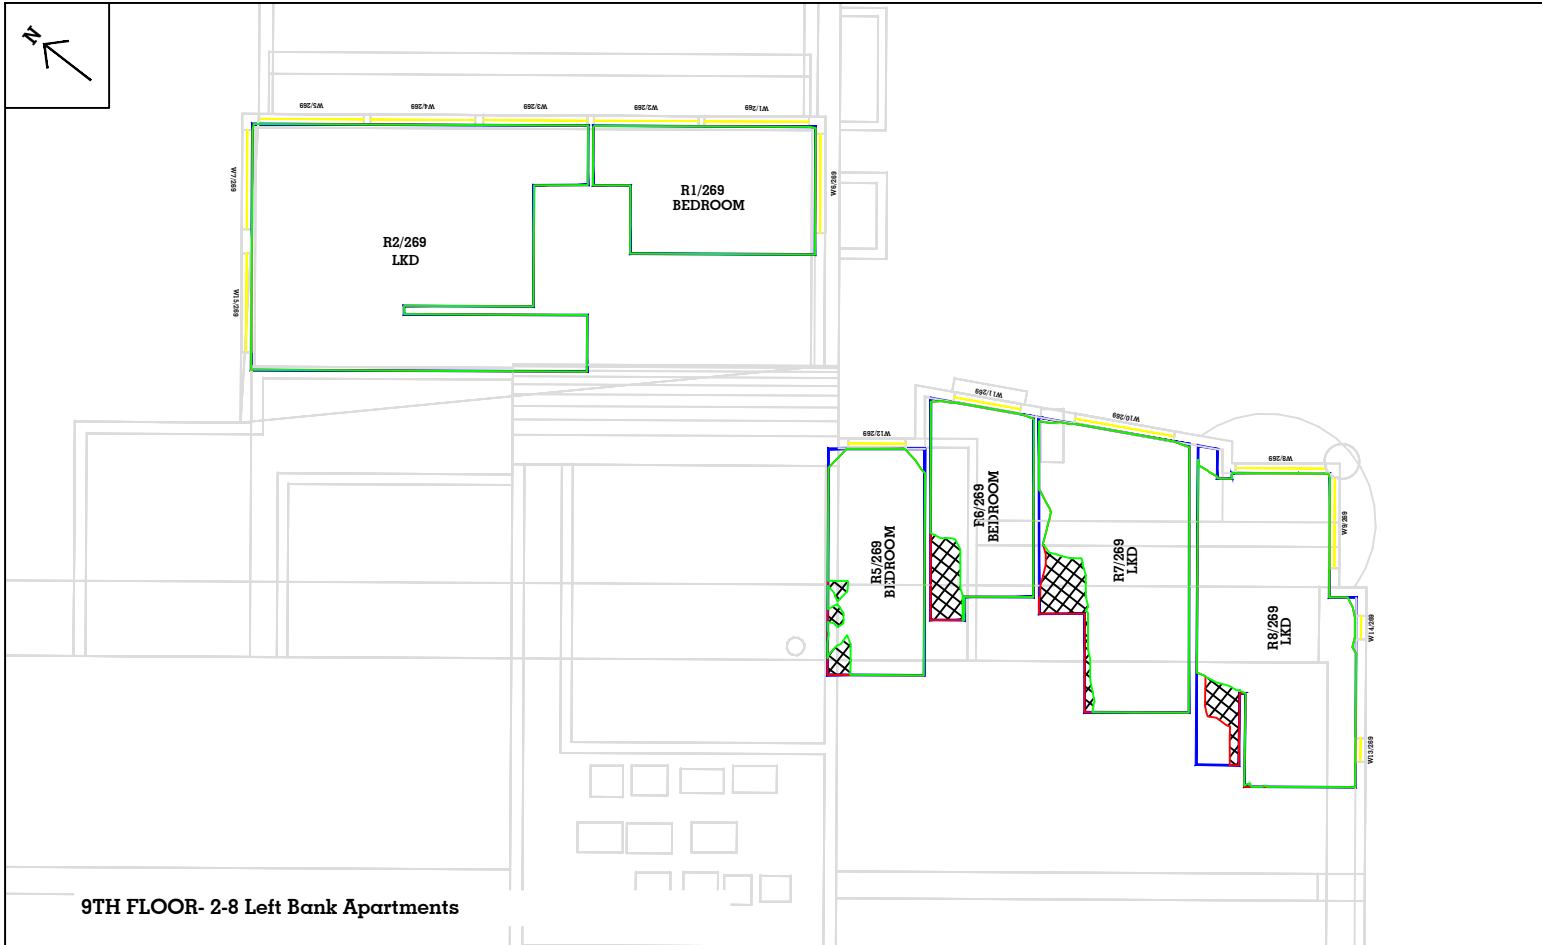

Key: Existing building Accucities 3D Model 002464_Albert Bridge House, Manchester_HD_MASRER 08/02/2022 Surrounding buildings Accucities 3D Model 002464_Albert Bridge House, Manchester_HD_MASRER 08/02/2022 INFO 22 FEB 2022 (PLANS, RESEARCH) Riverside Riverview Left Bank Apartments Proposed building DOWNLOAD 08 AUGUST 2022 0412-SEW-ZZ-M3-A-00000_buildings_220818 DWG PLAN SECTIONS ELEVATIONS 17 AUGUST 2022 ABH RESI Plan, Elevations, Sections and 3D Model - 25 Aug 2022	Project Name Albert Bridge House Drawing Title NO SKYLINE CONTOUR FOR 2-8 Left Bank Apartments	Drawn By RT Project No. AL96_31 Scale @ A3 1/75 Drawing No. BRE 81 Date 05 OCT 2022 Revision -	65 Gresham Street, London, EC2V 7NQ 08449 02 03 04 www.avisonyoung.co.uk
--	---	--	--

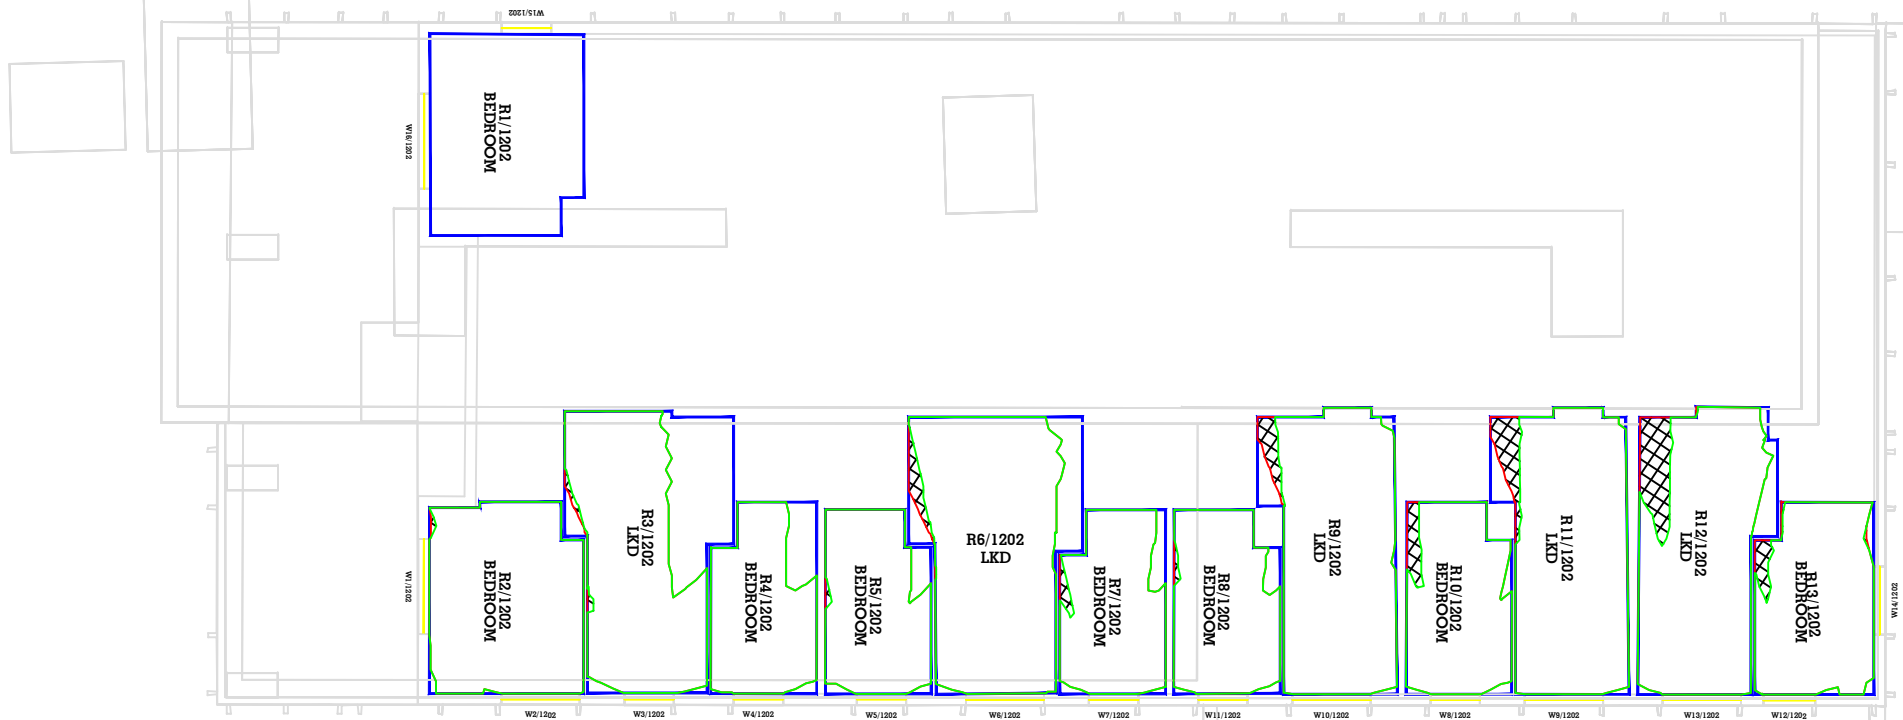


2ND FLOOR- 29 New Bailey Street

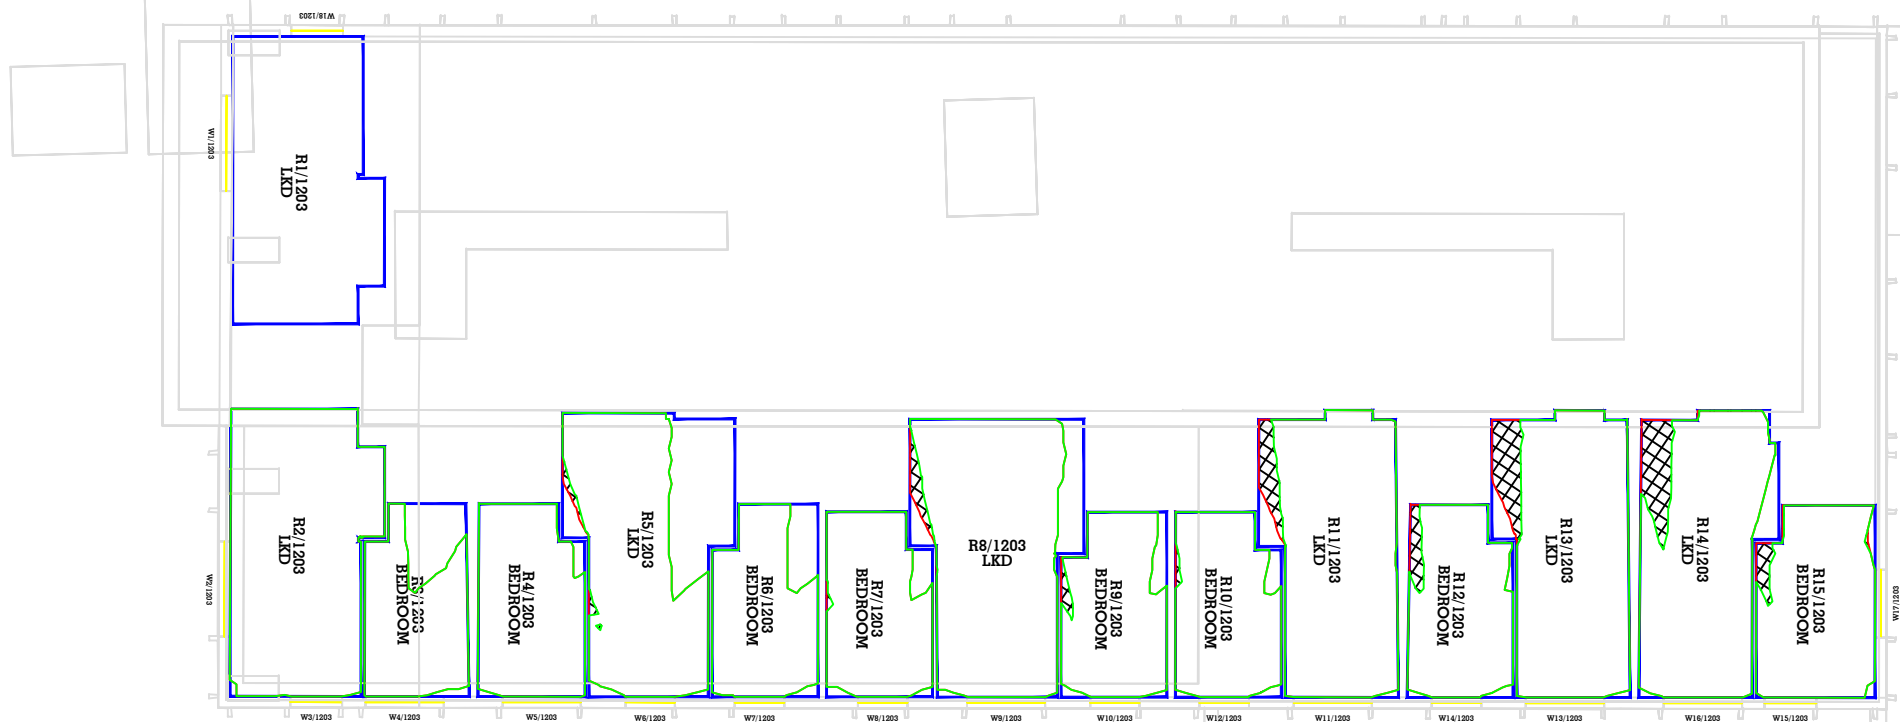

3RD FLOOR- 29 New Bailey Street

Key:

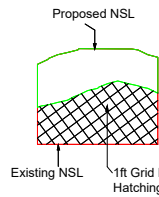

Sources of information

Existing building
Accucities 3D Model
002464_Albert Bridge House,
Manchester_HD_MASRER 08/02/2022

Surrounding buildings
Accucities 3D Model
002464_Albert Bridge House,
Manchester_HD_MASRER 08/02/2022
INFO 22 FEB 2022 (PLANS, RESEARCH)
Riverside
Riverview
Left Bank Apartments

Proposed building
DOWNLOAD 08 AUGUST 2022
0412-SEW-ZZ-M3-A-00000_buildings_220818
DWG PLAN SECTIONS ELEVATIONS 17 AUGUST 2022
ABH RESI Plan, Elevations, Sections and 3D Model - 25 Aug 2022

Project Name
Albert Bridge House

Drawing Title
NO SKYLINE CONTOUR FOR
29 New Bailey Street

Drawn By
RT

Project No.
AL96_31

Scale @ A3
1/200


Drawing No.
BRE 82

Date
05 OCT 2022


Revision
-

**AVISON
YOUNG**

65 Gresham Street, London, EC2V 7NQ
08449 02 03 04 www.avisonyoung.co.uk

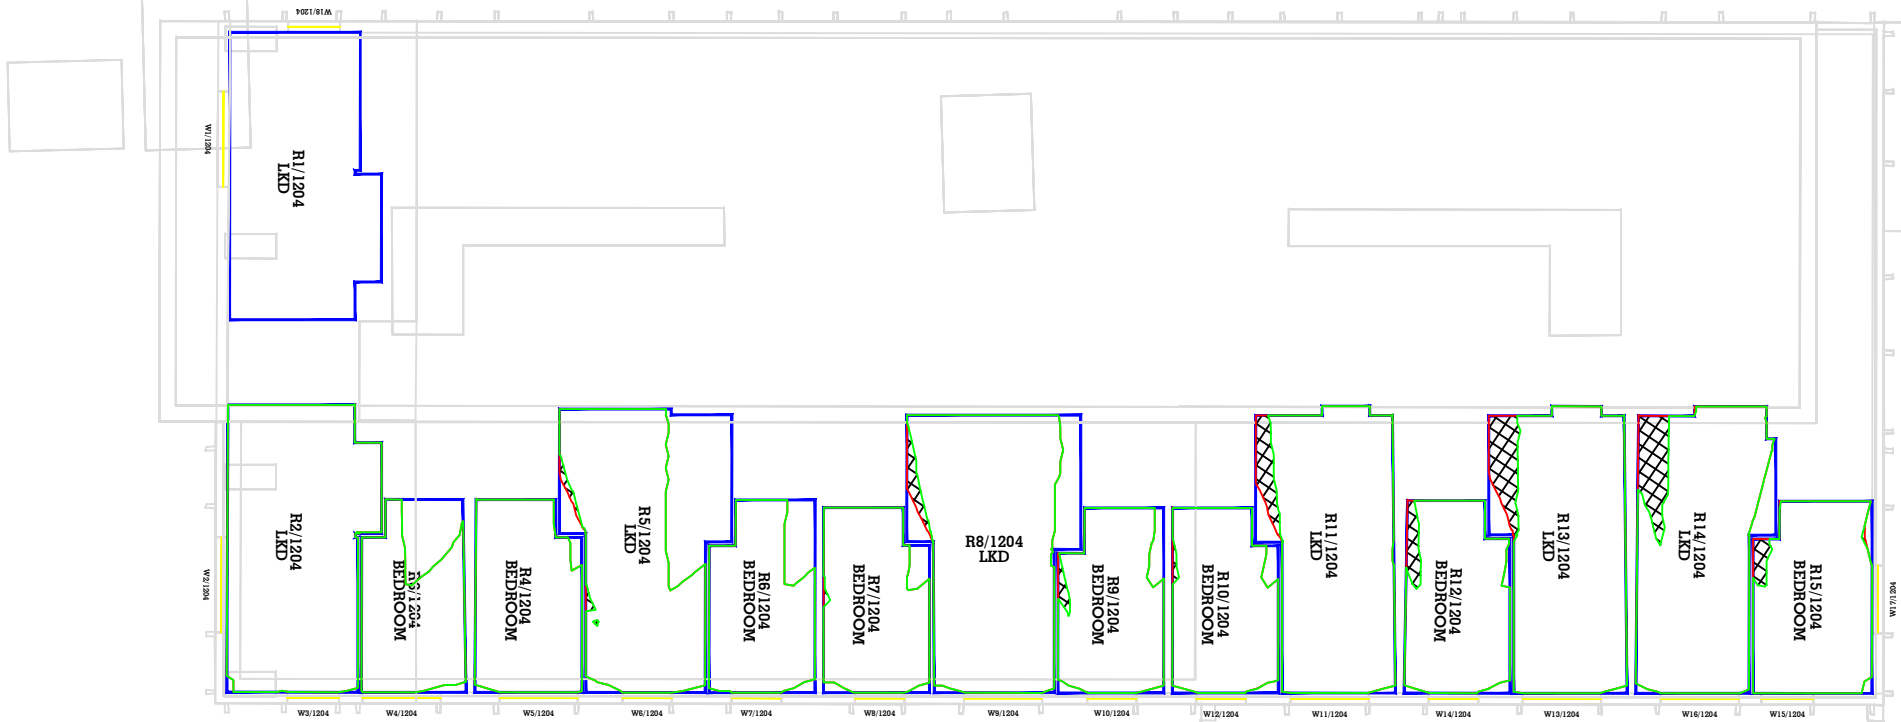


4TH FLOOR- 29 New Bailey Street

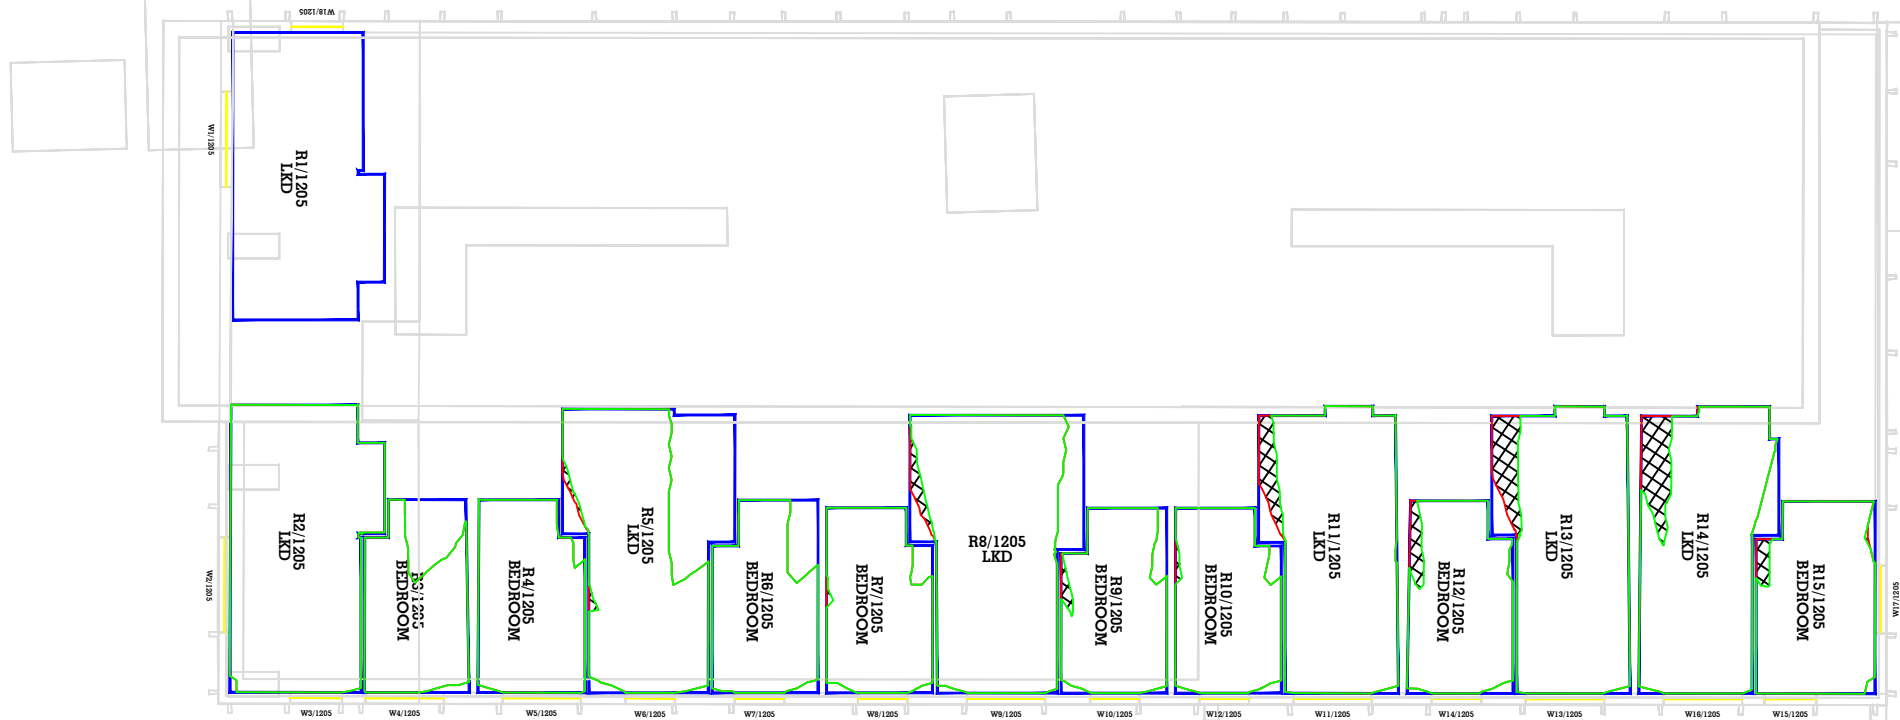

5TH FLOOR- 29 New Bailey Street

Key:

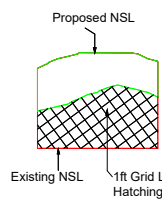

Sources of information

Existing building
Accucities 3D Model
002464_Albert Bridge House,
Manchester_HD_MASRER 08/02/2022

Surrounding buildings
Accucities 3D Model
002464_Albert Bridge House,
Manchester_HD_MASRER 08/02/2022
INFO 22 FEB 2022 (PLANS, RESEARCH)
Riverside
Riverview
Left Bank Apartments

Proposed building
DOWNLOAD 08 AUGUST 2022
0412-SEW-ZZ-M3-A-00000_buildings_220818
DWG PLAN SECTIONS ELEVATIONS 17 AUGUST 2022
ABH RESI Plan, Elevations, Sections and 3D Model - 25 Aug 2022

Project Name
Albert Bridge House

Drawing Title
NO SKYLINE CONTOUR FOR
29 New Bailey Street

Drawn By
RT

Project No.
AL96_31

Scale @ A3
1/200


Drawing No.
BRE 83

Date
05 OCT 2022


Revision
-

**AVISON
YOUNG**

65 Gresham Street, London, EC2V 7NQ
08449 02 03 04 www.avisonyoung.co.uk

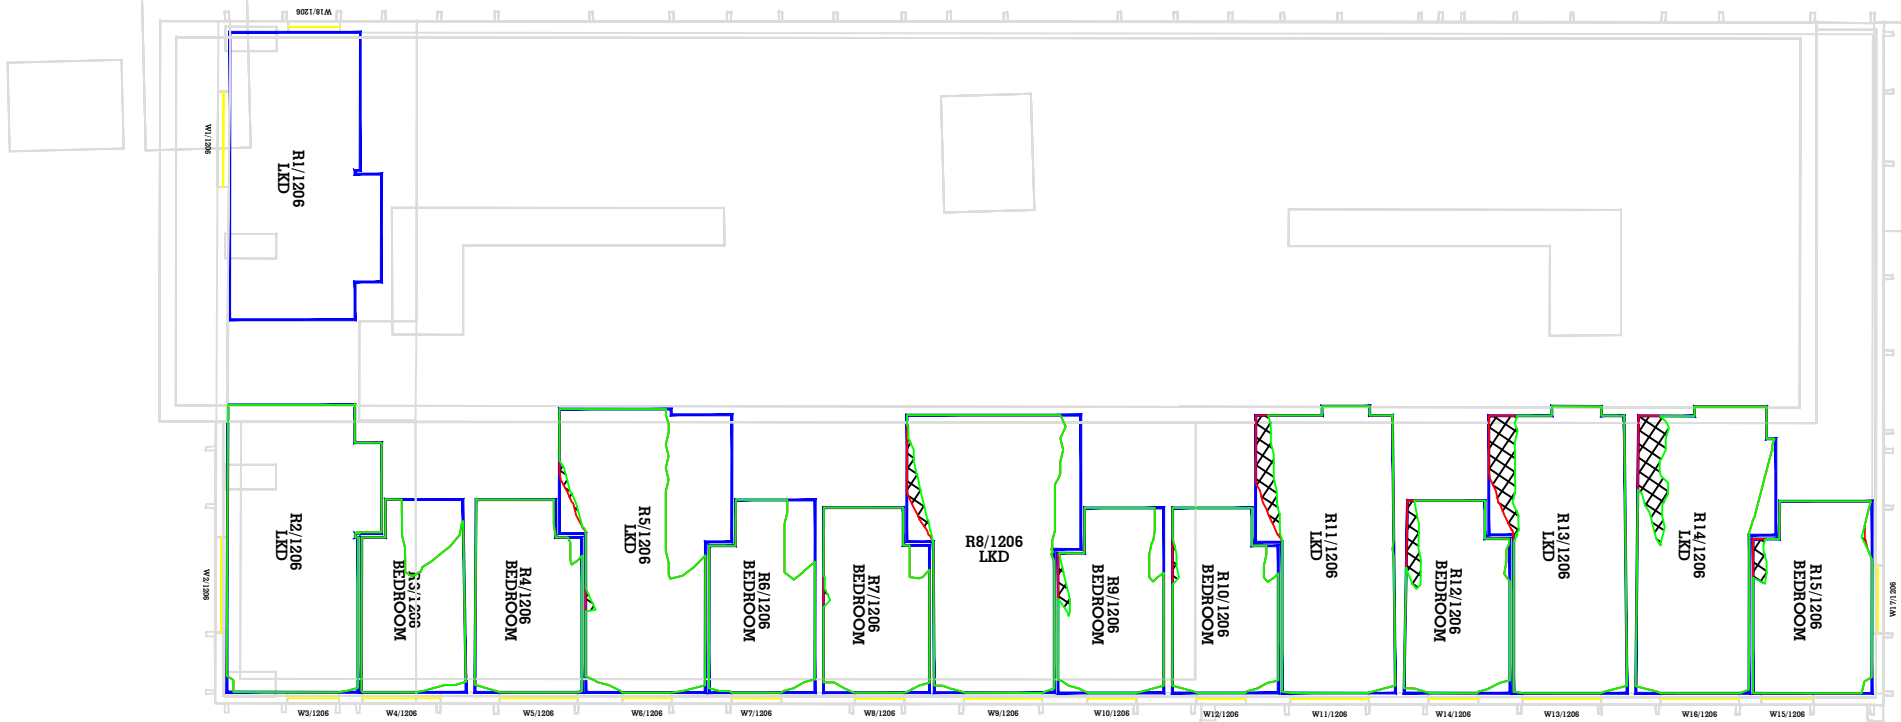


6TH FLOOR- 29 New Bailey Street

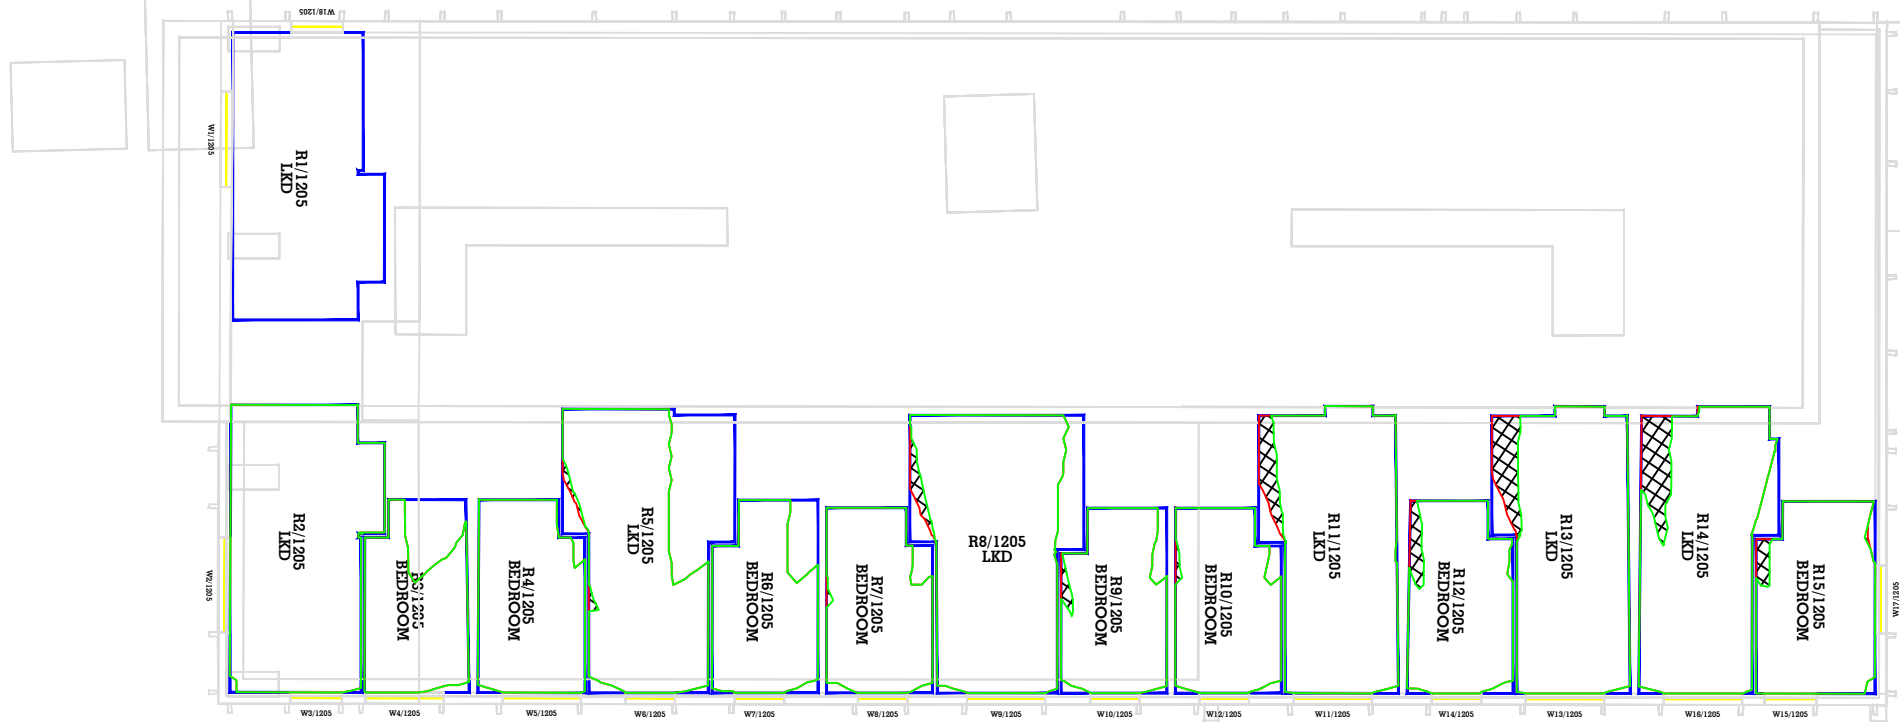

7TH FLOOR- 29 New Bailey Street

Key:

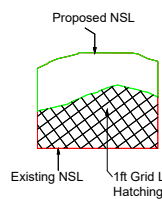

Sources of information

Existing building
Accucities 3D Model
002464_Albert Bridge House,
Manchester_HD_MASRER 08/02/2022

Surrounding buildings
Accucities 3D Model
002464_Albert Bridge House,
Manchester_HD_MASRER 08/02/2022
INFO 22 FEB 2022 (PLANS, RESEARCH)
Riverside
Riverview
Left Bank Apartments

Proposed building
DOWNLOAD 08 AUGUST 2022
0412-SEW-ZZ-M3-A-00000_buildings_220818
DWG PLAN SECTIONS ELEVATIONS 17 AUGUST 2022
ABH RESI Plan, Elevations, Sections and 3D Model - 25 Aug 2022

Project Name
Albert Bridge House

Drawing Title
NO SKYLINE CONTOUR FOR
29 New Bailey Street

Drawn By
RT

Project No.
AL96_31

Scale @ A3
1/200


Drawing No.
BRE 84

Date
05 OCT 2022


Revision
-

**AVISON
YOUNG**

65 Gresham Street, London, EC2V 7NQ
08449 02 03 04 www.avisonyoung.co.uk

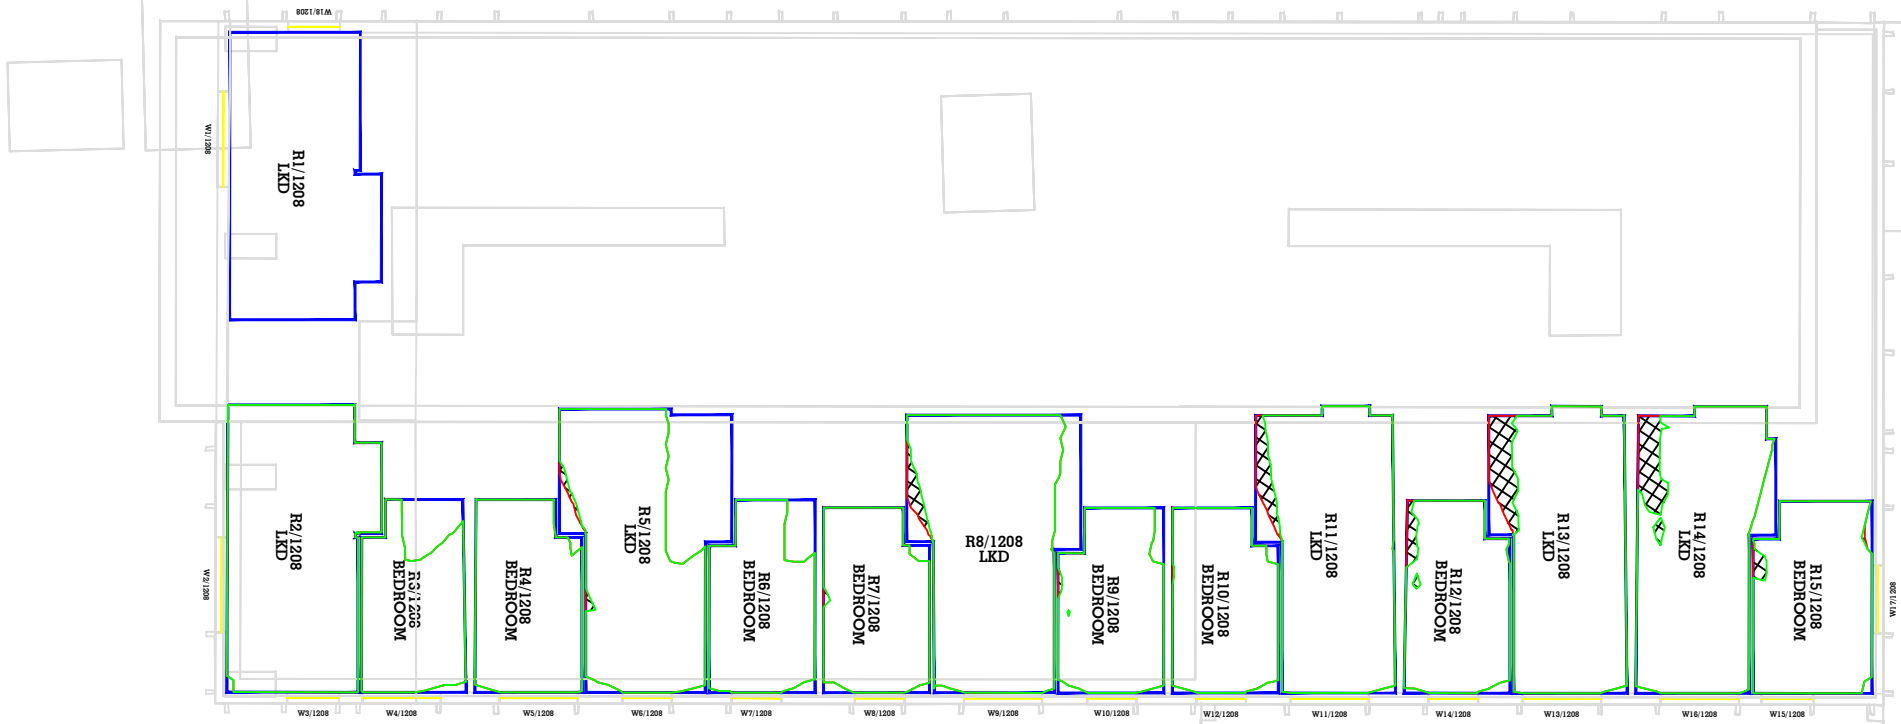


8TH FLOOR- 29 New Bailey Street

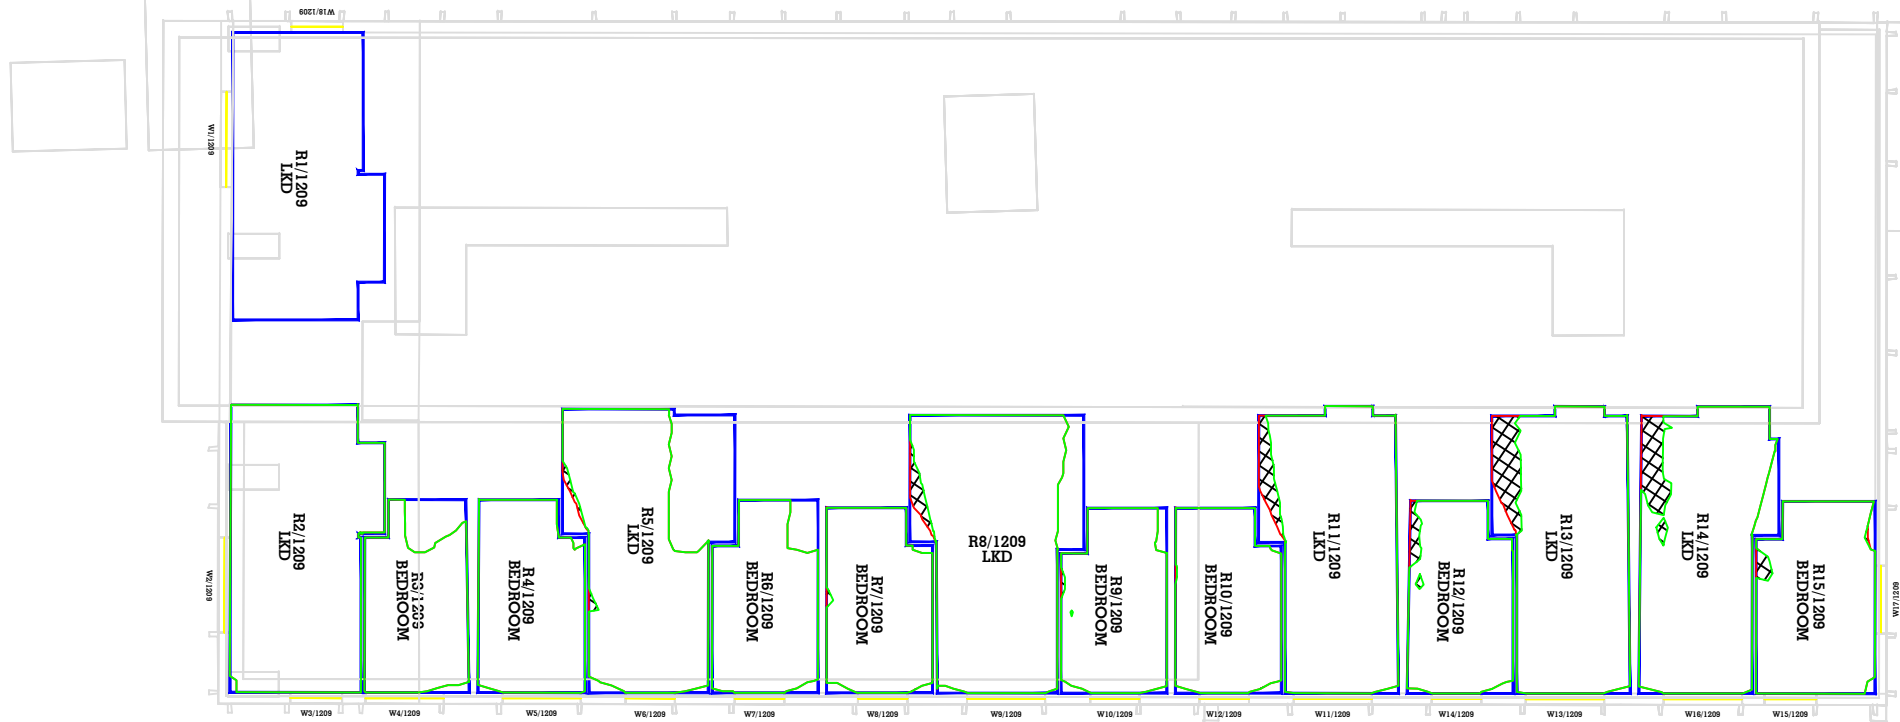

9TH FLOOR- 29 New Bailey Street

Key:

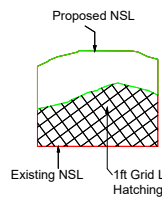

Sources of information

Existing building
Accucities 3D Model
002464_Albert Bridge House,
Manchester_HD_MASRER 08/02/2022

Surrounding buildings
Accucities 3D Model
002464_Albert Bridge House,
Manchester_HD_MASRER 08/02/2022
INFO 22 FEB 2022 (PLANS, RESEARCH)
Riverside
Riverview
Left Bank Apartments

Proposed building
DOWNLOAD 08 AUGUST 2022
0412-SEW-ZZ-M3-A-00000_buildings_220818
DWG PLAN SECTIONS ELEVATIONS 17 AUGUST 2022
ABH RESI Plan, Elevations, Sections and 3D Model - 25 Aug 2022

Project Name
Albert Bridge House

Drawing Title
NO SKYLINE CONTOUR FOR
29 New Bailey Street

Drawn By
RT

Project No.
AL96_31

Scale @ A3
1/200


Drawing No.
BRE 85

Date
05 OCT 2022


Revision
-

**AVISON
YOUNG**

65 Gresham Street, London, EC2V 7NQ
08449 02 03 04 www.avisonyoung.co.uk

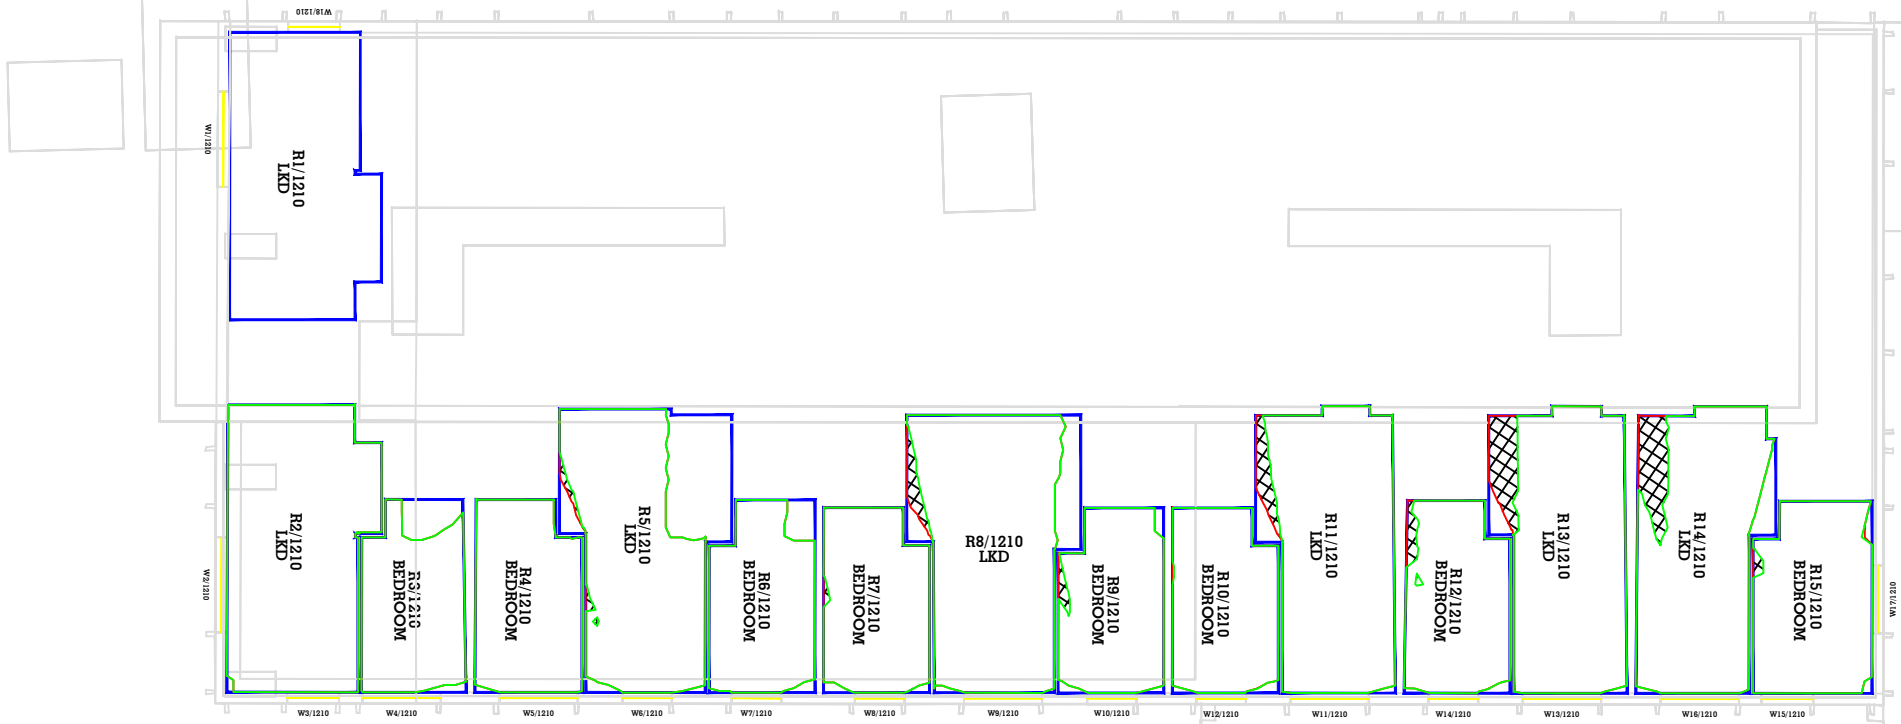


10TH FLOOR- 29 New Bailey Street

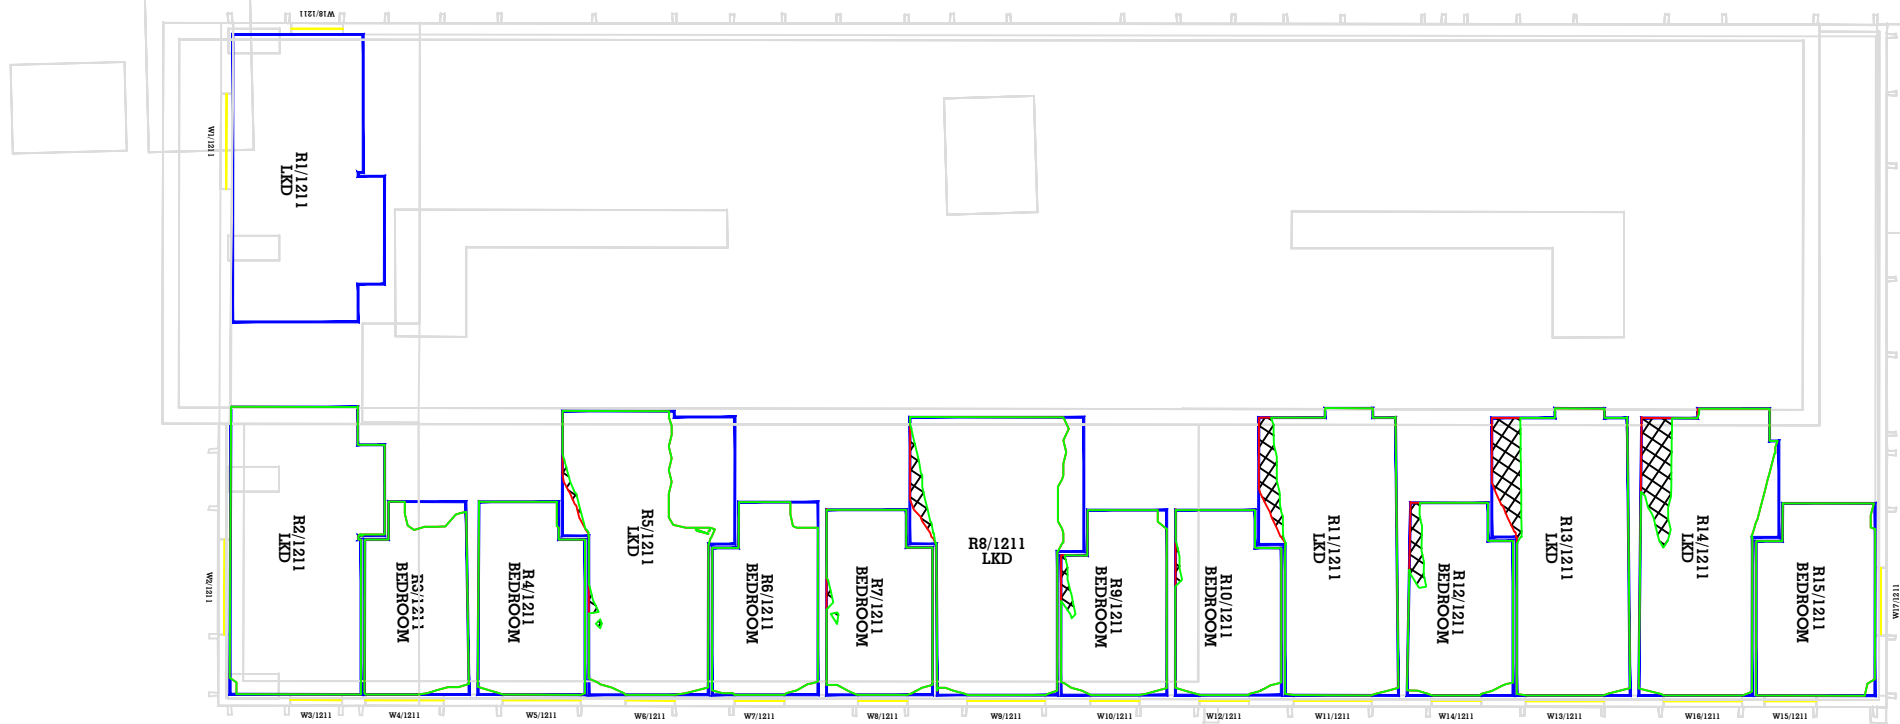

11TH FLOOR- 29 New Bailey Street

Key:

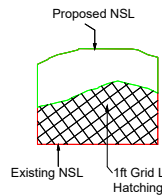

Sources of information

Existing building
Accucities 3D Model
002464_Albert Bridge House,
Manchester_HD_MASRER 08/02/2022

Surrounding buildings
Accucities 3D Model
002464_Albert Bridge House,
Manchester_HD_MASRER 08/02/2022
INFO 22 FEB 2022 (PLANS, RESEARCH)
Riverside
Riverview
Left Bank Apartments

Proposed building
DOWNLOAD 08 AUGUST 2022
0412-SEW-ZZ-M3-A-00000_buildings_220818
DWG PLAN SECTIONS ELEVATIONS 17 AUGUST 2022
ABH RESI Plan, Elevations, Sections and 3D Model - 25 Aug 2022

Project Name
Albert Bridge House

Drawing Title
NO SKYLINE CONTOUR FOR
29 New Bailey Street

Drawn By
RT

Project No.
AL96_31

Scale @ A3
1/200


Drawing No.
BRE 86

Date
05 OCT 2022


Revision
-

**AVISON
YOUNG**

65 Gresham Street, London, EC2V 7NQ
08449 02 03 04 www.avisonyoung.co.uk

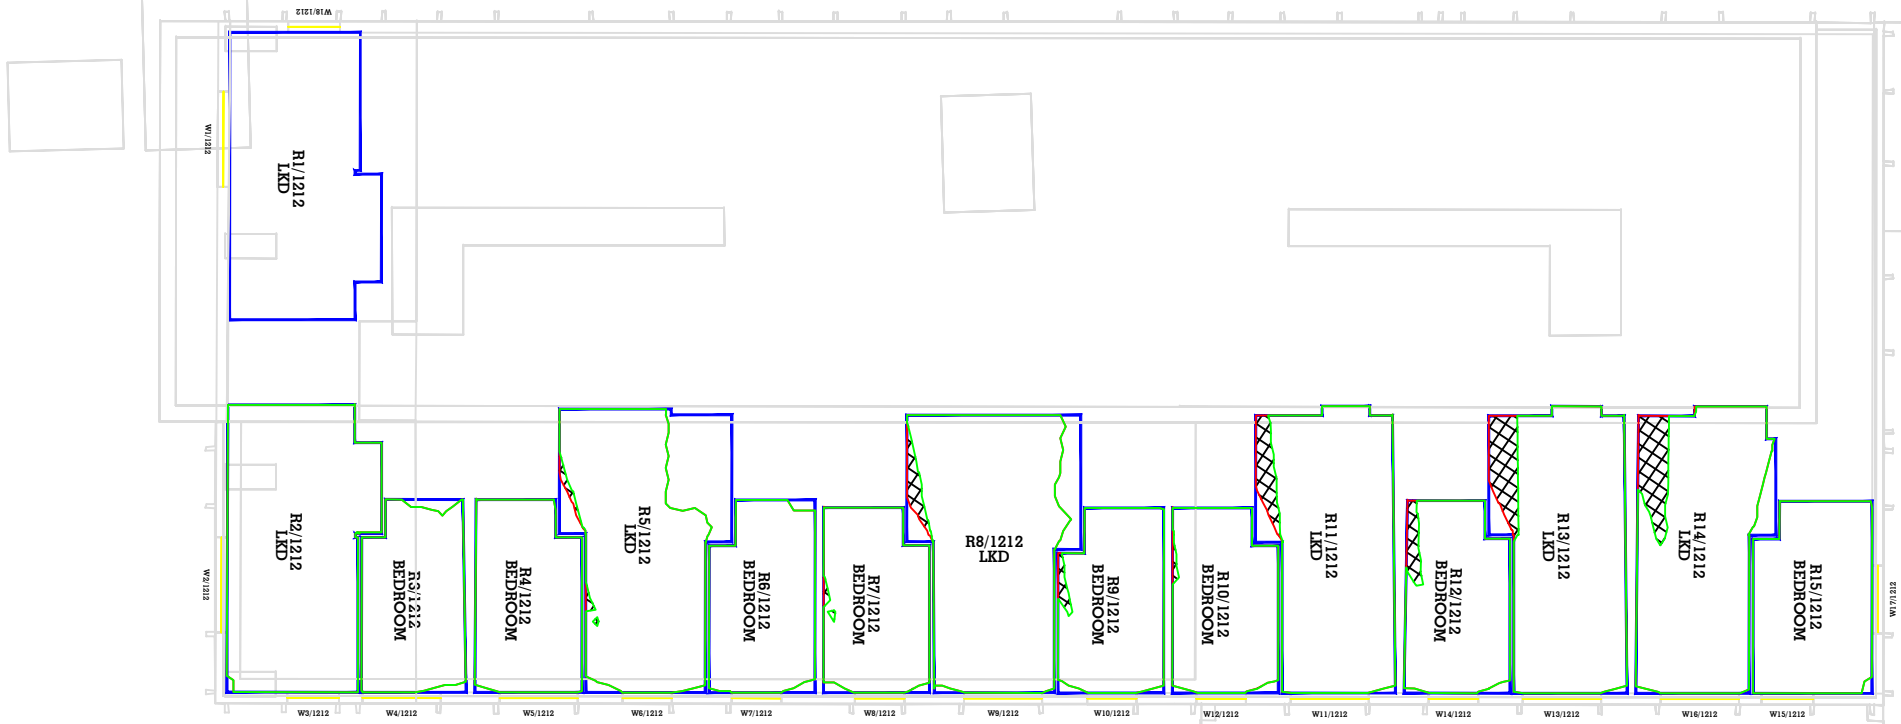


12TH FLOOR- 29 New Bailey Street

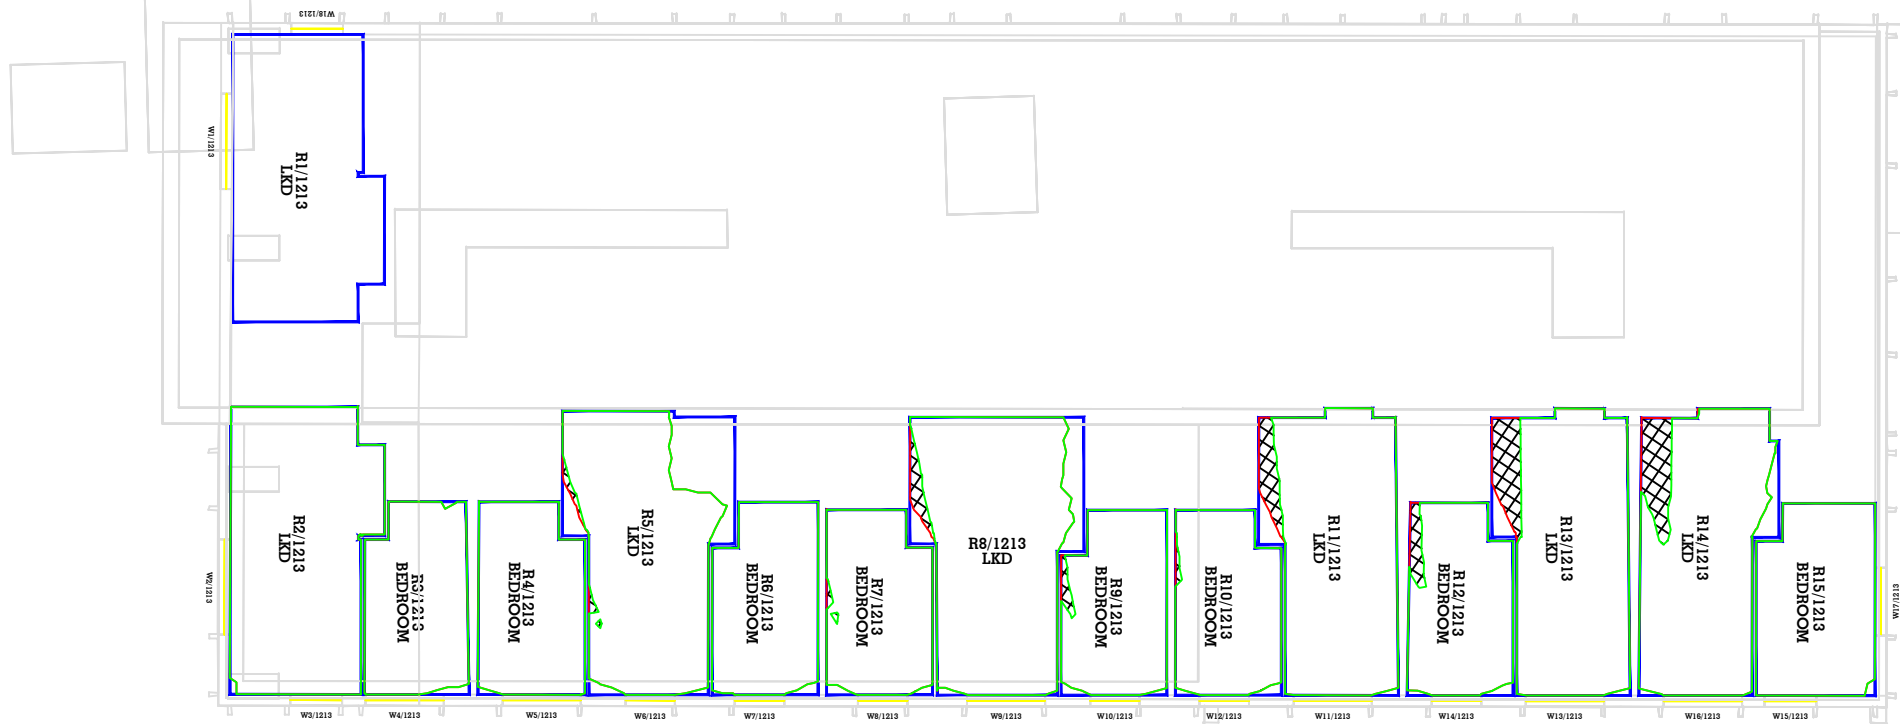

13TH FLOOR- 29 New Bailey Street

Key:

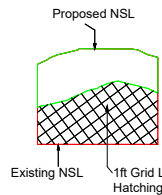

Sources of information

Existing building
Accucities 3D Model
002464_Albert Bridge House,
Manchester_HD_MASRER 08/02/2022

Surrounding buildings
Accucities 3D Model
002464_Albert Bridge House,
Manchester_HD_MASRER 08/02/2022
INFO 22 FEB 2022 (PLANS, RESEARCH)
Riverside
Riverview
Left Bank Apartments

Proposed building
DOWNLOAD 08 AUGUST 2022
0412-SEW-ZZ-M3-A-00000_buildings_220818
DWG PLAN SECTIONS ELEVATIONS 17 AUGUST 2022
ABH RESI Plan, Elevations, Sections and 3D Model - 25 Aug 2022

Project Name
Albert Bridge House

Drawing Title
NO SKYLINE CONTOUR FOR
29 New Bailey Street

Drawn By
RT

Project No.
AL96_31

Scale @ A3
1/200


Drawing No.
BRE 87

Date
05 OCT 2022


Revision
-

**AVISON
YOUNG**

65 Gresham Street, London, EC2V 7NQ
08449 02 03 04 www.avisonyoung.co.uk

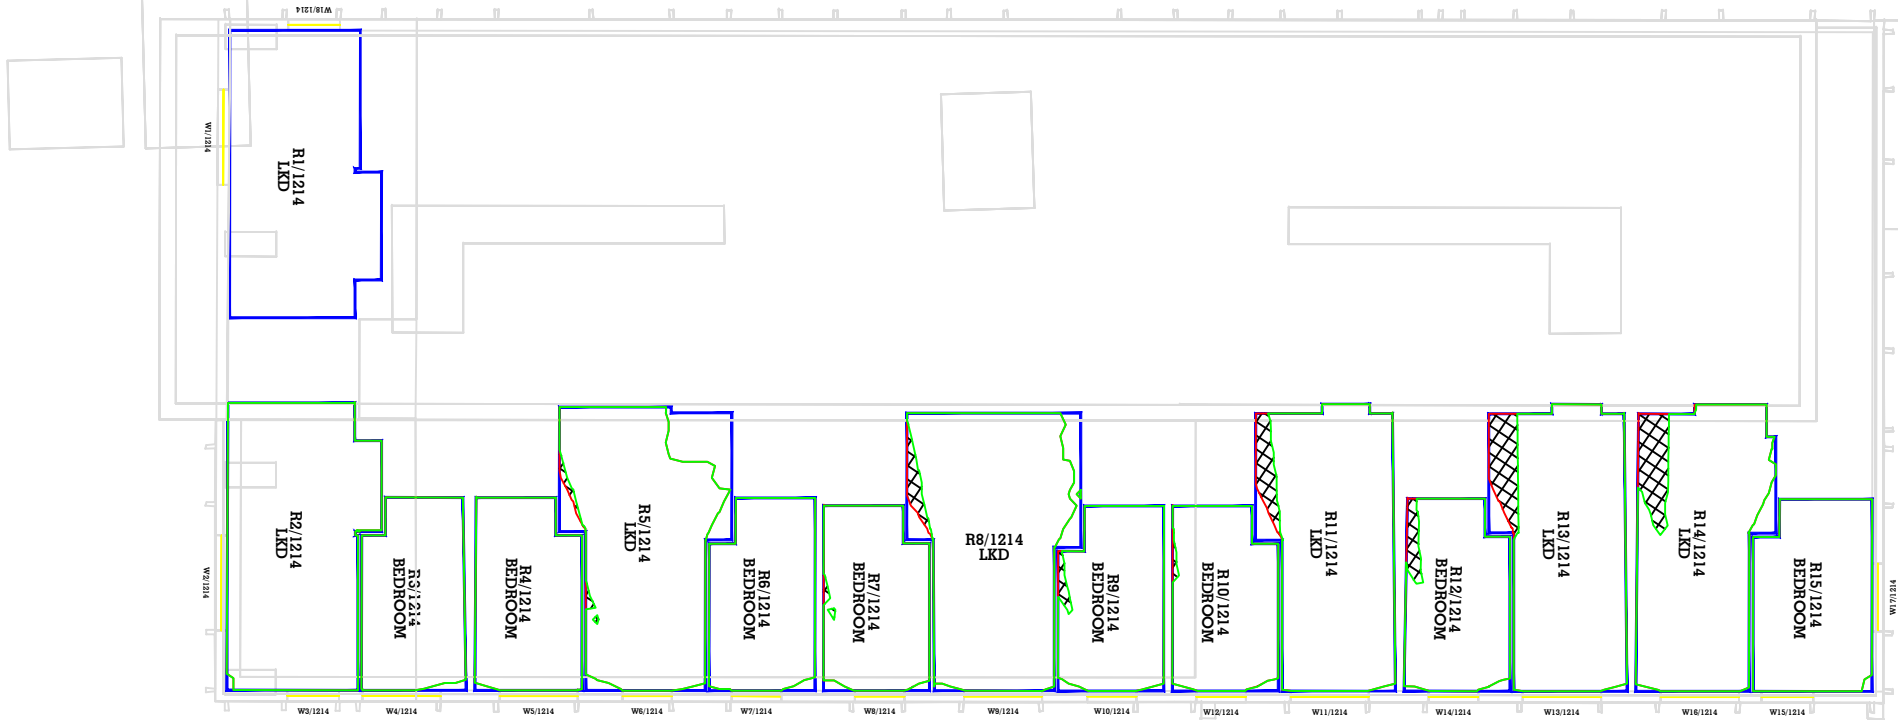


14TH FLOOR- 29 New Bailey Street

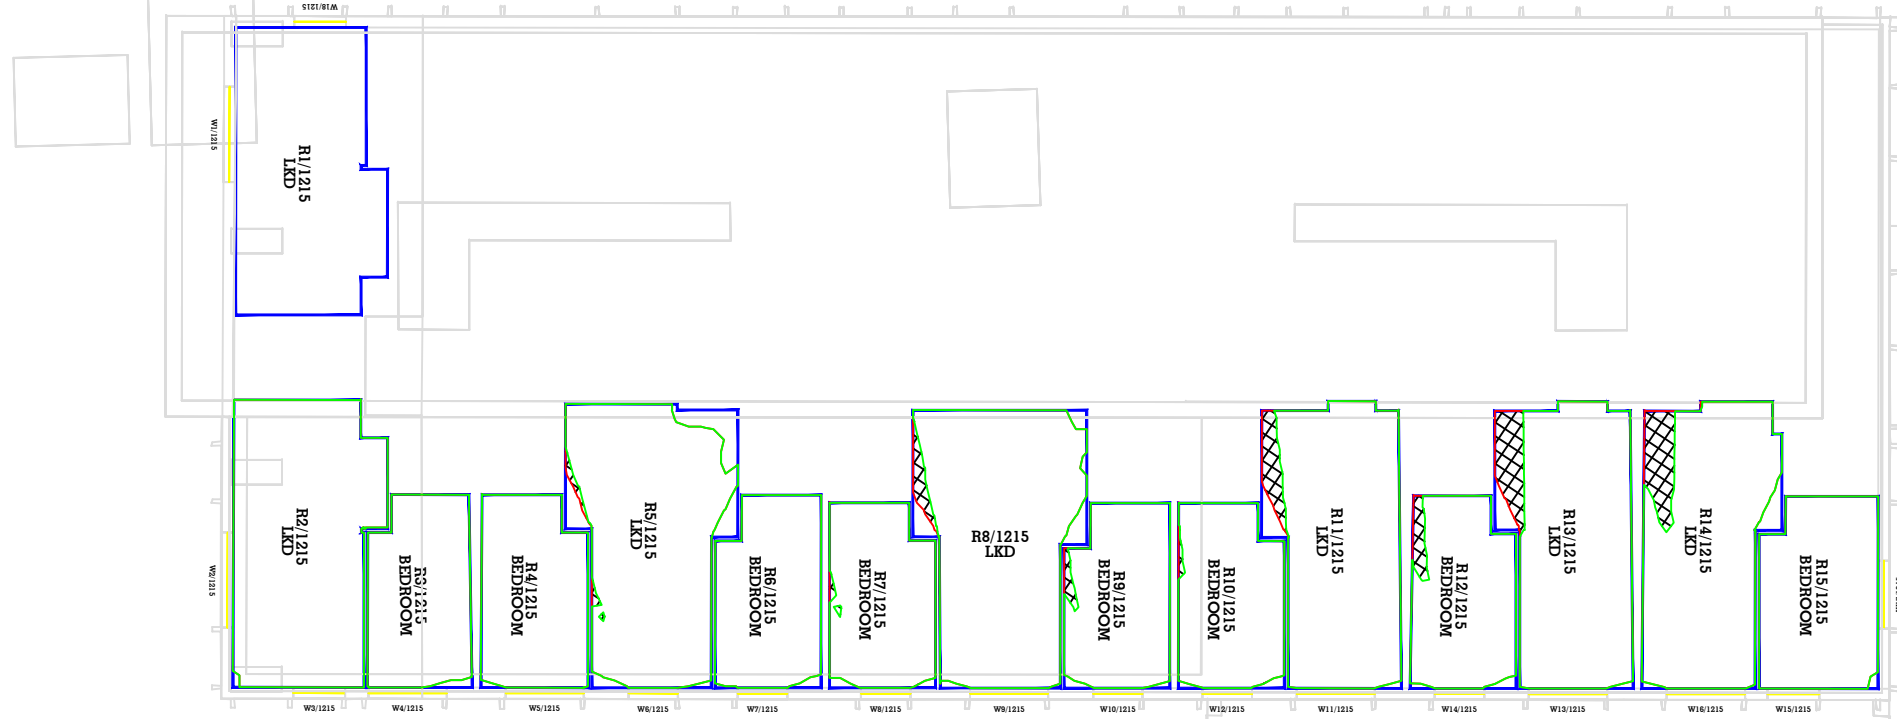

15TH FLOOR- 29 New Bailey Street

Key:

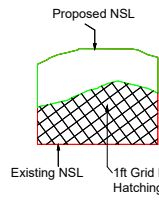

Sources of information

Existing building
Accucities 3D Model
002464_Albert Bridge House,
Manchester_HD_MASRER 08/02/2022

Surrounding buildings
Accucities 3D Model
002464_Albert Bridge House,
Manchester_HD_MASRER 08/02/2022
INFO 22 FEB 2022 (PLANS, RESEARCH)
Riverside
Riverview
Left Bank Apartments

Proposed building
DOWNLOAD 08 AUGUST 2022
0412-SEW-ZZ-M3-A-00000_buildings_220818
DWG PLAN SECTIONS ELEVATIONS 17 AUGUST 2022
ABH RESI Plan, Elevations, Sections and 3D Model - 25 Aug 2022

Project Name
Albert Bridge House

Drawing Title
NO SKYLINE CONTOUR FOR
29 New Bailey Street

Drawn By
RT

Project No.
AL96_31

Scale @ A3
1/200


Drawing No.
BRE 88

Date
05 OCT 2022


Revision
-



65 Gresham Street, London, EC2V 7NQ
08449 02 03 04 www.avisonyoung.co.uk

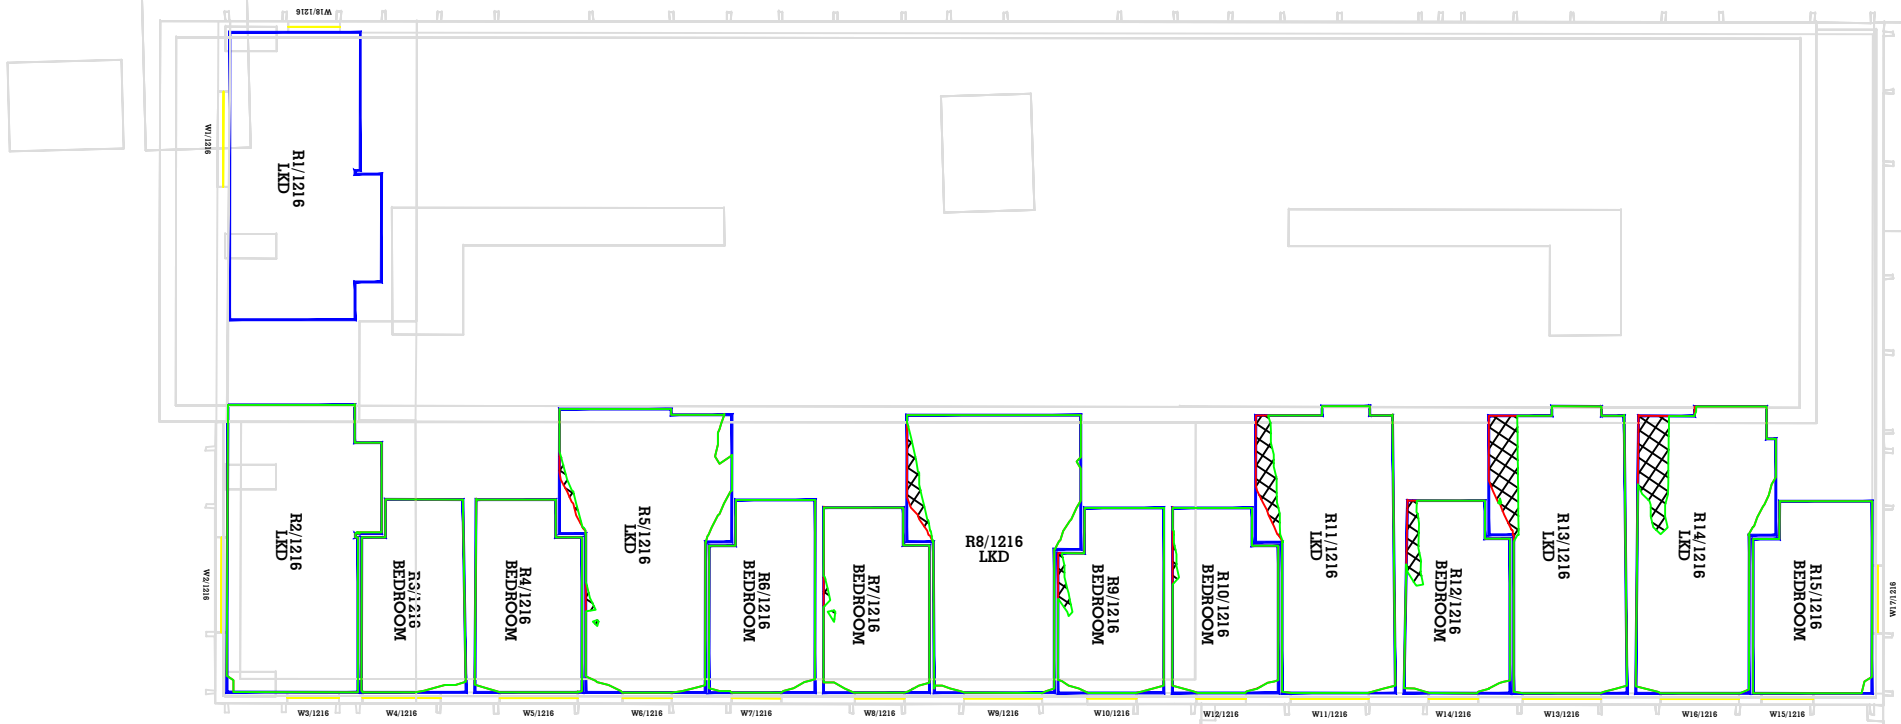


16TH FLOOR- 29 New Bailey Street

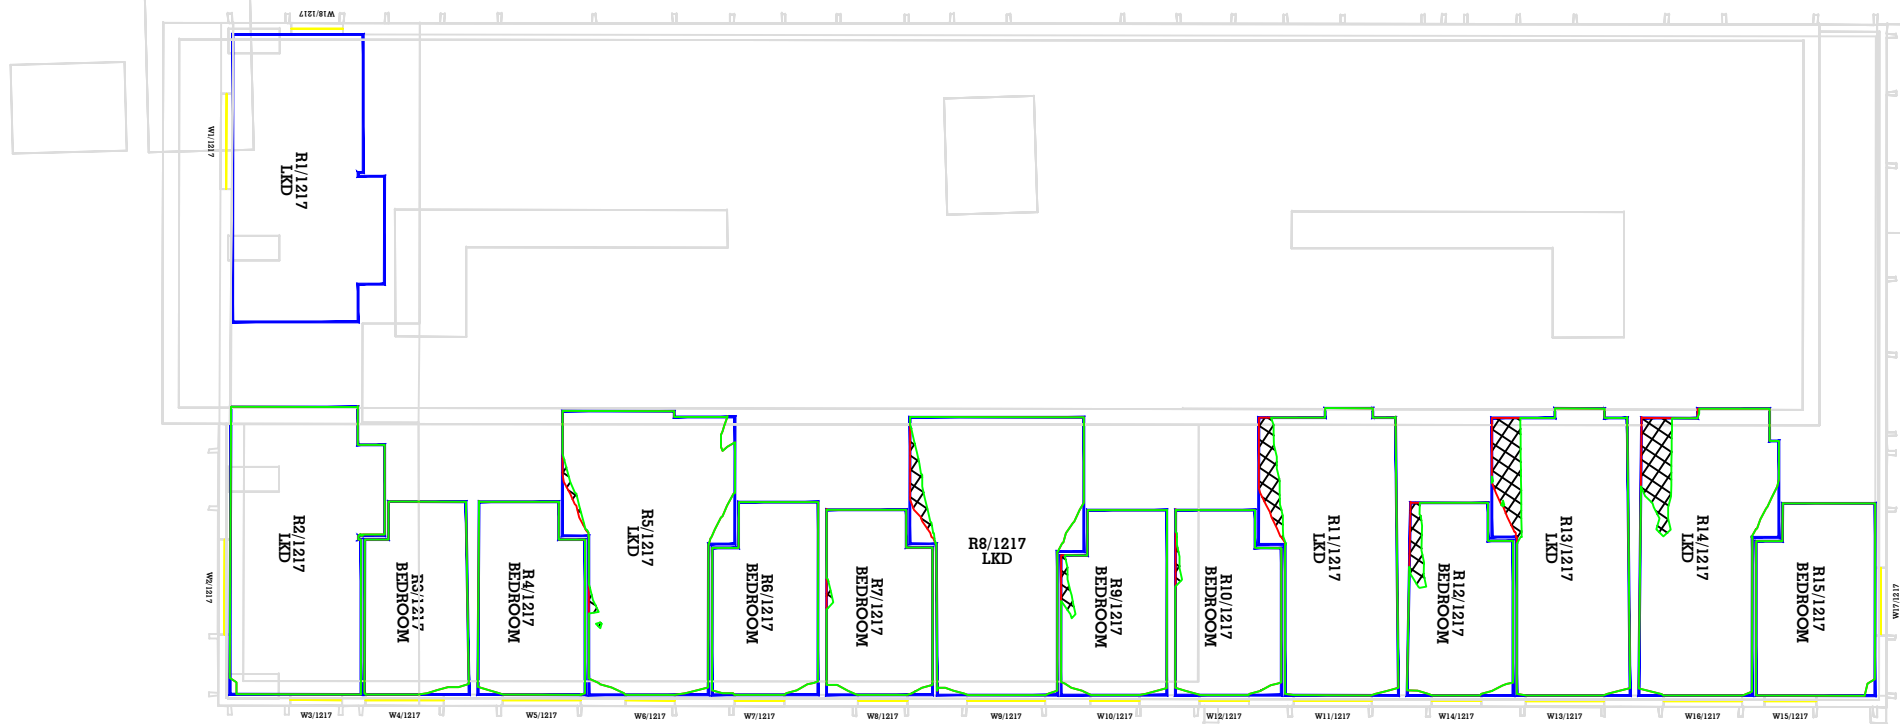

17TH FLOOR- 29 New Bailey Street

Key:

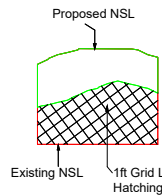

Sources of information

Existing building
Accucities 3D Model
002464_Albert Bridge House,
Manchester_HD_MASRER 08/02/2022

Surrounding buildings
Accucities 3D Model
002464_Albert Bridge House,
Manchester_HD_MASRER 08/02/2022
INFO 22 FEB 2022 (PLANS, RESEARCH)
Riverside
Riverview
Left Bank Apartments

Proposed building
DOWNLOAD 08 AUGUST 2022
0412-SEW-ZZ-M3-A-00000_buildings_220818
DWG PLAN SECTIONS ELEVATIONS 17 AUGUST 2022
ABH RESI Plan, Elevations, Sections and 3D Model - 25 Aug 2022

Project Name
Albert Bridge House

Drawing Title
NO SKYLINE CONTOUR FOR
29 New Bailey Street

Drawn By
RT

Project No.
AL96_31

Scale @ A3
1/200


Drawing No.
BRE 89

Date
05 OCT 2022


Revision
-

**AVISON
YOUNG**

65 Gresham Street, London, EC2V 7NQ
08449 02 03 04 www.avisonyoung.co.uk

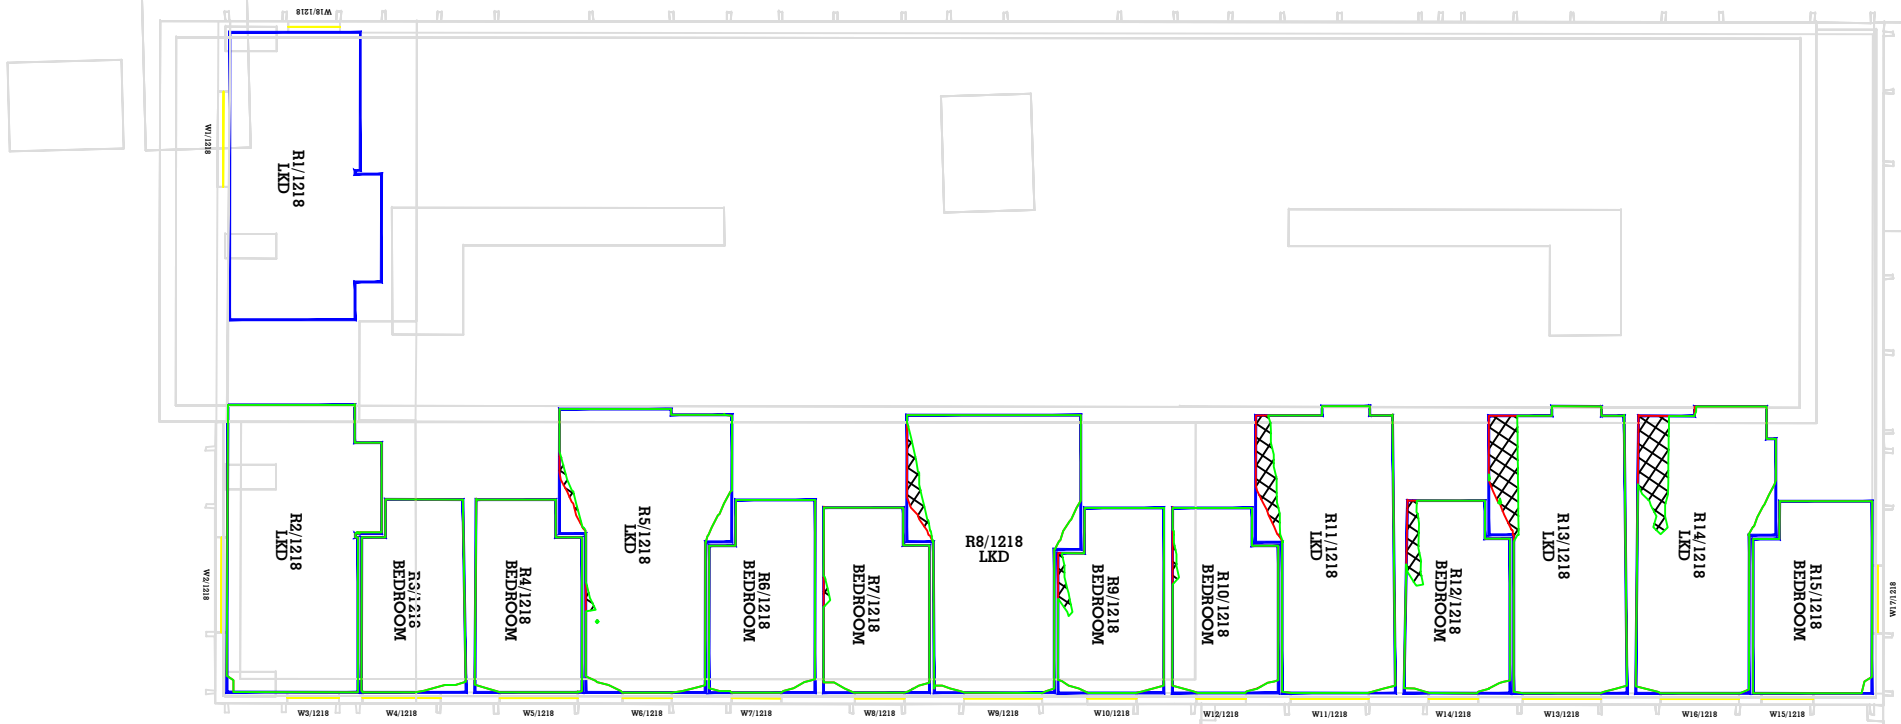


18TH FLOOR- 29 New Bailey Street

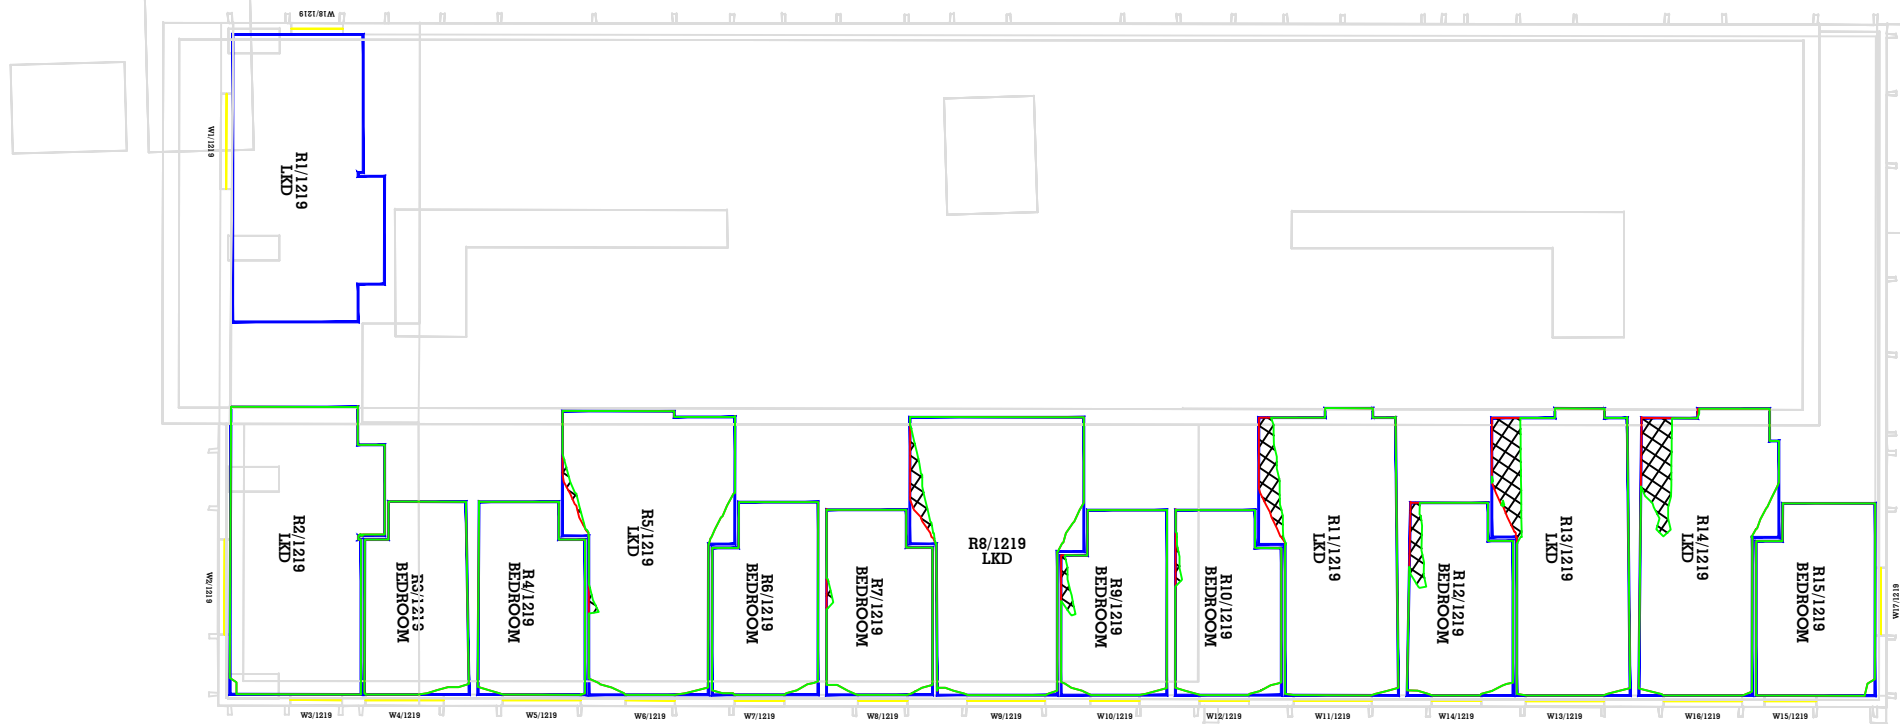

19TH FLOOR- 29 New Bailey Street

Key:

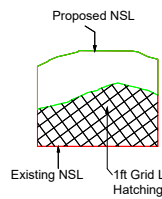

Sources of information

Existing building
Accucities 3D Model
002464_Albert Bridge House,
Manchester_HD_MASRER 08/02/2022

Surrounding buildings
Accucities 3D Model
002464_Albert Bridge House,
Manchester_HD_MASRER 08/02/2022
INFO 22 FEB 2022 (PLANS, RESEARCH)
Riverside
Riverview
Left Bank Apartments

Proposed building
DOWNLOAD 08 AUGUST 2022
0412-SEW-ZZ-M3-A-00000_buildings_220818
DWG PLAN SECTIONS ELEVATIONS 17 AUGUST 2022
ABH RESI Plan, Elevations, Sections and 3D Model - 25 Aug 2022

Project Name
Albert Bridge House

Drawing Title
NO SKYLINE CONTOUR FOR
29 New Bailey Street

Drawn By
RT

Project No.
AL96_31

Scale @ A3
1/200


Drawing No.
BRE 90

Date
05 OCT 2022


Revision
-

**AVISON
YOUNG**

65 Gresham Street, London, EC2V 7NQ
08449 02 03 04 www.avisonyoung.co.uk

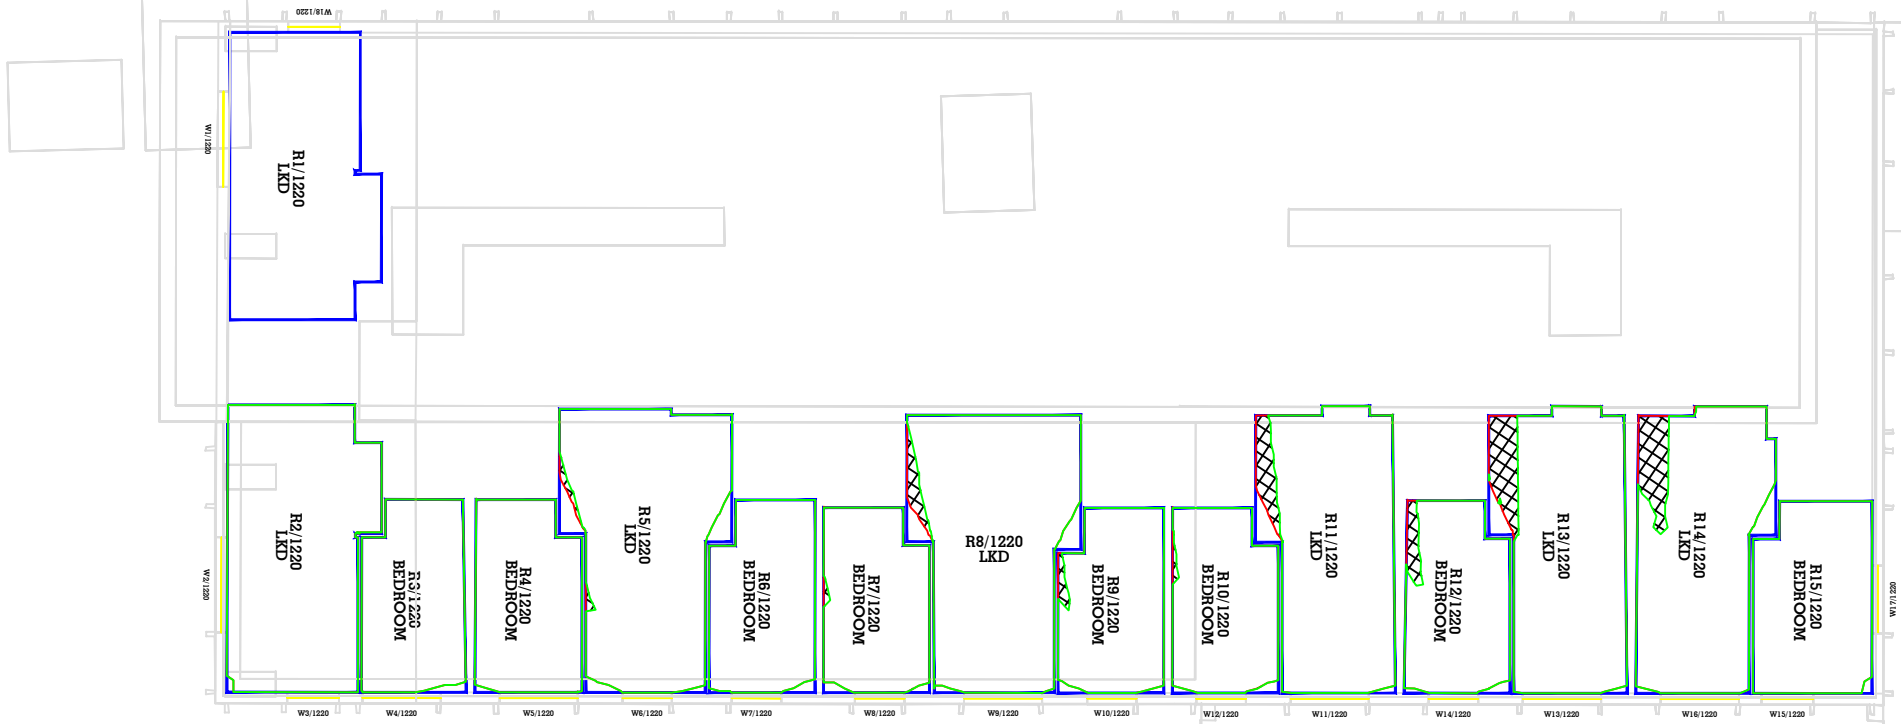


20TH FLOOR- 29 New Bailey Street

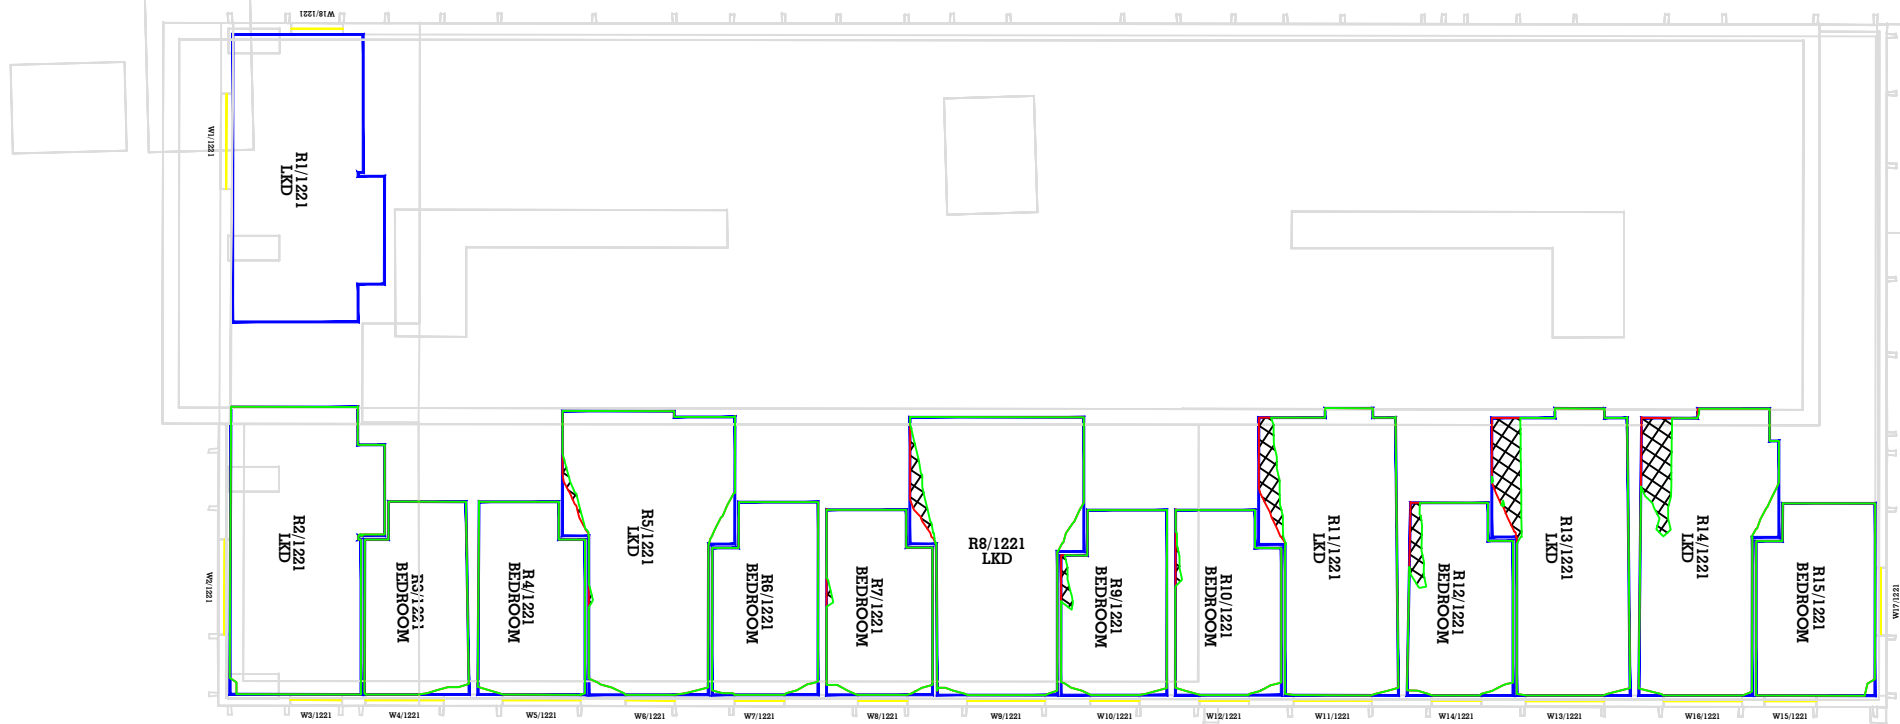

21ST FLOOR- 29 New Bailey Street

Key:

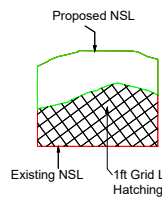

Sources of information

Existing building
Accucities 3D Model
002464_Albert Bridge House,
Manchester_HD_MASRER 08/02/2022

Surrounding buildings
Accucities 3D Model
002464_Albert Bridge House,
Manchester_HD_MASRER 08/02/2022
INFO 22 FEB 2022 (PLANS, RESEARCH)
Riverside
Riverview
Left Bank Apartments

Proposed building
DOWNLOAD 08 AUGUST 2022
0412-SEW-ZZ-M3-A-00000_buildings_220818
DWG PLAN SECTIONS ELEVATIONS 17 AUGUST 2022
ABH RESI Plan, Elevations, Sections and 3D Model - 25 Aug 2022

Project Name
Albert Bridge House

Drawing Title
NO SKYLINE CONTOUR FOR
29 New Bailey Street

Drawn By
RT

Project No.
AL96_31

Scale @ A3
1/200


Drawing No.
BRE 91

Date
05 OCT 2022


Revision
-

**AVISON
YOUNG**

65 Gresham Street, London, EC2V 7NQ
08449 02 03 04 www.avisonyoung.co.uk

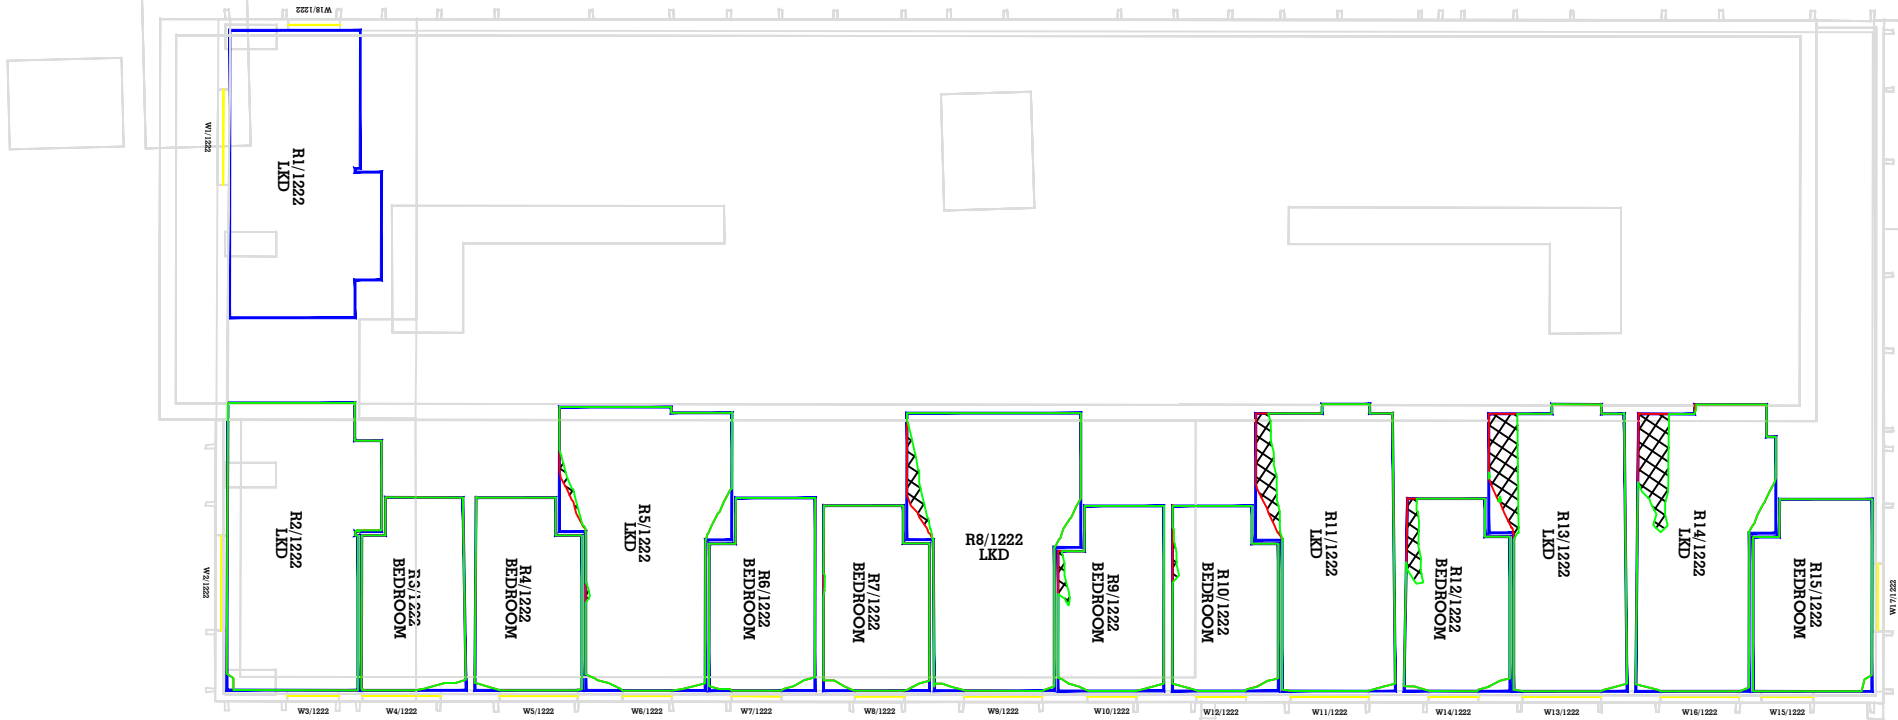


22ND FLOOR- 29 New Bailey Street

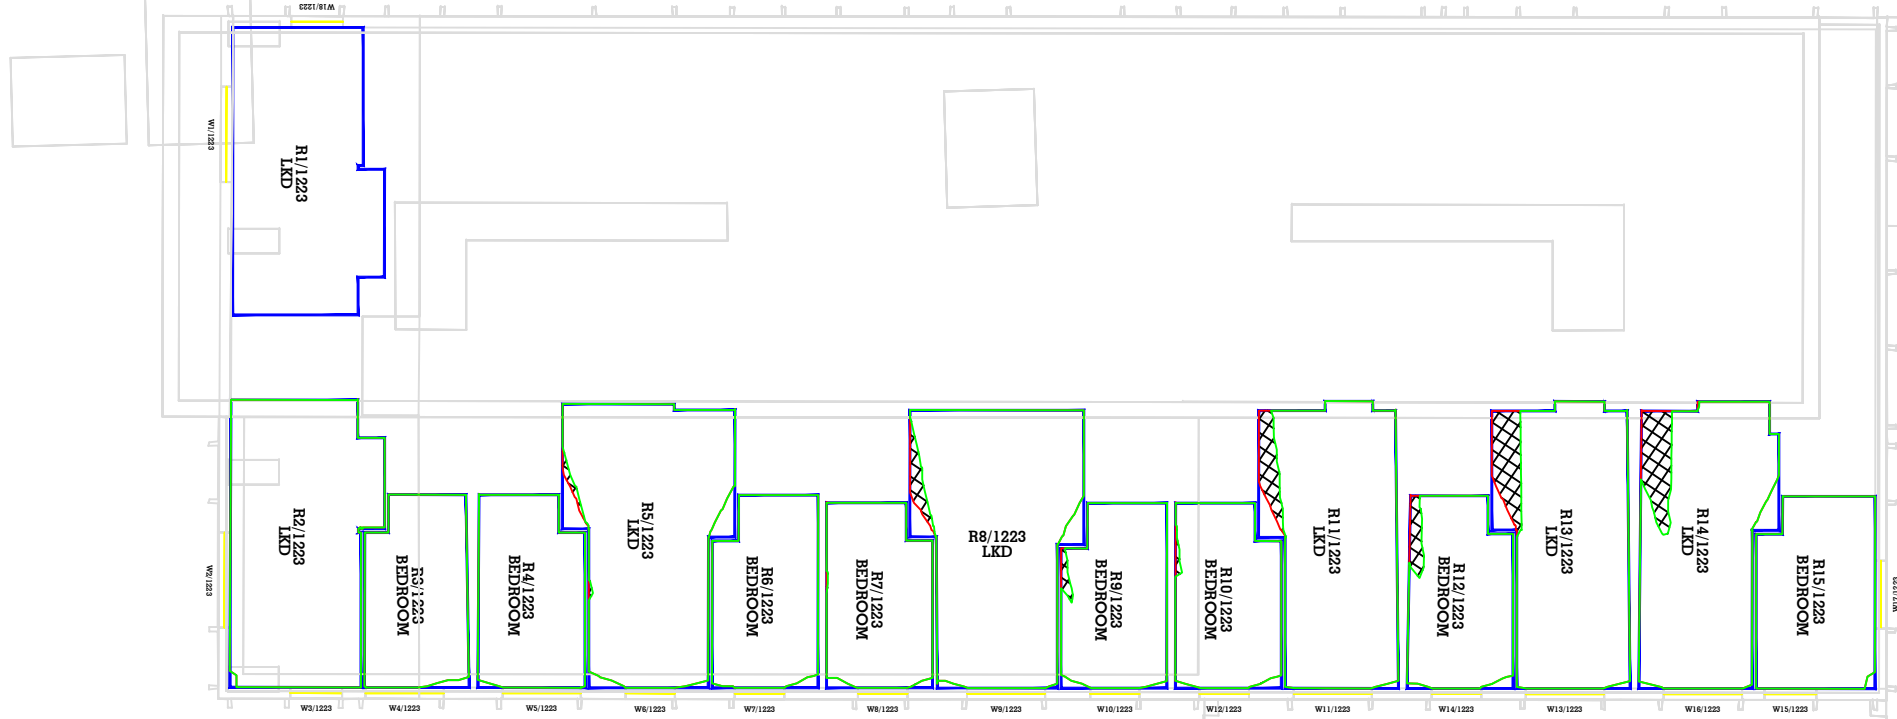

23RD FLOOR- 29 New Bailey Street

Key:

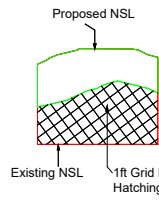

Sources of information

Existing building
Accucities 3D Model
002464_Albert Bridge House,
Manchester_HD_MASRER 08/02/2022

Surrounding buildings
Accucities 3D Model
002464_Albert Bridge House,
Manchester_HD_MASRER 08/02/2022
INFO 22 FEB 2022 (PLANS, RESEARCH)
Riverside
Riverview
Left Bank Apartments

Proposed building
DOWNLOAD 08 AUGUST 2022
0412-SEW-ZZ-M3-A-00000_buildings_220818
DWG PLAN SECTIONS ELEVATIONS 17 AUGUST 2022
ABH RESI Plan, Elevations, Sections and 3D Model - 25 Aug 2022

Project Name
Albert Bridge House

Drawing Title
NO SKYLINE CONTOUR FOR
29 New Bailey Street

Drawn By
RT

Project No.
AL96_31

Scale @ A3
1/200


Drawing No.
BRE 92

Date
05 OCT 2022


Revision
-



65 Gresham Street, London, EC2V 7NQ
08449 02 03 04 www.avisonyoung.co.uk

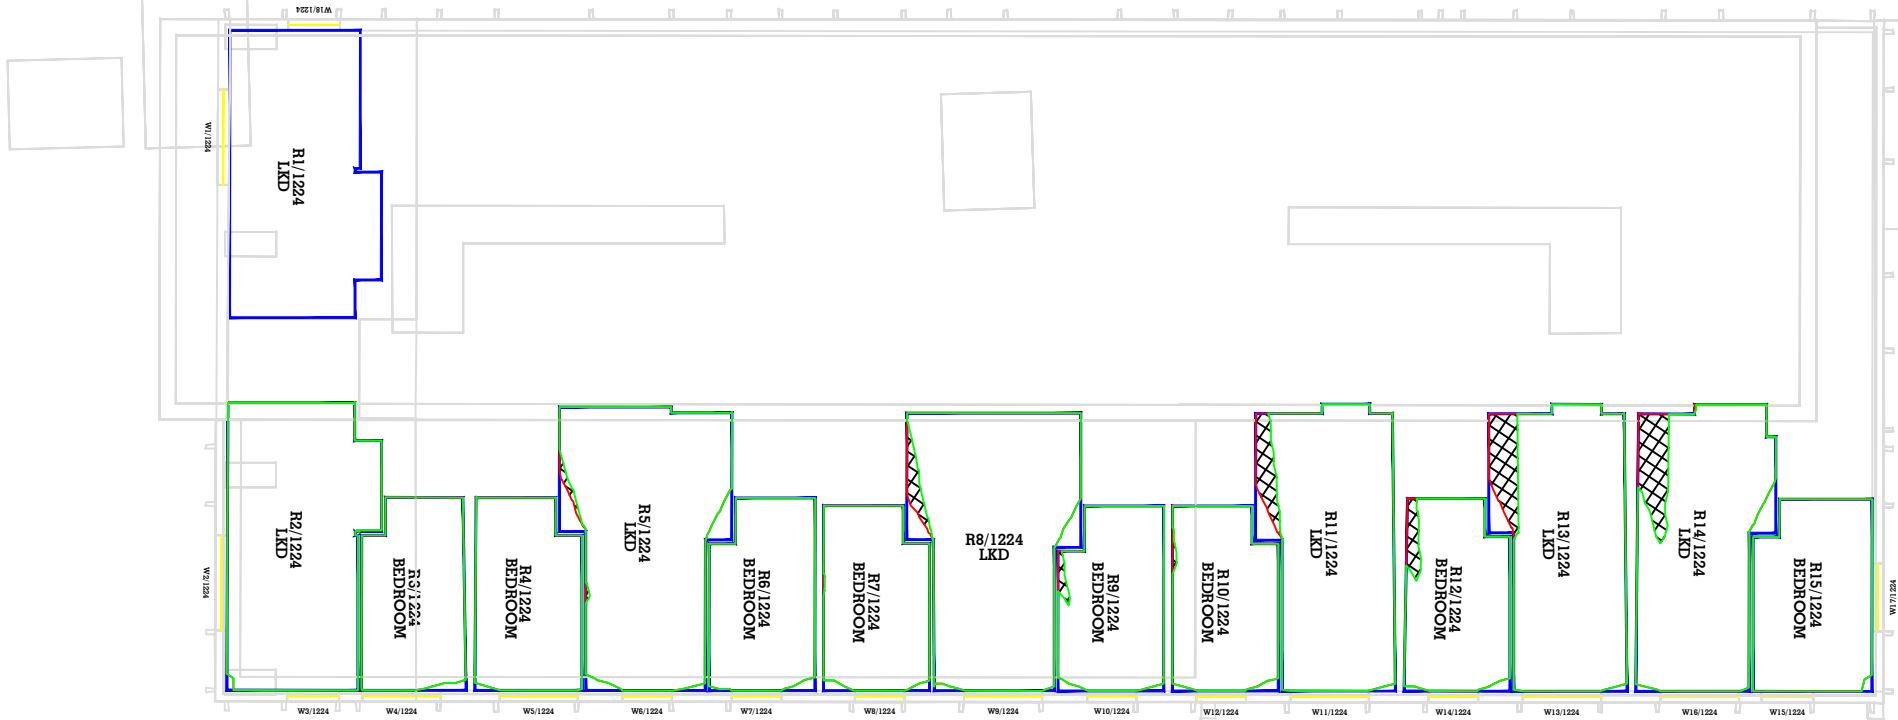


24TH FLOOR- 29 New Bailey Street

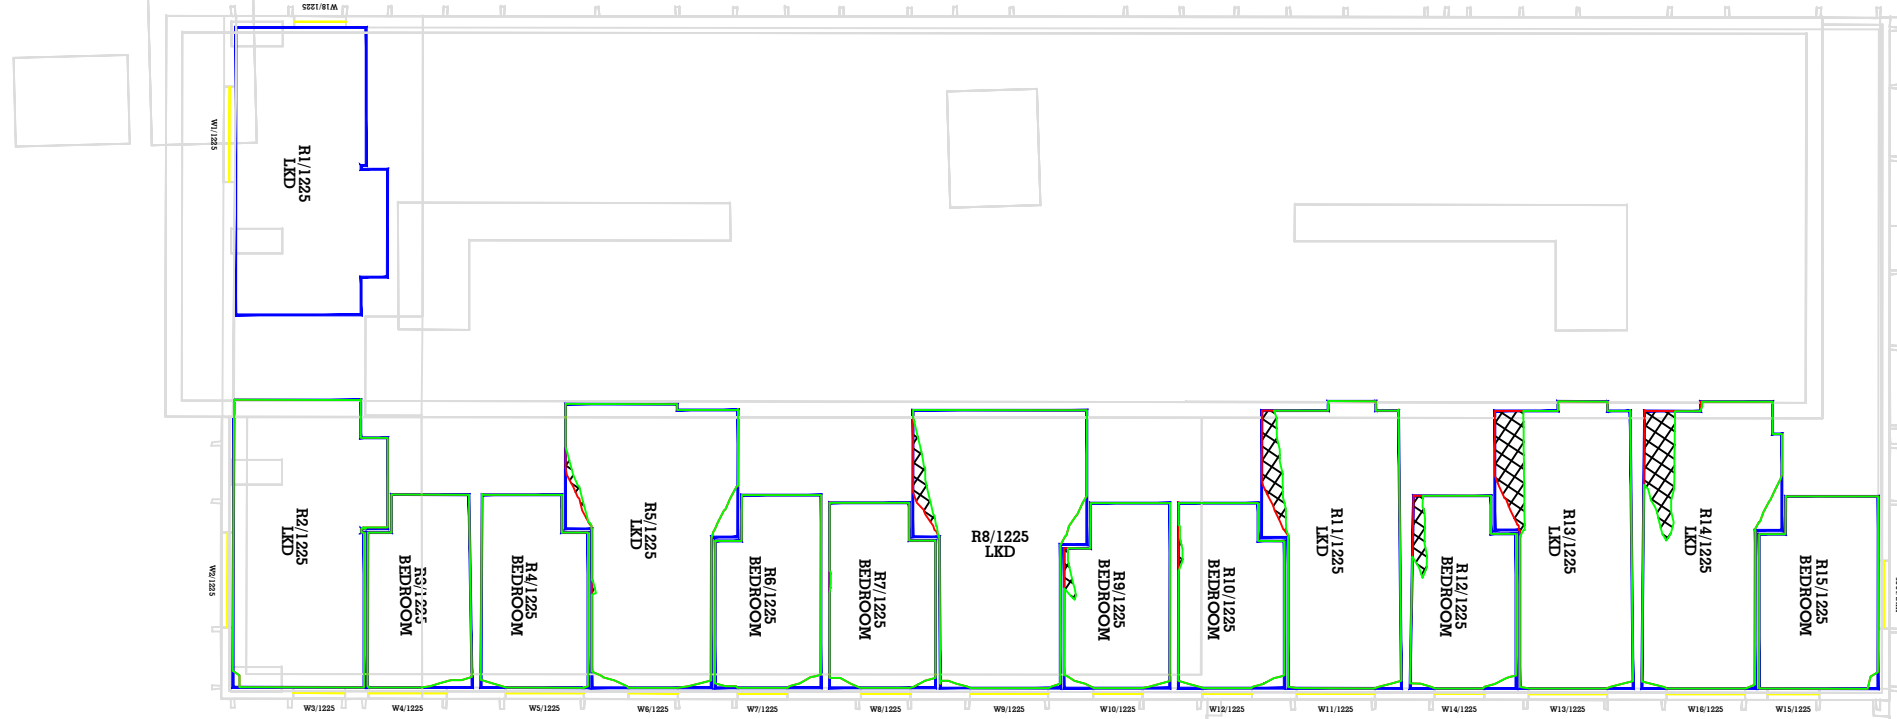

25TH FLOOR- 29 New Bailey Street

Key:

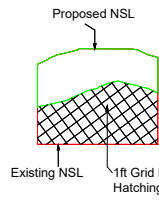

Sources of information

Existing building
Accucities 3D Model
002464_Albert Bridge House,
Manchester_HD_MASRER 08/02/2022

Surrounding buildings
Accucities 3D Model
002464_Albert Bridge House,
Manchester_HD_MASRER 08/02/2022
INFO 22 FEB 2022 (PLANS, RESEARCH)
Riverside
Riverview
Left Bank Apartments

Proposed building
DOWNLOAD 08 AUGUST 2022
0412-SEW-ZZ-M3-A-00000_buildings_220818
DWG PLAN SECTIONS ELEVATIONS 17 AUGUST 2022
ABH RESI Plan, Elevations, Sections and 3D Model - 25 Aug 2022

Project Name
Albert Bridge House

Drawing Title
NO SKYLINE CONTOUR FOR
29 New Bailey Street

Drawn By
RT

Project No.
AL96_31

Scale @ A3
1/200


Drawing No.
BRE 93

Date
05 OCT 2022


Revision
-



65 Gresham Street, London, EC2V 7NQ
08449 02 03 04 www.avisonyoung.co.uk

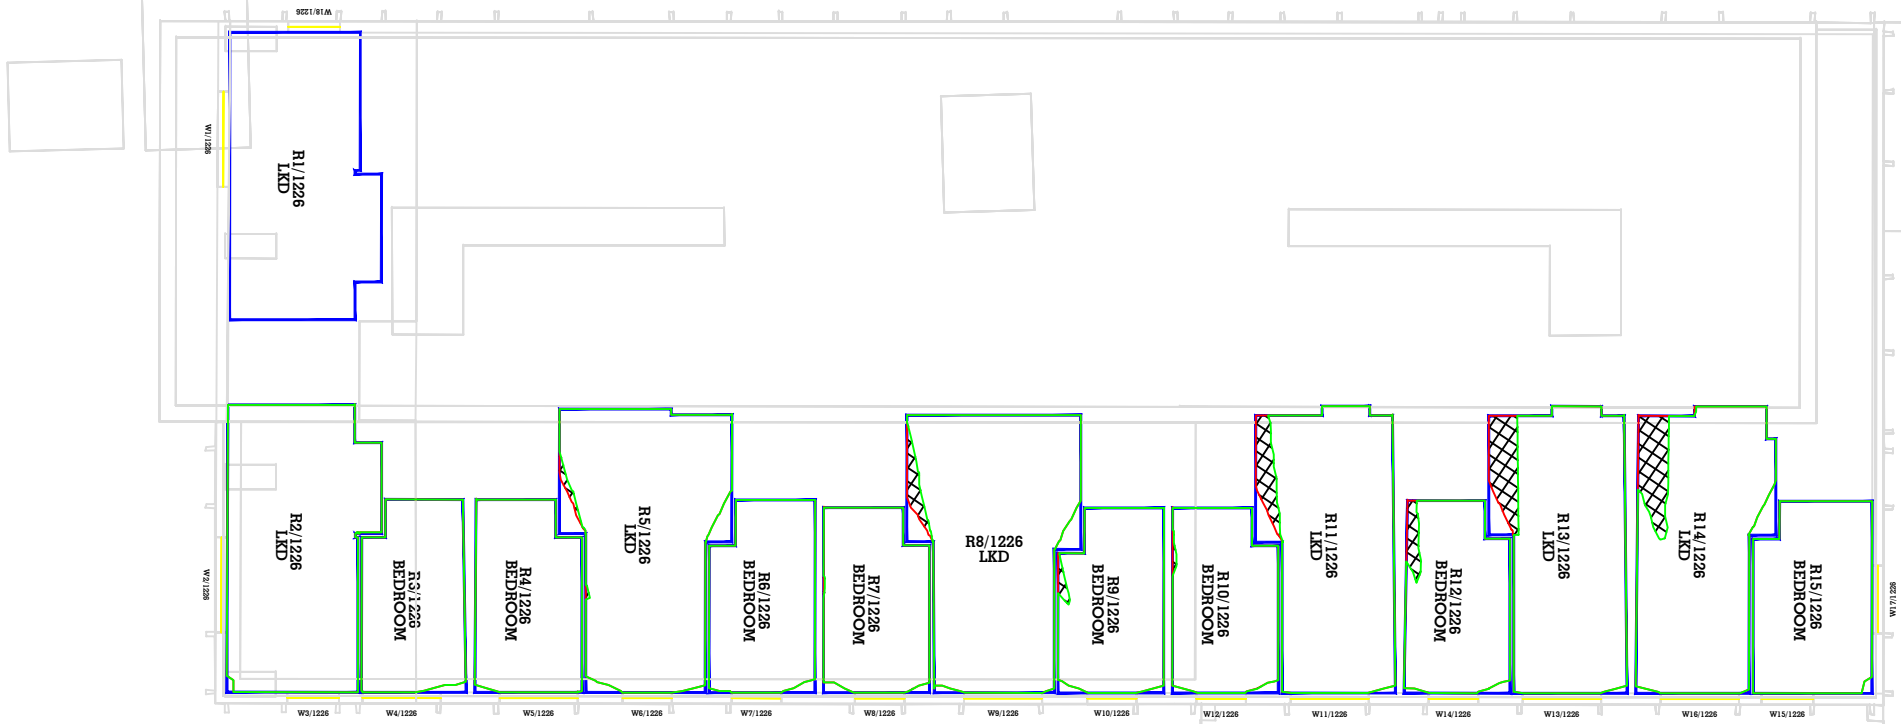


26TH FLOOR- 29 New Bailey Street

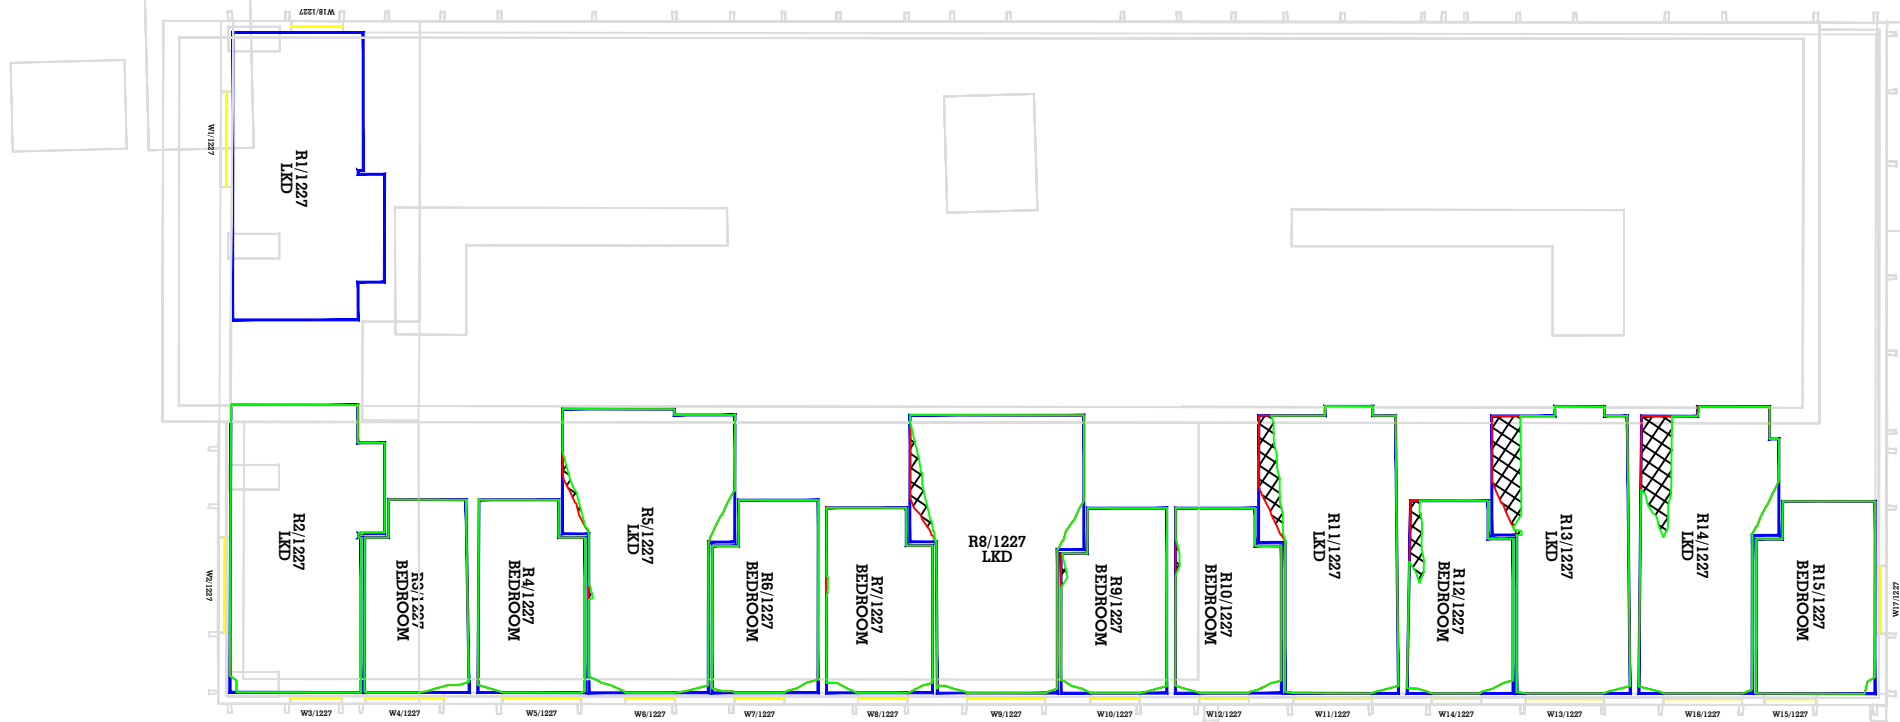

27TH FLOOR- 29 New Bailey Street

Key:

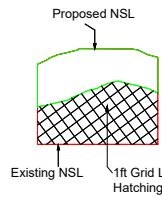

Sources of information

Existing building
Accucities 3D Model
002464_Albert Bridge House,
Manchester_HD_MASRER 08/02/2022

Surrounding buildings
Accucities 3D Model
002464_Albert Bridge House,
Manchester_HD_MASRER 08/02/2022
INFO 22 FEB 2022 (PLANS, RESEARCH)
Riverside
Riverview
Left Bank Apartments

Proposed building
DOWNLOAD 08 AUGUST 2022
0412-SEW-ZZ-M3-A-00000_buildings_220818
DWG PLAN SECTIONS ELEVATIONS 17 AUGUST 2022
ABH RESI Plan, Elevations, Sections and 3D Model - 25 Aug 2022

Project Name
Albert Bridge House

Drawing Title
NO SKYLINE CONTOUR FOR
29 New Bailey Street

Drawn By
RT

Project No.
AL96_31

Scale @ A3
1/200


Drawing No.
BRE 94

Date
05 OCT 2022


Revision
-

**AVISON
YOUNG**

65 Gresham Street, London, EC2V 7NQ
08449 02 03 04 www.avisonyoung.co.uk

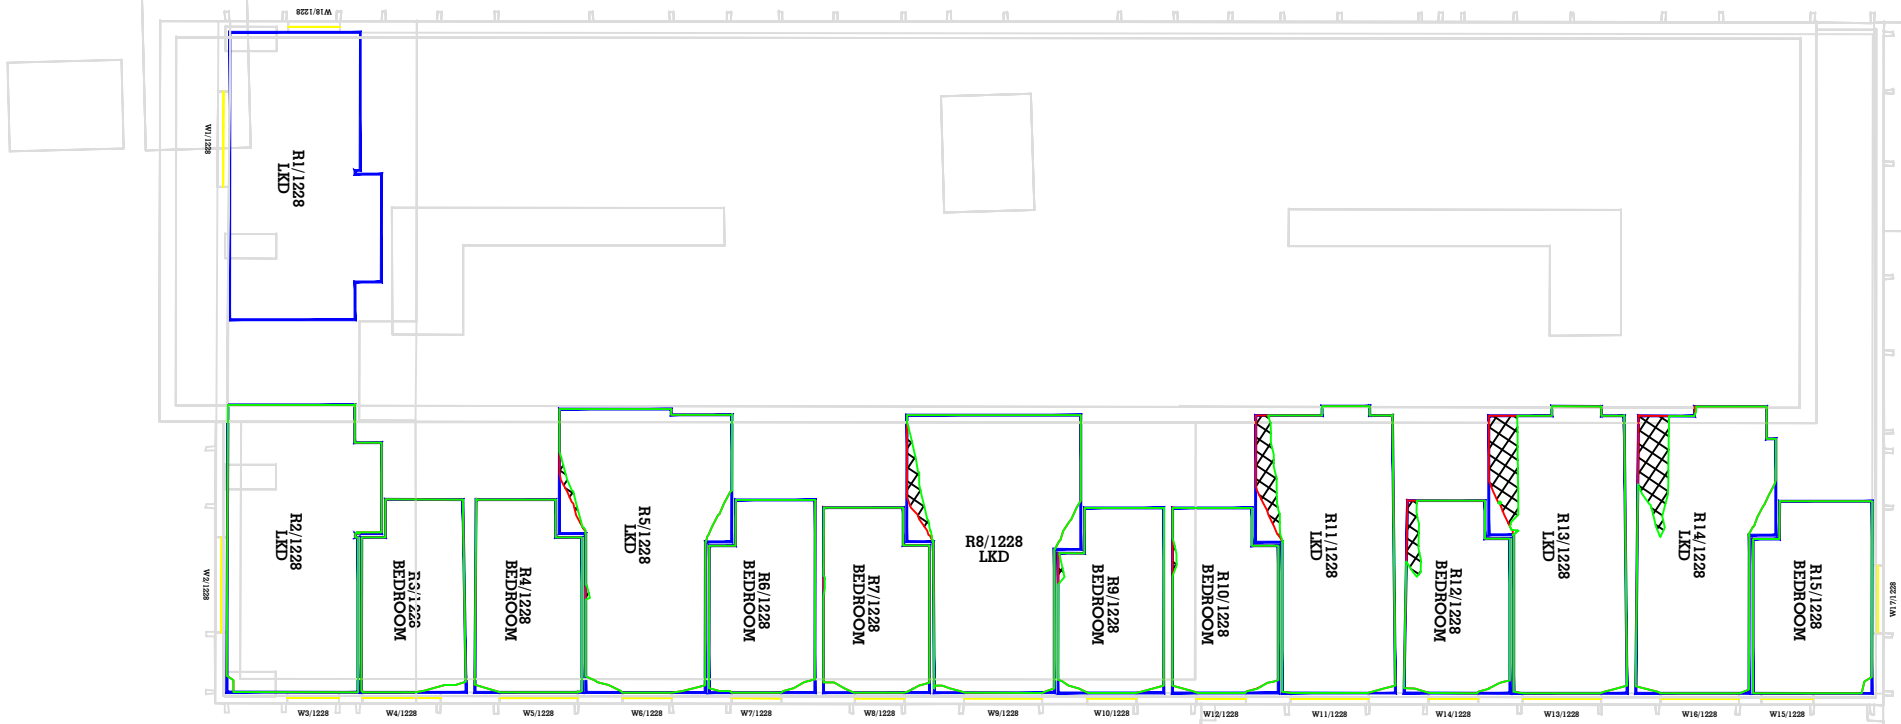


28TH FLOOR- 29 New Bailey Street

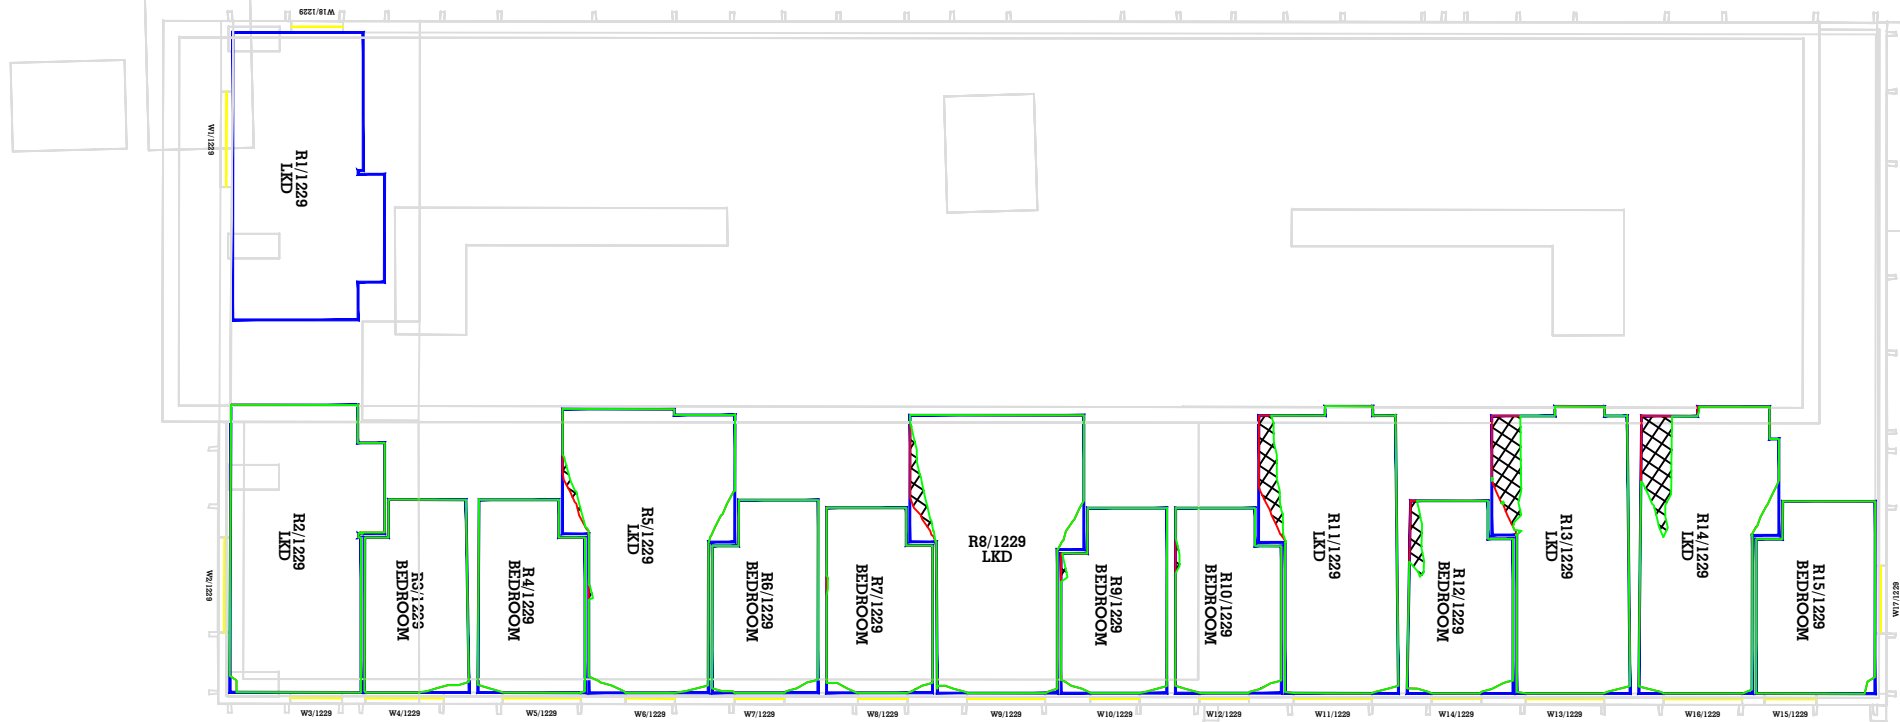

29TH FLOOR- 29 New Bailey Street

Key:

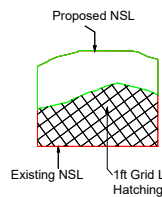

Sources of information

Existing building
Accucities 3D Model
002464_Albert Bridge House,
Manchester_HD_MASRER 08/02/2022

Surrounding buildings
Accucities 3D Model
002464_Albert Bridge House,
Manchester_HD_MASRER 08/02/2022
INFO 22 FEB 2022 (PLANS, RESEARCH)
Riverside
Riverview
Left Bank Apartments

Proposed building
DOWNLOAD 08 AUGUST 2022
0412-SEW-ZZ-M3-A-00000_buildings_220818
DWG PLAN SECTIONS ELEVATIONS 17 AUGUST 2022
ABH RESI Plan, Elevations, Sections and 3D Model - 25 Aug 2022

Project Name
Albert Bridge House

Drawing Title
NO SKYLINE CONTOUR FOR
29 New Bailey Street

Drawn By
RT

Project No.
AL96_31

Scale @ A3
1/200


Drawing No.
BRE 95

Date
05 OCT 2022


Revision
-

**AVISON
YOUNG**

65 Gresham Street, London, EC2V 7NQ
08449 02 03 04 www.avisonyoung.co.uk

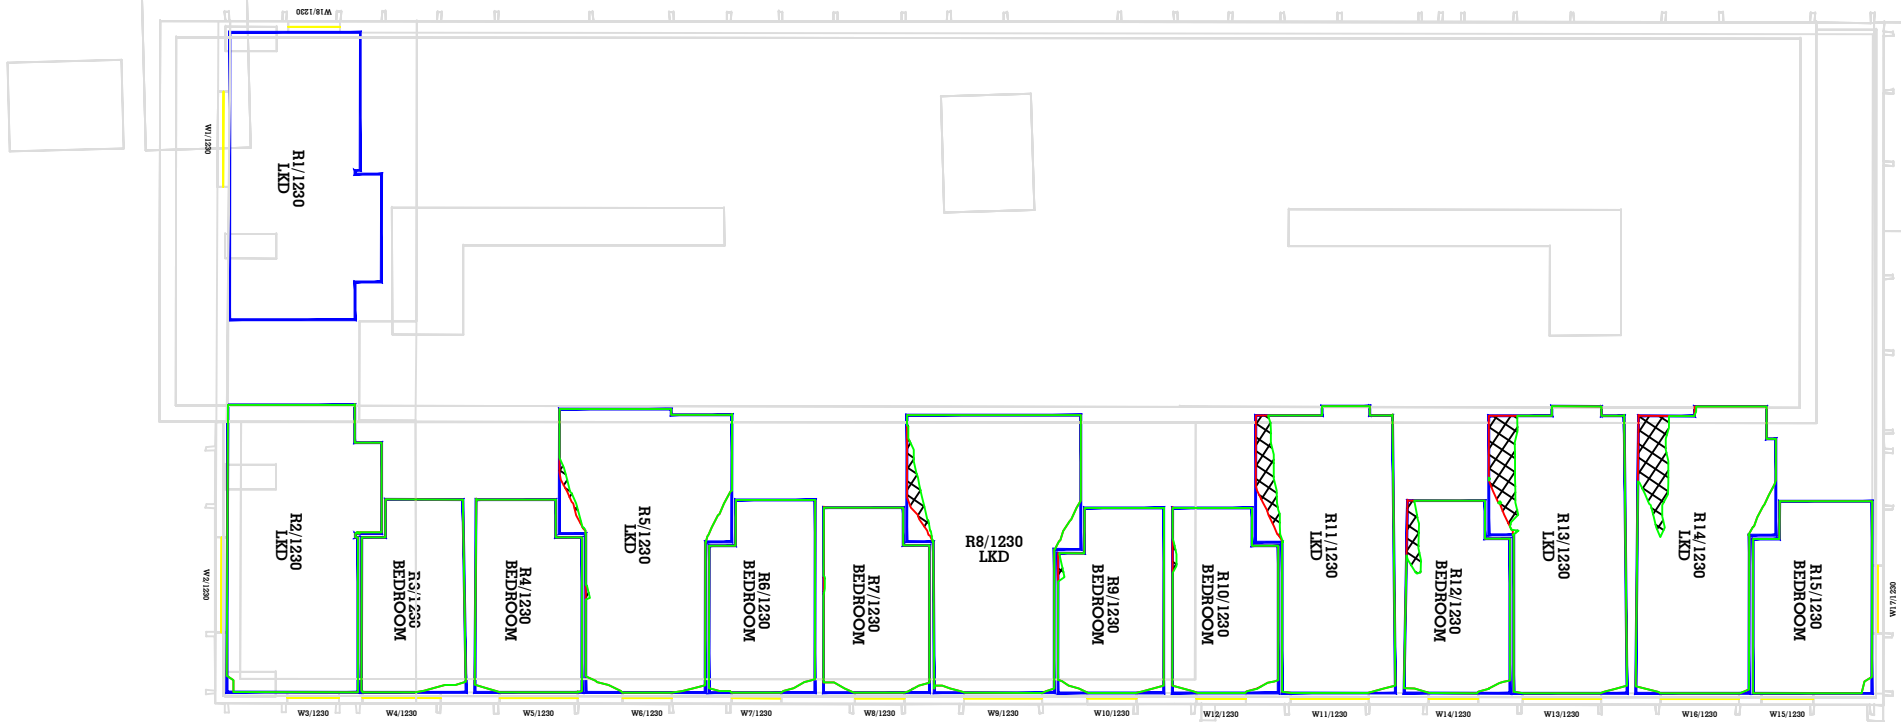


30TH FLOOR- 29 New Bailey Street

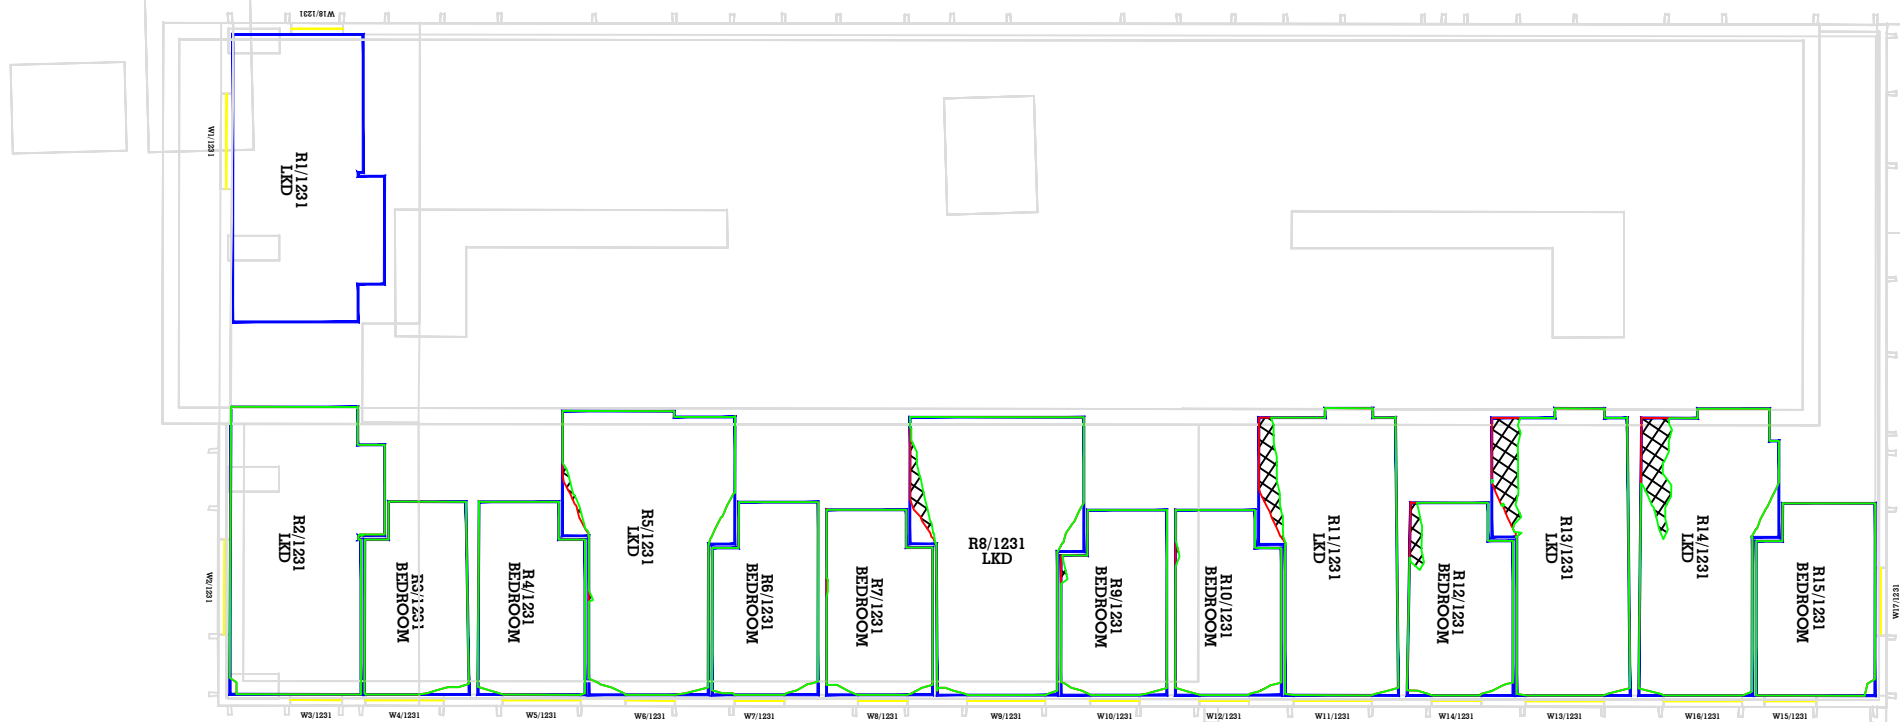

31ST FLOOR- 29 New Bailey Street

Key:

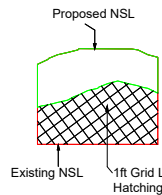

Sources of information

Existing building
Accucities 3D Model
002464_Albert Bridge House,
Manchester_HD_MASRER 08/02/2022

Surrounding buildings
Accucities 3D Model
002464_Albert Bridge House,
Manchester_HD_MASRER 08/02/2022
INFO 22 FEB 2022 (PLANS, RESEARCH)
Riverside
Riverview
Left Bank Apartments

Proposed building
DOWNLOAD 08 AUGUST 2022
0412-SEW-ZZ-M3-A-00000_buildings_220818
DWG PLAN SECTIONS ELEVATIONS 17 AUGUST 2022
ABH RESI Plan, Elevations, Sections and 3D Model - 25 Aug 2022

Project Name
Albert Bridge House

Drawing Title
NO SKYLINE CONTOUR FOR
29 New Bailey Street

Drawn By
RT

Project No.
AL96_31

Scale @ A3
1/200


Drawing No.
BRE 96

Date
05 OCT 2022


Revision
-

**AVISON
YOUNG**

65 Gresham Street, London, EC2V 7NQ
08449 02 03 04 www.avisonyoung.co.uk

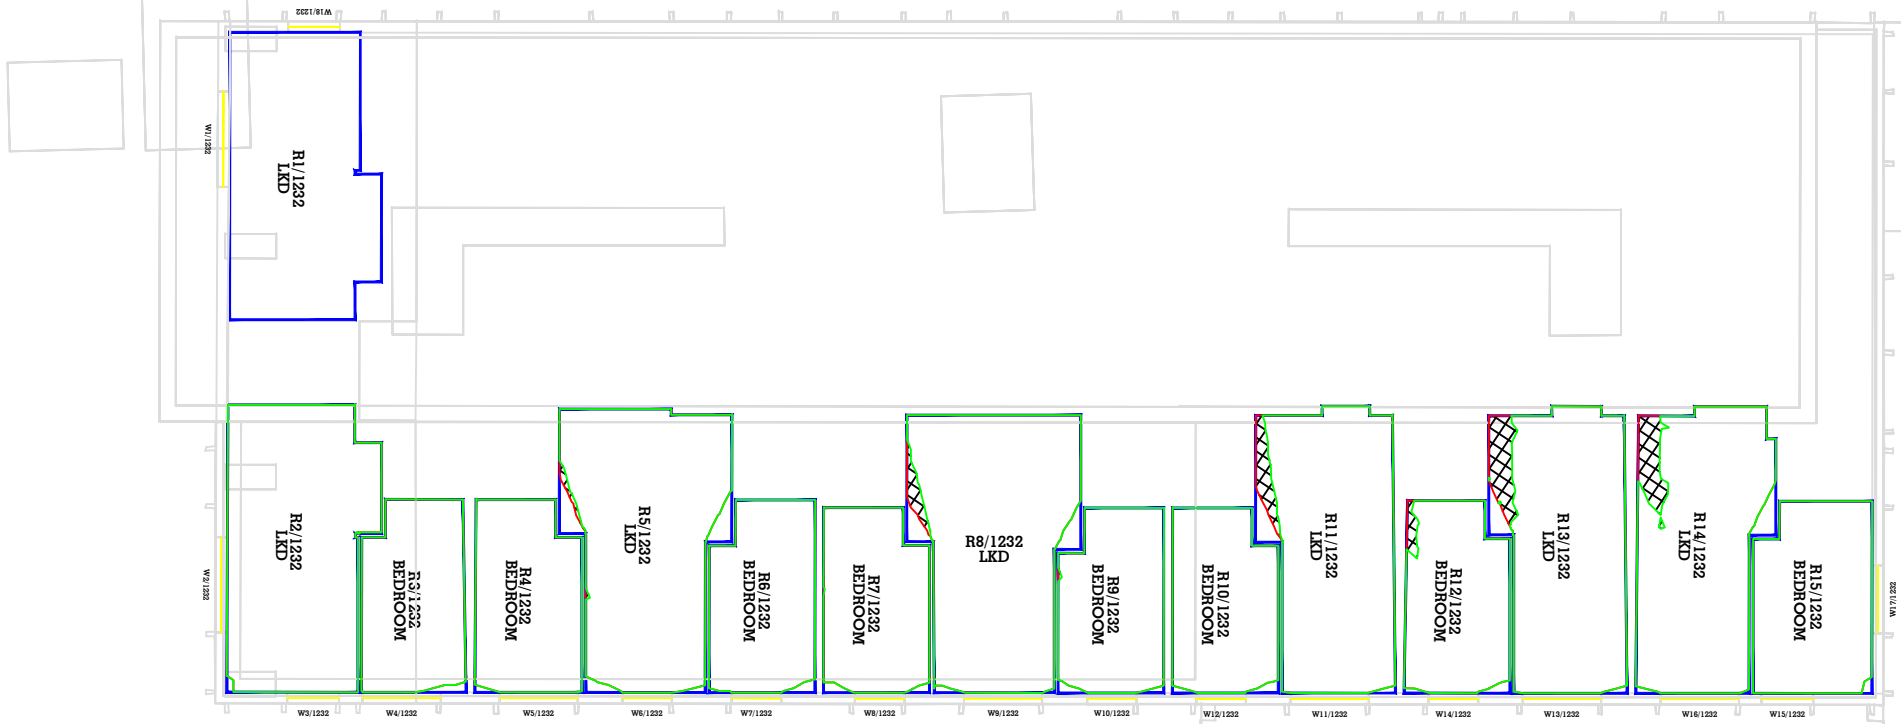


32ND FLOOR- 29 New Bailey Street

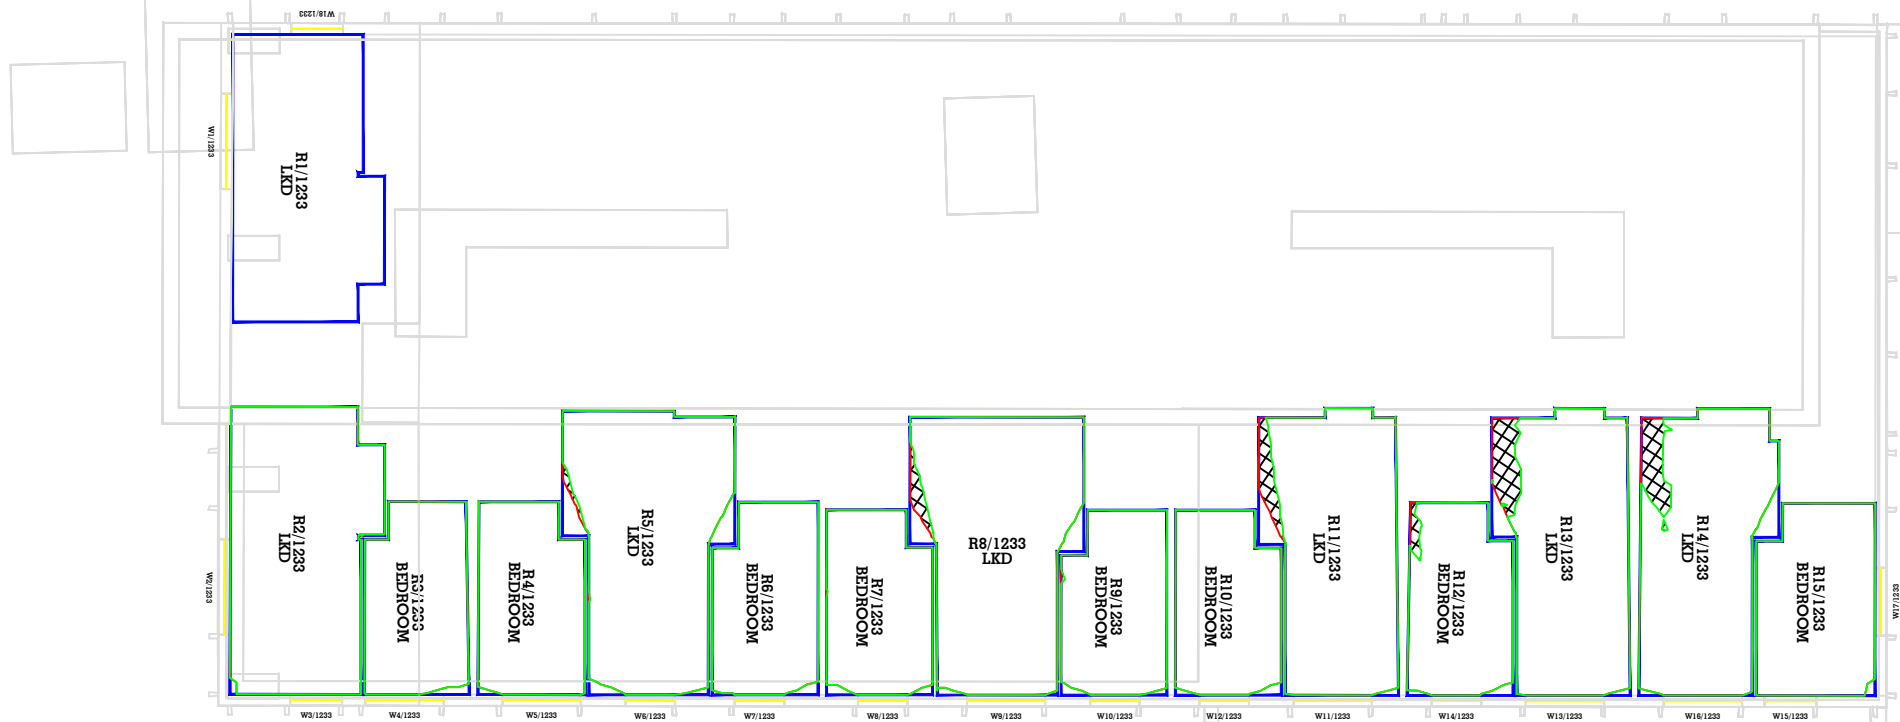

33RD FLOOR- 29 New Bailey Street

Key:

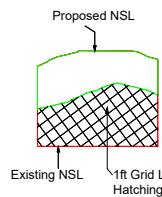

Sources of information

Existing building
Accucities 3D Model
002464_Albert Bridge House,
Manchester_HD_MASRER 08/02/2022

Surrounding buildings
Accucities 3D Model
002464_Albert Bridge House,
Manchester_HD_MASRER 08/02/2022
INFO 22 FEB 2022 (PLANS, RESEARCH)
Riverside
Riverview
Left Bank Apartments

Proposed building
DOWNLOAD 08 AUGUST 2022
0412-SEW-ZZ-M3-A-00000_buildings_220818
DWG PLAN SECTIONS ELEVATIONS 17 AUGUST 2022
ABH RESI Plan, Elevations, Sections and 3D Model - 25 Aug 2022

Project Name
Albert Bridge House

Drawing Title
NO SKYLINE CONTOUR FOR
29 New Bailey Street

Drawn By
RT

Project No.
AL96_31

Scale @ A3
1/200


Drawing No.
BRE 97

Date
05 OCT 2022



Revision
-

**AVISON
YOUNG**


65 Gresham Street, London, EC2V 7NQ
08449 02 03 04 www.avisonyoung.co.uk

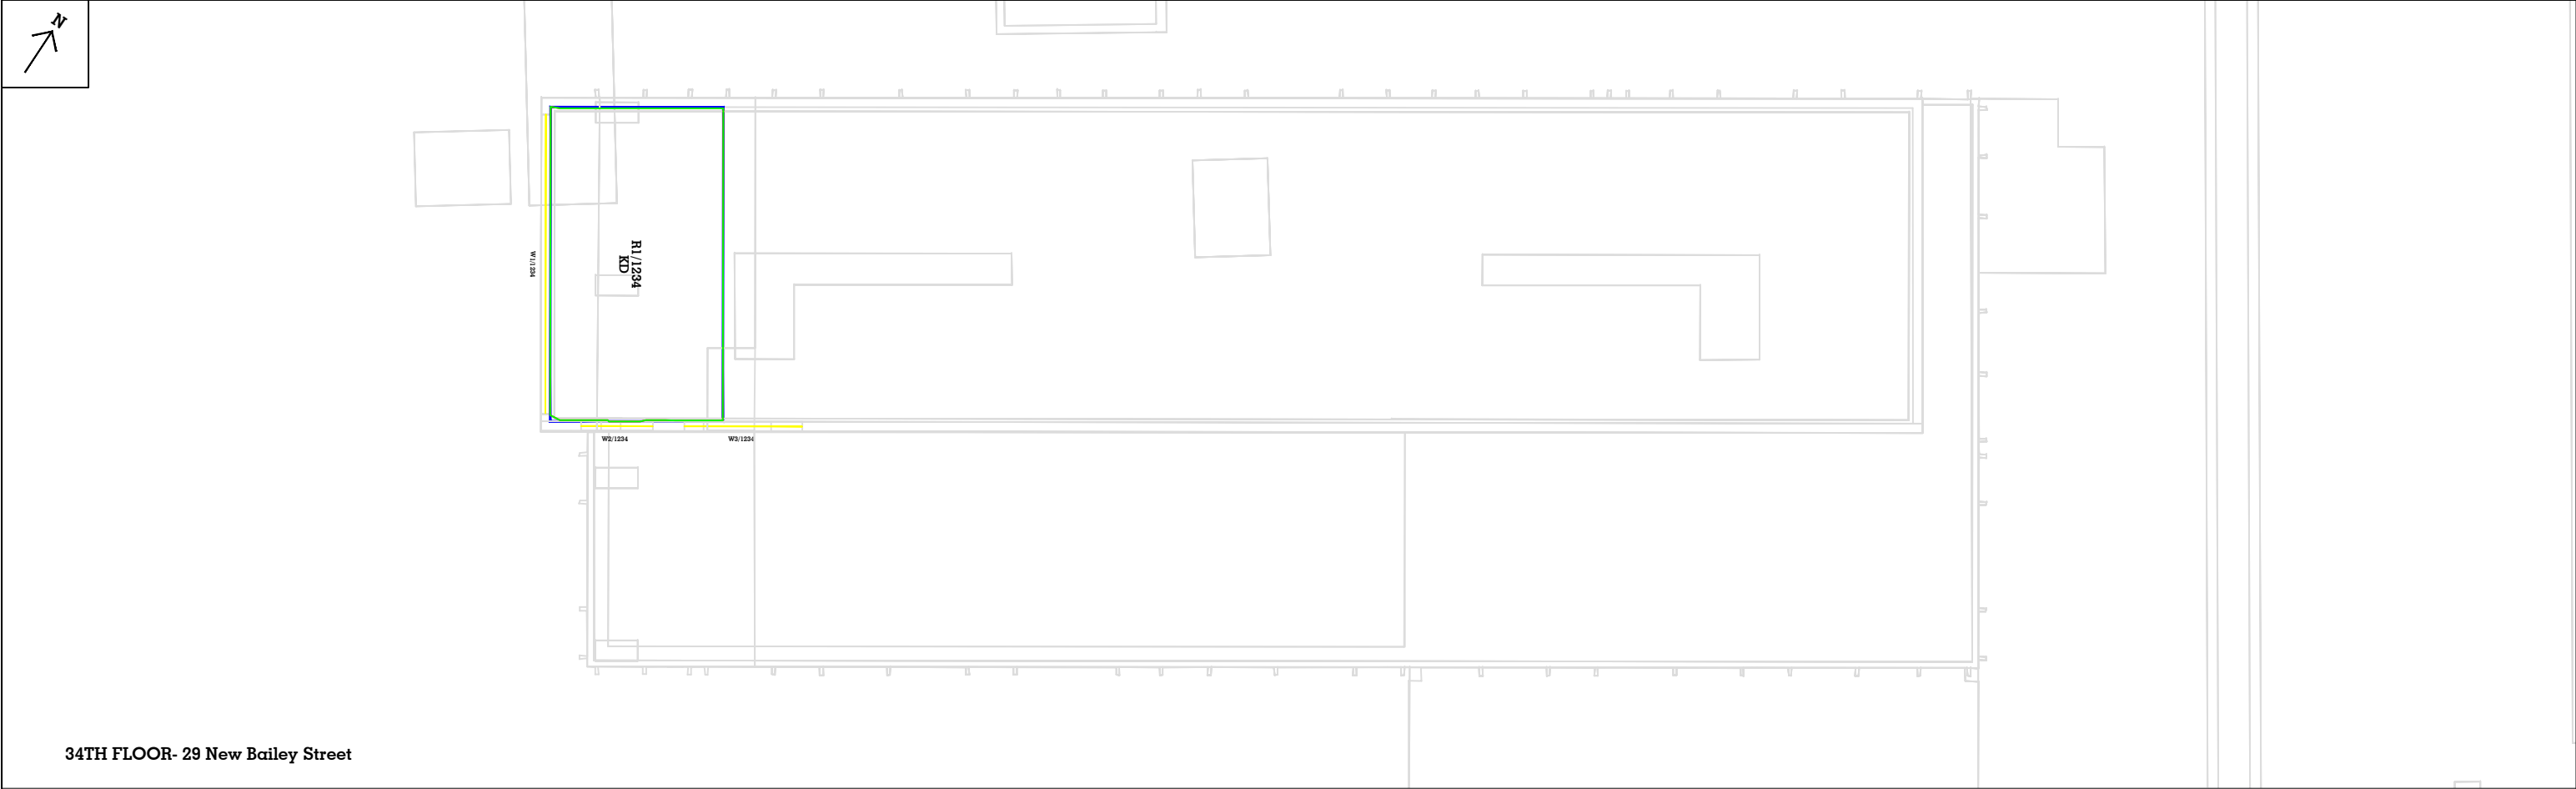

Key: 	Sources of information Existing building Accucities 3D Model 002464_Albert Bridge House, Manchester_HD_MASRER 08/02/2022 Surrounding buildings Accucities 3D Model 002464_Albert Bridge House, Manchester_HD_MASRER 08/02/2022 INFO 22 FEB 2022 (PLANS, RESEARCH) Riverside Riverview Left Bank Apartments Proposed building DOWNLOAD 08 AUGUST 2022 0412-SEW-ZZ-M3-A-00000_buildings_220818 DWG PLAN SECTIONS ELEVATIONS 17 AUGUST 2022 ABH RESI Plan, Elevations, Sections and 3D Model - 25 Aug 2022	Project Name Albert Bridge House Drawing Title NO SKYLINE CONTOUR FOR 29 New Bailey Street	Drawn By RT Project No. AL96_31 Scale @ A3 1/200 Drawing No. BRE 98 Date 05 OCT 2022 Revision -	 65 Gresham Street, London, EC2V 7NQ 08449 02 03 04 www.avisonyoung.co.uk
---	---	---	---	--

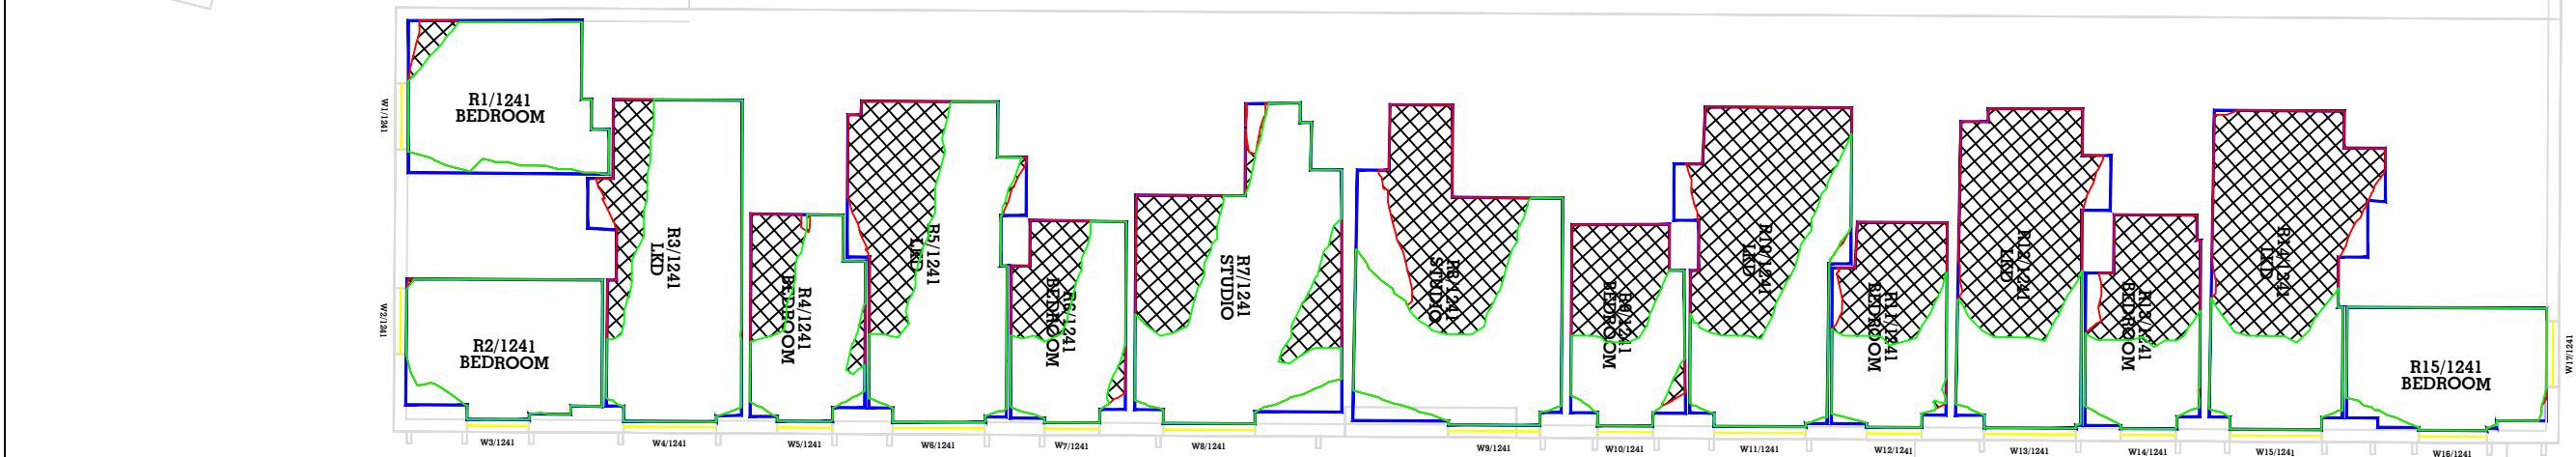
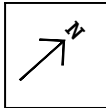


1ST FLOOR- 32 Quay Street

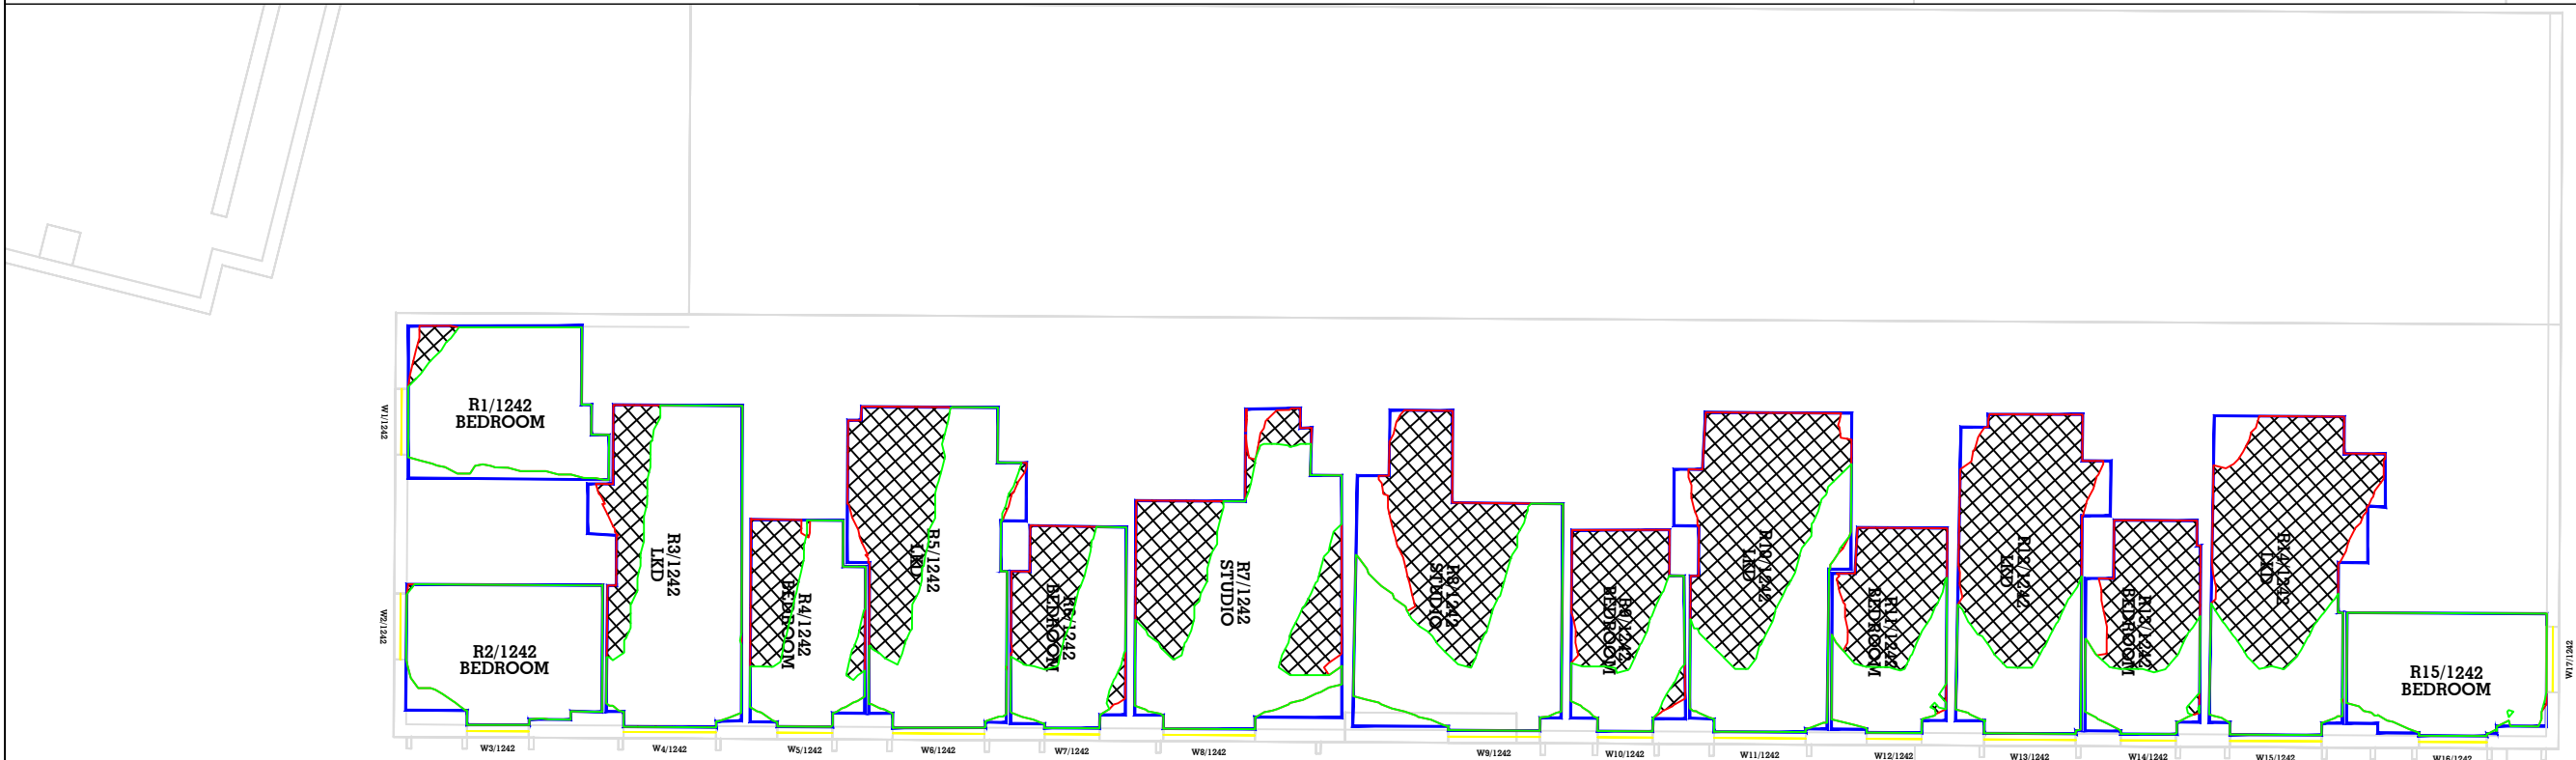


2ND FLOOR- 32 Quay Street

Key:	Sources of information Existing building Accucities 3D Model 002464_Albert Bridge House, Manchester_HD_MASRER 08/02/2022 Surrounding buildings Accucities 3D Model 002464_Albert Bridge House, Manchester_HD_MASRER 08/02/2022 INFO 22 FEB 2022 (PLANS, RESEARCH) Riverside Riverview Left Bank Apartments Proposed building DOWNLOAD 08 AUGUST 2022 0412-SEW-ZZ-ZZ-M3-A-00000_buildings_220818 DWG PLAN SECTIONS ELEVATIONS 17 AUGUST 2022 ABH RESI Plan, Elevations, Sections and 3D Model - 25 Aug 2022			Project Name Albert Bridge House Drawing Title NO SKYLINE CONTOUR FOR 32 Quay Street		Drawn By RT Project No. AL96_31	Scale @ A3 1/175 Drawing No. BRE 99	Date 05 OCT 2022 Revision -	65 Gresham Street, London, EC2V 7NQ 08449 02 03 04 www.avisonyoung.co.uk

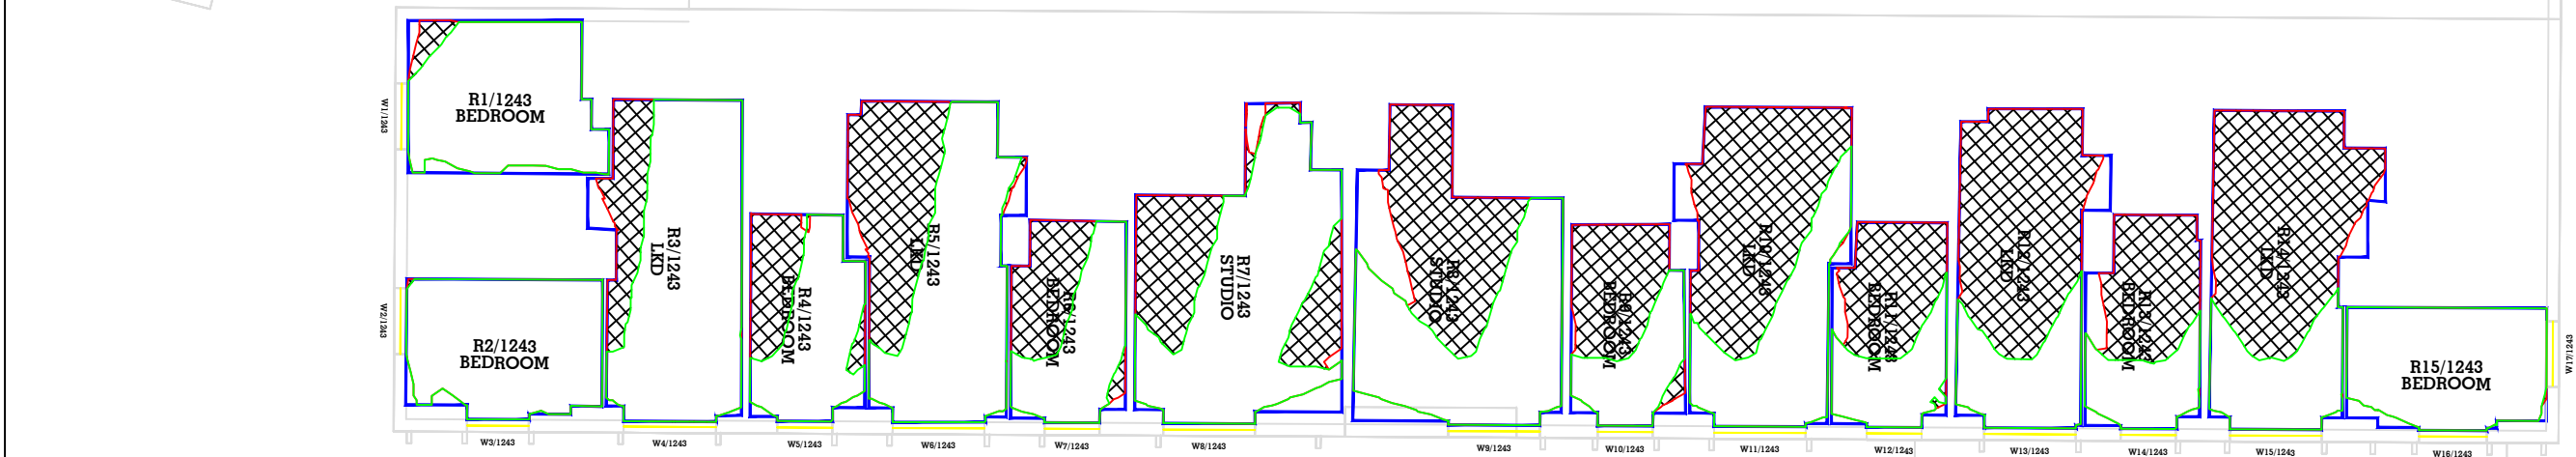
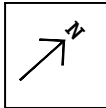


3RD FLOOR- 32 Quay Street

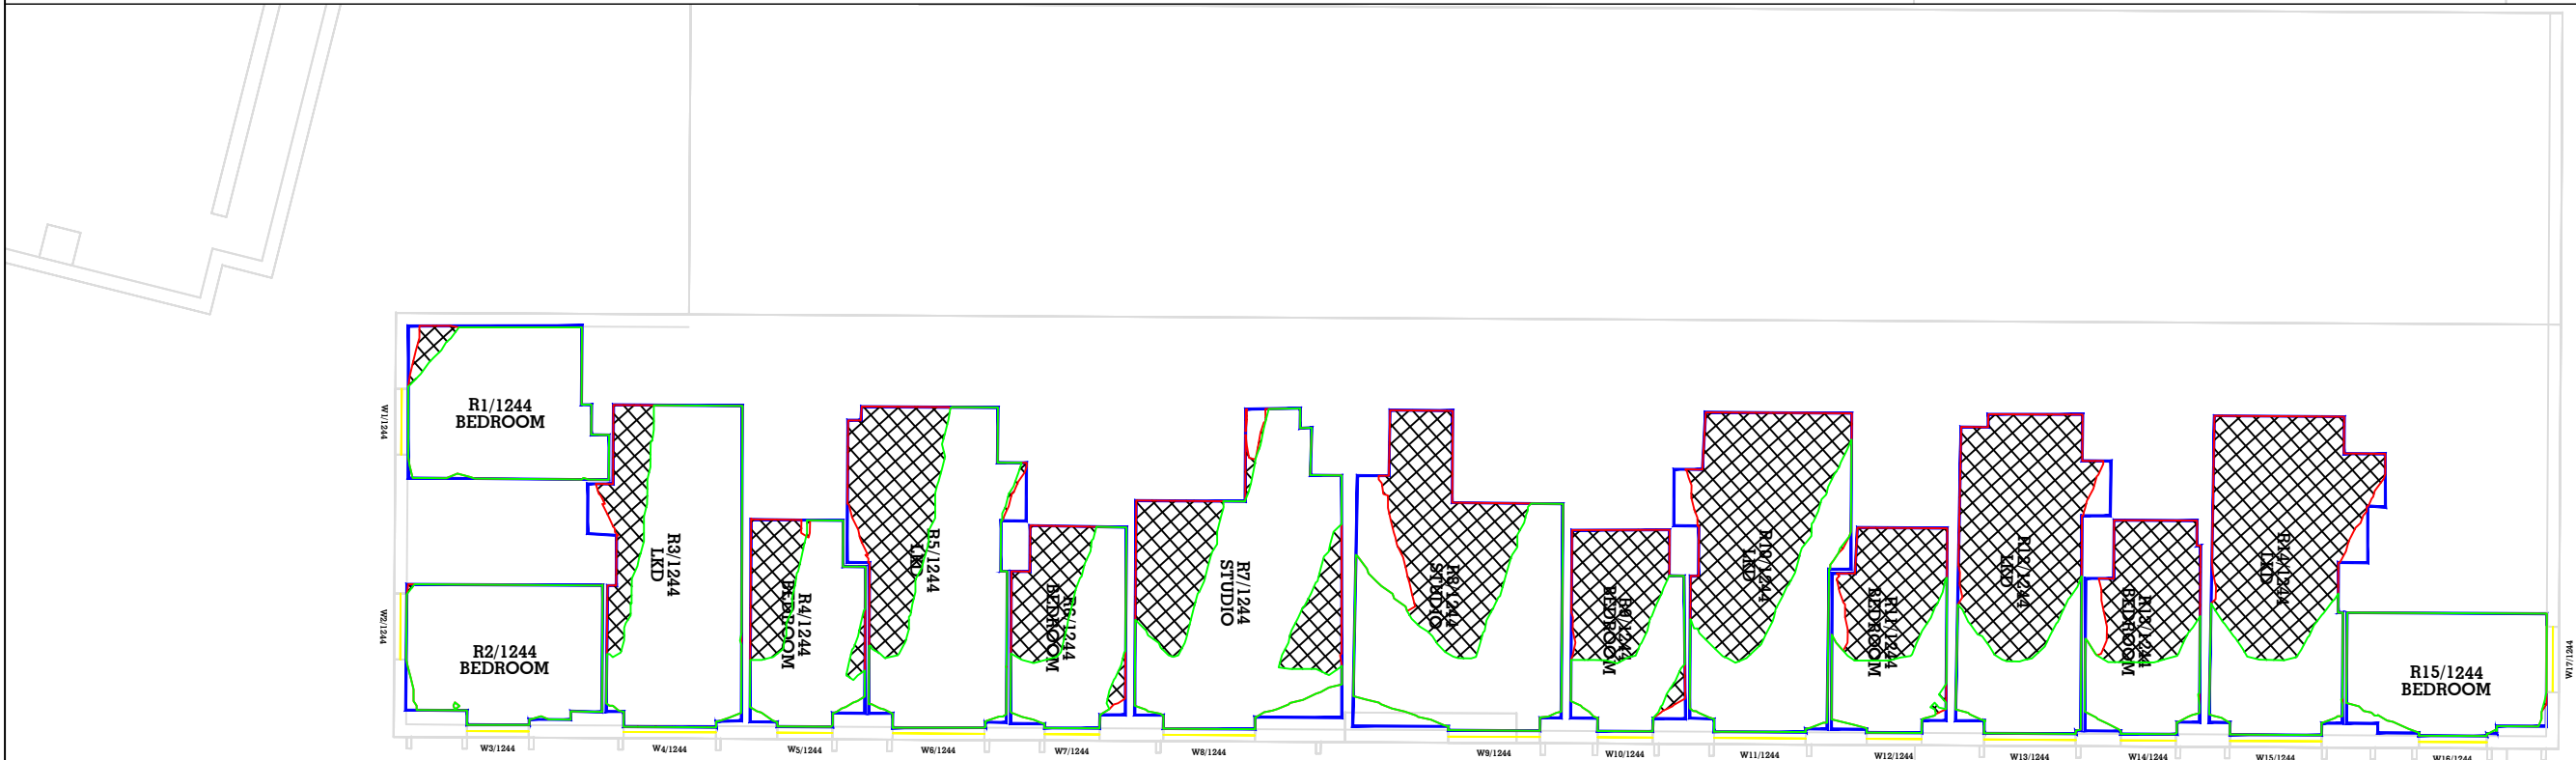


4TH FLOOR- 32 Quay Street


Key:	Sources of information Existing building Accucities 3D Model 002464_Albert Bridge House, Manchester_HD_MASRER 08/02/2022 Surrounding buildings Accucities 3D Model 002464_Albert Bridge House, Manchester_HD_MASRER 08/02/2022 INFO 22 FEB 2022 (PLANS, RESEARCH) Riverside Riverview Left Bank Apartments Proposed building DOWNLOAD 08 AUGUST 2022 0412-SEW-ZZ-ZZ-M3-A-00000_buildings_220818 DWG PLAN SECTIONS ELEVATIONS 17 AUGUST 2022 ABH RESI Plan, Elevations, Sections and 3D Model - 25 Aug 2022	Project Name Albert Bridge House Drawing Title NO SKYLINE CONTOUR FOR 32 Quay Street	Drawn By RT Scale @ A3 1/175 Date 05 OCT 2022 Project No. AL96_31 Drawing No. BRE 100 Revision -	65 Gresham Street, London, EC2V 7NQ 08449 02 03 04 www.avisonyoung.co.uk
-----------------------------	--	---	--	---

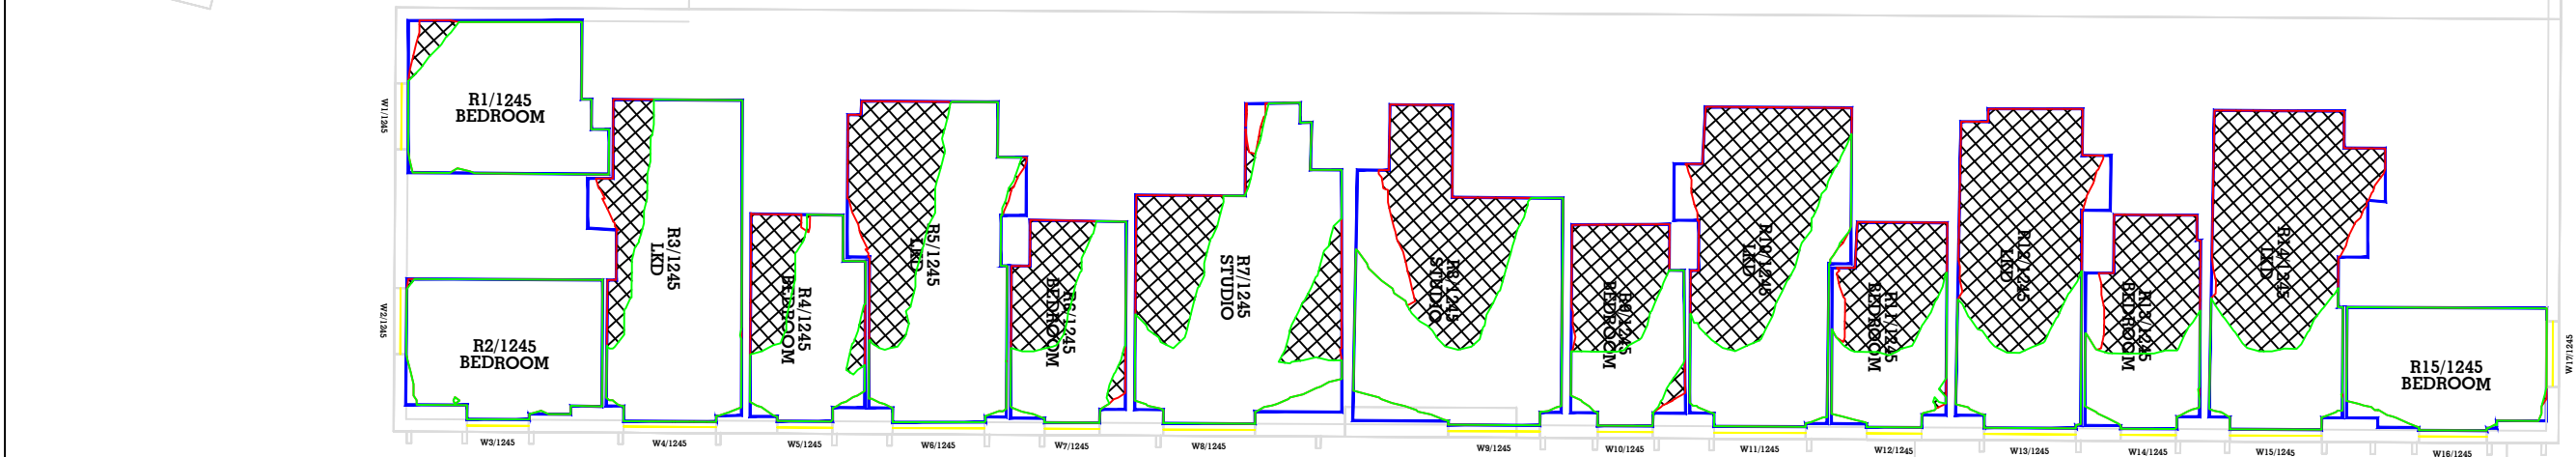
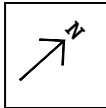


5TH FLOOR- 32 Quay Street

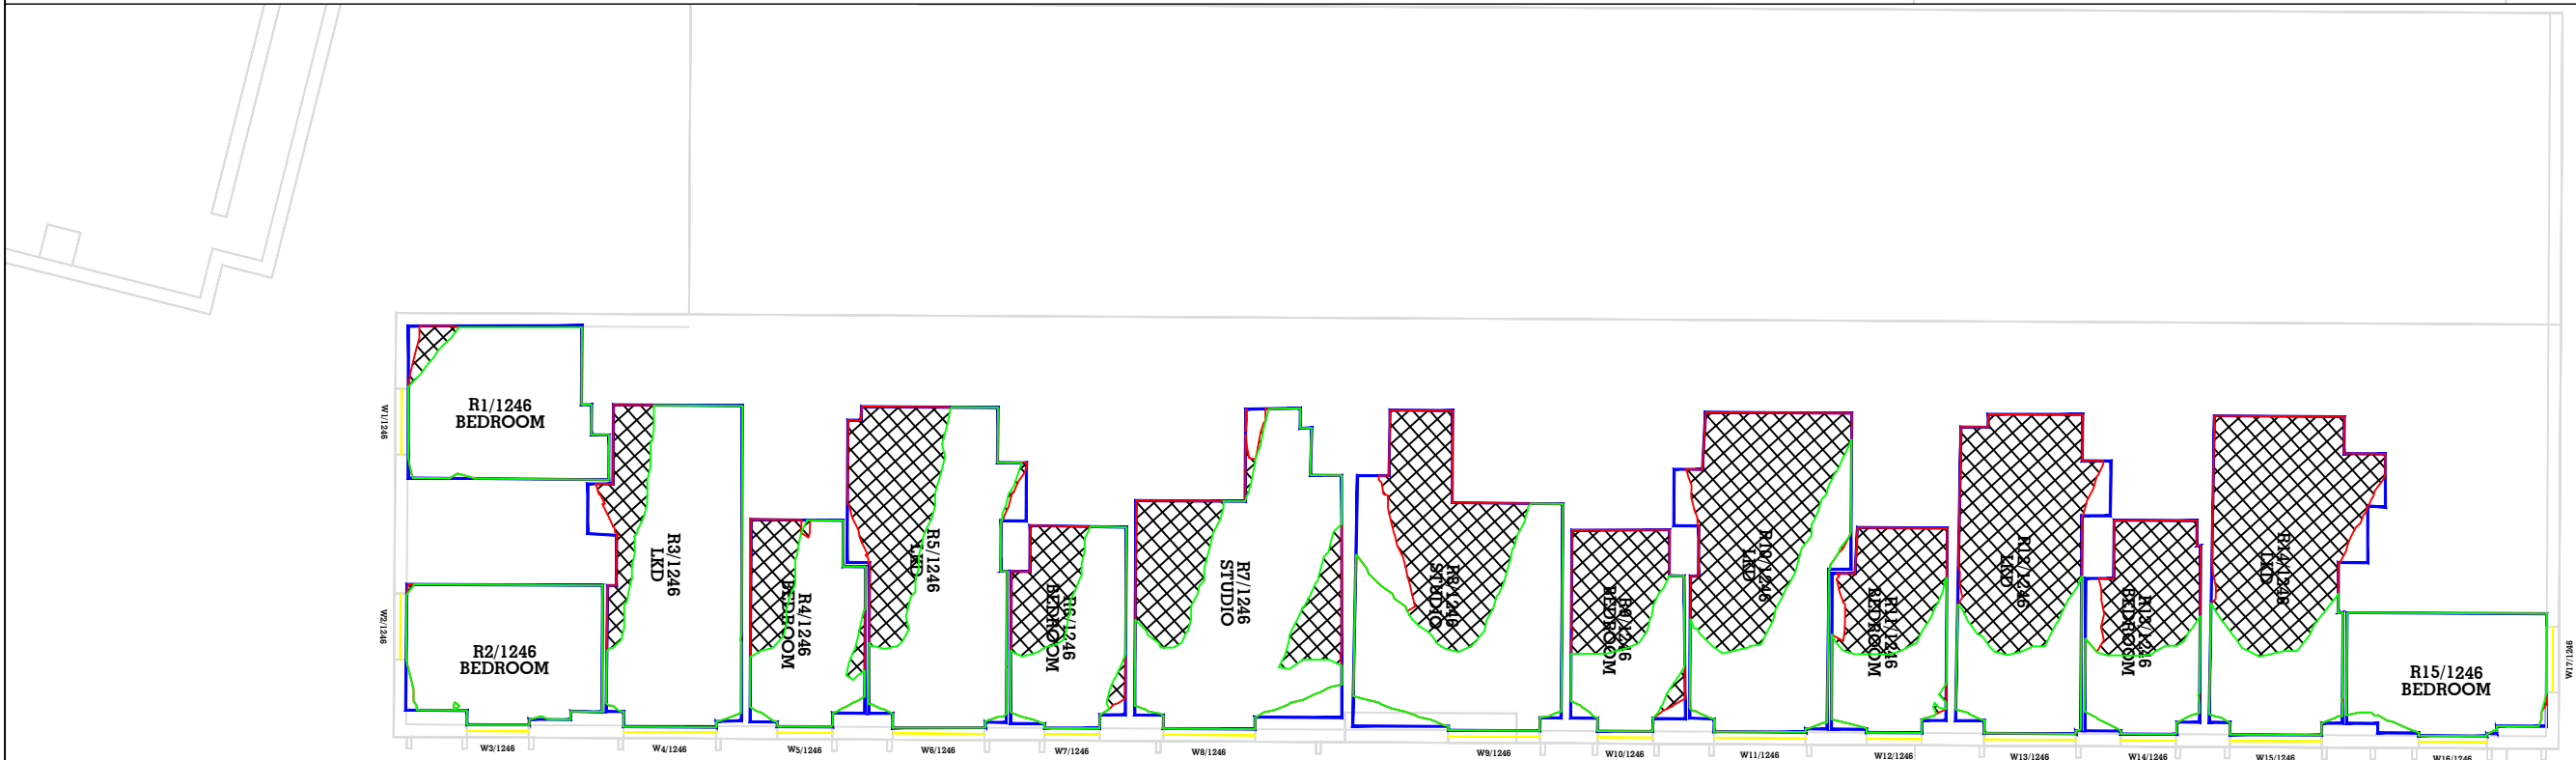


6TH FLOOR- 32 Quay Street

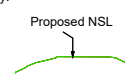Key: 	Sources of information Existing building Accucities 3D Model 002464_Albert Bridge House, Manchester_HD_MASRER 08/02/2022 Surrounding buildings Accucities 3D Model 002464_Albert Bridge House, Manchester_HD_MASRER 08/02/2022 INFO 22 FEB 2022 (PLANS, RESEARCH) Riverside Riverview Left Bank Apartments Proposed building DOWNLOAD 08 AUGUST 2022 0412-SEW-ZZ-M3-A-00000_buildings_220818 DWG PLAN SECTIONS ELEVATIONS 17 AUGUST 2022 ABH RESI Plan, Elevations, Sections and 3D Model - 25 Aug 2022			Project Name Albert Bridge House	Drawn By RT	Scale @ A3 1/175	Date 05 OCT 2022	 65 Gresham Street, London, EC2V 7NQ 08449 02 03 04 www.avisonyoung.co.uk
	Drawing Title NO SKYLINE CONTOUR FOR 32 Quay Street	Project No. AL96_31	Drawing No. BRE 101	Revision -				

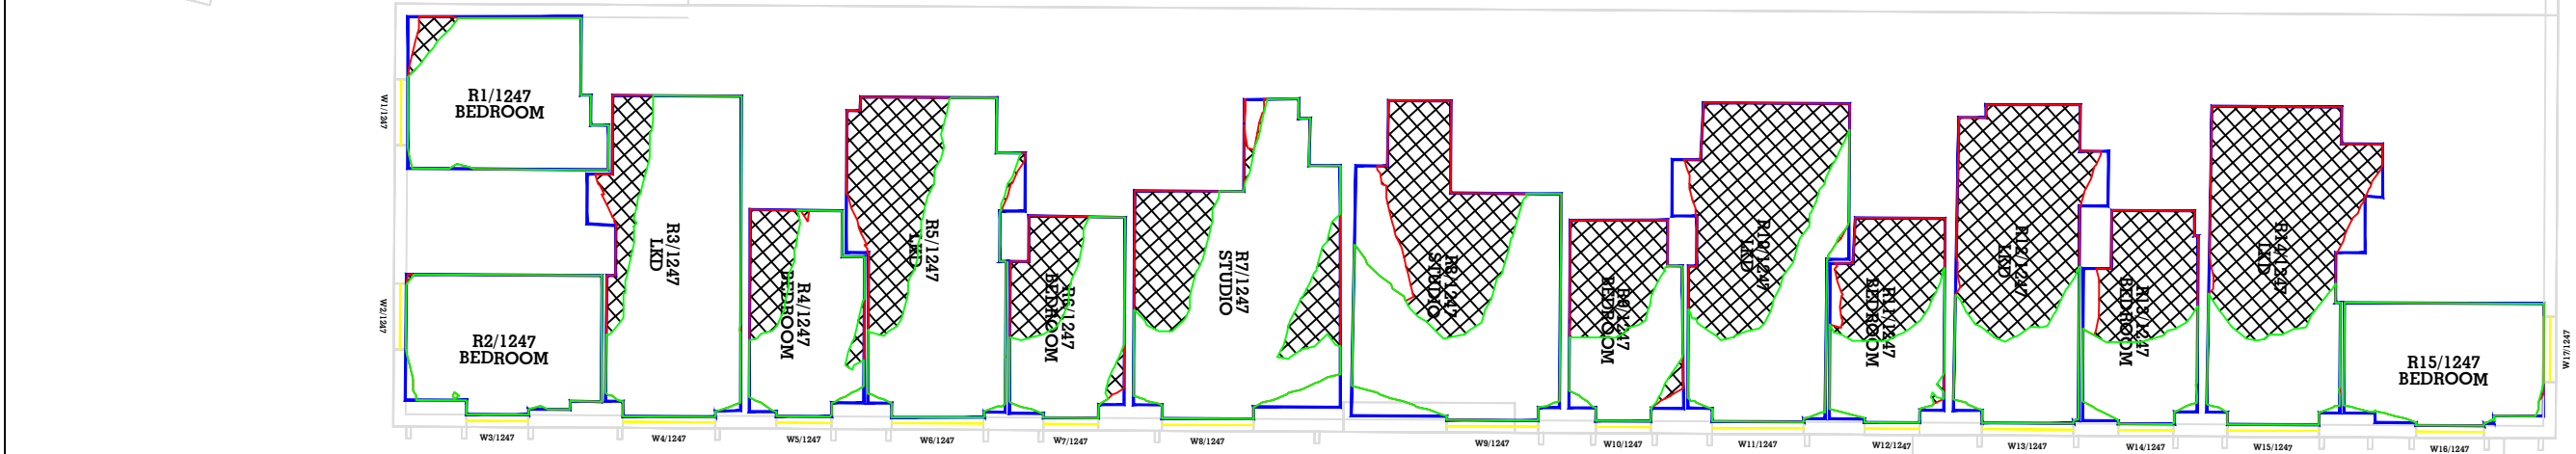
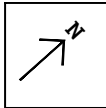


7TH FLOOR- 32 Quay Street

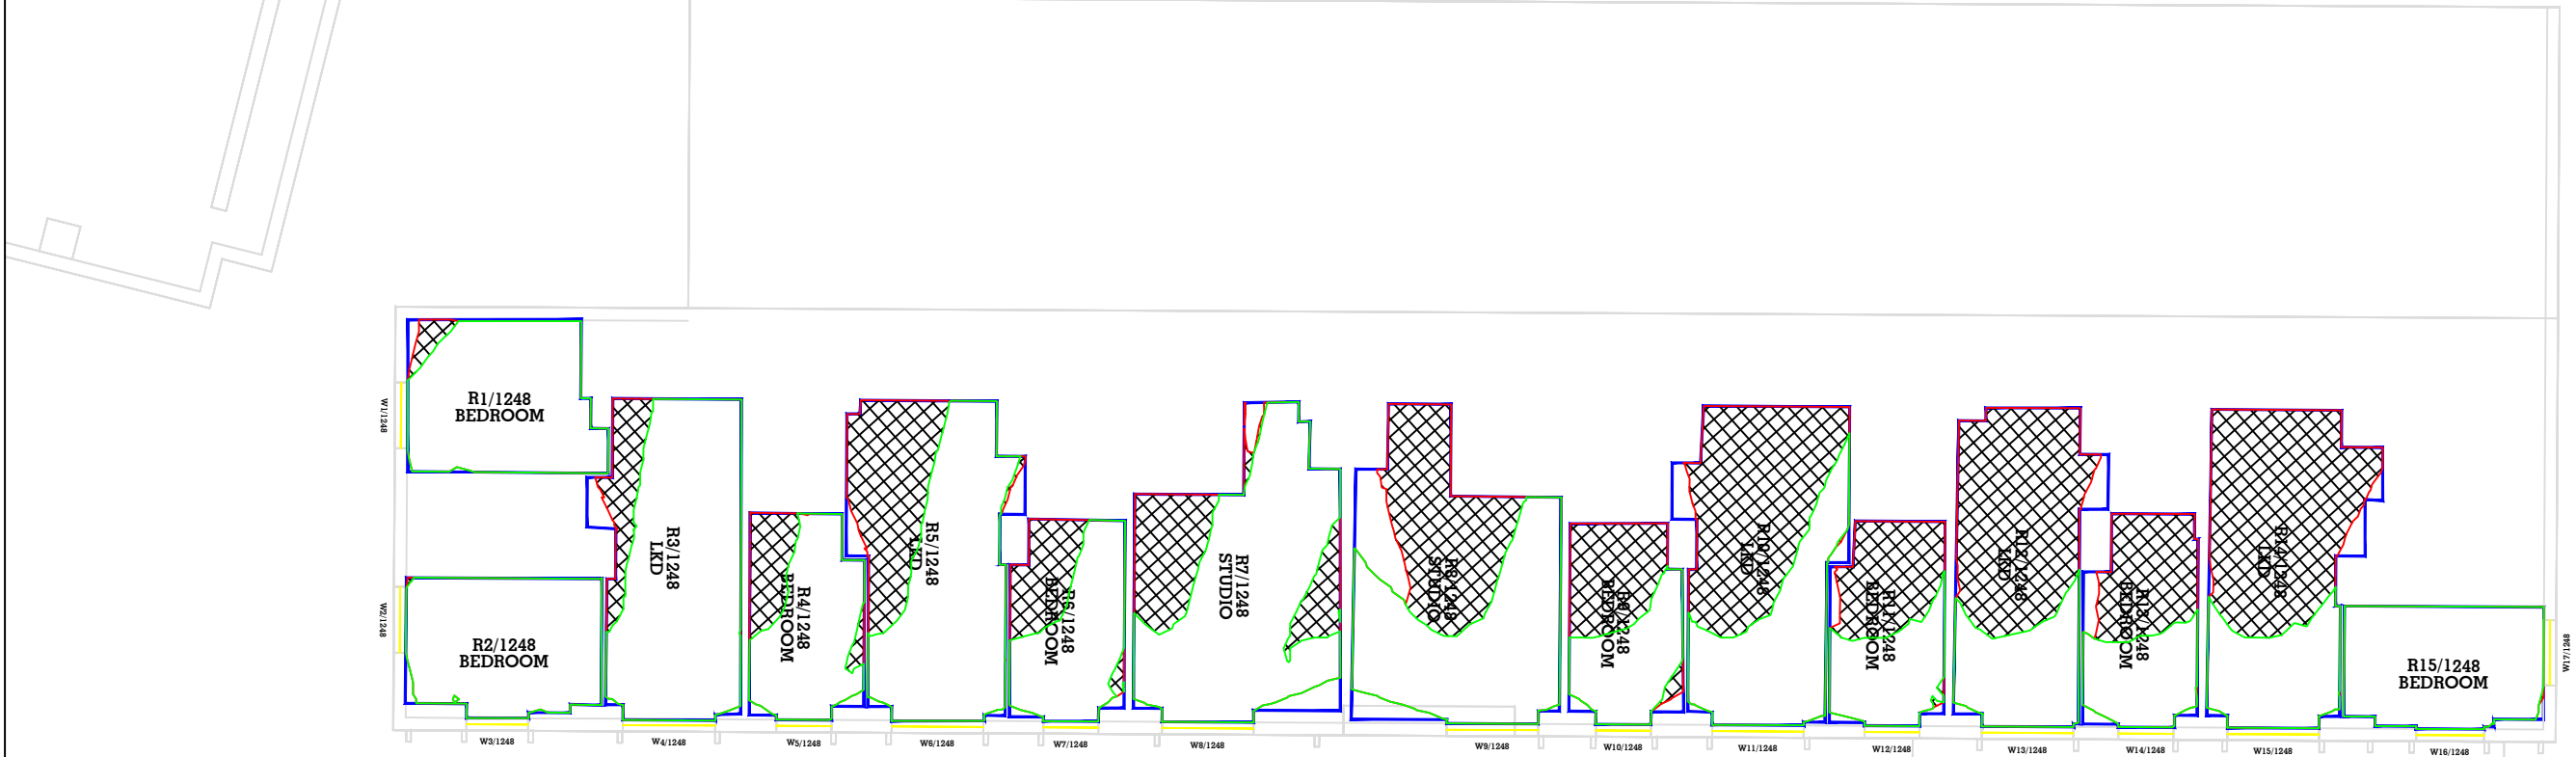


8TH FLOOR- 32 Quay Street

Key: Proposed NSL Existing NSL 1ft Grid Loss Hatching	Sources of information			Project Name	Drawn By	Scale @ A3	Date	AVISON YOUNG 65 Gresham Street, London, EC2V 7NQ 08449 02 03 04 www.avisonyoung.co.uk
	Existing building Accucities 3D Model 002464_Albert Bridge House, Manchester_HD_MASRER 08/02/2022	Surrounding buildings Accucities 3D Model 002464_Albert Bridge House, Manchester_HD_MASRER 08/02/2022 INFO 22 FEB 2022 (PLANS, RESEARCH) Riverside Riverview Left Bank Apartments	Proposed building DOWNLOAD 08 AUGUST 2022 0412-SEW-ZZ-M3-A-00000_buildings_220818 DWG PLAN SECTIONS ELEVATIONS 17 AUGUST 2022 ABH RESI Plan, Elevations, Sections and 3D Model - 25 Aug 2022	Albert Bridge House	RT	1/175	05 OCT 2022	
				Drawing Title	Project No.	Drawing No.	Revision	
				NO SKYLINE CONTOUR FOR	AL96_31	BRE 102	-	
				32 Quay Street				

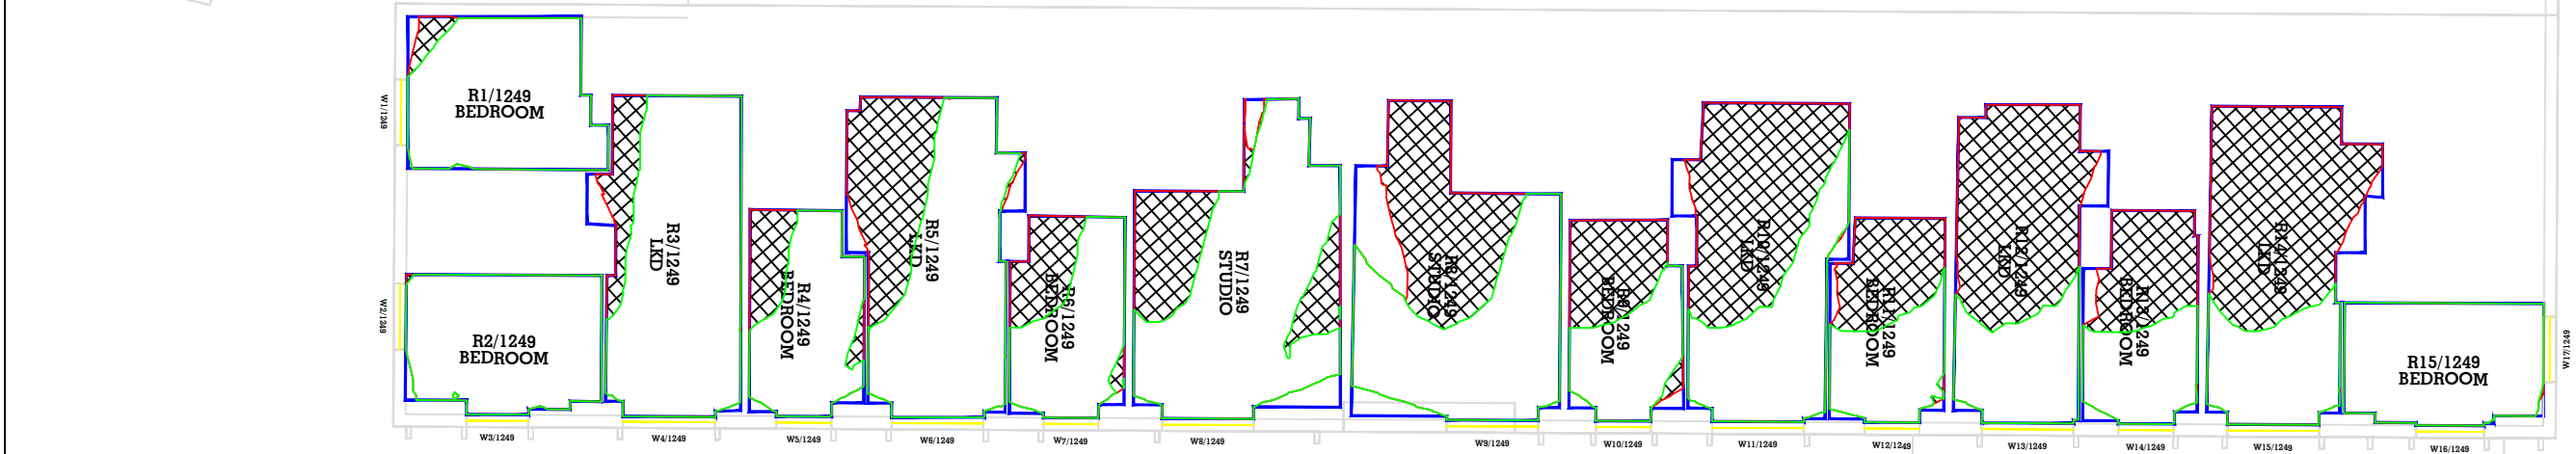
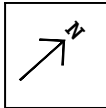


9TH FLOOR- 32 Quay Street

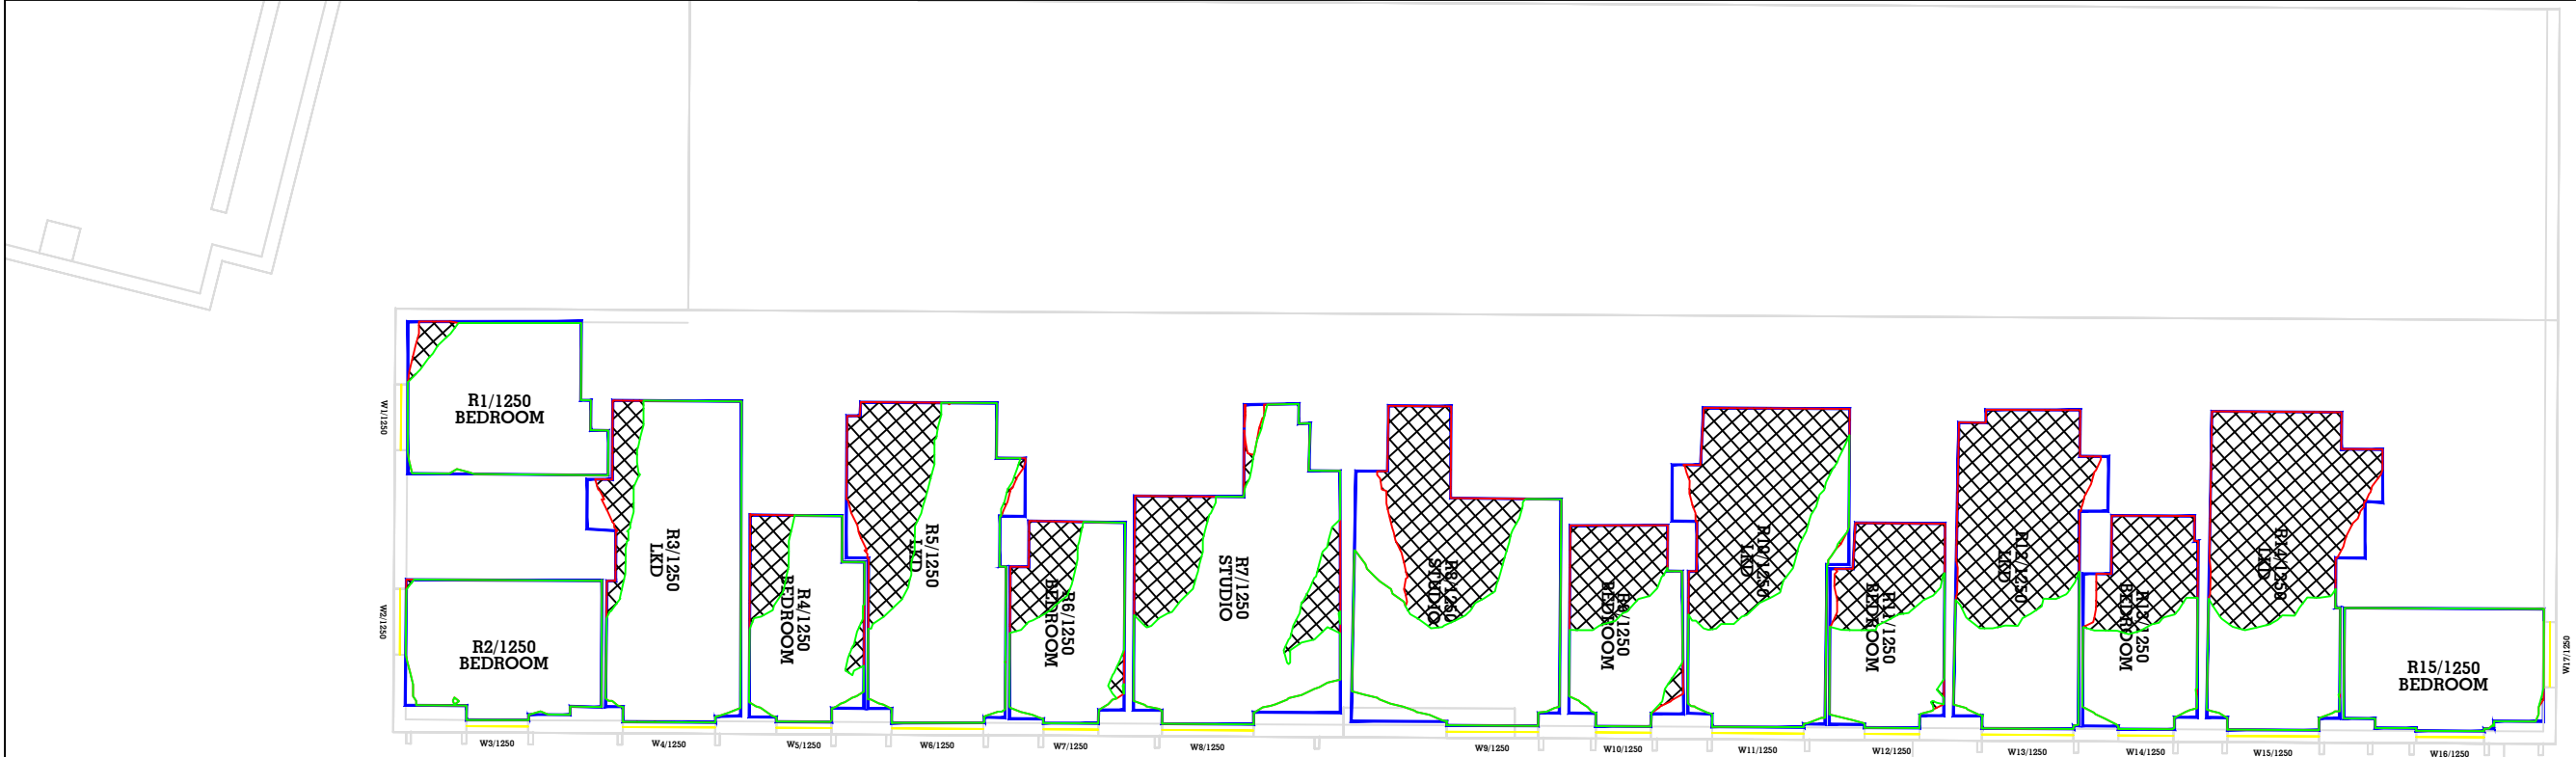


10TH FLOOR- 32 Quay Street

Key: 	Sources of information Existing building Accucities 3D Model 002464_Albert Bridge House, Manchester_HD_MASRER 08/02/2022 Surrounding buildings Accucities 3D Model 002464_Albert Bridge House, Manchester_HD_MASRER 08/02/2022 INFO 22 FEB 2022 (PLANS, RESEARCH) Riverside Riverview Left Bank Apartments Proposed building DOWNLOAD 08 AUGUST 2022 0412-SEW-ZZ-M3-A-00000_buildings_220818 DWG PLAN SECTIONS ELEVATIONS 17 AUGUST 2022 ABH RESI Plan, Elevations, Sections and 3D Model - 25 Aug 2022	Project Name Albert Bridge House Drawing Title NO SKYLINE CONTOUR FOR 32 Quay Street	Drawn By RT Project No. AL96_31 Scale @ A3 1/175 Drawing No. BRE 103 Date 05 OCT 2022 Revision -	AVISON YOUNG 65 Gresham Street, London, EC2V 7NQ 08449 02 03 04 www.avisonyoung.co.uk
---	--	--	--	---

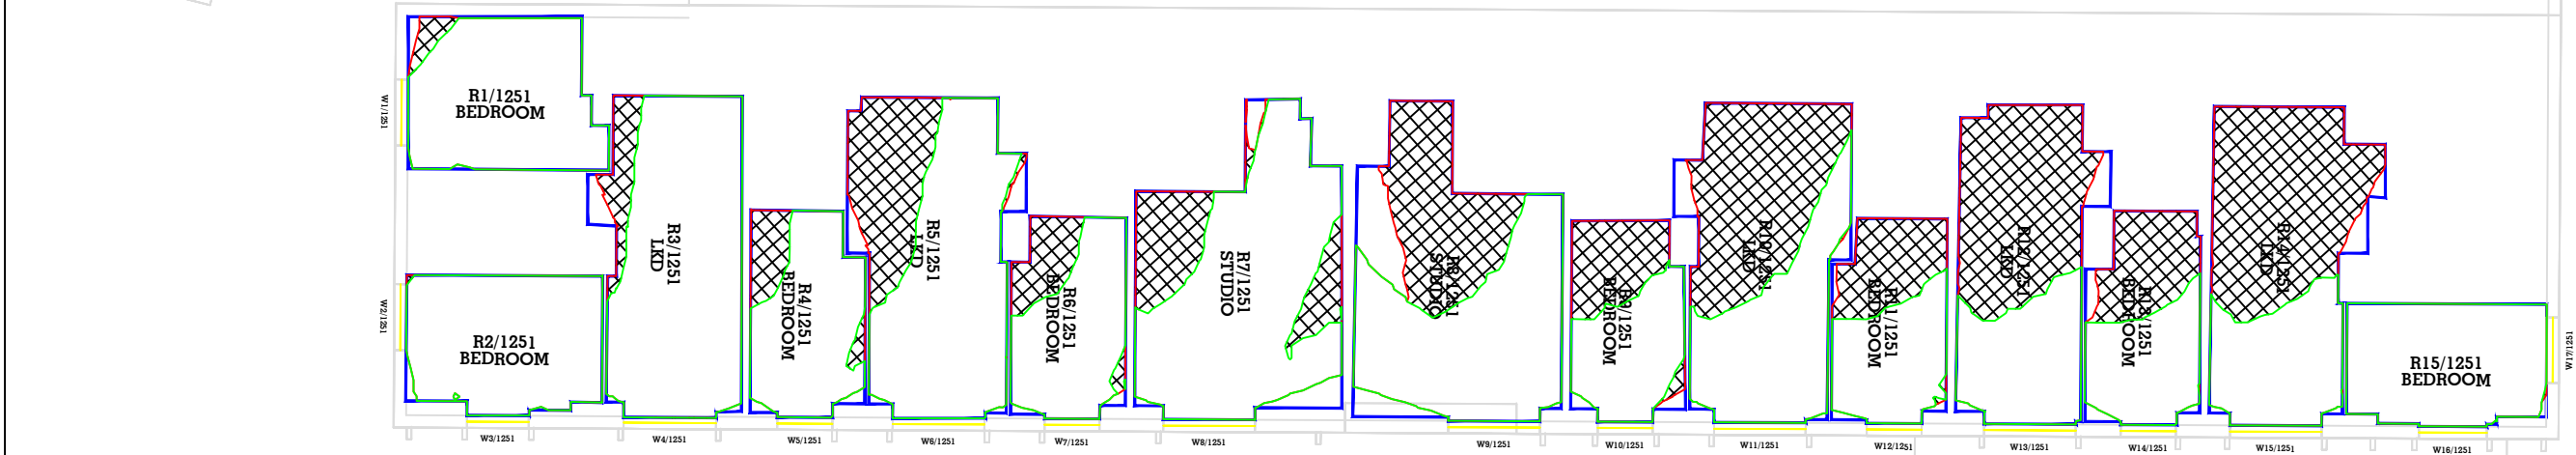
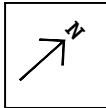


11TH FLOOR- 32 Quay Street

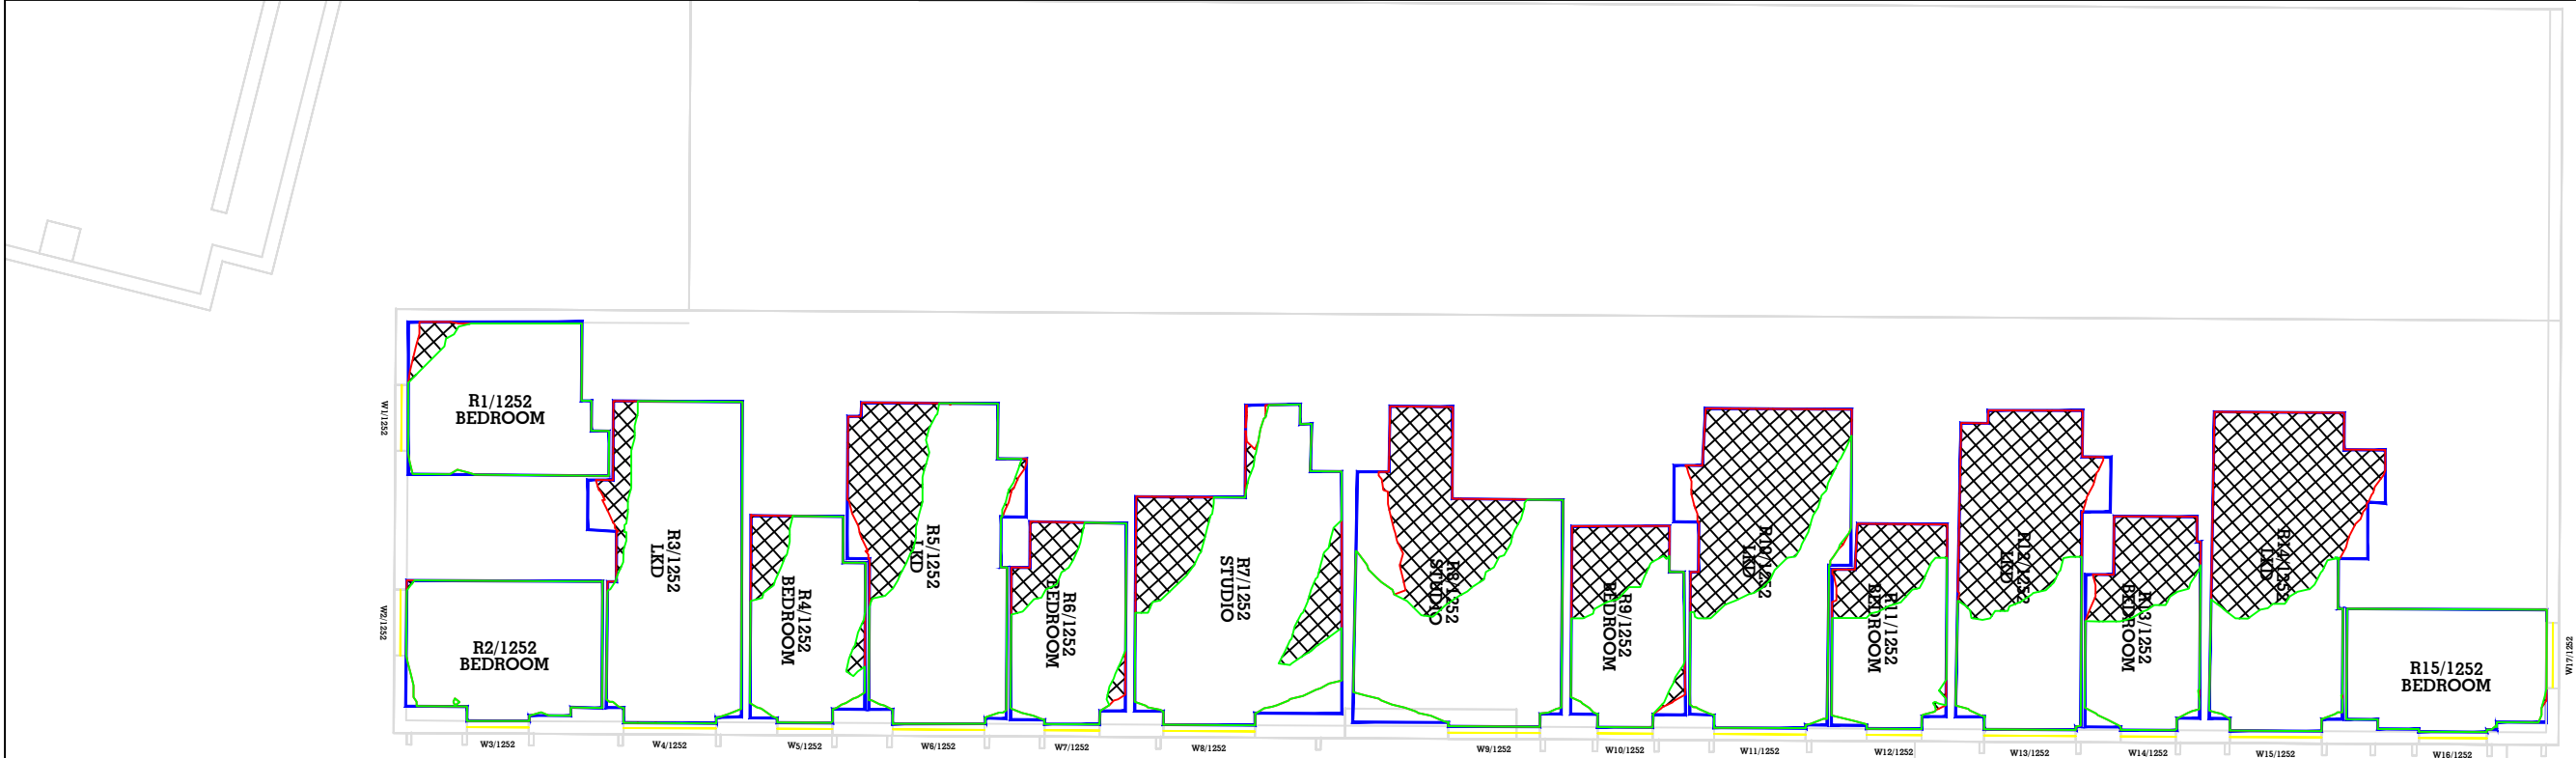

12TH FLOOR- 32 Quay Street

Key: 	Sources of information Existing building Accucities 3D Model 002464_Albert Bridge House, Manchester_HD_MASRER 08/02/2022 Surrounding buildings Accucities 3D Model 002464_Albert Bridge House, Manchester_HD_MASRER 08/02/2022 INFO 22 FEB 2022 (PLANS, RESEARCH) Riverside Riverview Left Bank Apartments Proposed building DOWNLOAD 08 AUGUST 2022 0412-SEW-ZZ-ZZ-M3-A-00000_buildings_220818 DWG PLAN SECTIONS ELEVATIONS 17 AUGUST 2022 ABH RESI Plan, Elevations, Sections and 3D Model - 25 Aug 2022	Project Name Albert Bridge House Drawing Title NO SKYLINE CONTOUR FOR 32 Quay Street	Drawn By RT Project No. AL96_31 Scale @ A3 1/175 Drawing No. BRE 104 Date 05 OCT 2022 Revision -	 65 Gresham Street, London, EC2V 7NQ 08449 02 03 04 www.avisonyoung.co.uk
---	---	---	--	--

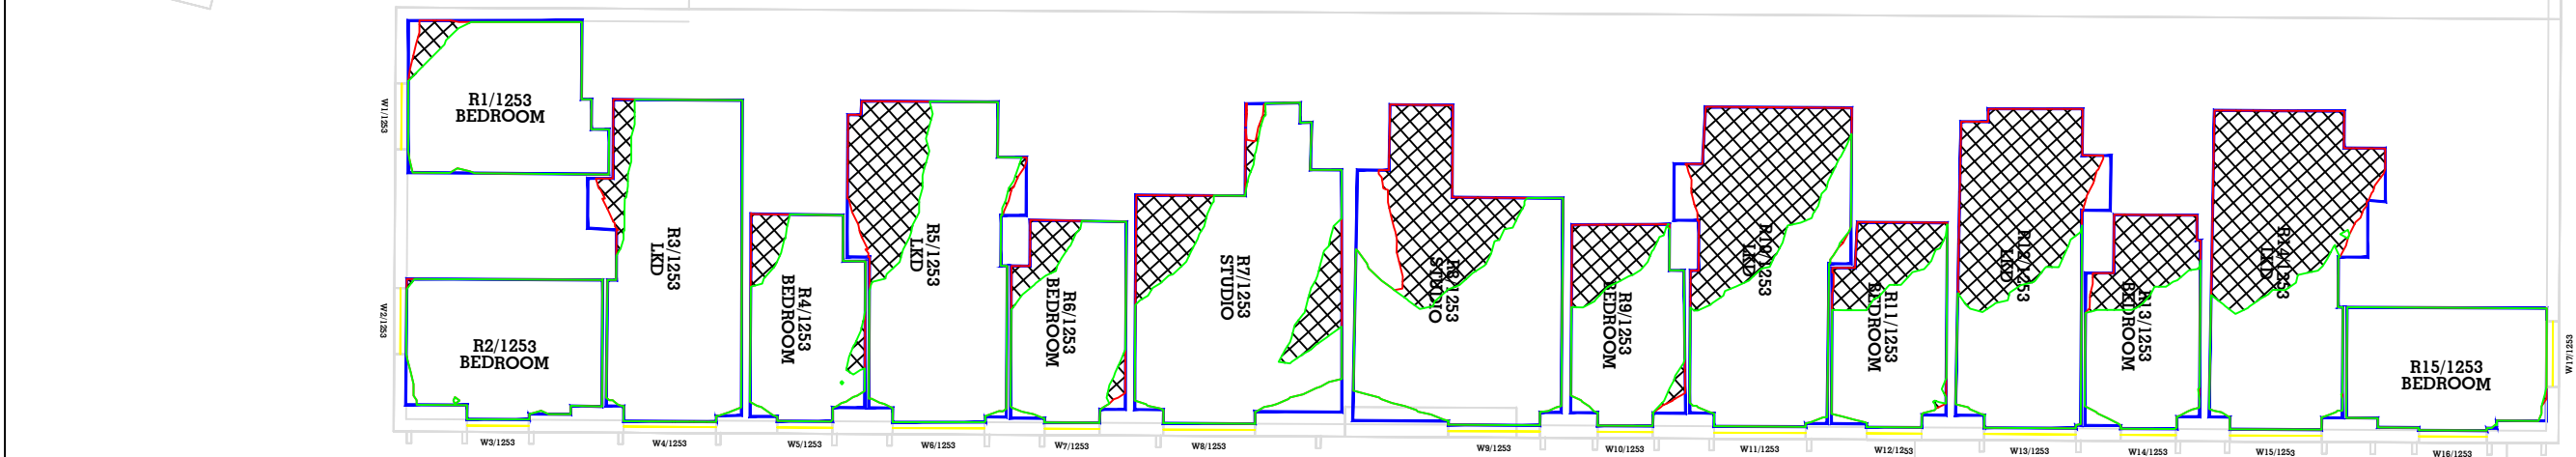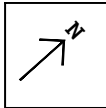


13TH FLOOR- 32 Quay Street




14TH FLOOR- 32 Quay Street

Key: Proposed NSL Existing NSL 1ft Grid Loss Hatching	Sources of information			Project Name	Drawn By	Scale @ A3	Date	AVISON YOUNG 65 Gresham Street, London, EC2V 7NQ 08449 02 03 04 www.avisonyoung.co.uk
	Existing building Accucities 3D Model 002464_Albert Bridge House, Manchester_HD_MASRER 08/02/2022	Surrounding buildings Accucities 3D Model 002464_Albert Bridge House, Manchester_HD_MASRER 08/02/2022 INFO 22 FEB 2022 (PLANS, RESEARCH) Riverside Riverview Left Bank Apartments	Proposed building DOWNLOAD 08 AUGUST 2022 0412-SEW-ZZ-ZZ-M3-A-00000_buildings_220818 DWG PLAN SECTIONS ELEVATIONS 17 AUGUST 2022 ABH RESI Plan, Elevations, Sections and 3D Model - 25 Aug 2022	Albert Bridge House	RT	1/175	05 OCT 2022	
				Drawing Title	Project No.	Drawing No.	Revision	
				NO SKYLINE CONTOUR FOR	AL96_31	BRE 105	-	
				32 Quay Street				

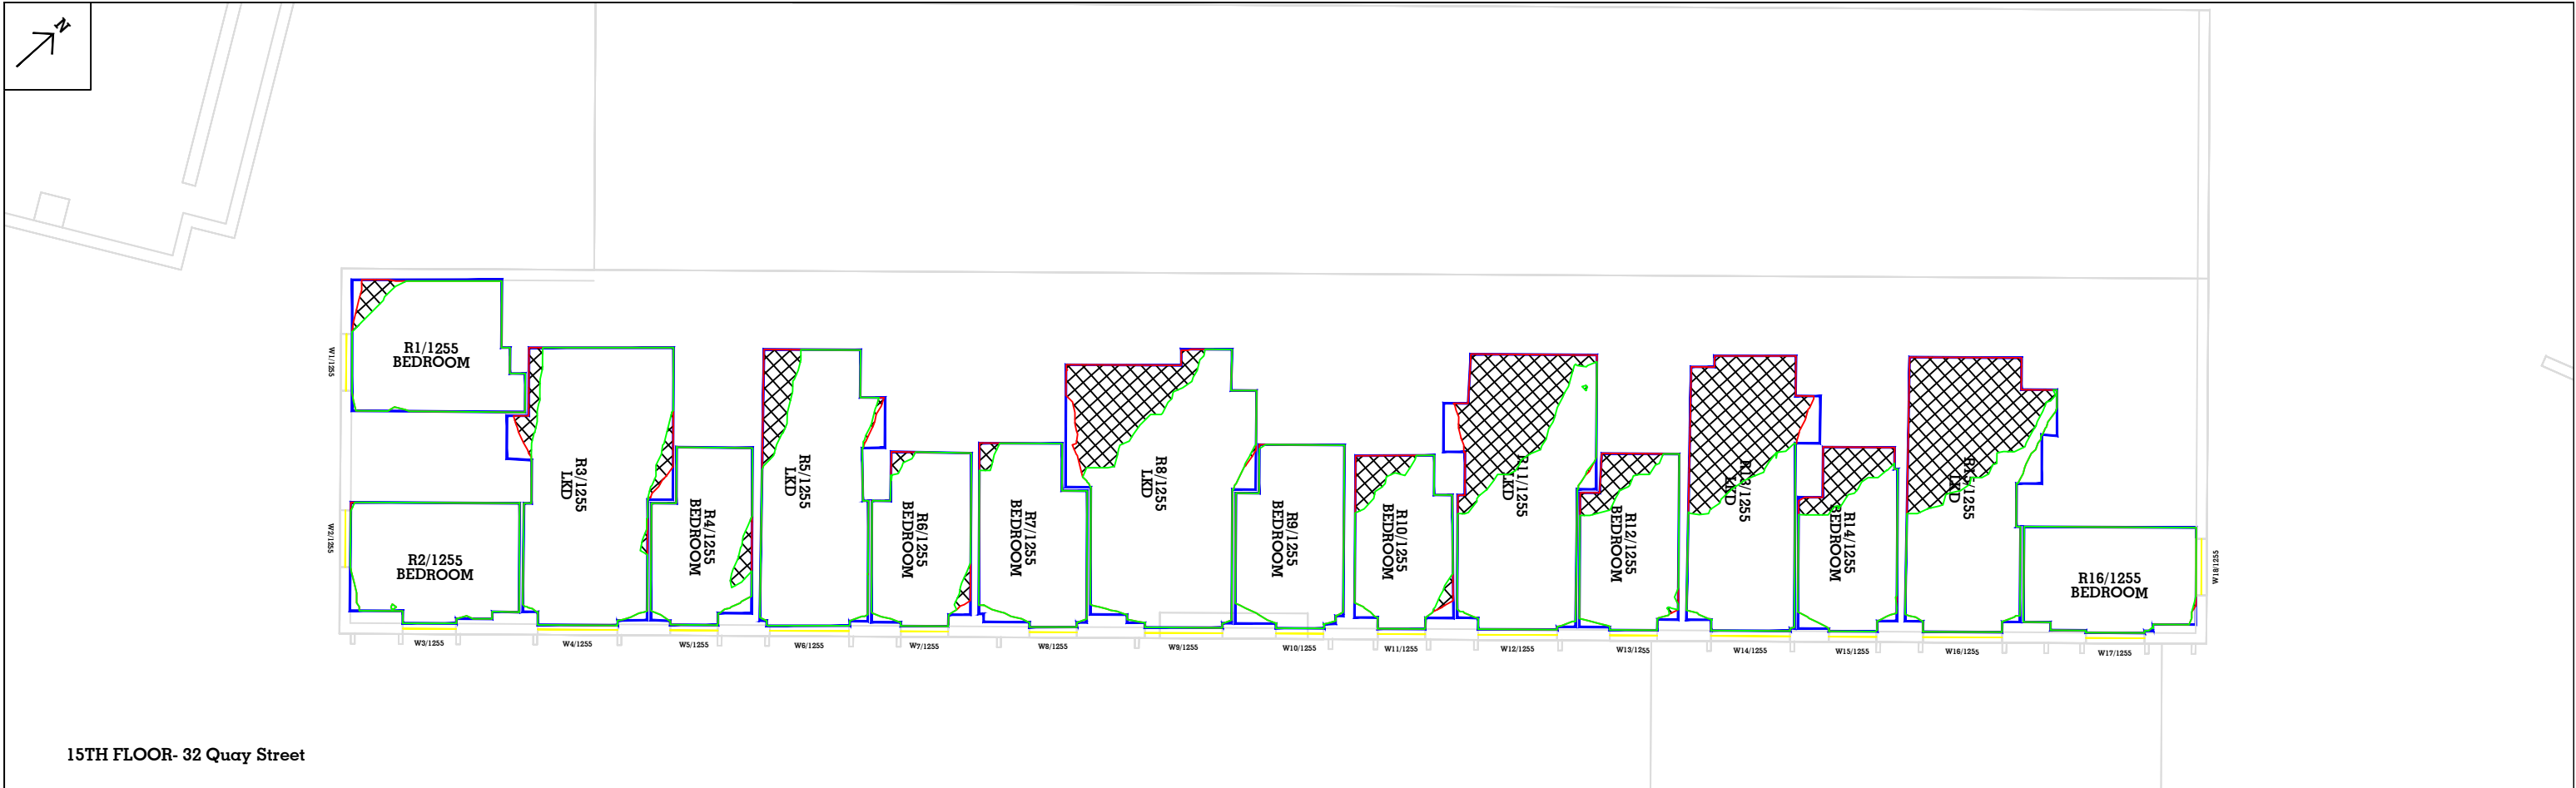


15TH FLOOR- 32 Quay Street

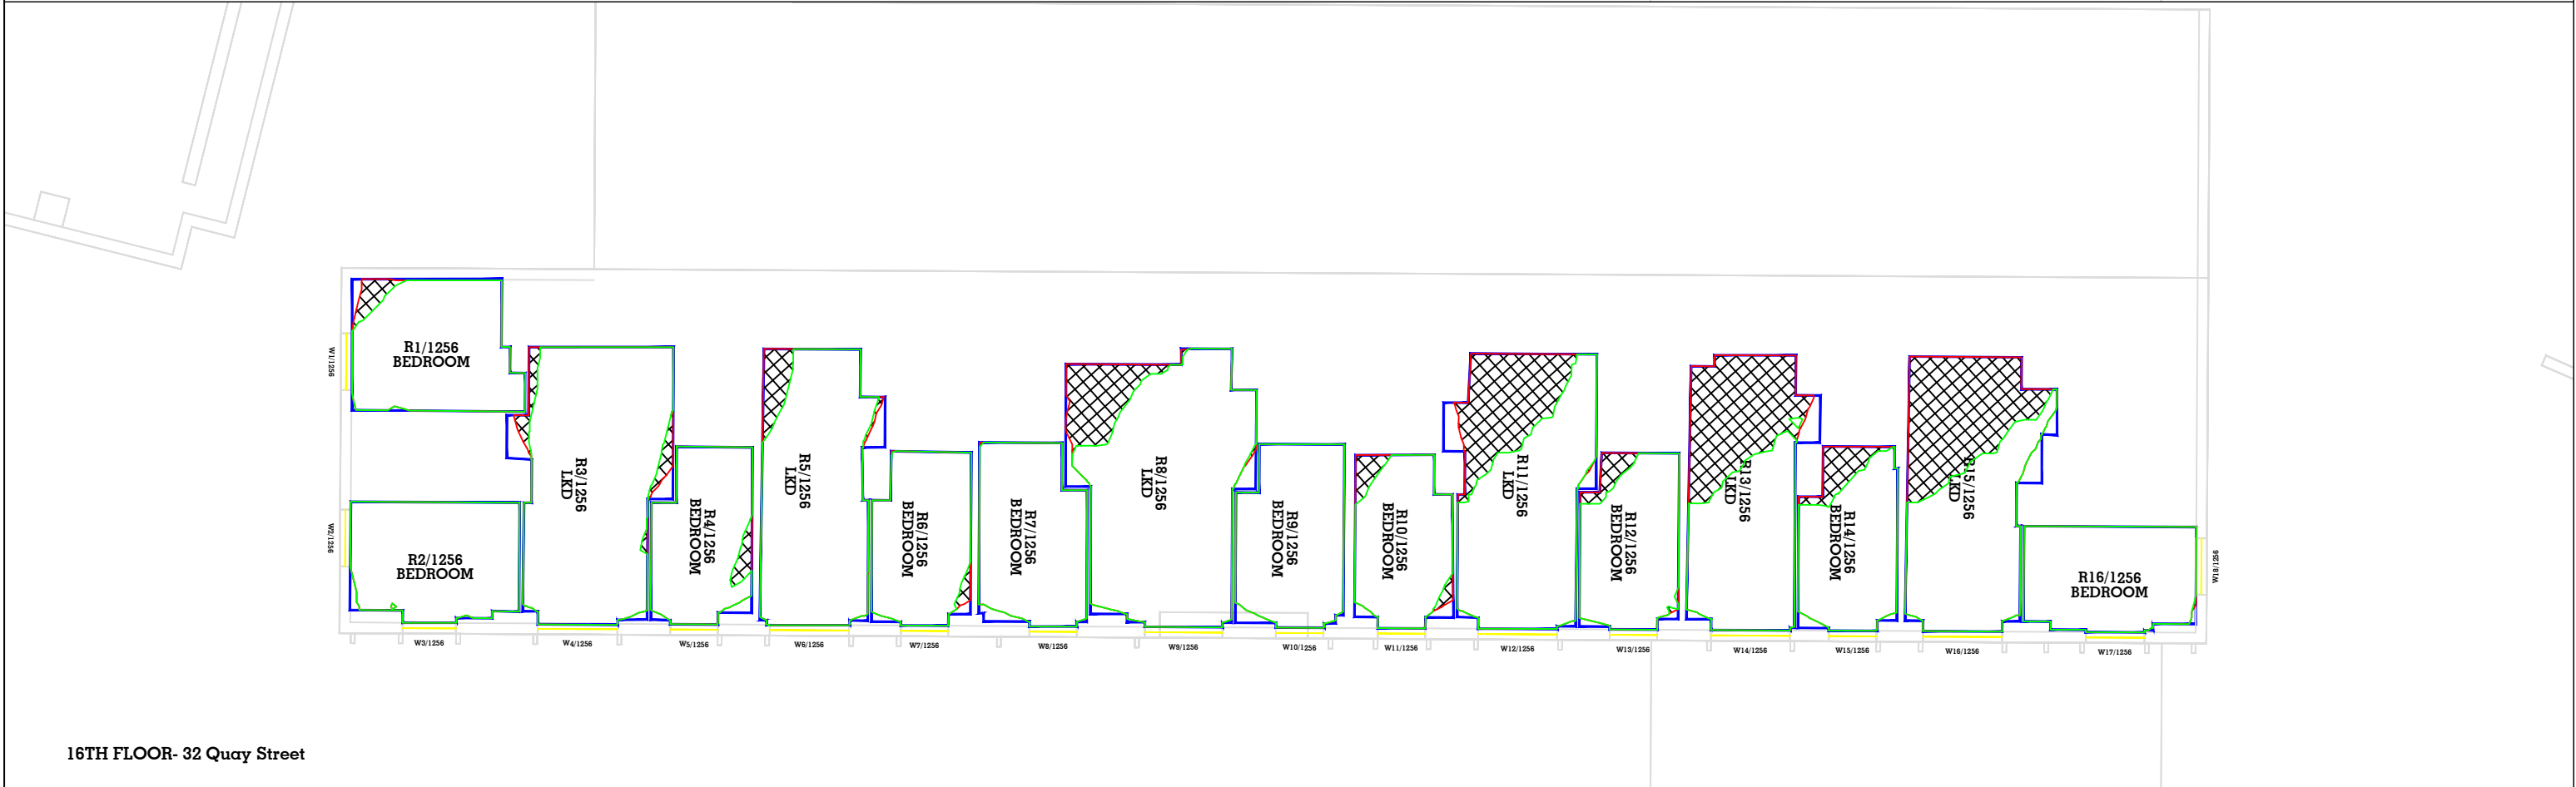

16TH FLOOR- 32 Quay Street

Key: Proposed NSL Existing NSL 1ft Grid Loss Hatching				Sources of information Existing building Accucities 3D Model 002464_Albert Bridge House, Manchester_HD_MASRER 08/02/2022 Surrounding buildings Accucities 3D Model 002464_Albert Bridge House, Manchester_HD_MASRER 08/02/2022 INFO 22 FEB 2022 (PLANS, RESEARCH) Riverside Riverview Left Bank Apartments Proposed building DOWNLOAD 08 AUGUST 2022 0412-SEW-ZZ-M3-A-00000_buildings_220818 DWG PLAN SECTIONS ELEVATIONS 17 AUGUST 2022 ABH RESI Plan, Elevations, Sections and 3D Model - 25 Aug 2022
--	--	--	--	--

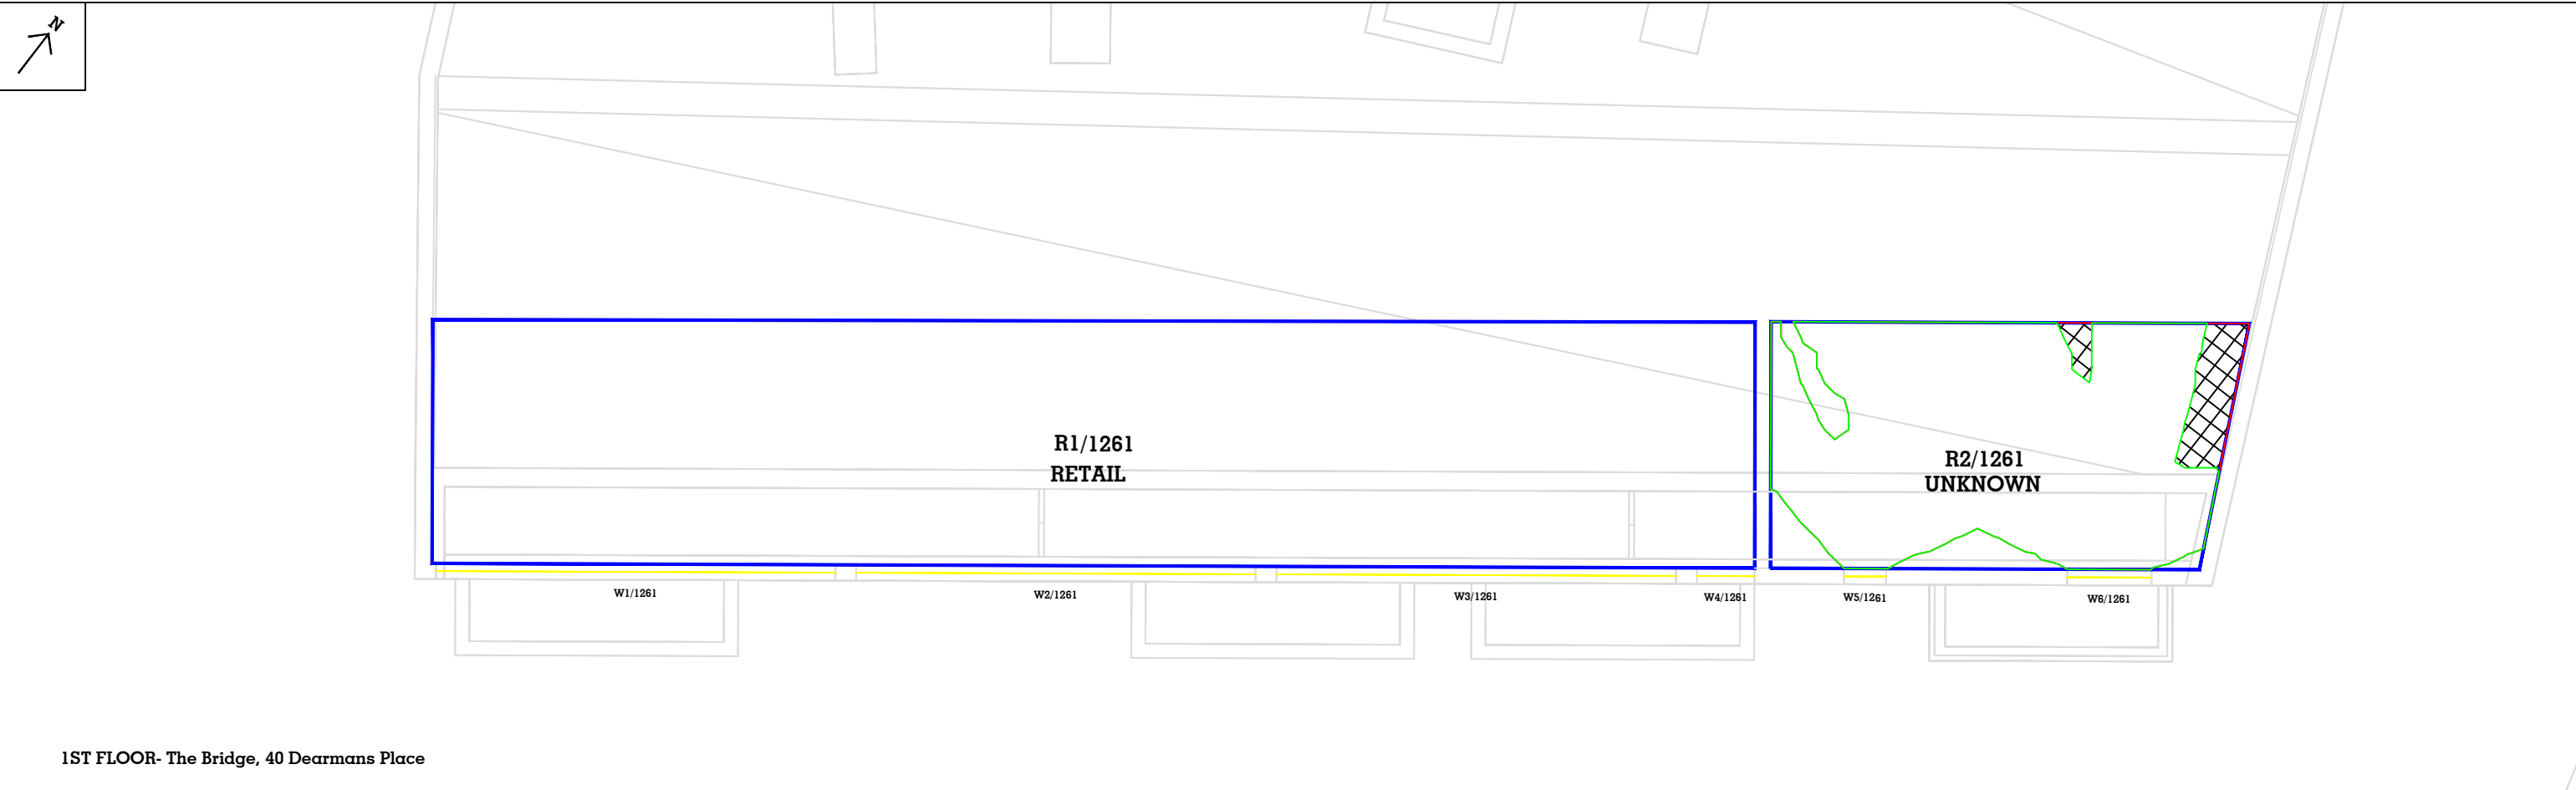


1ST FLOOR- The Bridge, 40 Dearmans Place



2ND FLOOR- The Bridge, 40 Dearmans Place

Key:	Sources of information Existing building Accucities 3D Model 002464_Albert Bridge House, Manchester_HD_MASRER 08/02/2022 Surrounding buildings Accucities 3D Model 002464_Albert Bridge House, Manchester_HD_MASRER 08/02/2022 INFO 22 FEB 2022 (PLANS, RESEARCH) Riverside Riverview Left Bank Apartments Proposed building DOWNLOAD 08 AUGUST 2022 0412-SEW-ZZ-ZZ-M3-A-00000_buildings_220818 DWG PLAN SECTIONS ELEVATIONS 17 AUGUST 2022 ABH RESI Plan, Elevations, Sections and 3D Model - 25 Aug 2022	Project Name Albert Bridge House Drawing Title NO SKYLINE CONTOUR FOR The Bridge, 40 Dearmans Place	Drawn By RT Scale @ A3 1/120 Date 05 OCT 2022 Project No. AL96_31 Drawing No. BRE 107 Revision -	AVISON YOUNG 65 Gresham Street, London, EC2V 7NQ 08449 02 03 04 www.avisonyoung.co.uk
-----------------------------	---	--	--	---

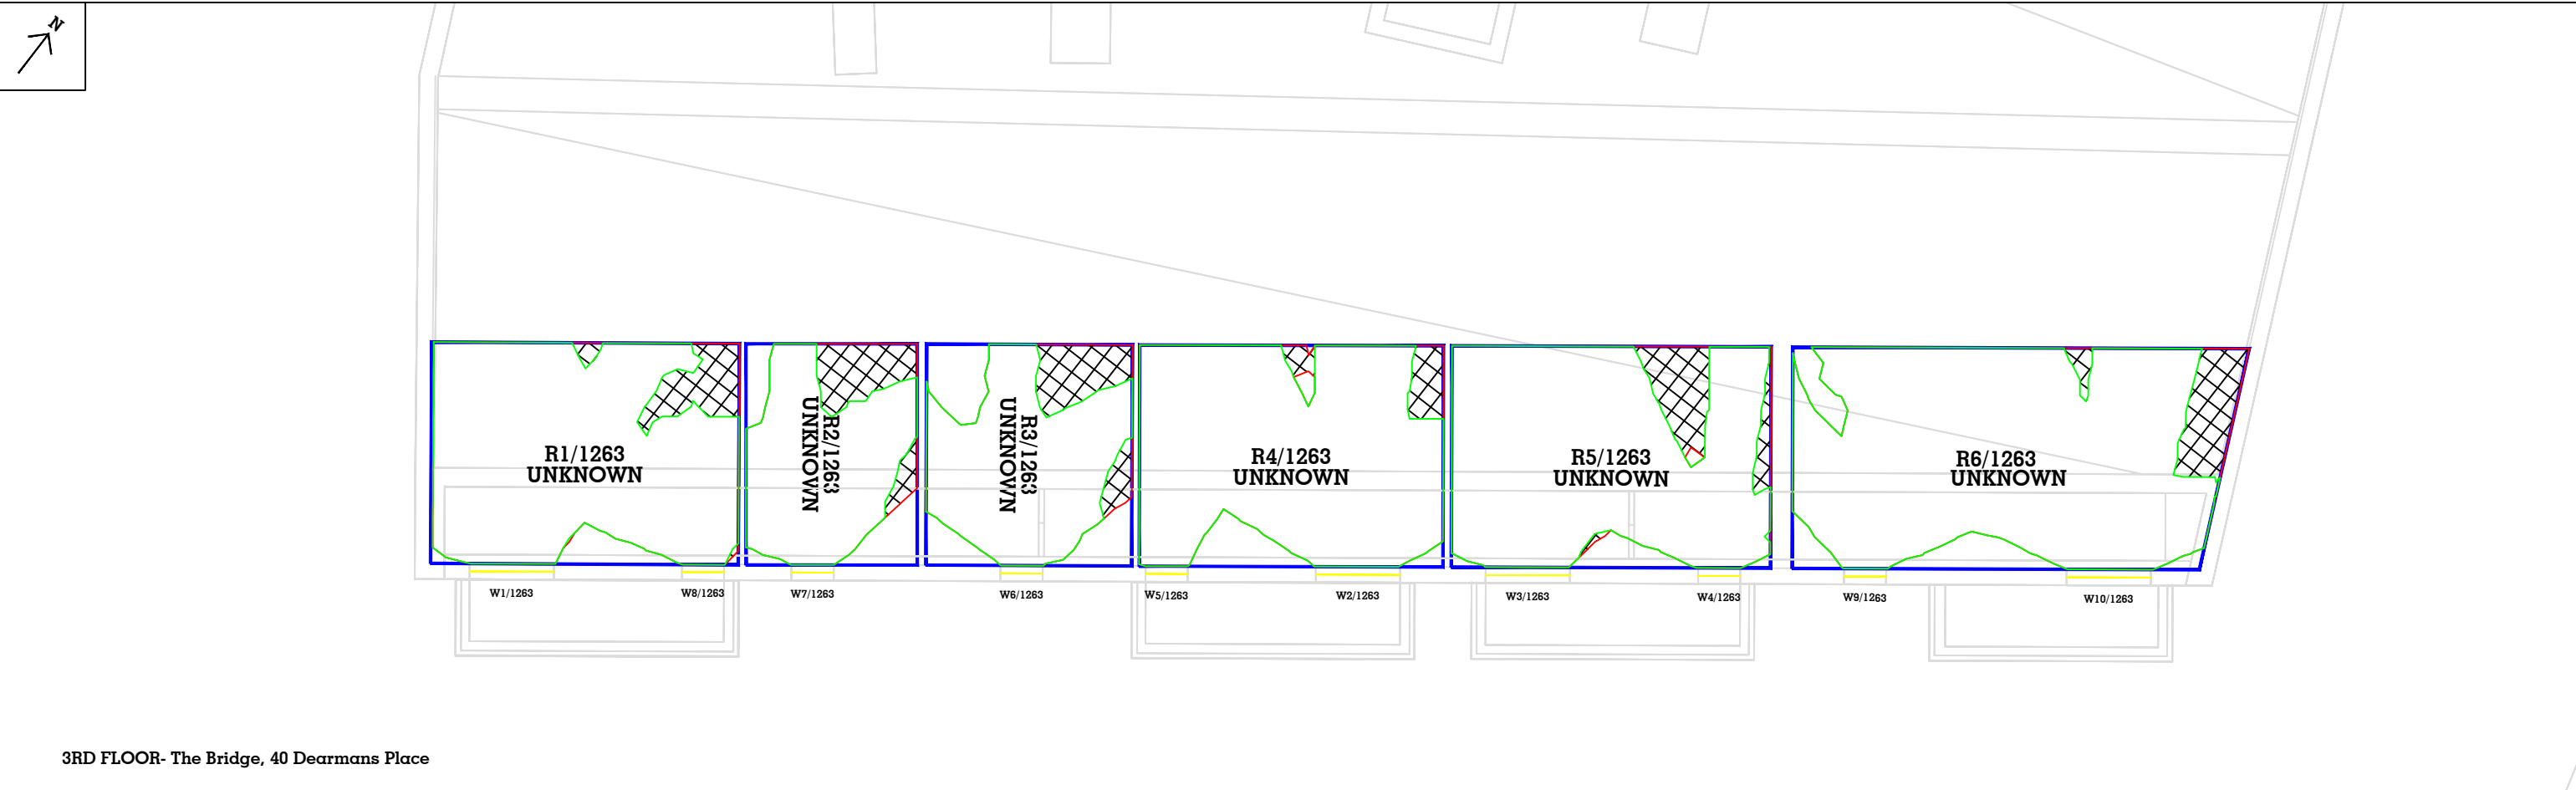

3RD FLOOR- The Bridge, 40 Dearmans Place



4TH FLOOR- The Bridge, 40 Dearmans Place

Key:

Sources of information

Existing building

Accucities 3D Model
002464_Albert Bridge House,
Manchester_HD_MASRER 08/02/2022

Surrounding buildings

Accucities 3D Model
002464_Albert Bridge House,
Manchester_HD_MASRER 08/02/2022
INFO 22 FEB 2022 (PLANS, RESEARCH)
Riverside
Riverview
Left Bank Apartments

Proposed building

DOWNLOAD 08 AUGUST 2022
0412-SEW-ZZ-M3-A-00000_buildings_220818
DWG PLAN SECTIONS ELEVATIONS 17 AUGUST 2022
ABH RESI Plan, Elevations, Sections and 3D Model - 25 Aug 2022

Project Name


Albert Bridge House

Drawing Title

NO SKYLINE CONTOUR FOR
The Bridge, 40 Dearmans Place

Drawn By	Scale @ A3	Date
RT	1/120	05 OCT 2022
Project No.	Drawing No.	Revision
AL96_31	BRE 108	-


65 Gresham Street, London, EC2V 7NQ
08449 02 03 04 www.avisonyoung.co.uk

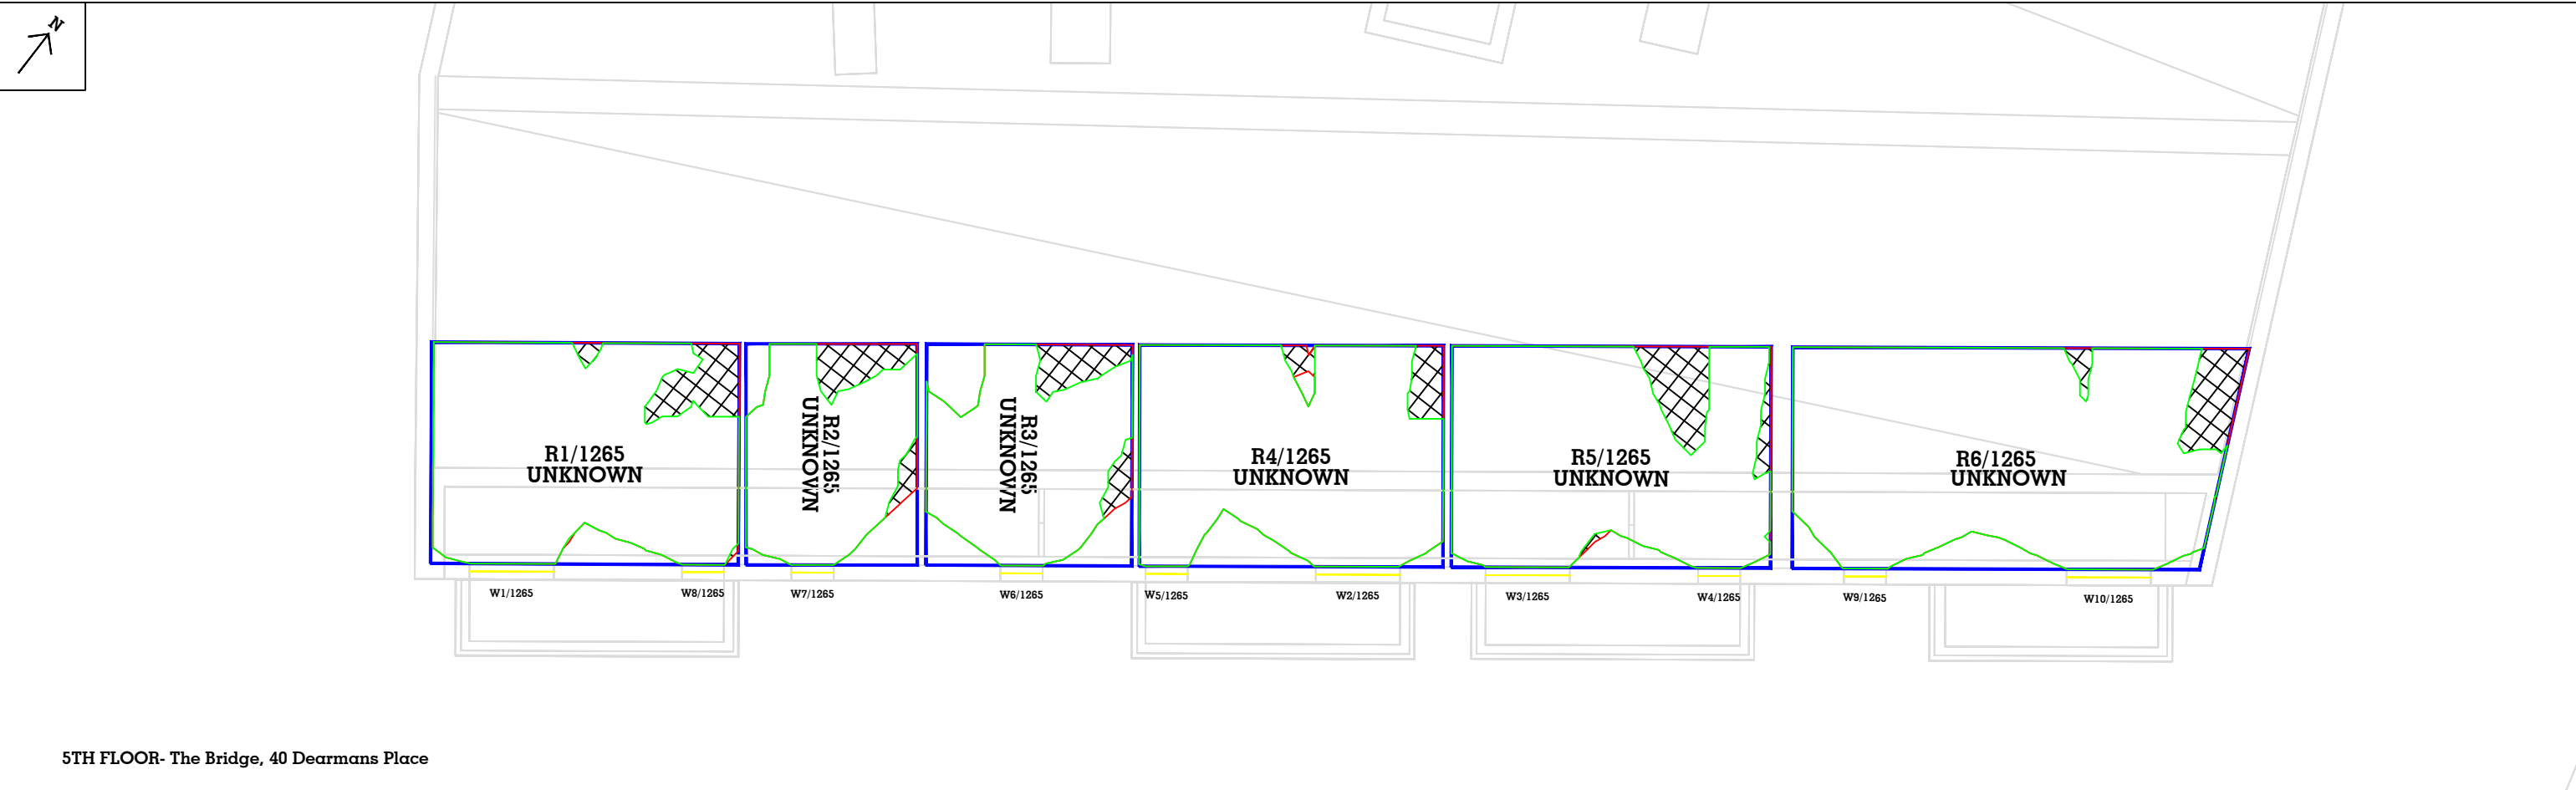


5TH FLOOR- The Bridge, 40 Dearmans Place




6TH FLOOR- The Bridge, 40 Dearmans Place

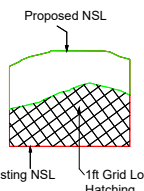Key: 	Sources of information Existing building Accucities 3D Model 002464_Albert Bridge House, Manchester_HD_MASRER 08/02/2022 Surrounding buildings Accucities 3D Model 002464_Albert Bridge House, Manchester_HD_MASRER 08/02/2022 INFO 22 FEB 2022 (PLANS, RESEARCH) Riverside Riverview Left Bank Apartments Proposed building DOWNLOAD 08 AUGUST 2022 0412-SEW-ZZ-ZZ-M3-A-00000_buildings_220818 DWG PLAN SECTIONS ELEVATIONS 17 AUGUST 2022 ABH RESI Plan, Elevations, Sections and 3D Model - 25 Aug 2022	Project Name Albert Bridge House Drawing Title NO SKYLINE CONTOUR FOR The Bridge, 40 Dearmans Place	Drawn By RT Project No. AL96_31 Scale @ A3 1/120 Drawing No. BRE 109 Date 05 OCT 2022 Revision -	 65 Gresham Street, London, EC2V 7NQ 08449 02 03 04 www.avisonyoung.co.uk
---	---	--	--	---

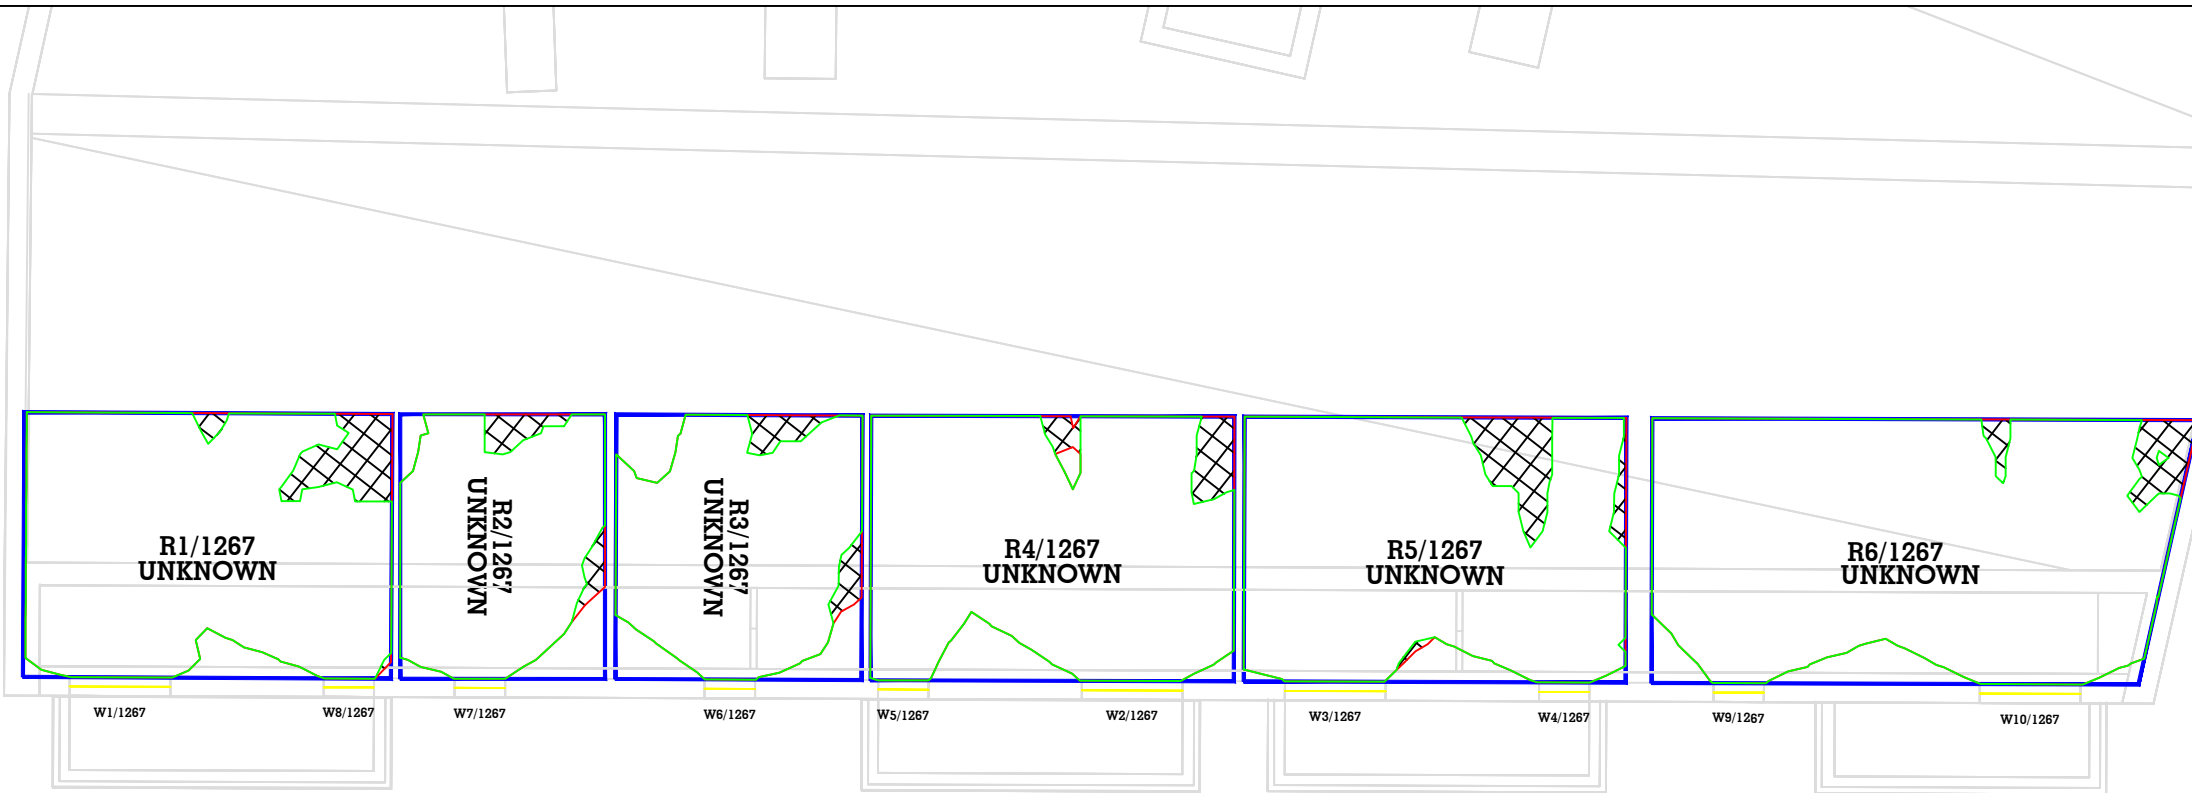


7TH FLOOR- The Bridge, 40 Dearmans Place

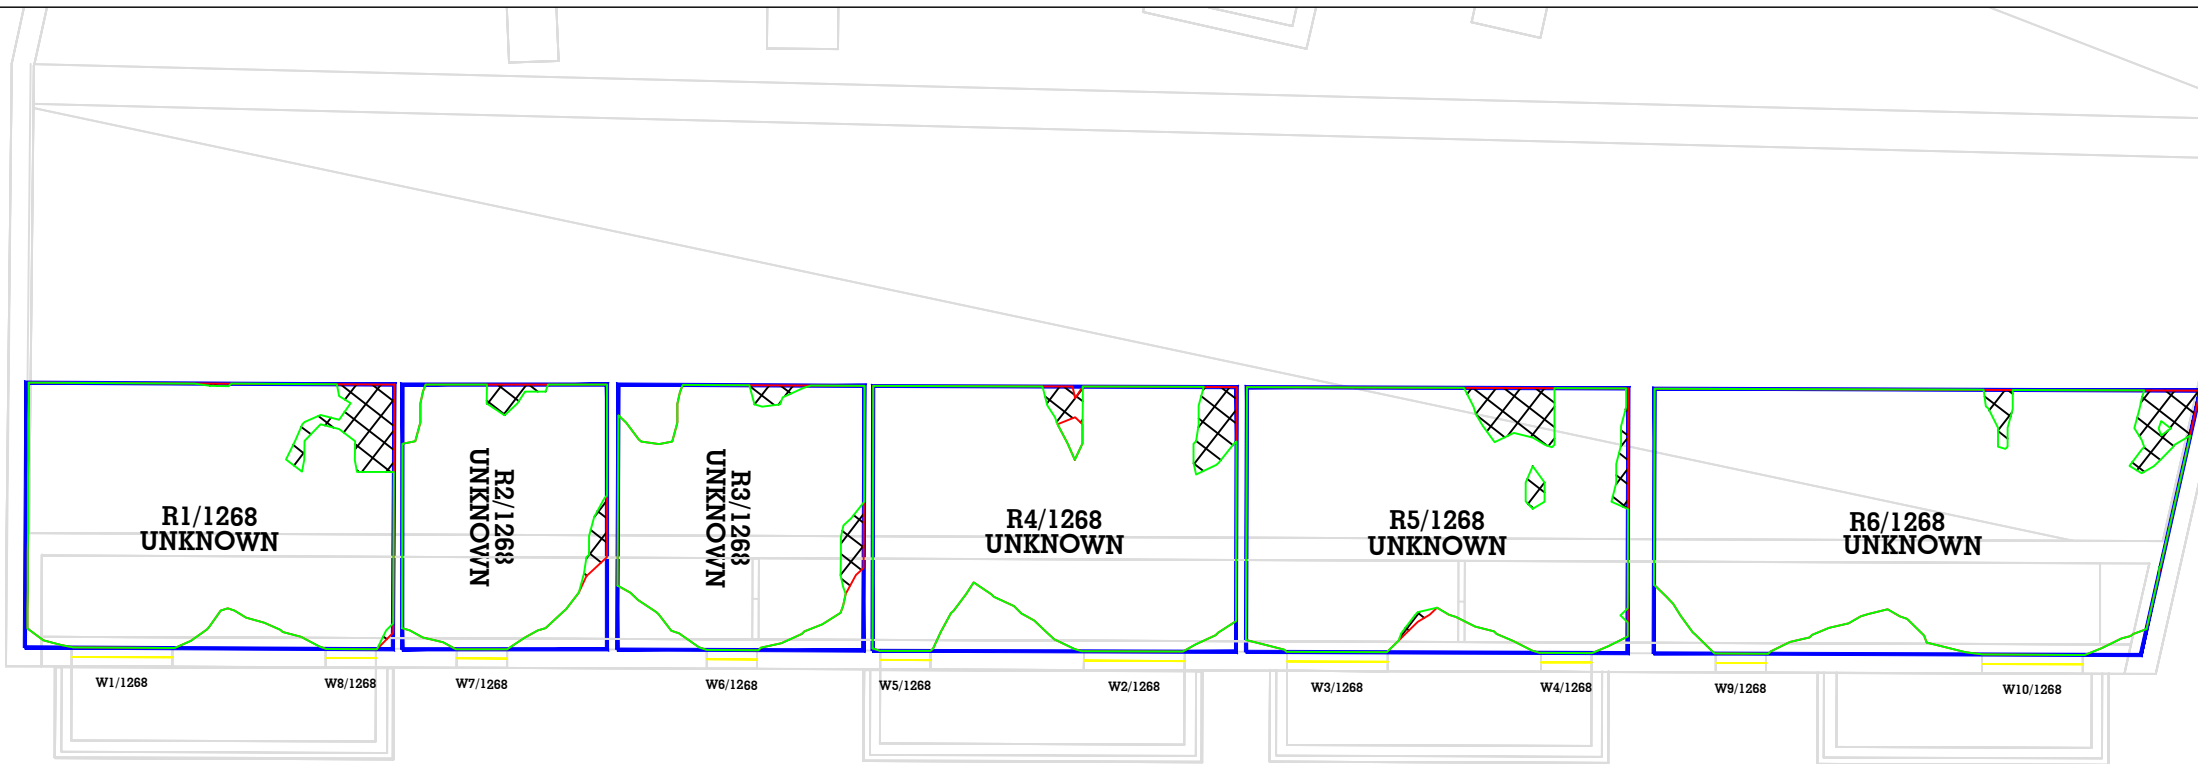

8TH FLOOR- The Bridge, 40 Dearmans Place

Key:

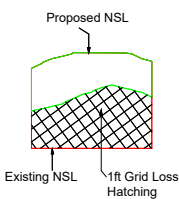

Sources of information

Existing building
Accucities 3D Model
002464_Albert Bridge House,
Manchester_HD_MASRER 08/02/2022

Surrounding buildings
Accucities 3D Model
002464_Albert Bridge House,
Manchester_HD_MASRER 08/02/2022
INFO 22 FEB 2022 (PLANS, RESEARCH)
Riverside
Riverview
Left Bank Apartments

Proposed building
DOWNLOAD 08 AUGUST 2022
0412-SEW-ZZ-M3-A-00000_buildings_220818
DWG PLAN SECTIONS ELEVATIONS 17 AUGUST 2022
ABH RESI Plan, Elevations, Sections and 3D Model - 25 Aug 2022

Project Name
Albert Bridge House

Drawing Title
NO SKYLINE CONTOUR FOR
The Bridge, 40 Dearmans Place

Drawn By
RT

Project No.
AL96_31

Scale @ A3
1/120


Drawing No.
BRE 110

Date
05 OCT 2022

Revision
-


**AVISON
YOUNG**

65 Gresham Street, London, EC2V 7NQ
08449 02 03 04 www.avisonyoung.co.uk

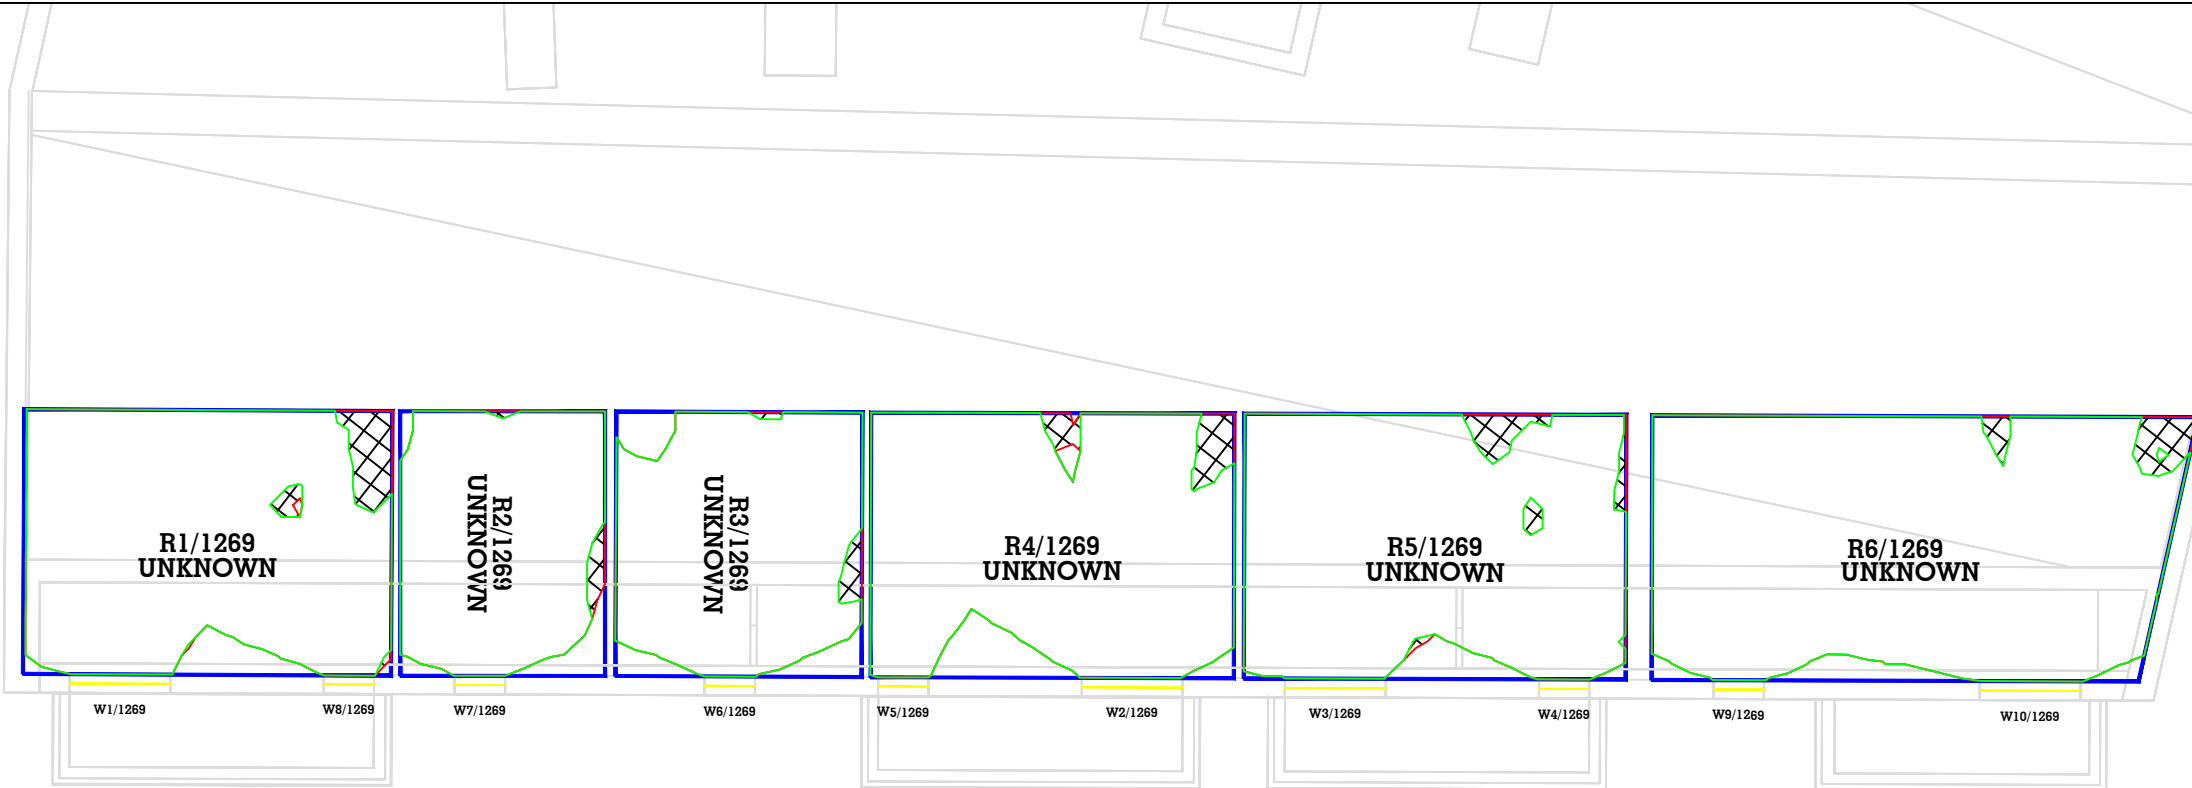


The floor plan shows a long, narrow building layout. At the top, there are several rectangular shapes representing outdoor areas or other rooms. Below these is a long corridor with a series of windows labeled W1/1270, W8/1270, W7/1270, W6/1270, W5/1270, W2/1270, W3/1270, W4/1270, W9/1270, and W10/1270. To the left of the corridor are three rooms labeled R1/1270, R2/1270, and R3/1270, all marked as UNKNOWN. To the right of the corridor are three rooms labeled R4/1270, R5/1270, and R6/1270, also marked as UNKNOWN. A green line traces a path through the rooms and the corridor, starting from the bottom left, moving up into R1, then down, across the corridor, up into R2, then down, across the corridor, up into R3, then down, across the corridor, up into R4, then down, across the corridor, up into R5, then down, across the corridor, up into R6, and finally down to the bottom right. The rooms R2, R3, and R6 have a small green square in the top right corner. The rooms R1, R4, R5, and R6 have a small green square in the top left corner. The rooms R2, R3, and R6 have a small green square in the bottom right corner. The rooms R1, R4, R5, and R6 have a small green square in the bottom left corner.

This drawing is Copyright © of Avison Young (UK) Limited. Do not scale this drawing. All dimensions to be checked on site. Drawing to be read in conjunction with any specifications, schedules and Consultants drawings and details. Avison Young shall not be liable for the use of this drawing by any other person for any purpose other than the specific purpose for which it was prepared.

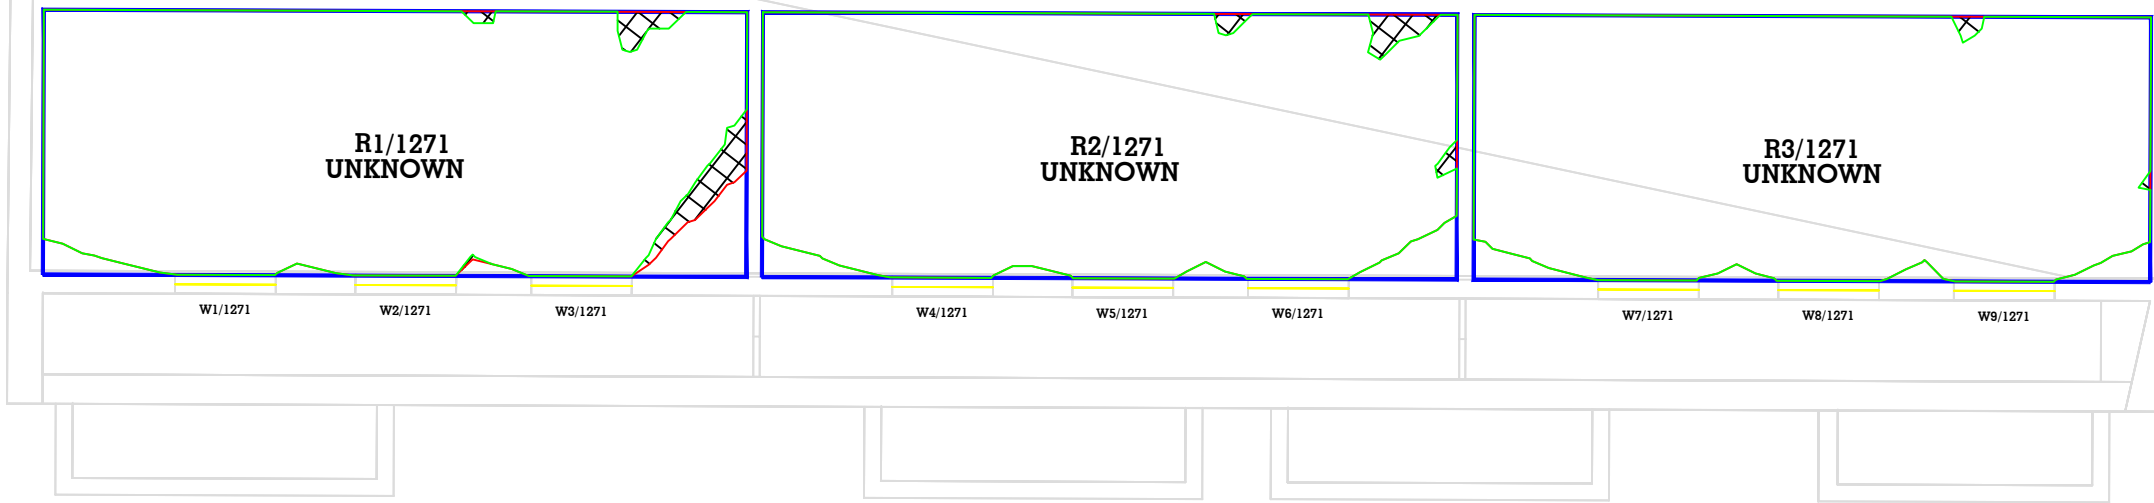

11TH FLOOR- The Bridge, 40 Dearmans Place

Key:

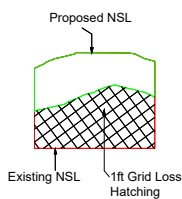

Sources of information

Existing building
Accucities 3D Model
002464_Albert Bridge House,
Manchester_HD_MASRER 08/02/2022

Surrounding buildings
Accucities 3D Model
002464_Albert Bridge House,
Manchester_HD_MASRER 08/02/2022
INFO 22 FEB 2022 (PLANS, RESEARCH)
Riverside
Riverview
Left Bank Apartments

Proposed building
DOWNLOAD 08 AUGUST 2022
0412-SEW-ZZ-M3-A-00000_buildings_220818
DWG PLAN SECTIONS ELEVATIONS 17 AUGUST 2022
ABH RESI Plan, Elevations, Sections and 3D Model - 25 Aug 2022

Project Name
Albert Bridge House

Drawing Title
NO SKYLINE CONTOUR FOR
The Bridge, 40 Dearmans Place

Drawn By
RT
Scale @ A3
1/120
Date
05 OCT 2022

Project No.
AL96_31
Drawing No.
BRE 112
Revision
-



65 Gresham Street, London, EC2V 7NQ
08449 02 03 04 www.avisonyoung.co.uk