


Hough End Leisure Centre

Artificial Turf Pitch



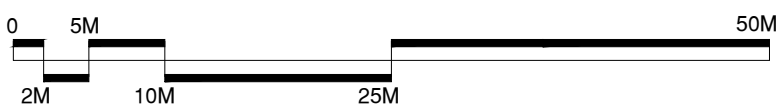

CONSULTANTS
Surfacing Standards Limited
14 Park House, Colby
Northwich, Cheshire, WA7 5AG
01584 400372

1. DO NOT SCALE FROM DRAWING. ALL DIMENSIONS TO BE CHECKED ON SITE PRIOR TO COMMENCEMENT OF WORKS.
2. THIS DRAWING IS COPYRIGHT TO SURFACING STANDARDS LTD.
3. ALL PERSONNEL SHOULD BE AWARE OF THE HEALTH AND SAFETY PLAN WHICH IS RETAINED IN THE SITE MANAGERS OFFICE.





03	PLANNING ISSUE	ME	WB	08/01/23
02	PLANNING ISSUE	ME	WB	30/08/22
01	PLANNING ISSUE	ME	WB	22/07/22
00	PLANNING ISSUE	ME	WB	28/04/22
REV	DESCRIPTION	REV	CK	DATE



Surfacing Standards Limited
SPORTS PITCH CONSULTANTS

AUTHOR ME			
TITLE Hough End Leisure Centre Artificial Turf Pitch Proposed AGP Drainage Layout			
PROJECT LANO/CLS 015	SCALE 1:500	SIZE A1	
DRAWING No 01		REVISION 03	