


1. **Introduction**
 2. **Background**
 3. **Methodology**
 4. **Results**
 5. **Conclusion**
 6. **References**
 7. **Appendix**
 8. **Index**
 9. **Table of Contents**
 10. **Summary**
 11. **Abstract**
 12. **Keywords**
 13. **Subject**
 14. **Category**
 15. **Section**
 16. **Page**
 17. **Number**
 18. **Volume**
 19. **Issue**
 20. **Year**
 21. **Month**
 22. **Day**
 23. **Time**
 24. **Location**
 25. **Author**
 26. **Editor**
 27. **Reviewer**
 28. **Editorial Board**
 29. **Editorial Board**
 2

1. ALL DIMENSIONS IN MM UNLESS OTHERWISE NOTED.


CK Hutchison Networks (UK) Limited 450 Longwater Avenue, Green Park, Reading, RG30 3UR	
Design Consultant & Principal Contractor:  Great British Communications Lapwing House, Block 3 Forward Point, Tan House Lane, Widnes, Cheshire, WAB 0SL t. 44 (0)151 420 4128 www.gbcservices.co.uk	
Site Name:	ST MARY'S ROAD
3UK Nominal ID:	MAN21916
Address:	ST MARY'S ROAD NEWTON HEATH MANCHESTER M40 0AT
Title:	001 DRAWING REGISTER
Project:	UNILATERAL SW
Purpose of Issue:	PLANNING
MBNL/TM/H3G Cell ID: MAN658/89631/M1368	
Drawing No:	MAN21916_MAN658_89631_M1368_GA_REV_A A

SITE LOCATION

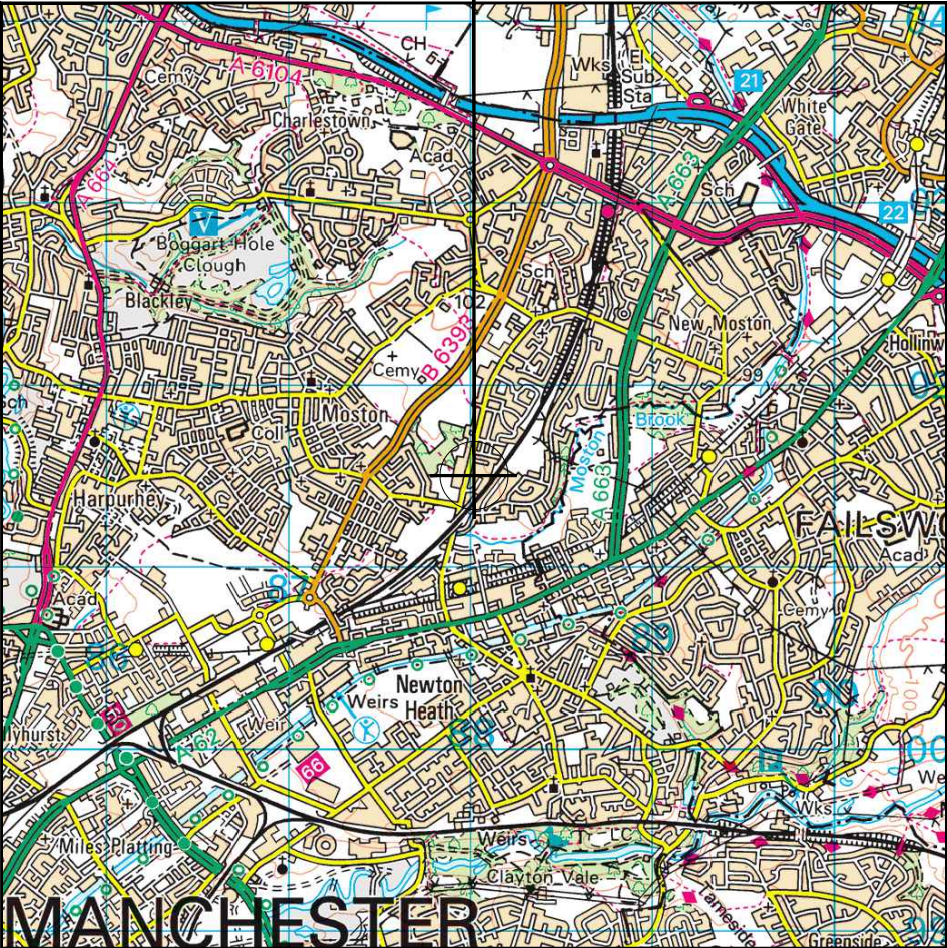

Reproduced by permission of Ordnance Survey on behalf of the Controller of Her Majesty's Stationery Office
All rights reserved. © Crown Copyright licence no. 100022432


SITE AREA PLAN

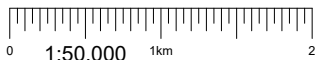

SITE PHOTOGRAPH




SITE LOCATION

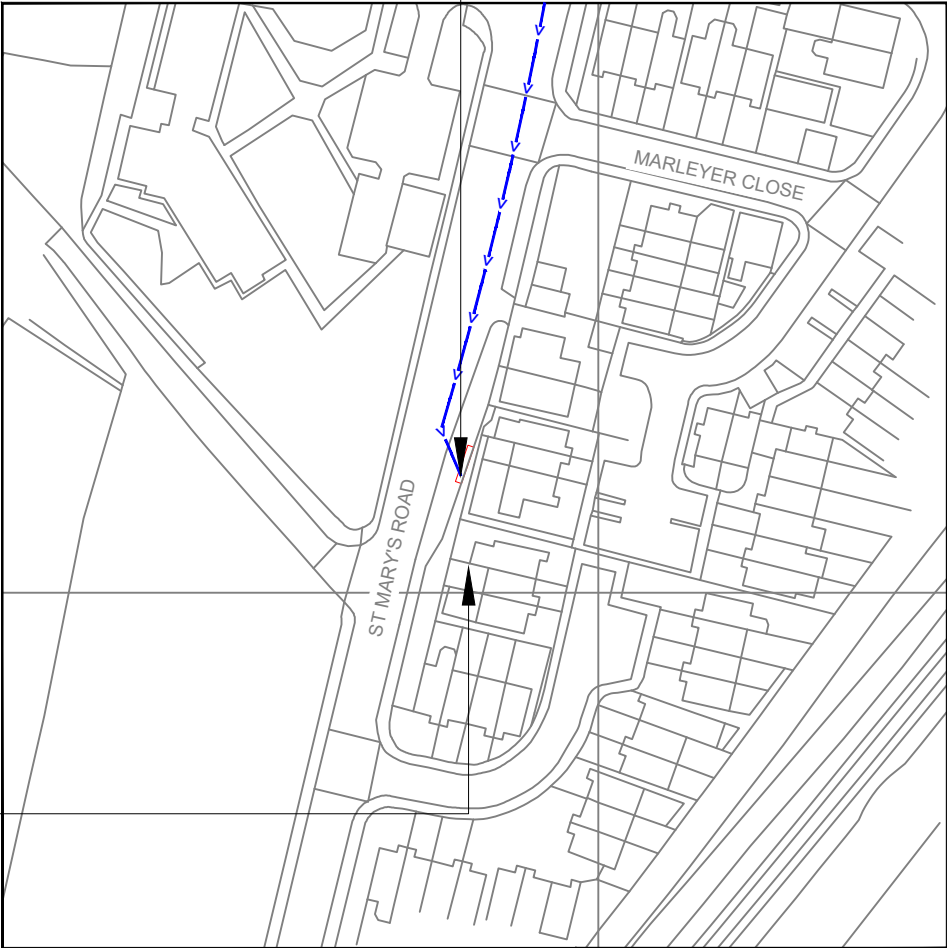

Reproduced by permission of Ordnance Survey on behalf of the Controller of Her Majesty's Stationery Office
All rights reserved. © Crown Copyright licence no. 100022432

NGR E: 387978 N: 401422

SITE LOCATION PLAN

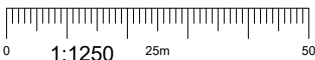

GOOGLE MAPS QR CODE

GOOGLE MAPS - <https://tinyurl.com/2s48br2n>

STREETVIEW - <https://tinyurl.com/2p98t6j8>

NOTES:

1. ALL DIMENSIONS IN MM UNLESS OTHERWISE NOTED.

Access Route To Site:



Directions To Site: -

Take M60, A6104 and Broadway/A663 to Nuthurst Rd in New Moston, Manchester. Head north-west on M60. At junction 21, exit towards A663/Rochdale/A627(M)/Chadderton. Turn left onto the A6104 slip road. Hollinwood/Oldham/A62/Manchester/A663. Turn left onto Semple Wy/A6104. Use any lane to turn right onto Hollinwood Ave/A6104. Turn left onto Broadway/A663. Drive to St Mary's Rd. Turn right onto Nuthurst Rd. Slight left onto St Mary's Rd. Destination will be on the left.

A	Issued for Planning	TJP	RWB	09.12.22
REV	MODIFICATION	BY	CH	DATE

CK Hutchison
Networks (UK)
Limited

450 Longwater Avenue,
Green Park,
Reading,
RG30 3UR

Design Consultant & Principal Contractor:



Great British Communications
Lapwing House, Block 3 Forward Point,
Tan House Lane, Widnes, Cheshire, WAB 0SL
t. 44 (0)151 420 4128
www.gbcservices.co.uk

Site Name: ST MARY'S ROAD

3UK Nominal ID: MAN21916

Address: ST MARY'S ROAD
NEWTON HEATH
MANCHESTER
M40 0AT

Title: 002 SITE LOCATION PLAN


Project: UNILATERAL SW

Purpose of Issue: PLANNING


MBNL/TM/H3G Cell ID:
MAN658/89631/M1368

Drawing No: MAN21916_MAN658_89631_M1368_GA_REV_A

Issue: A

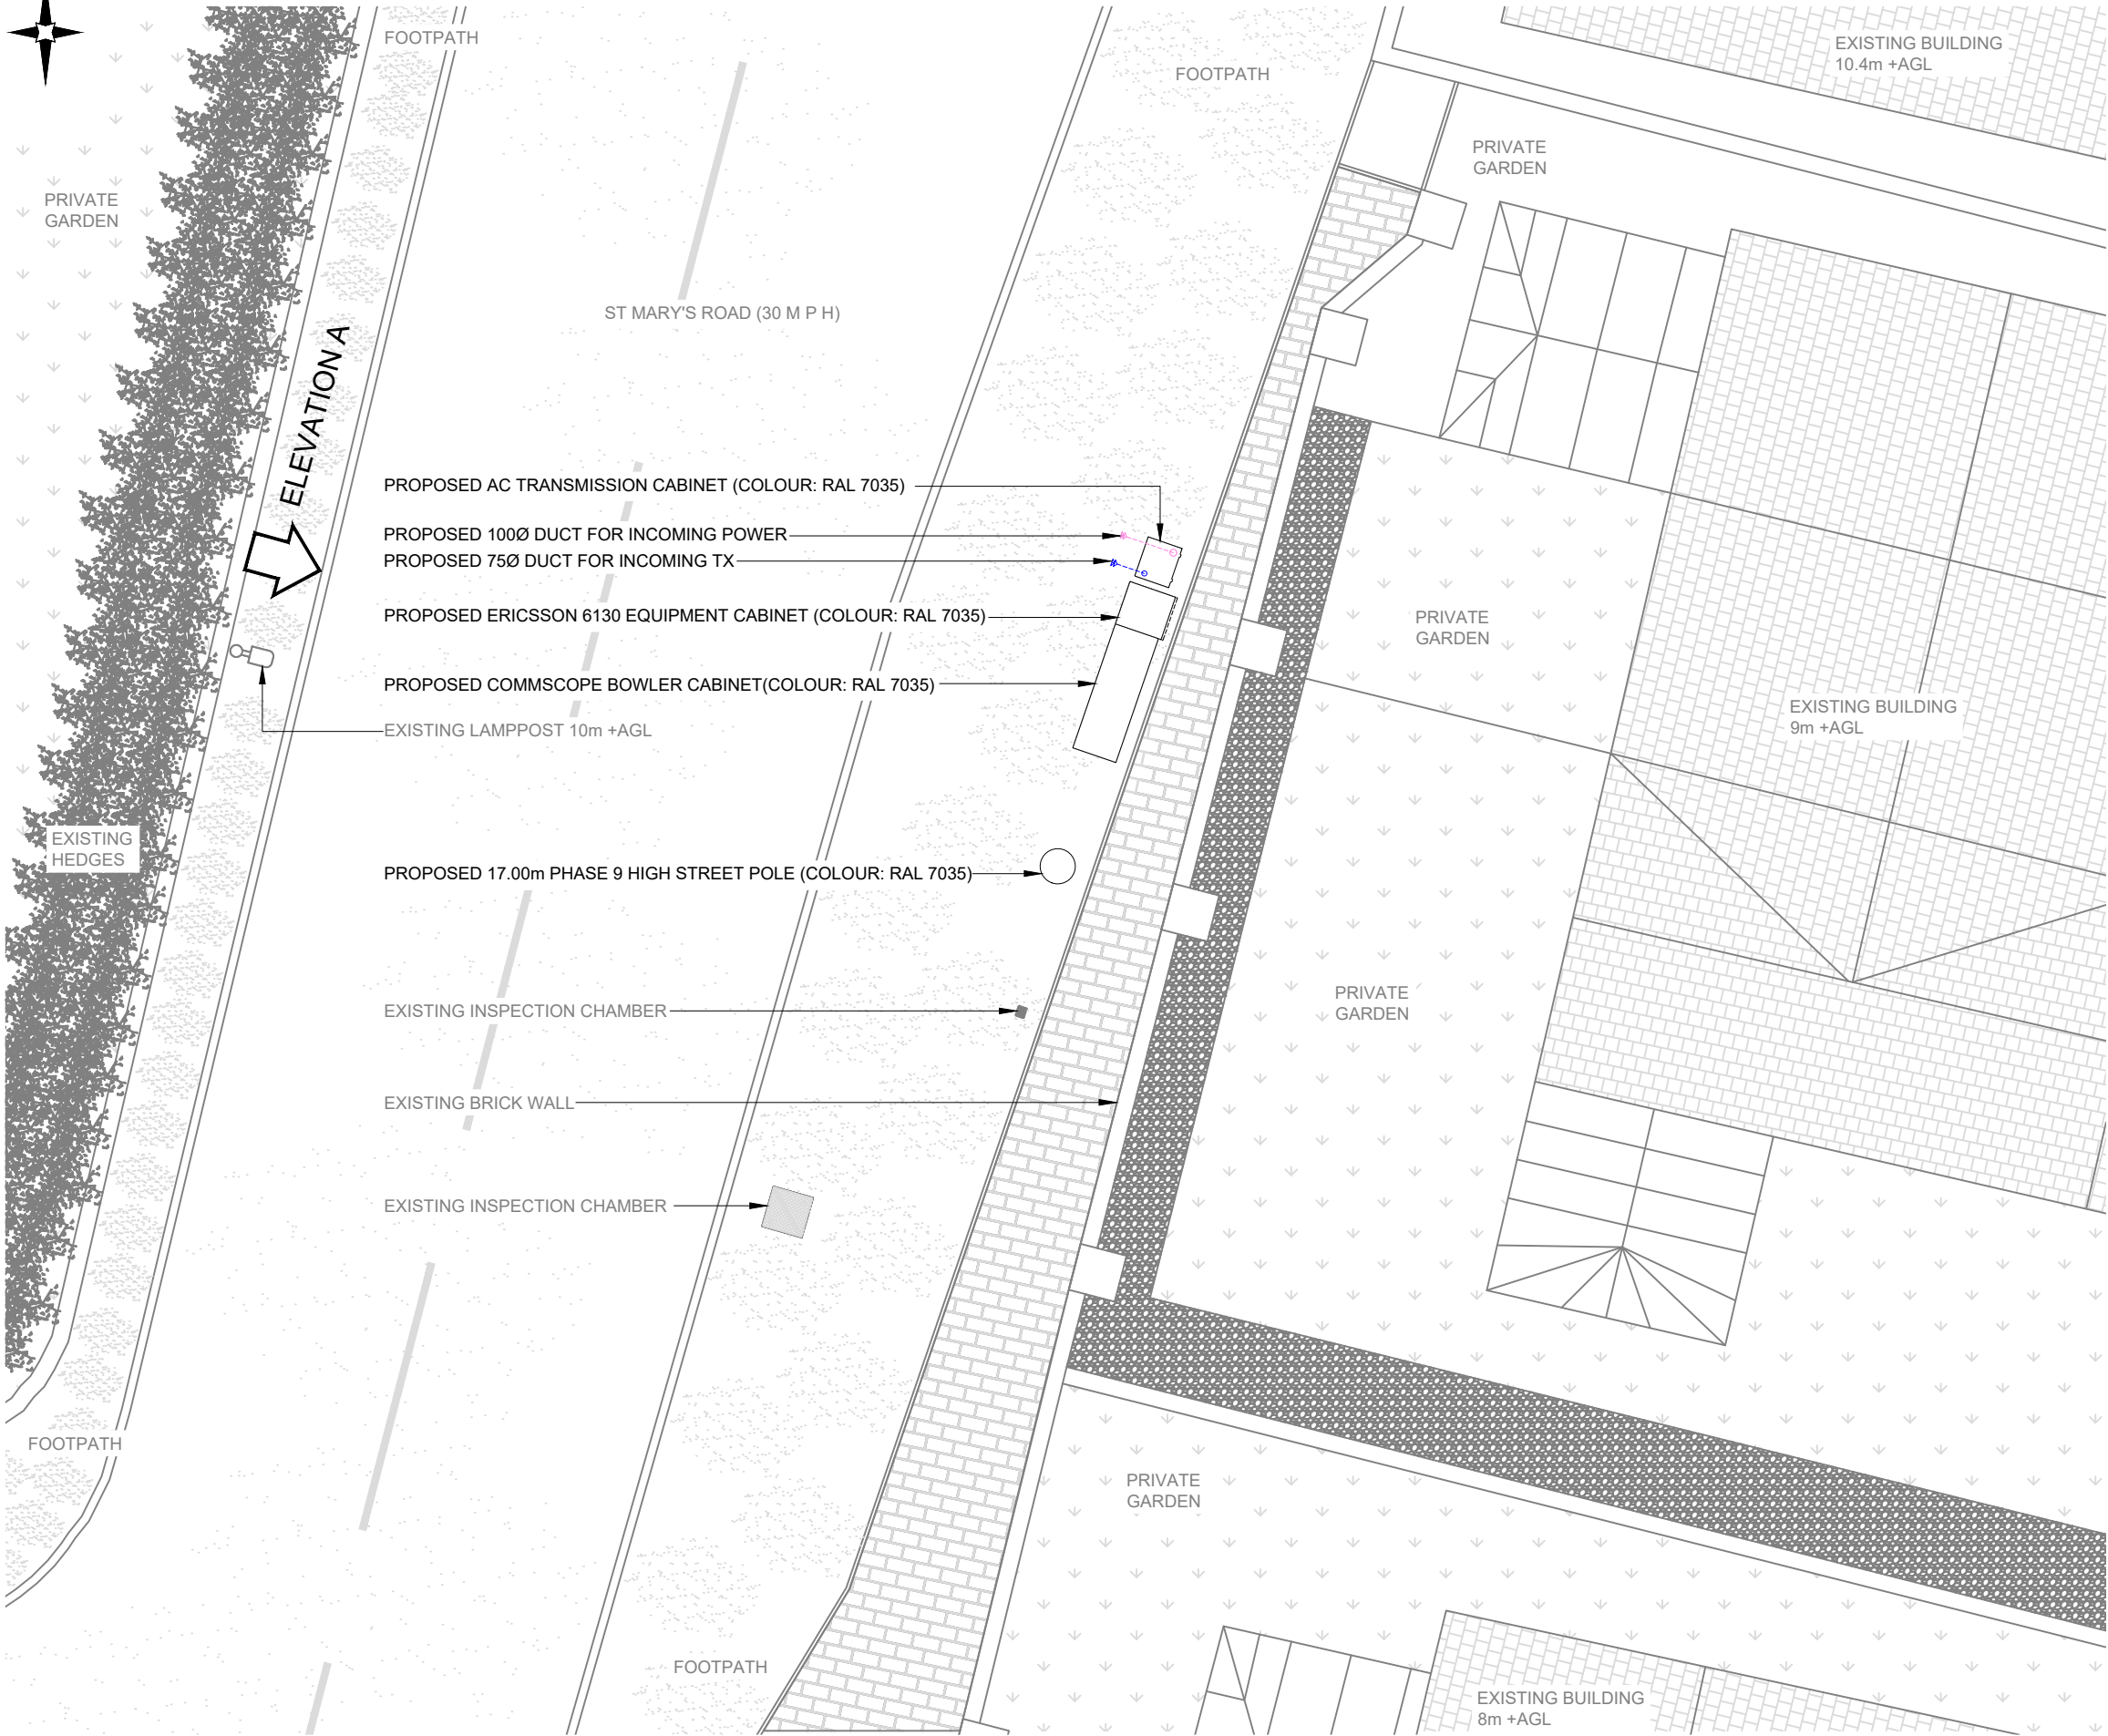

PROPOSED SITE PLAN

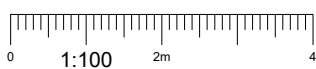

NOTES:

1. ALL DIMENSIONS IN MM UNLESS OTHERWISE NOTED.

REV	MODIFICATION	BY	CH	DATE
A	Issued for Planning	TJP	RWB	09.12.22

CK Hutchison
Networks (UK)
Limited

450 Longwater Avenue,
Green Park,
Reading,
RG30 3UR

Design Consultant & Principal Contractor:



Great British Communications
Lapwing House, Block 3 Forward Point,
Ton House Lane, Widnes, Cheshire, WAB 0SL
t. 44 (0)151 420 4128
www.gbcservices.co.uk

Site Name: ST MARY'S ROAD

3UK Nominal ID: MAN21916

Address: ST MARY'S ROAD
NEWTON HEATH
MANCHESTER
M40 0AT

Title: 215 PROPOSED SITE PLAN


Project: UNILATERAL SW

Purpose of Issue: PLANNING

MBNL/TM/H3G Cell ID:
MAN658/89631/M1368

Drawing No: MAN21916_MAN658_89631_M1368_GA_REV_A

Issue: A

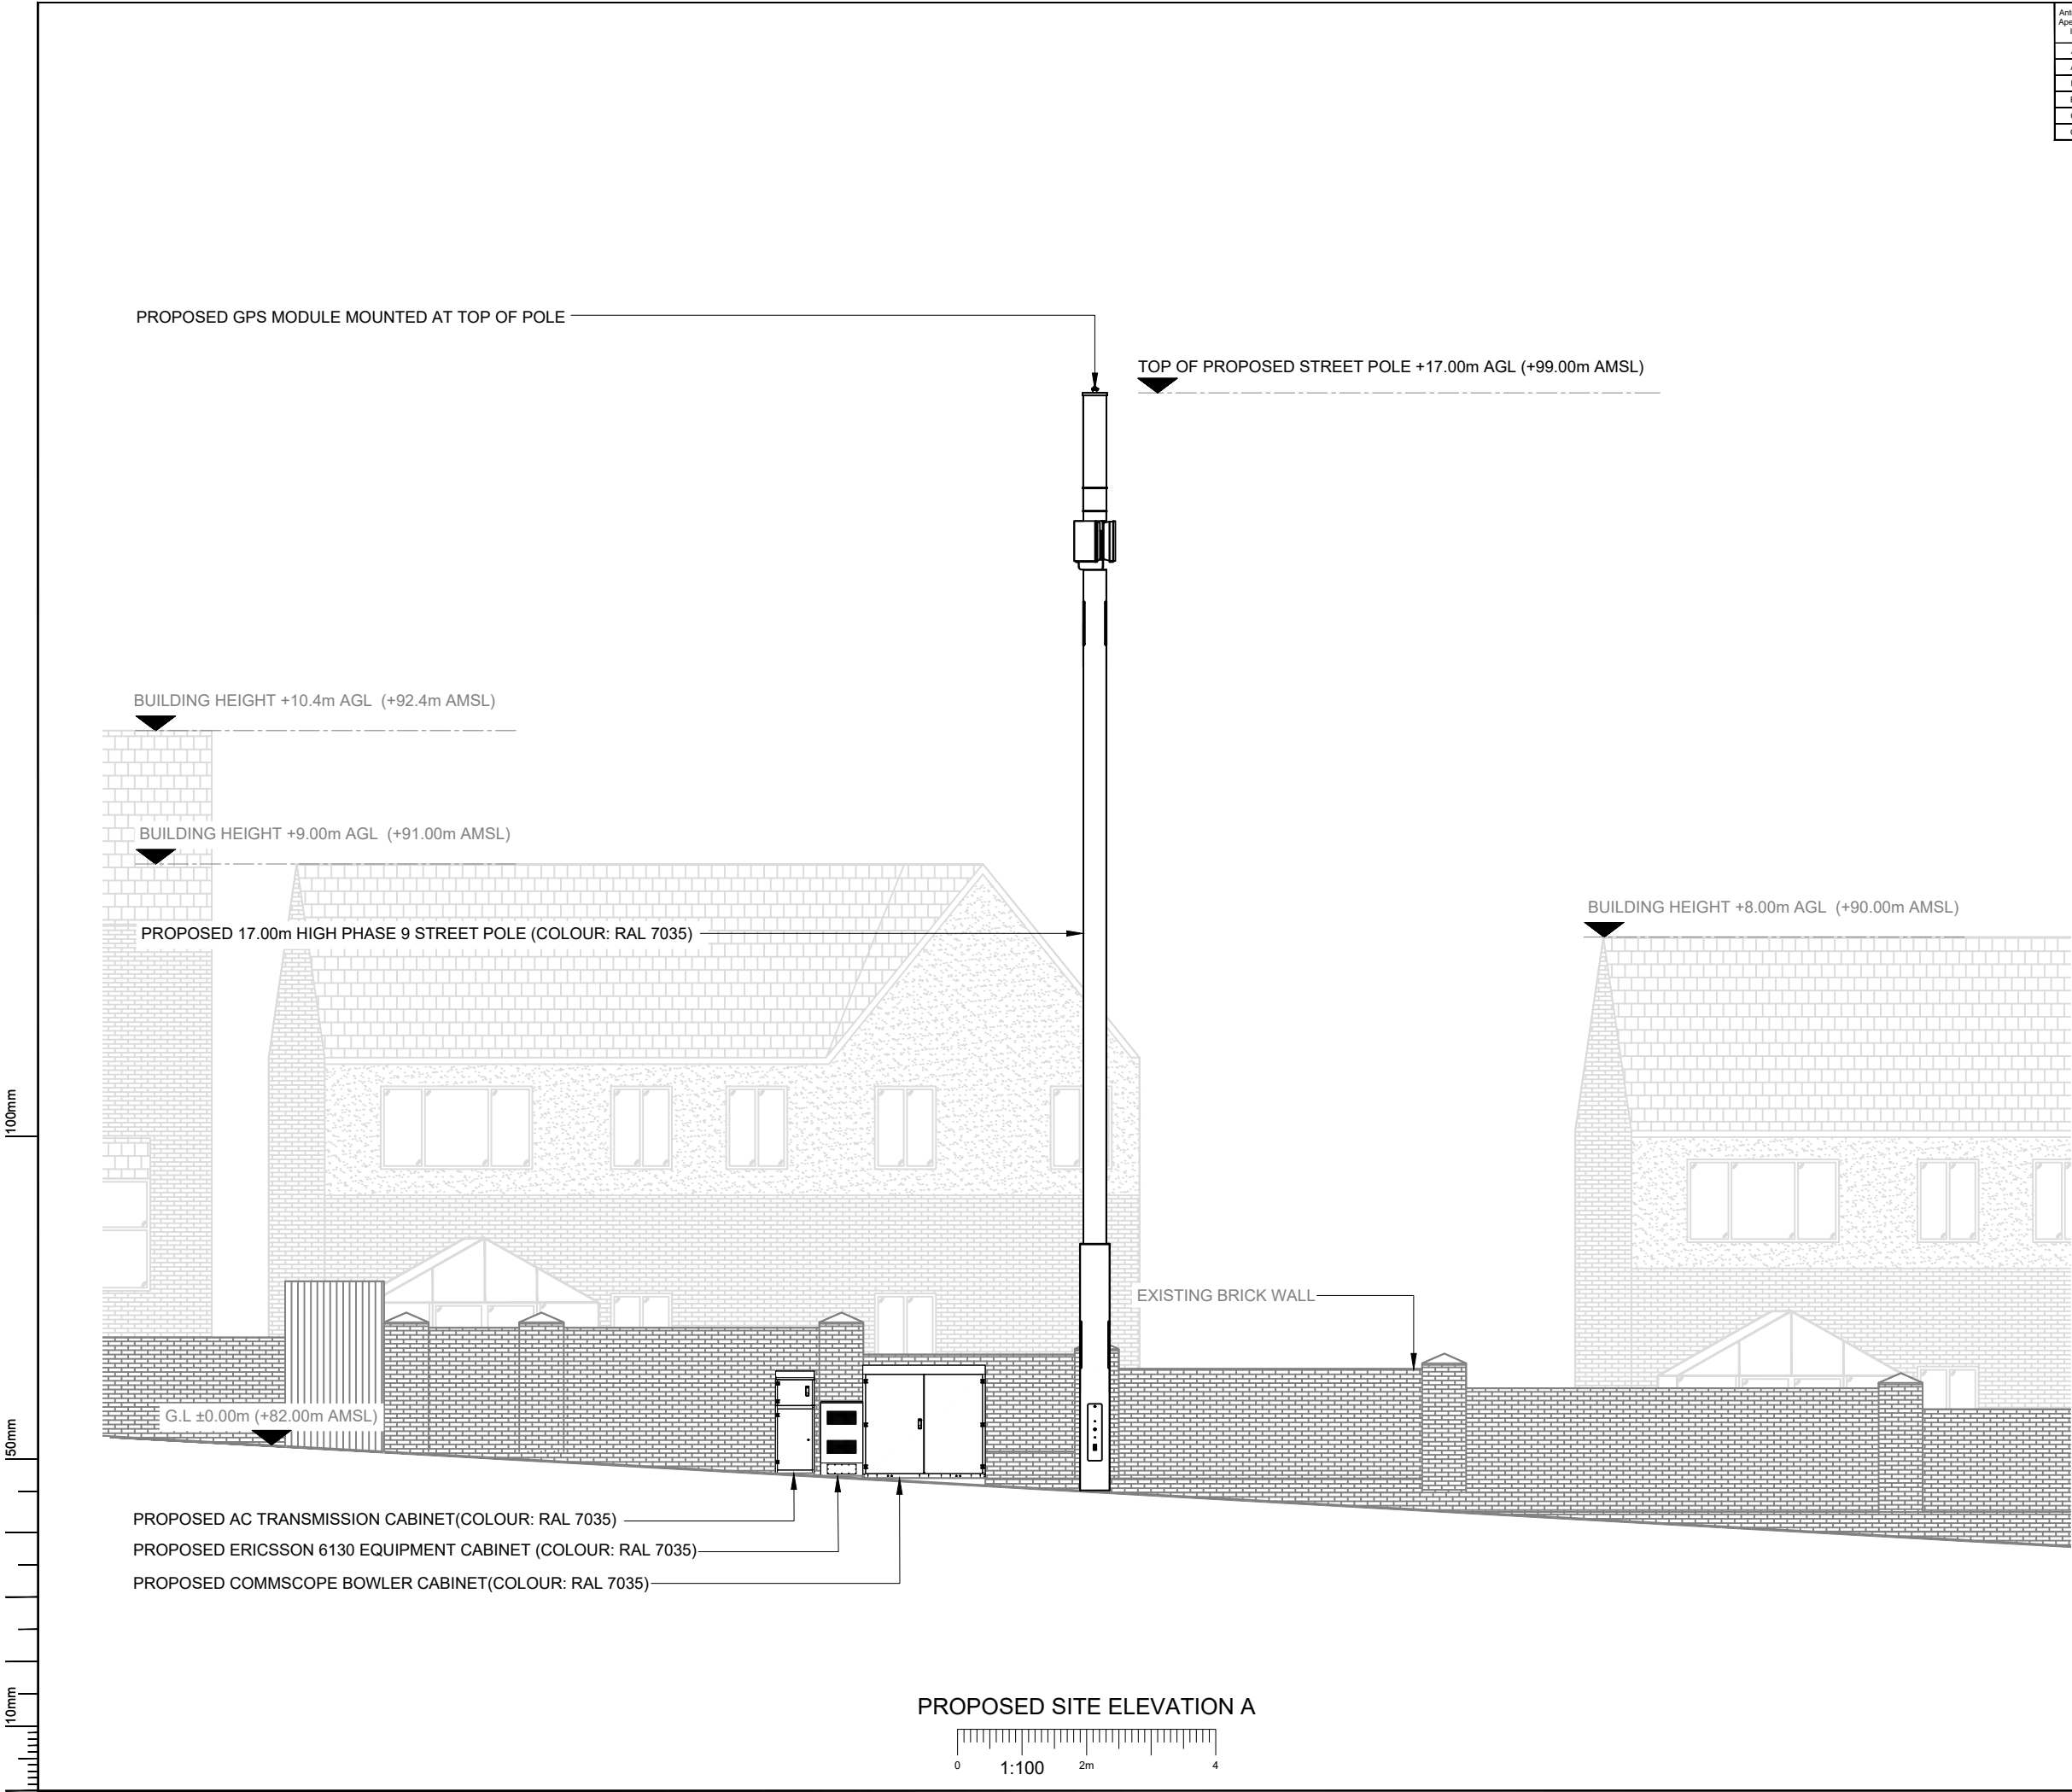

Antenna Aperture ID	Proposed 4G/5G Bearing
A1	20°
A2	20°
B1	140°
B2	140°
C1	260°
C2	260°

- NOTES:
- ALL DIMENSIONS IN MM UNLESS OTHERWISE NOTED.

A	Issued for Planning	TJP	RWB	09.12.22
REV	MODIFICATION	BY	CH	DATE

CK Hutchison Networks (UK) Limited

450 Longwater Avenue,
Green Park,
Reading,
RG30 3UR

Design Consultant & Principal Contractor:



Great British Communications
Lapwing House, Block 3 Forward Point,
Ton House Lane, Widnes, Cheshire, WAB 0SL
t. 44 (0)151 420 4128
www.gbcservices.co.uk

Site Name: **ST MARY'S ROAD**

3UK Nominal ID: **MAN21916**

Address: **ST MARY'S ROAD
NEWTON HEATH
MANCHESTER
M40 0AT**

Title: **265 PROPOSED SITE ELEVATION**

Project: **UNILATERAL SW**

Purpose of Issue: **PLANNING**

MBNL/TM/H3G Cell ID:
MAN658/89631/M1368

Drawing No: **MAN21916_MAN658_89631_M1368_GA_REV_A**

Issue: **A**