




AA PROJECTS
DELIVERING EXCELLENCE WITH
DREES & SOMMER

Notes:

Copyright: All rights reserved. This drawing must not be reproduced without permission from AA Projects Ltd. Do not scale off this drawing. All dimensions are to be checked on site by contractor / sub-contractor. Any discrepancies to be reported to AA Projects Ltd.

Rev	Date	Revision notes	By	Check



L7 Pilkington Court
Sinclear Way
Prescot Business Park
Prescot
Liverpool
L34 2DS
Tel: 0151 430 2340

Office Locations
Birmingham, Leeds, Liverpool, London, Manchester, Oxford, Rugby, Newcastle
www.aaprojects.co.uk

Client	Drawing Title		
Equians MCC	Hall Lane Resource Centre Basement Floor Plan		
Project Title	Drawn	Date	
PSDS	LK	11/22	
Hall Lane Resource Centre	Checked	Date	
		11/22	

DWG No: 19972-HLC-100Scale: 1:100Revision