


Notes:
Please Note:
Plans & Layouts provided by others (MCC), AA Projects accept no responsibility for there accuracy or completeness.

B01A-02-000 Stairwell
B01A
Level 02



Scale (m)
1:100
0 5 10

Copyright: All rights reserved. This drawing must not be reproduced without permission from AA Projects Ltd. Do not scale off this drawing. All dimensions are to be checked on site by contractor / sub-contractor. Any discrepancies to be reported to AA Projects Ltd.

Rev	Date	Revision notes	By	Check
-----	------	----------------	----	-------



AA PROJECTS
DELIVERING EXCELLENCE WITH
DREES & SOMMER

Sheet 1.06
Part First Floor
South Harrington
Brunswick Business Park
Liverpool
L3 2HG
Tel: 0151 430 2340

Office Locations
Birmingham, Leeds, Liverpool, London, Manchester, Oxford, Rugby, Newcastle
www.aaprojects.co.uk



Client Equans MCC	Drawing Title Harpurhey District Office Proposed Second Floor Plan
-------------------------	--

Project Title PSDS Harpurhey District Office	Drawn LK	Date 11/22
	Checked PT	Date 11/22