
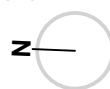


PROPOSED INTERNAL ACCOMMODATION (excl. existing)		
Zone	Room	Area (m ²)
0.0	HALL	5.65
0.1	KITCHEN / DESIGN	33.39
0.2	LOUNGE	28.27
0.2	STUDIO	17.71
0.3	STORE	2.70
0.4	LOBBY	2.59
0.5	UTILITY	5.15

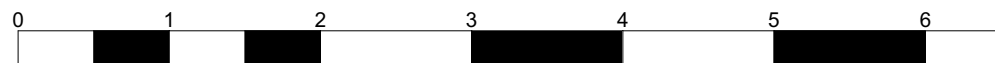

SURVEY NOTE: existing site plan, position, size and species of all surrounding buildings, trees and vegetation are **UNSURVEYED** and are for indicative purposes only.

20 003 8 Proposed Ground Floor

SCALE 1:50@A3

SITE 10 RUSHFORD AVENUE, Levenshulme. CLIENT A. Rault & A. Thomas

STATUS **PLANNING**

DRAWN BY **RN** CONTACT **07907 338749** FURTHER INFO www.fnarchitects.co.uk

FIRST PRINTED 2021.08.26

This drawing is the intellectual property of f(n)Architects Limited and is protected by Copyright. Not for reproduction without prior written agreement. Do not scale from this drawing. Do not rely on this drawing for purposes other than the recorded status. Contractors must be familiar with the relevant Asbestos and other site specific risk registers prior to undertaking any work contained on this drawing.

f⁽ⁿ⁾
ARCHITECTS