


Notes:
Please Note:
Plans & Layouts provided by others (MCC), AA Projects accept no responsibility for there accuracy or completeness.

B01A-02-000 Stairwell
B01A
Level 02



Scale (m)
1:100
0 5 10

Copyright: All rights reserved. This drawing must not be reproduced without permission from AA Projects Ltd. Do not scale off this drawing. All dimensions are to be checked on site by contractor / sub-contractor. Any discrepancies to be reported to AA Projects Ltd.

AA PROJECTS
Suite 1.08
Part First Floor
South Harrington
Brunswick Business Park
Liverpool
L3 2BG
Tel: 0151 430 2340
Office Locations
Birmingham, Leeds, Liverpool, London, Manchester, Oxford, Rugby, Newcastle
www.aaprojects.co.uk

Client:
Equans
MCC
Drawing Title:
Harpurhey District Office
Existing Second Floor Plan

Project Title: PSDS Harpurhey District Office	Drawn: LK	Date: 11/22
	Checked: PT	Date: 11/22