


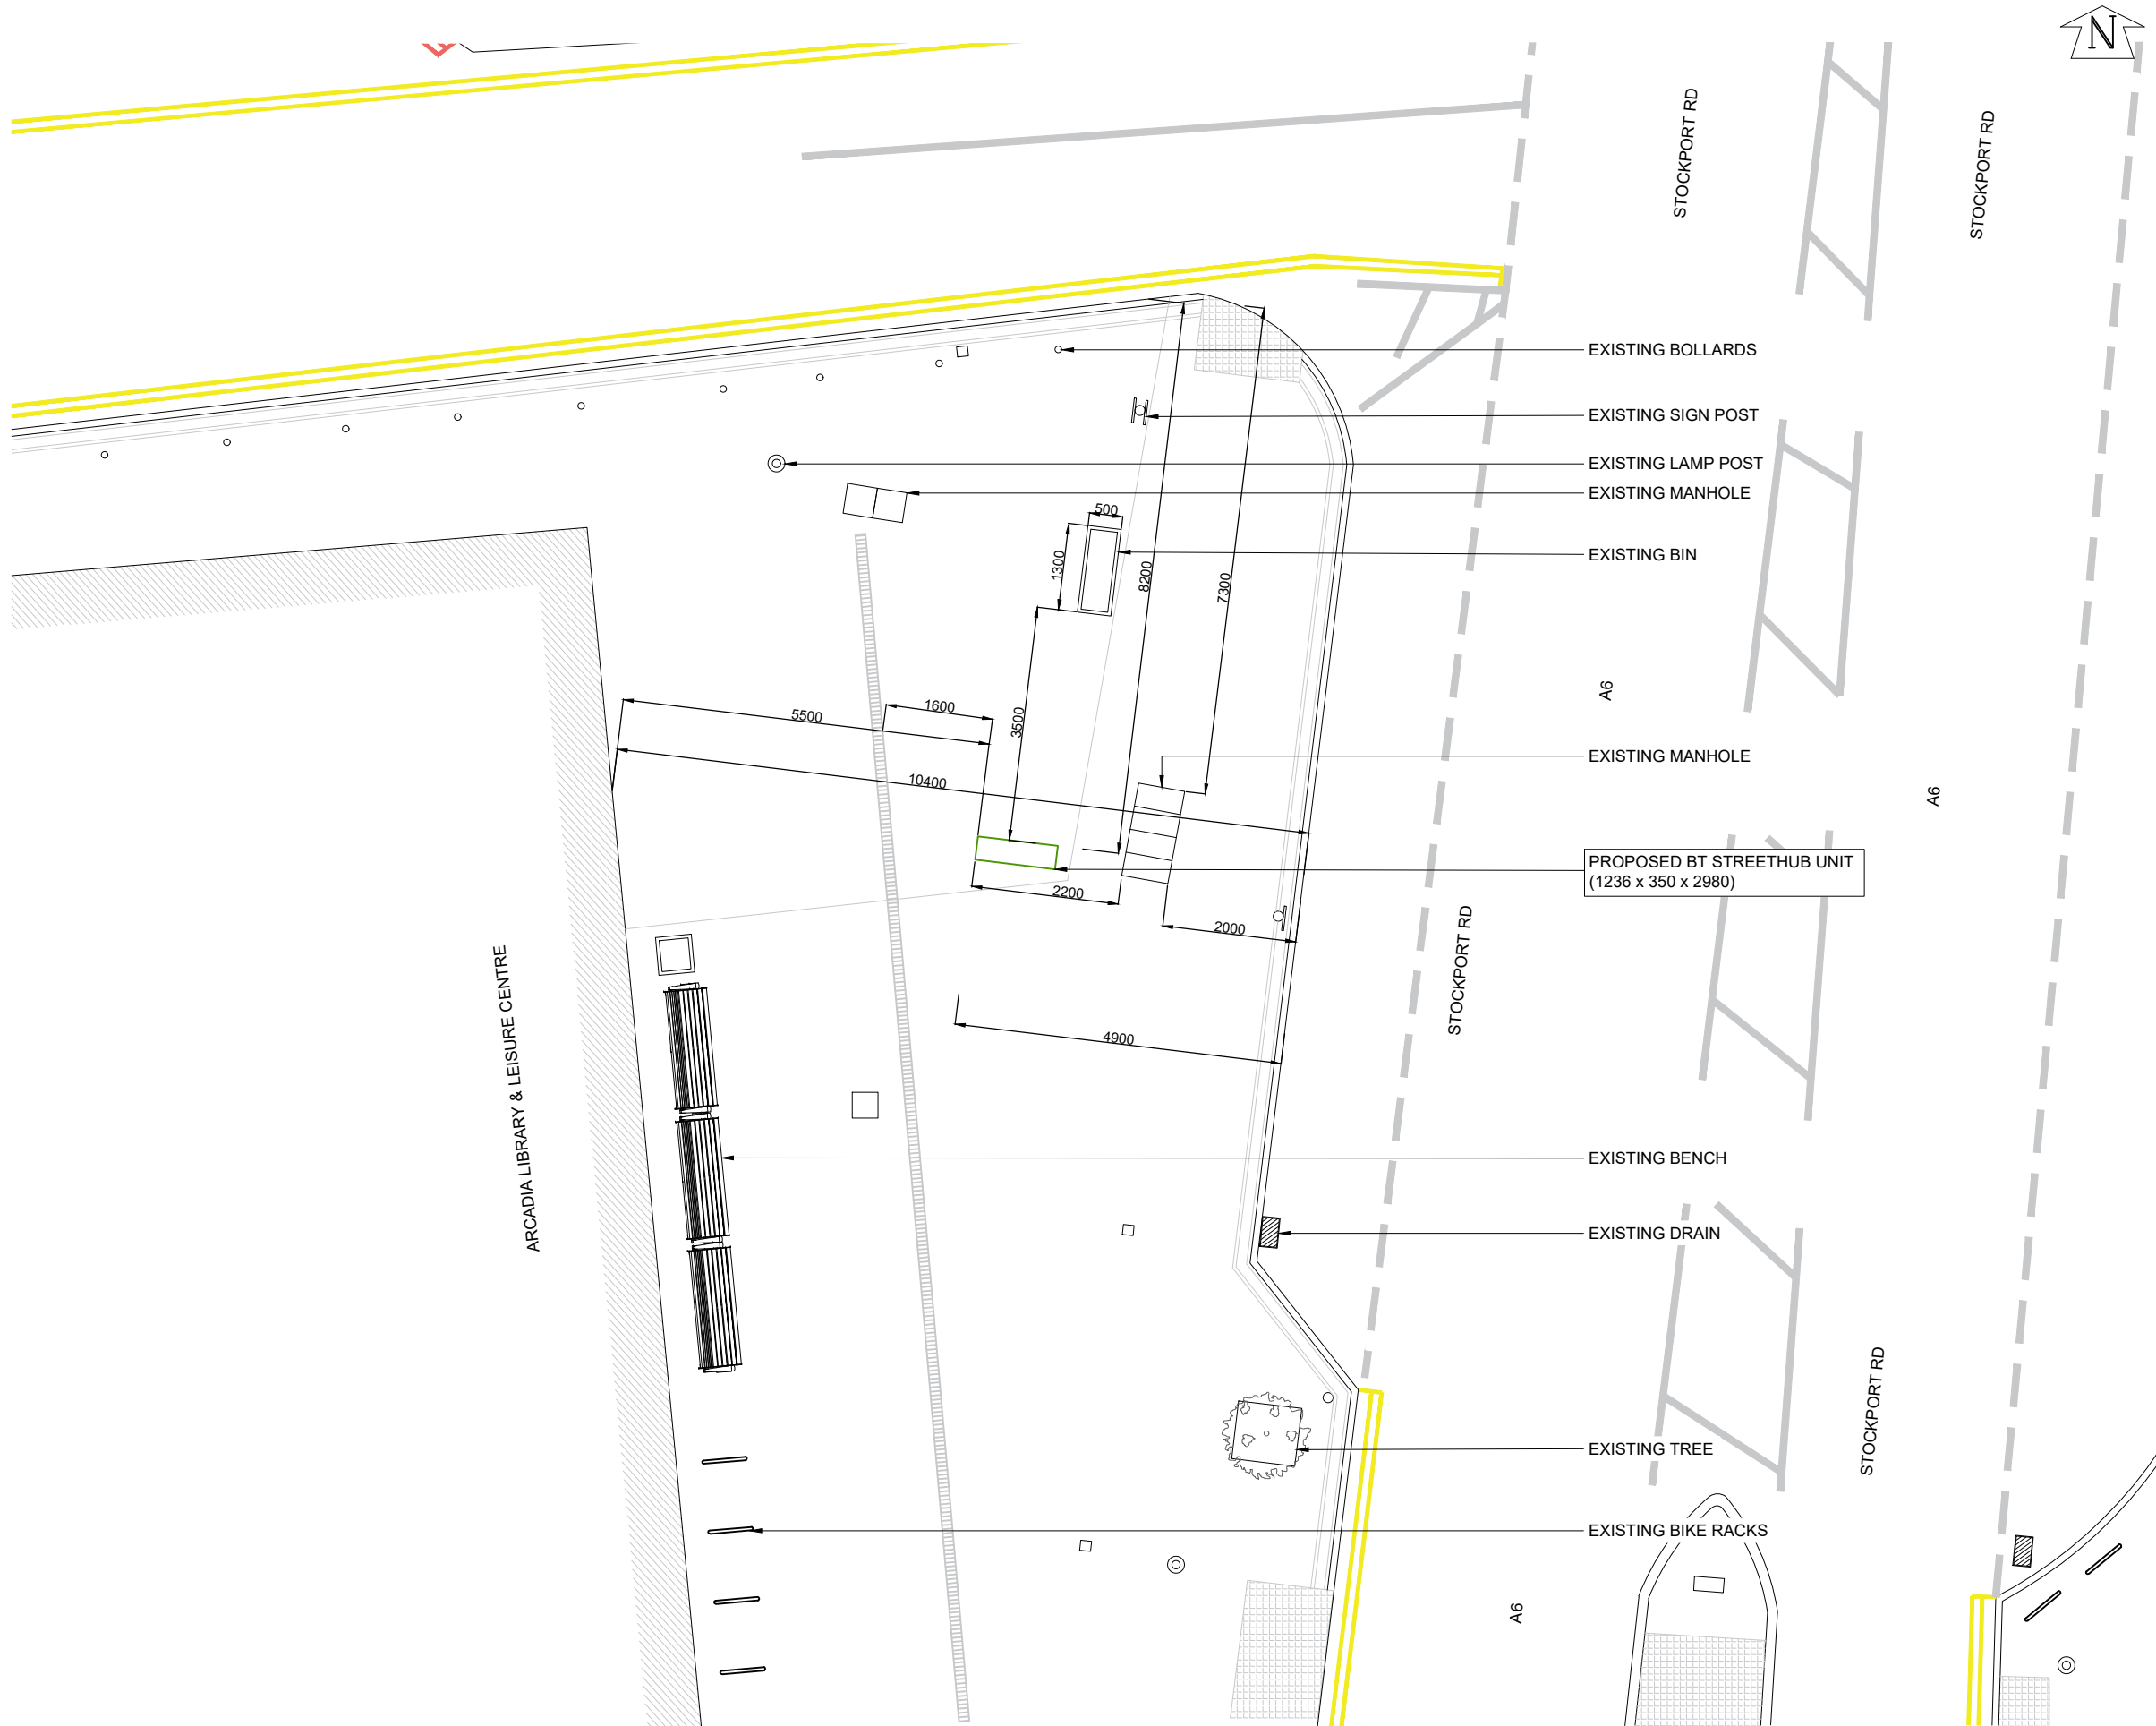

GENERAL NOTES

Use written dimensions only, do not scale from drawing. Use latest revision of all referenced information.

A	14.10.22	New BT Streethub Structure	MD	JE
Rev	Date	Description	Drawn	Chkd

Solutions30
Solutions for New Technologies

BT

Drg Status
PLANNING

Cell No. & Name
MAN206

Site Name & Address
Pavement o/s Arcadia Library & Leisure Centre, Yew Tree Ave, Levenshulme, Manchester M19 3PH

Drawing Title
PROPOSED SITE PLAN

Scale	1:100	Date	14.10.2022
Drawn By	MD	Checked By	JE
Drawing Number 002		Revision A	