
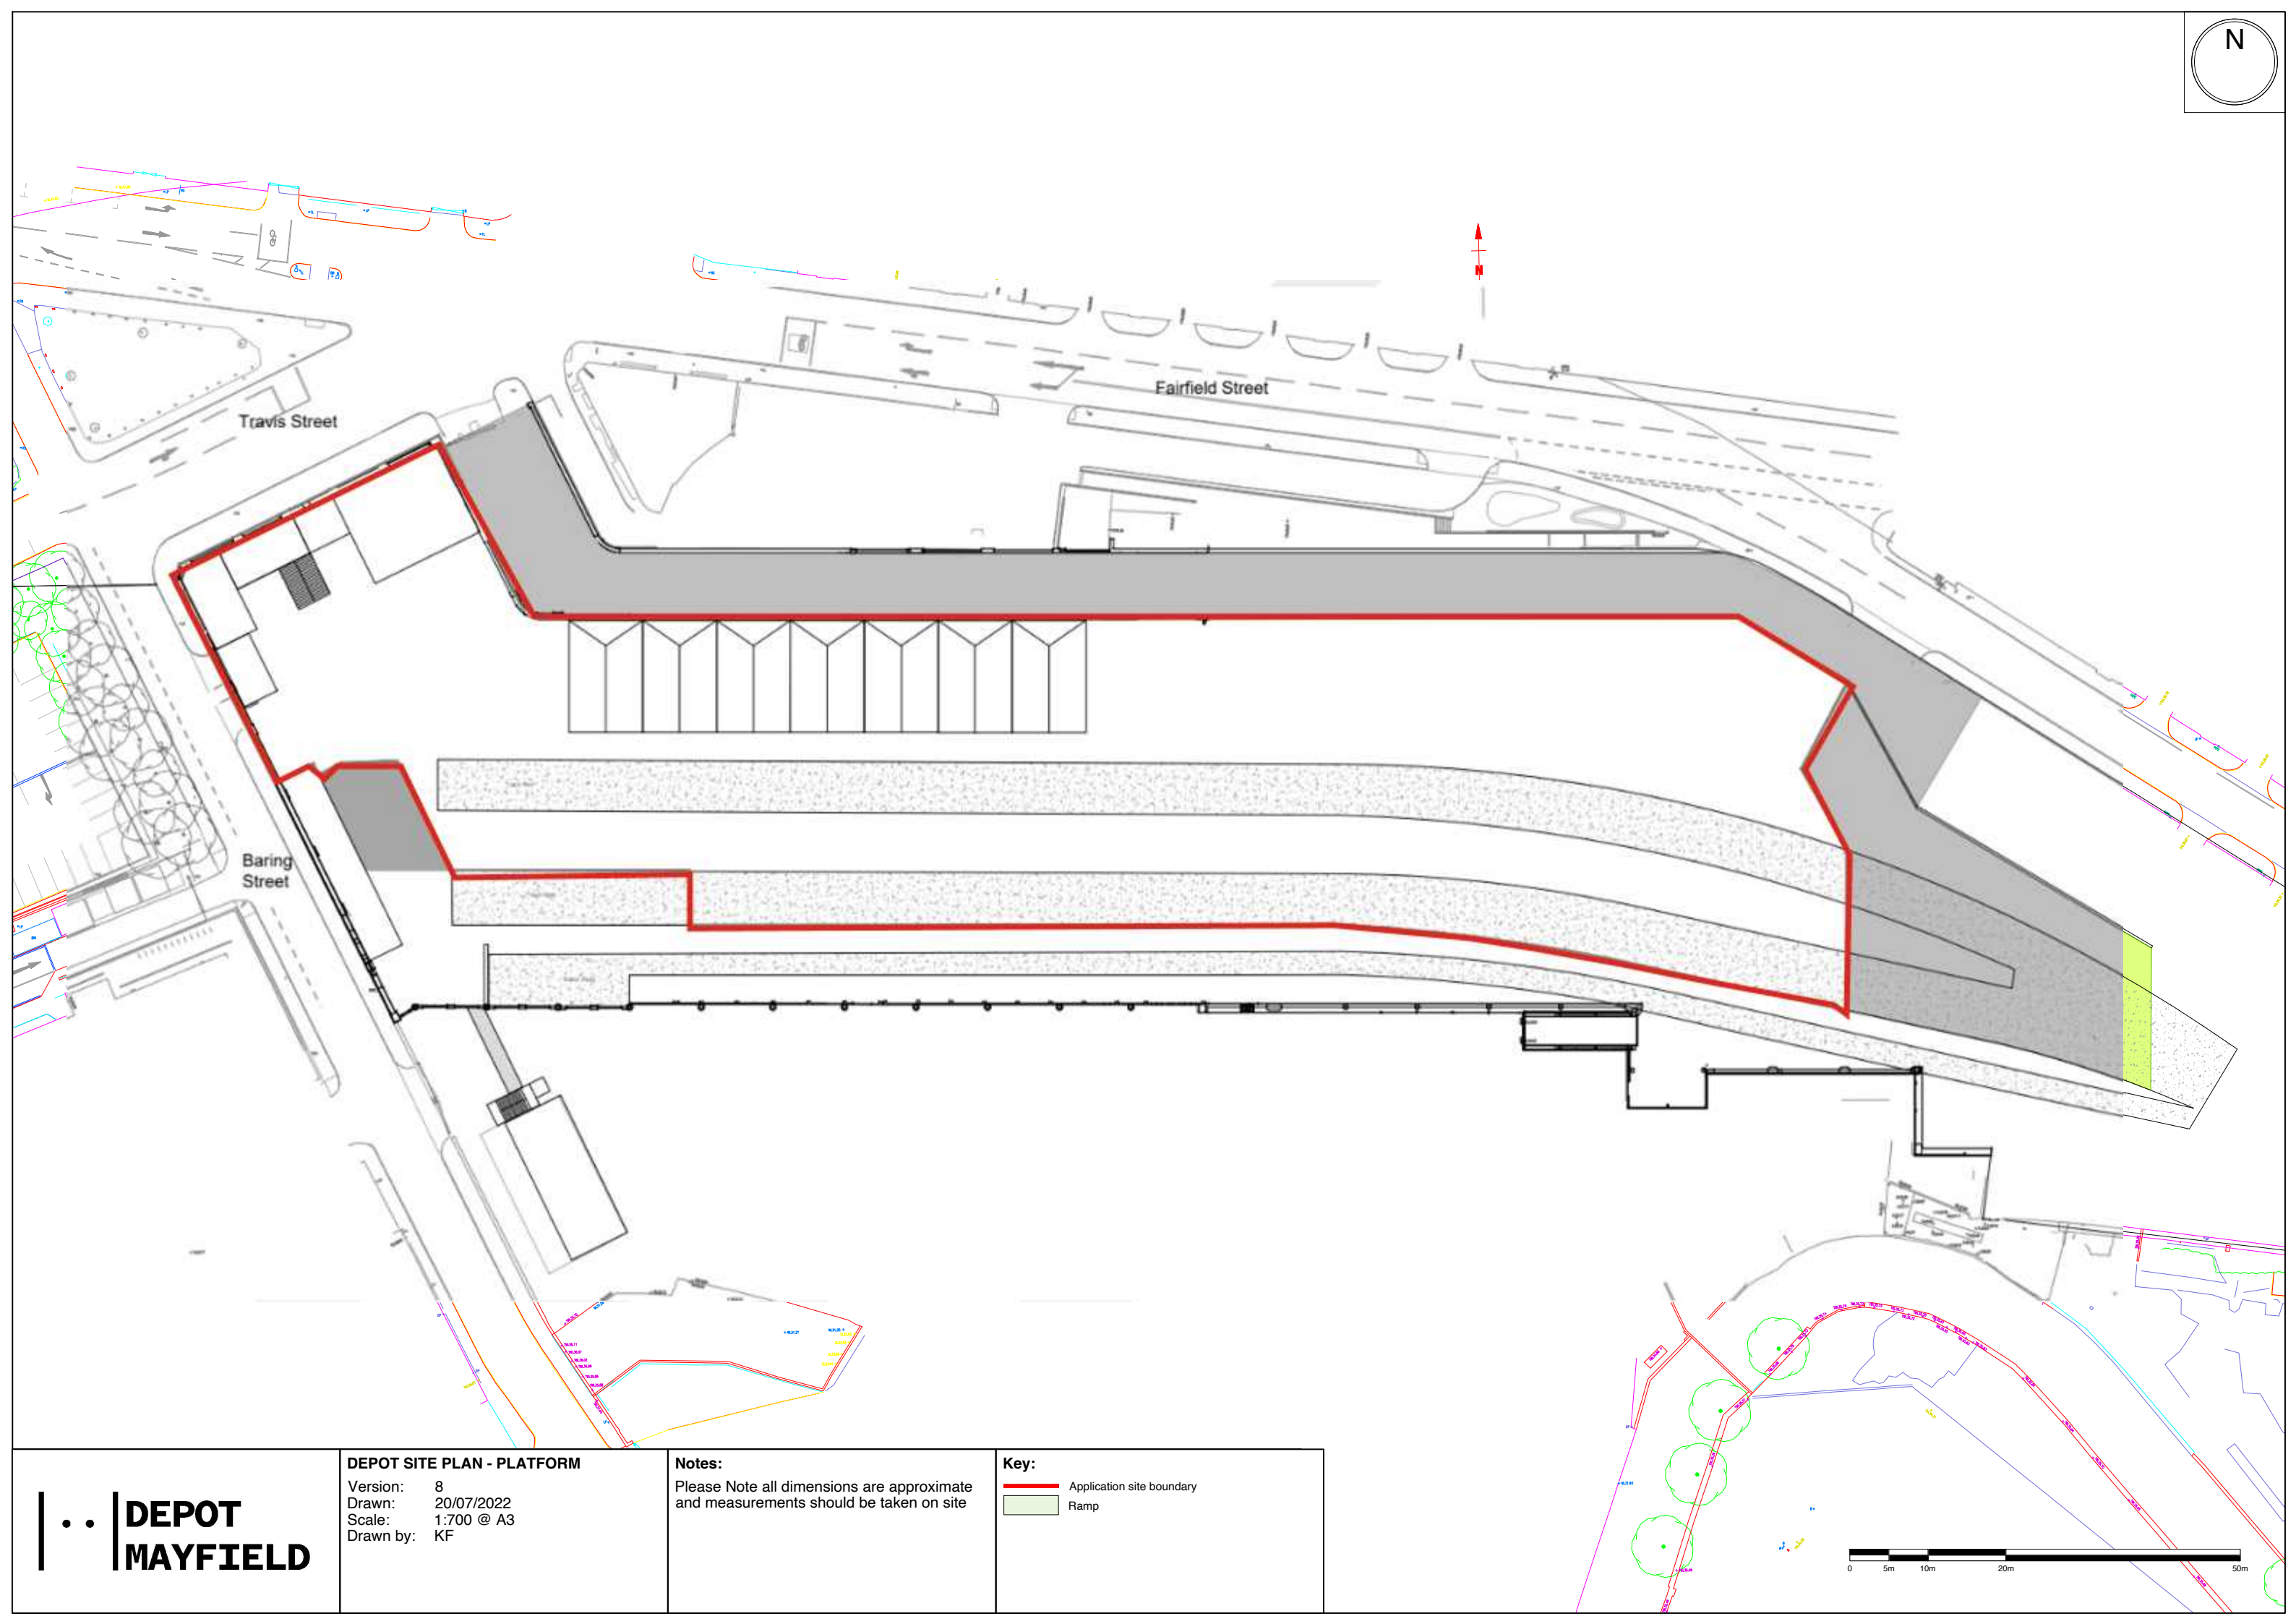


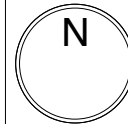

DEPOT SITE PLAN - PLATFORM

Version: 8
Drawn: 20/07/2022
Scale: 1:700 @ A3
Drawn by: KF

Notes:

Please Note all dimensions are approximate
and measurements should be taken on site

Key:

-  Application site boundary
-  Ramp

